
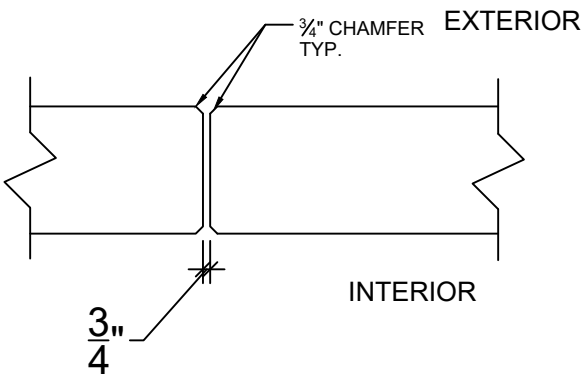
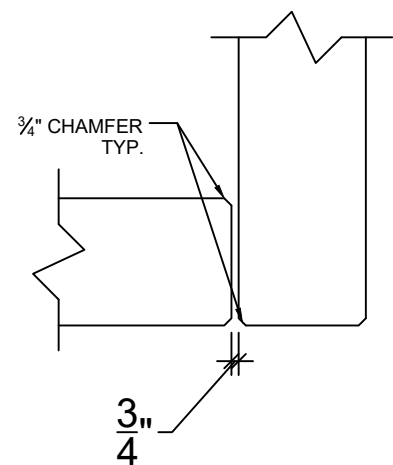


<div>PROJECT:</div> <div>COVINGTON LOGISTICS PARK - BUILDING II</div> <div>11300 HAZELBRAND RD. COVINGTON, GA 30014</div> <div></div> <div>DRAFTING FOR DESIGN 140 SELIG DRIVE ATLANTA, GA 30336 (P) 404-696-7737 (F) 404-499-7734</div>				<div>This drawing package is being</div> <div>APPROVED FOR CONSTRUCTION</div> <div>These drawings are not to be used for construction until approved.</div>							
				Structural Drawings last dated:		9.13.2022					
				Architectural Drawings last dated:		3.31.2022					
				Project Manager:		Harrison Wehmann (337) 230-0275 Harrison@reinforcingconcepts.com					
<div>DISTRIBUTED BY:</div> <div></div> <div></div>				Drawn by:		Notes:					
				<u>Anne Matthews</u>		Verify dimensions on K.O. panel, reveals, openings, hardware, and clouded items					
12/8/22		COVINGTON LOGISTICS PARK BUILDING 2				<div><div>0</div>SUBMITTED FOR APPROVAL 10/21/22</div> <div><div>1</div>SUBMITTED FOR APPROVAL 11/30/22</div> <div><div>2</div>SUBMITTED FOR APPROVAL 12/6/22</div>		<div><div>3</div>APPROVED FOR CONSTRUCTION 12/8/22</div>		COVER	




1 TYP. TILT-UP JOINT PLAN

Sheet : 1




2 CORNER PANEL BUTT JOINT

Sheet : 1

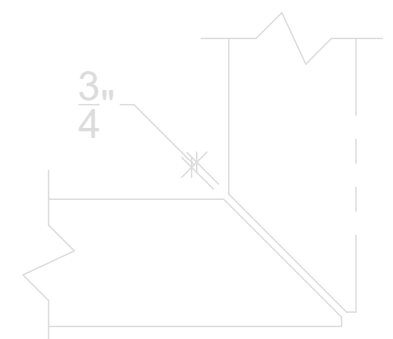


3 CORNER PANEL MITERED JOINT - NOT USED

Sheet : 1

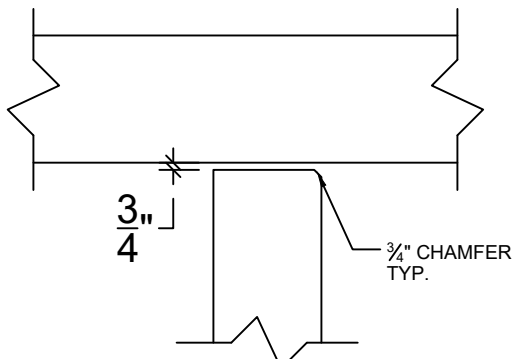


4 TYP. TILT-UP JOINT PLAN

Sheet : 1

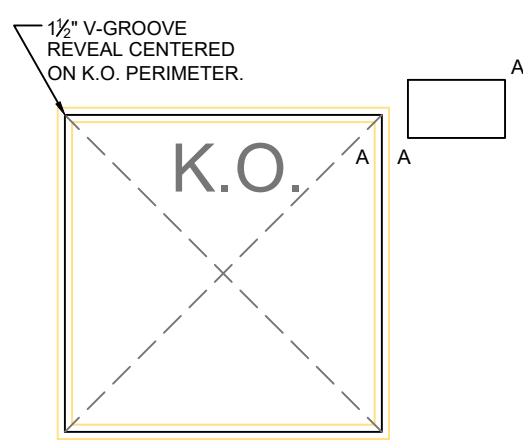


5 TYP. V-GROOVE PLACEMENT @ K.O.

Sheet : 1

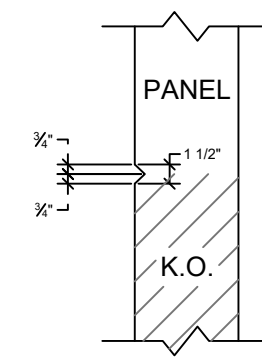


6 K.O. REVEAL DETAIL

Sheet : 1

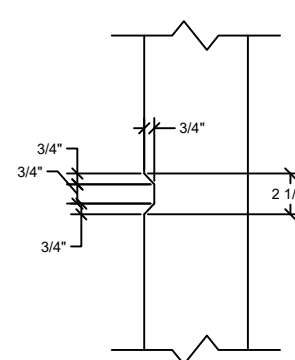


7 TYP. REVEAL HORIZONTAL

Sheet : 1

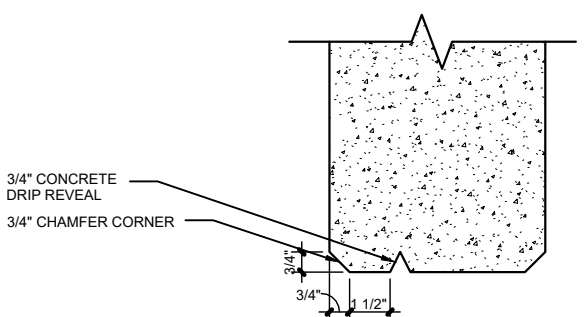

8 CONCRETE DRIP REVEAL, TYP.

Sheet : 1

12/8/22	COVINGTON LOGISTICS PARK BUILDING 2		0 SUBMITTED FOR APPROVAL 10/21/22	3 APPROVED FOR CONSTRUCTION 12/8/22	ARCH DETAILS S1
			1 SUBMITTED FOR APPROVAL 11/30/22		
			2 SUBMITTED FOR APPROVAL 12/6/22		

CONT 2x TREATED WD BLOCKING SECURED TO TOP OF PANBEL WITH 1/2" DIA x10" LONG HDG CARRIAGE BOLT WITH WASHER, COUNTER-SUNK FLUSH, AND BOTTOM BOLT AND WASHER. SPACING OF BOLTS SHALL BE AS FOLLOWS:
CORNERS:(2) @ END OF BOARD AND 2'-0" OC STAGGERED AT FIRST 8'-0" FROM CORNER.
FIELD:4'-0" OC STAGGERED WITH (2) @ EACH END OF BOARD

1 JOIST TO CONC WALL

Sheet : 2

WHERE REQUIRED PROVIDE CONT 2x TREATED BLOCKING.

2 JOIST TO CONC PARAPET WALL

Sheet : 2

3 JOIST GIRDER BEARING ON CONC PARAPET WALL

Sheet : 2

4 DECK TO PARAPET CONC WALL

Sheet : 2

5 DECK TO CONC WALL

Sheet : 2

XXXX

6

Sheet : 2

PANEL SHAPE N.T.S. FOR EMBED PLACEMENT ONLY




7 PANEL TO PANEL CONNECTION


Sheet : 2

PANEL SHAPE N.T.S. FOR EMBED PLACEMENT ONLY

8 PANEL TO PANEL CONNECTION


Sheet : 2
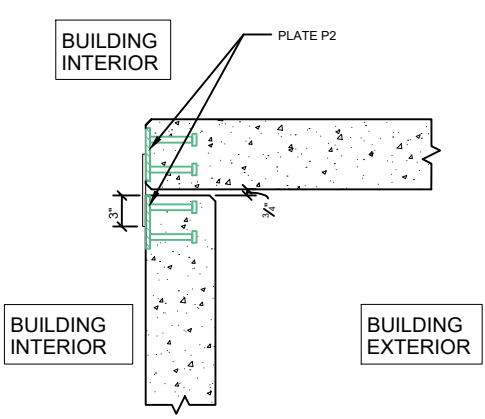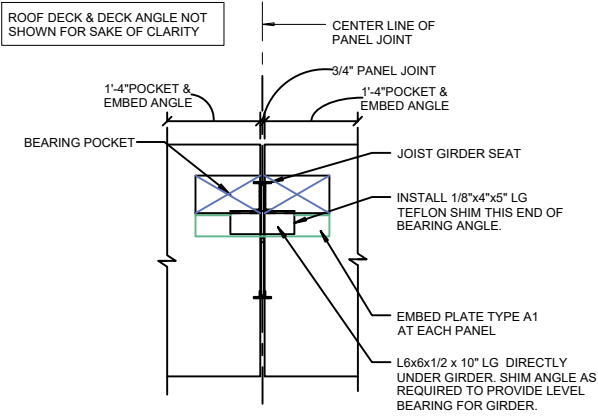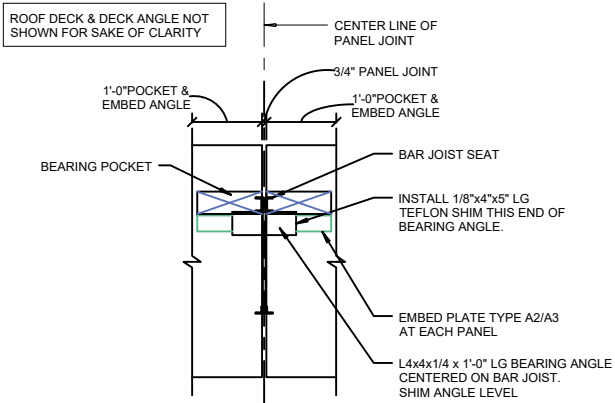
<div></div> <div>1 PANEL TO PANEL CONNECTION</div> <div>Sheet : 3</div>	<div></div> <div>2 GIRDER BEARING POCKET ELEVATION</div> <div>Sheet : 3</div>	<div></div> <div>3 JOIST BEARING POCKET ELEVATION</div> <div>Sheet : 3</div>	<div>4 XXXX</div> <div>Sheet : 3</div>
<div>5 XXXX</div> <div>Sheet : 3</div>	<div>6 XXXX</div> <div>Sheet : 3</div>	<div>7 XXXX</div> <div>Sheet : 3</div>	<div>8 XXXX</div> <div>Sheet : 3</div>

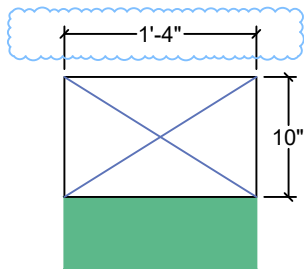


A1

16" x 6" x $\frac{3}{8}$ " w/ (3) $\frac{3}{4}$ "Ø 6" STUDS
AND (2) $\frac{5}{8}$ " DIA. BARS 30" LG
REF. A66-16/S501 FOR MORE
DETAILS

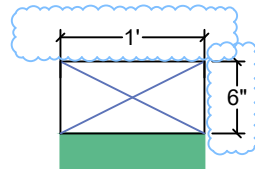

A2

12" x 3" x $\frac{1}{4}$ " w/ (2) $\frac{1}{2}$ "Ø 6" STUDS
REF. A53-12/S501 FOR MORE
DETAILS

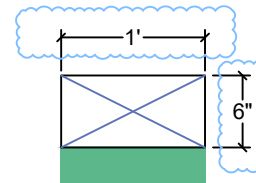

A3

12" x 3" x $\frac{1}{4}$ " w/ (2) $\frac{1}{2}$ "Ø 6" STUDS
REF. A53-12/S501 FOR MORE
DETAILS

P1

8" x 4" x $\frac{1}{4}$ " w/ (2) $\frac{1}{2}$ "Ø 6" STUDS
REF. P0408/S501 FOR MORE
DETAILS



P2

6" x 6" x $\frac{3}{8}$ " w/ (4) $\frac{1}{2}$ "Ø 6" STUDS
REF. P0606/S501 FOR MORE
DETAILS



P3

8" x 8" x $\frac{1}{2}$ " w/ (2) $\frac{1}{2}$ "Ø 6" LG TYP.
ALL STUDS
REF. P0808/S501 FOR MORE
DETAILS



P4

12" x 12" x $\frac{1}{2}$ " w/ (2) 1/2" Ø STUDS
6" LG
REF. S511 FOR MORE DETAILS

12/8/22

COVINGTON LOGISTICS
PARK BUILDING 2




0 SUBMITTED FOR APPROVAL 10/21/22
1 SUBMITTED FOR APPROVAL 11/30/22
2 SUBMITTED FOR APPROVAL 12/6/22

3 APPROVED FOR CONSTRUCTION 12/8/22

EMBED
DETAILS
P1

PLAN

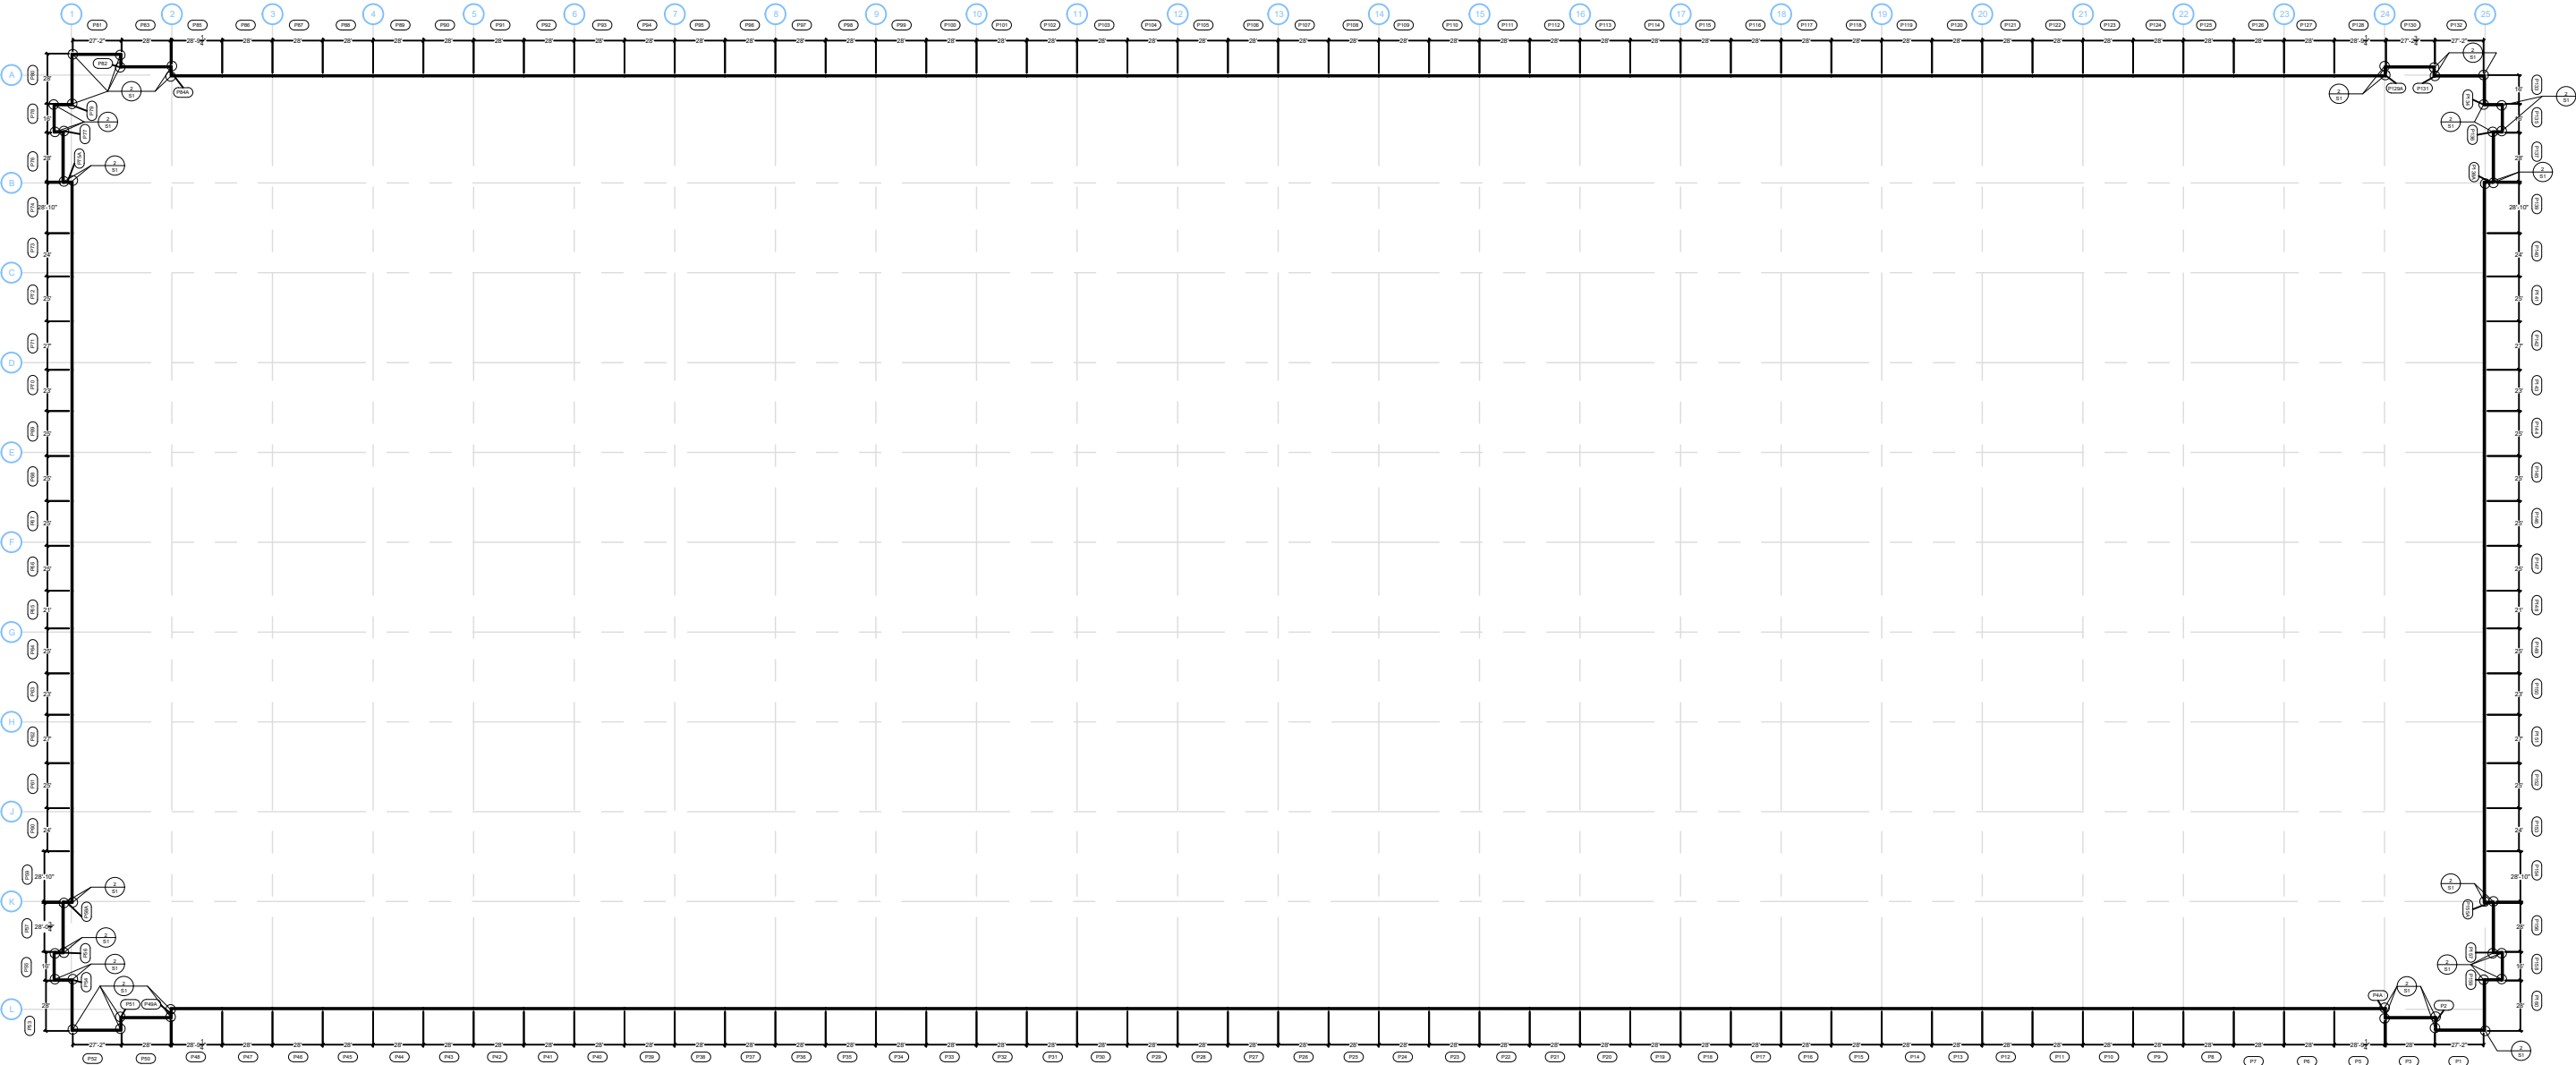

12/8/22


COVINGTON LOGISTICS
PARK BUILDING 2



- 0 SUBMITTED FOR APPROVAL 10/21/22
- 1 SUBMITTED FOR APPROVAL 11/30/22
- 2 SUBMITTED FOR APPROVAL 12/6/22

3 APPROVED FOR CONSTRUCTION 12/8/22

PLAN

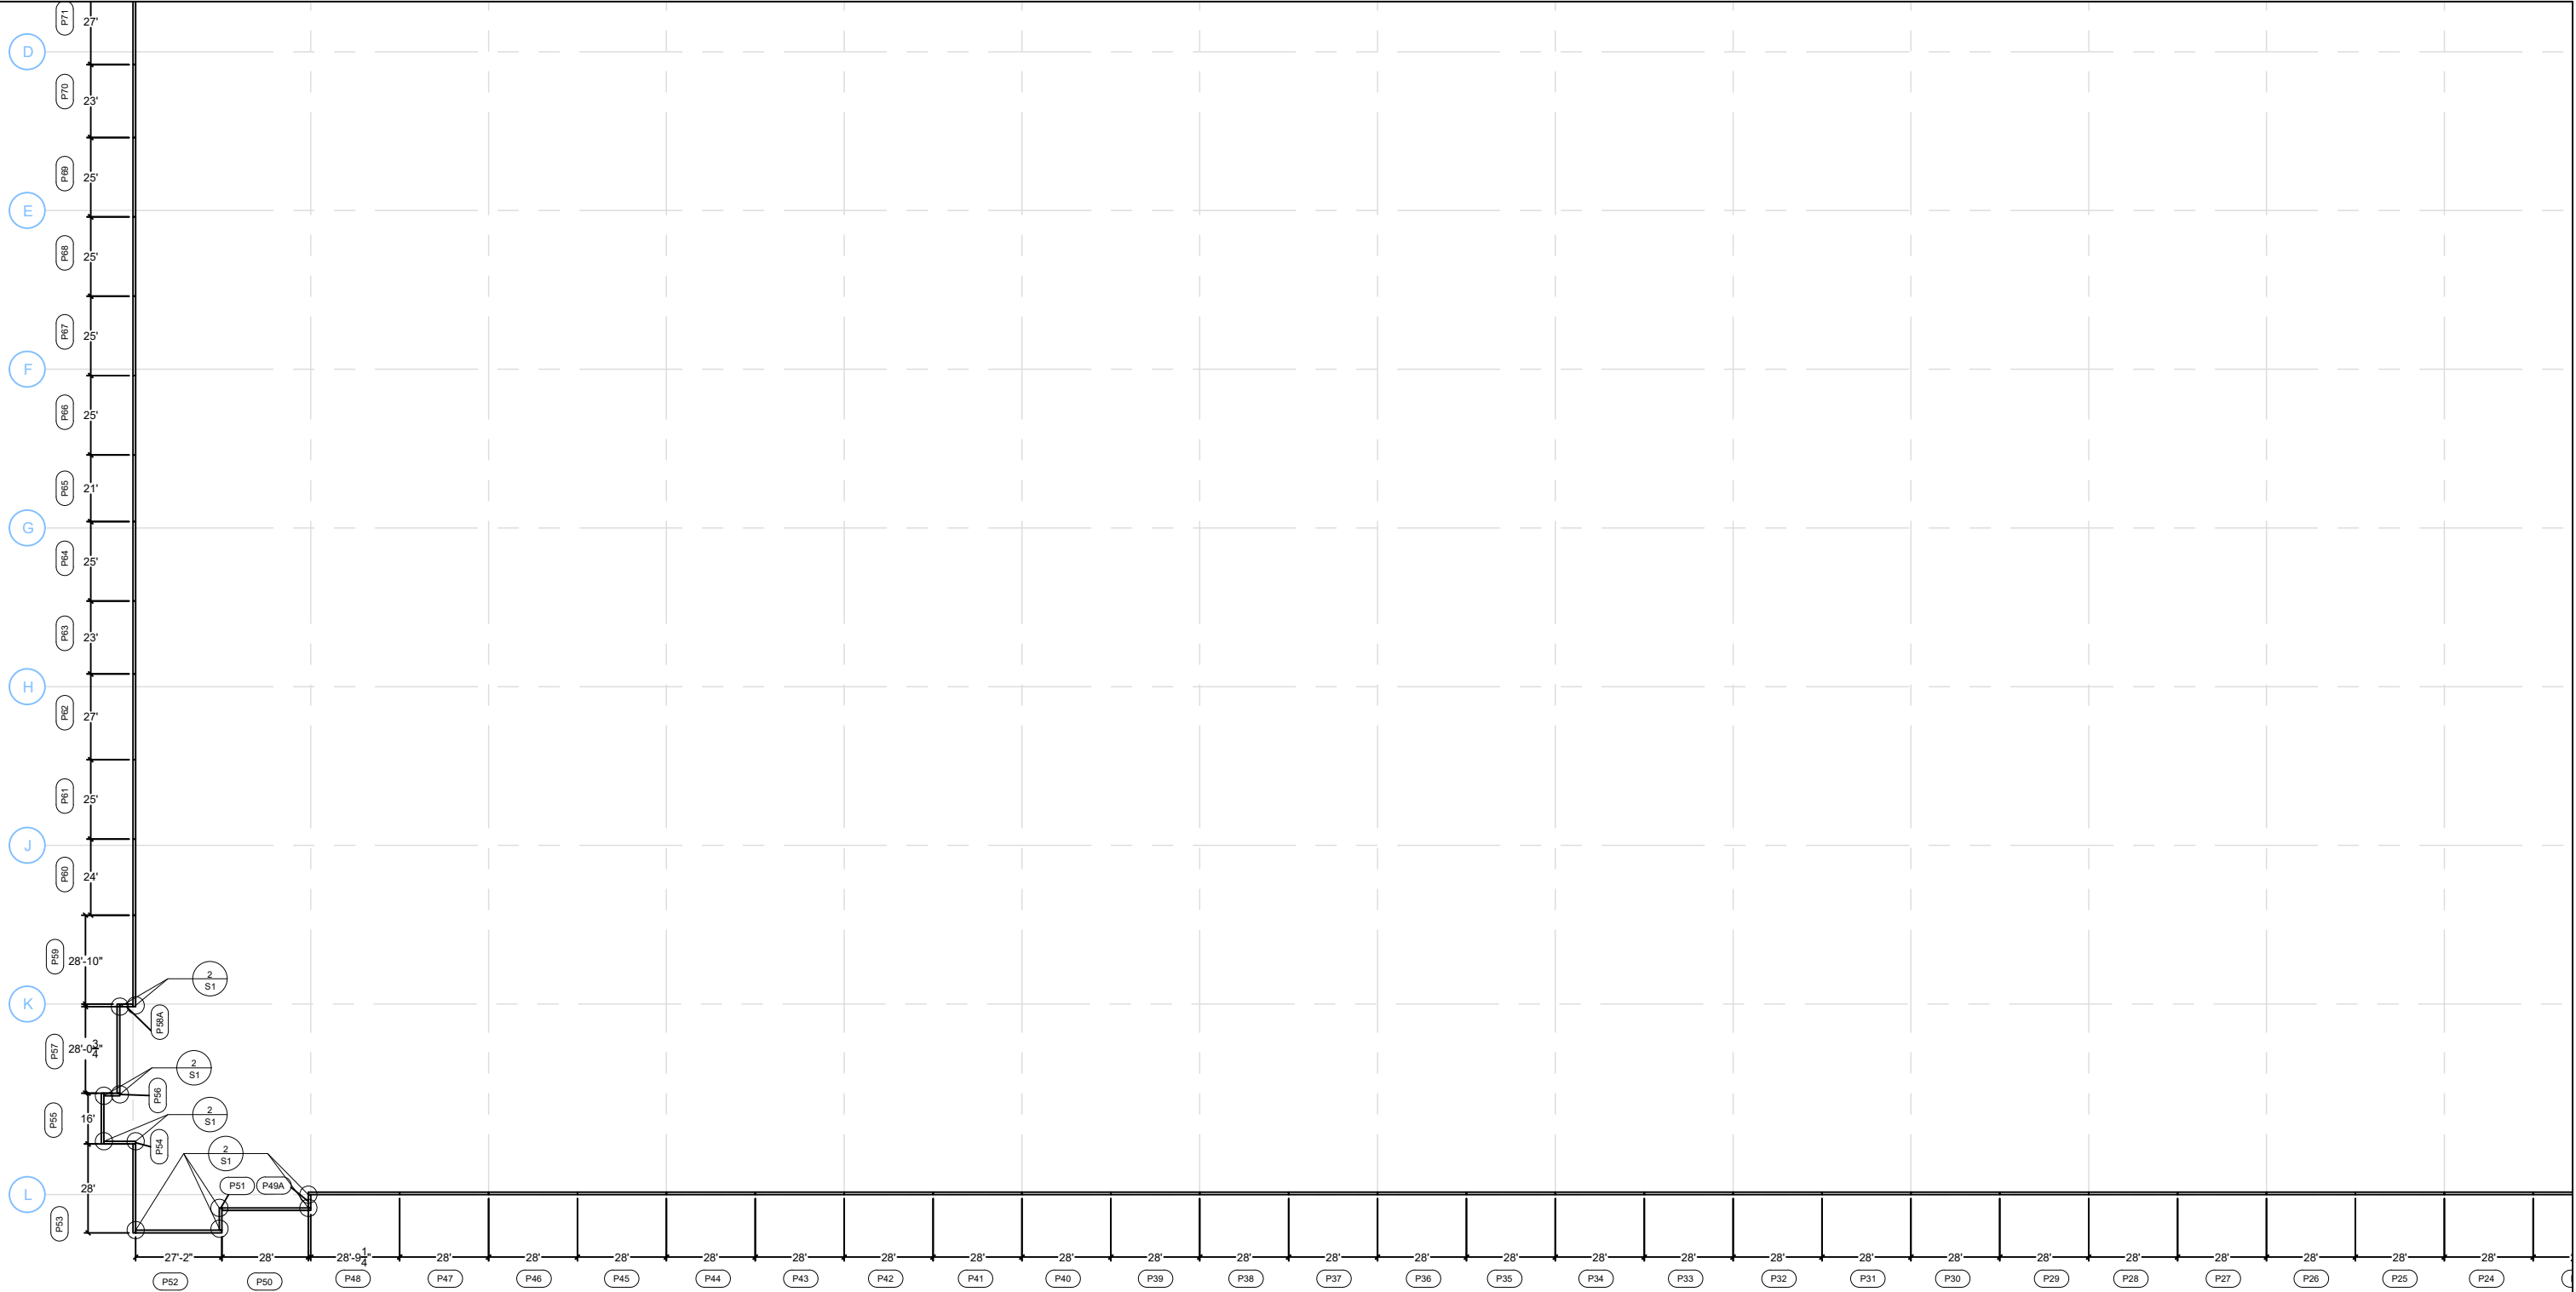

12/8/22


COVINGTON LOGISTICS
PARK BUILDING 2



- 0 SUBMITTED FOR APPROVAL 10/21/22
- 1 SUBMITTED FOR APPROVAL 11/30/22
- 2 SUBMITTED FOR APPROVAL 12/6/22

3 APPROVED FOR CONSTRUCTION 12/8/22

PLAN
1

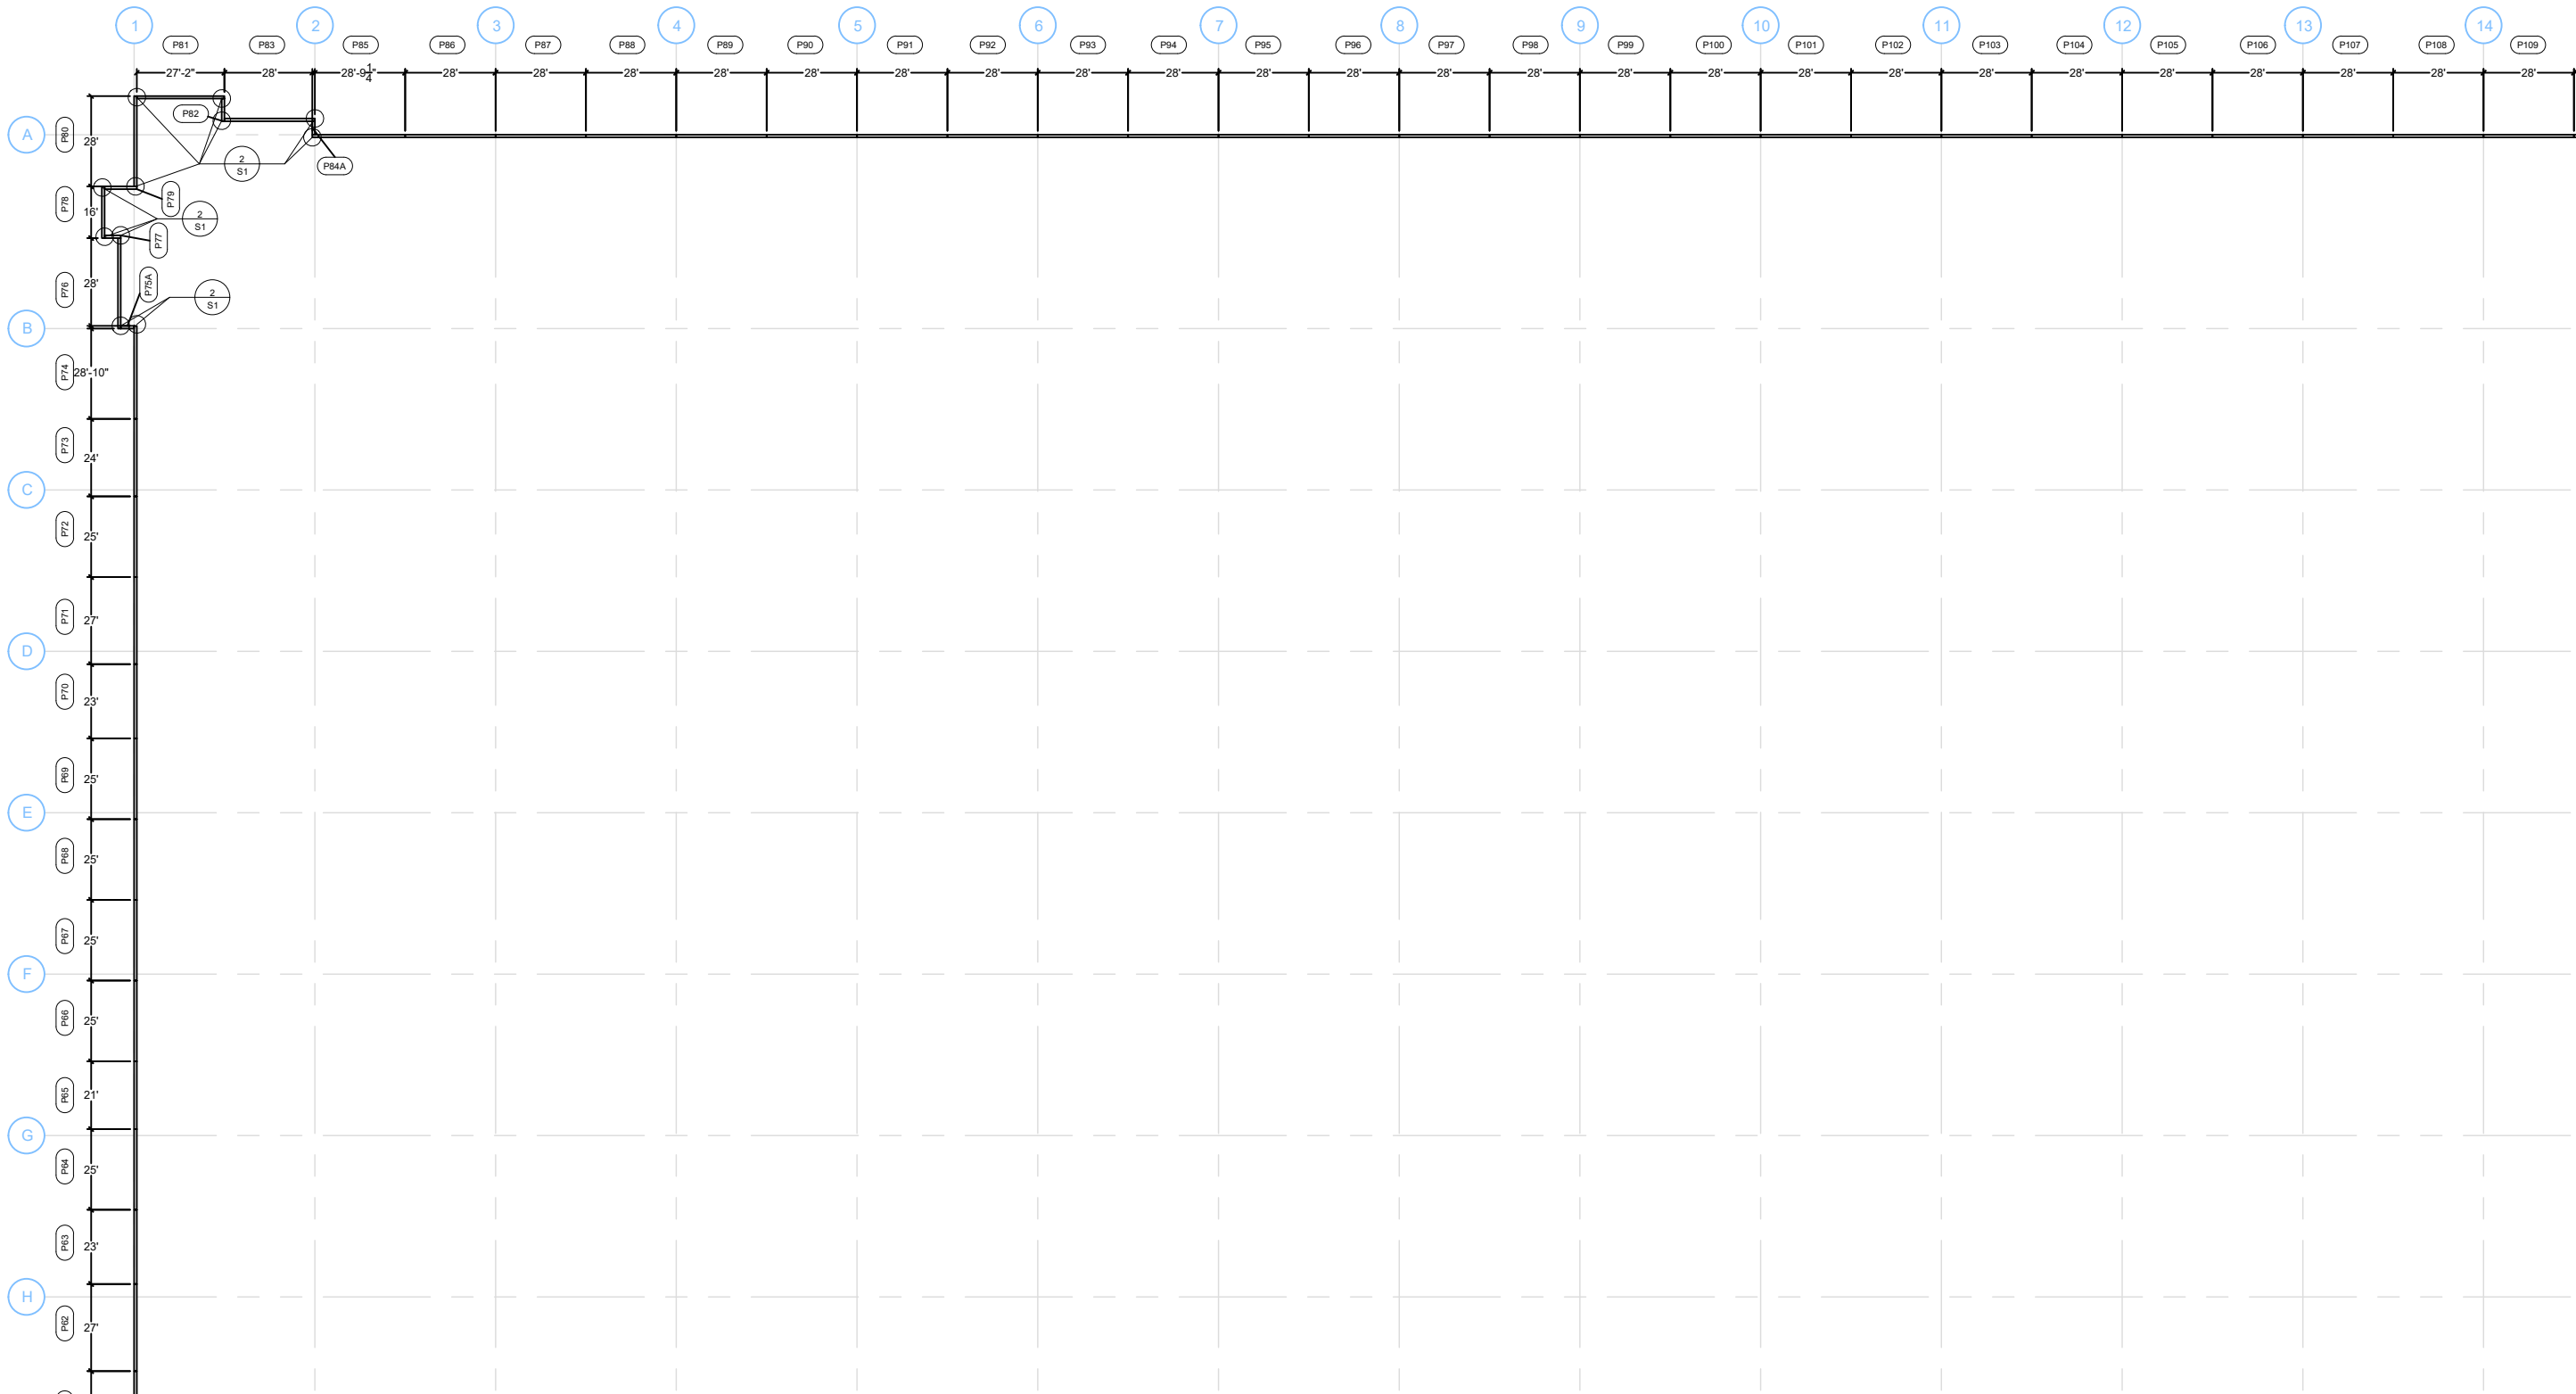

12/8/22


COVINGTON LOGISTICS
PARK BUILDING 2





0	SUBMITTED FOR APPROVAL 10/21/22
1	SUBMITTED FOR APPROVAL 11/30/22
2	SUBMITTED FOR APPROVAL 12/6/22

3	APPROVED FOR CONSTRUCTION 12/8/22
---	-----------------------------------

PLAN
2

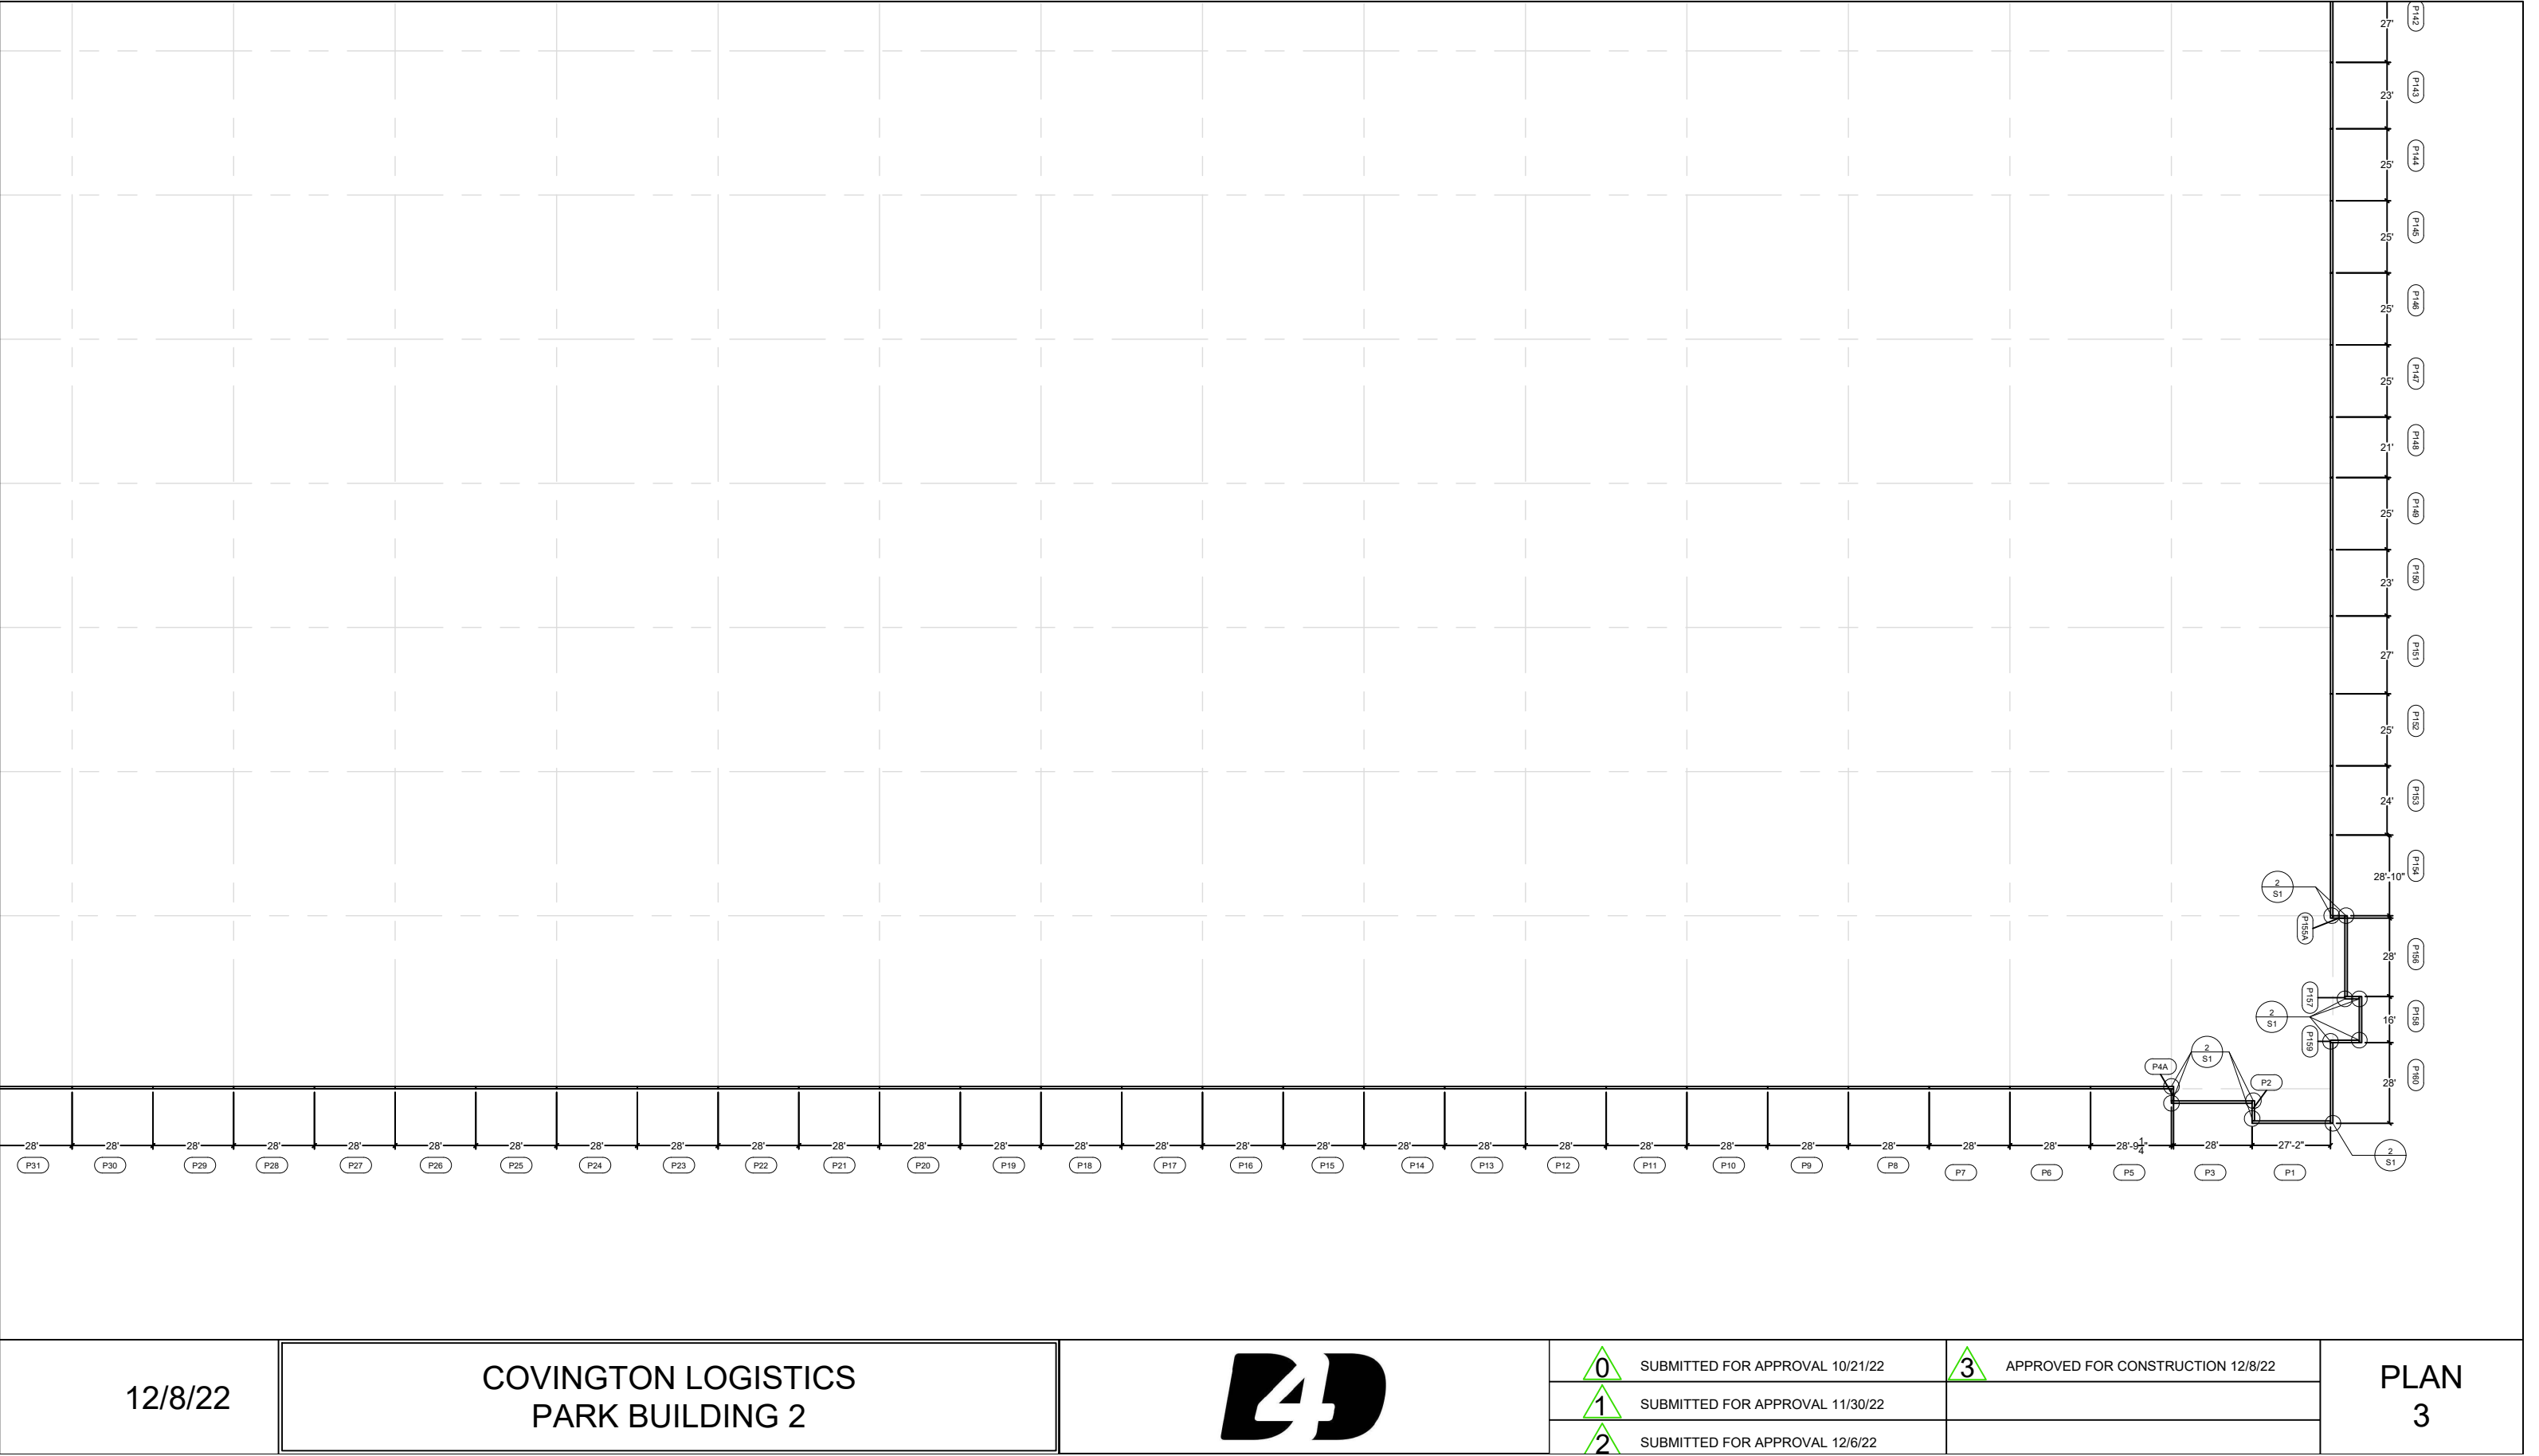

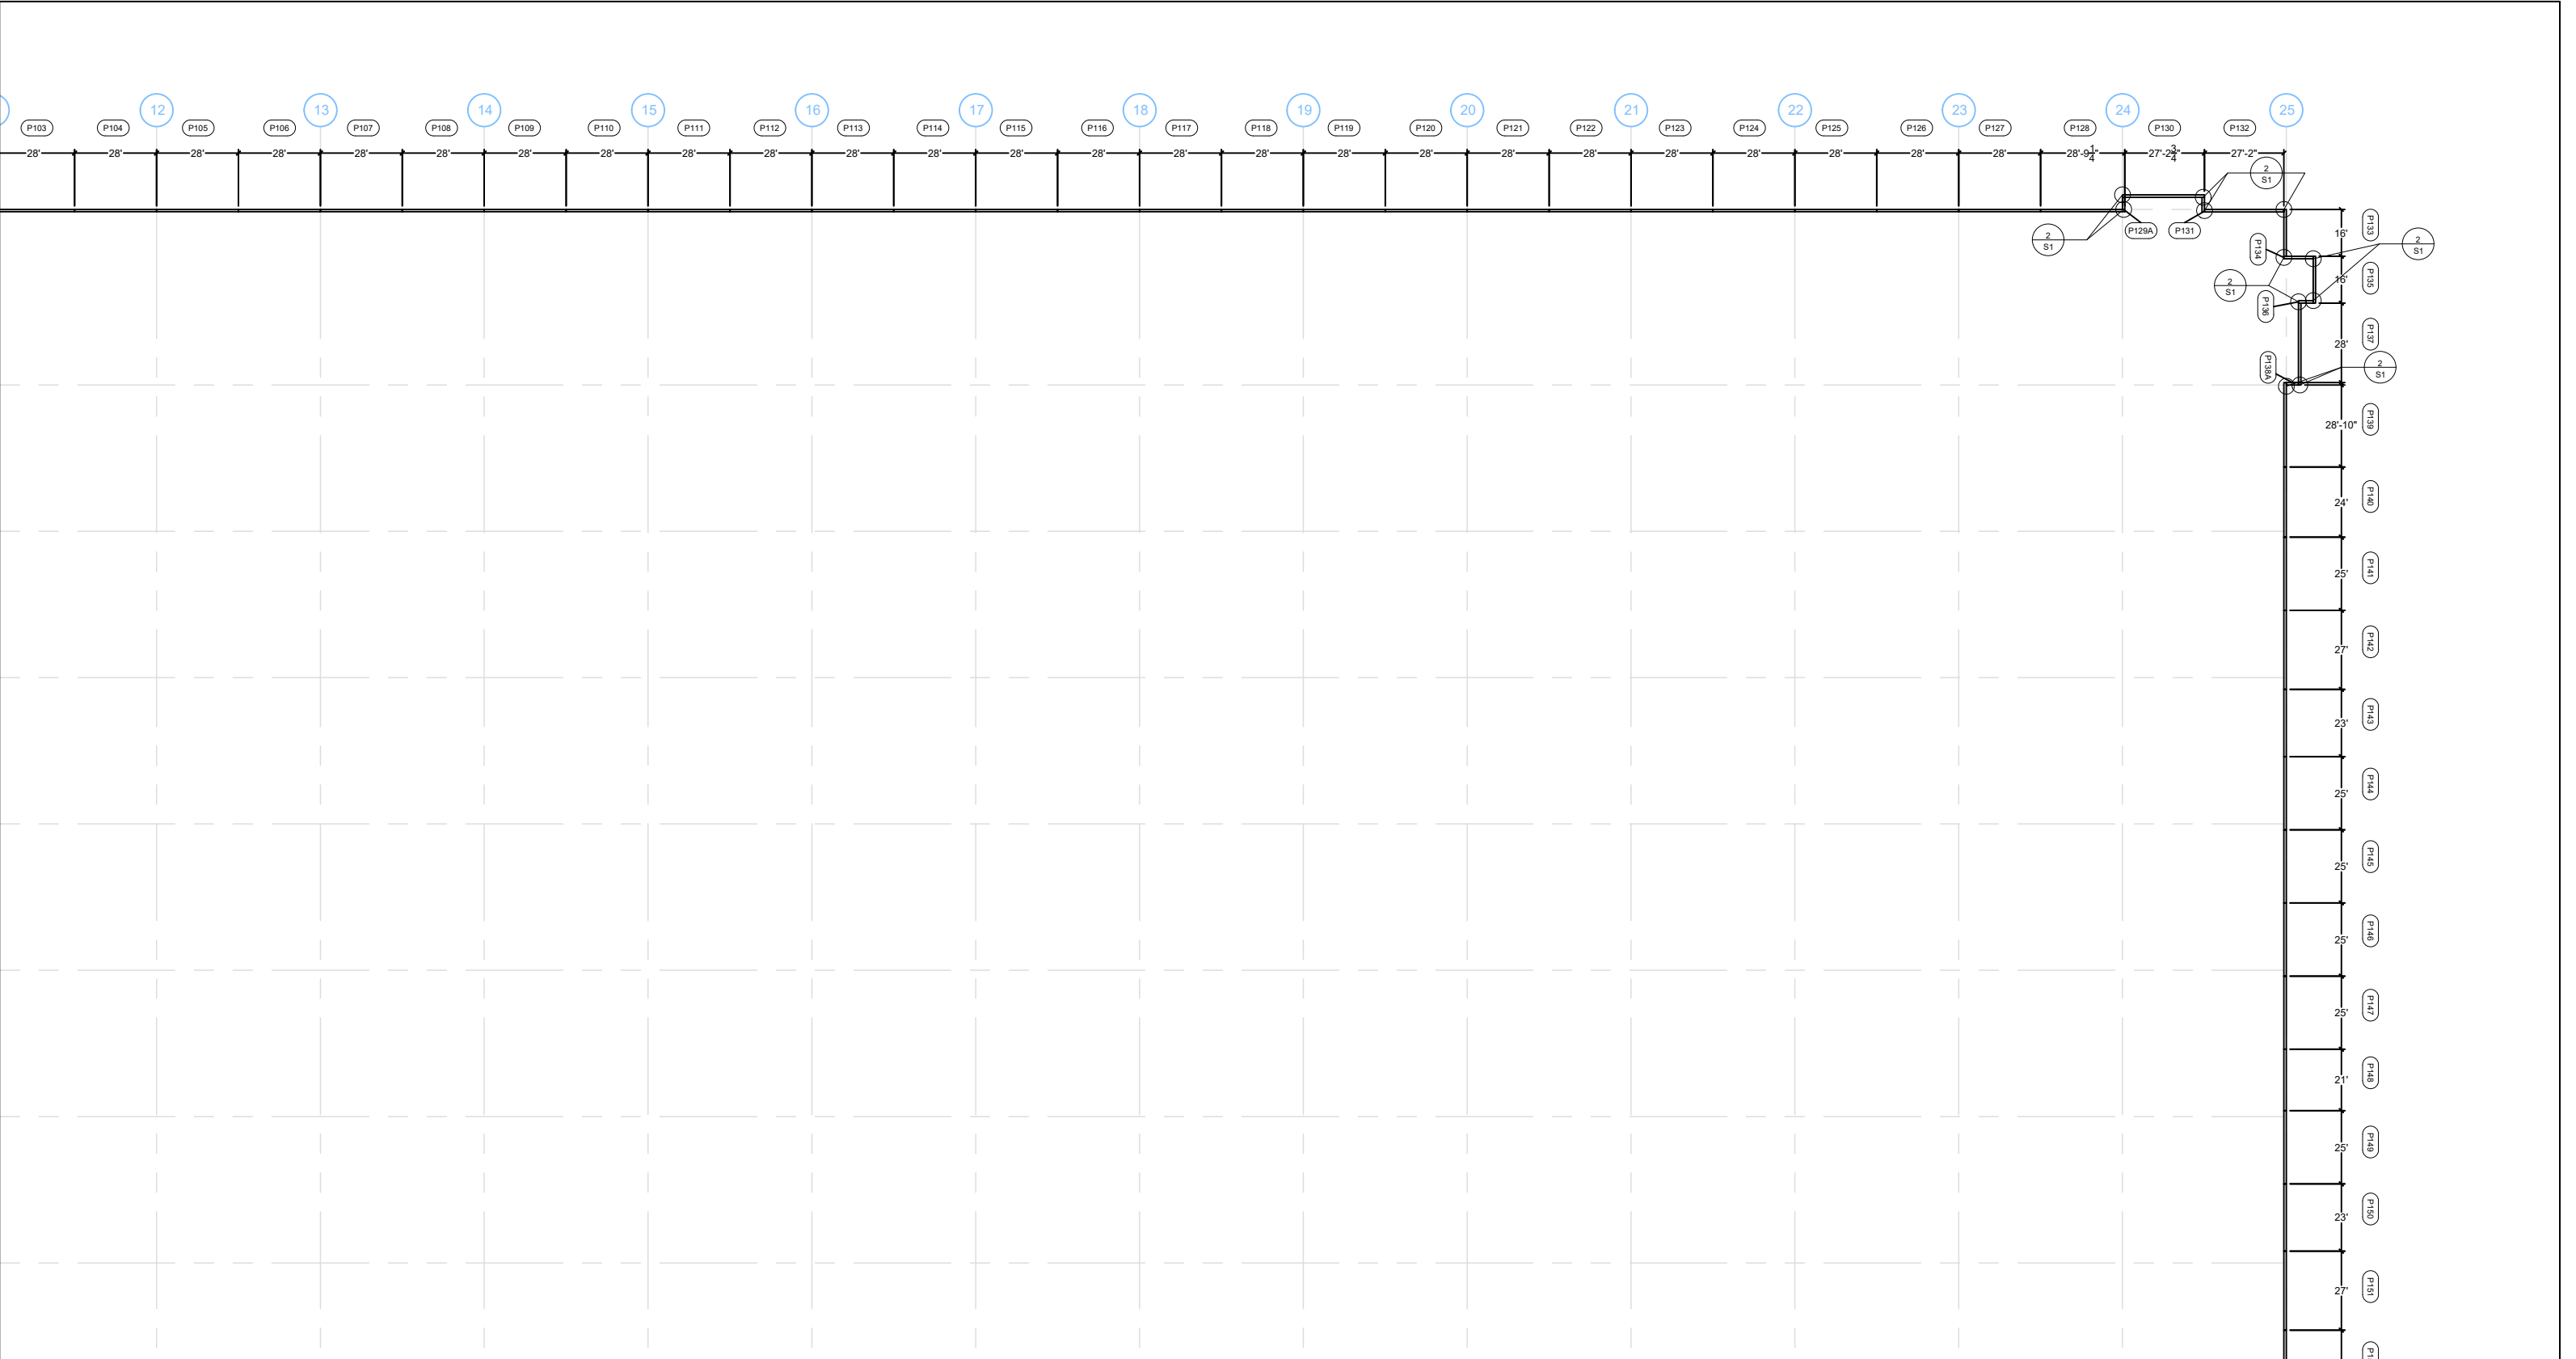


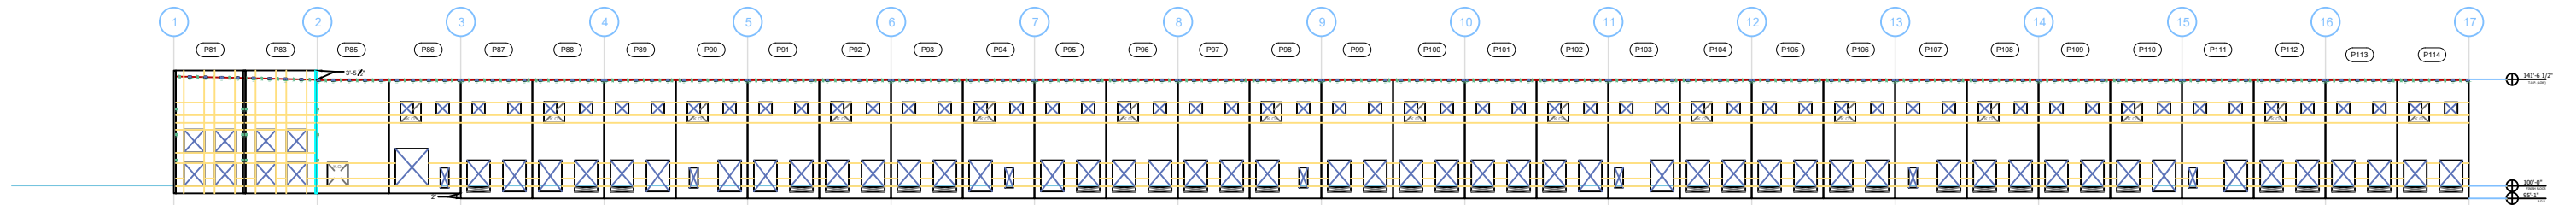

NORTH 1

SCALE: 1/8" = 1'-0"


01 INTERIOR ELEVATION

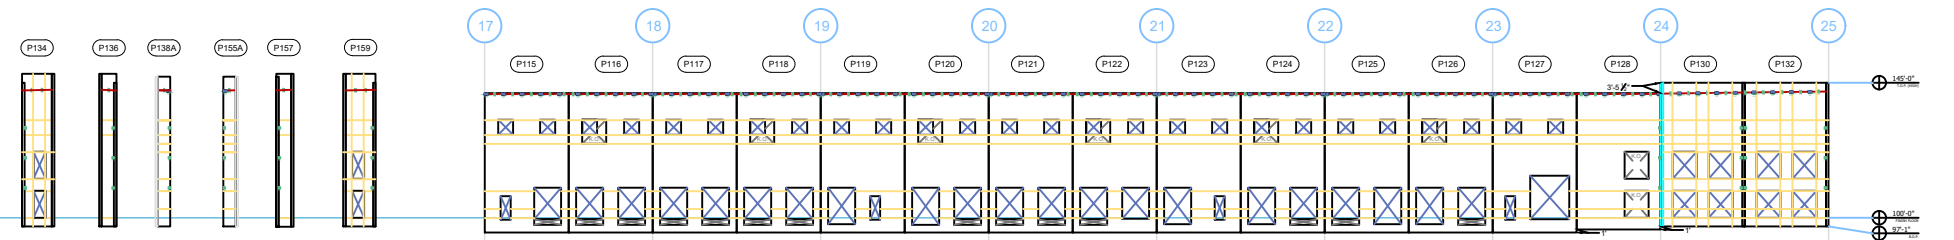

NORTH 2

SCALE: 1/8" = 1'-0"


02 INTERIOR ELEVATION

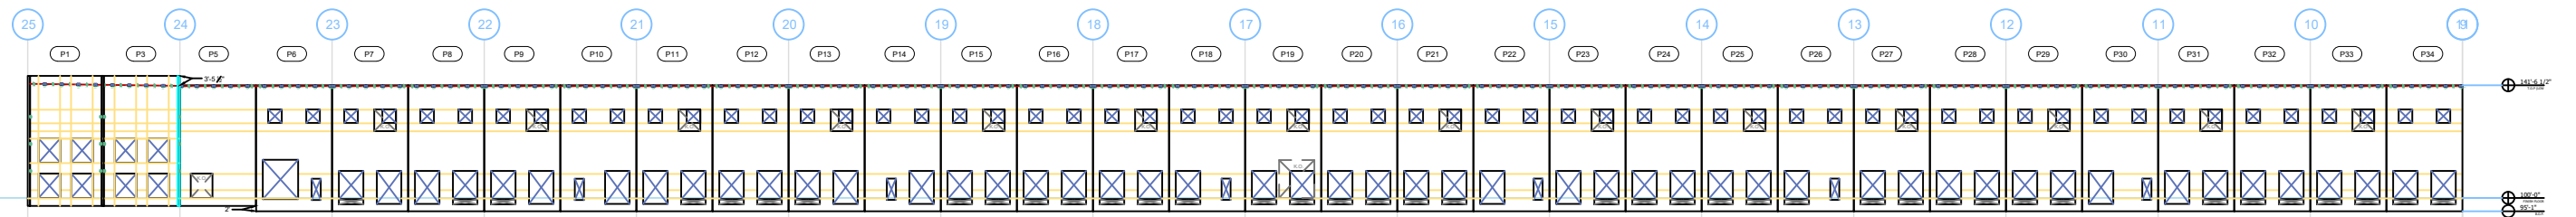

SOUTH 1

SCALE: 1/8" = 1'-0"

03 INTERIOR ELEVATION

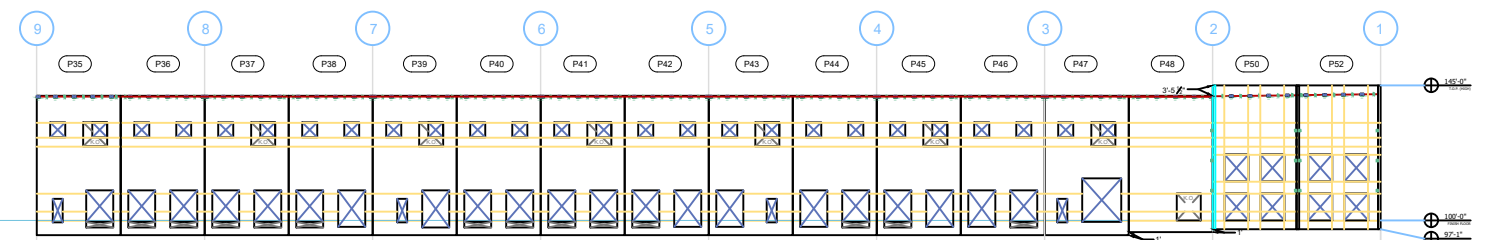

SOUTH 2

SCALE: 1/8" = 1'-0"

04 INTERIOR ELEVATION

12/8/22


COVINGTON LOGISTICS
PARK BUILDING 2




- 0 SUBMITTED FOR APPROVAL 10/21/22
- 1 SUBMITTED FOR APPROVAL 11/30/22
- 2 SUBMITTED FOR APPROVAL 12/6/22

3 APPROVED FOR CONSTRUCTION 12/8/22


ELEVATIONS

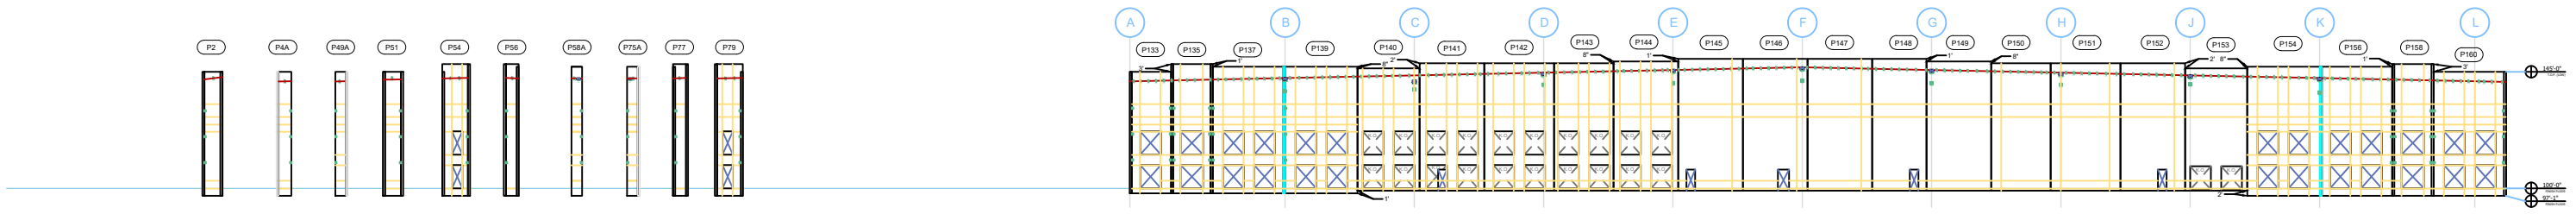


EAST | 05 INTERIOR ELEVATION

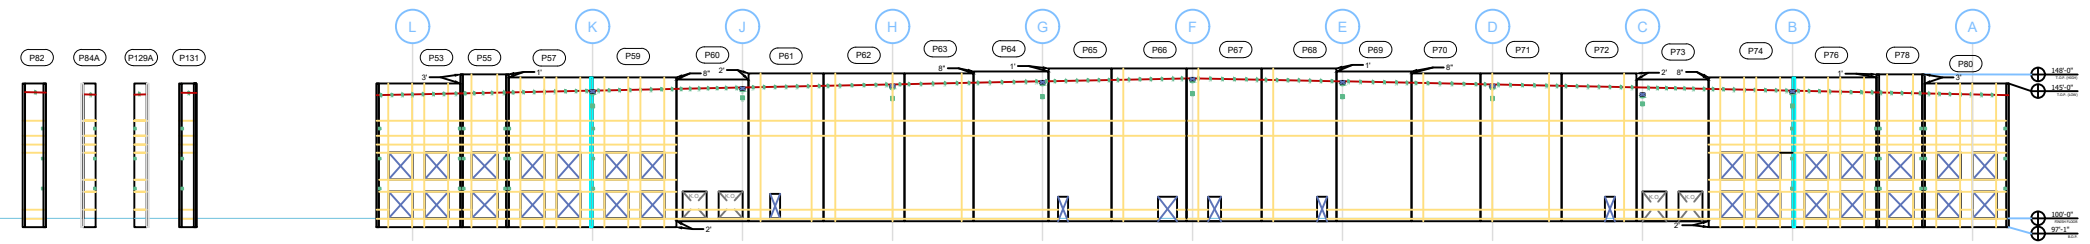

WEST | 06 INTERIOR ELEVATION

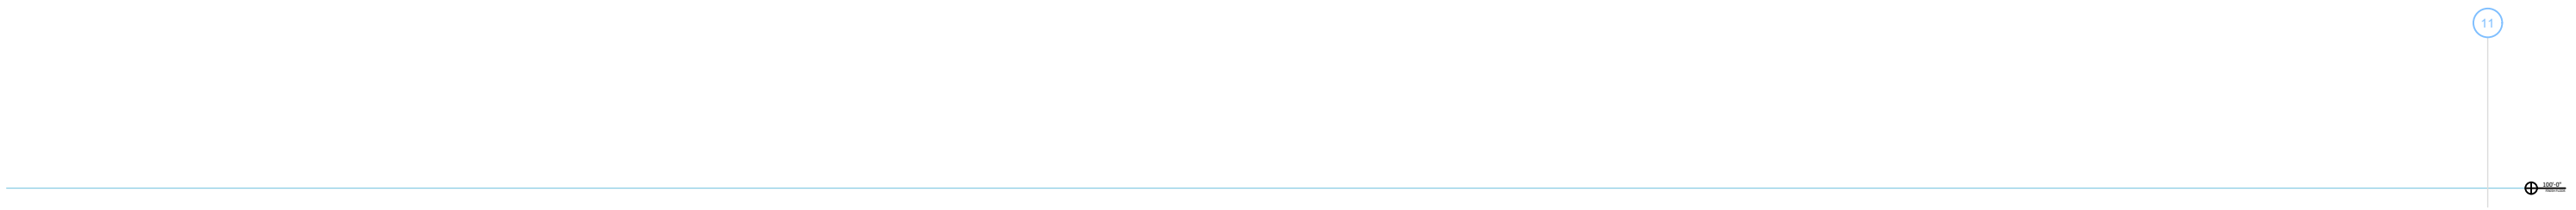

BLANK - NO ELEVATION | 07 INTERIOR ELEVATION

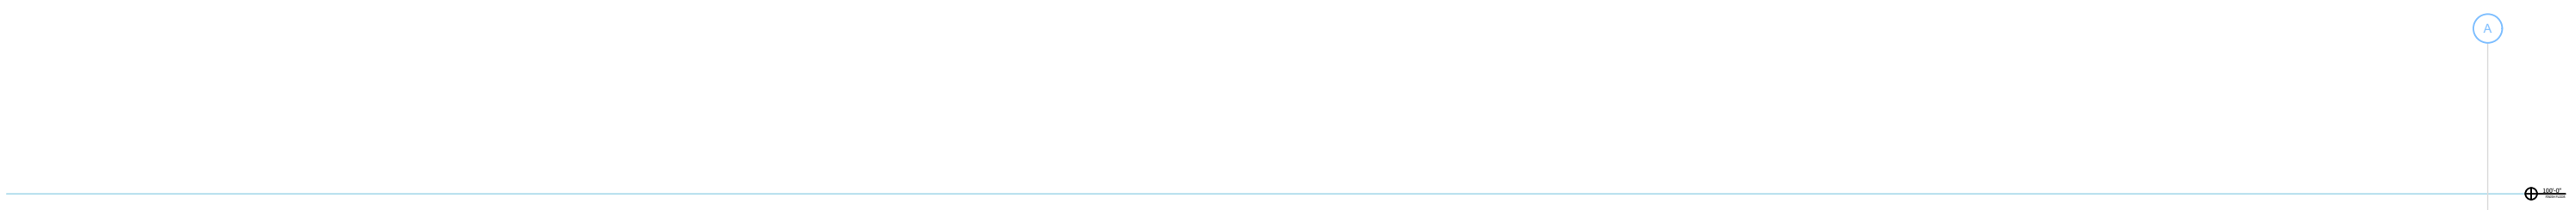

BLANK - NO ELEVATION | 08 INTERIOR ELEVATION

12/8/22

COVINGTON LOGISTICS
PARK BUILDING 2




0	SUBMITTED FOR APPROVAL 10/21/22	3	APPROVED FOR CONSTRUCTION 12/8/22
1	SUBMITTED FOR APPROVAL 11/30/22		
2	SUBMITTED FOR APPROVAL 12/6/22		


ELEVATIONS

PANEL THICKNESS:
X X/X"


TYPICAL PANEL LAYOUT

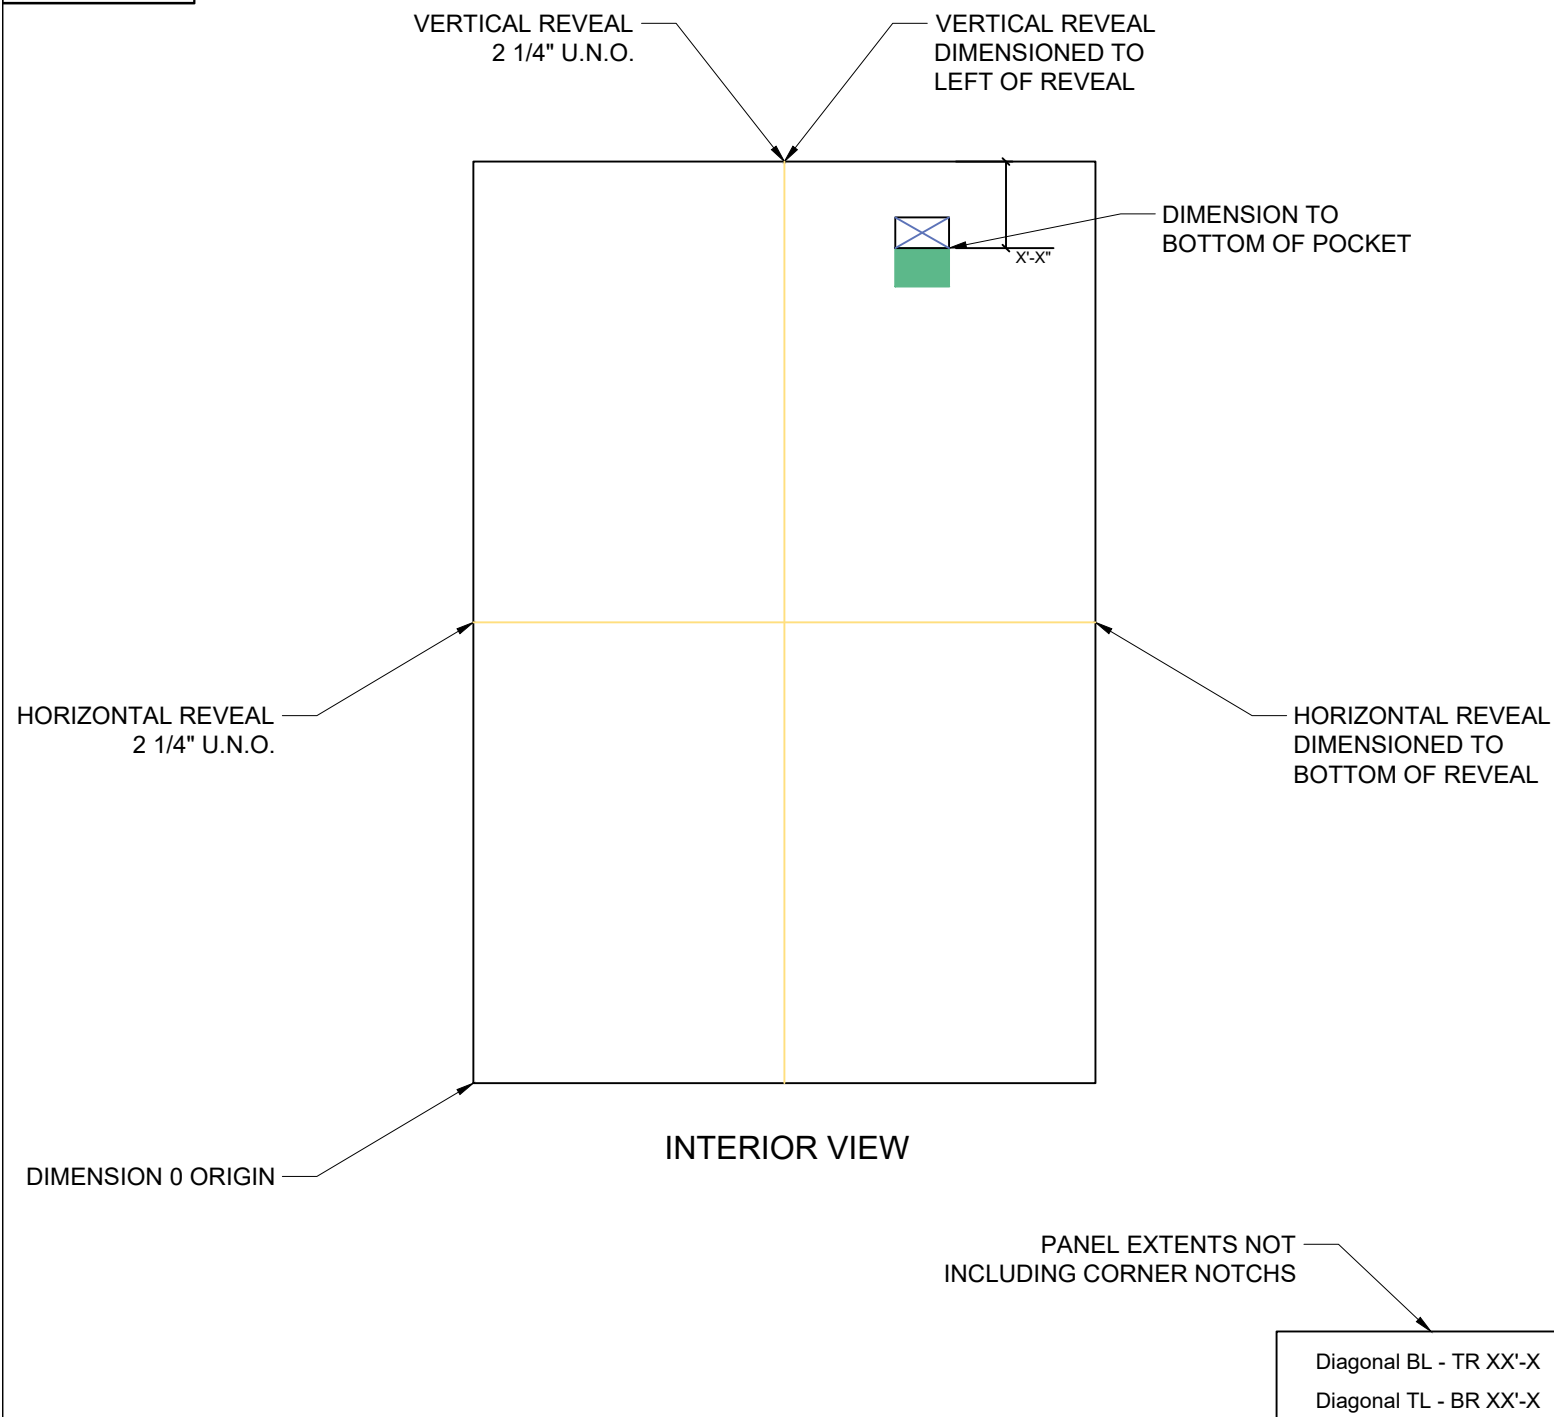

LINE TYPES

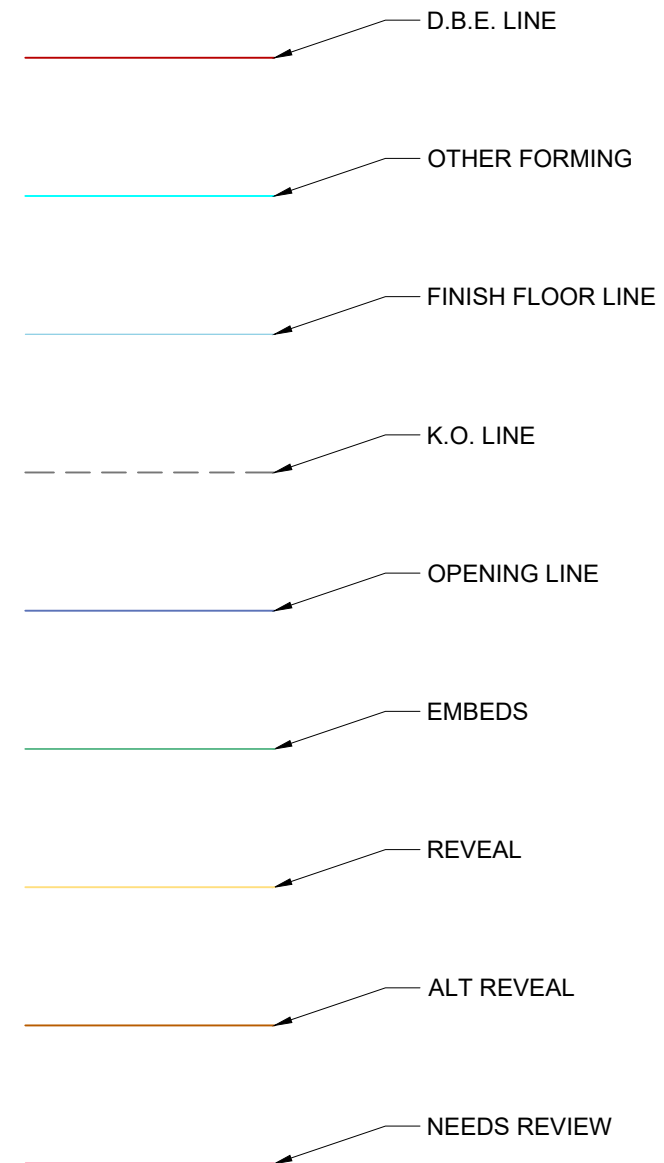

EMBED TYPES

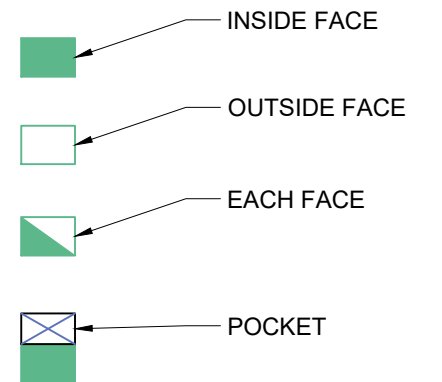

12/8/22


COVINGTON LOGISTICS
PARK BUILDING 2





0	SUBMITTED FOR APPROVAL 10/21/22
1	SUBMITTED FOR APPROVAL 11/30/22
2	SUBMITTED FOR APPROVAL 12/6/22



3 APPROVED FOR CONSTRUCTION 12/8/22

Legend

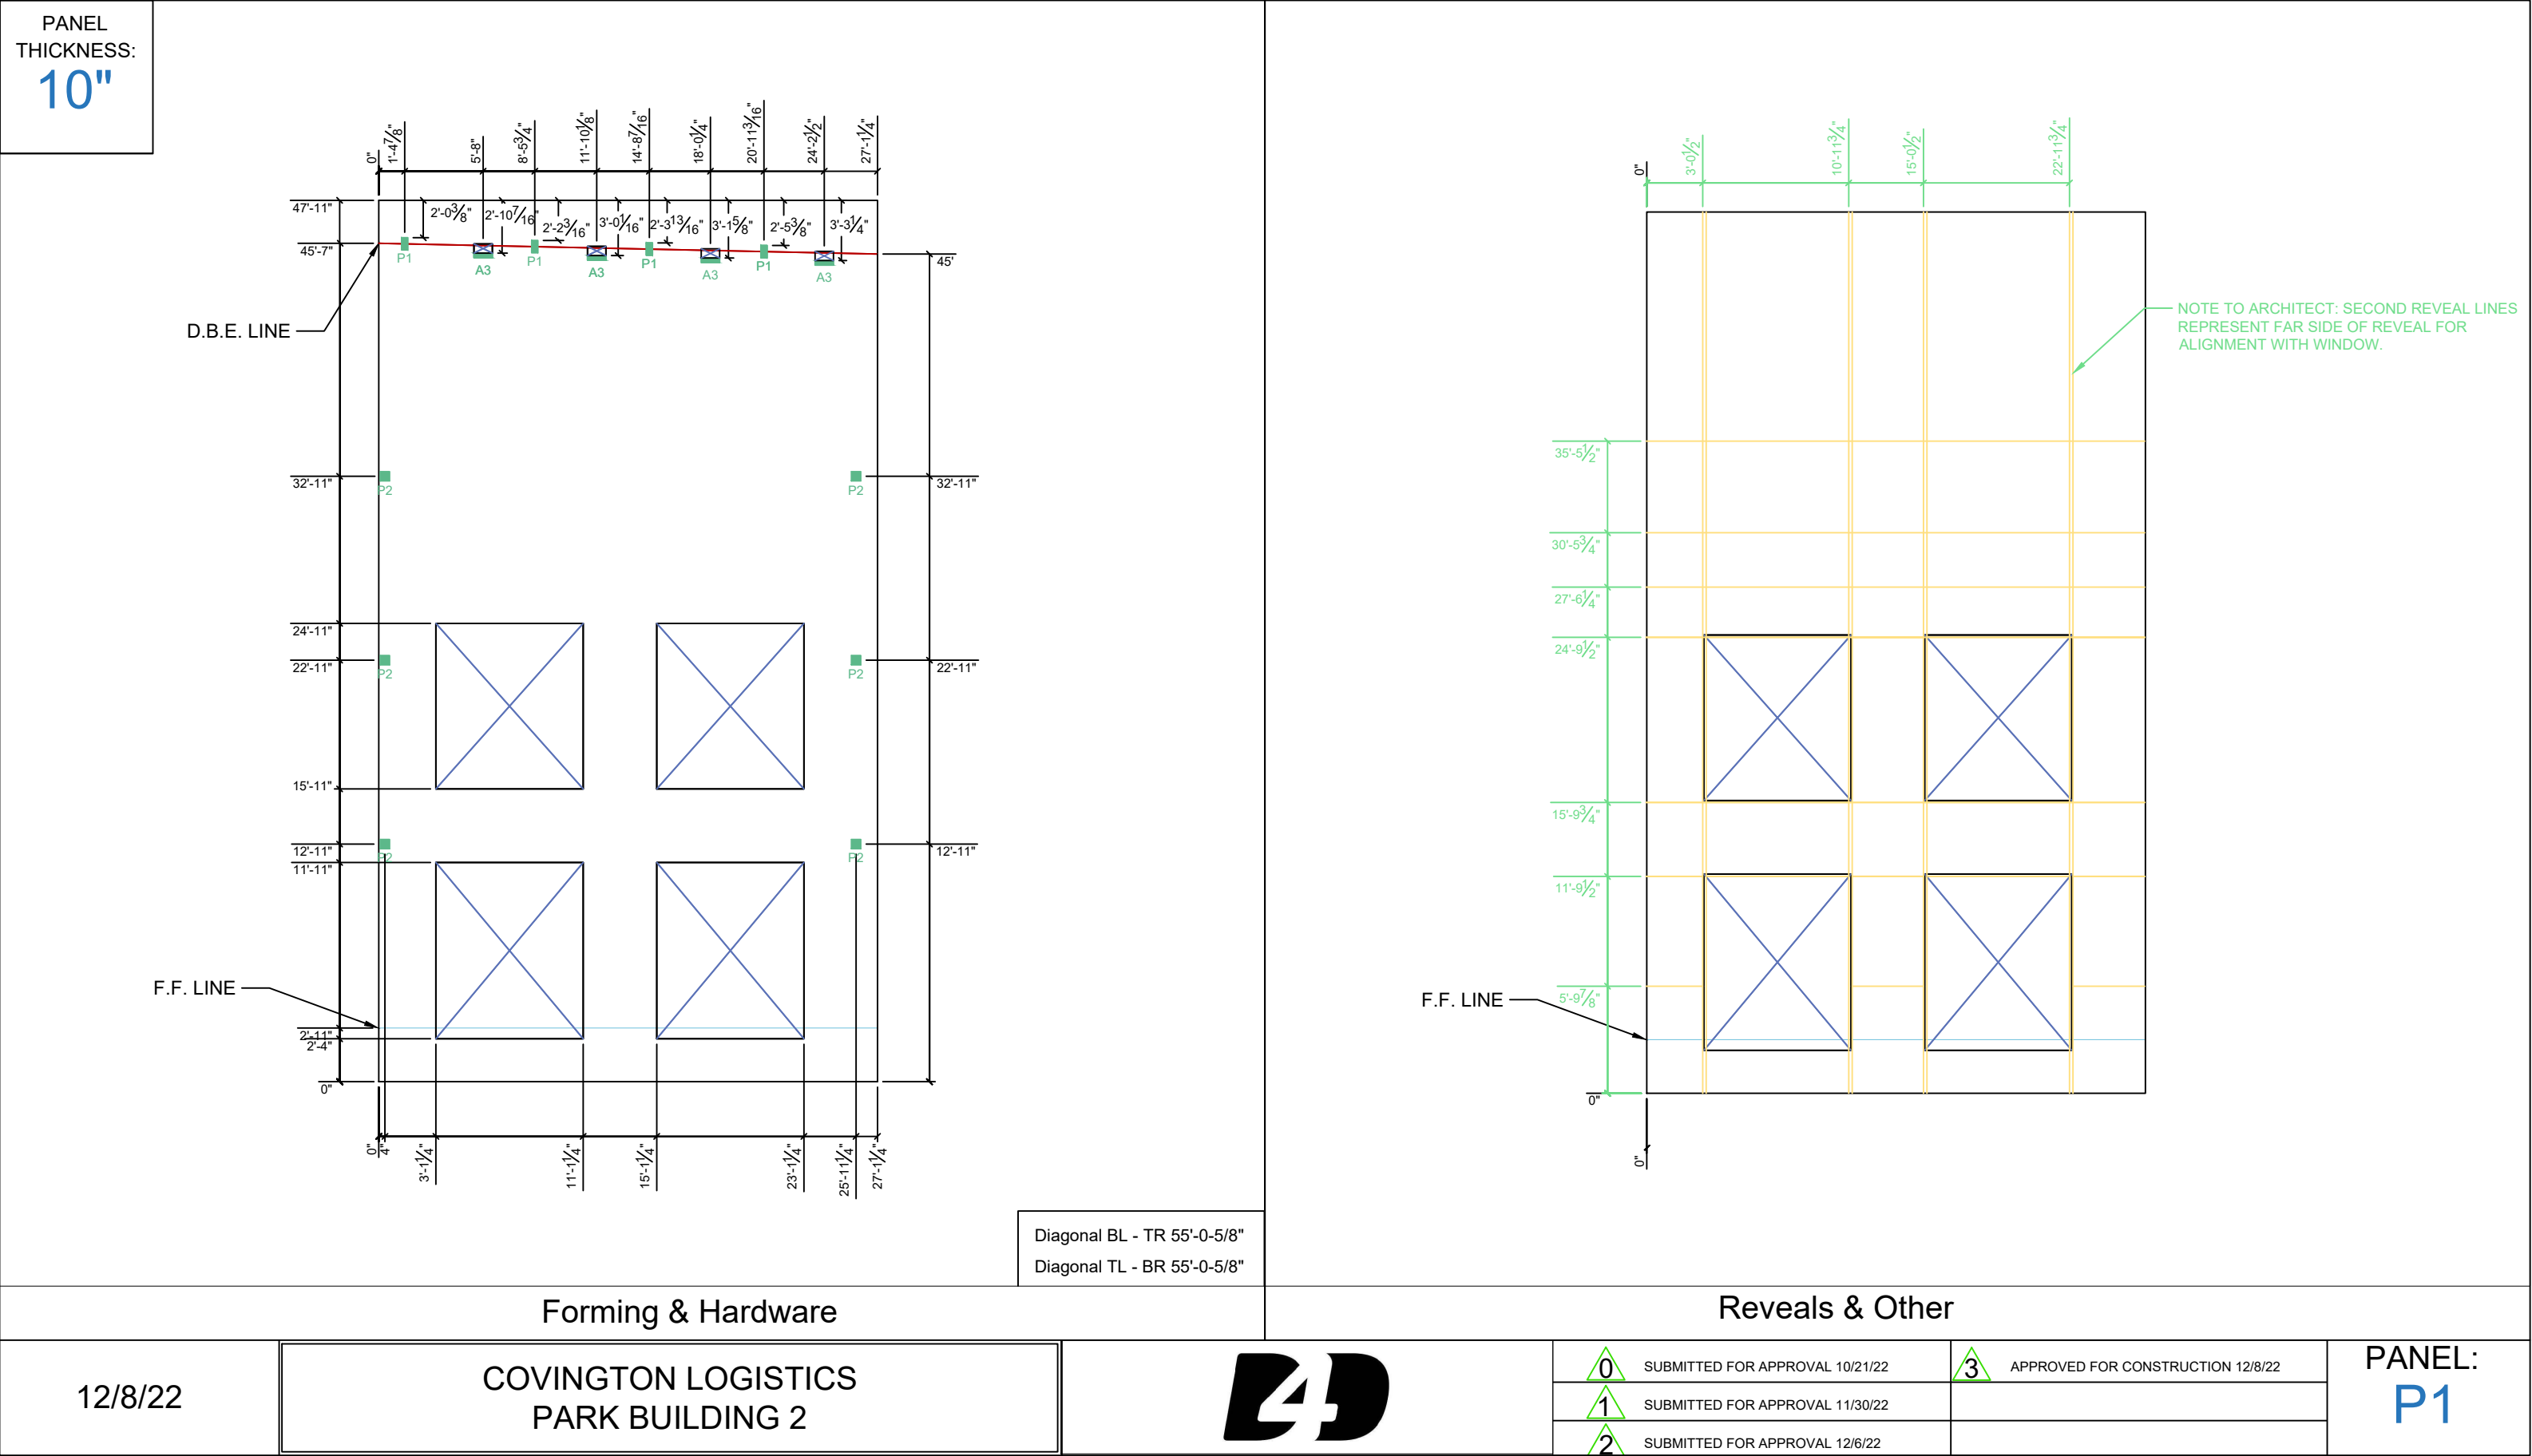
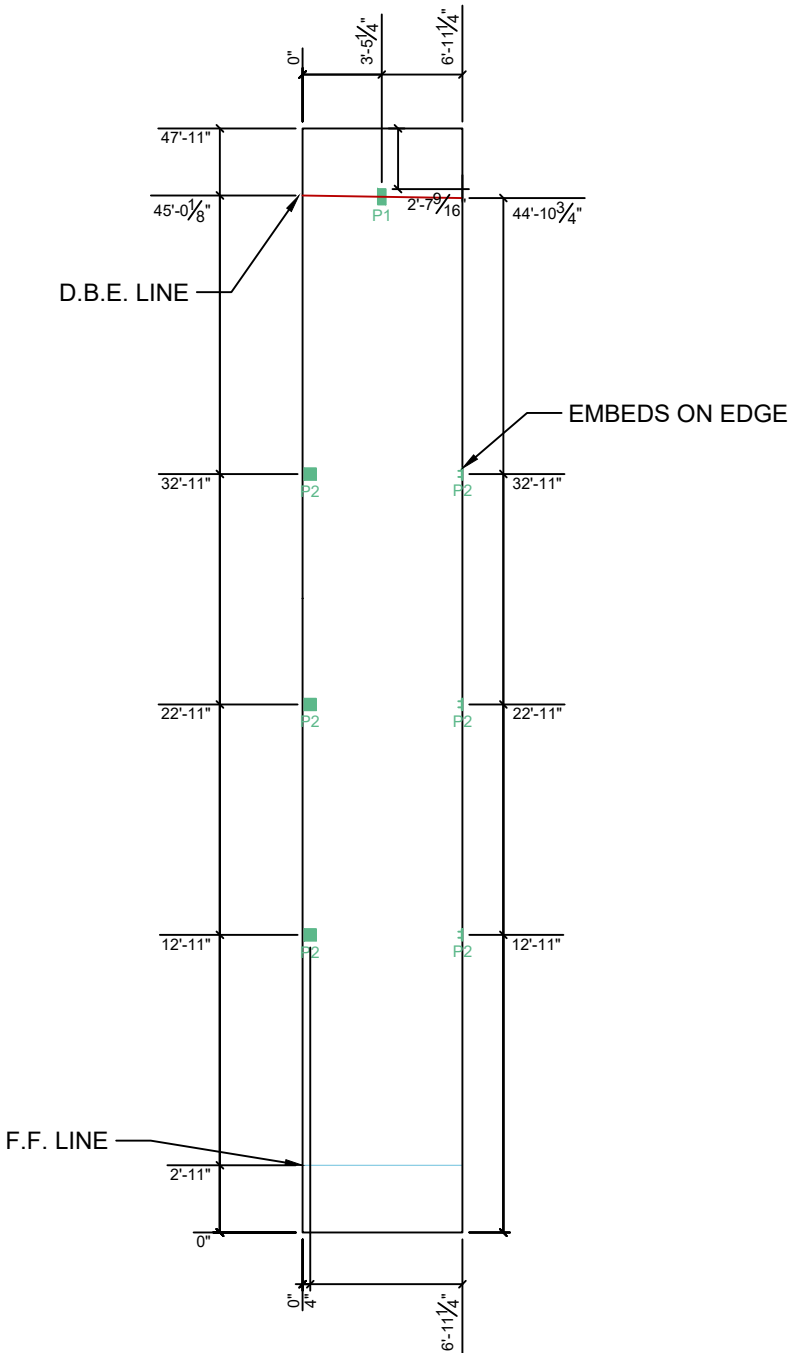
<div>PANEL THICKNESS: 10"</div>				<div>Diagonal BL - TR 48'-5" Diagonal TL - BR 48'-5"</div>	
Forming & Hardware		Reveals & Other			
12/8/22	COVINGTON LOGISTICS PARK BUILDING 2		<div>0</div> SUBMITTED FOR APPROVAL 10/21/22	<div>3</div> APPROVED FOR CONSTRUCTION 12/8/22	PANEL: P2
			<div>1</div> SUBMITTED FOR APPROVAL 11/30/22		
			<div>2</div> SUBMITTED FOR APPROVAL 12/6/22		

PANEL
THICKNESS:
10"

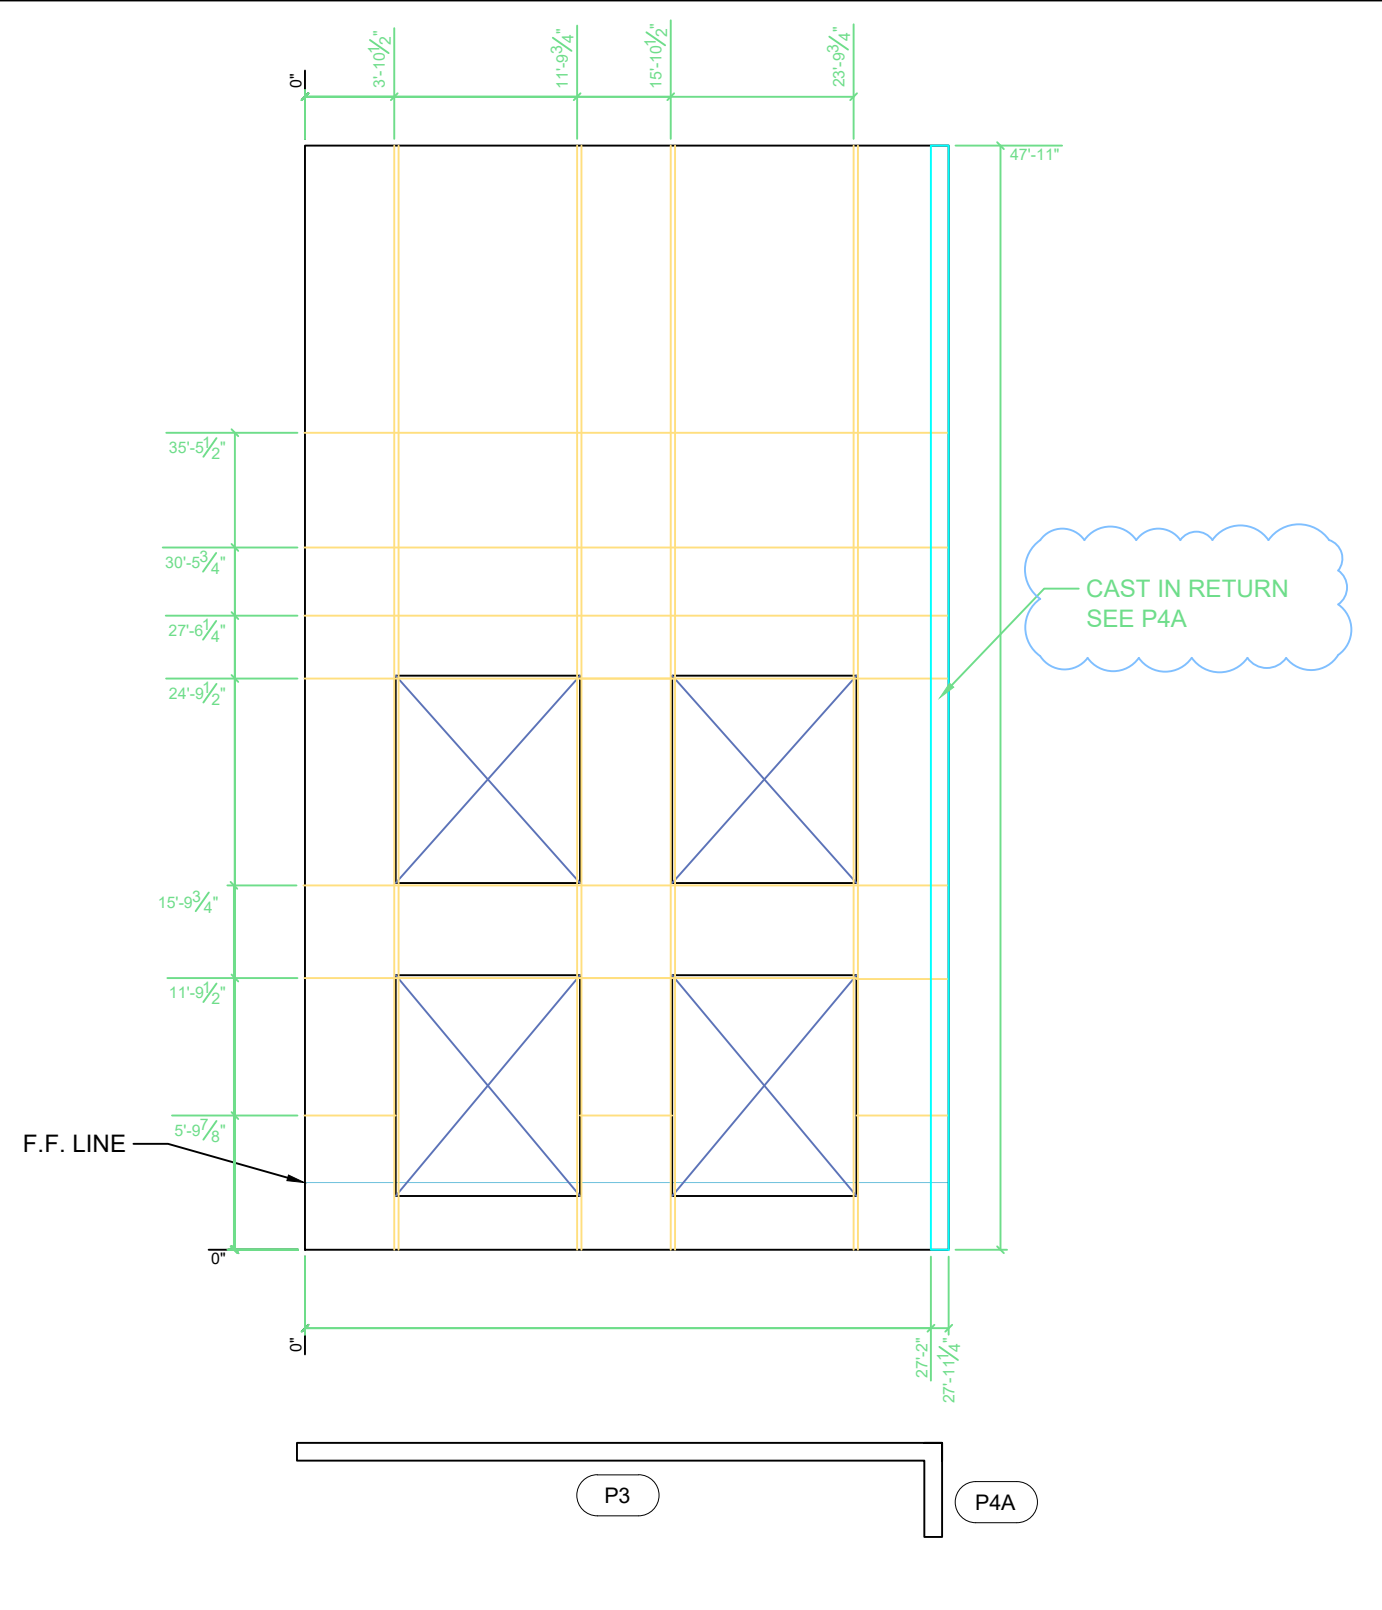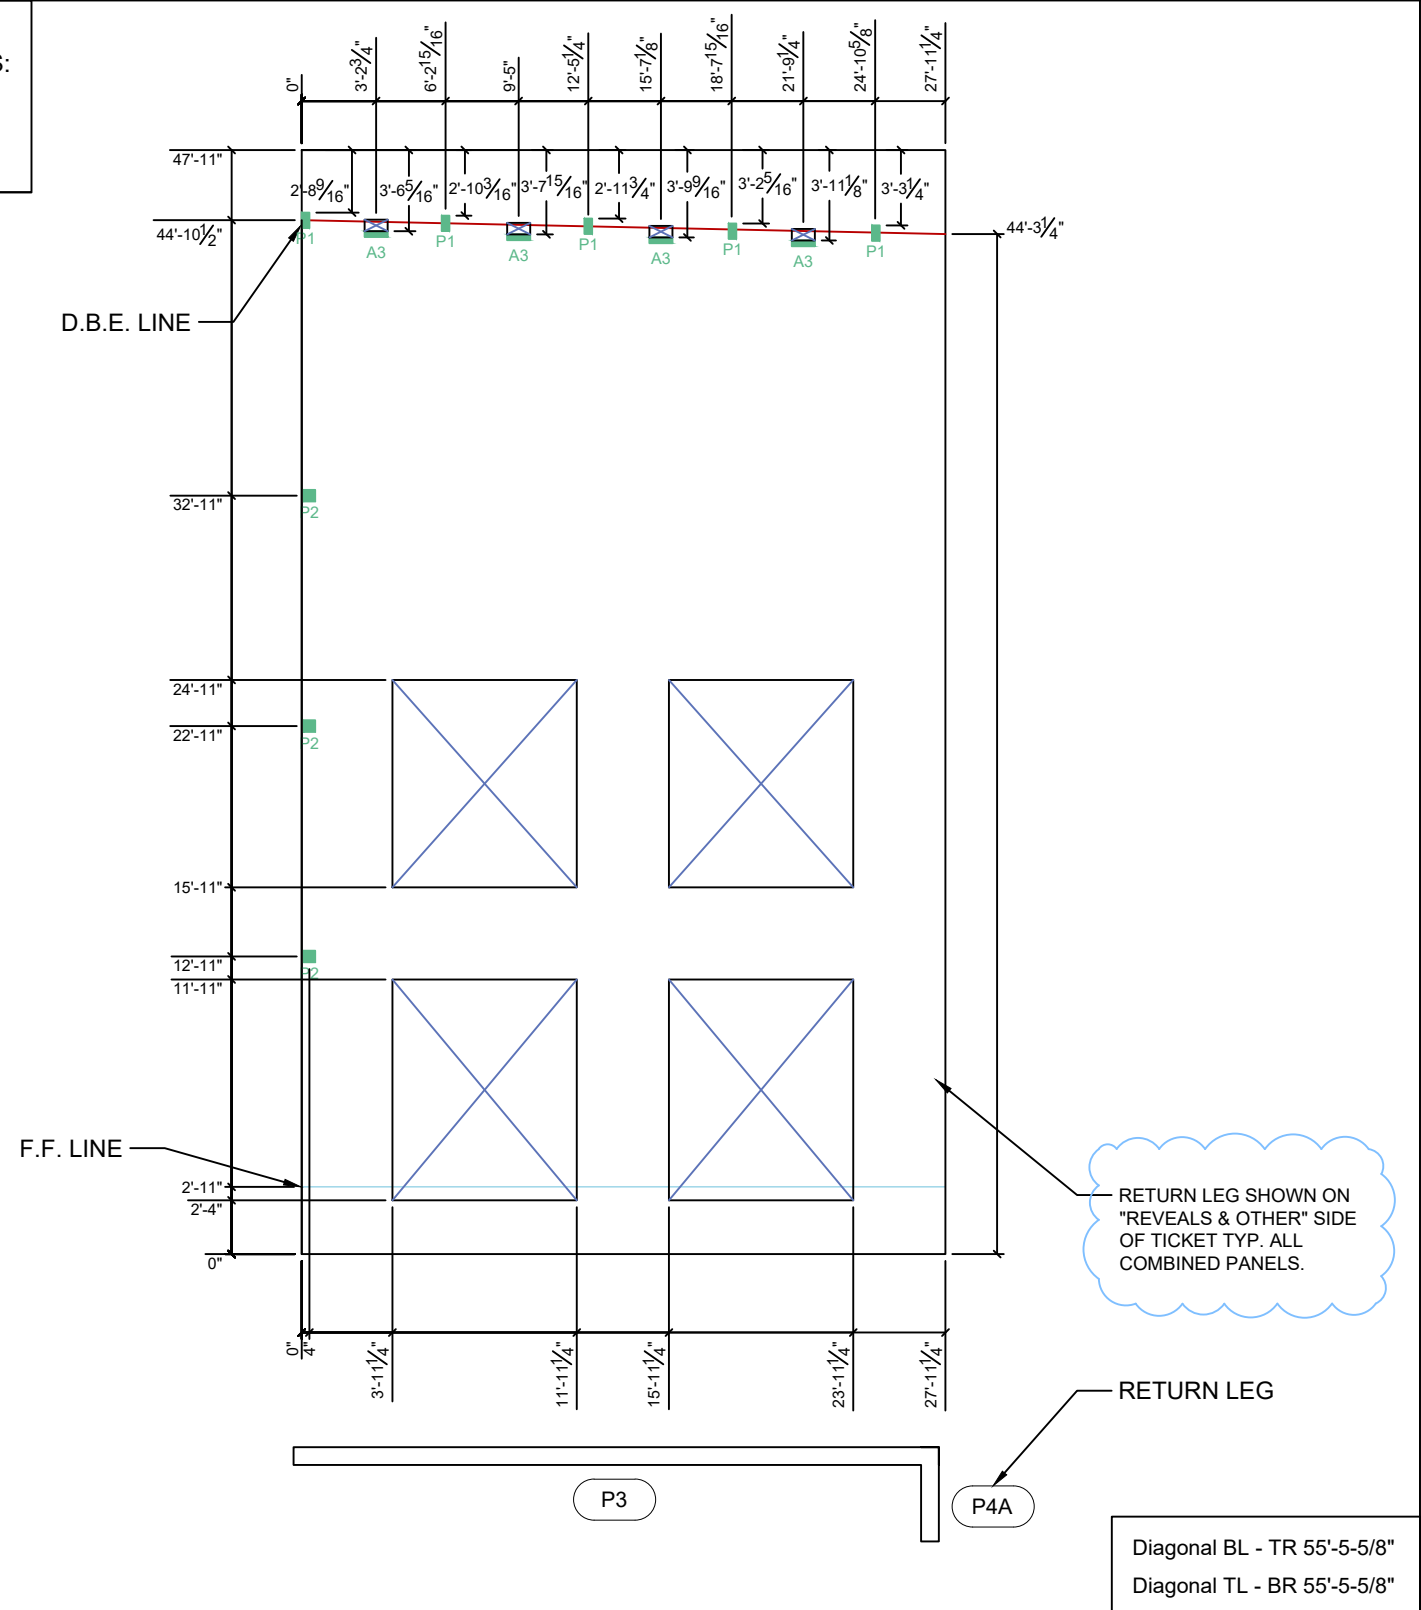

12/8/22


COVINGTON LOGISTICS
PARK BUILDING 2




0 SUBMITTED FOR APPROVAL 10/21/22
1 SUBMITTED FOR APPROVAL 11/30/22
2 SUBMITTED FOR APPROVAL 12/6/22


3 APPROVED FOR CONSTRUCTION 12/8/22

PANEL:
P3

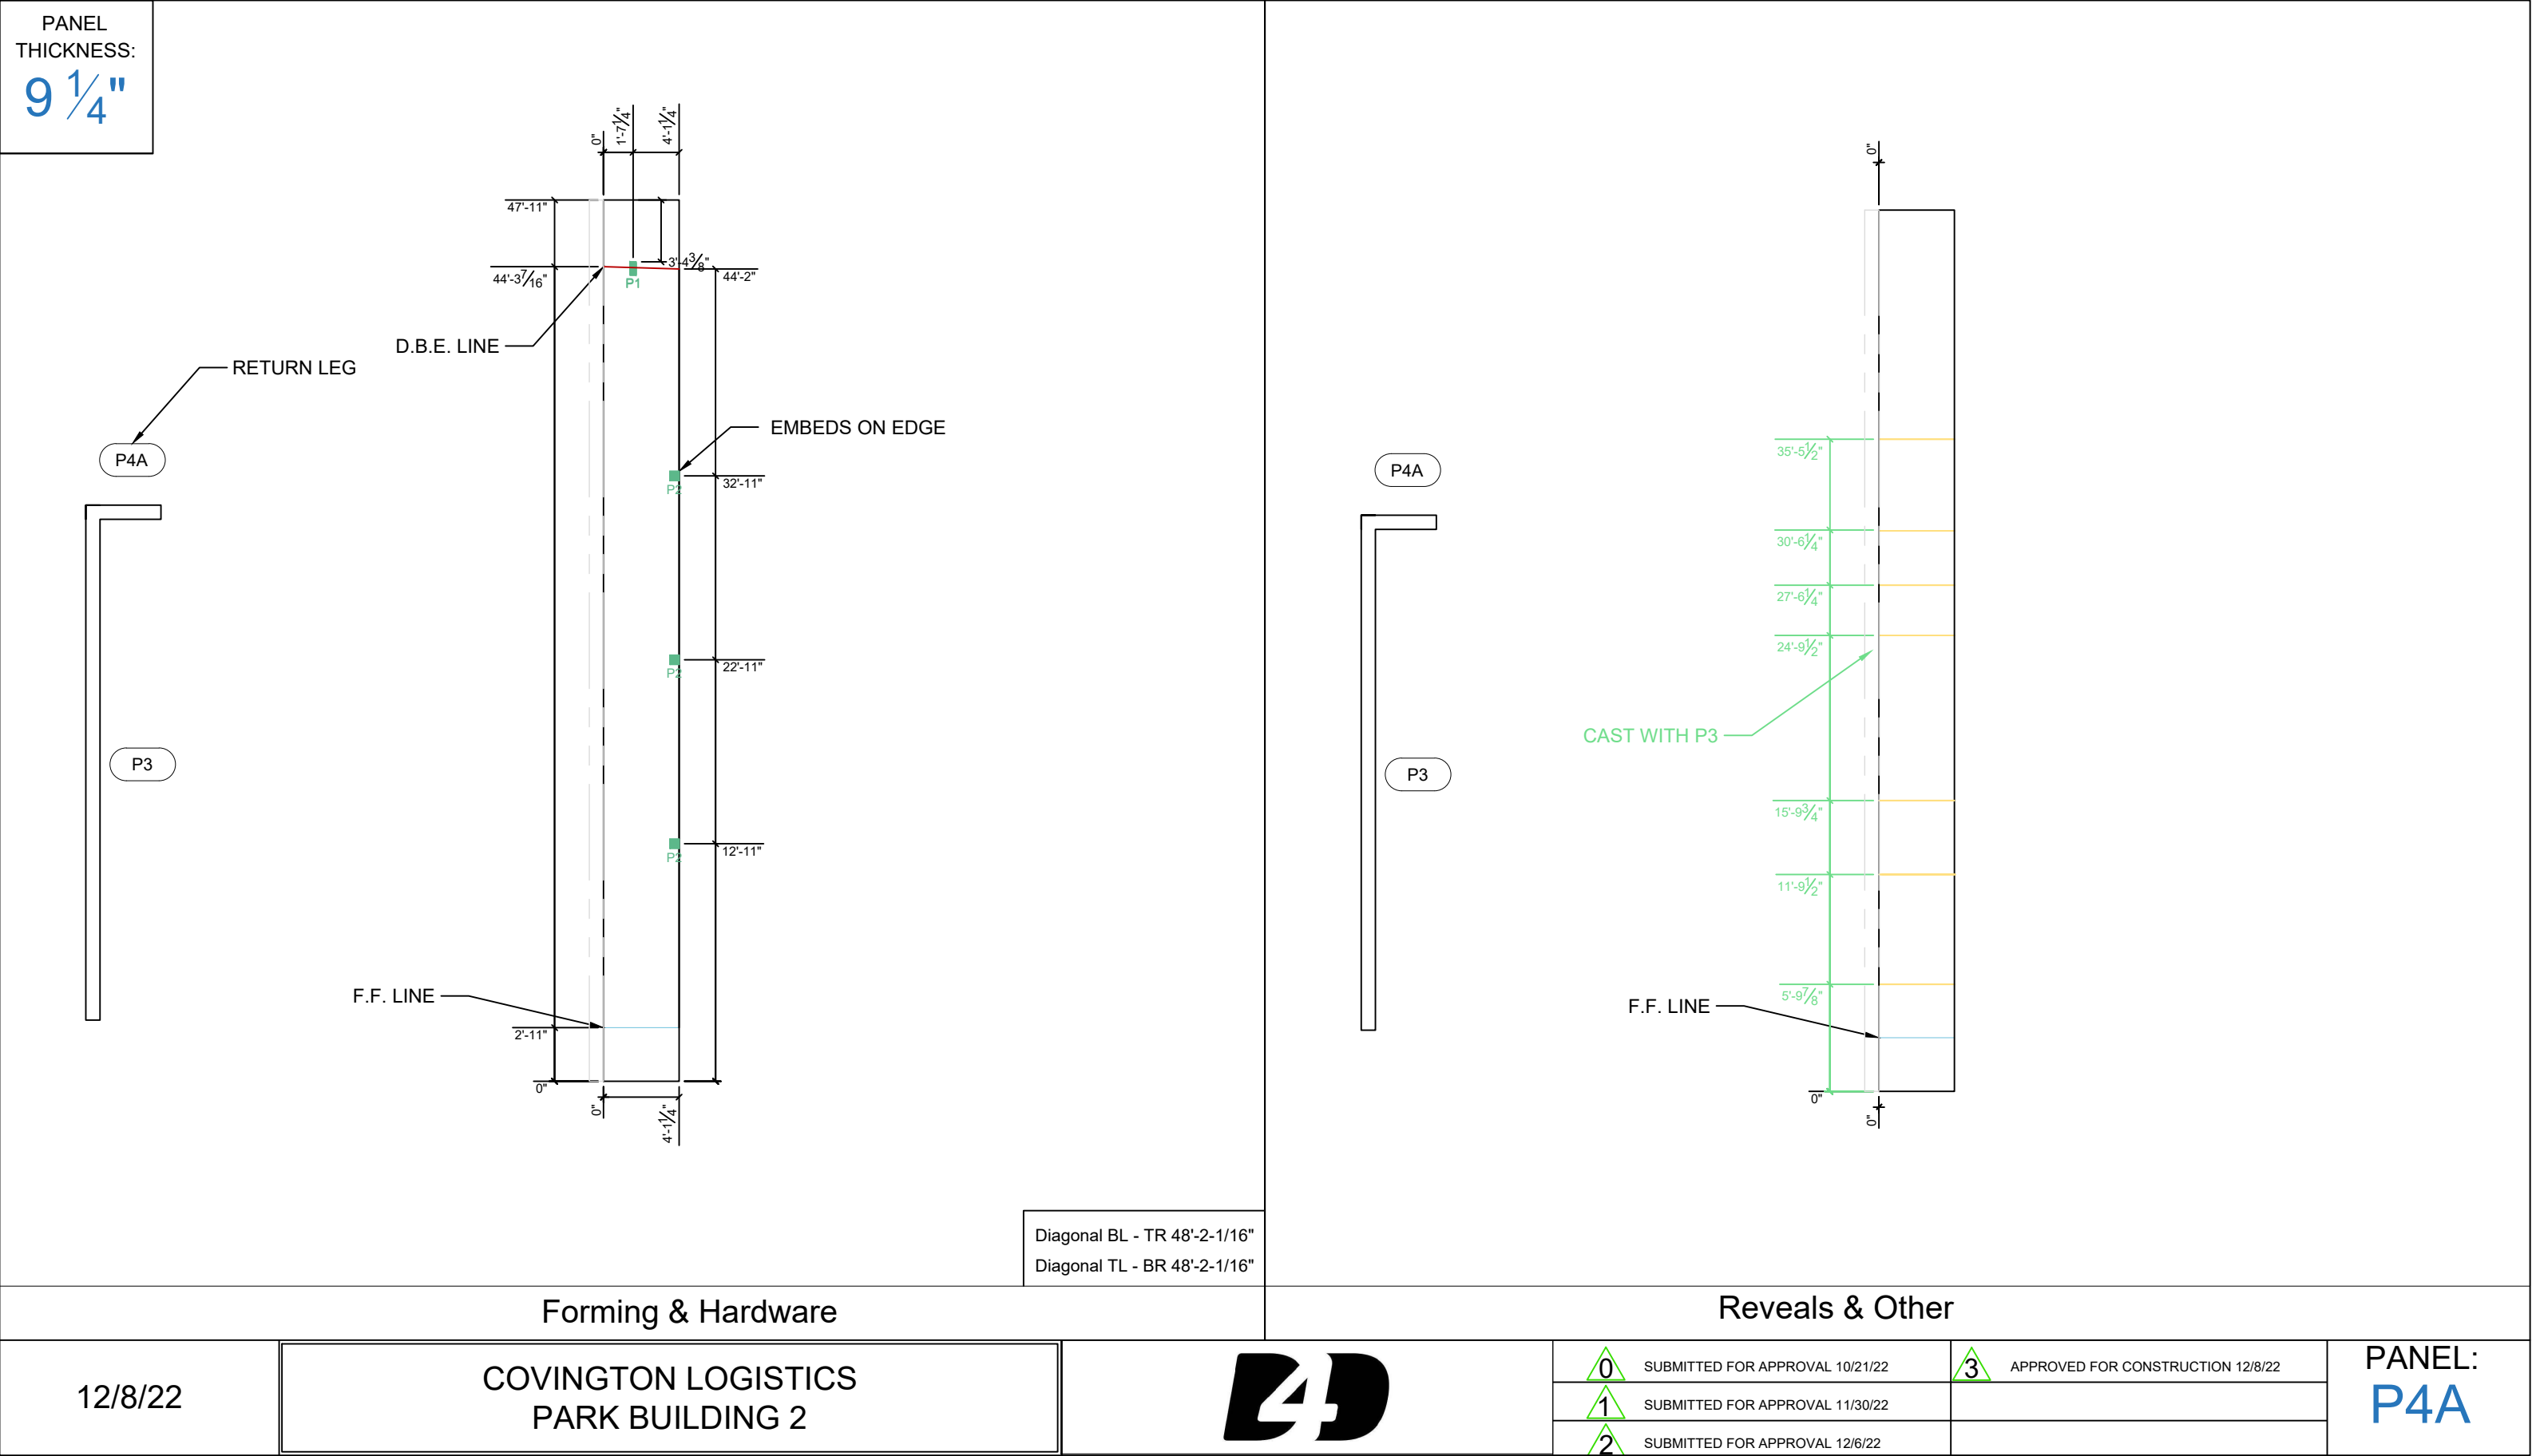


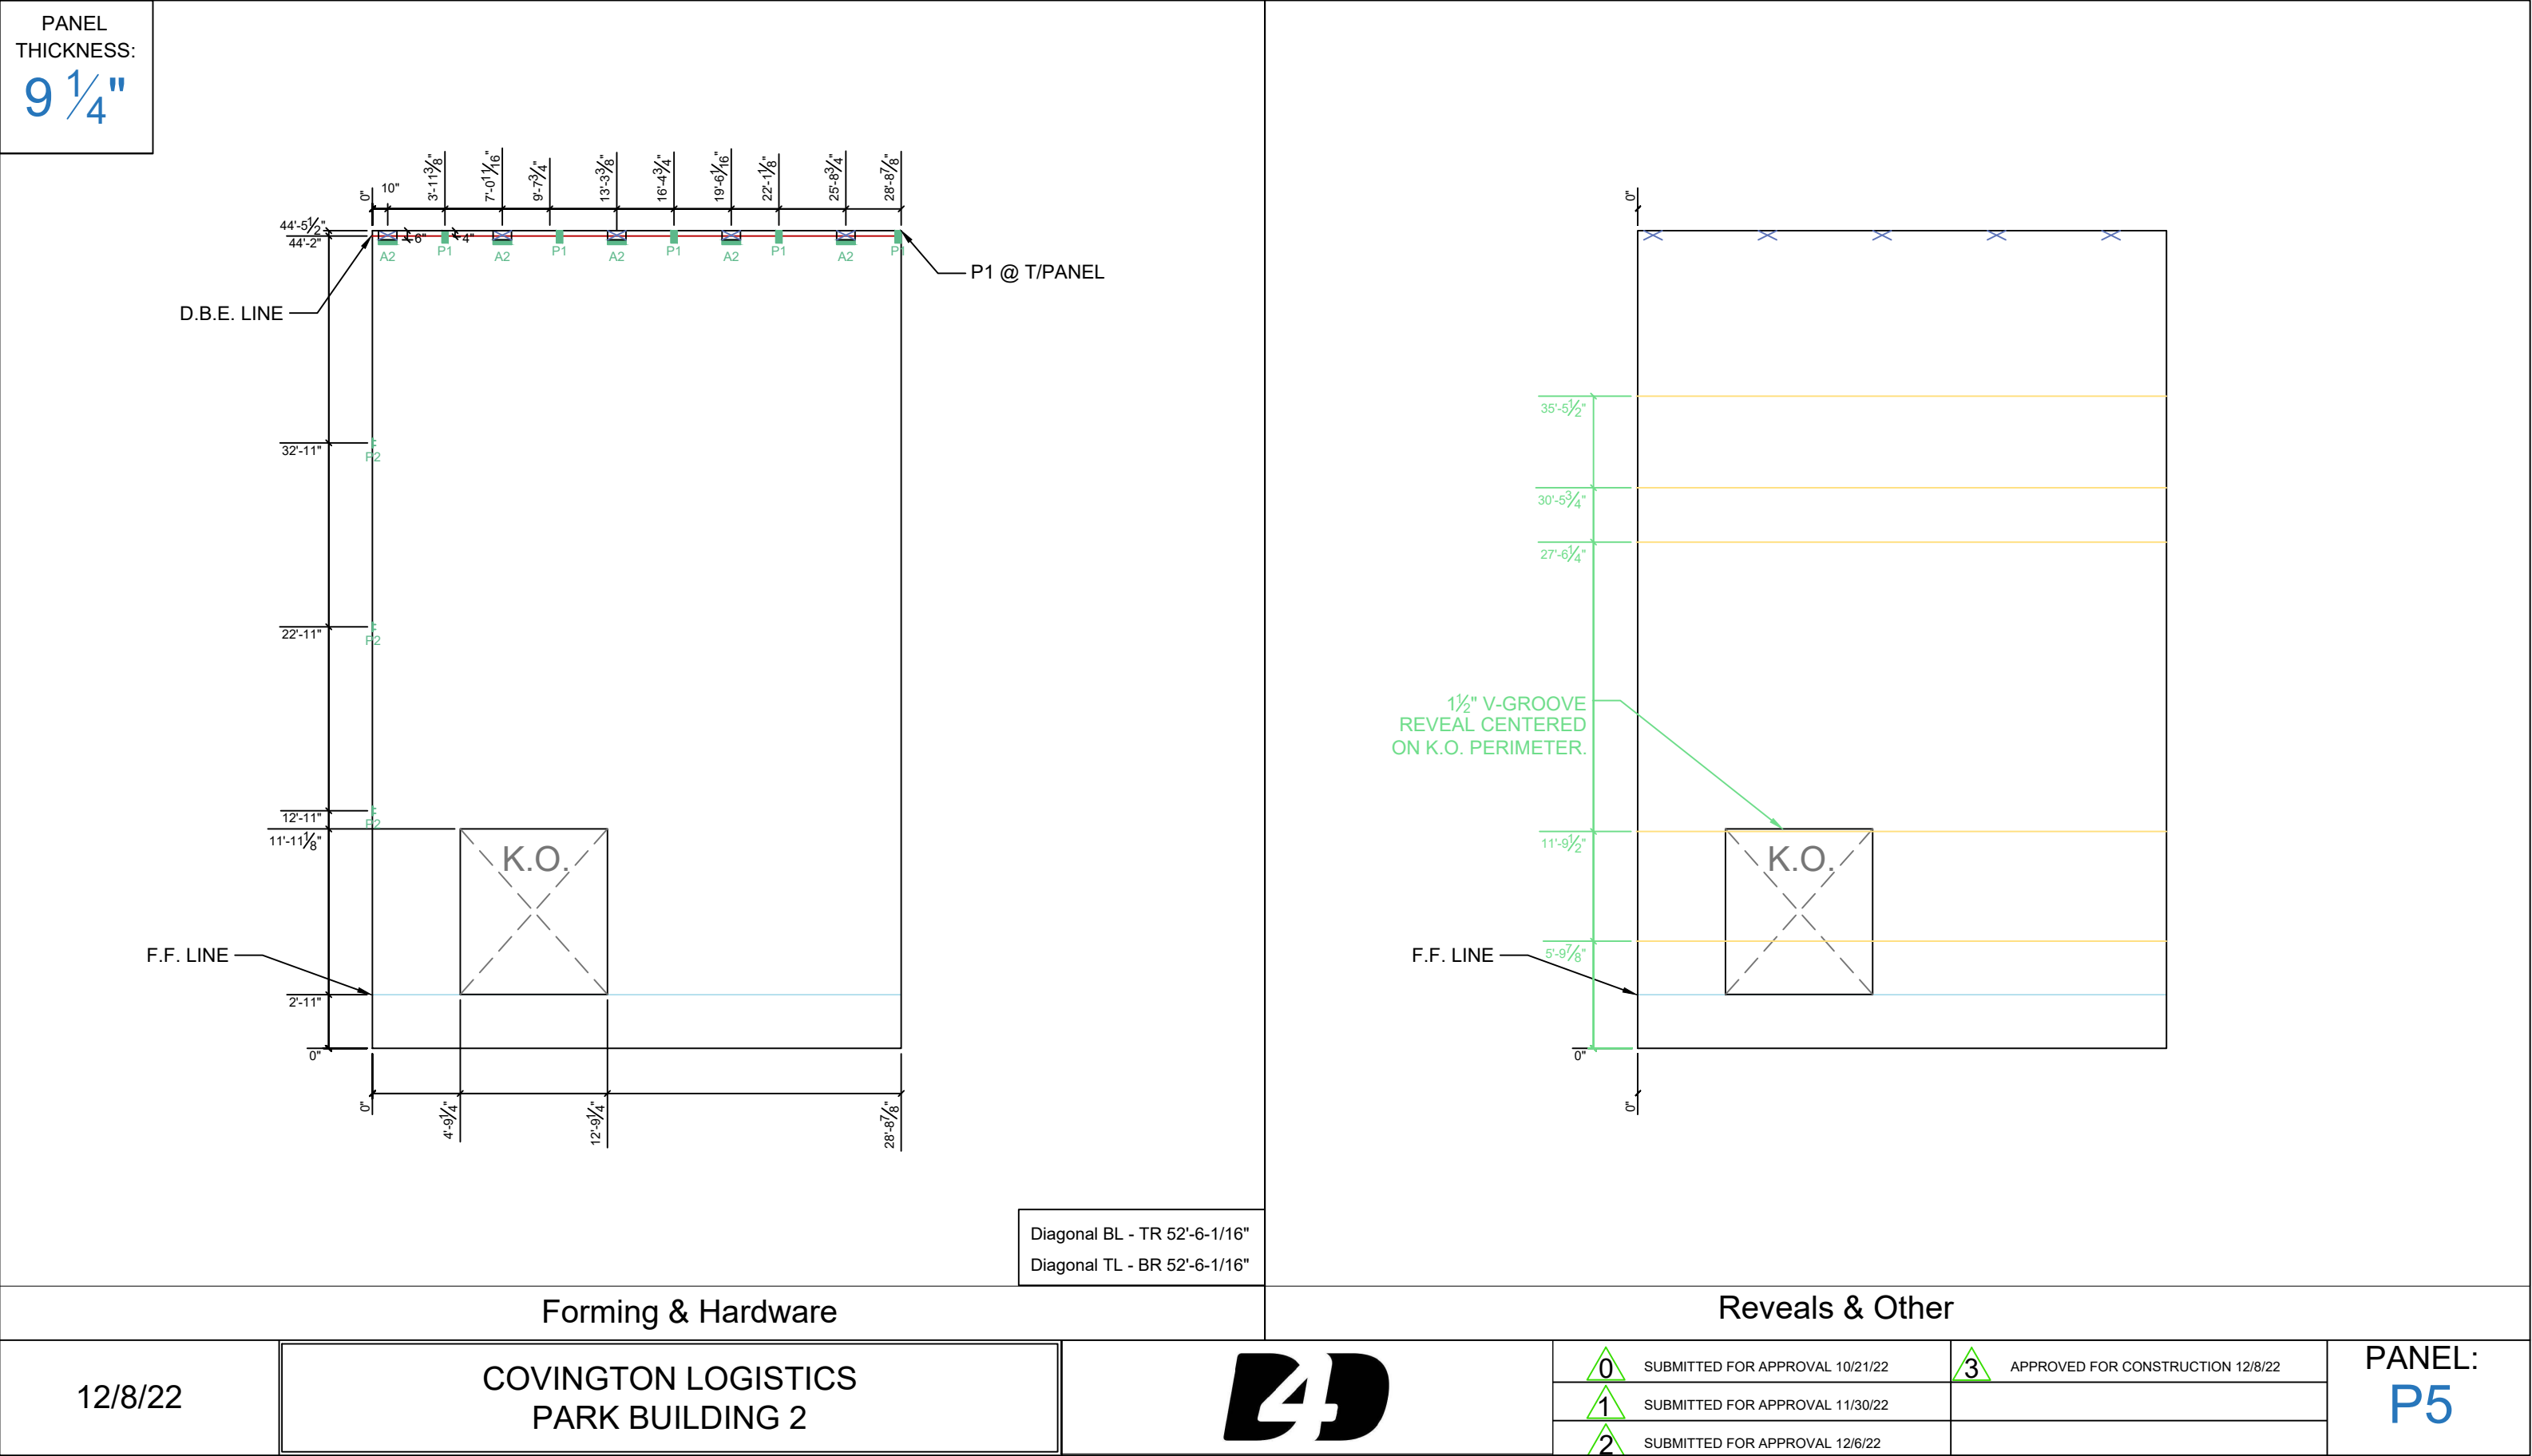

PANEL
THICKNESS:
9 1/4"

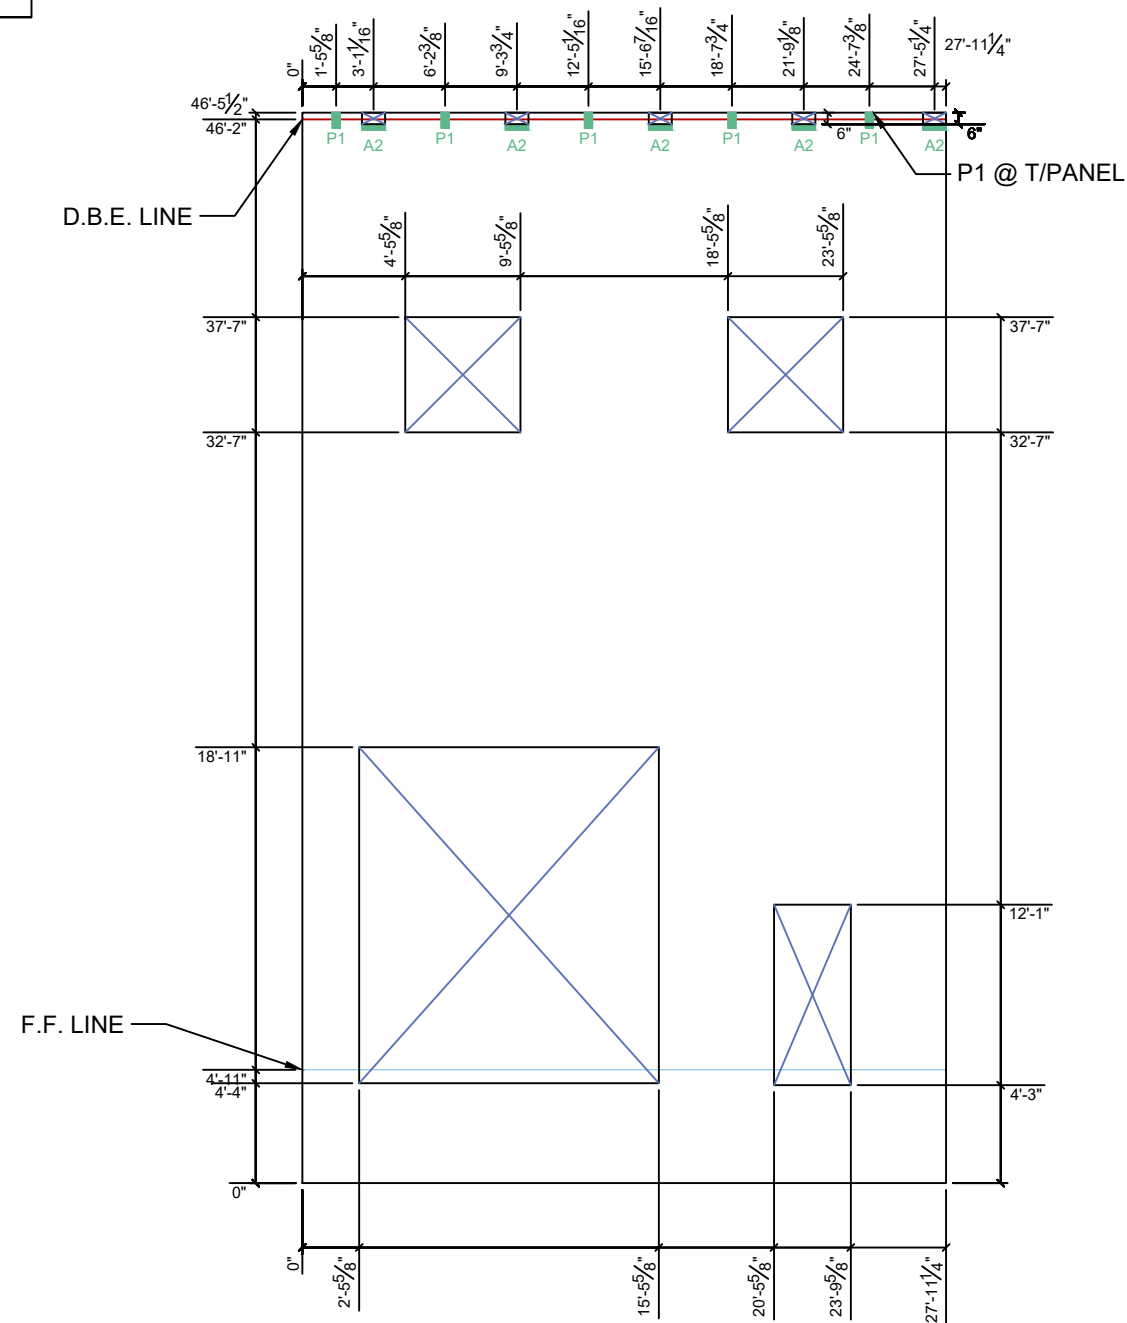

Diagonal BL - TR 54'-2 9/16"
Diagonal TL - BR 54'-2 9/16"

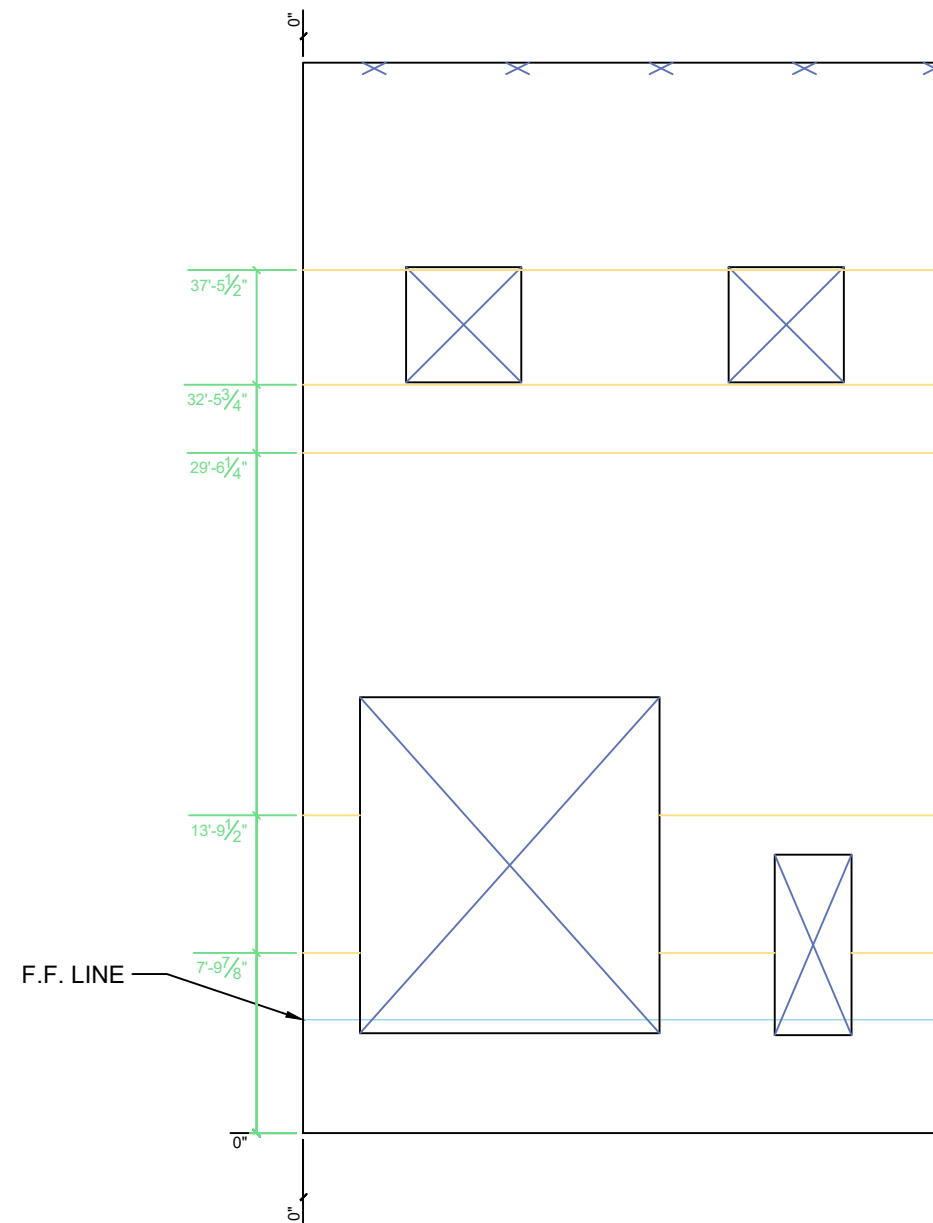

Forming & Hardware

Reveals & Other

12/8/22

COVINGTON LOGISTICS
PARK BUILDING 2




0 SUBMITTED FOR APPROVAL 10/21/22
1 SUBMITTED FOR APPROVAL 11/30/22
2 SUBMITTED FOR APPROVAL 12/6/22


3 APPROVED FOR CONSTRUCTION 12/8/22

PANEL:
P6

PANEL
THICKNESS:
9 1/4"

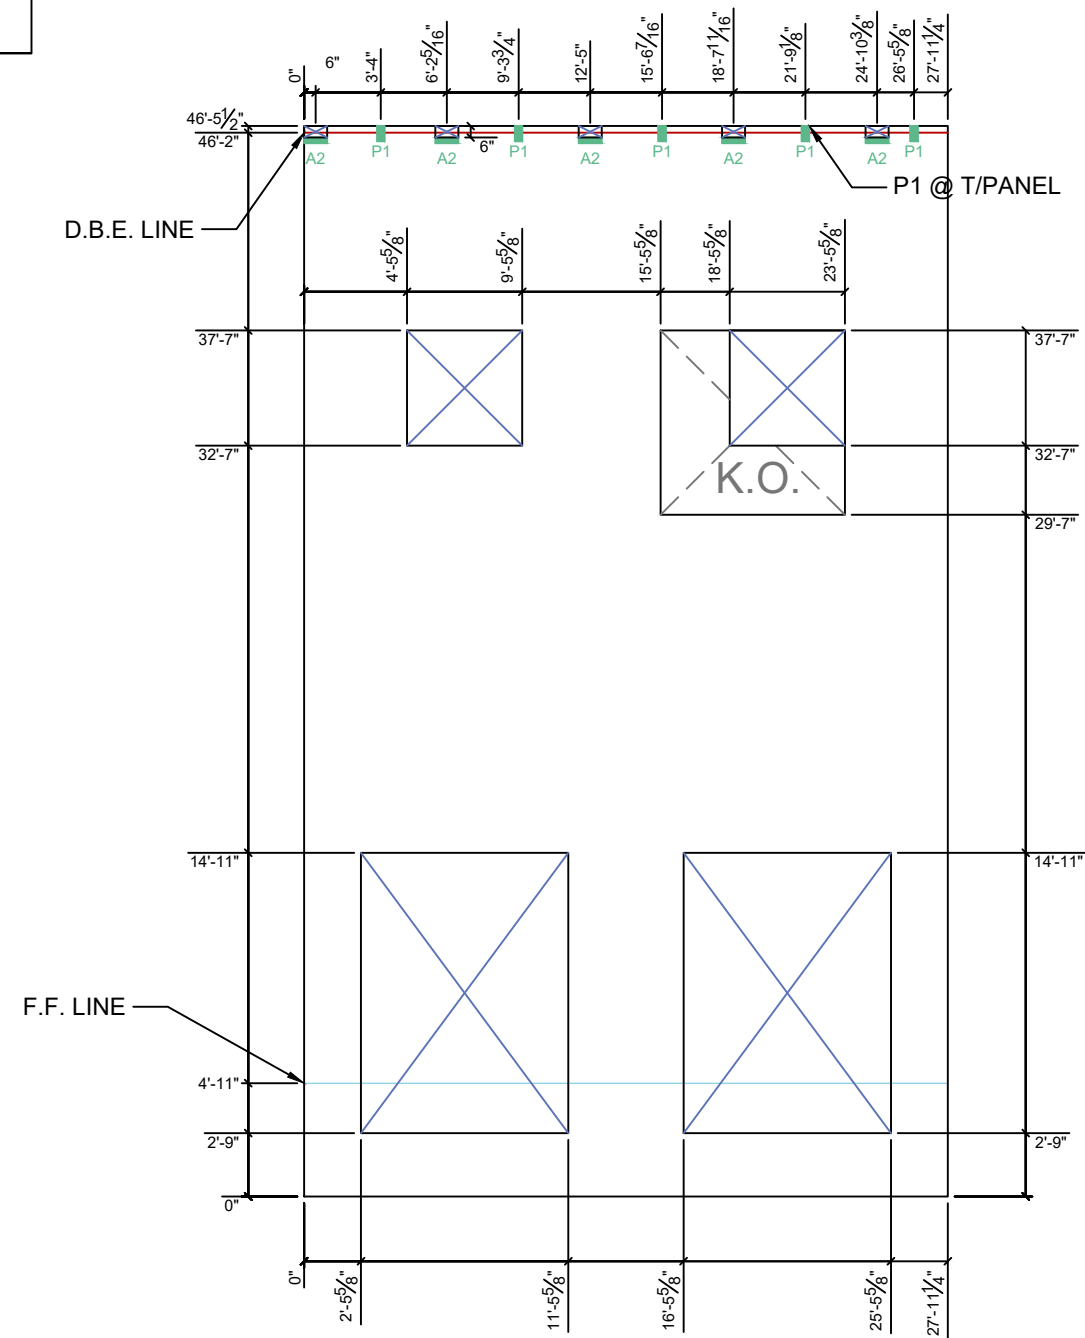

Diagonal BL - TR 54'-2-9/16"
Diagonal TL - BR 54'-2-9/16"

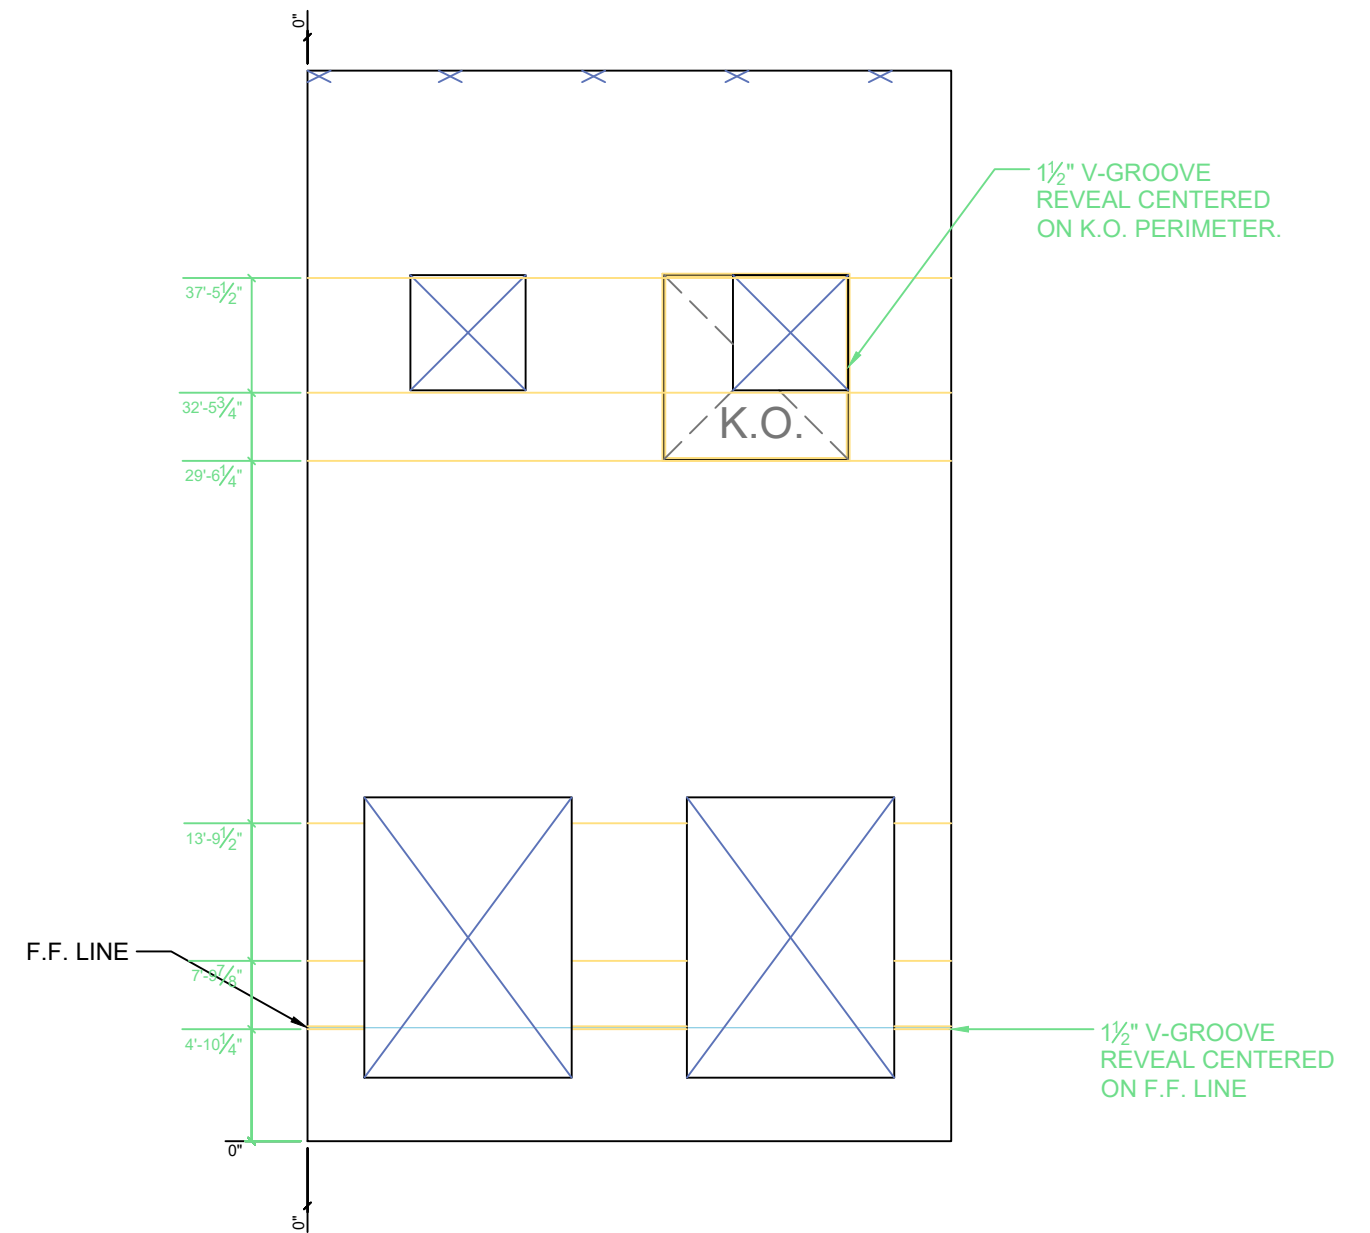

Forming & Hardware

Reveals & Other

12/8/22

COVINGTON LOGISTICS
PARK BUILDING 2




0 SUBMITTED FOR APPROVAL 10/21/22
1 SUBMITTED FOR APPROVAL 11/30/22
2 SUBMITTED FOR APPROVAL 12/6/22


3 APPROVED FOR CONSTRUCTION 12/8/22

PANEL:
P7

PANEL
THICKNESS:
9 1/4"

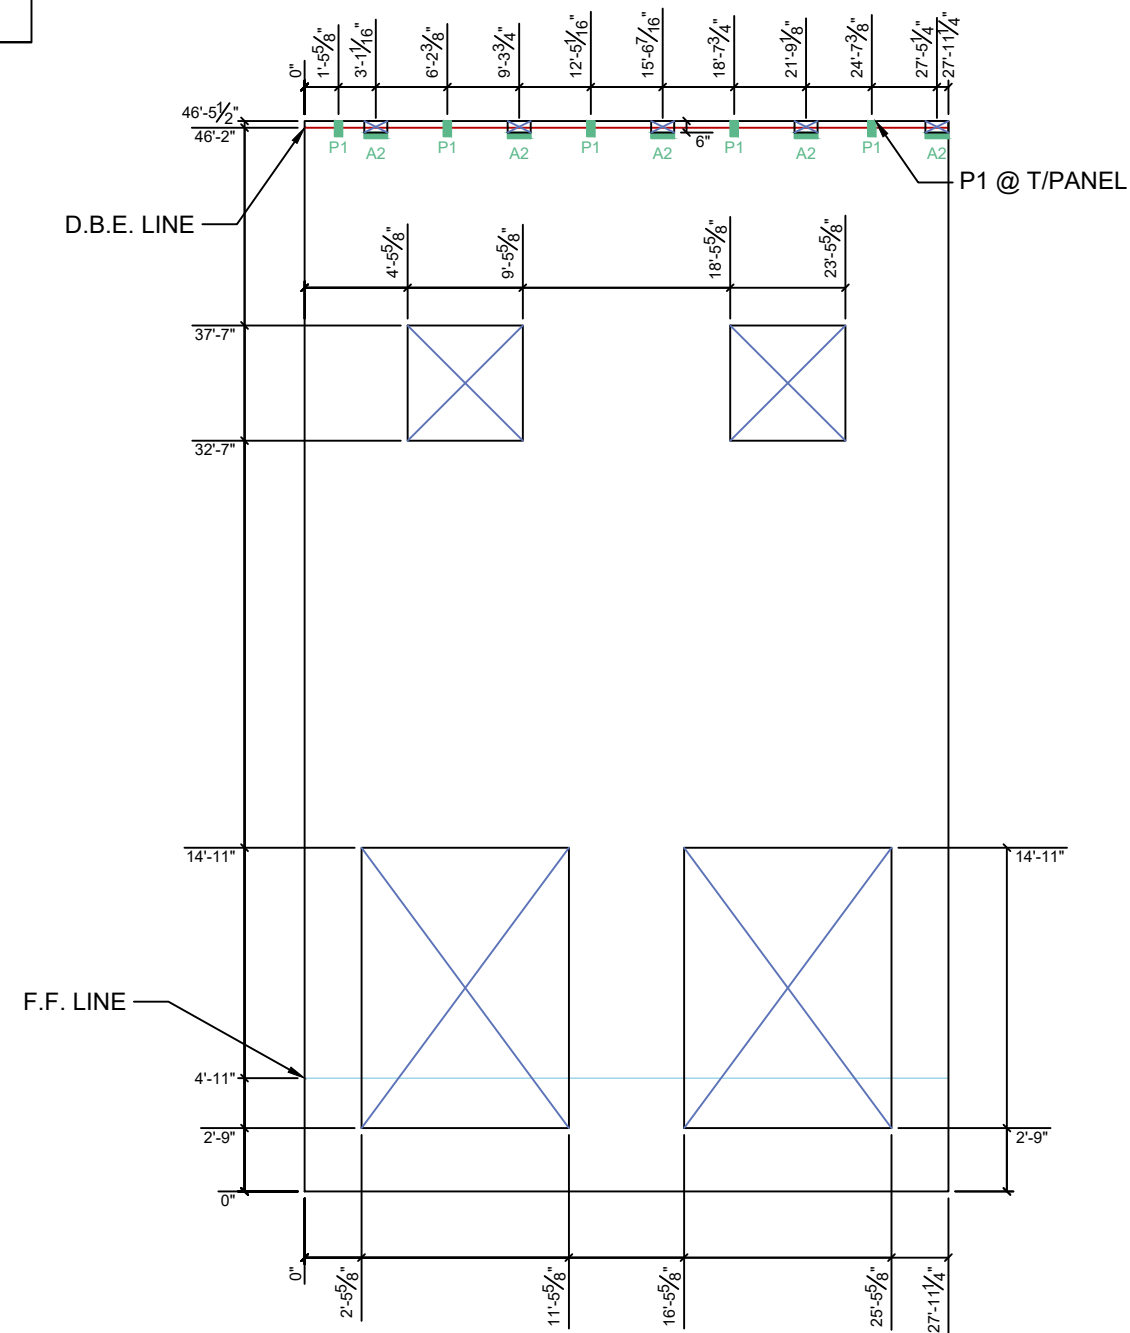

Diagonal BL - TR 54'-2-9/16"
Diagonal TL - BR 54'-2-9/16"

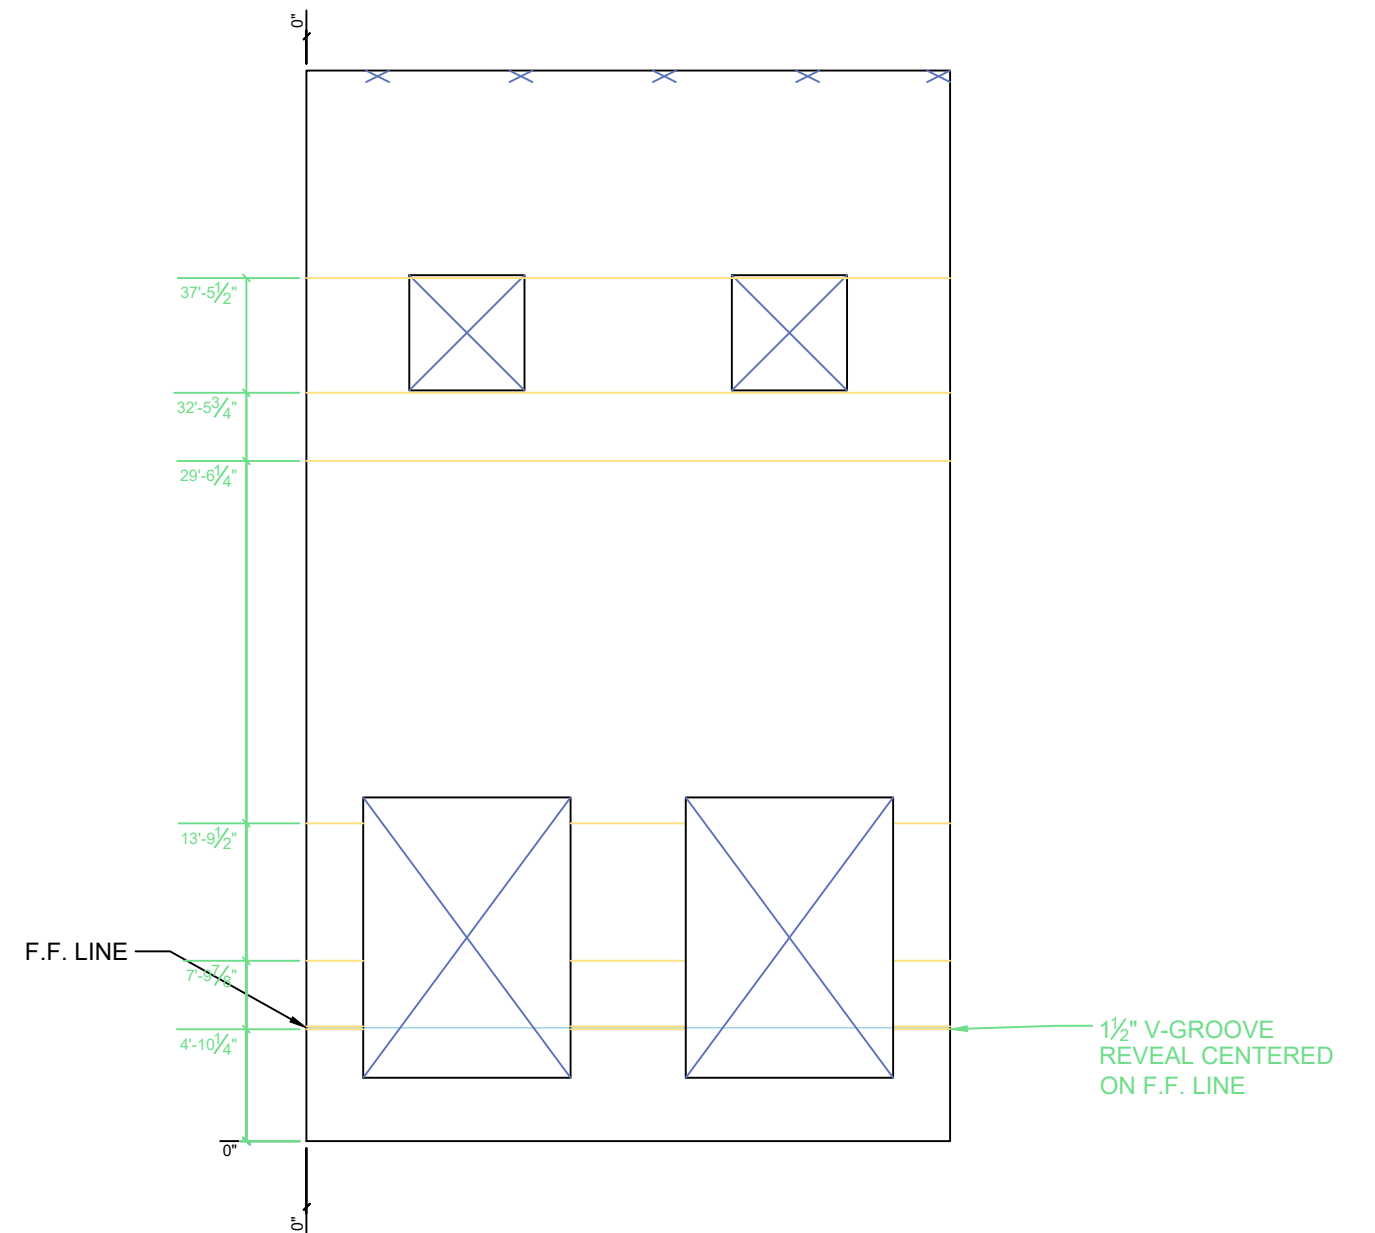

1/2" V-GROOVE
REVEAL CENTERED
ON F.F. LINE

Forming & Hardware

Reveals & Other

12/8/22

COVINGTON LOGISTICS
PARK BUILDING 2




0 SUBMITTED FOR APPROVAL 10/21/22
1 SUBMITTED FOR APPROVAL 11/30/22
2 SUBMITTED FOR APPROVAL 12/6/22


3 APPROVED FOR CONSTRUCTION 12/8/22

PANEL:
P8

PANEL
THICKNESS:
9 1/4"

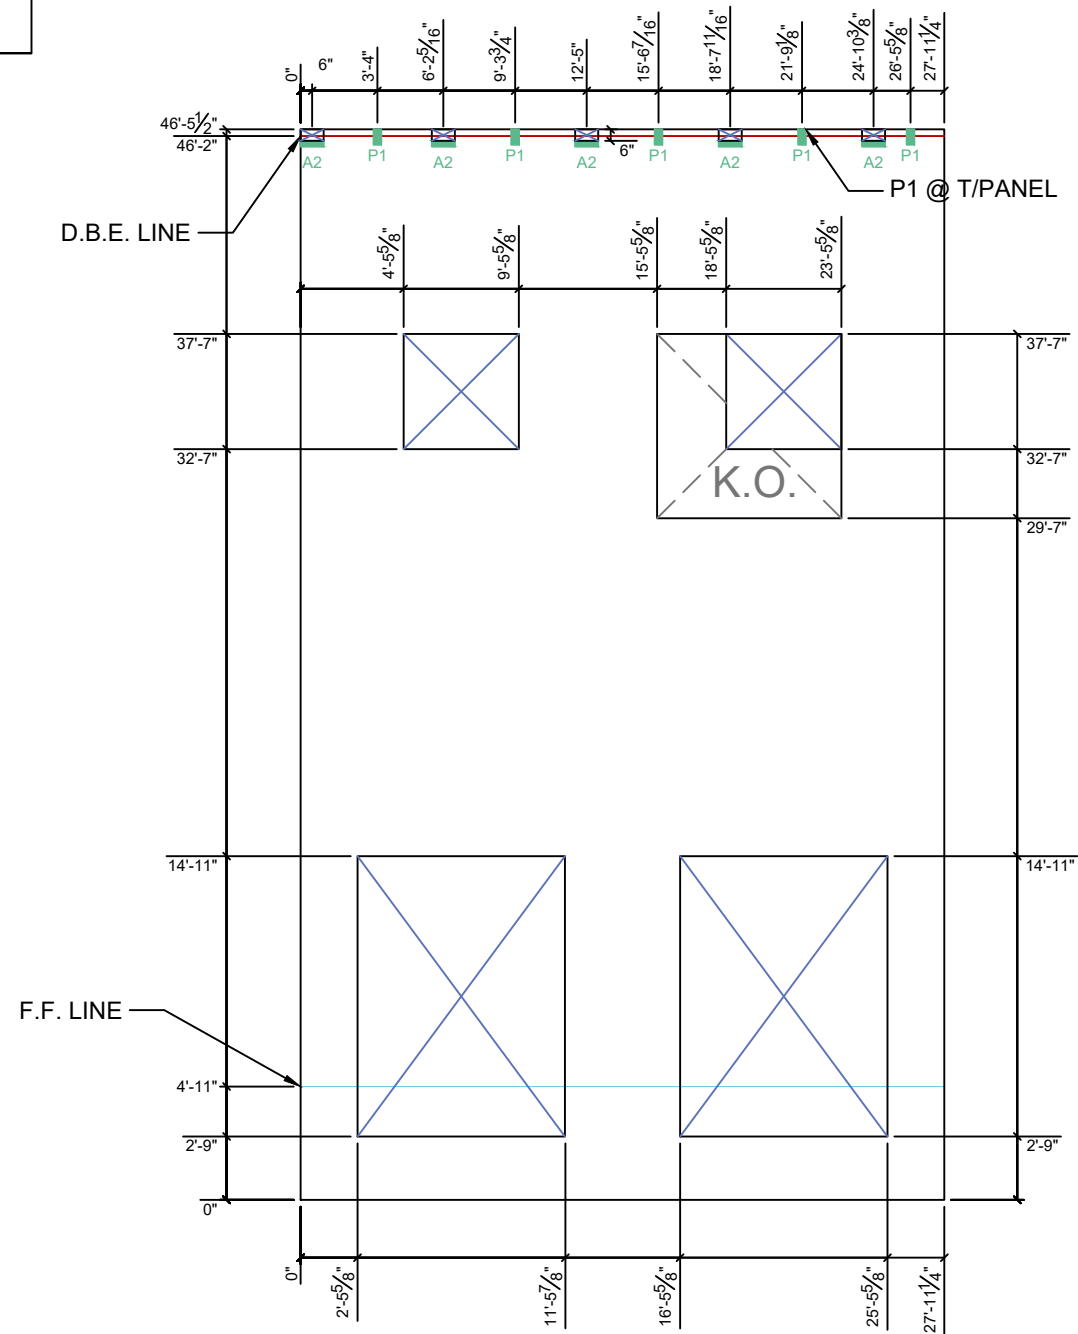

Diagonal BL - TR 54'-2-9/16"
Diagonal TL - BR 54'-2-9/16"

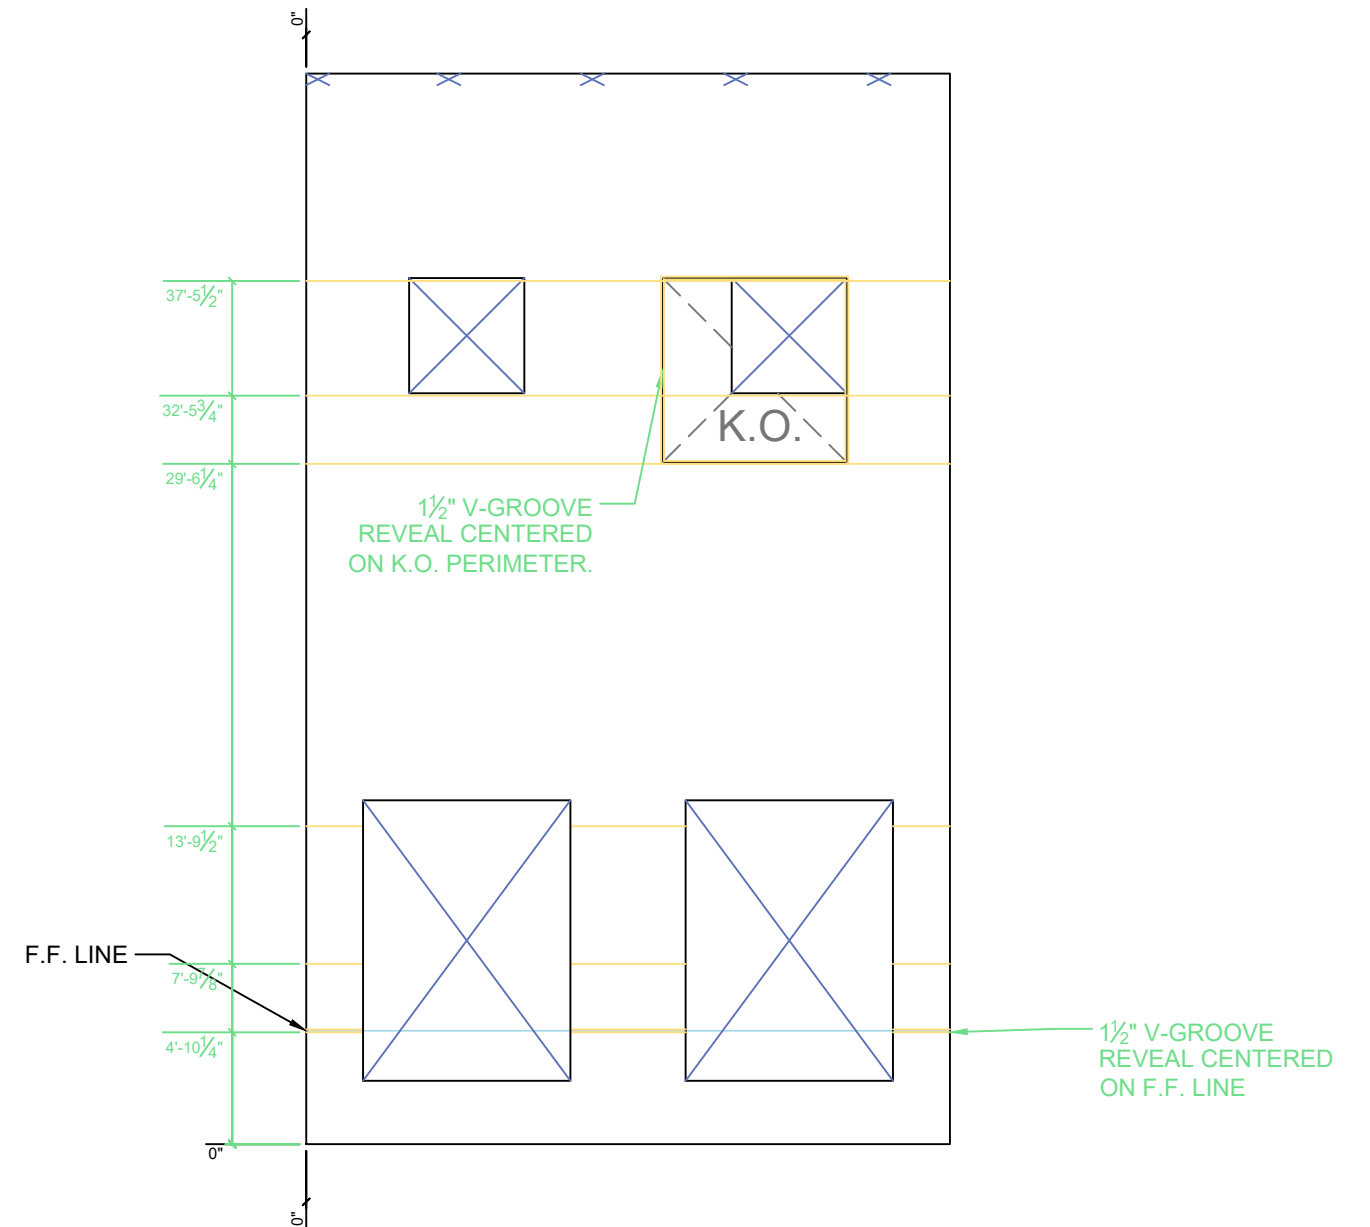

Forming & Hardware

Reveals & Other

12/8/22


COVINGTON LOGISTICS
PARK BUILDING 2




- 0 SUBMITTED FOR APPROVAL 10/21/22
- 1 SUBMITTED FOR APPROVAL 11/30/22
- 2 SUBMITTED FOR APPROVAL 12/6/22


3 APPROVED FOR CONSTRUCTION 12/8/22

PANEL:
P9

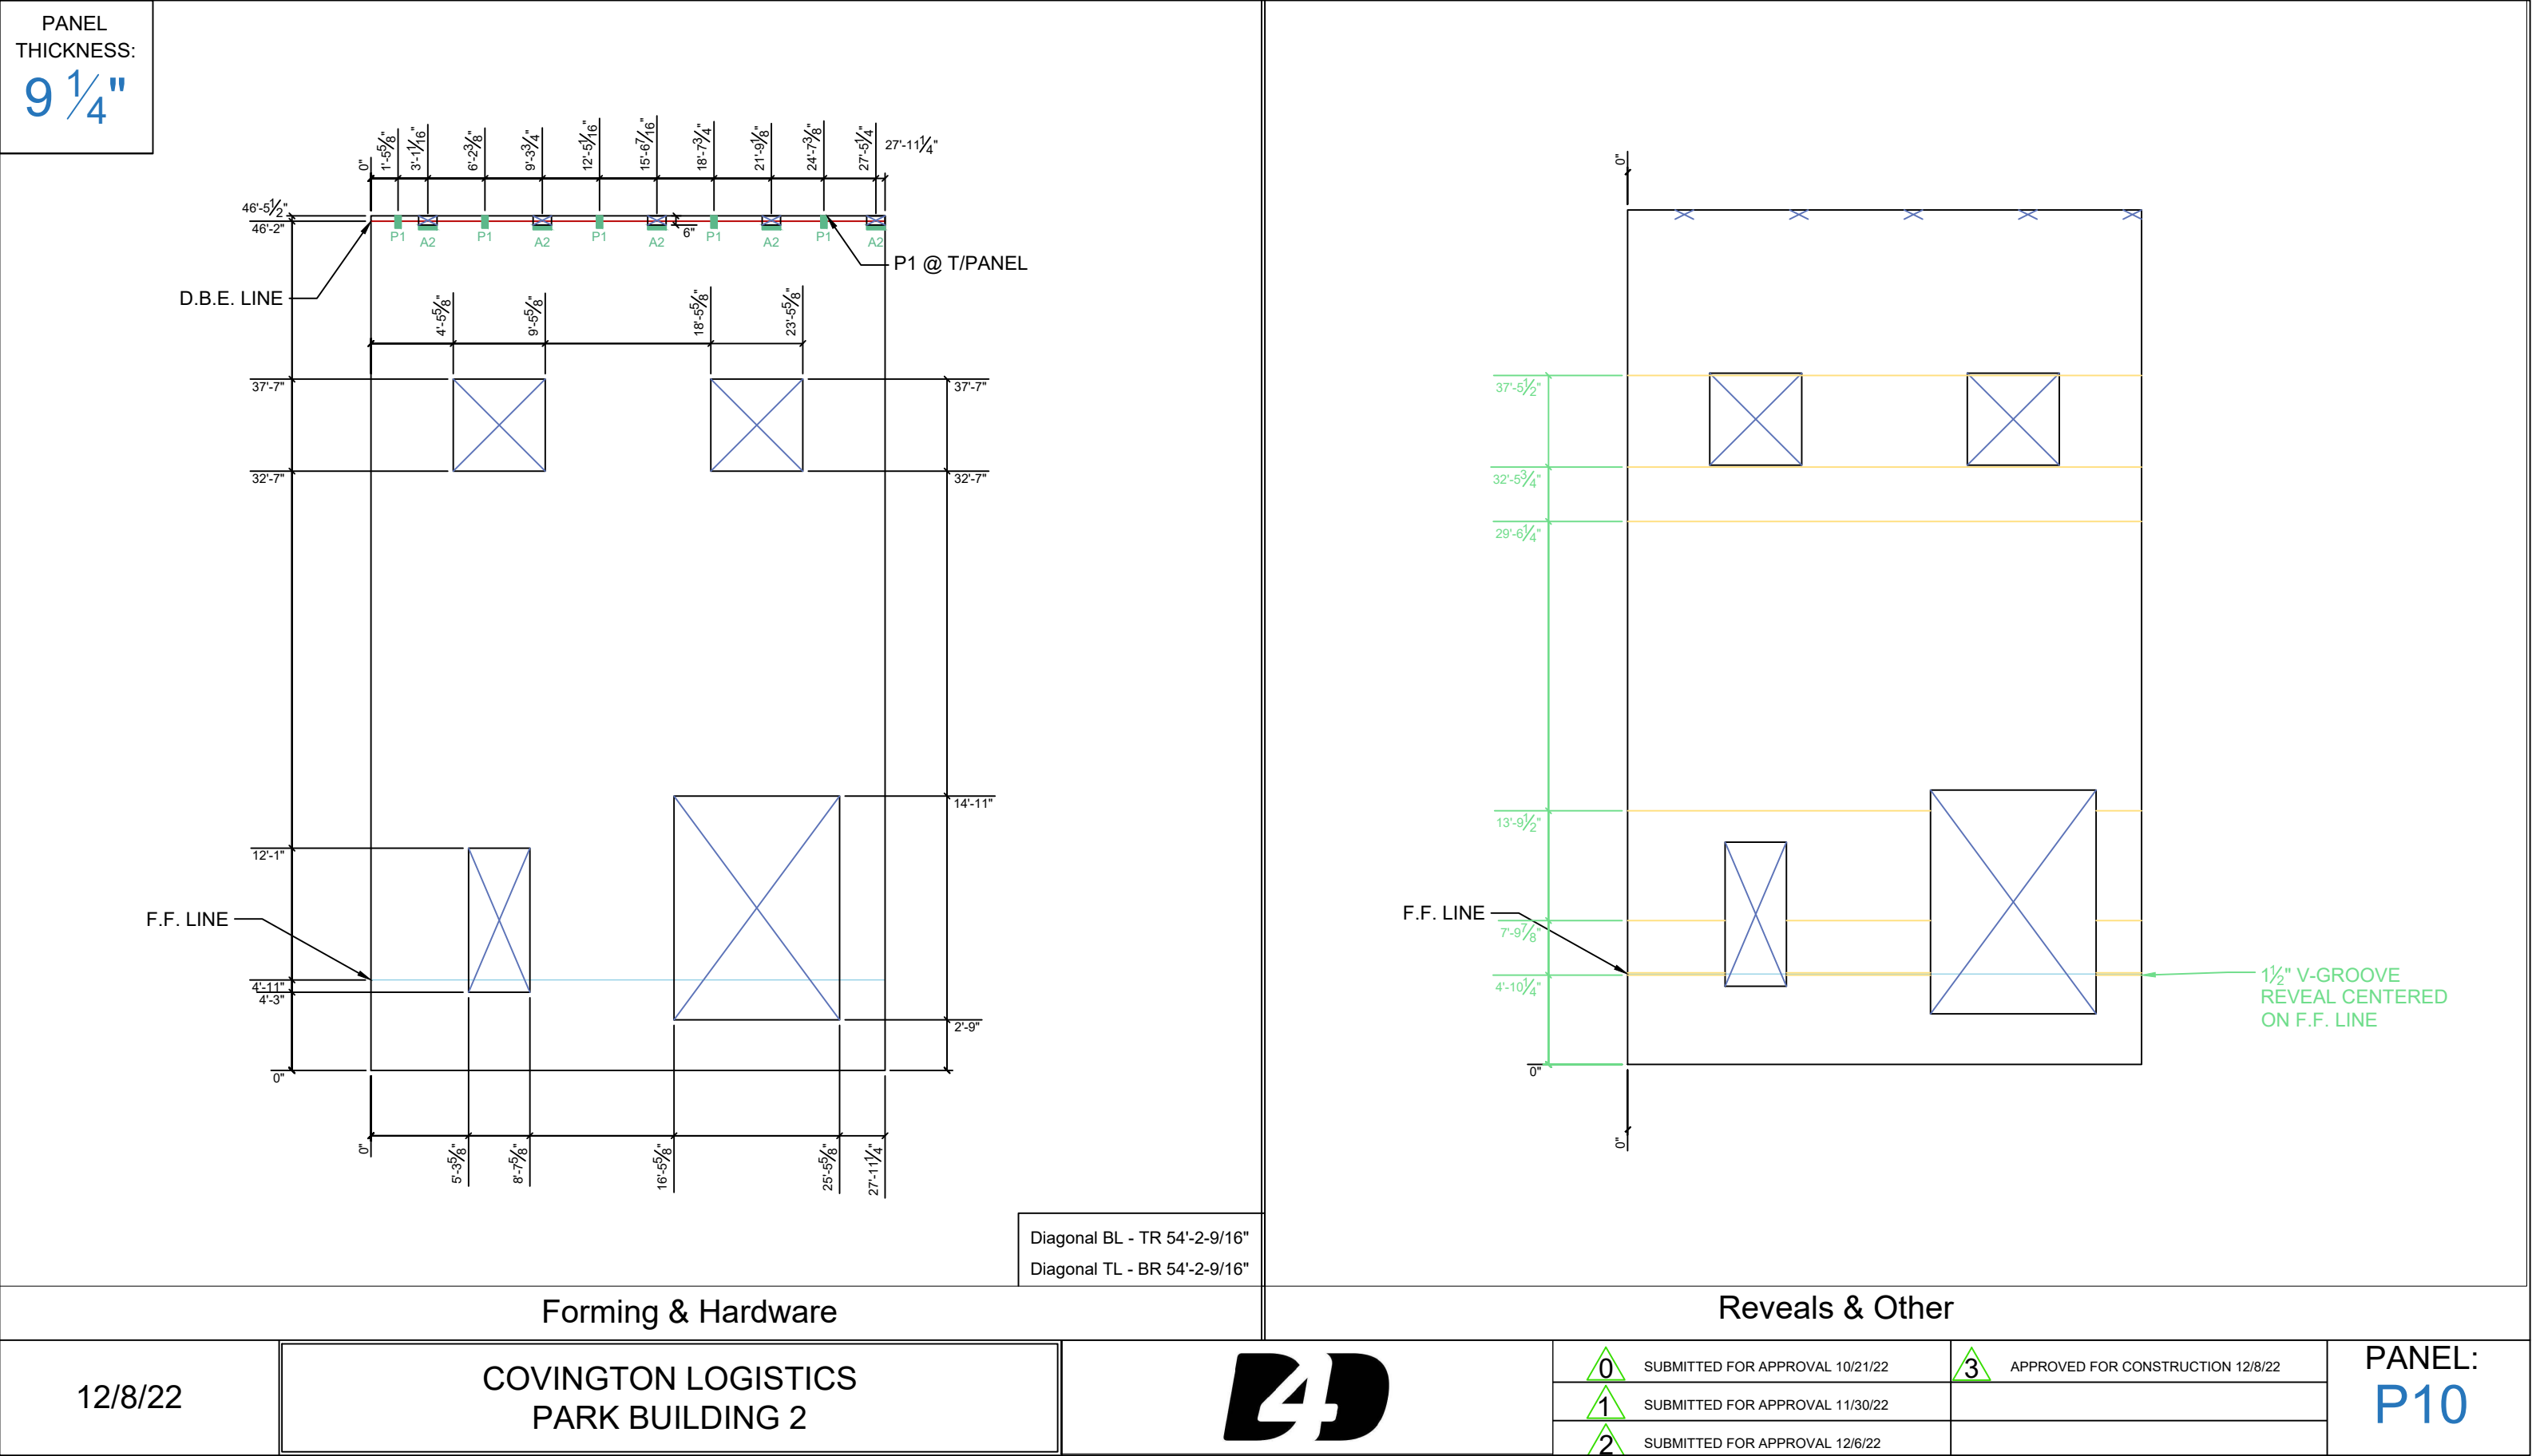


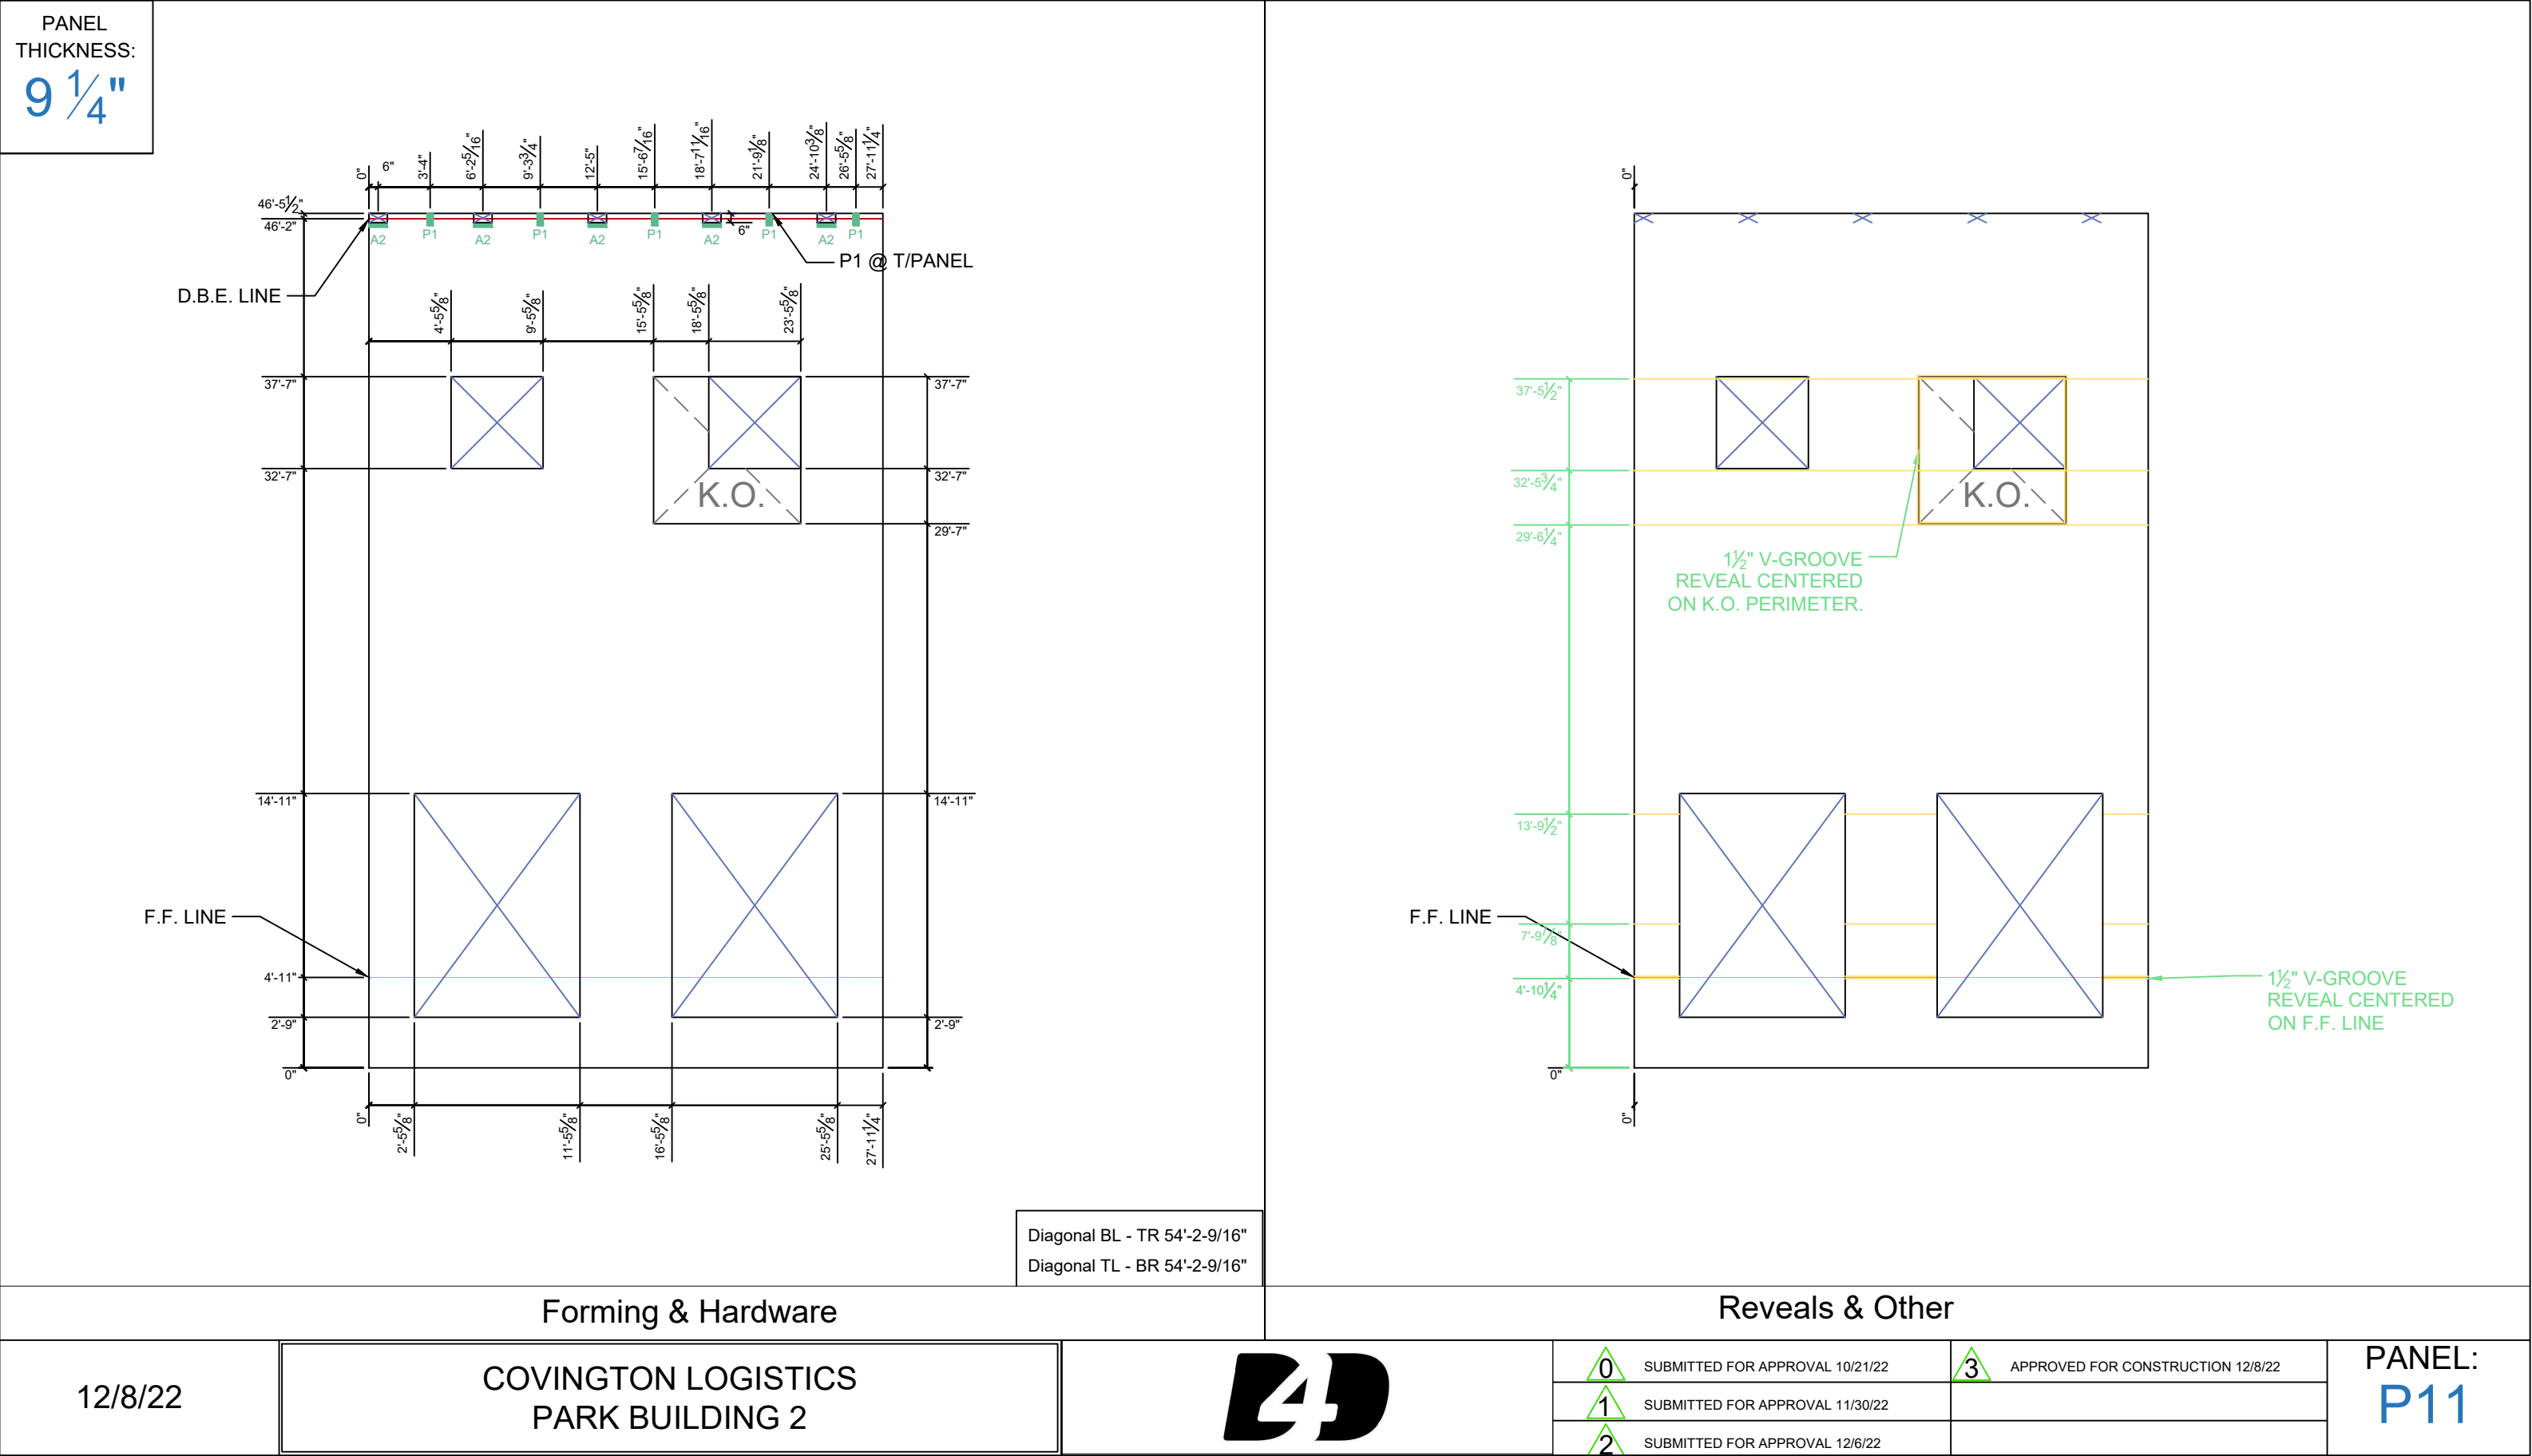

PANEL
THICKNESS:
9 1/4"

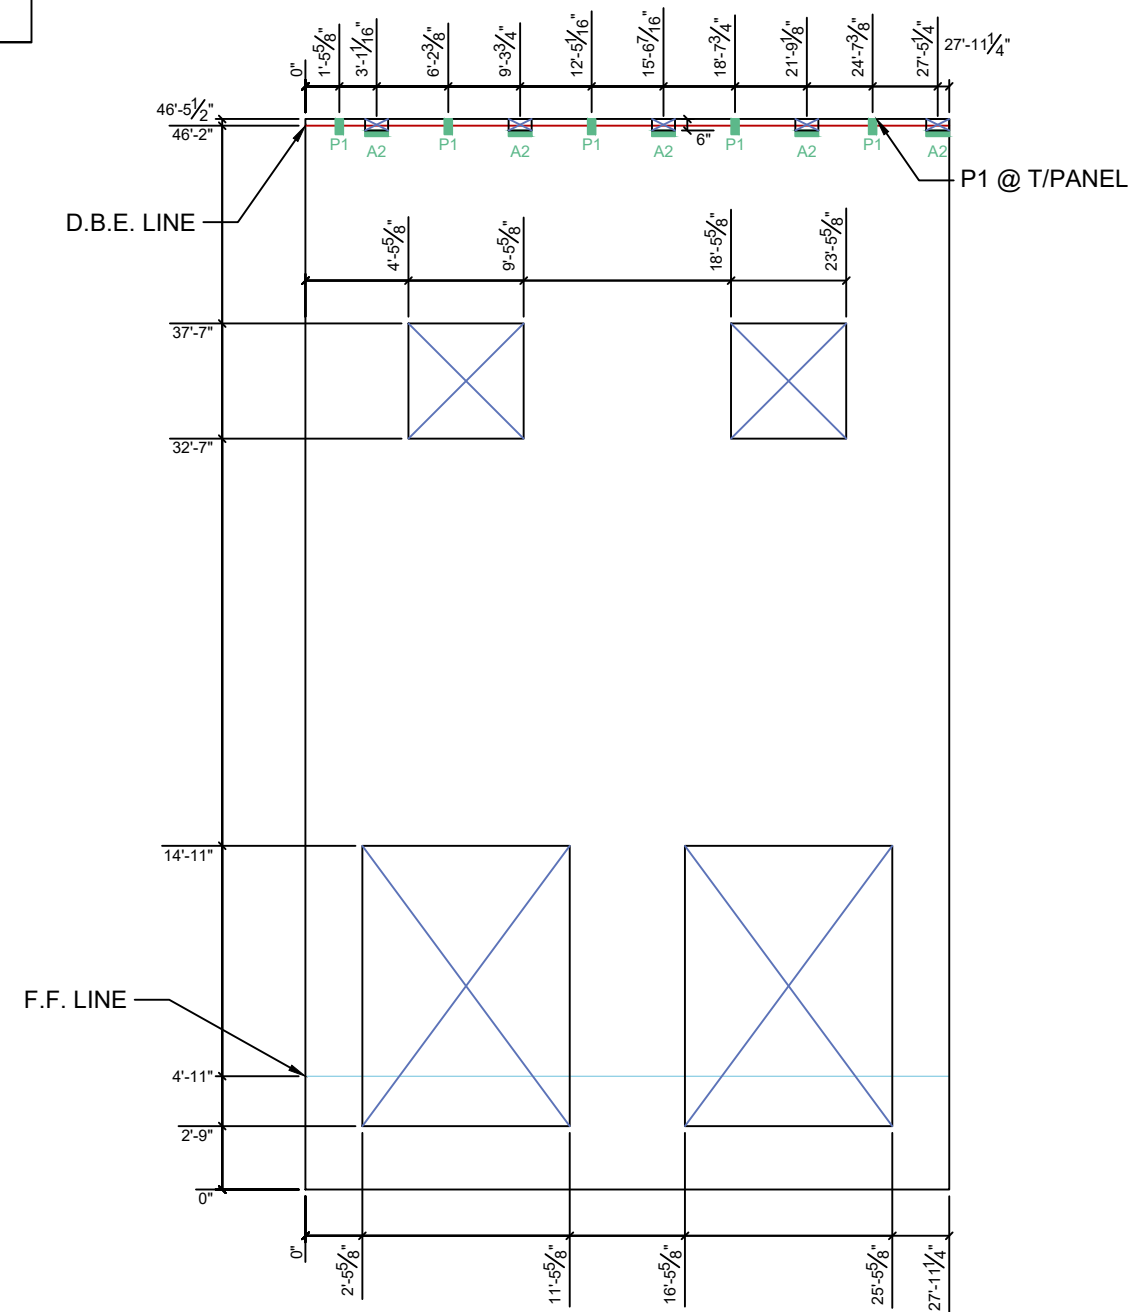

Diagonal BL - TR 54'-2-9/16"
Diagonal TL - BR 54'-2-9/16"

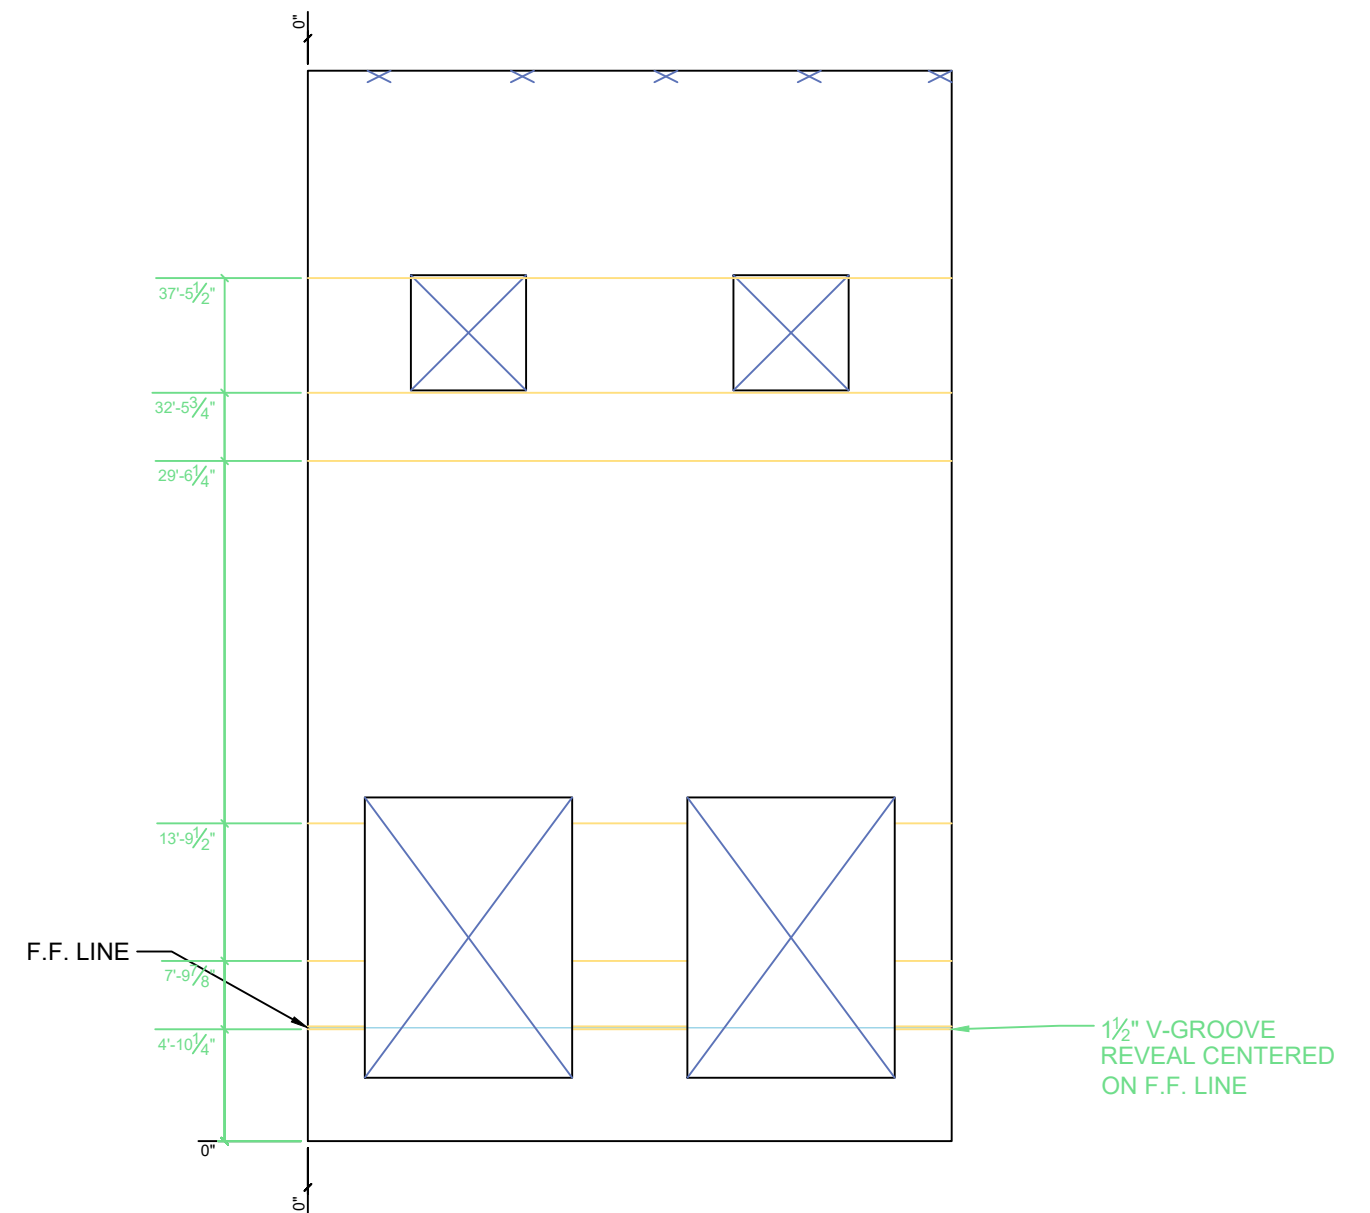

1 1/2" V-GROOVE
REVEAL CENTERED
ON F.F. LINE

Forming & Hardware

Reveals & Other

12/8/22

COVINGTON LOGISTICS
PARK BUILDING 2




0 SUBMITTED FOR APPROVAL 10/21/22
1 SUBMITTED FOR APPROVAL 11/30/22
2 SUBMITTED FOR APPROVAL 12/6/22


3 APPROVED FOR CONSTRUCTION 12/8/22

PANEL:
P12

PANEL
THICKNESS:
9 1/4"

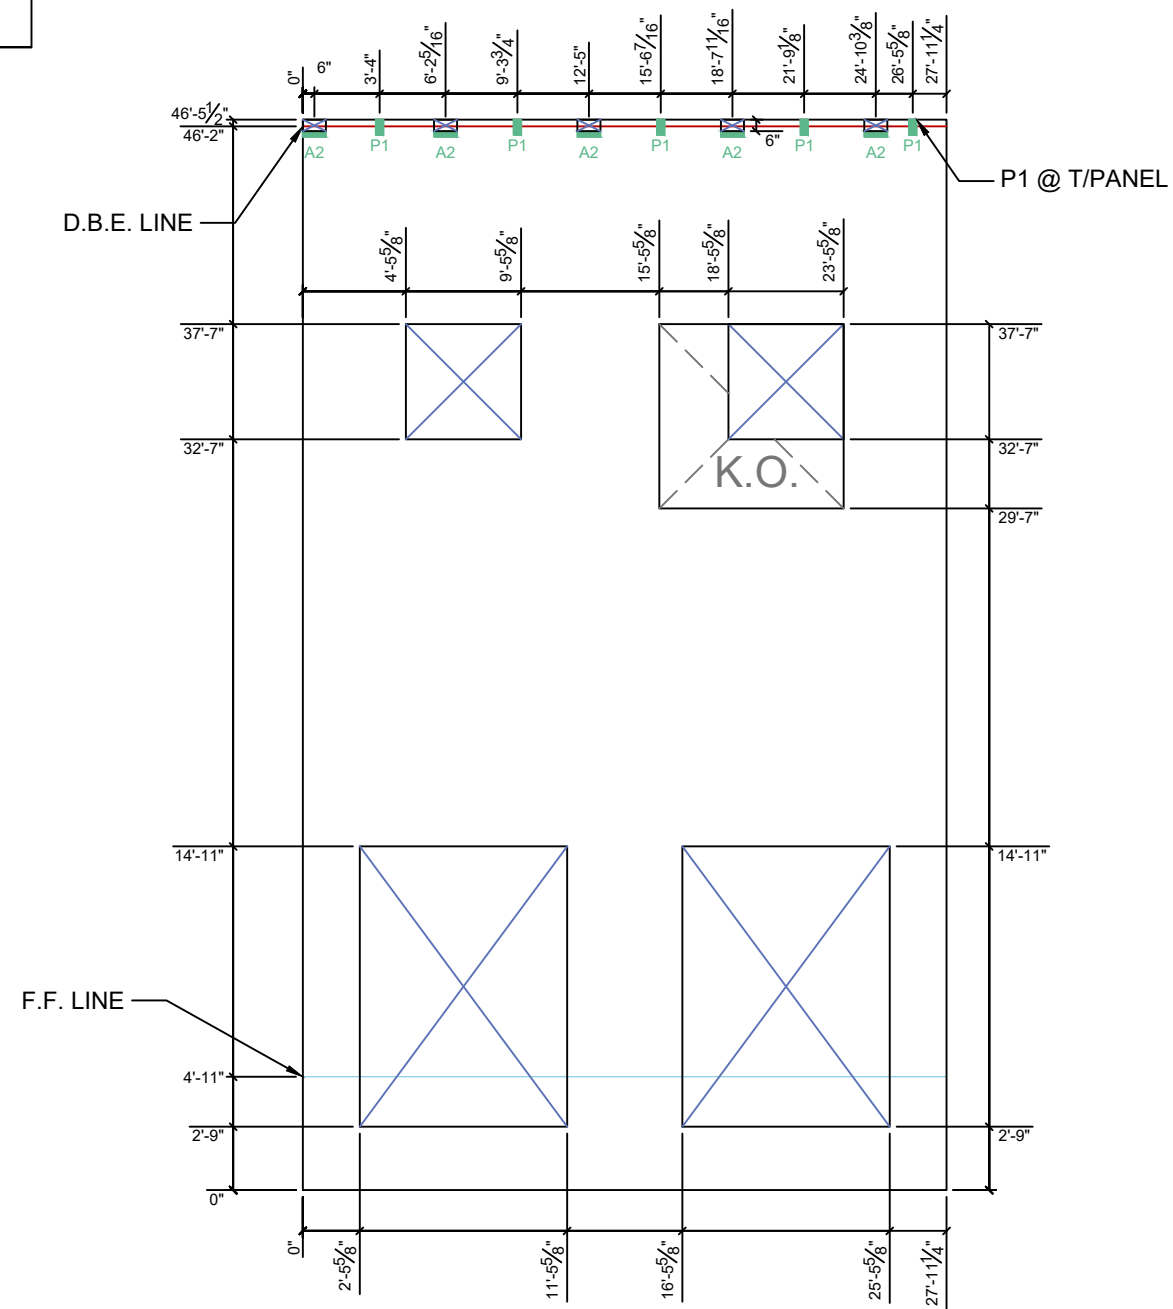

Diagonal BL - TR 54'-2-9/16"
Diagonal TL - BR 54'-2-9/16"

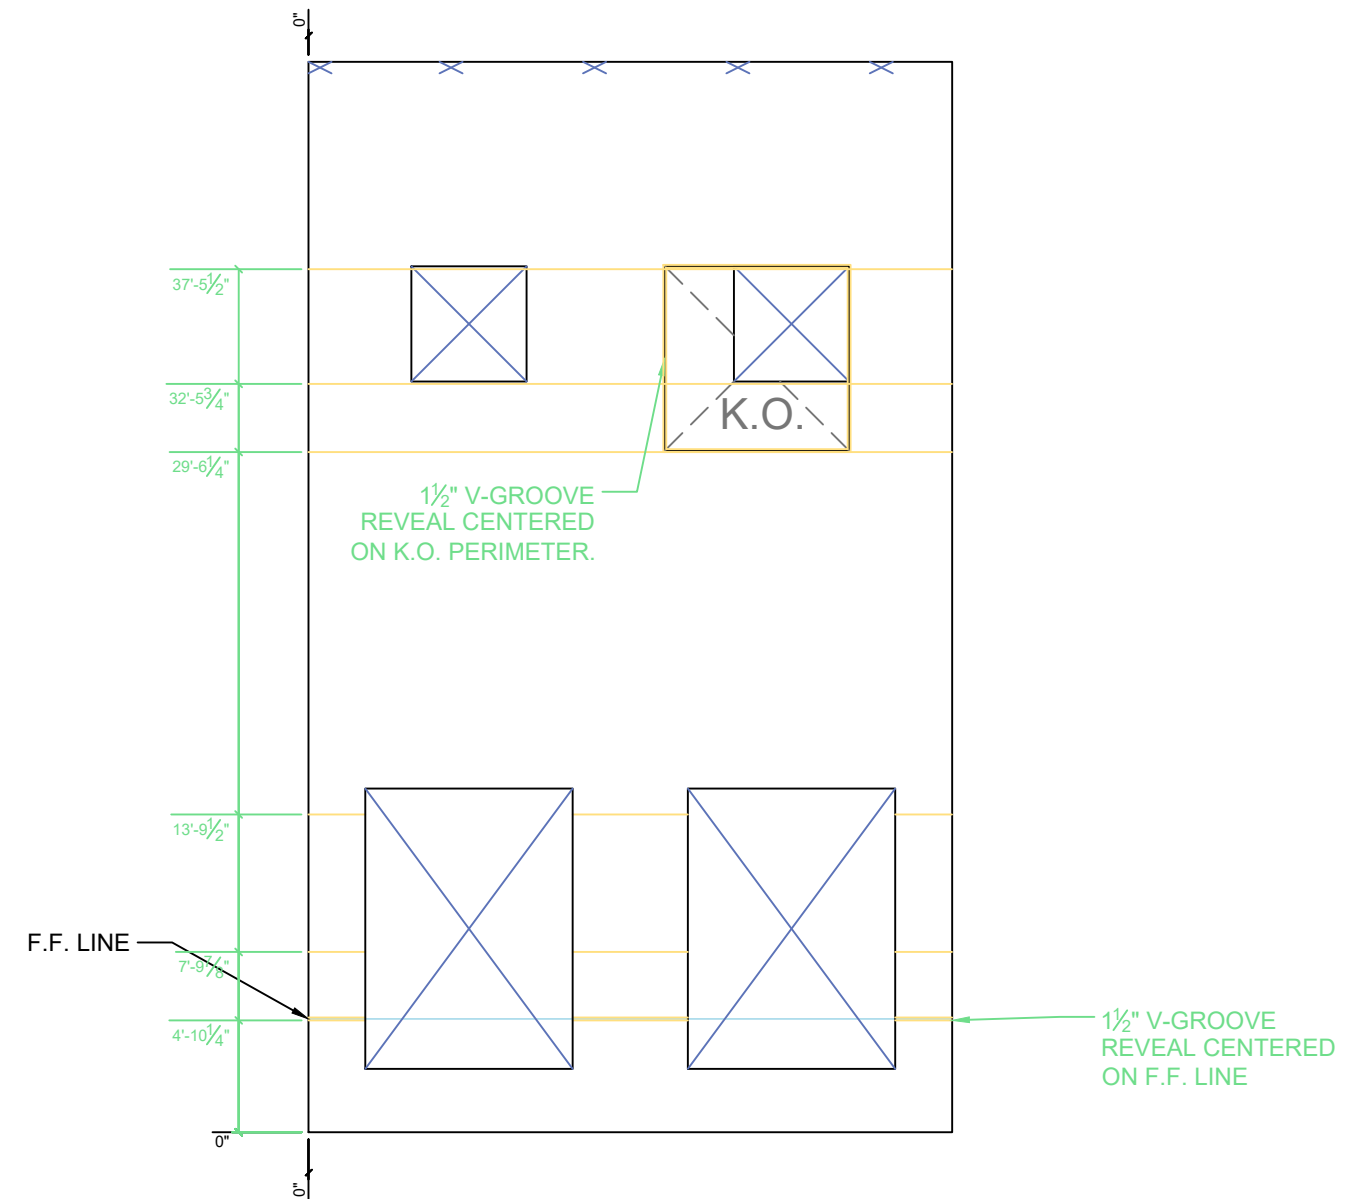

Forming & Hardware

Reveals & Other

12/8/22


COVINGTON LOGISTICS
PARK BUILDING 2




0 SUBMITTED FOR APPROVAL 10/21/22
1 SUBMITTED FOR APPROVAL 11/30/22
2 SUBMITTED FOR APPROVAL 12/6/22

3 APPROVED FOR CONSTRUCTION 12/8/22


PANEL:
P13

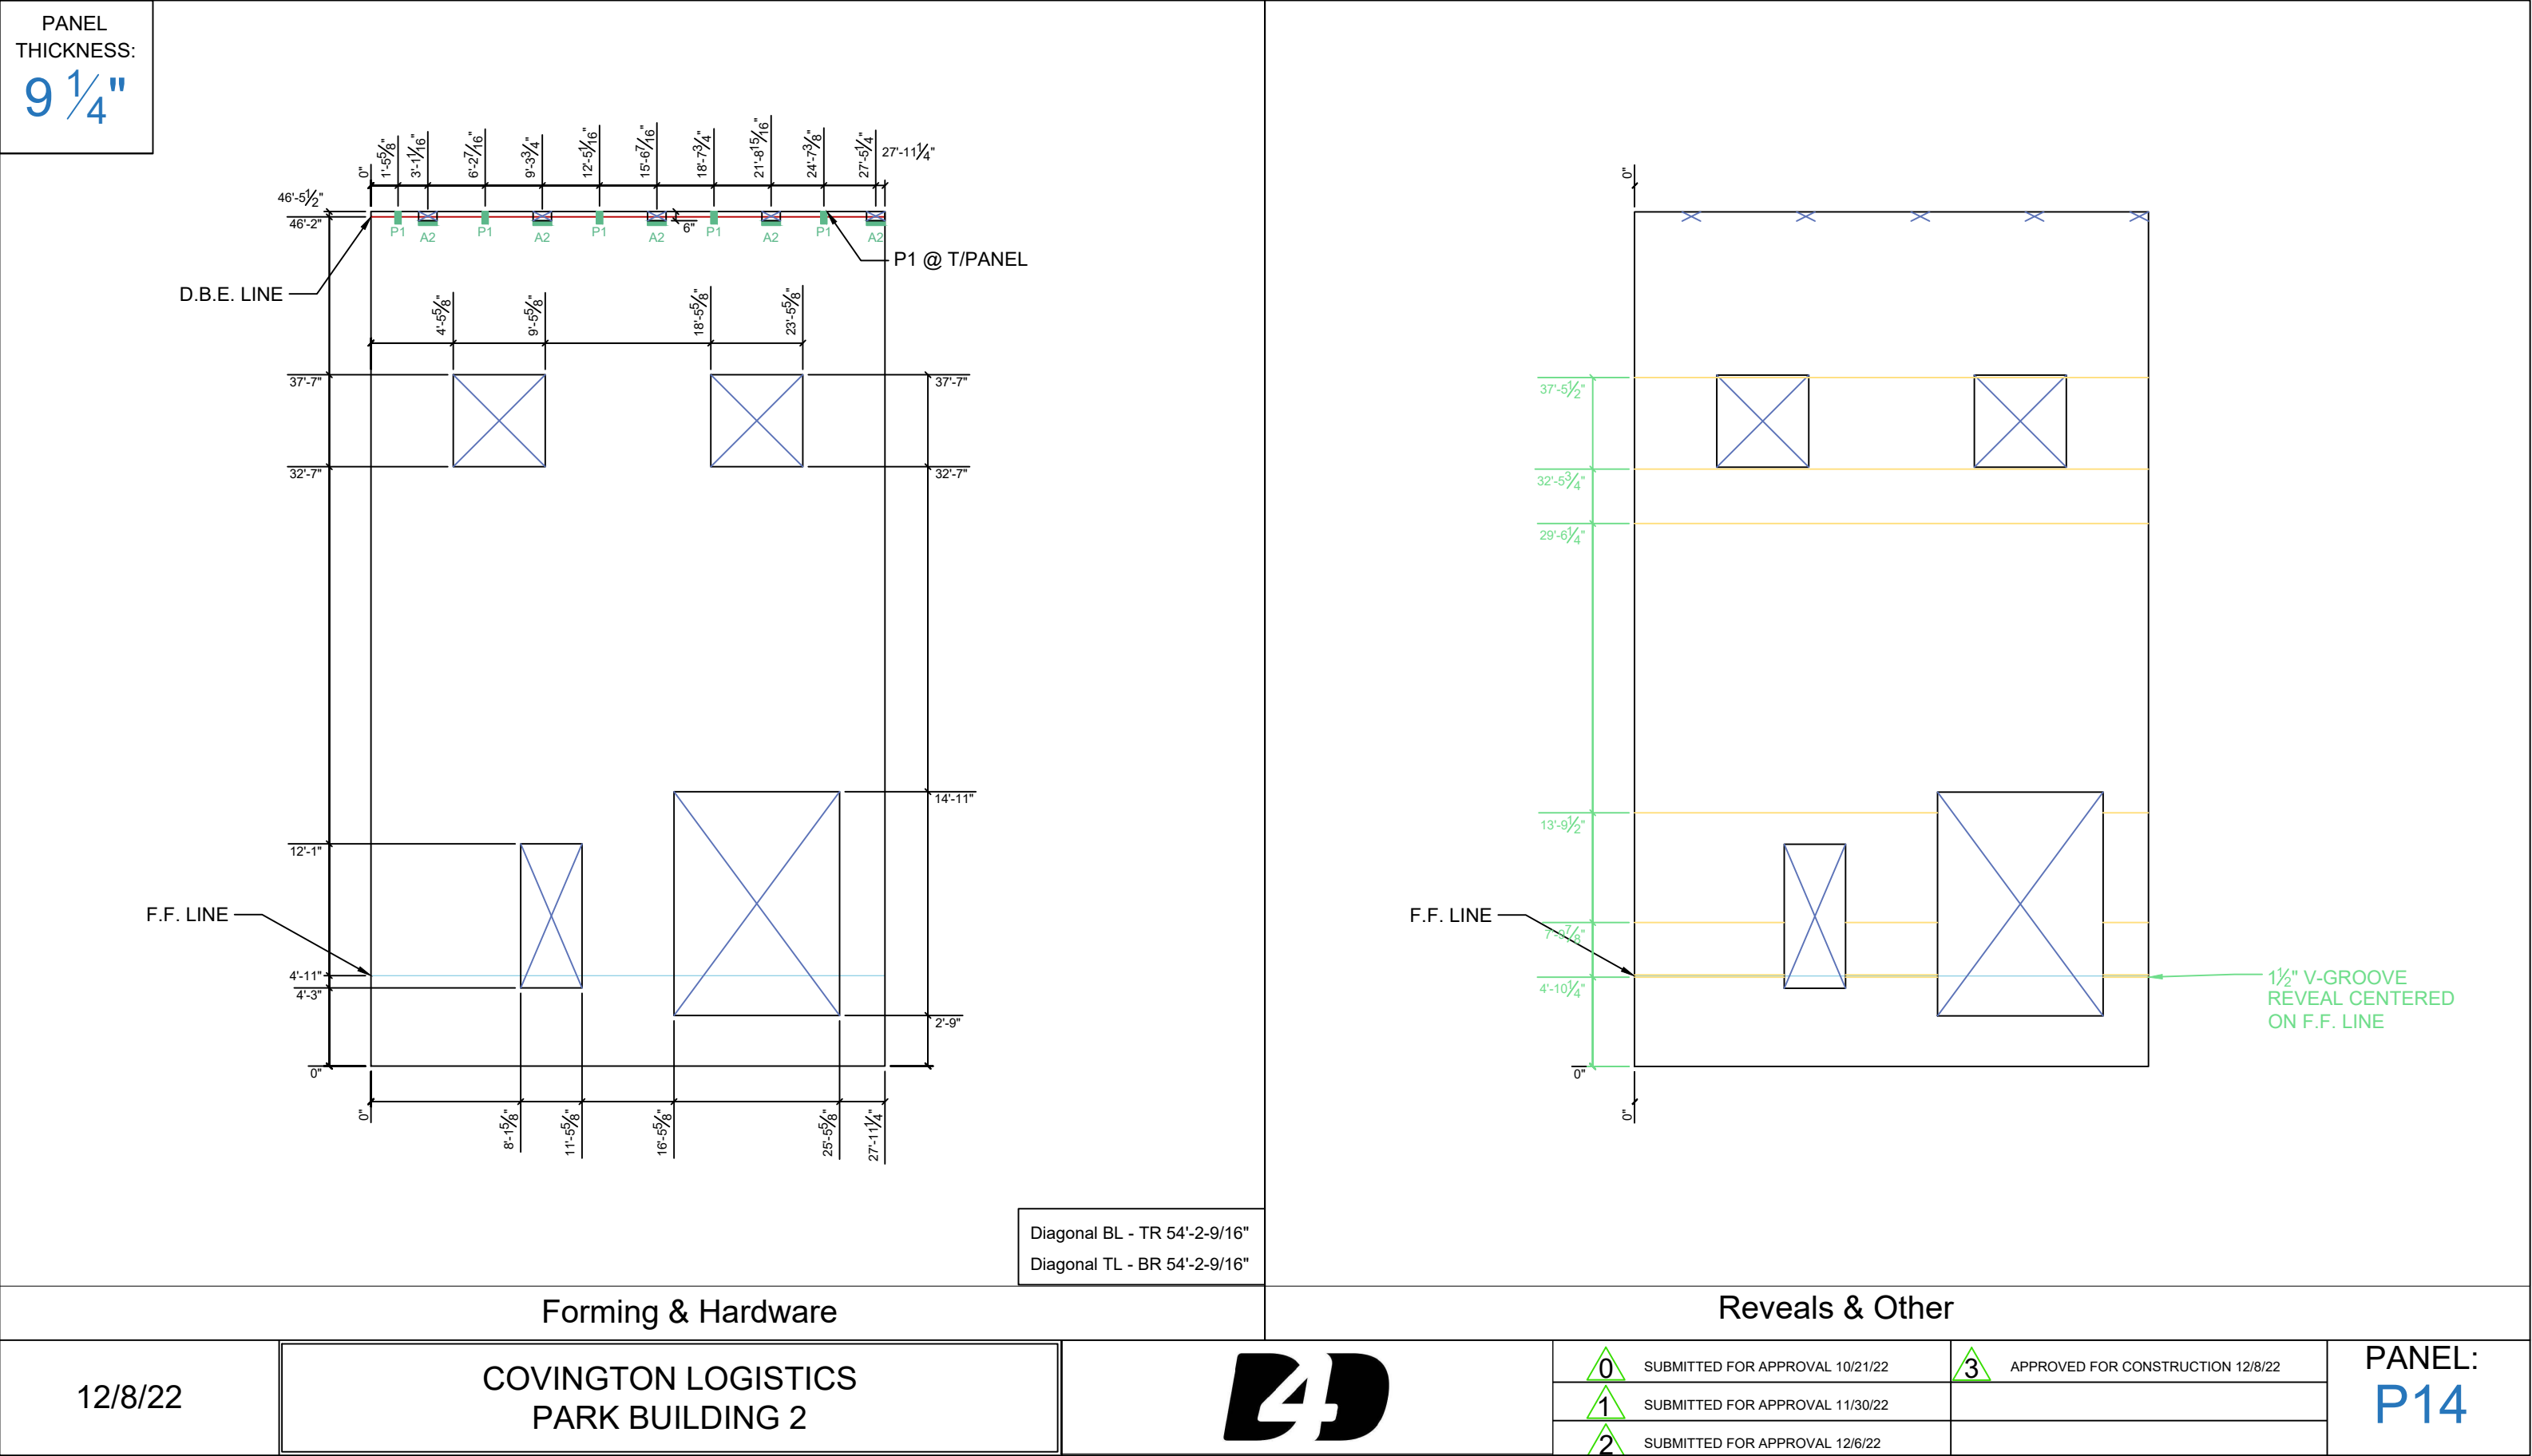

PANEL
THICKNESS:
9 1/4"

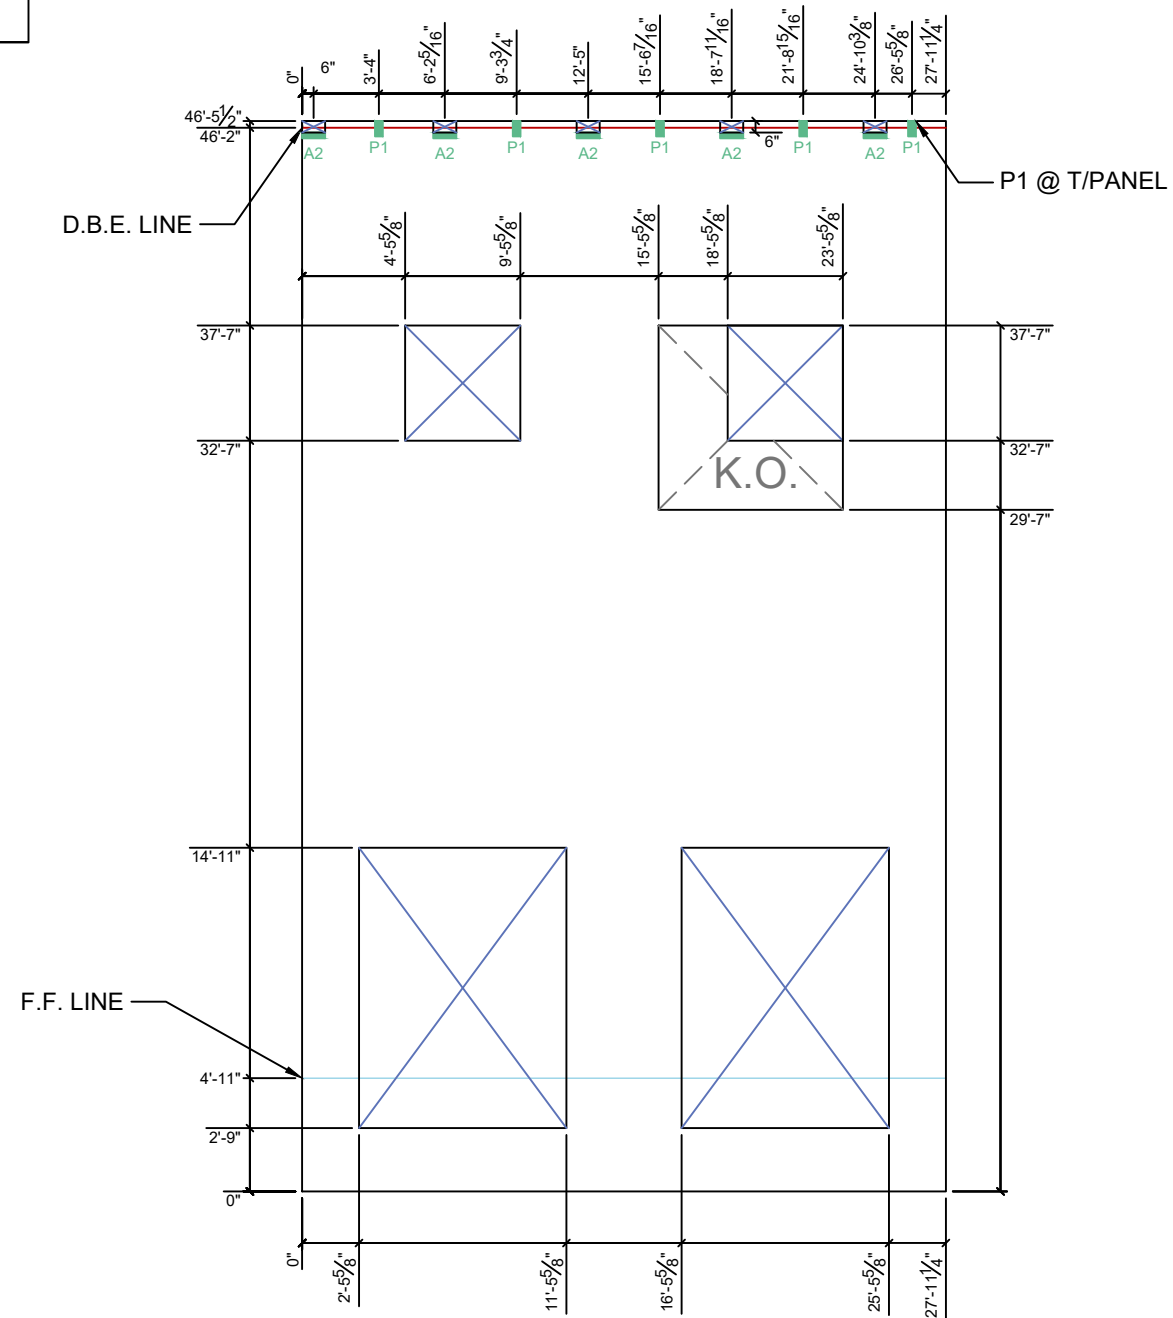

Diagonal BL - TR 54'-2-9/16"
Diagonal TL - BR 54'-2-9/16"

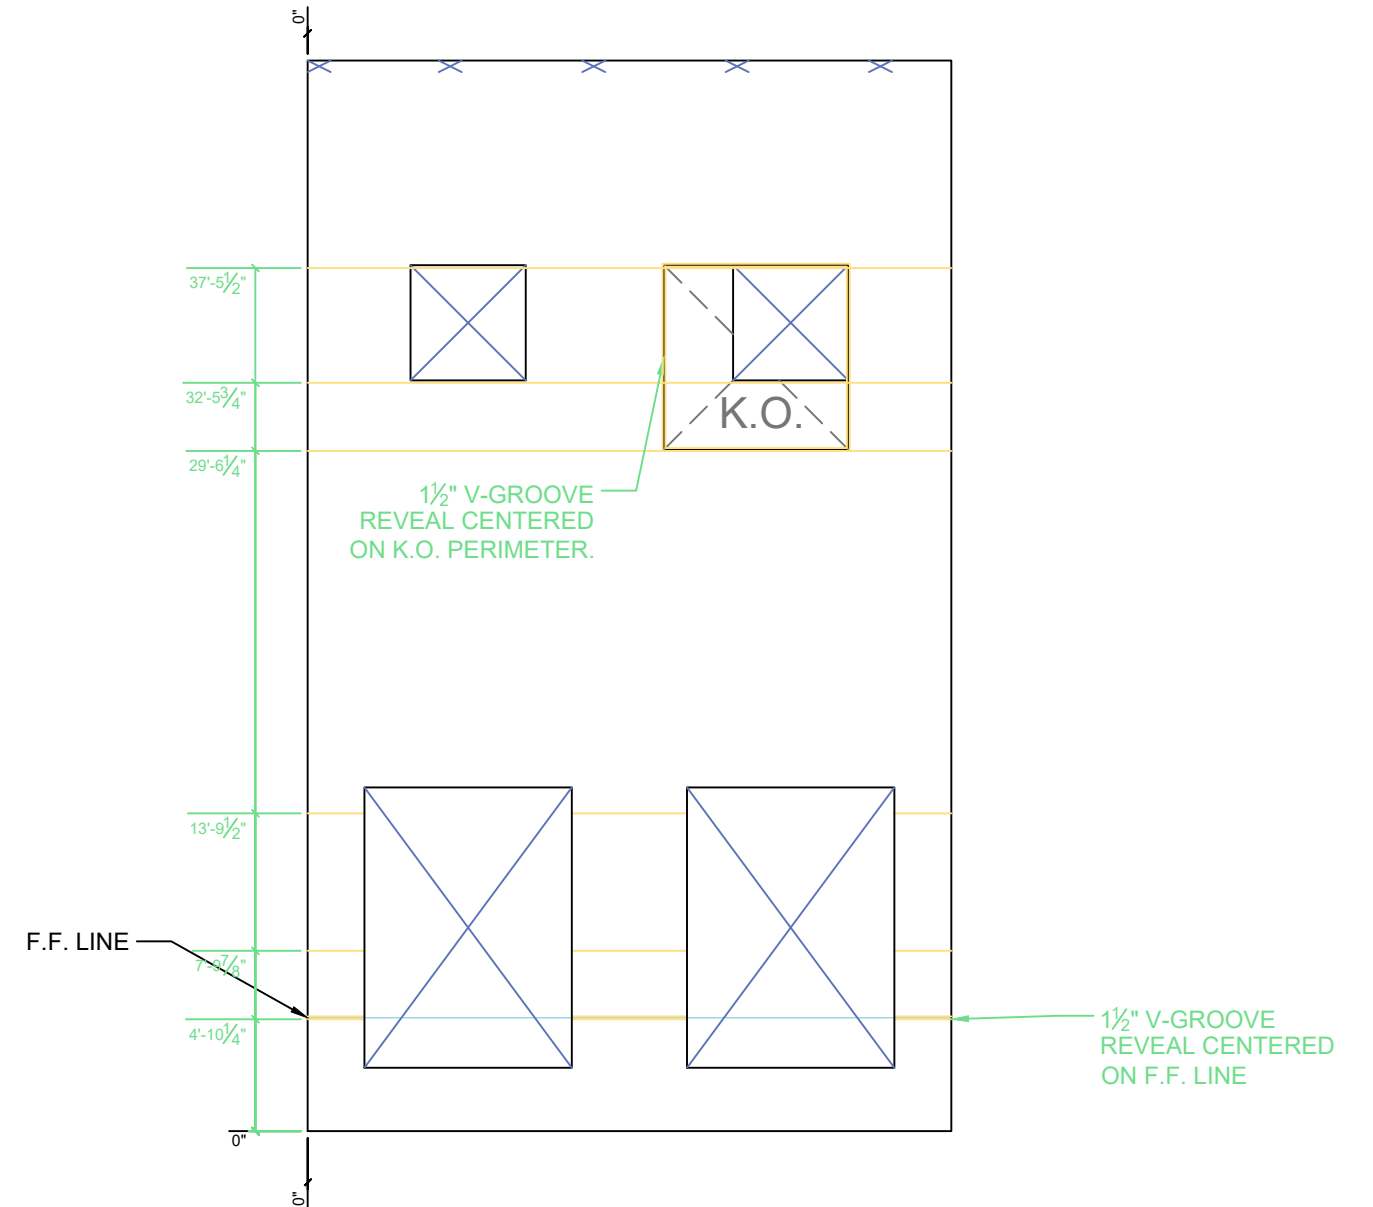

Forming & Hardware

Reveals & Other

12/8/22

COVINGTON LOGISTICS
PARK BUILDING 2




- 0 SUBMITTED FOR APPROVAL 10/21/22
- 1 SUBMITTED FOR APPROVAL 11/30/22
- 2 SUBMITTED FOR APPROVAL 12/6/22


3 APPROVED FOR CONSTRUCTION 12/8/22

PANEL:
P15

PANEL THICKNESS:
9 1/4"

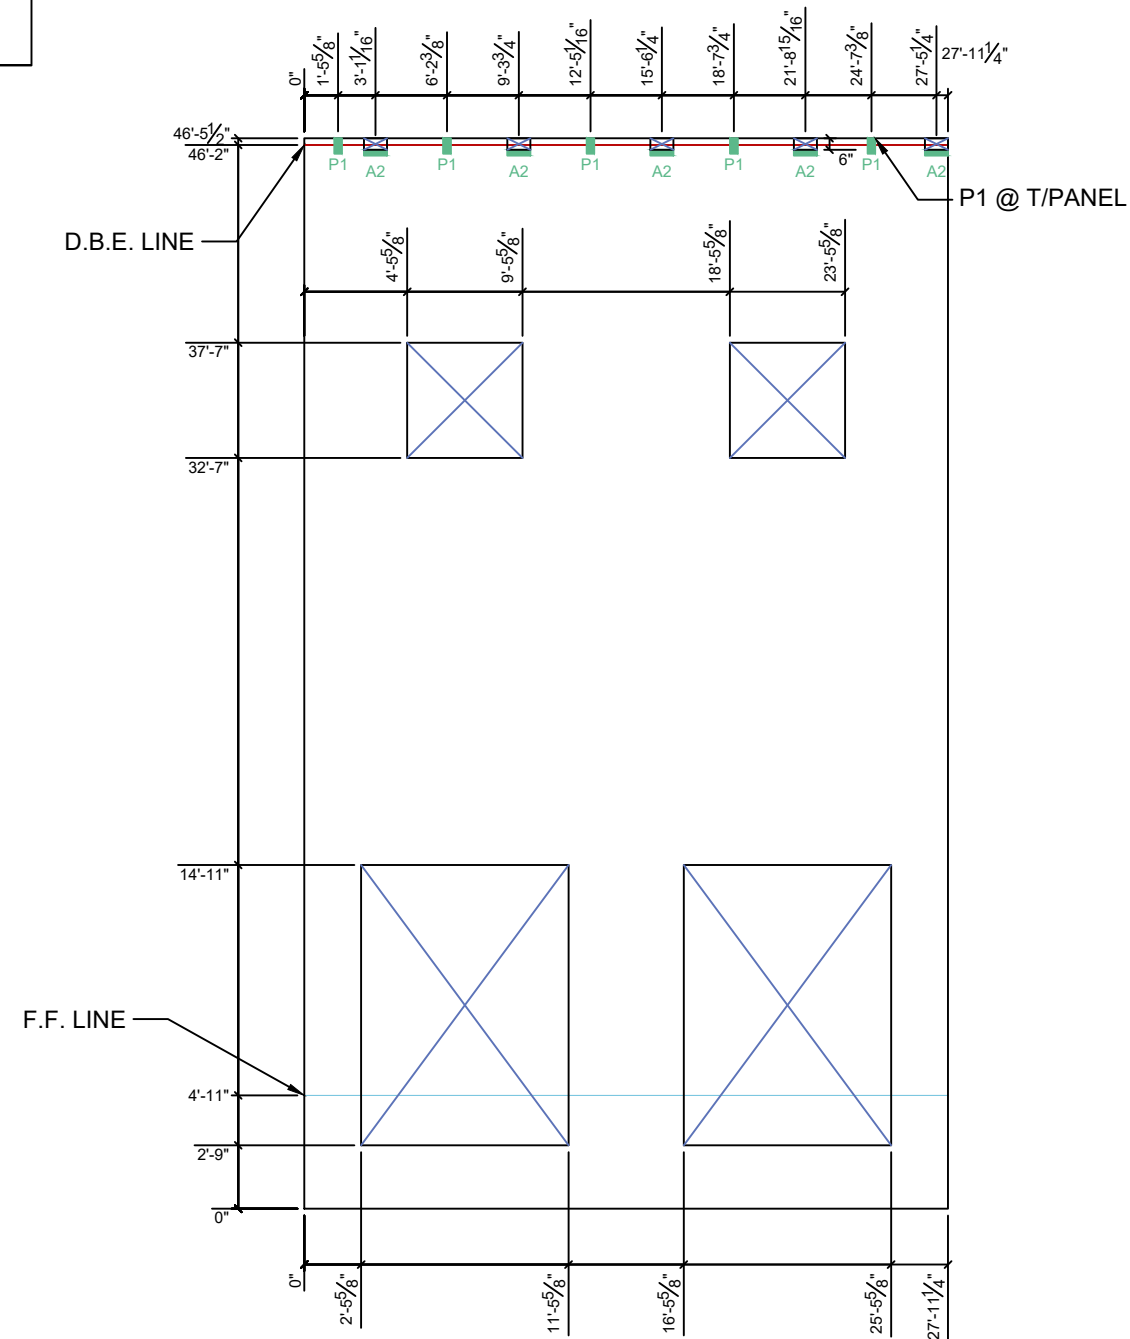

Diagonal BL - TR 54'-2-9/16"
Diagonal TL - BR 54'-2-9/16"

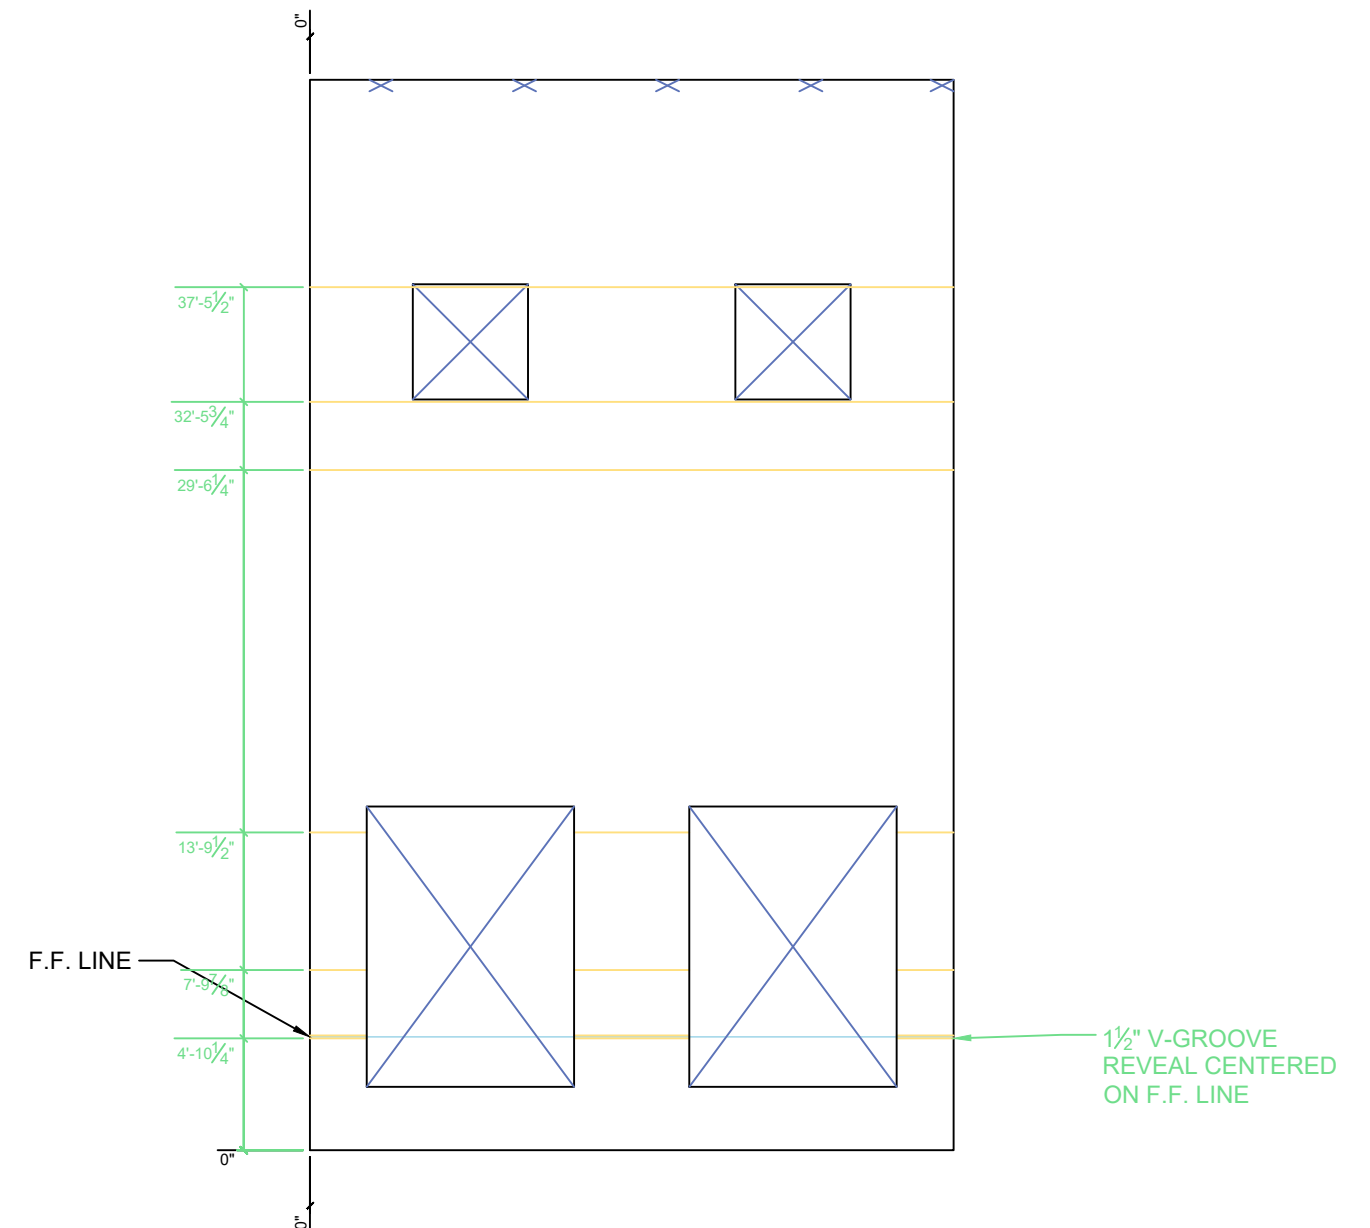

Forming & Hardware

Reveals & Other

12/8/22

COVINGTON LOGISTICS
PARK BUILDING 2




0	SUBMITTED FOR APPROVAL 10/21/22
1	SUBMITTED FOR APPROVAL 11/30/22
2	SUBMITTED FOR APPROVAL 12/6/22


3 APPROVED FOR CONSTRUCTION 12/8/22

PANEL:
P16

PANEL
THICKNESS:
9 1/4"

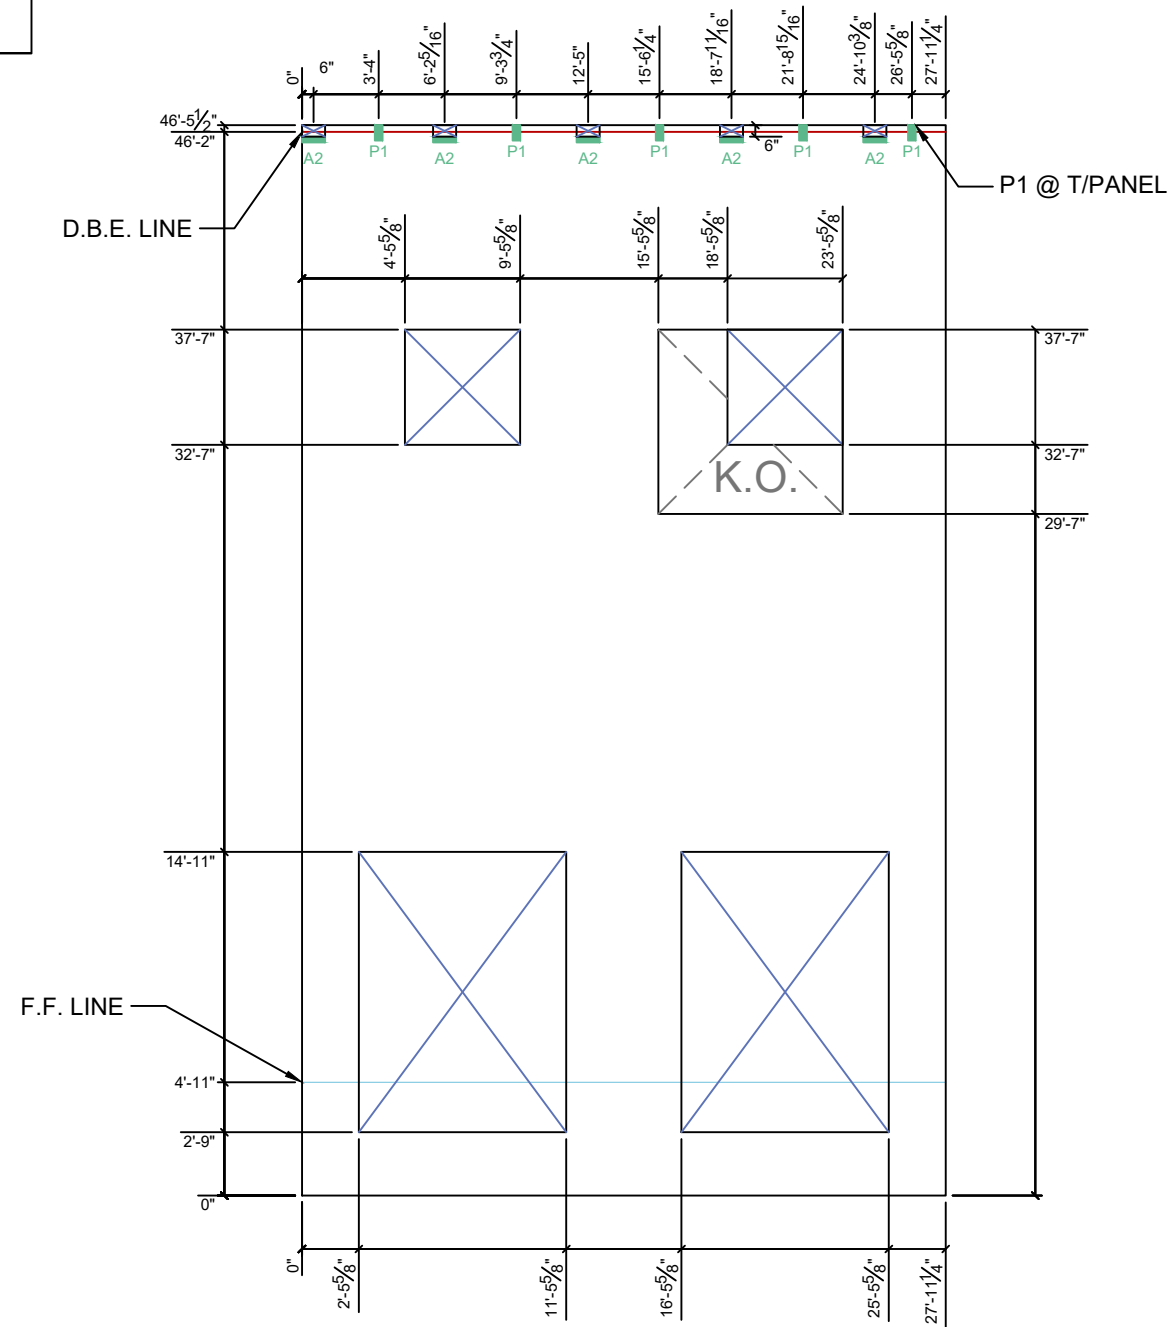

Diagonal BL - TR 54'-2-9/16"
Diagonal TL - BR 54'-2-9/16"

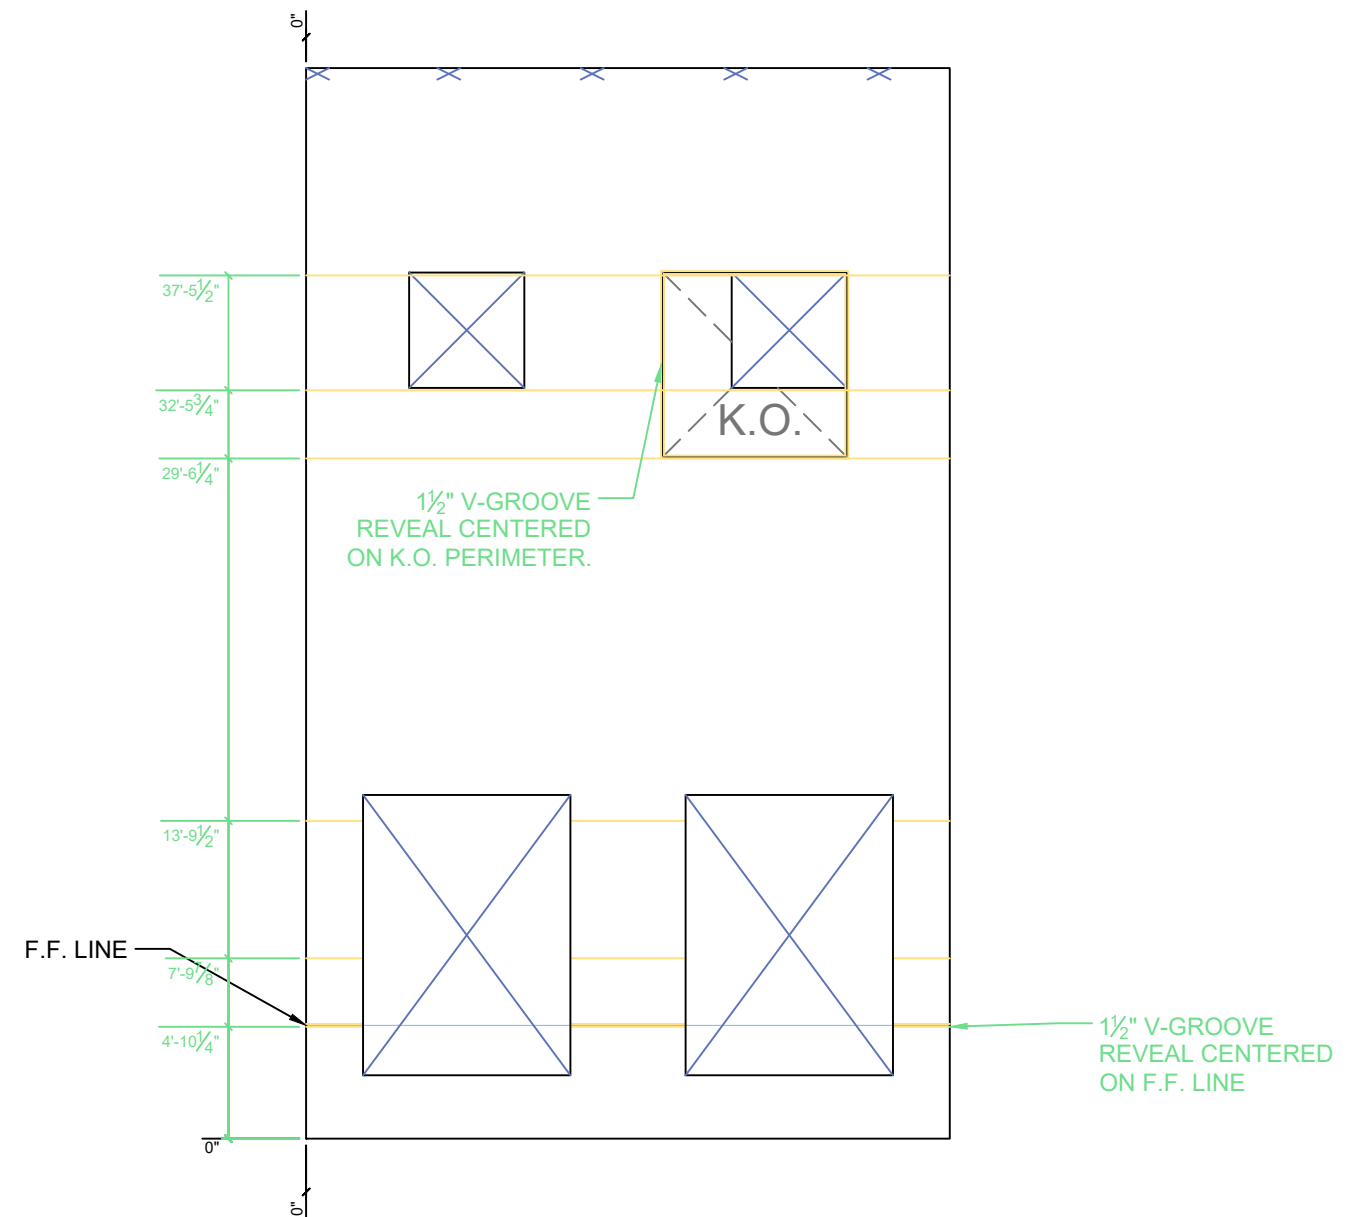

Forming & Hardware

Reveals & Other

12/8/22


COVINGTON LOGISTICS
PARK BUILDING 2




0 SUBMITTED FOR APPROVAL 10/21/22
1 SUBMITTED FOR APPROVAL 11/30/22
2 SUBMITTED FOR APPROVAL 12/6/22

3 APPROVED FOR CONSTRUCTION 12/8/22


PANEL:
P17

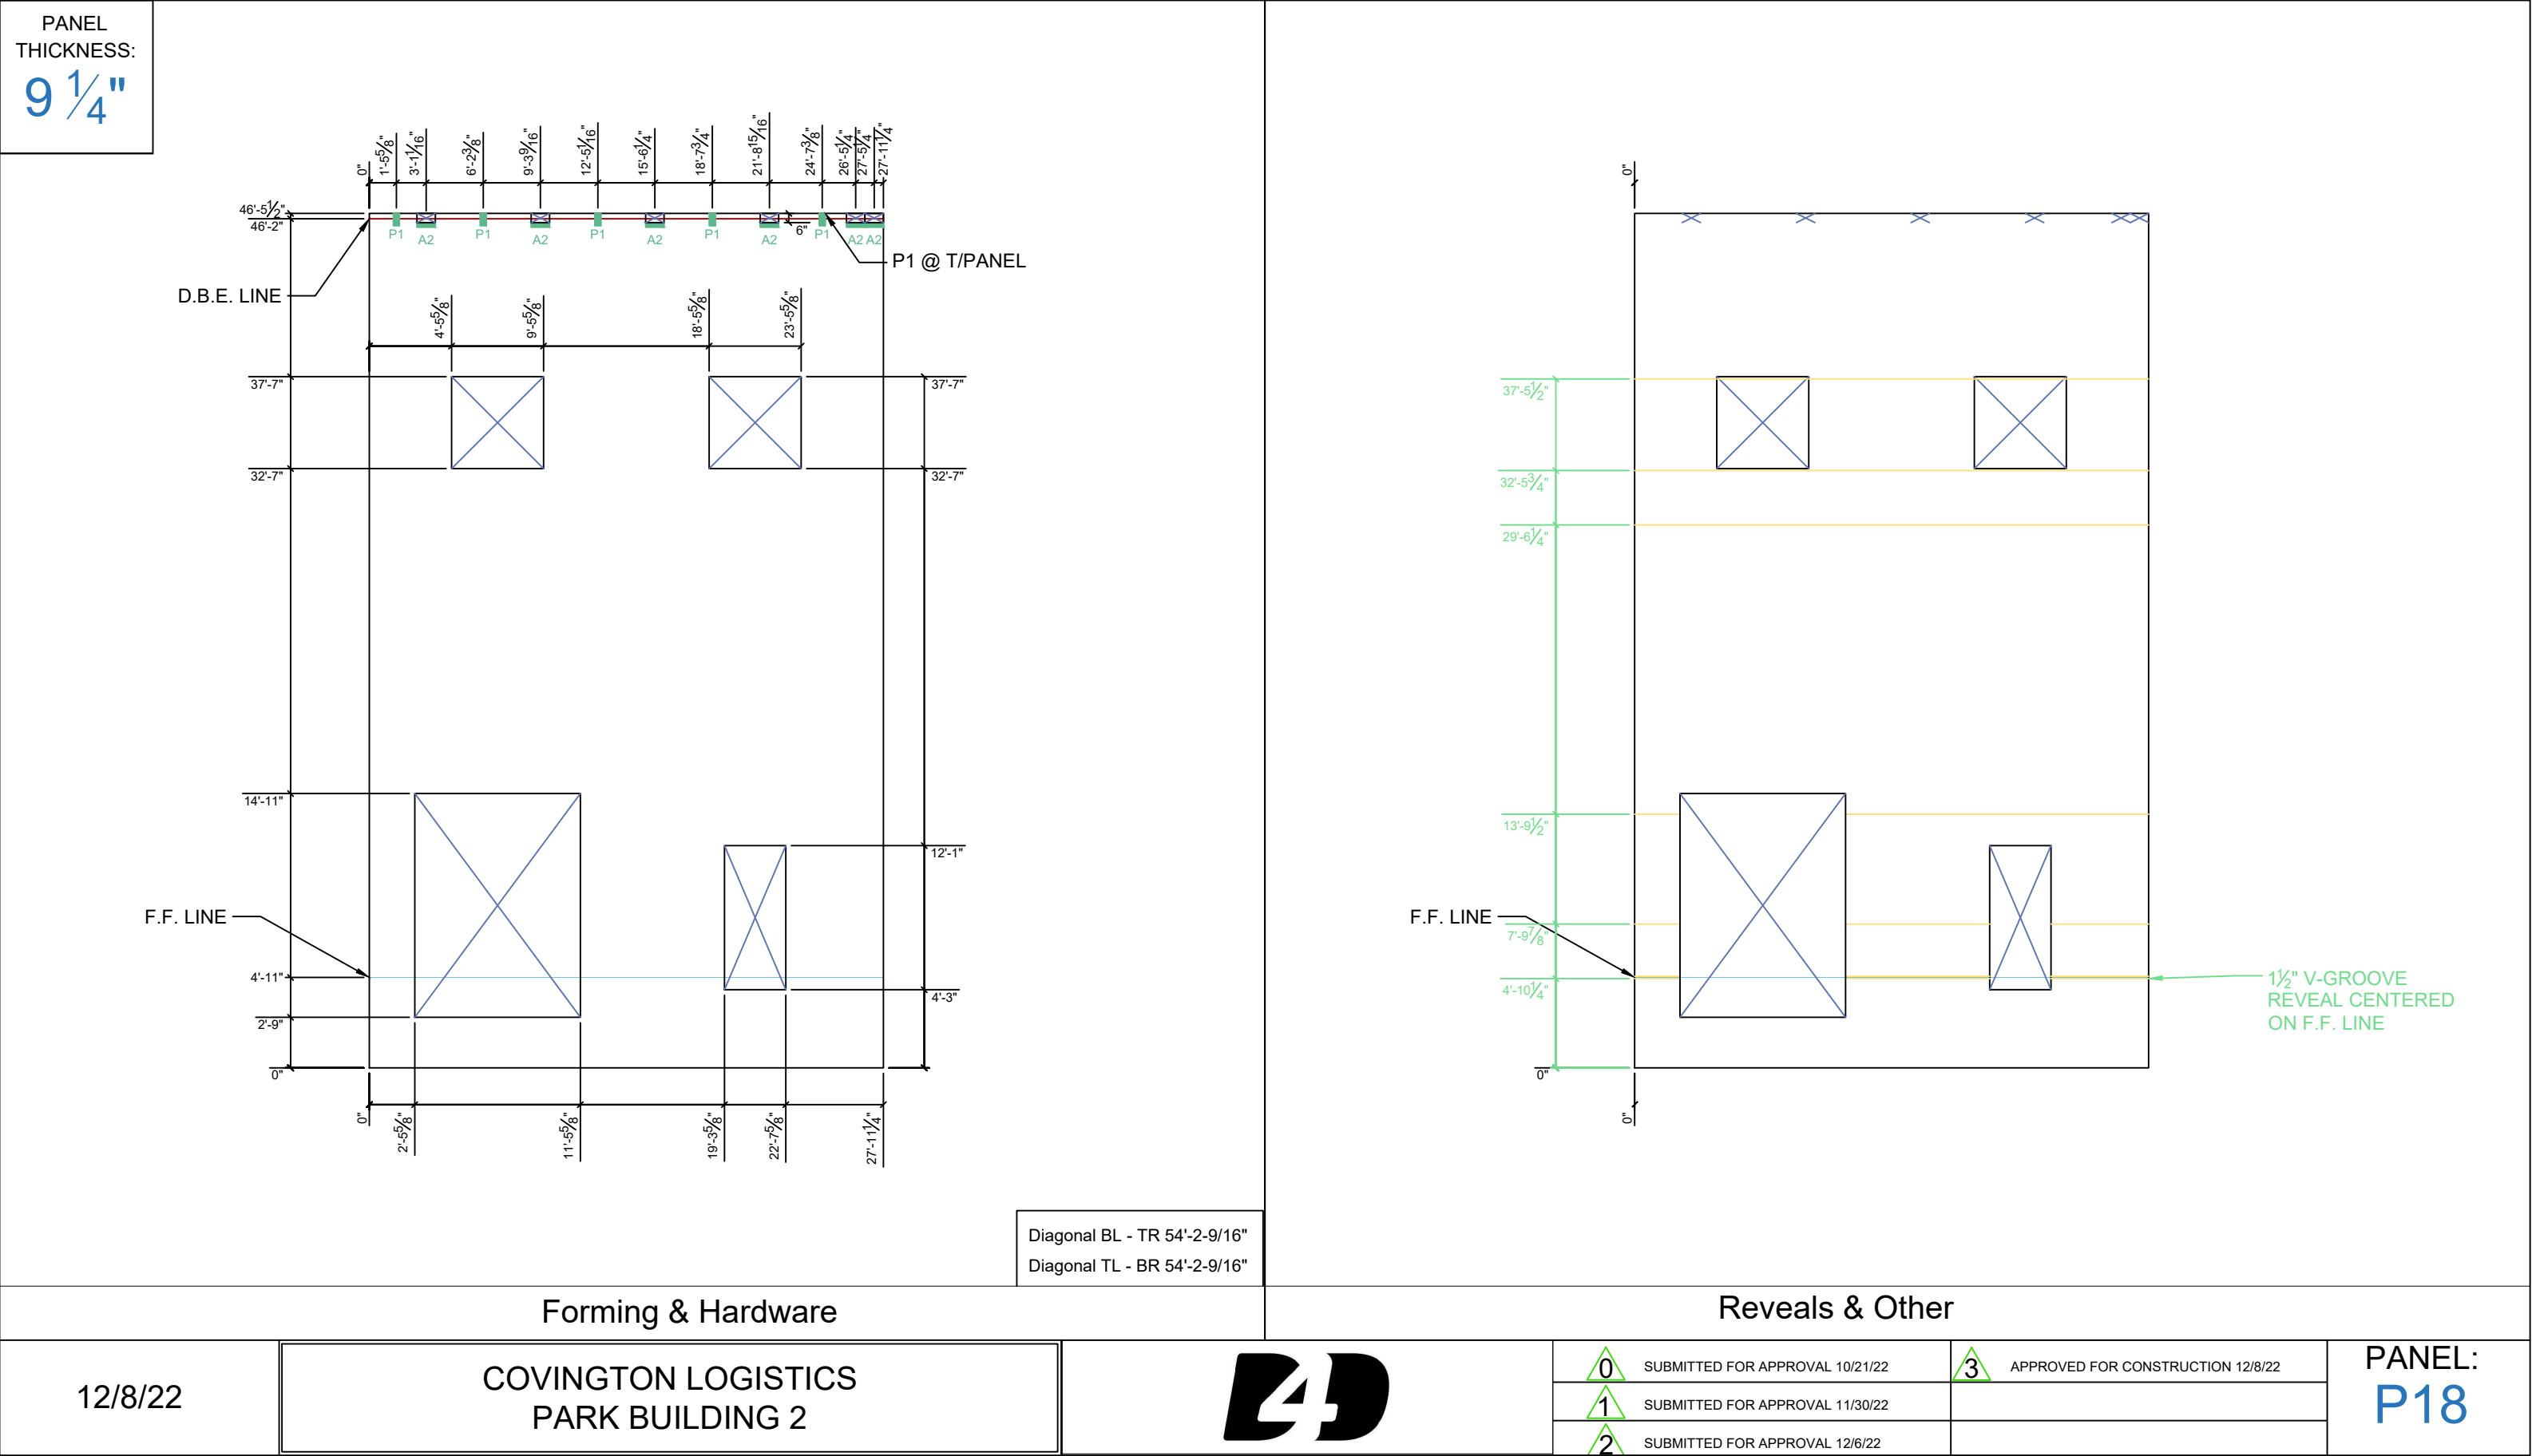

PANEL
THICKNESS:
9 1/4"

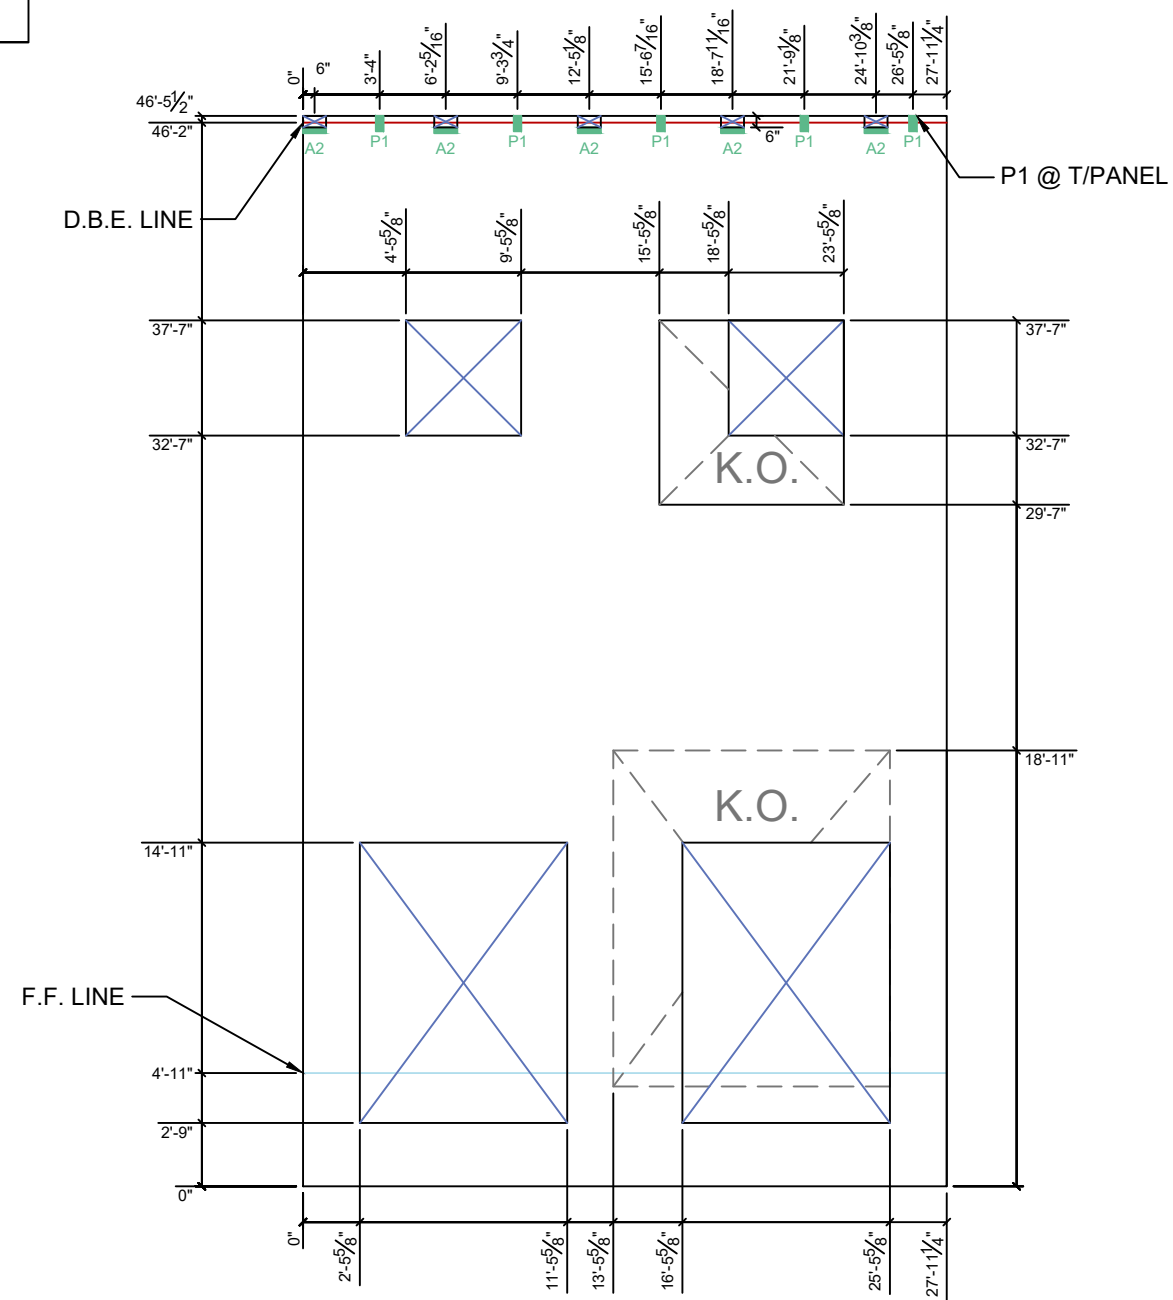

Diagonal BL - TR 54'-2-9/16"
Diagonal TL - BR 54'-2-9/16"

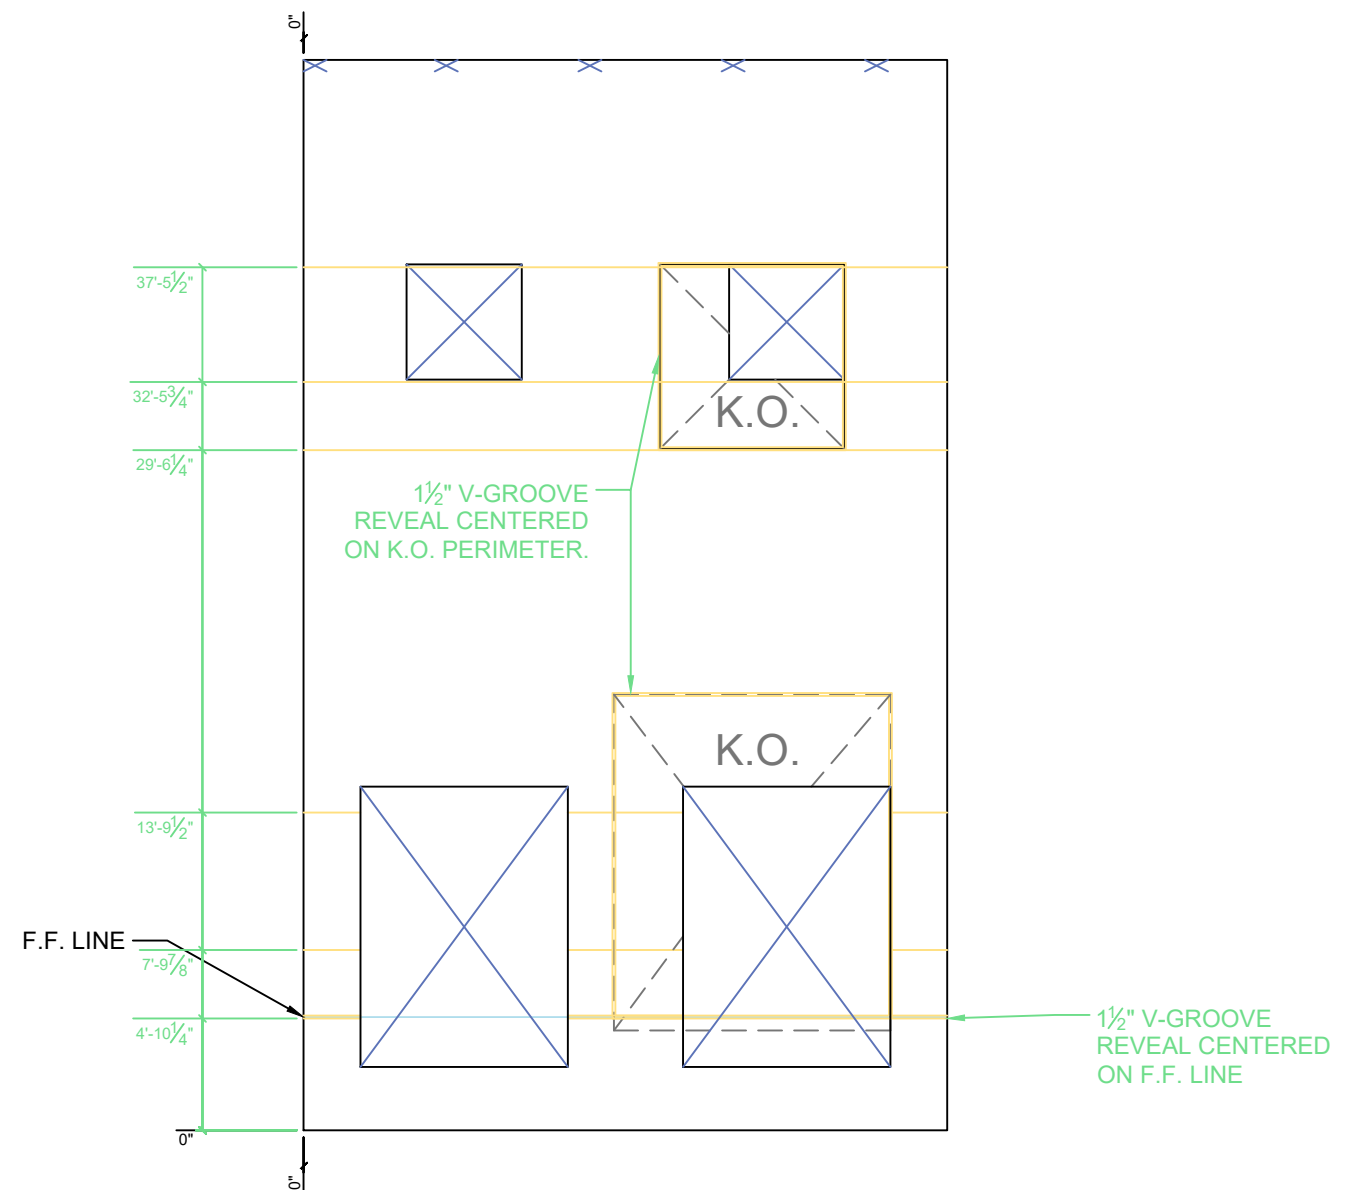

Forming & Hardware

Reveals & Other

12/8/22

COVINGTON LOGISTICS
PARK BUILDING 2




- 0 SUBMITTED FOR APPROVAL 10/21/22
- 1 SUBMITTED FOR APPROVAL 11/30/22
- 2 SUBMITTED FOR APPROVAL 12/6/22


3 APPROVED FOR CONSTRUCTION 12/8/22

PANEL:
P19

PANEL
THICKNESS:
9 1/4"

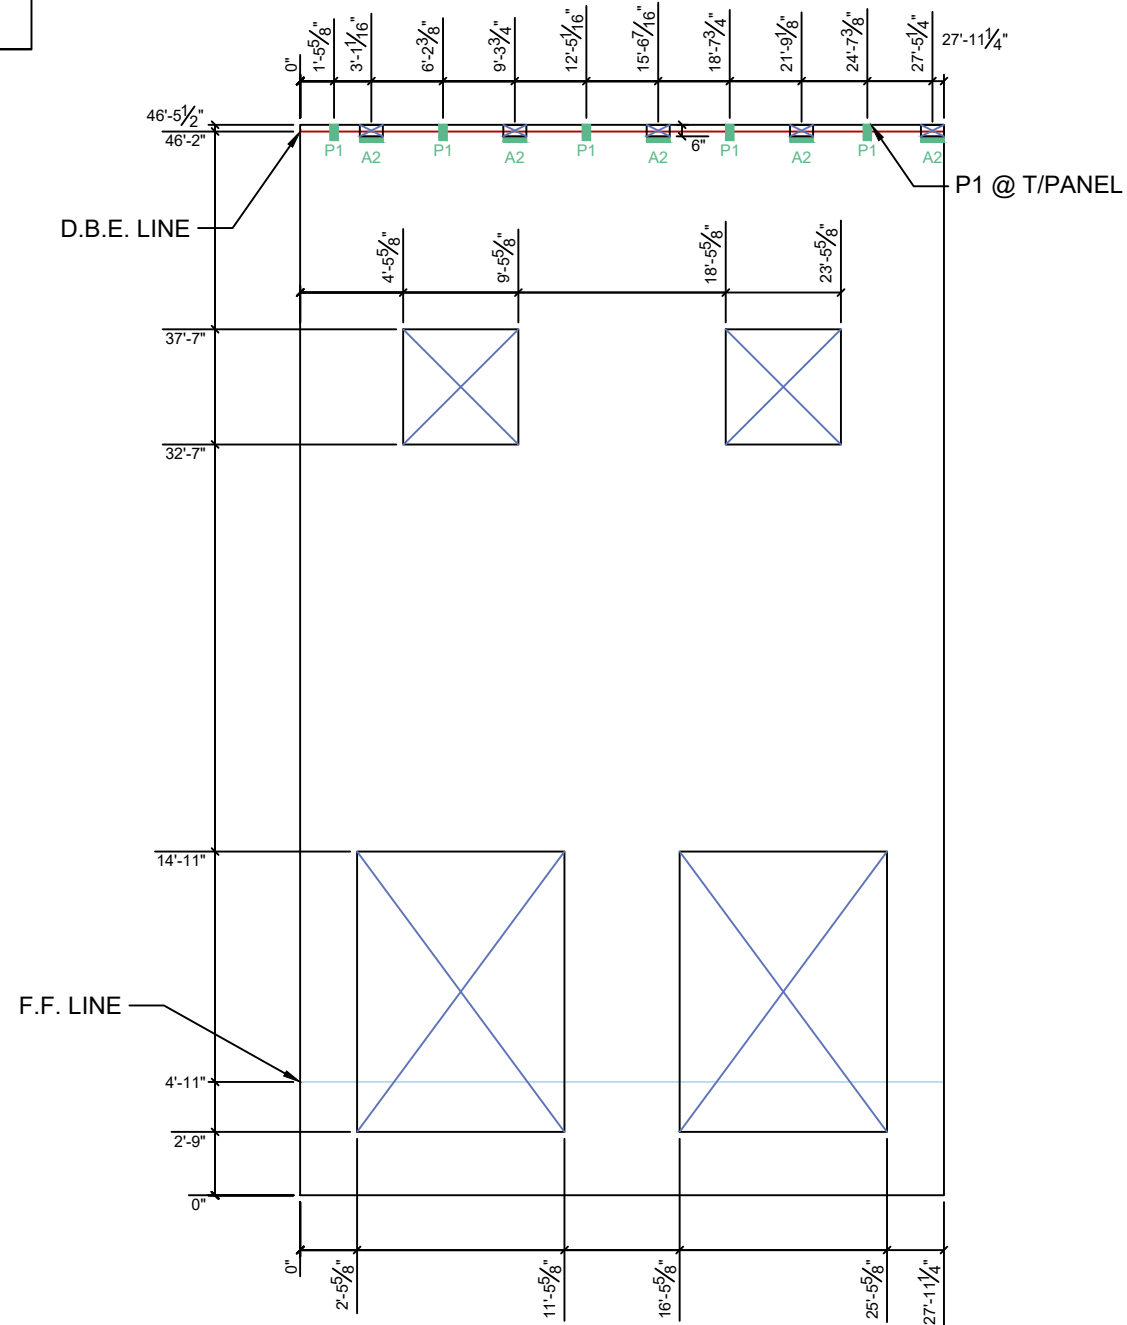

Diagonal BL - TR 54'-2-9/16"
Diagonal TL - BR 54'-2-9/16"

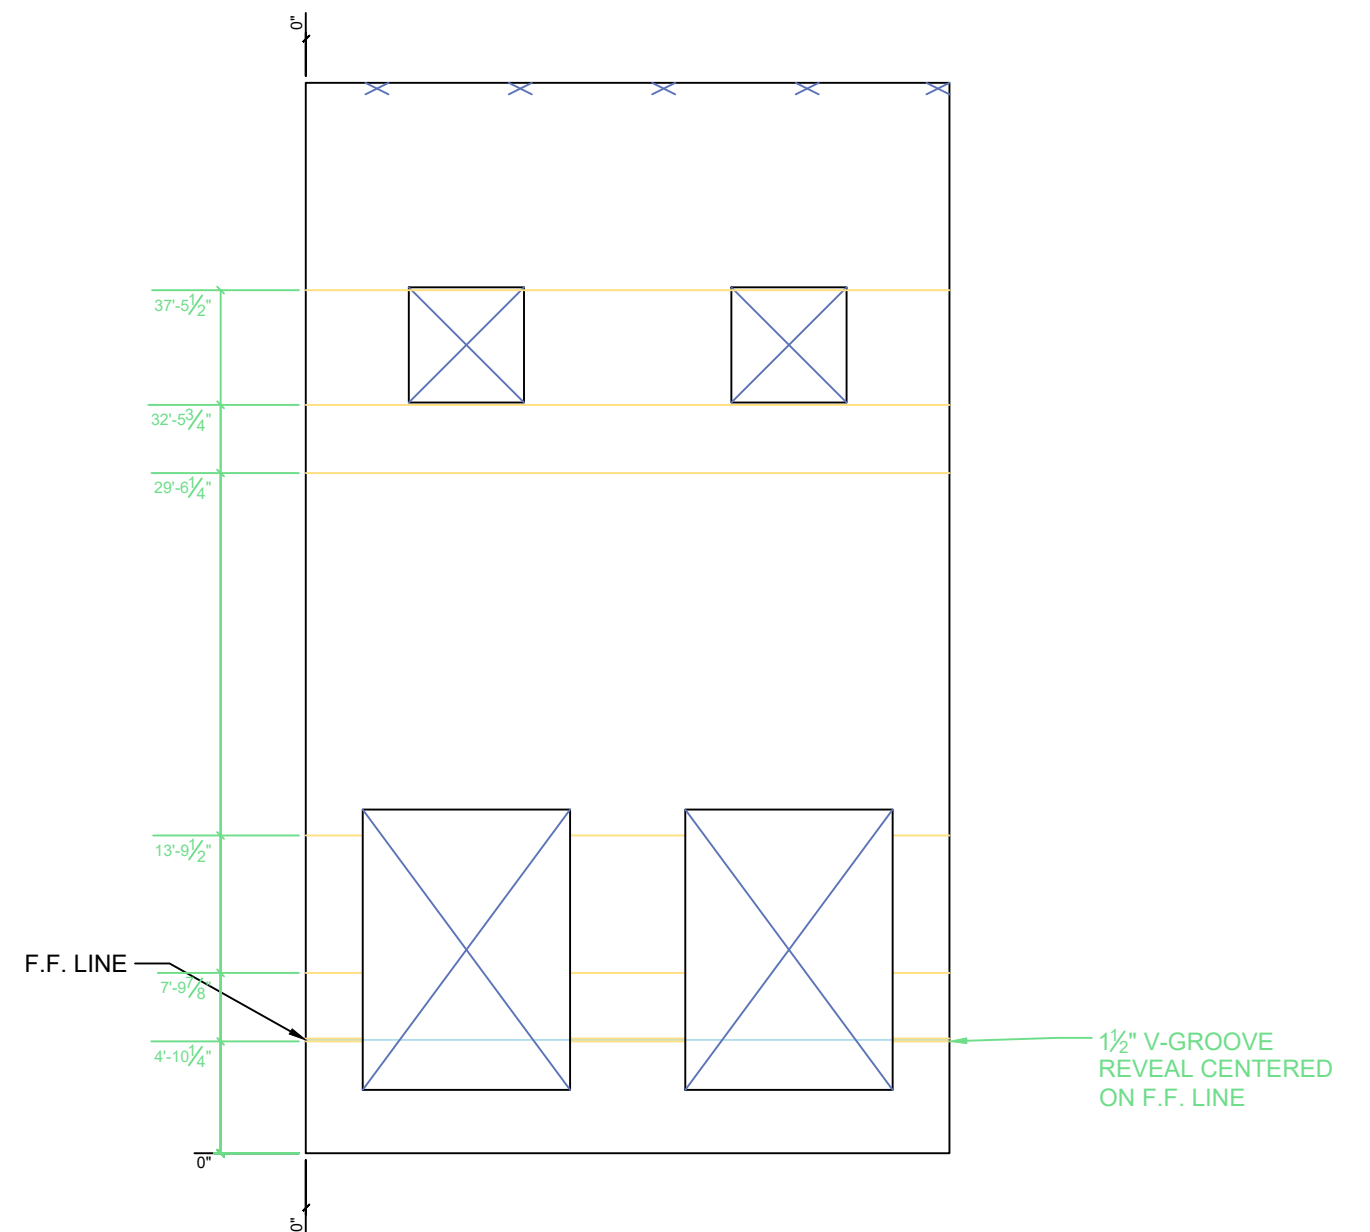

Forming & Hardware

Reveals & Other

12/8/22


COVINGTON LOGISTICS
PARK BUILDING 2





0 SUBMITTED FOR APPROVAL 10/21/22
1 SUBMITTED FOR APPROVAL 11/30/22
2 SUBMITTED FOR APPROVAL 12/6/22


3 APPROVED FOR CONSTRUCTION 12/8/22


PANEL:
P20


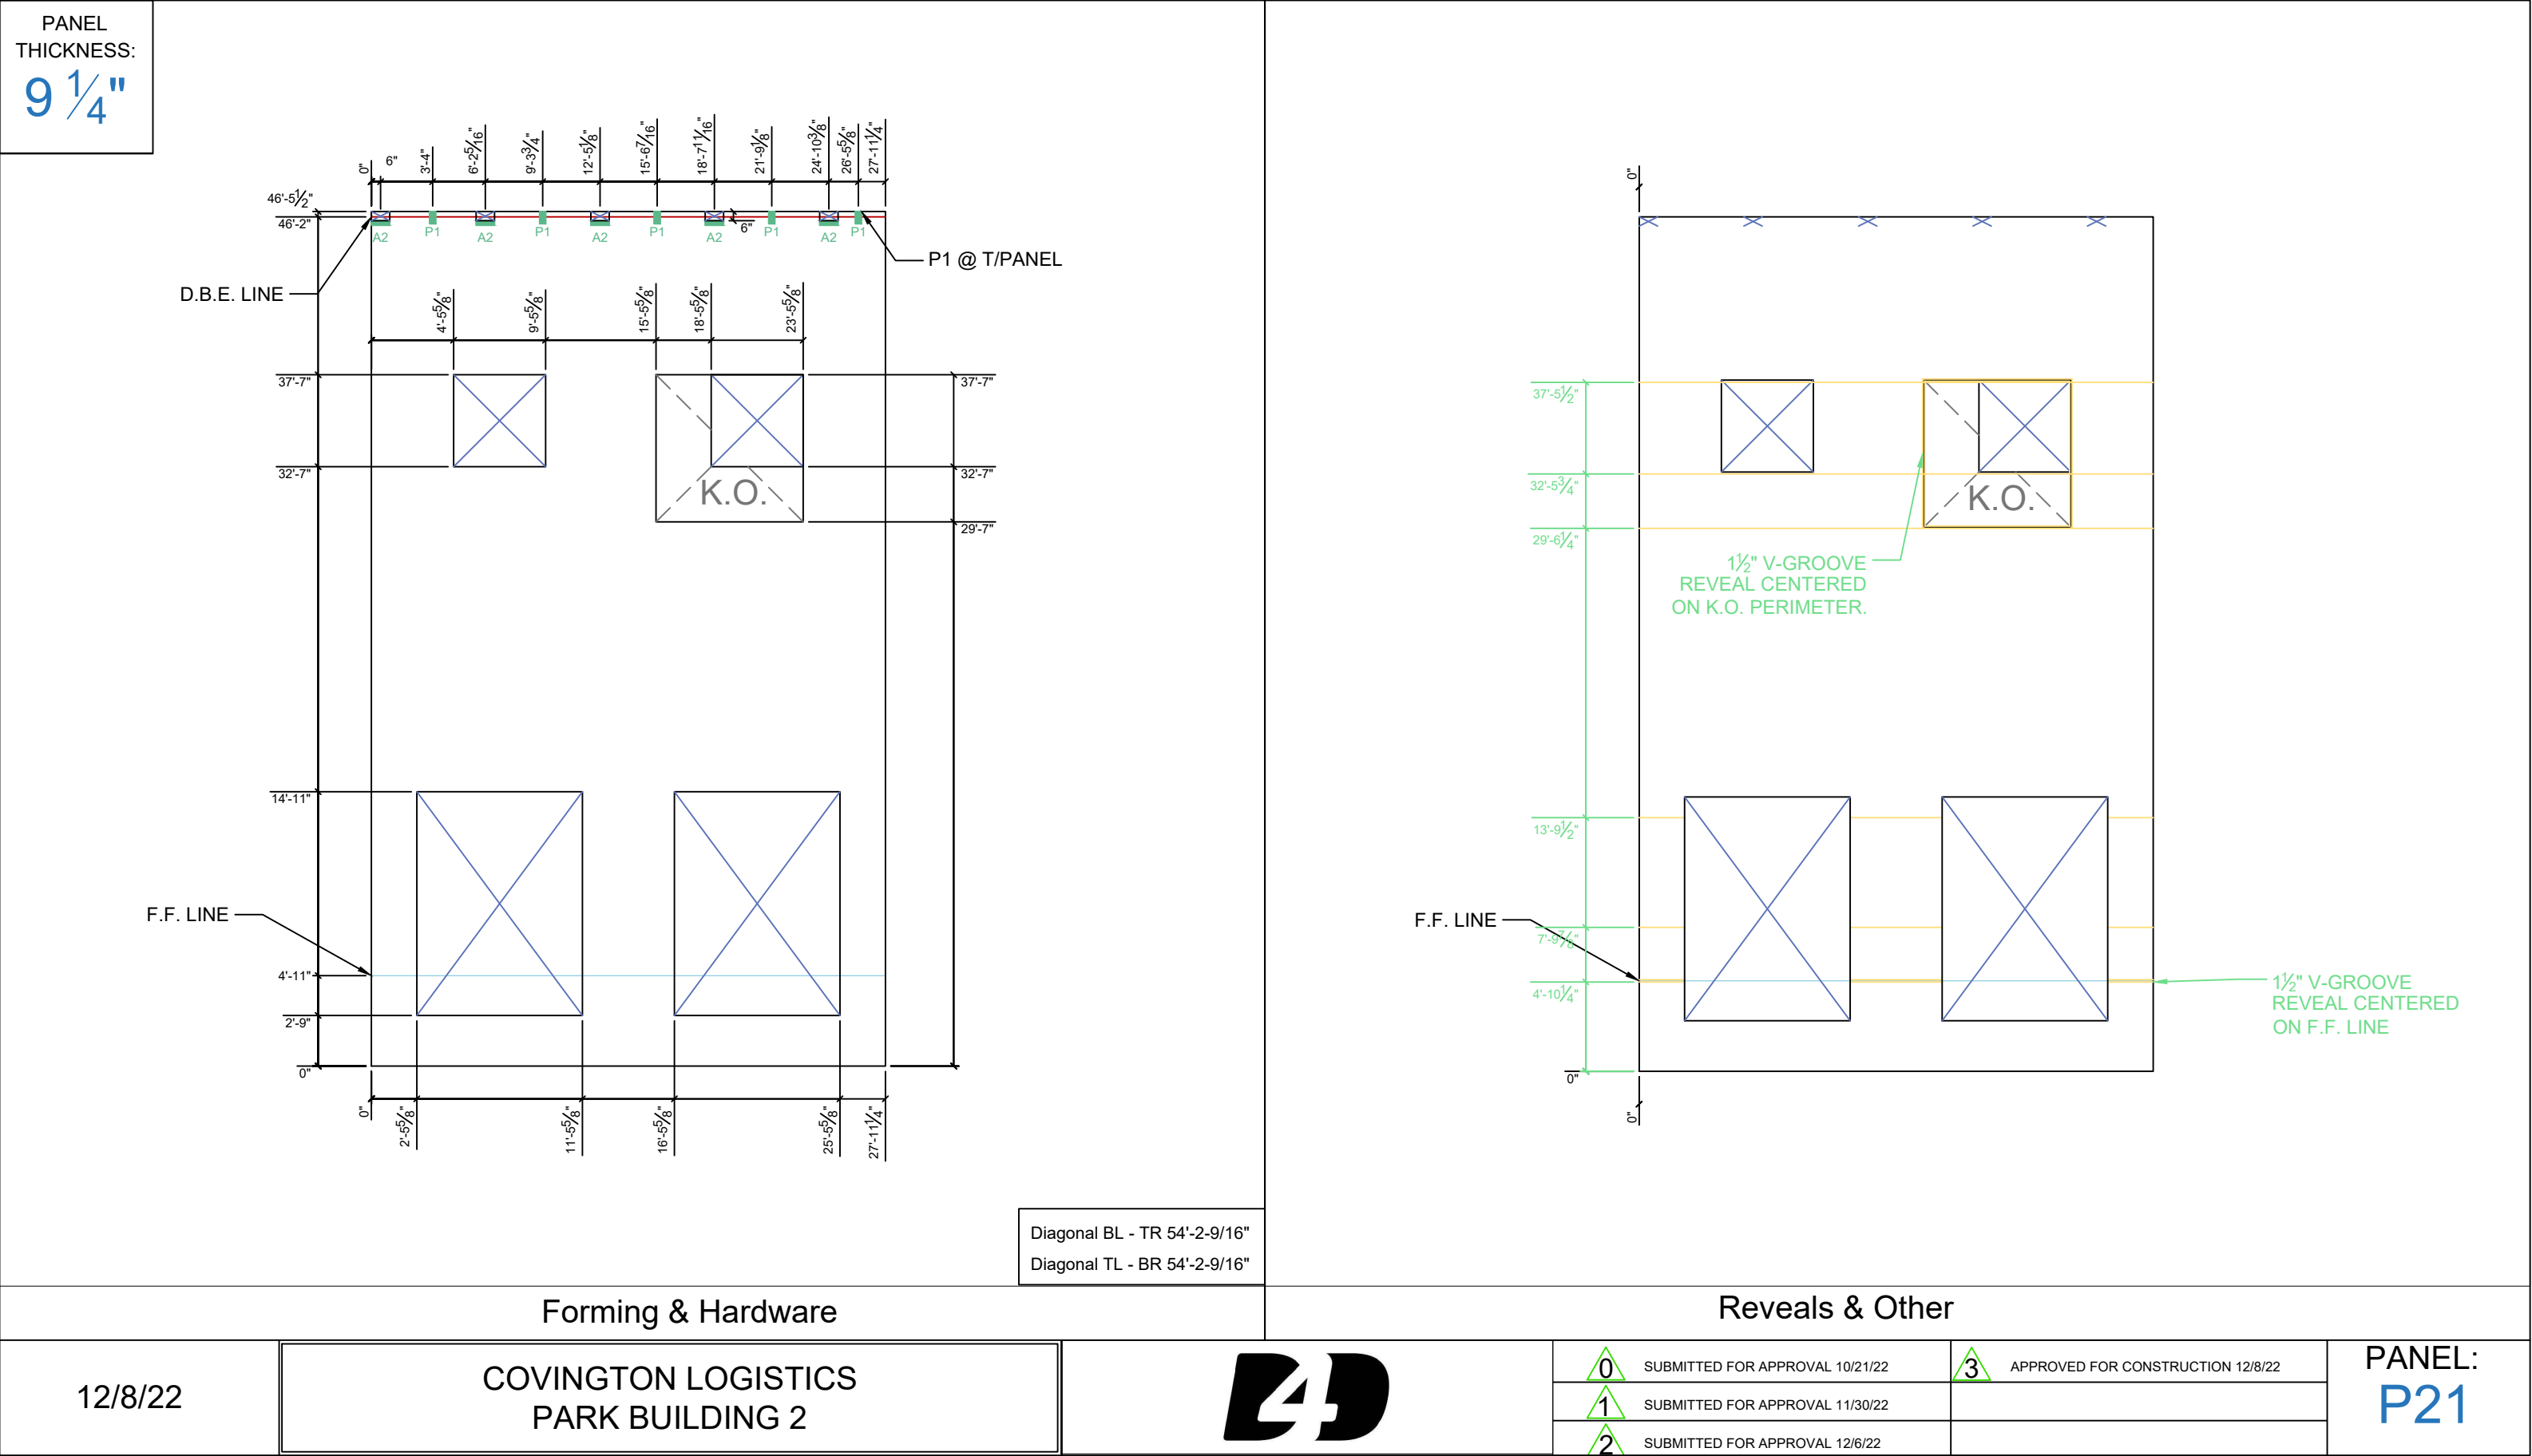


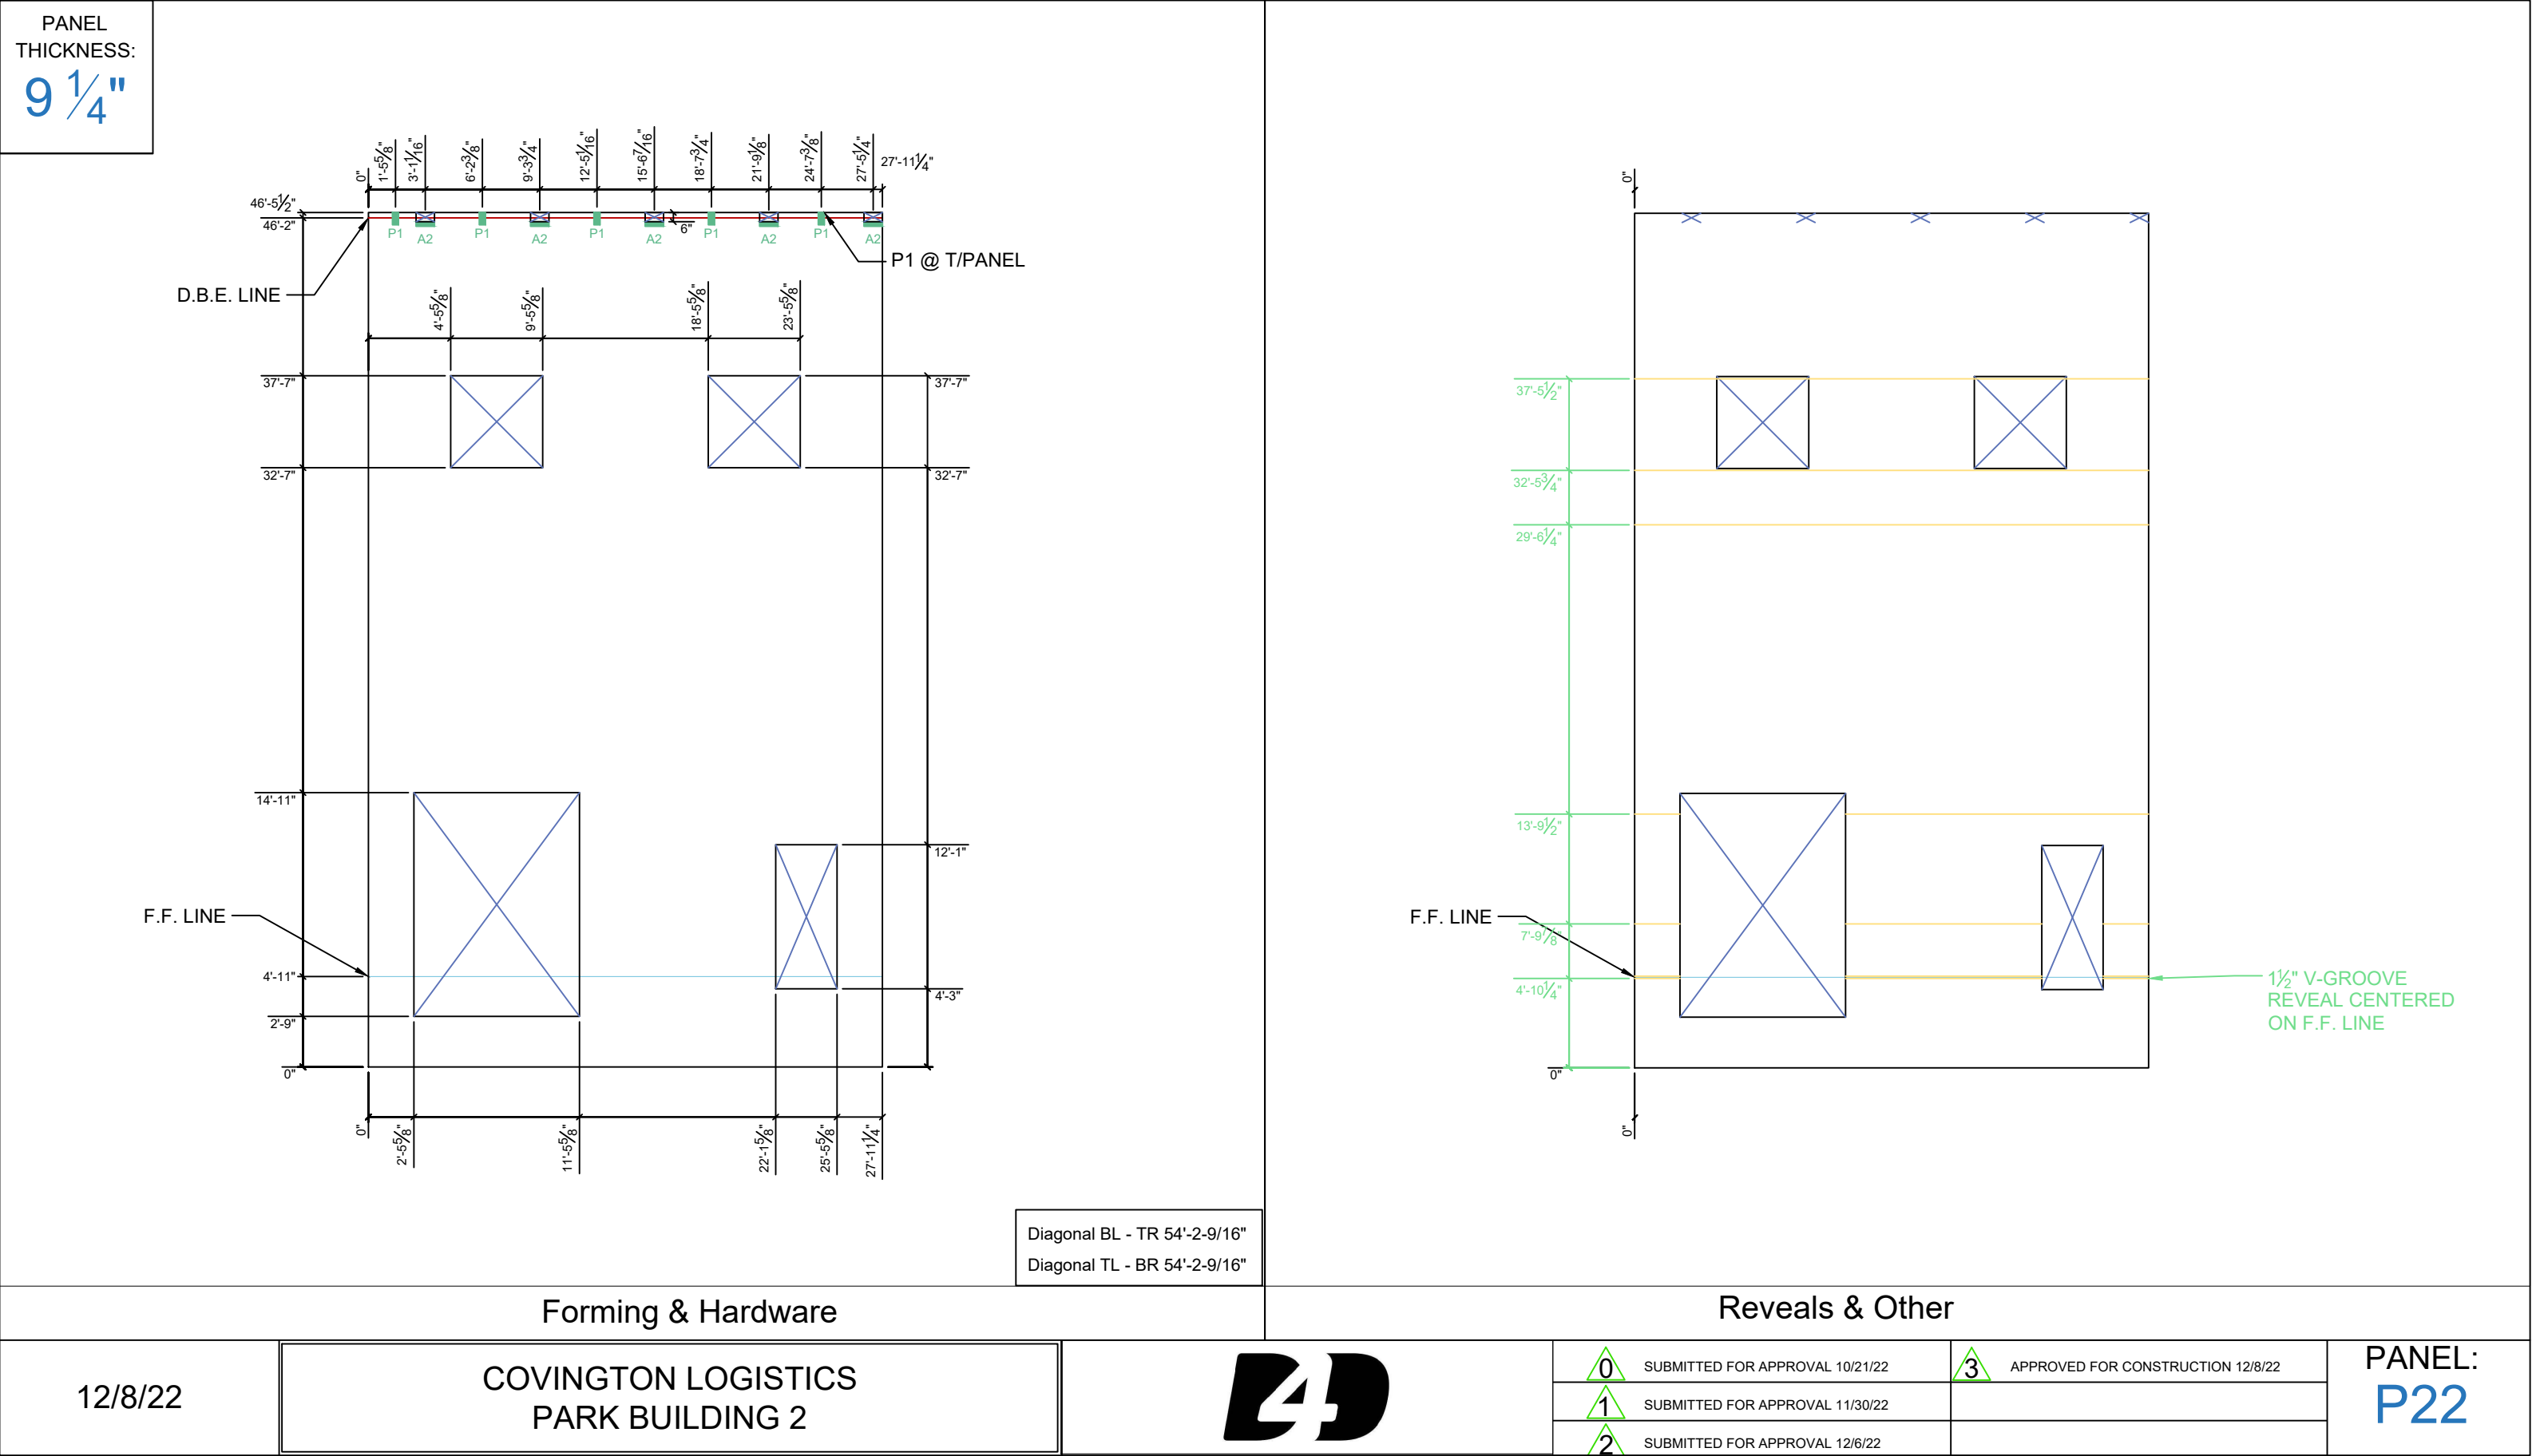

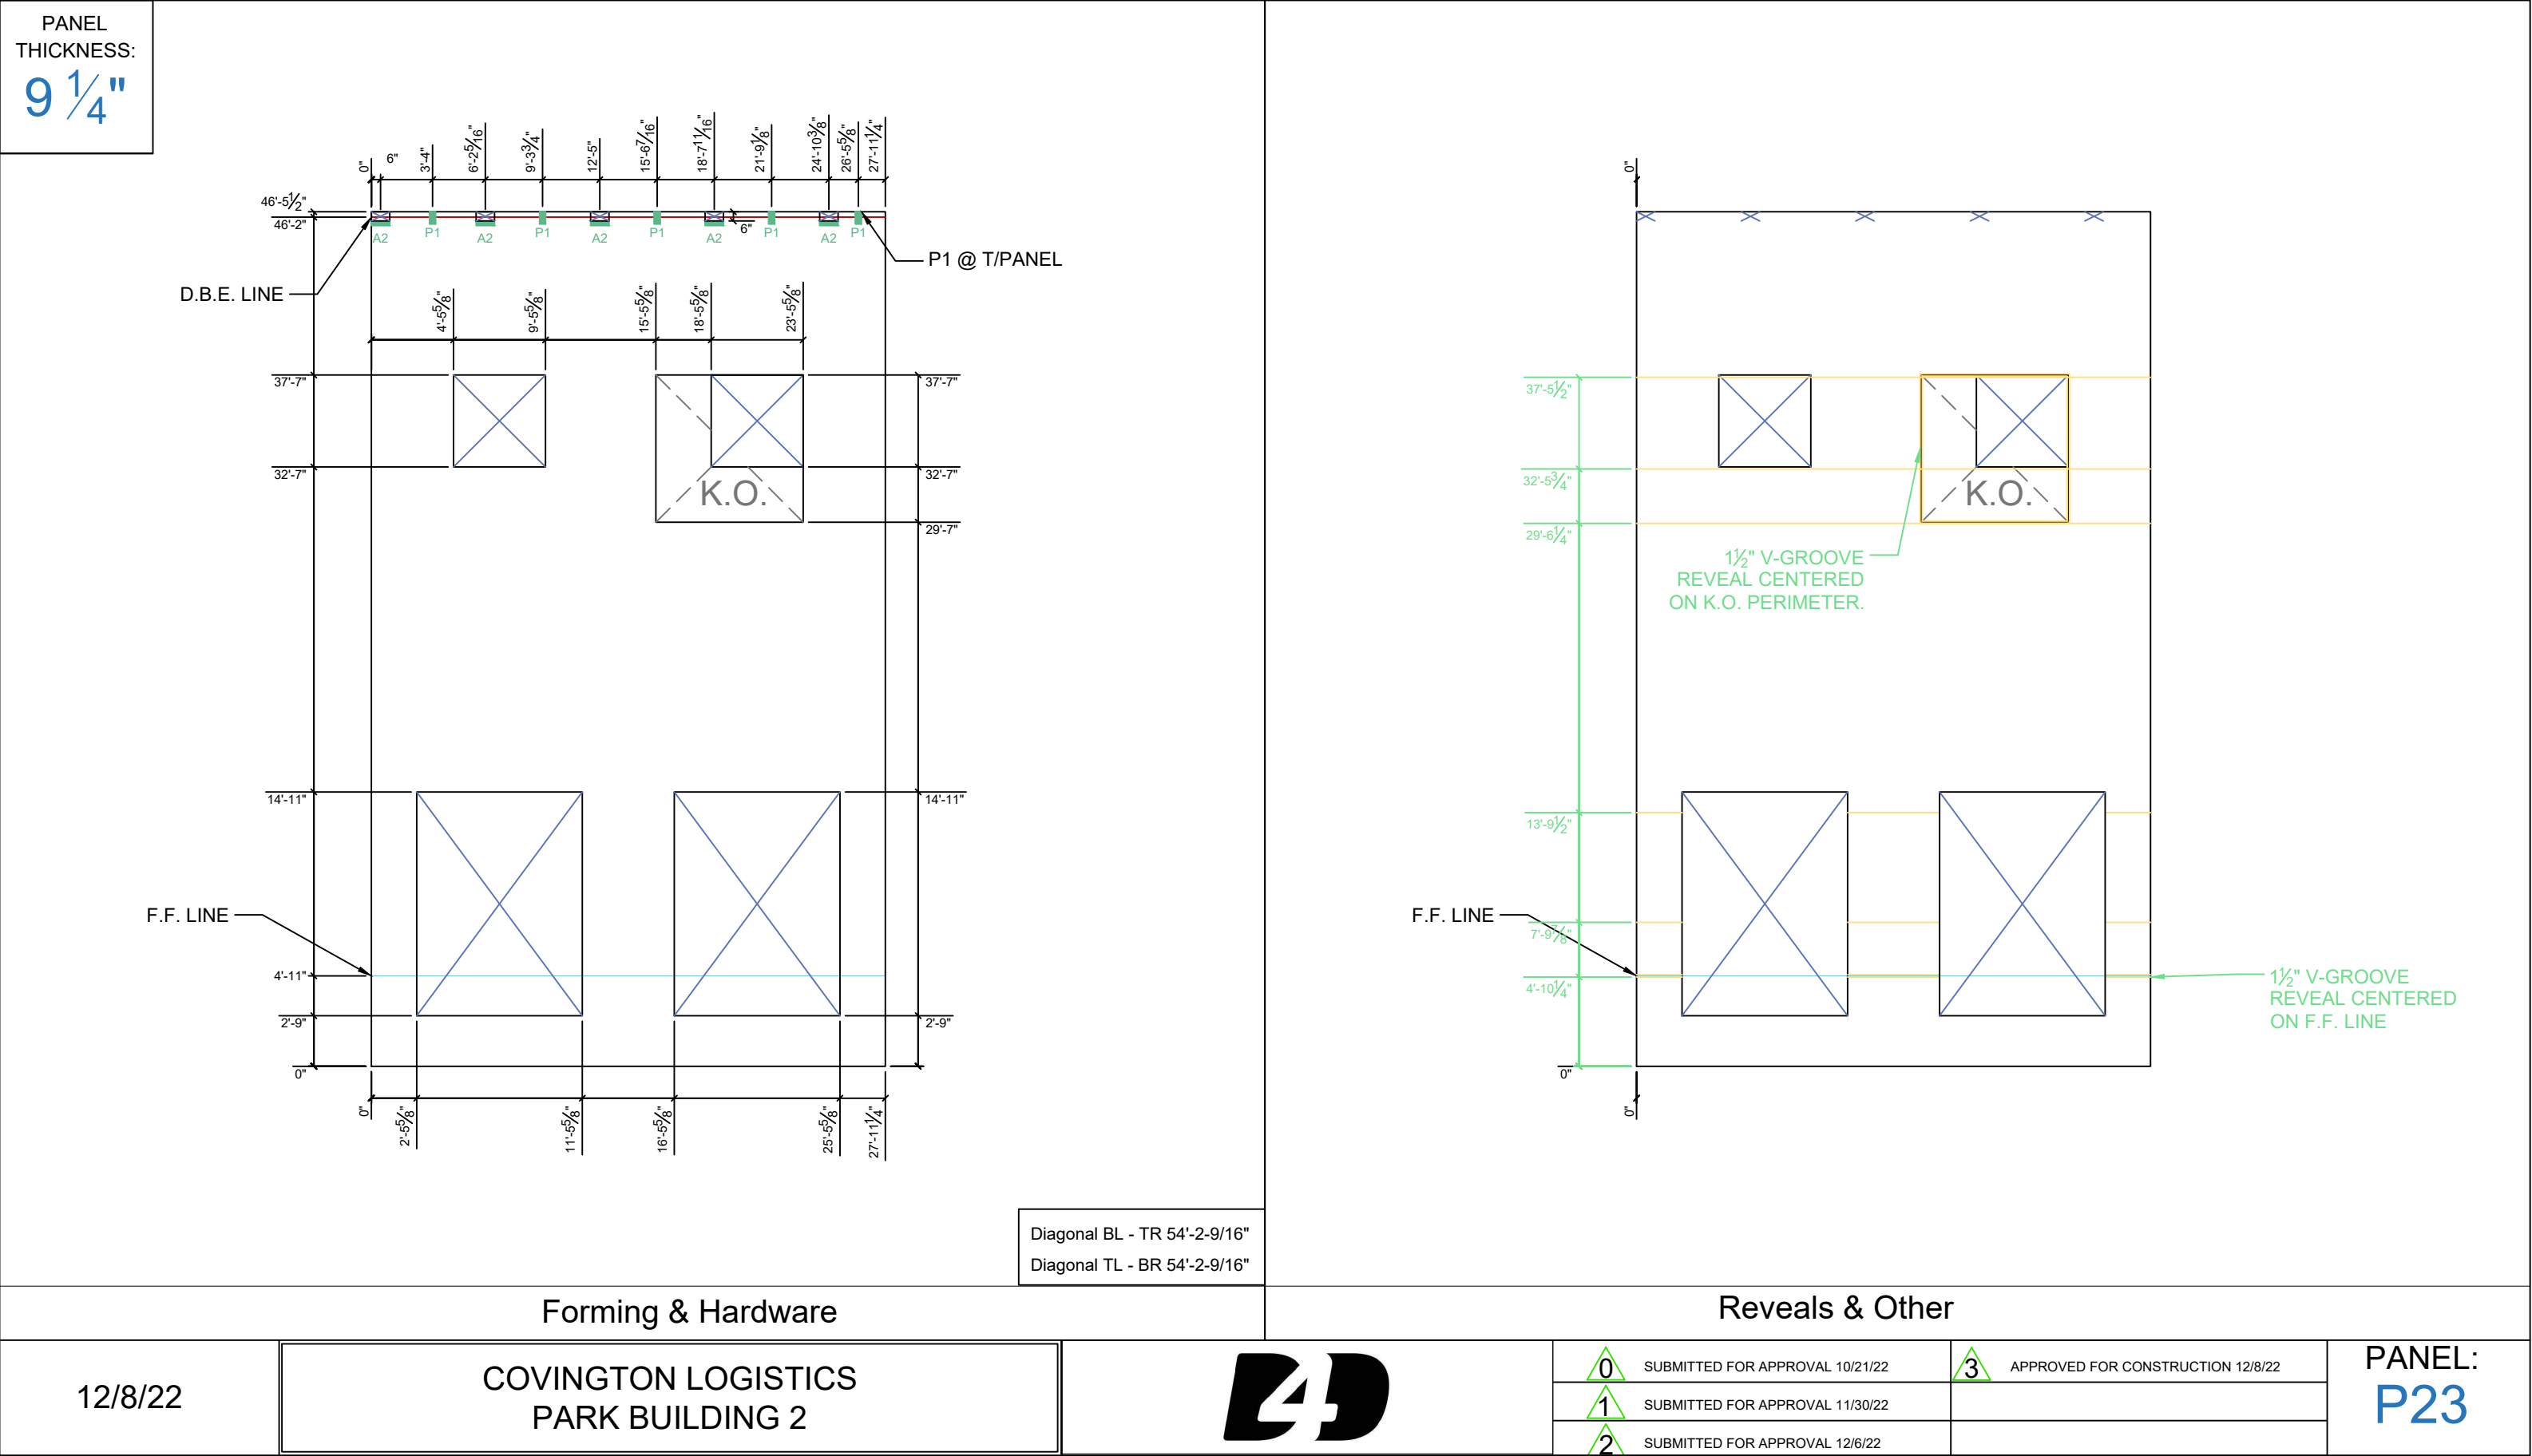


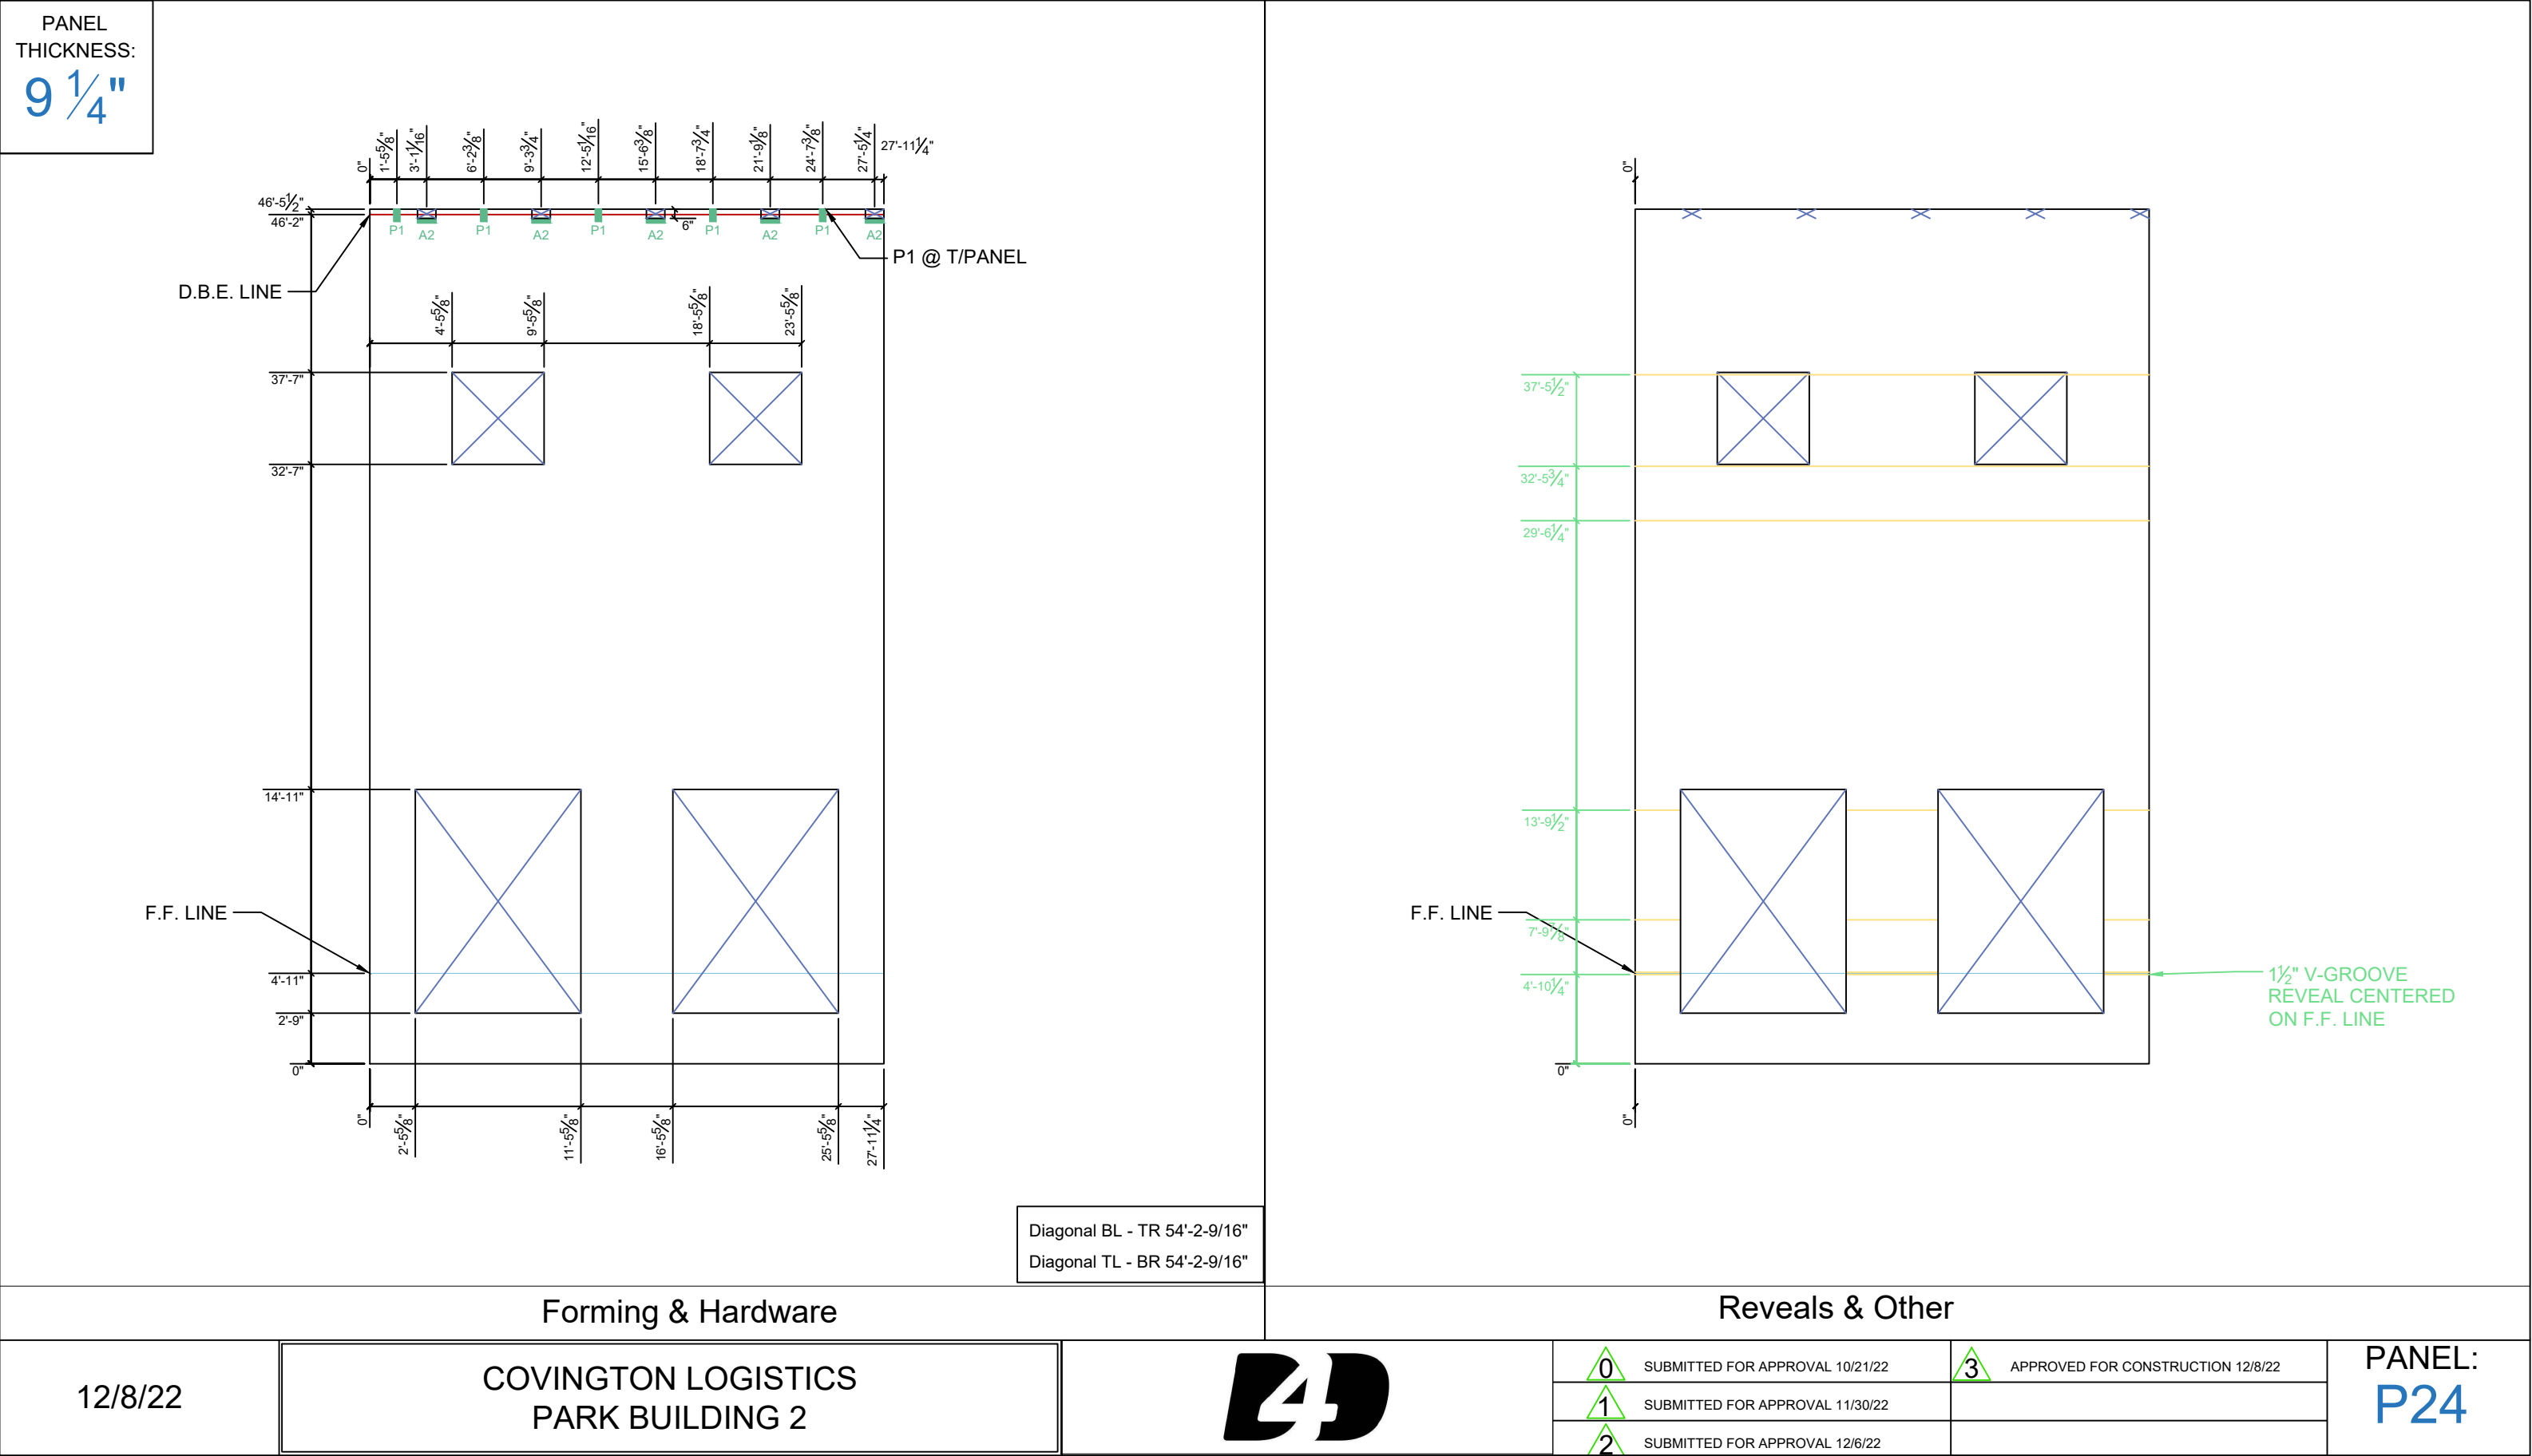

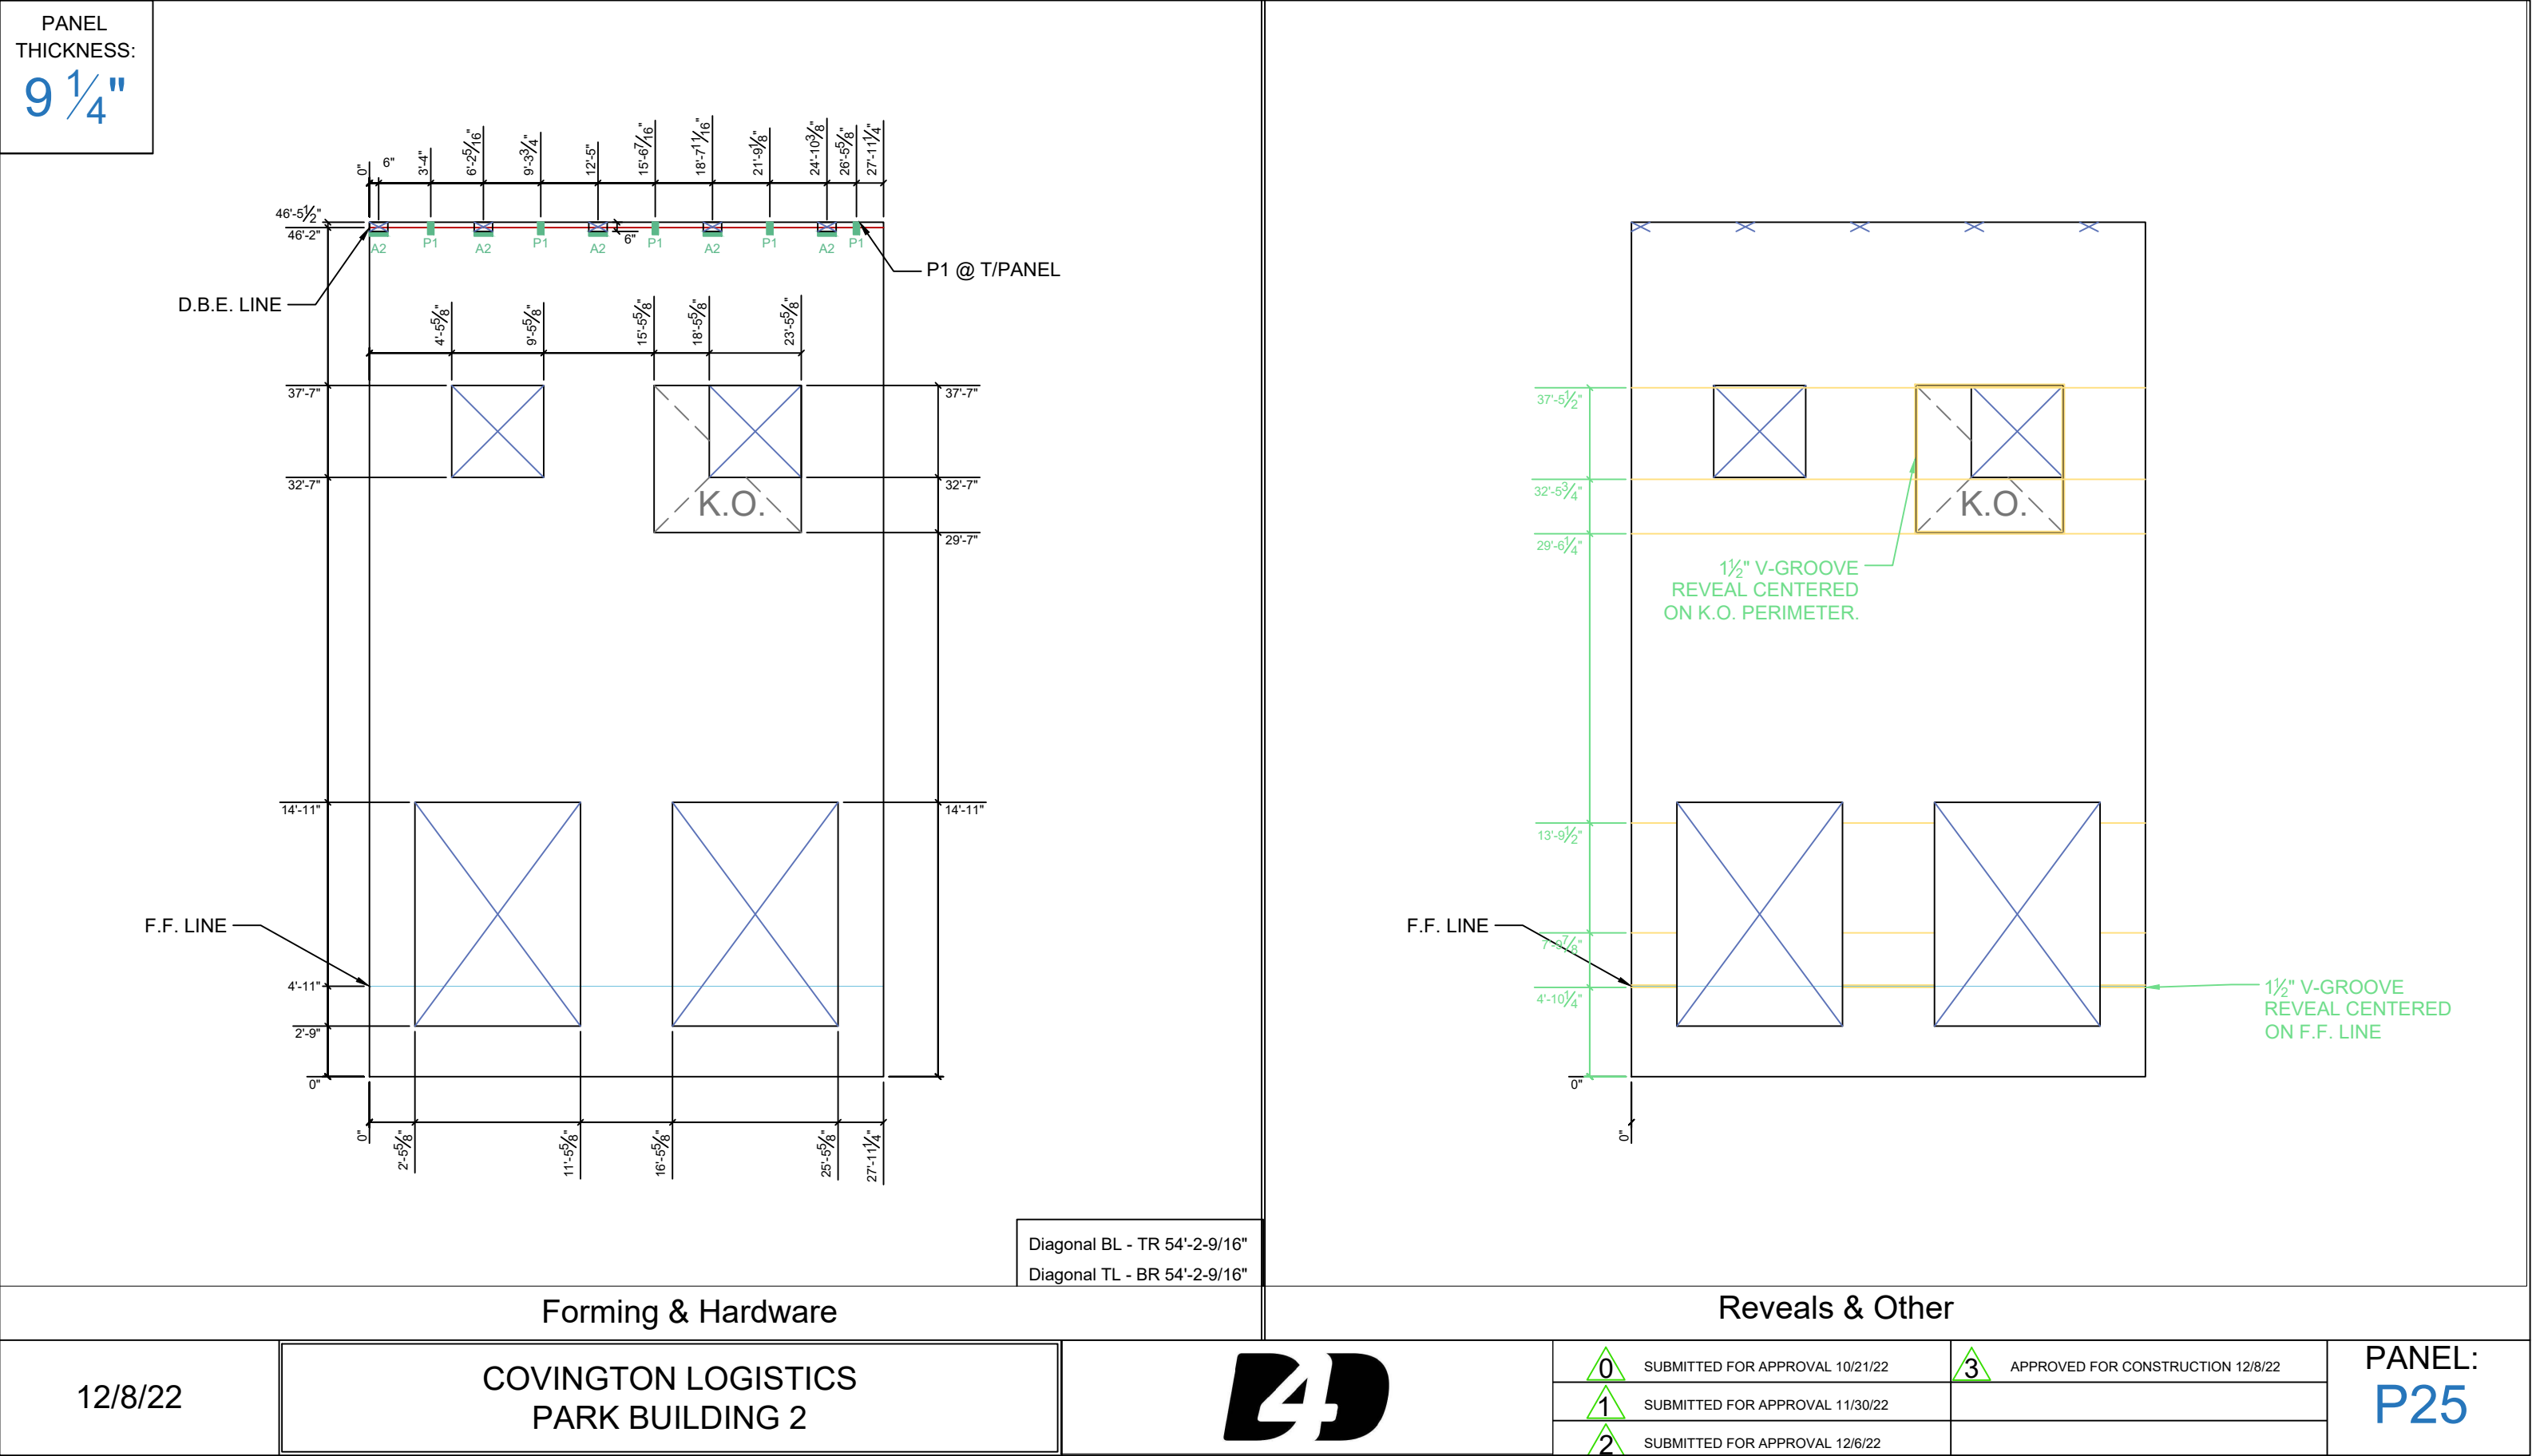


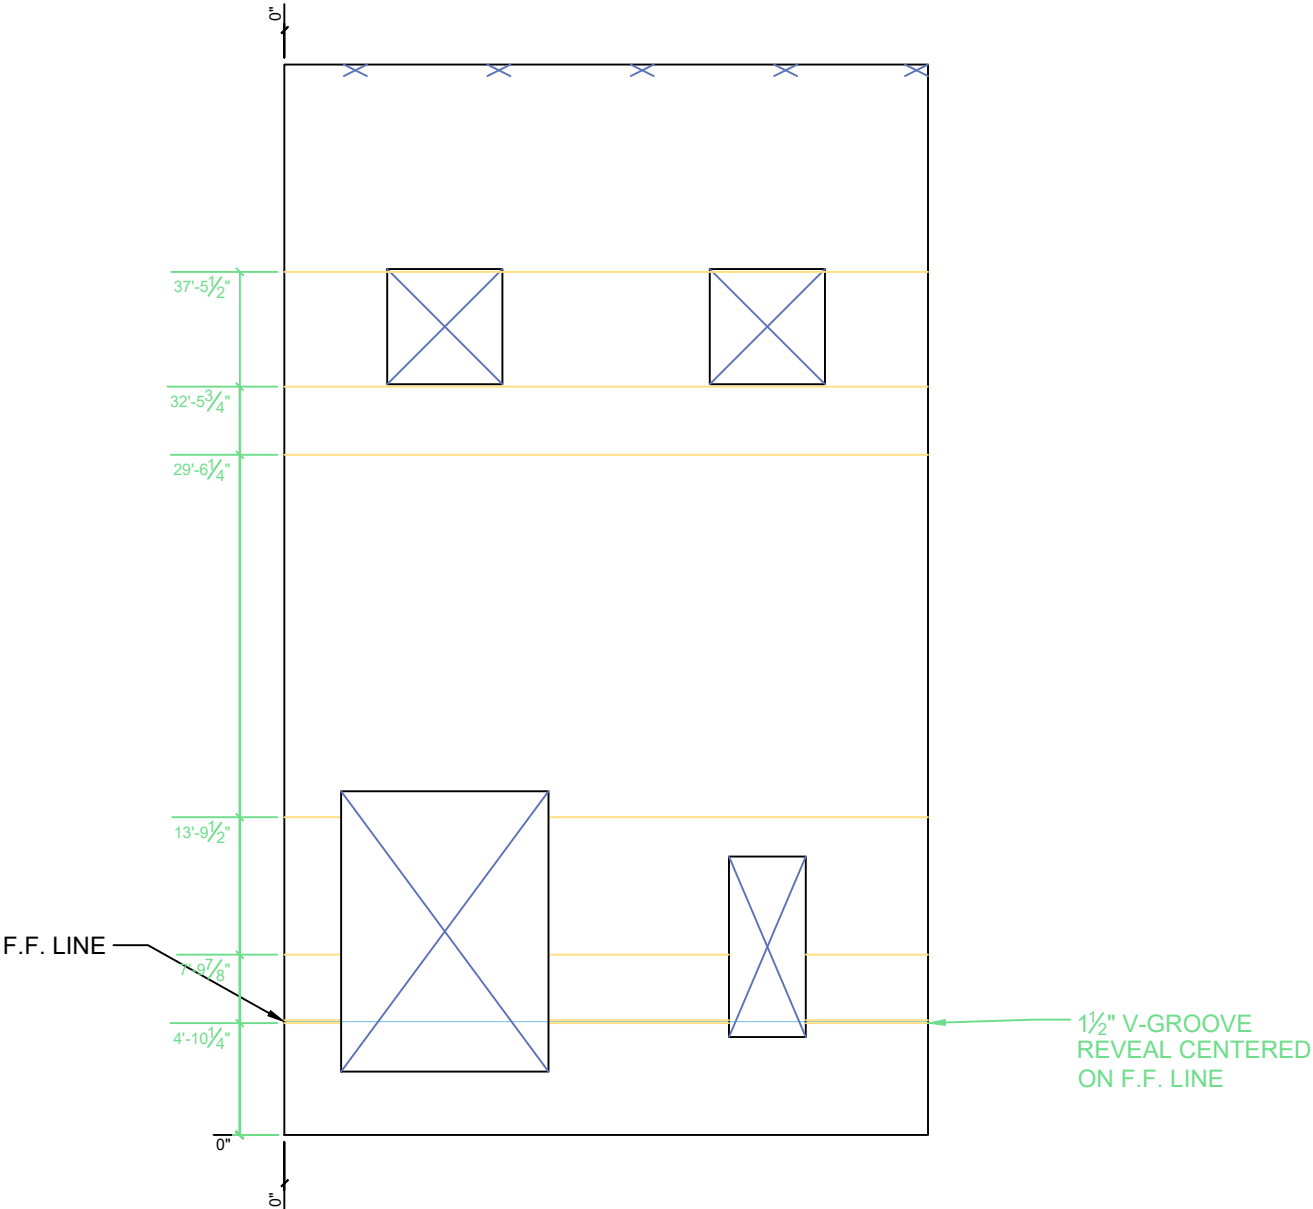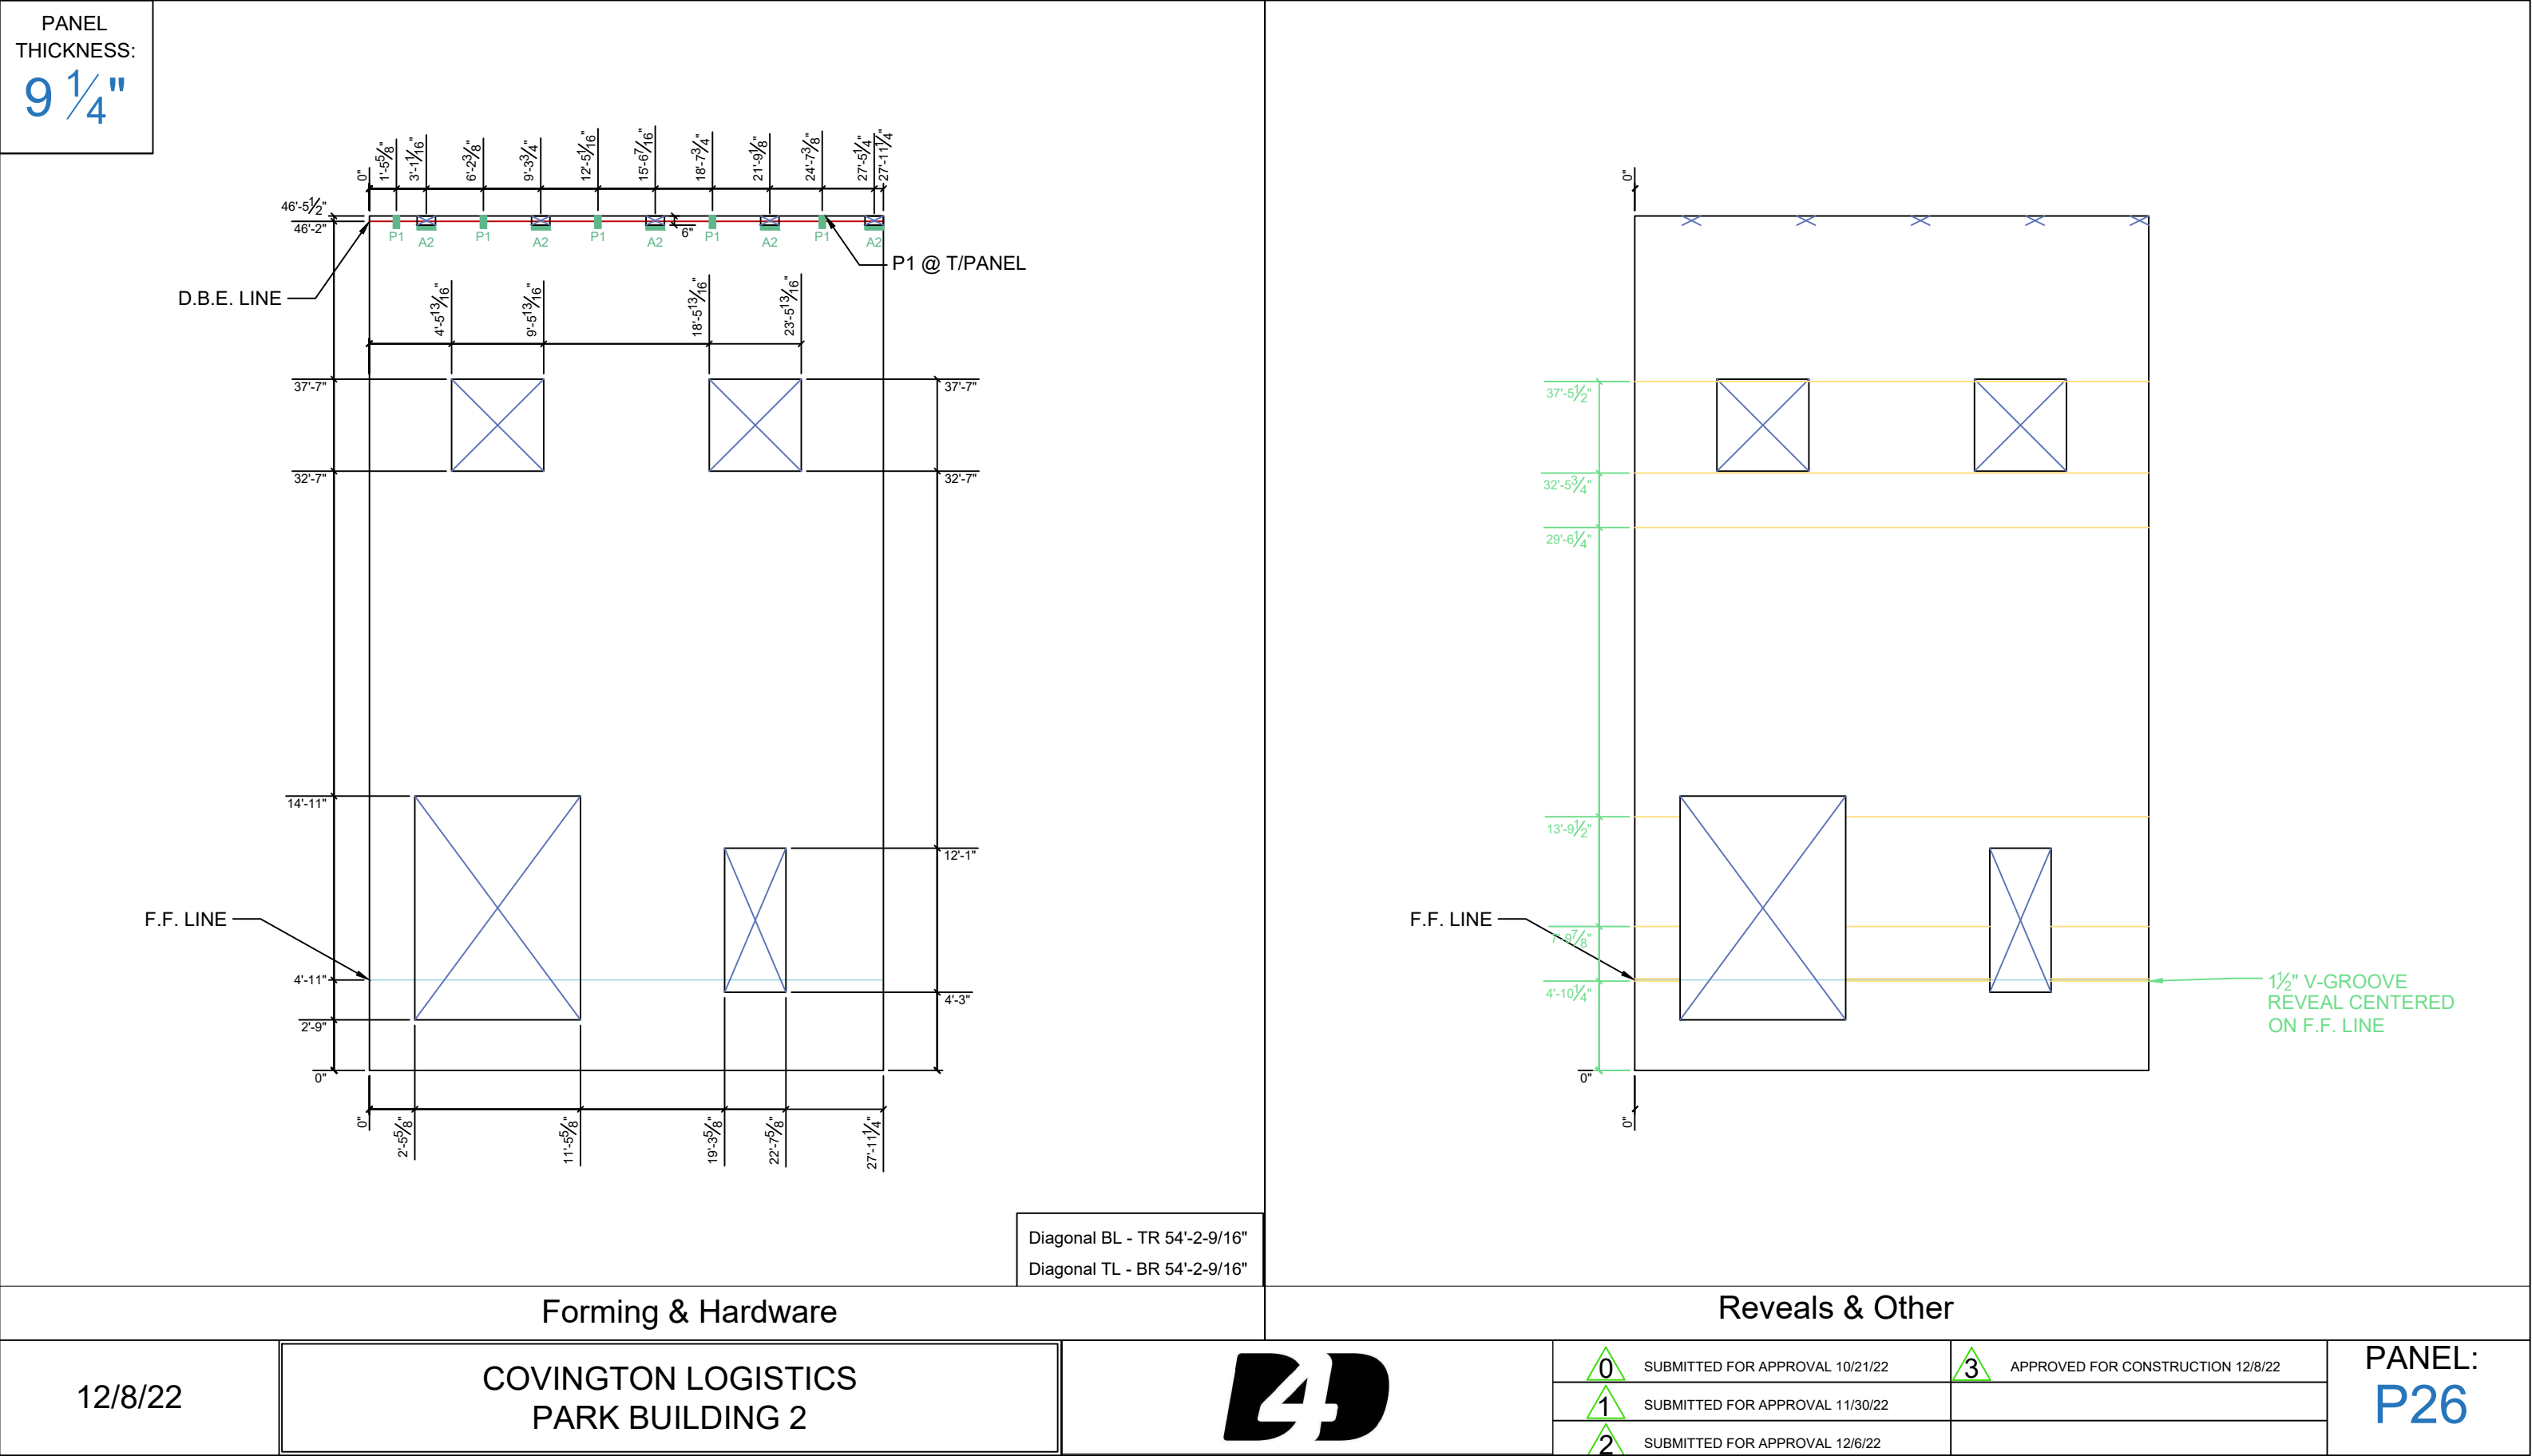

PANEL
THICKNESS:
9 1/4"

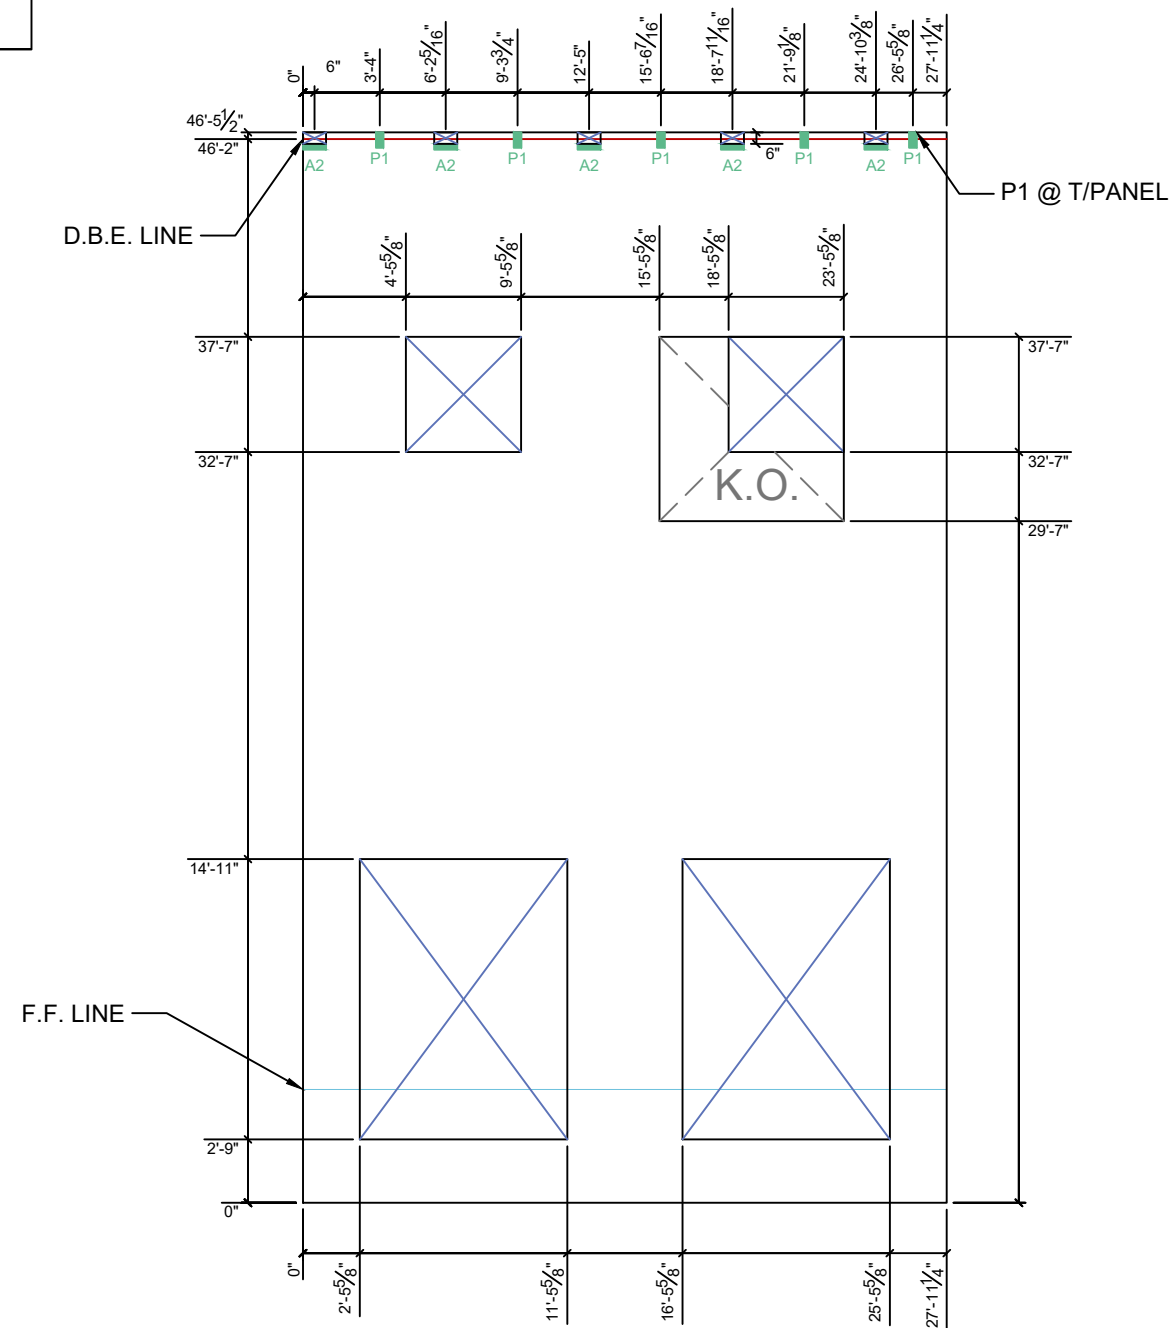

Diagonal BL - TR 54'-2-9/16"
Diagonal TL - BR 54'-2-9/16"

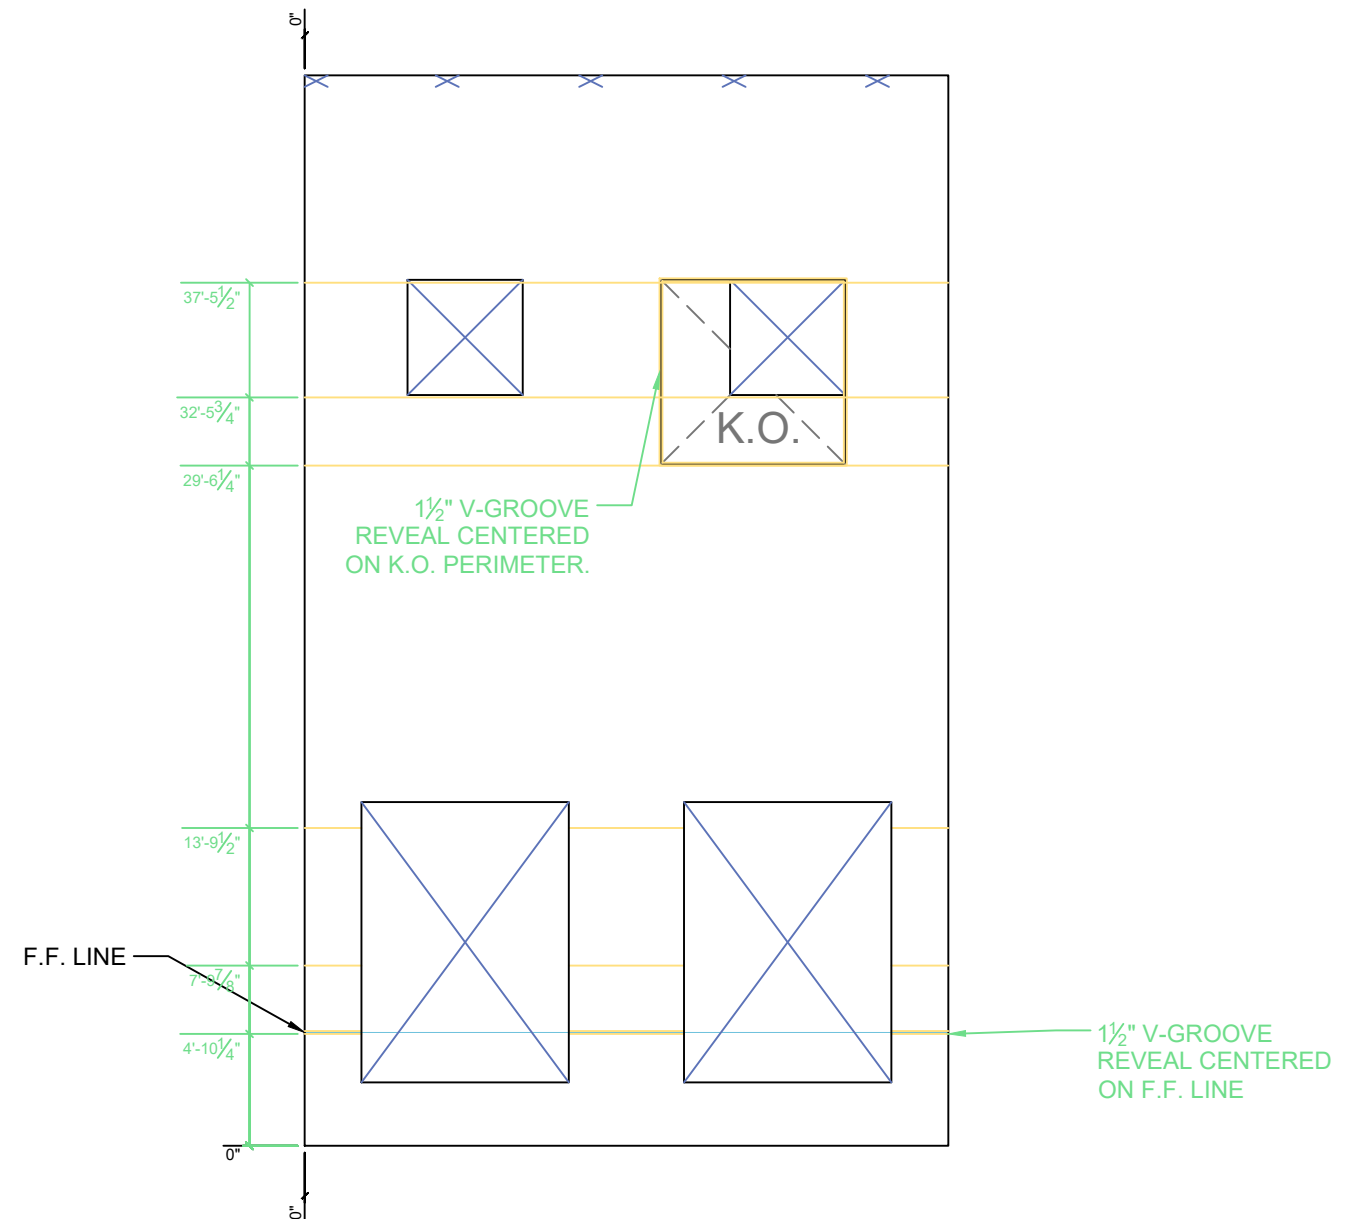

Forming & Hardware

Reveals & Other

12/8/22

COVINGTON LOGISTICS
PARK BUILDING 2




0 SUBMITTED FOR APPROVAL 10/21/22
1 SUBMITTED FOR APPROVAL 11/30/22
2 SUBMITTED FOR APPROVAL 12/6/22


3 APPROVED FOR CONSTRUCTION 12/8/22

PANEL:
P27

PANEL
THICKNESS:
9 1/4"

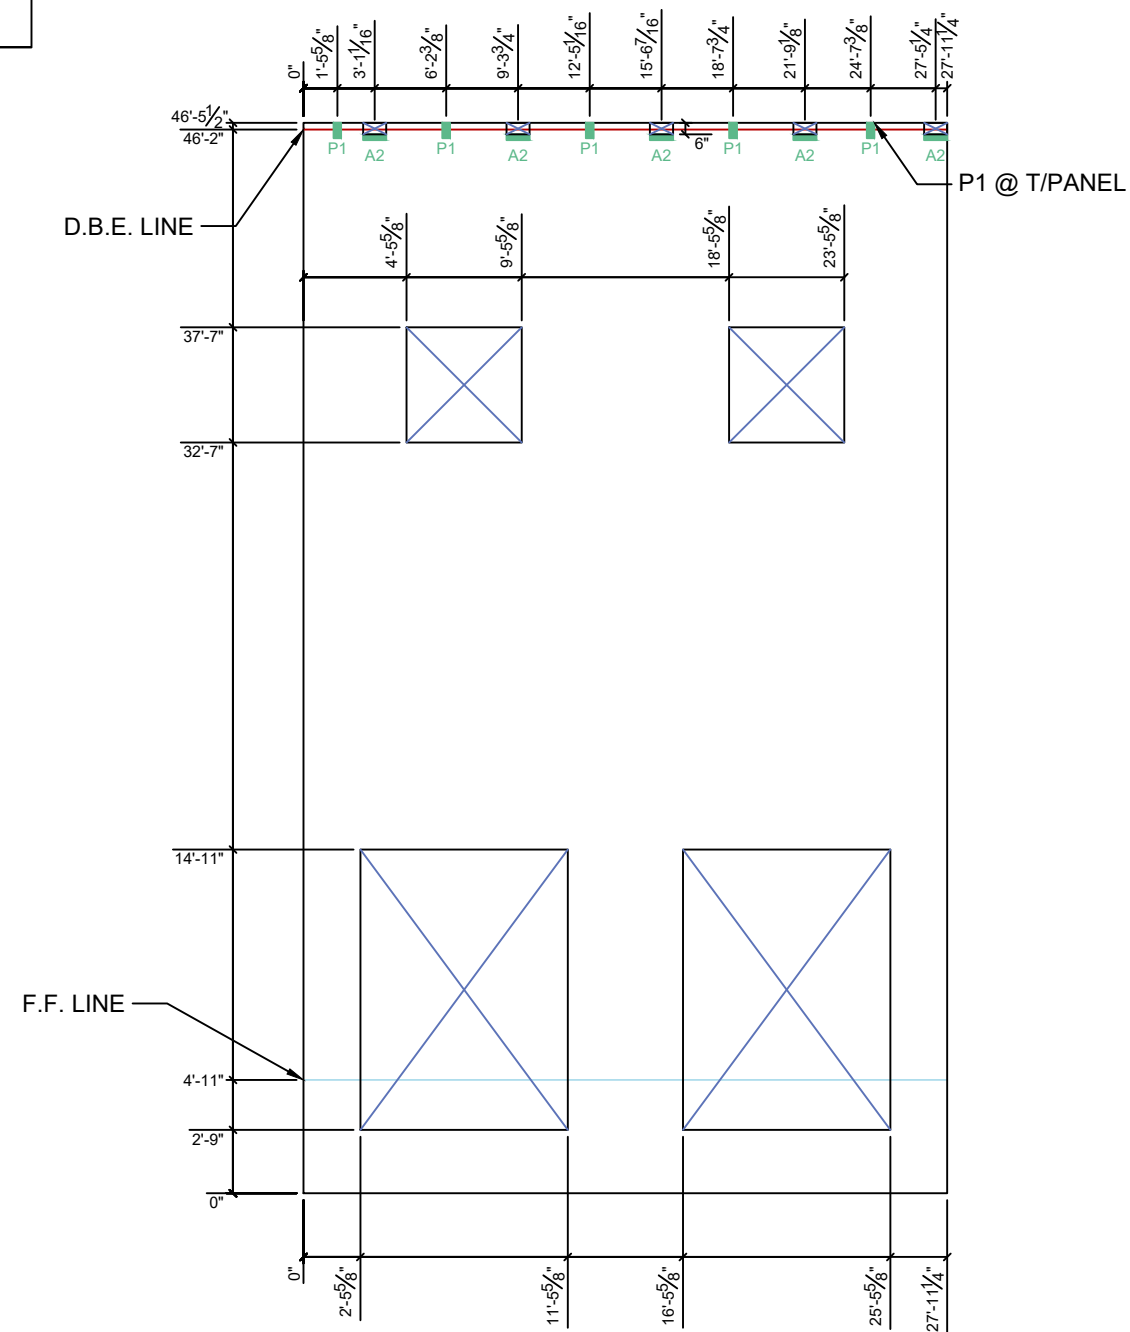

Diagonal BL - TR 54'-2-9/16"
Diagonal TL - BR 54'-2-9/16"

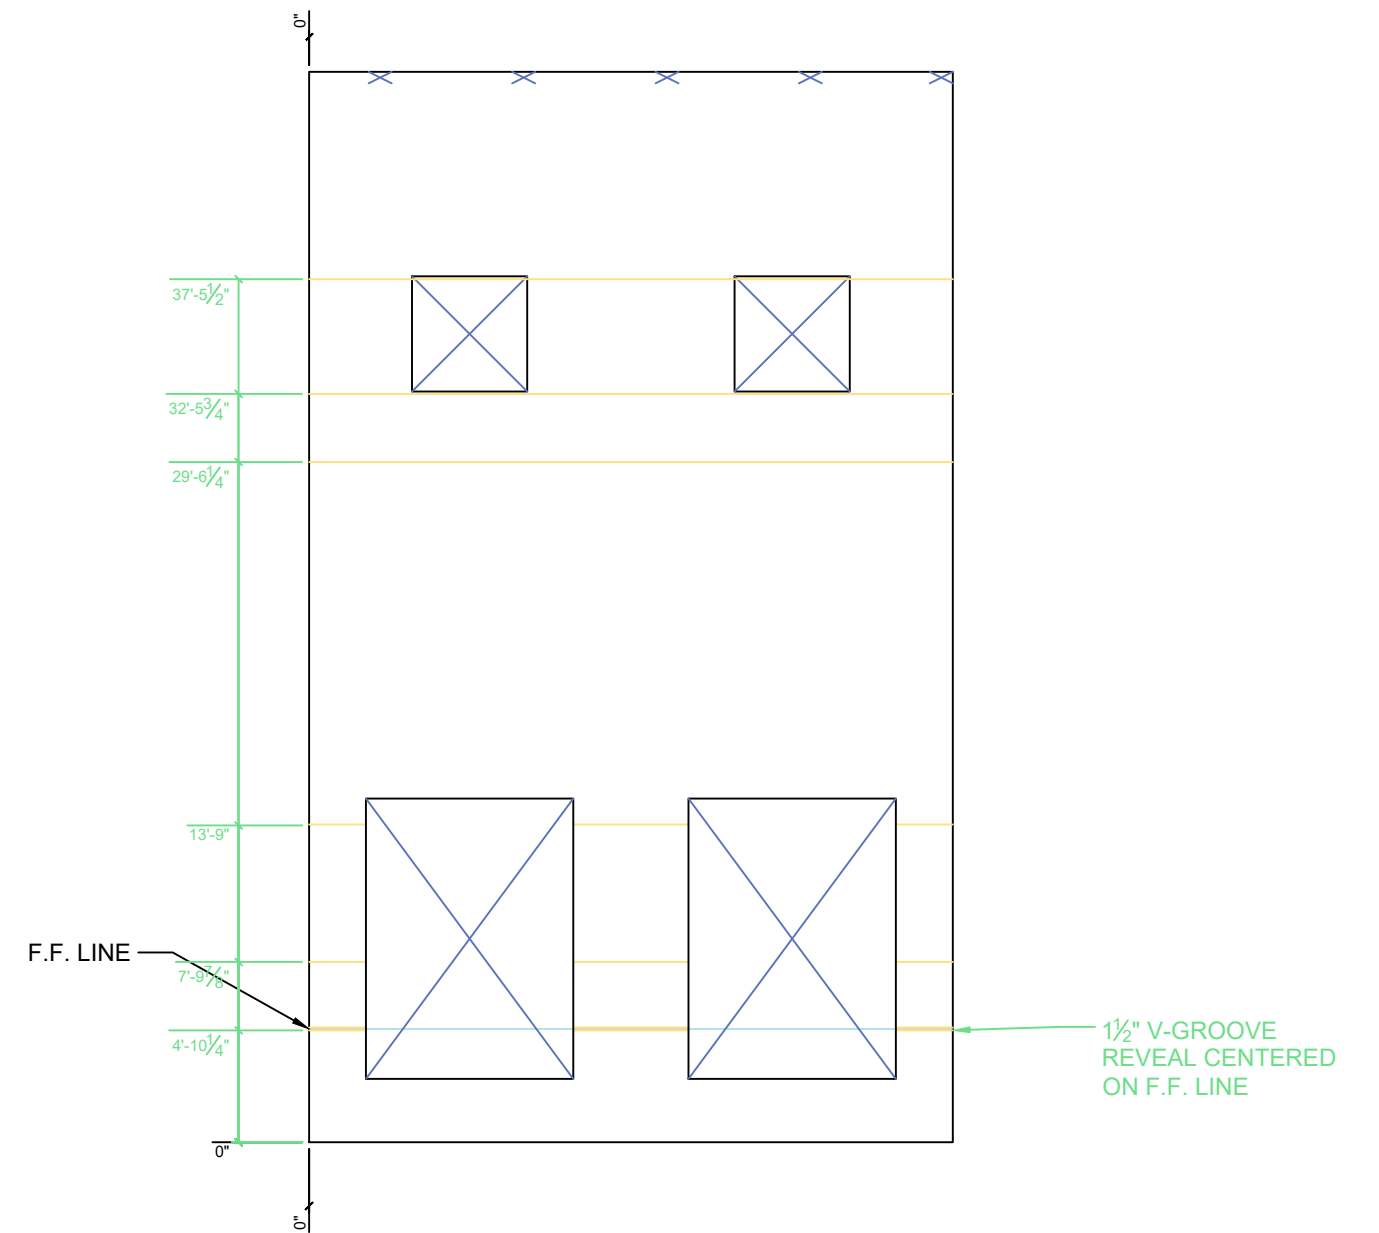

1 1/2" V-GROOVE
REVEAL CENTERED
ON F.F. LINE

Forming & Hardware

Reveals & Other

12/8/22


COVINGTON LOGISTICS
PARK BUILDING 2






0 SUBMITTED FOR APPROVAL 10/21/22
1 SUBMITTED FOR APPROVAL 11/30/22
2 SUBMITTED FOR APPROVAL 12/6/22


3 APPROVED FOR CONSTRUCTION 12/8/22


PANEL:
P28

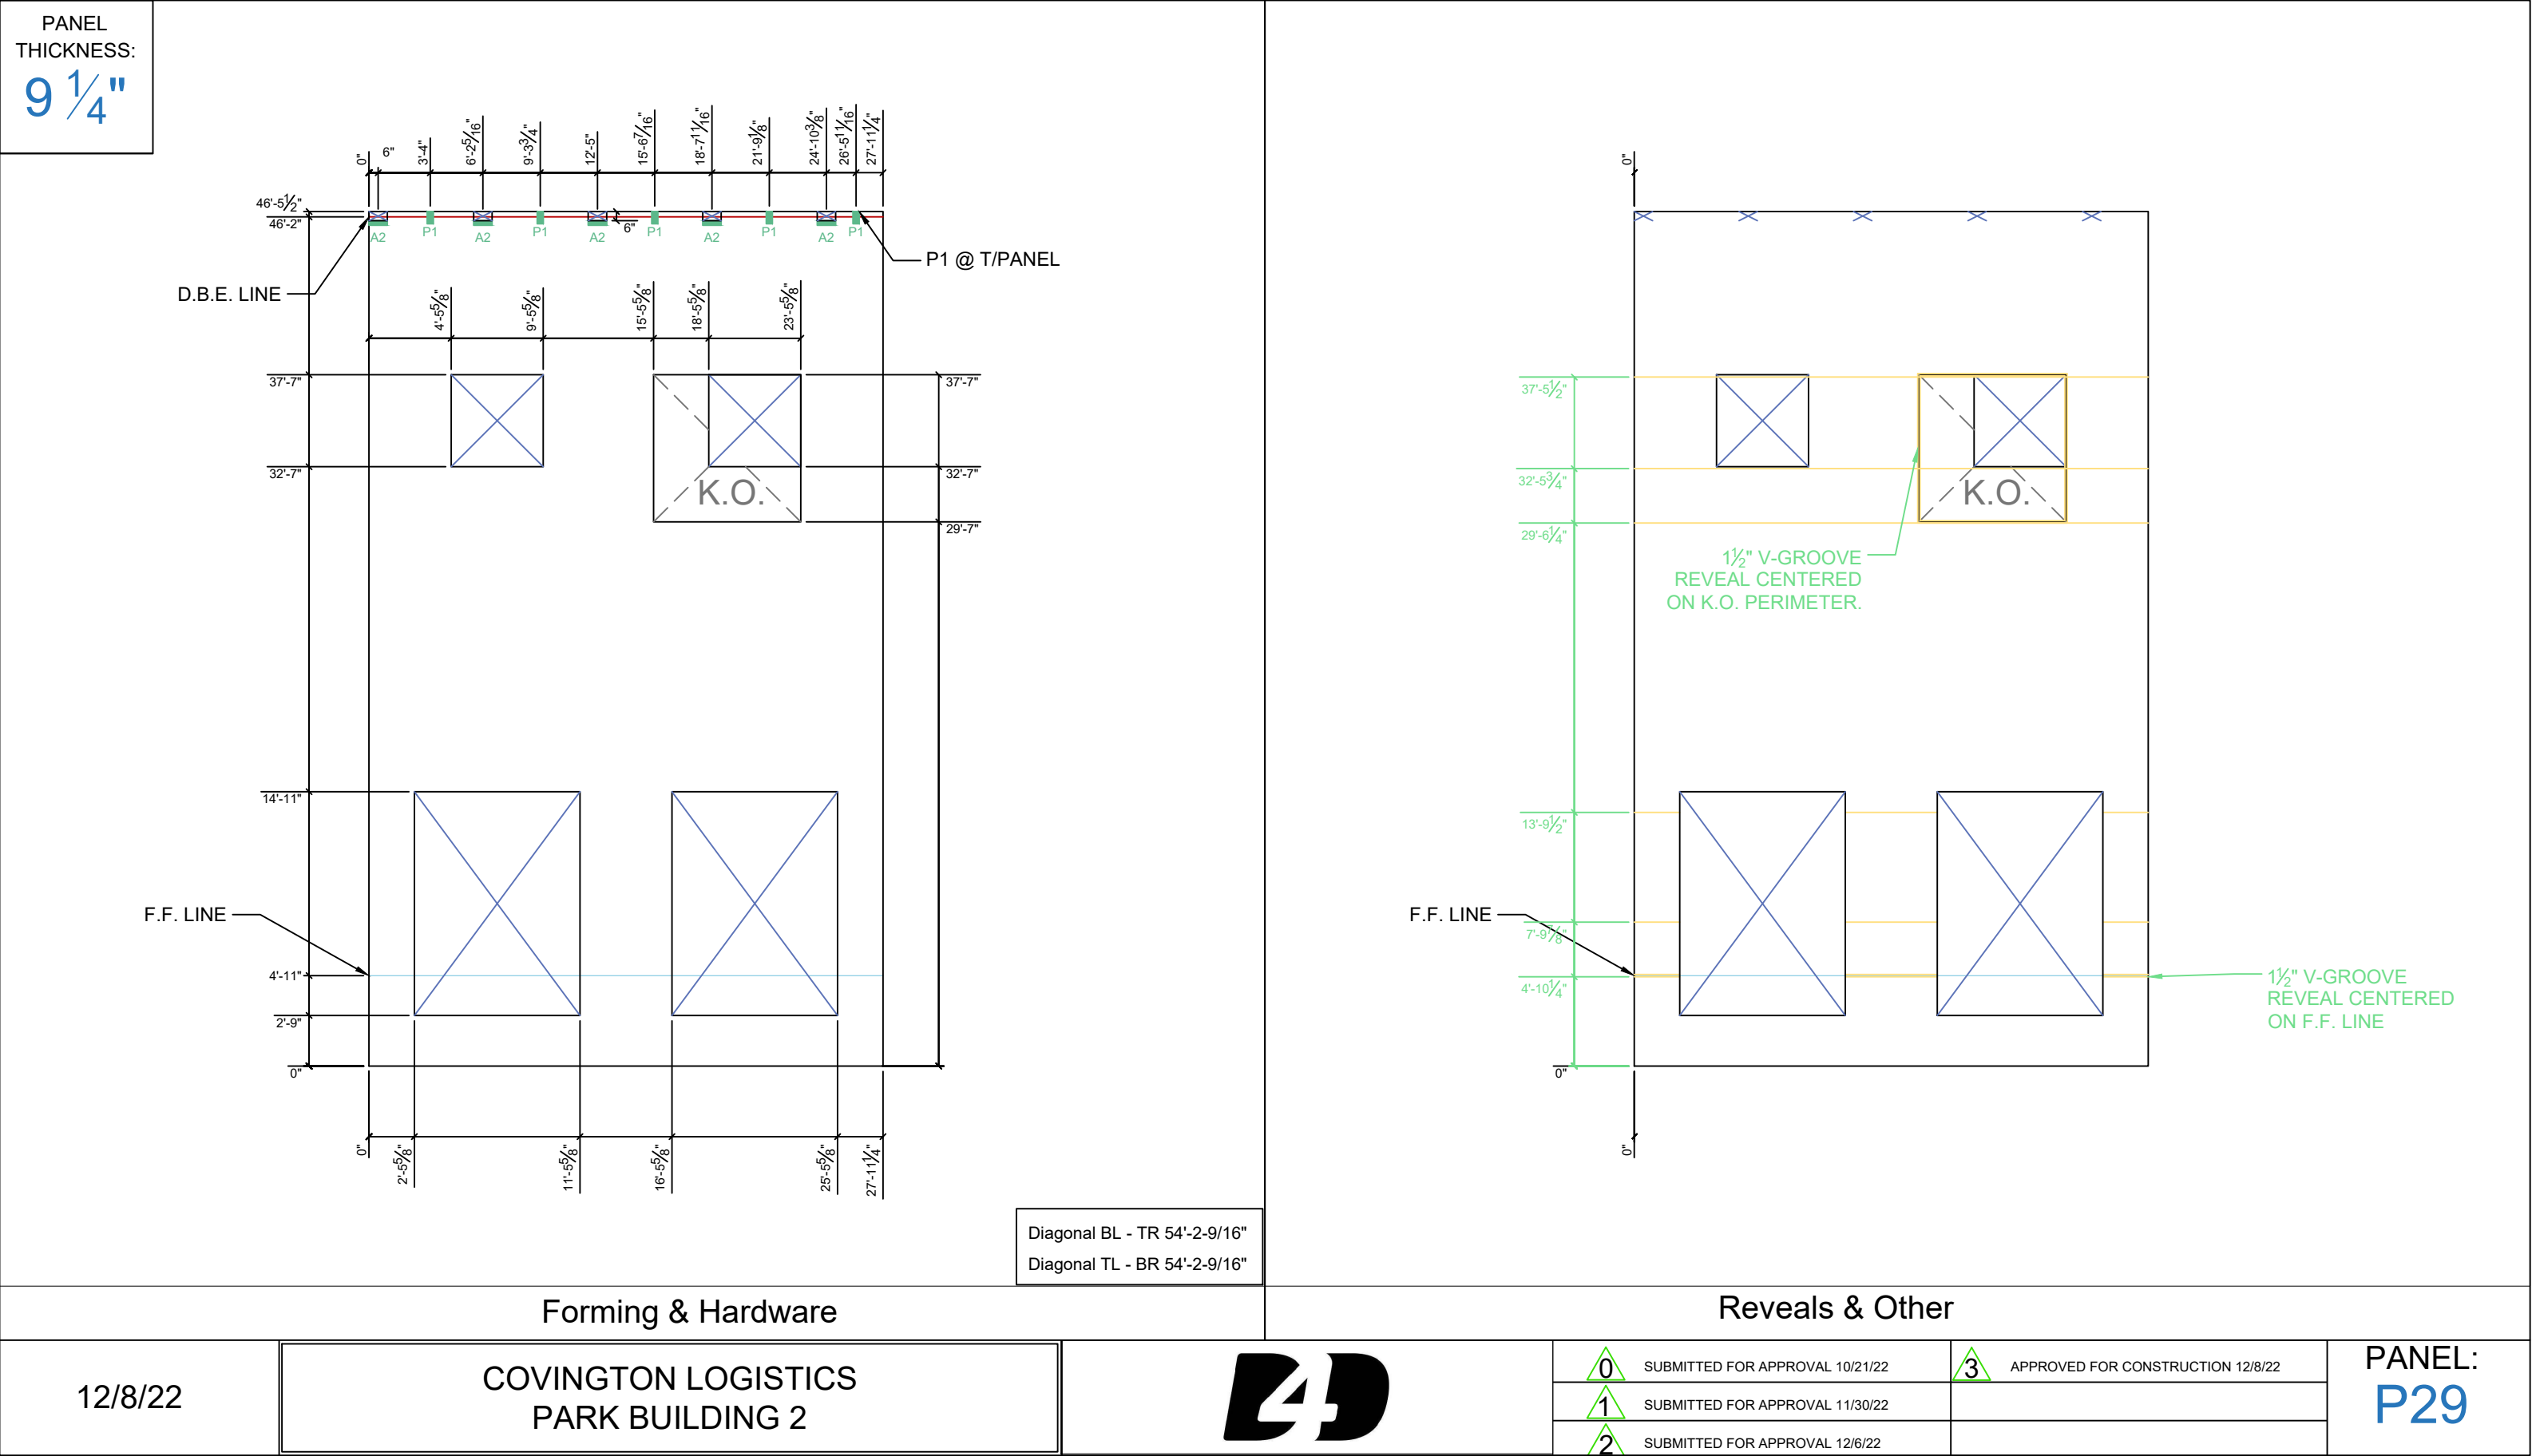


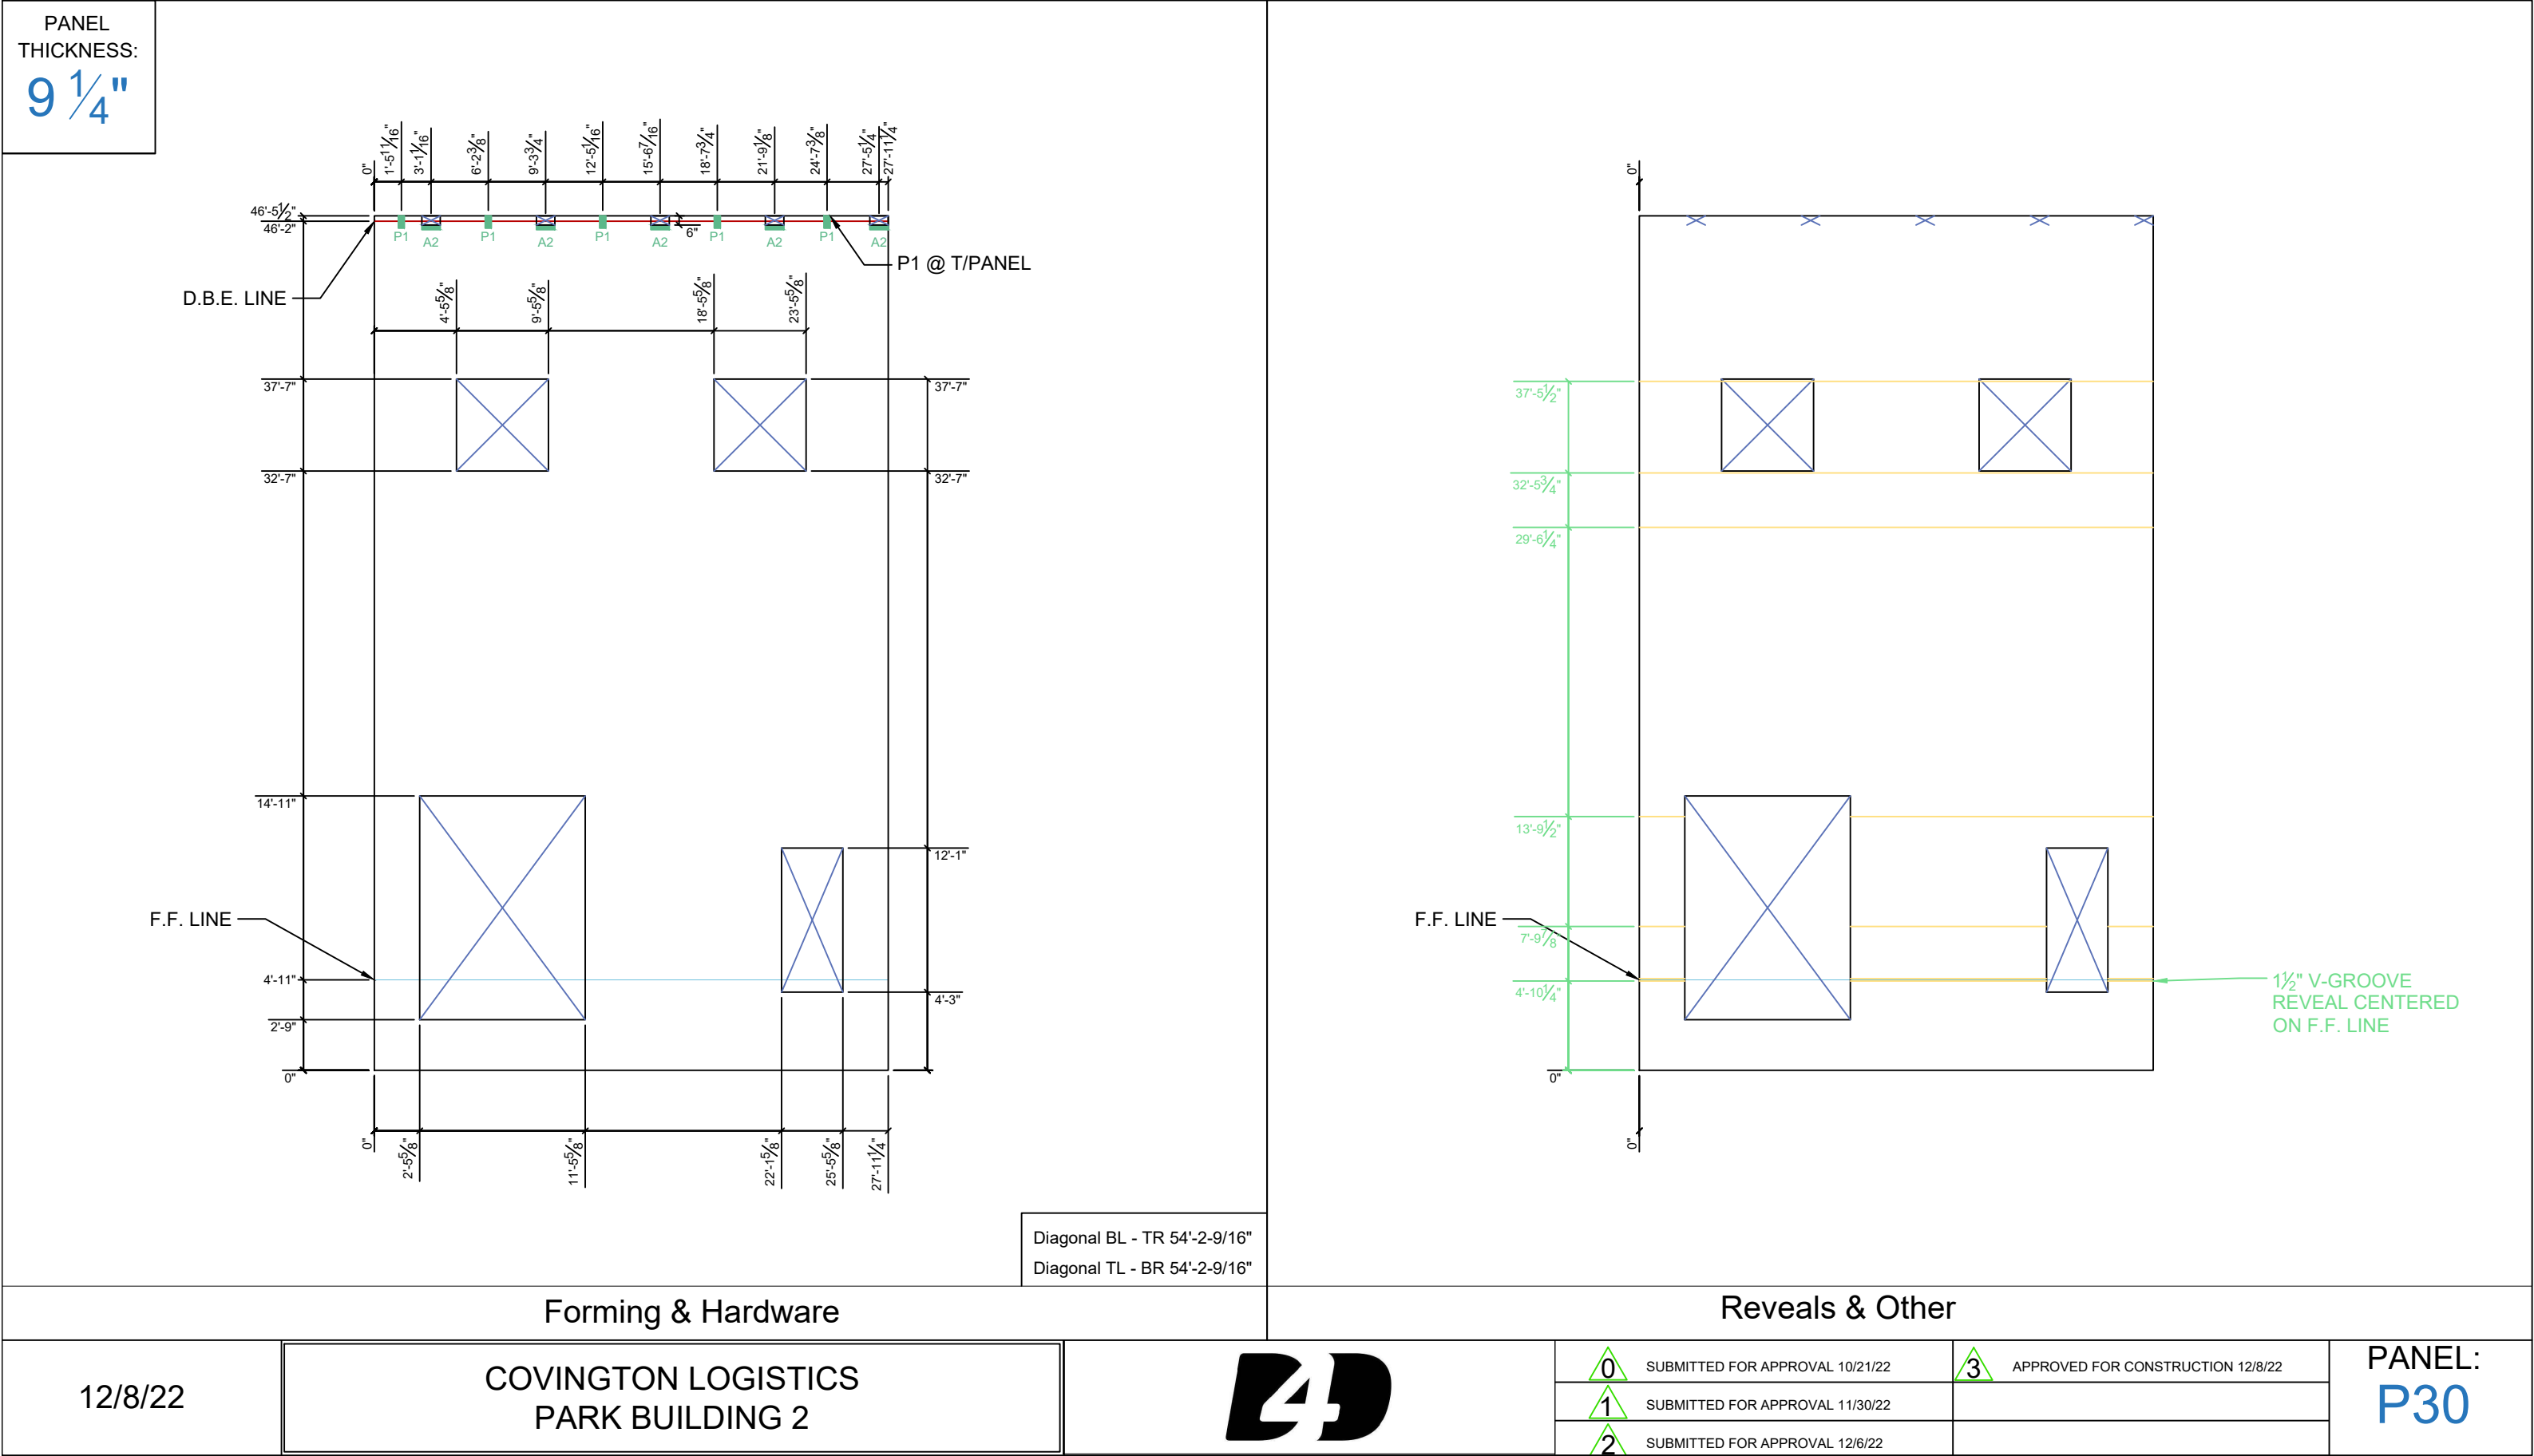

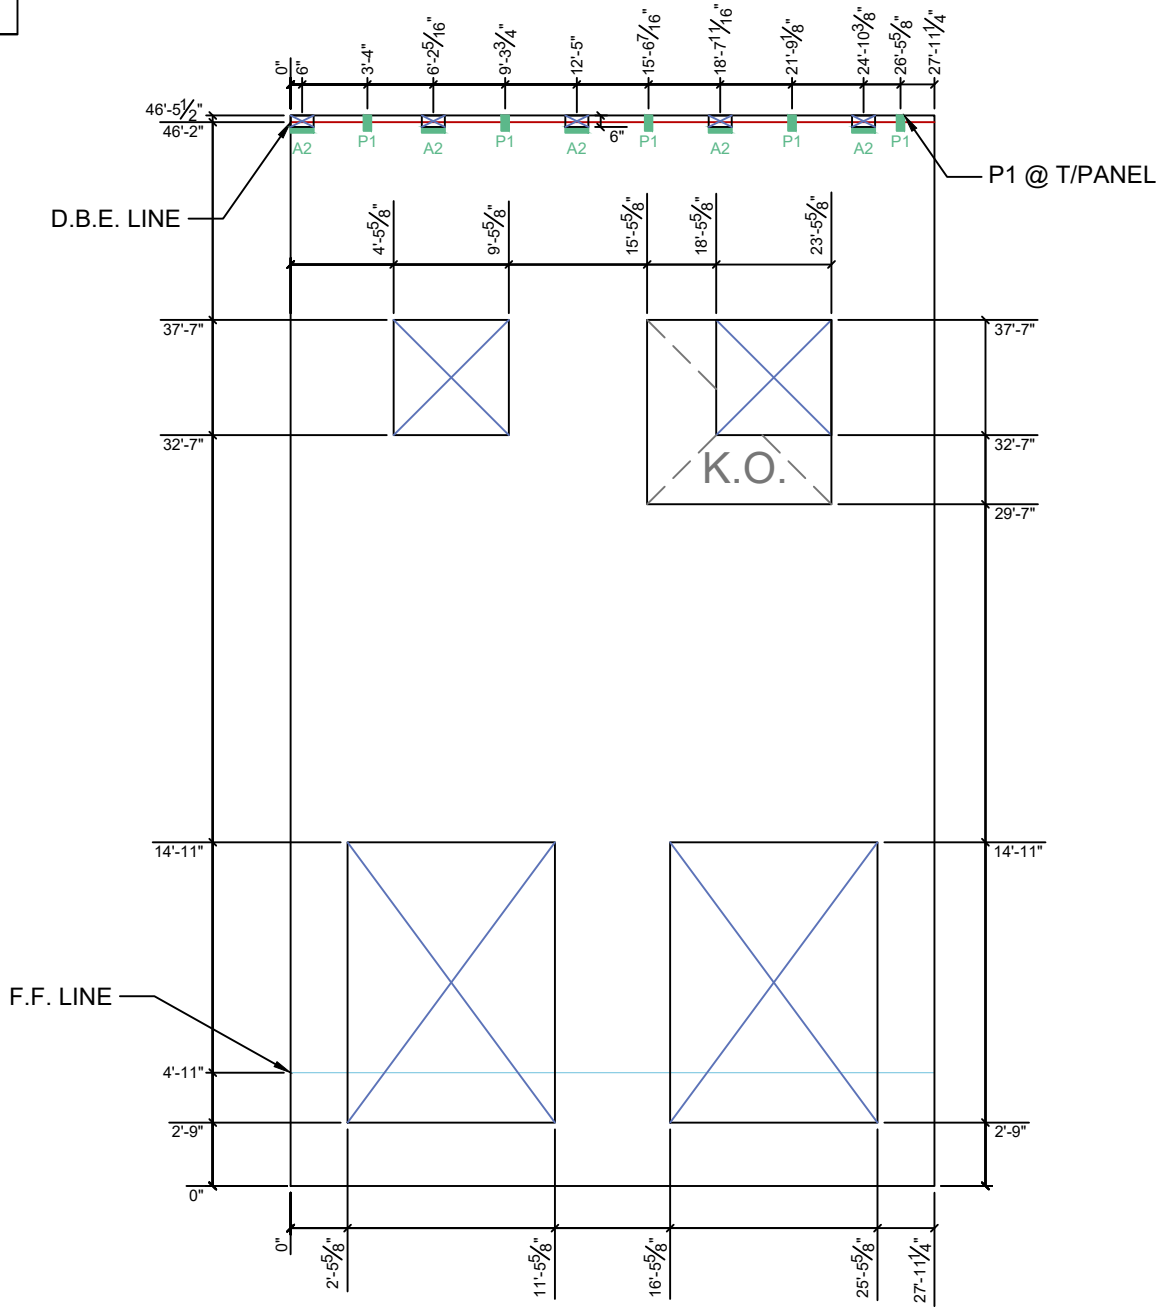
<div>PANEL THICKNESS: 9 1/4"</div>				<div>Diagonal BL - TR 54'-2-9/16"</div> <div>Diagonal TL - BR 54'-2-9/16"</div>		
Forming & Hardware		Reveals & Other				
12/8/22	COVINGTON LOGISTICS PARK BUILDING 2			<div>0</div> <div>SUBMITTED FOR APPROVAL 10/21/22</div>	<div>3</div> <div>APPROVED FOR CONSTRUCTION 12/8/22</div>	PANEL: P31
				<div>1</div> <div>SUBMITTED FOR APPROVAL 11/30/22</div>		
				<div>2</div> <div>SUBMITTED FOR APPROVAL 12/6/22</div>		

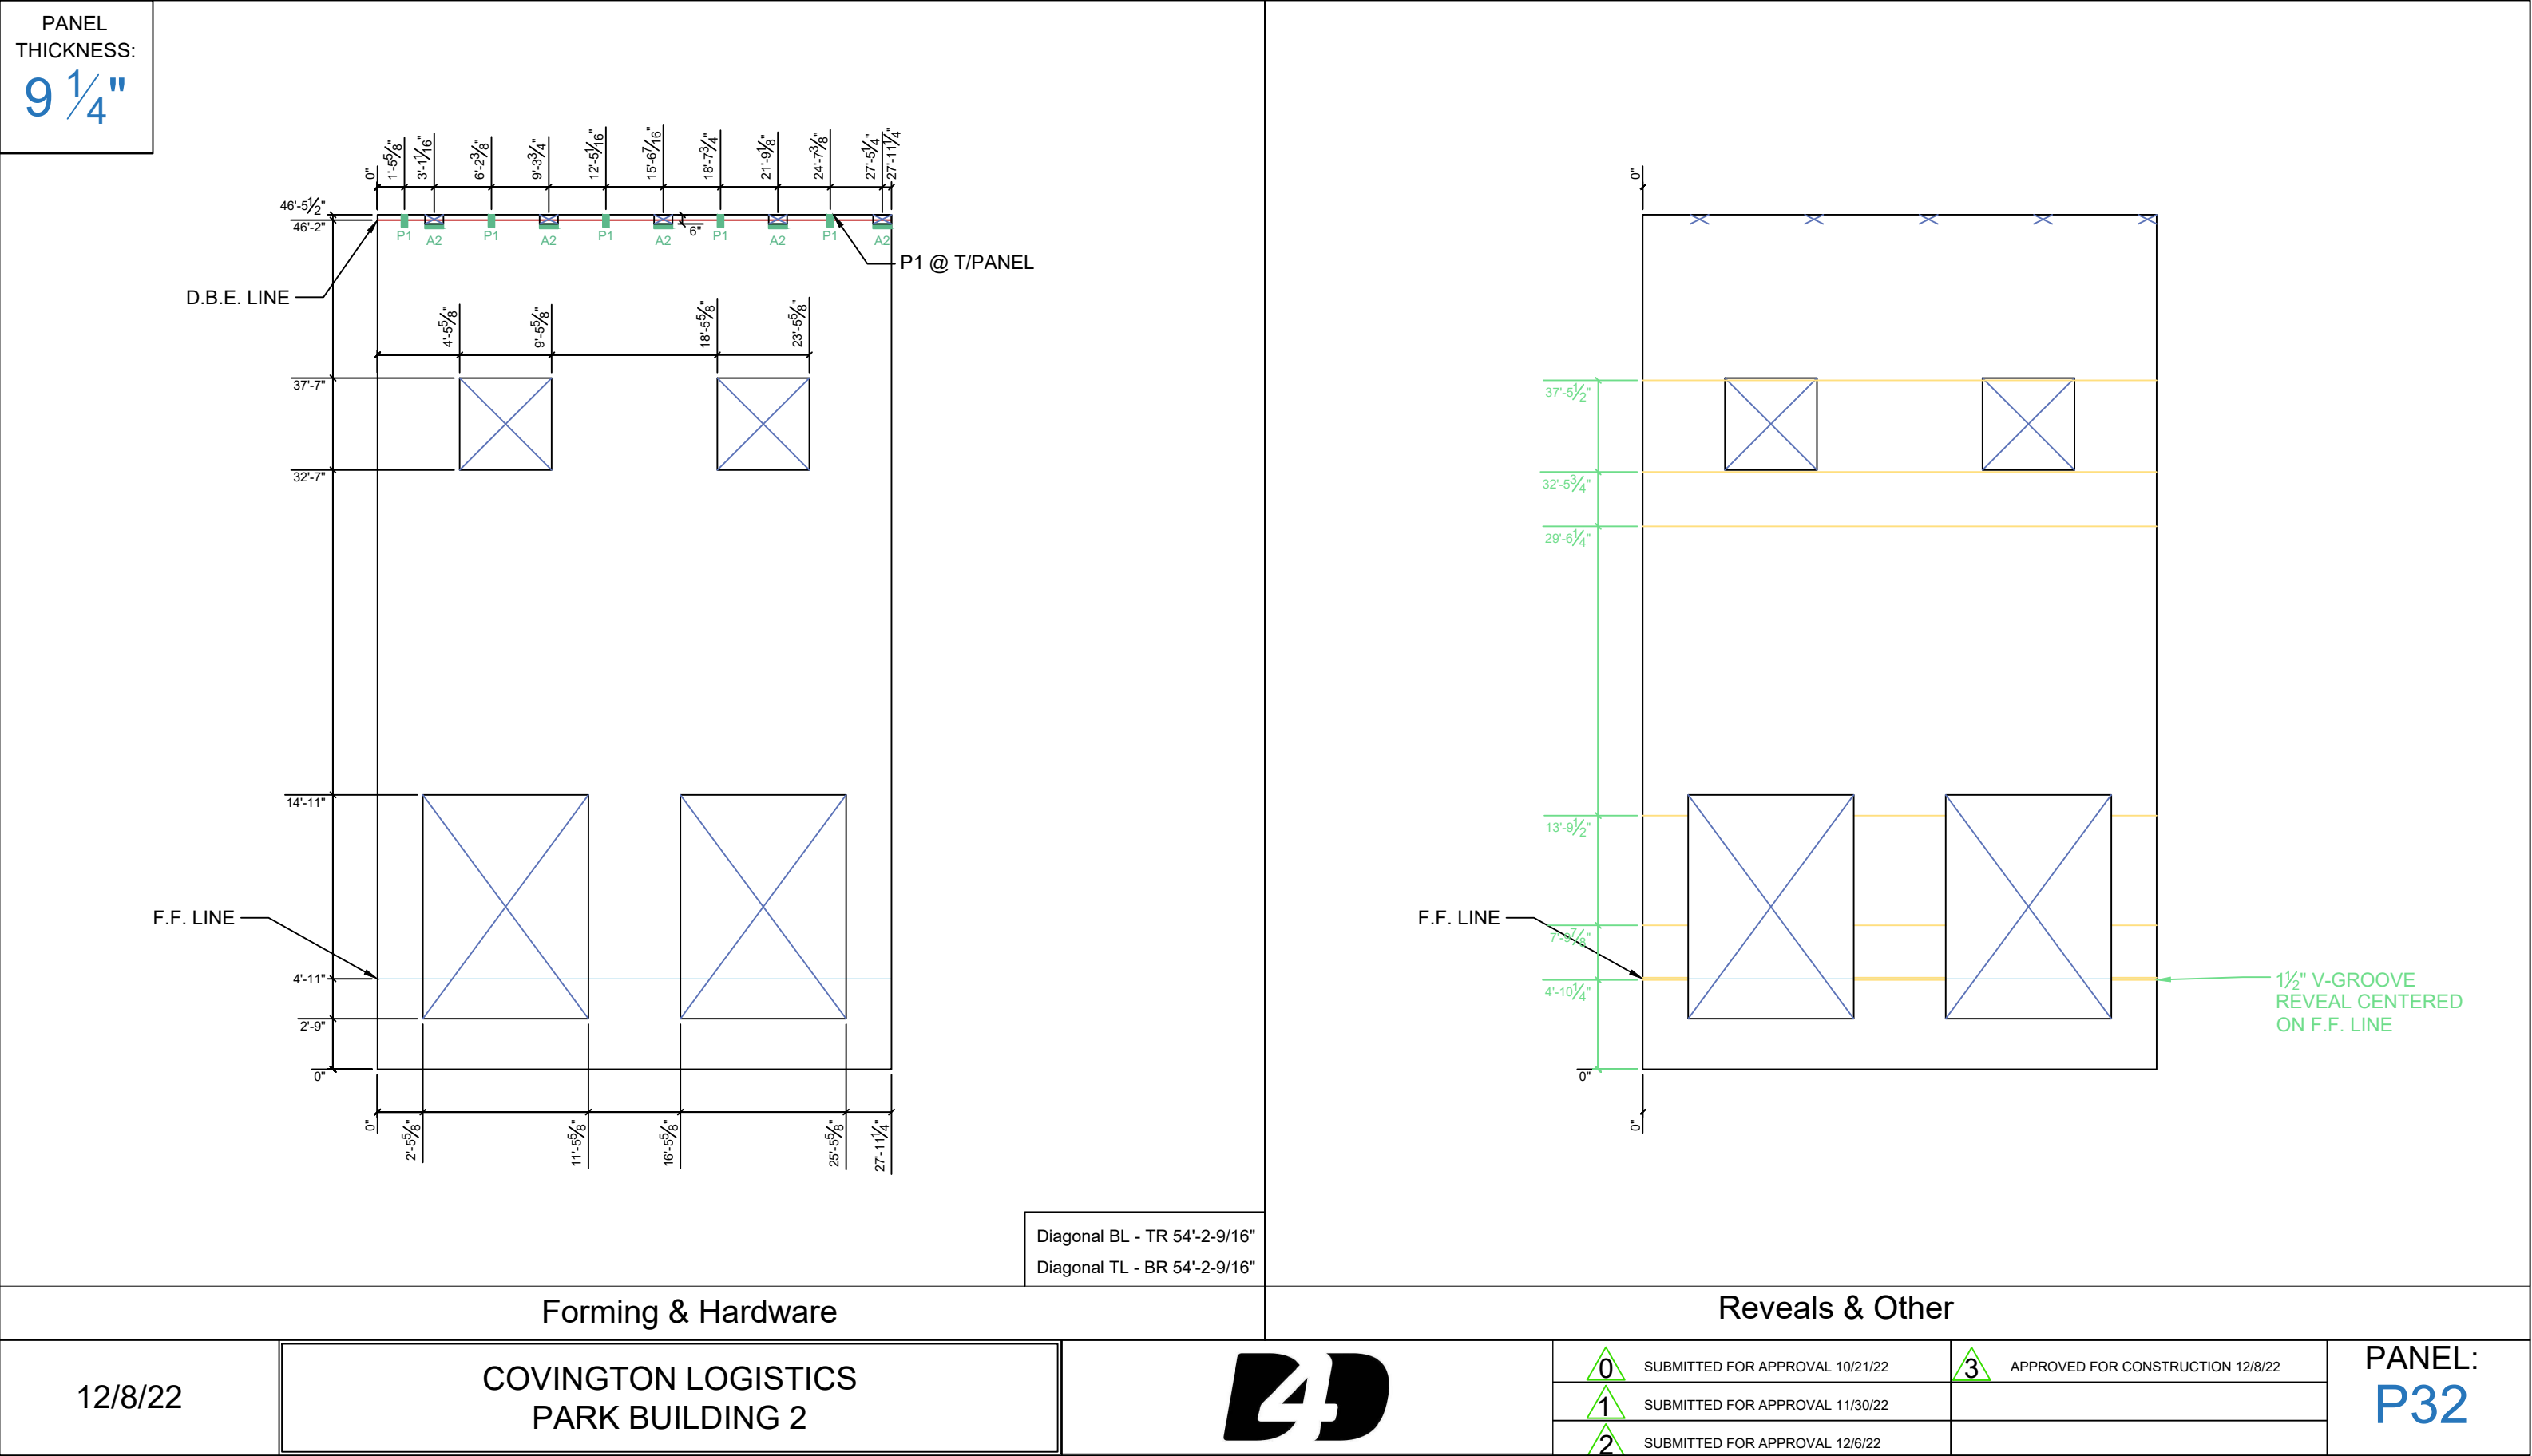


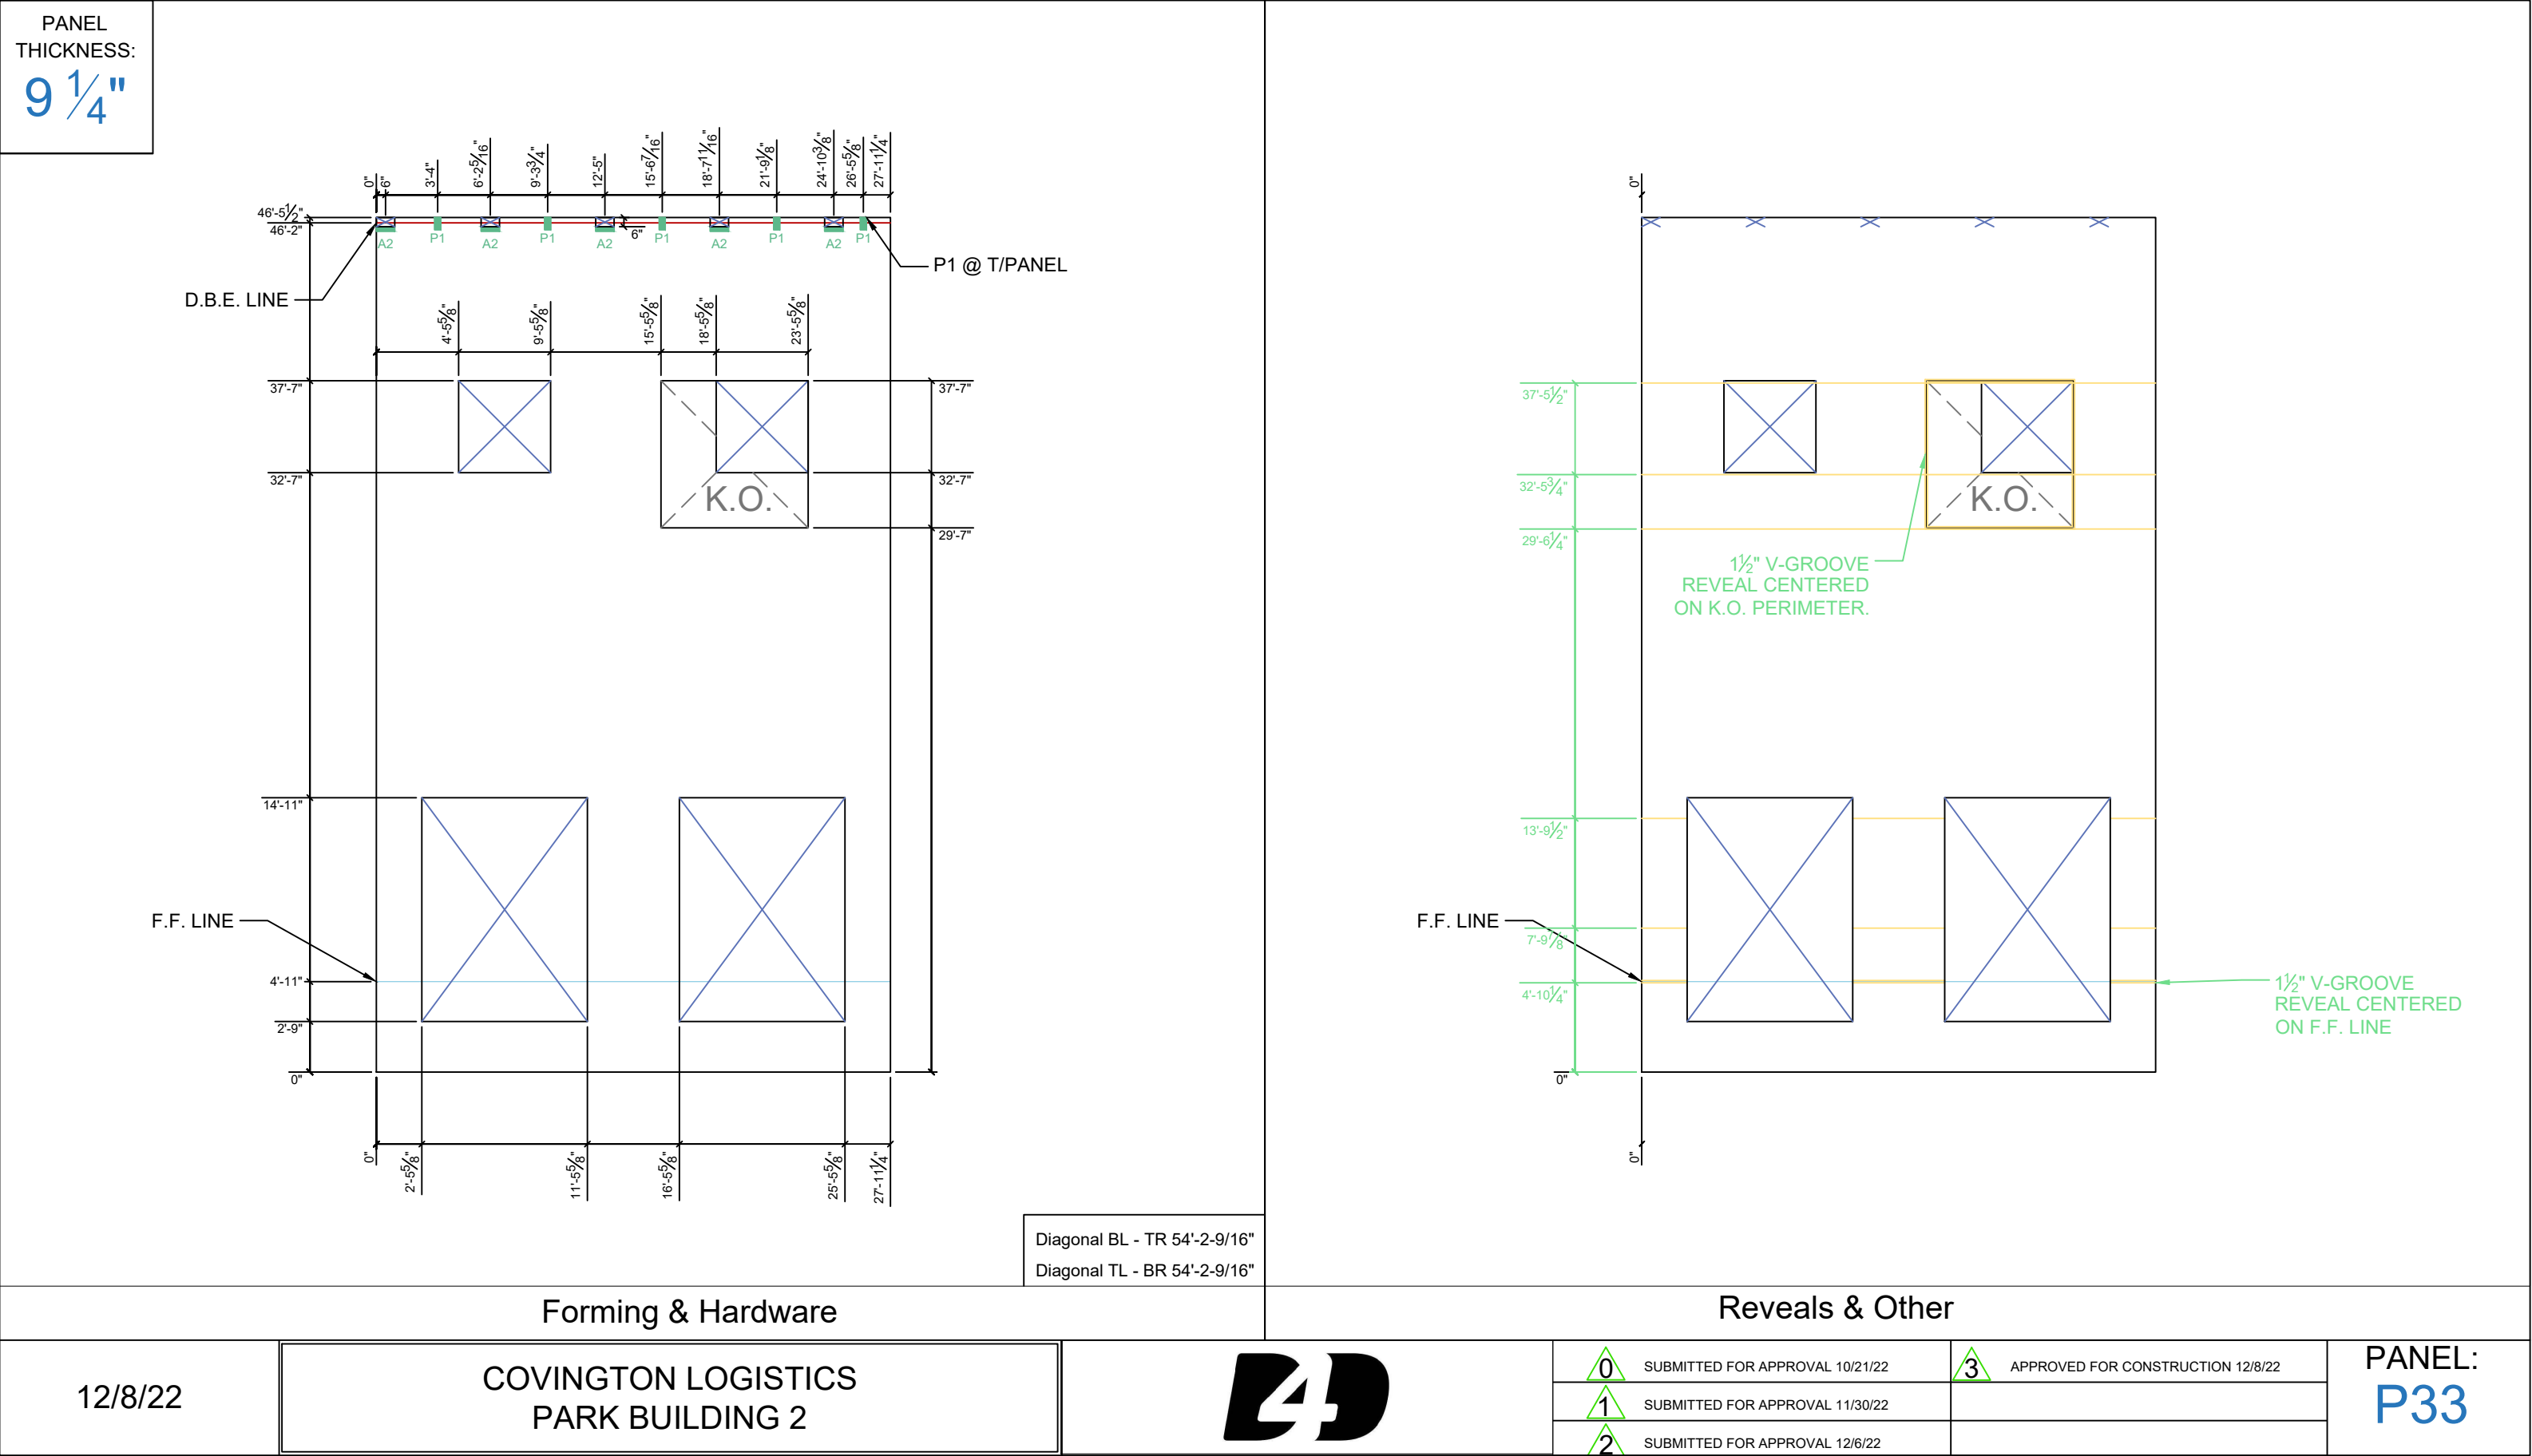

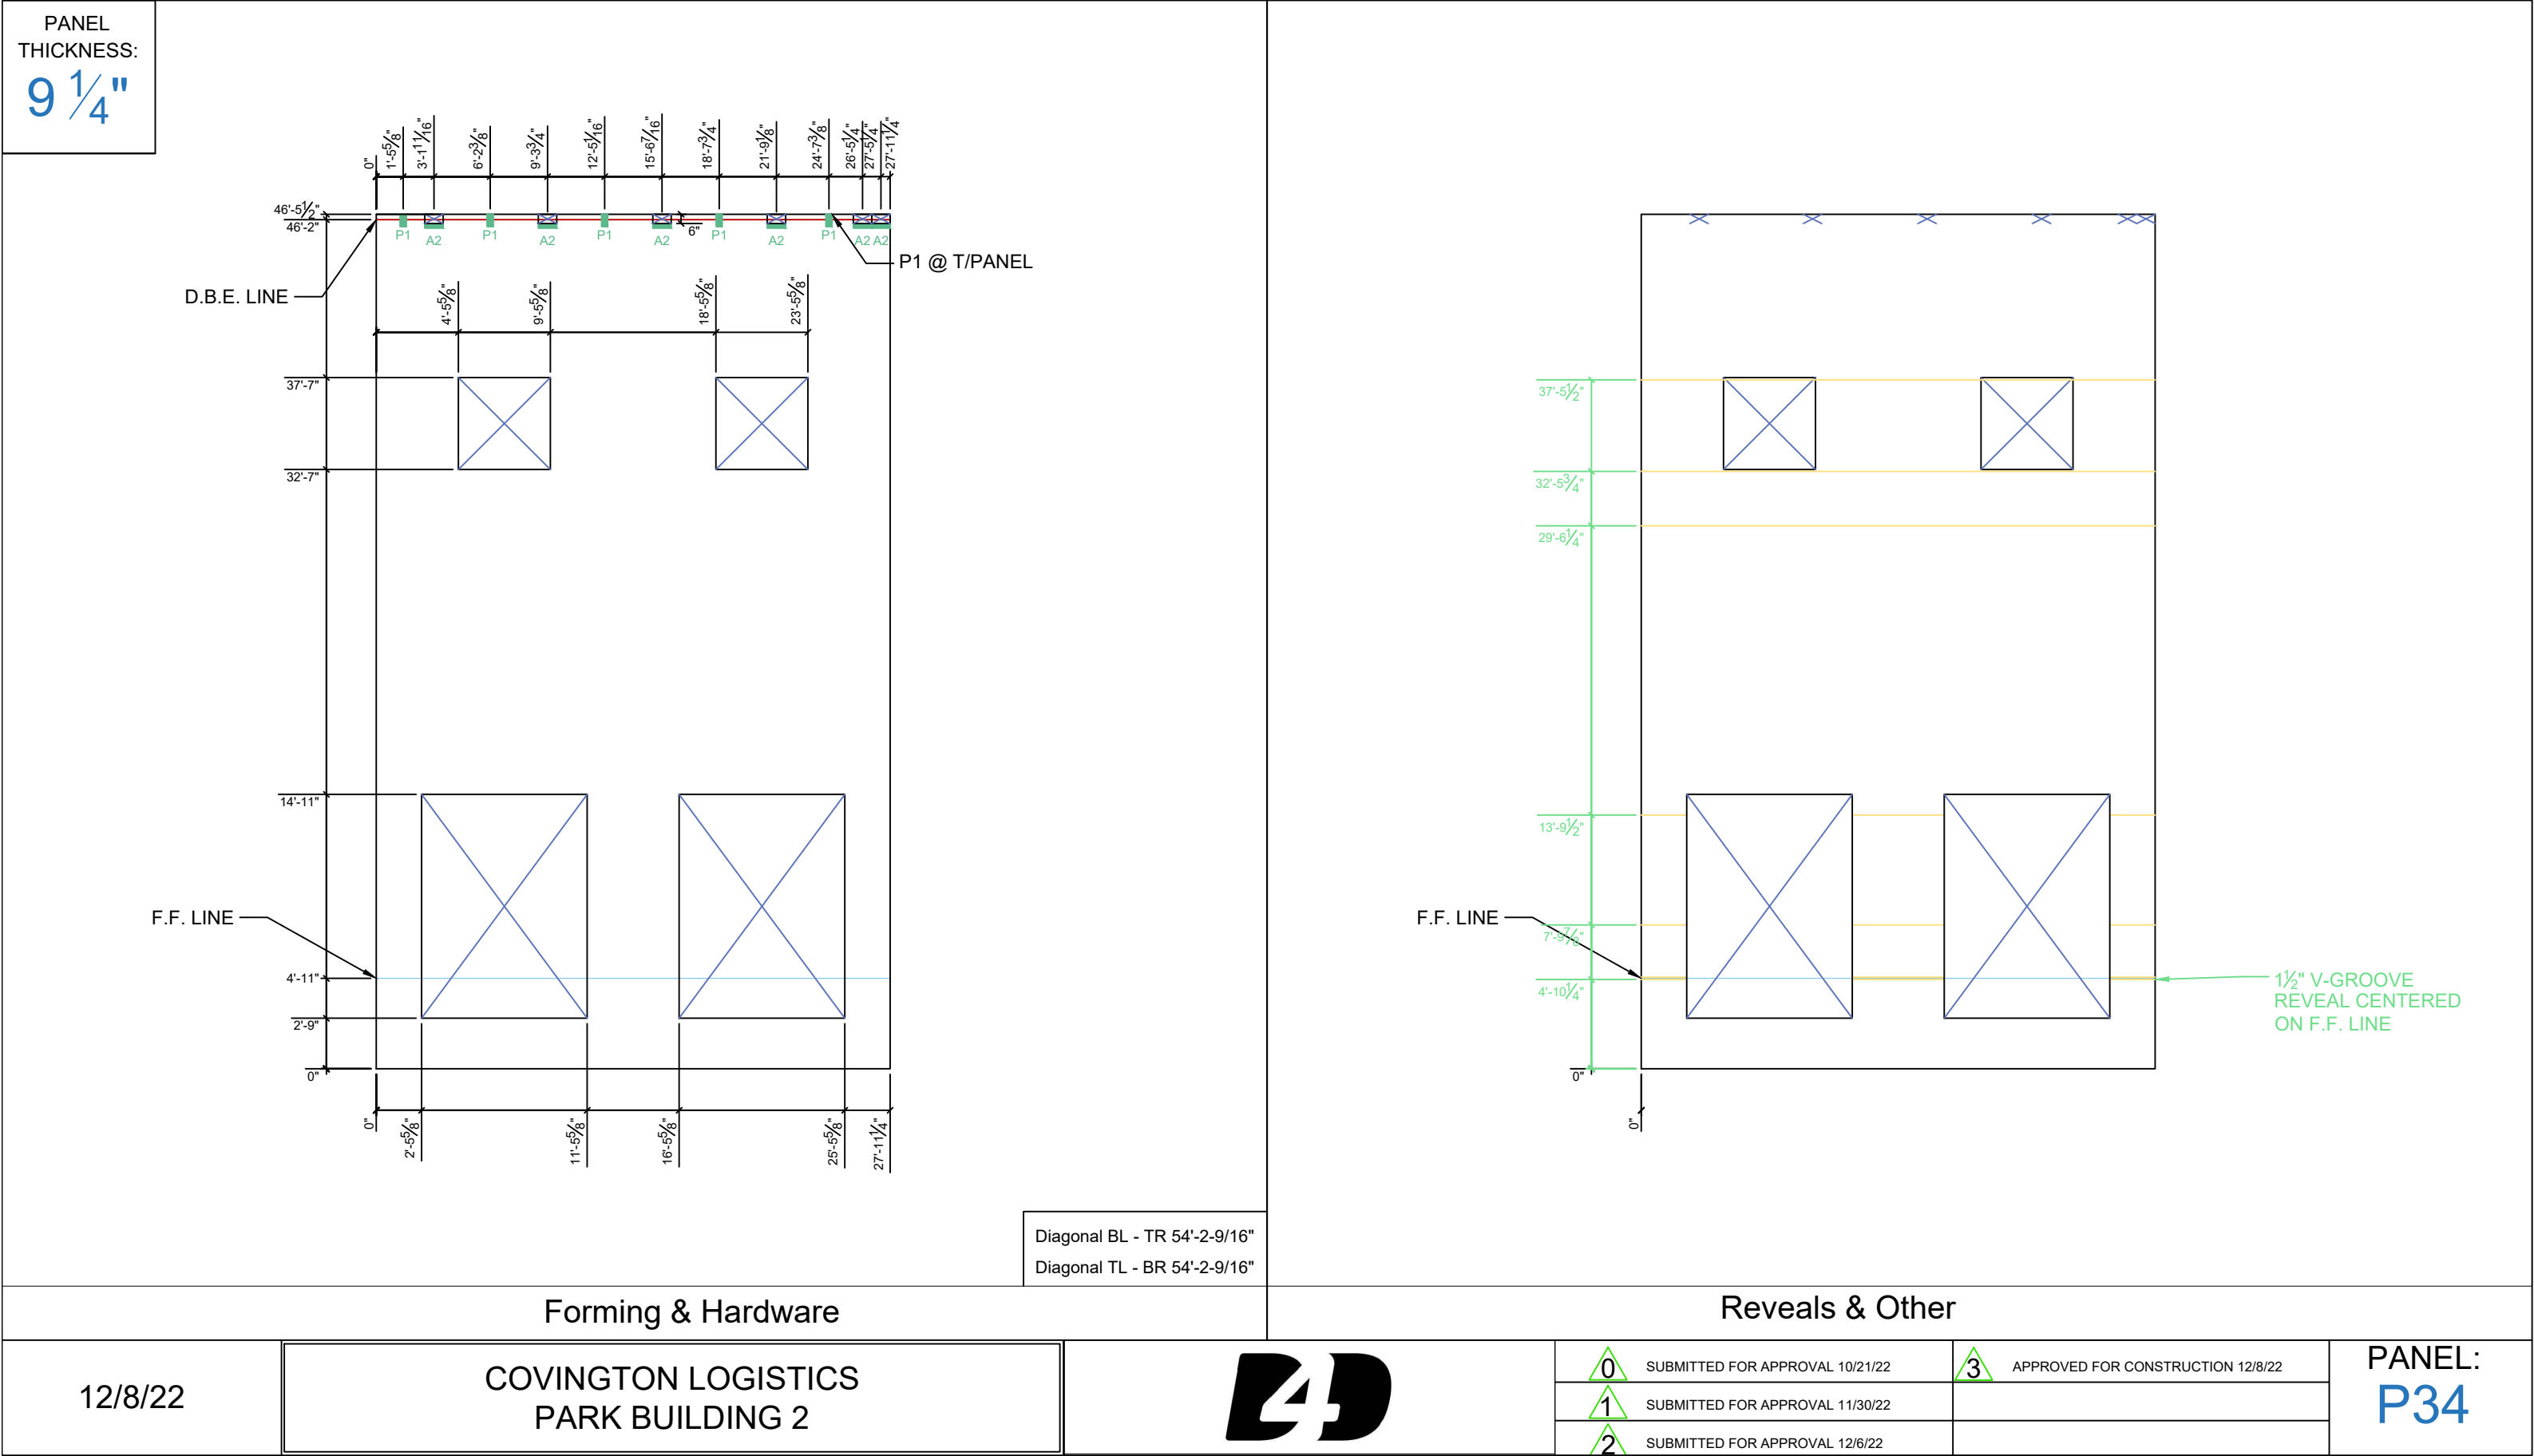


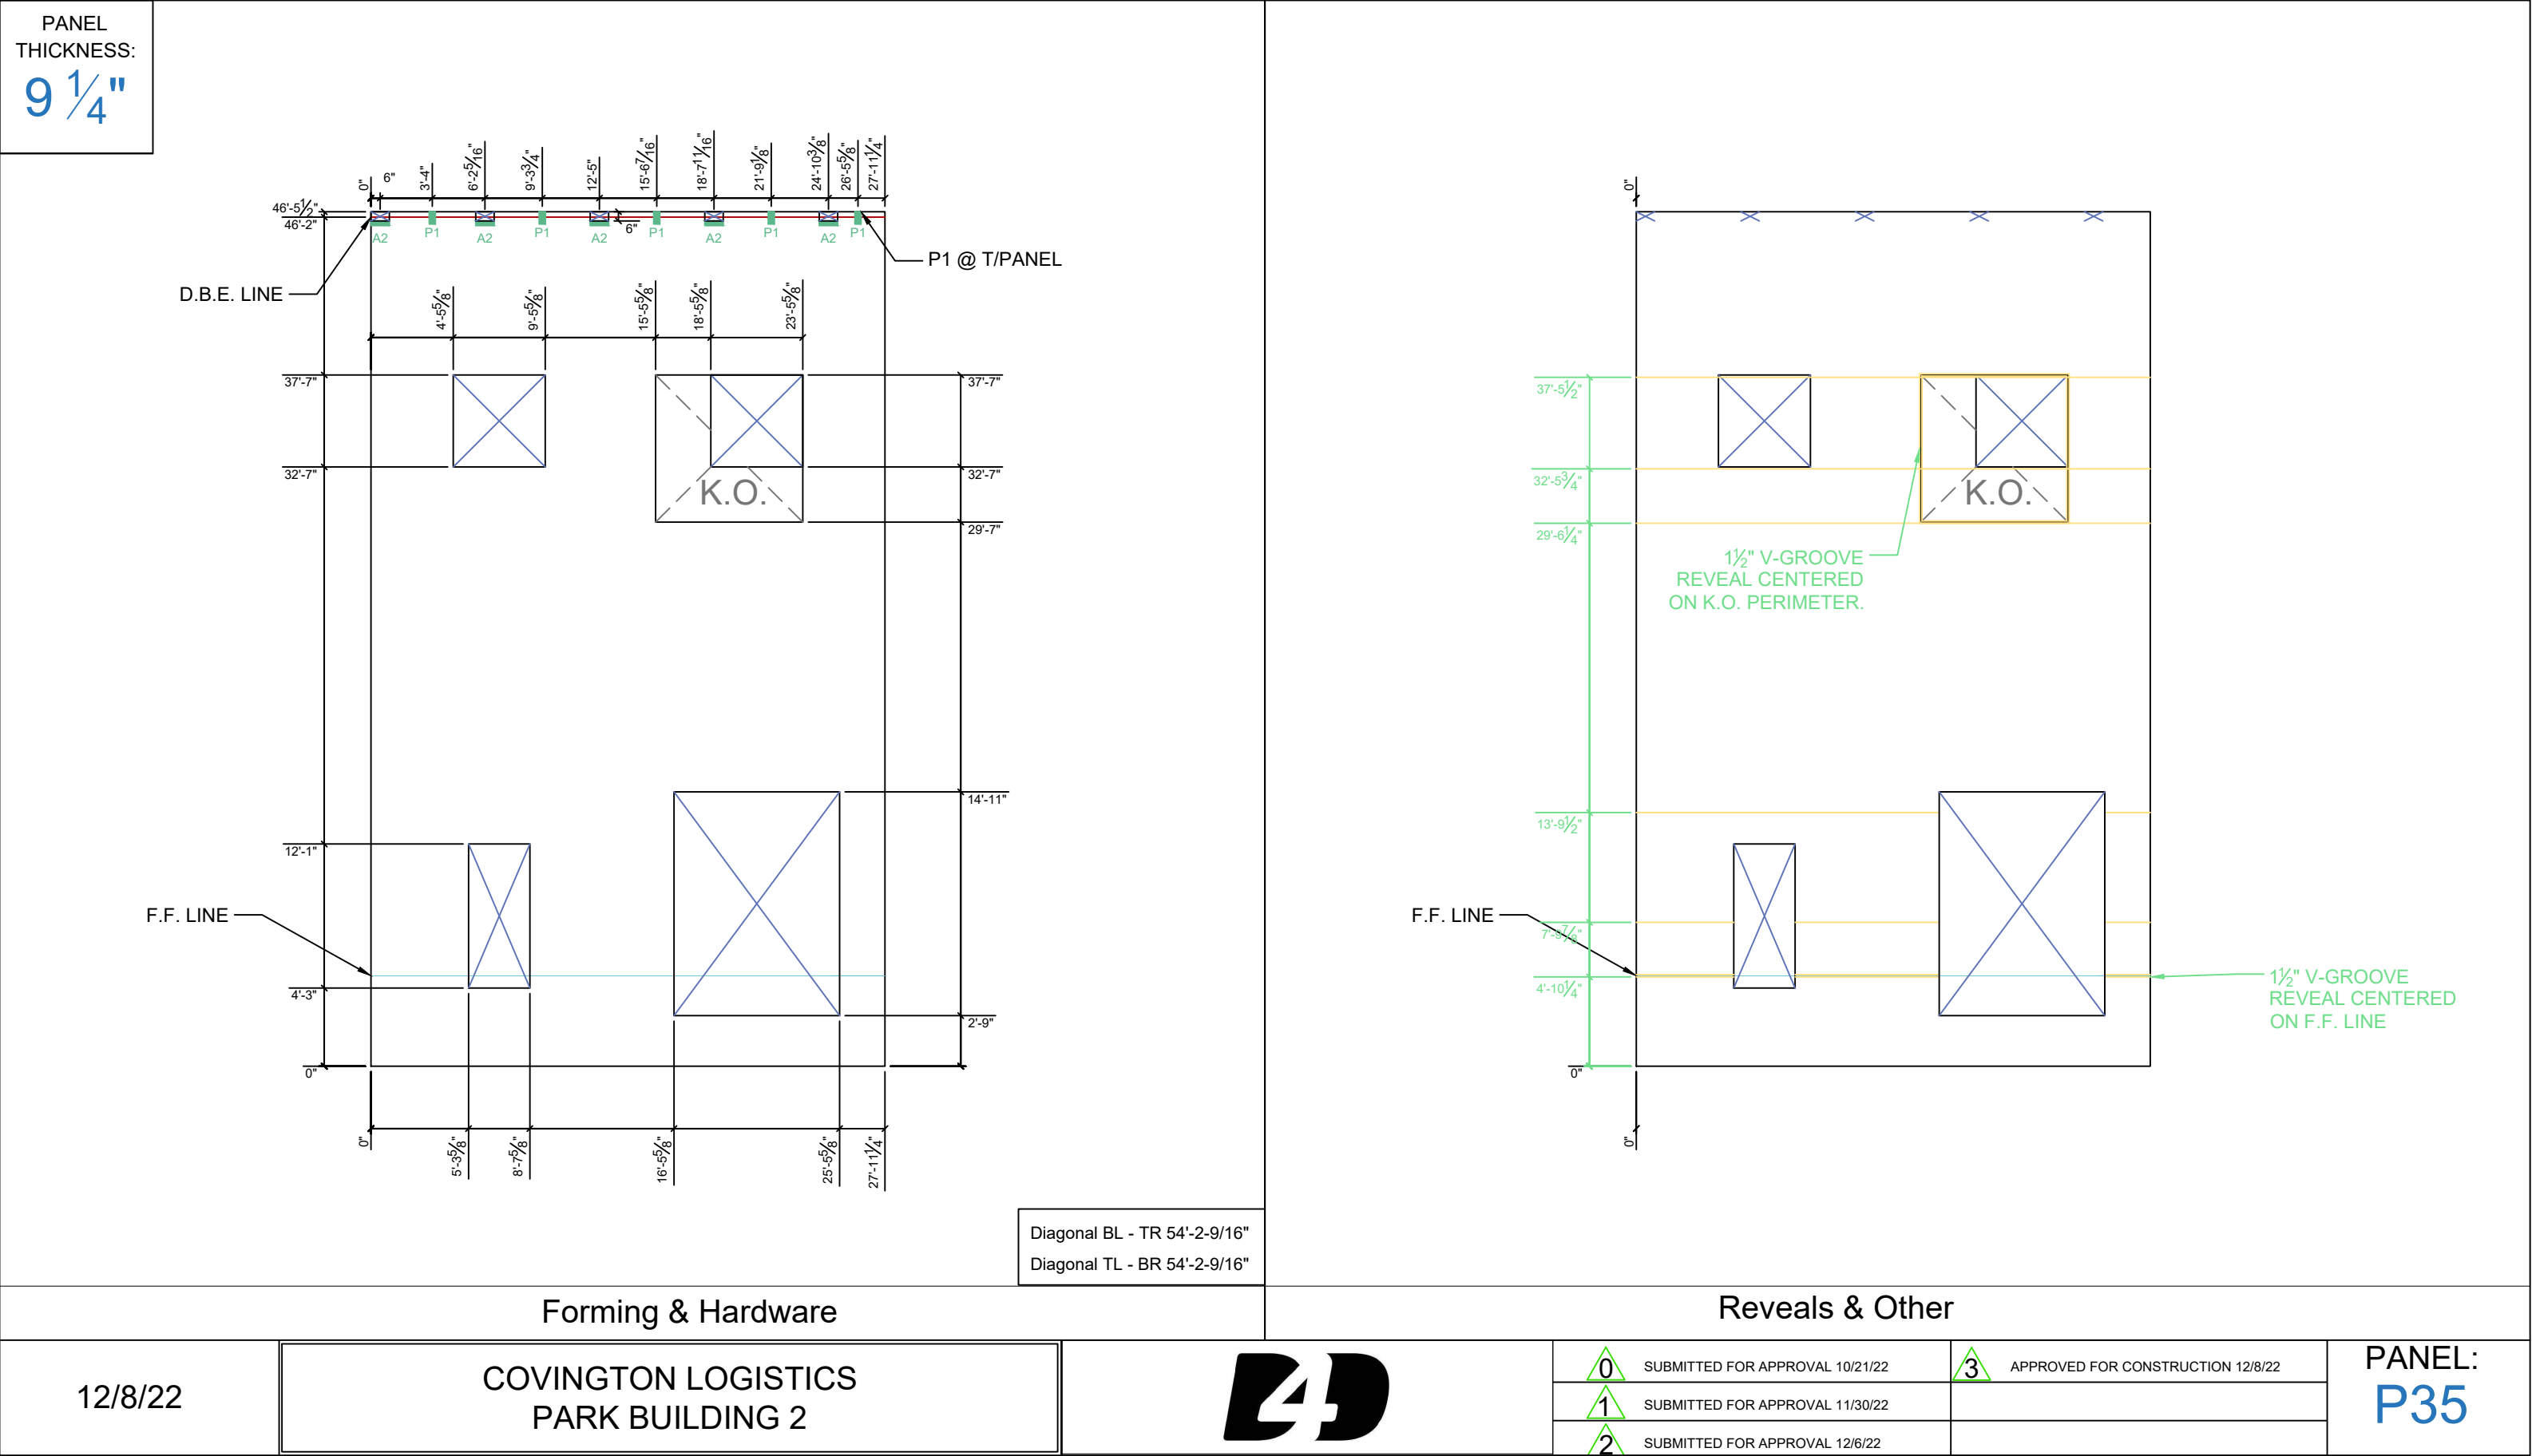

PANEL
THICKNESS:
9 1/4"

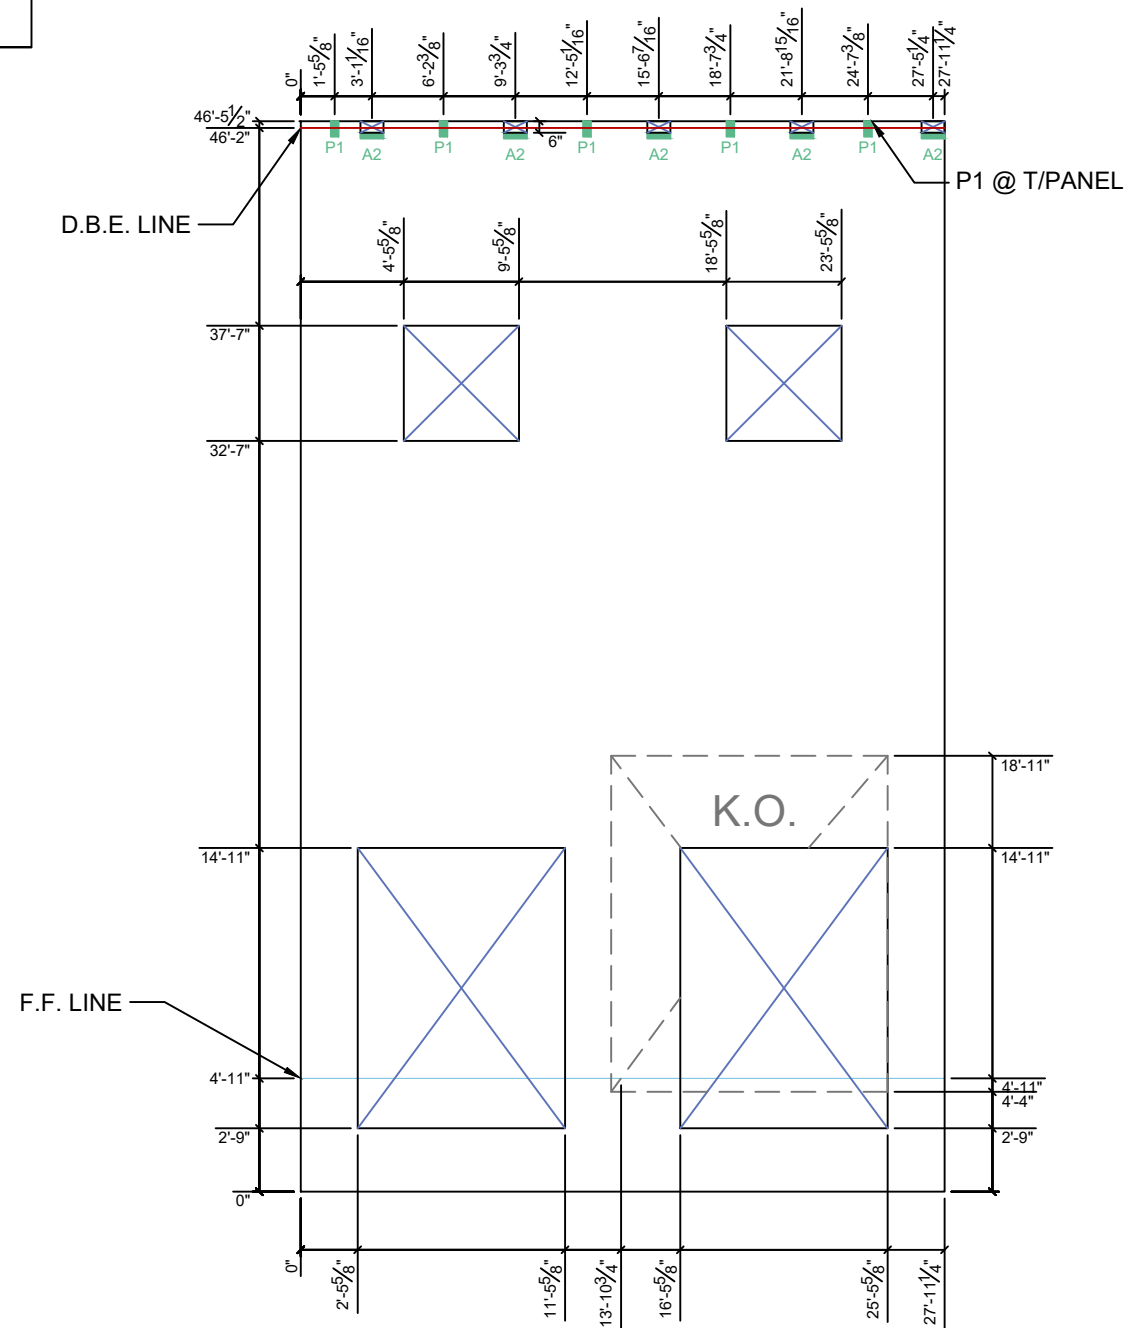

Diagonal BL - TR 54'-2-9/16"
Diagonal TL - BR 54'-2-9/16"

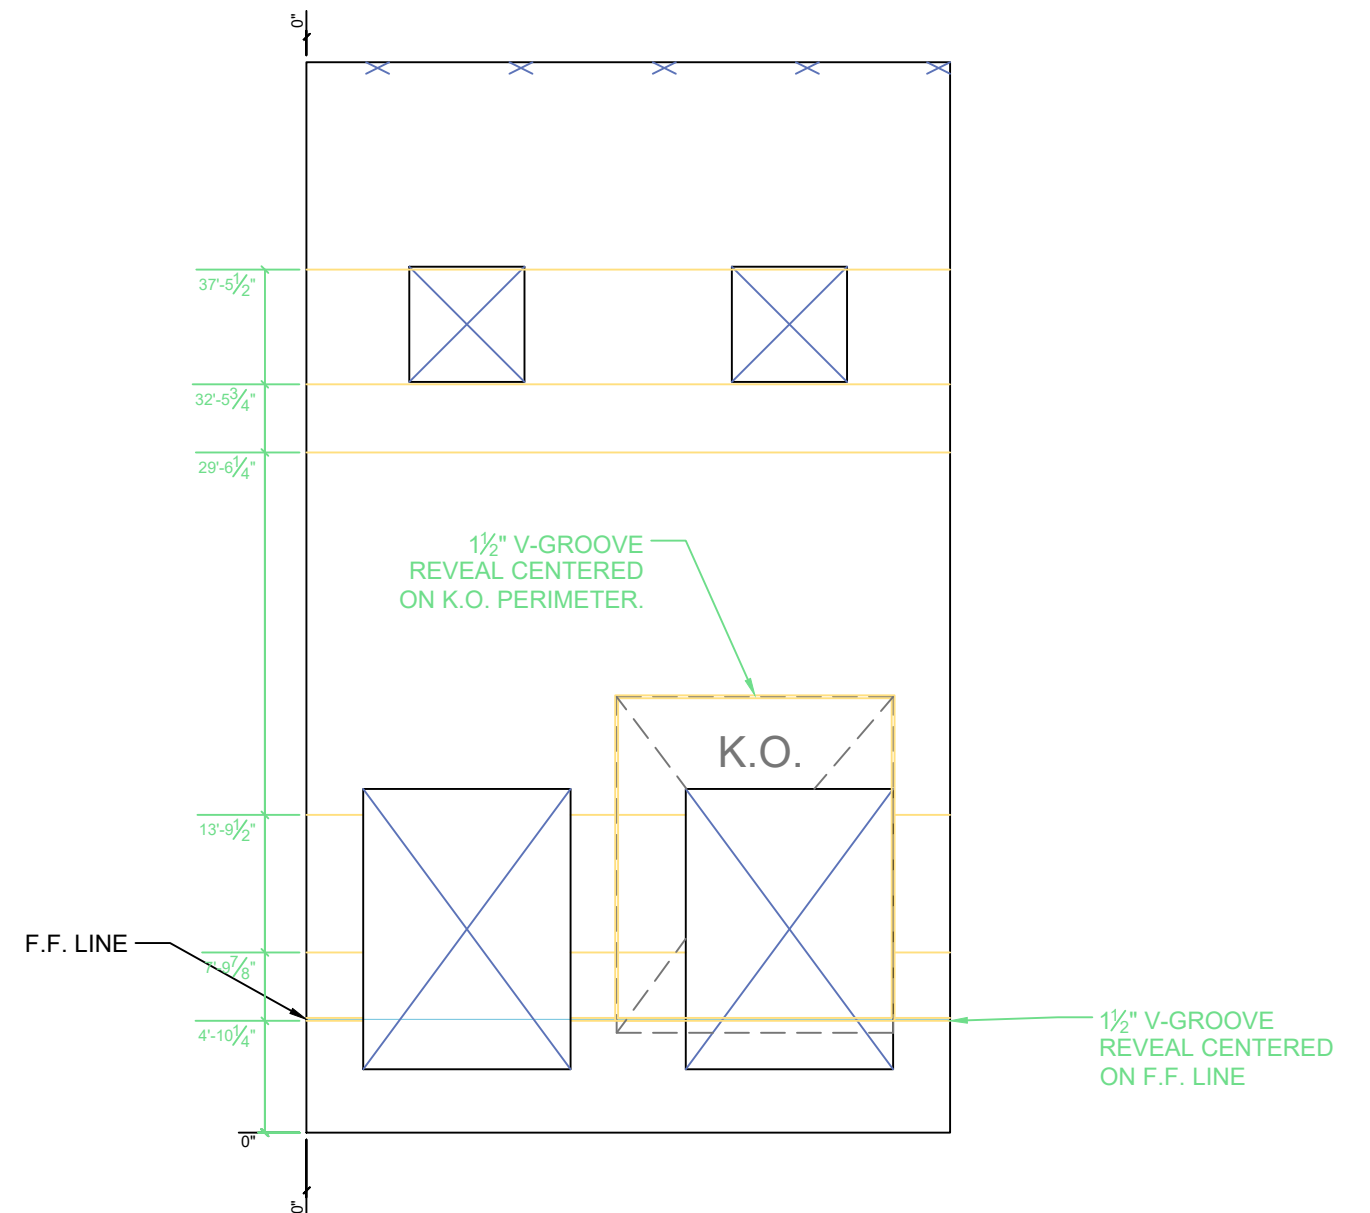

Forming & Hardware

Reveals & Other

12/8/22

COVINGTON LOGISTICS
PARK BUILDING 2




- 0 SUBMITTED FOR APPROVAL 10/21/22
- 1 SUBMITTED FOR APPROVAL 11/30/22
- 2 SUBMITTED FOR APPROVAL 12/6/22


3 APPROVED FOR CONSTRUCTION 12/8/22

PANEL:
P36

PANEL
THICKNESS:
9 1/4"

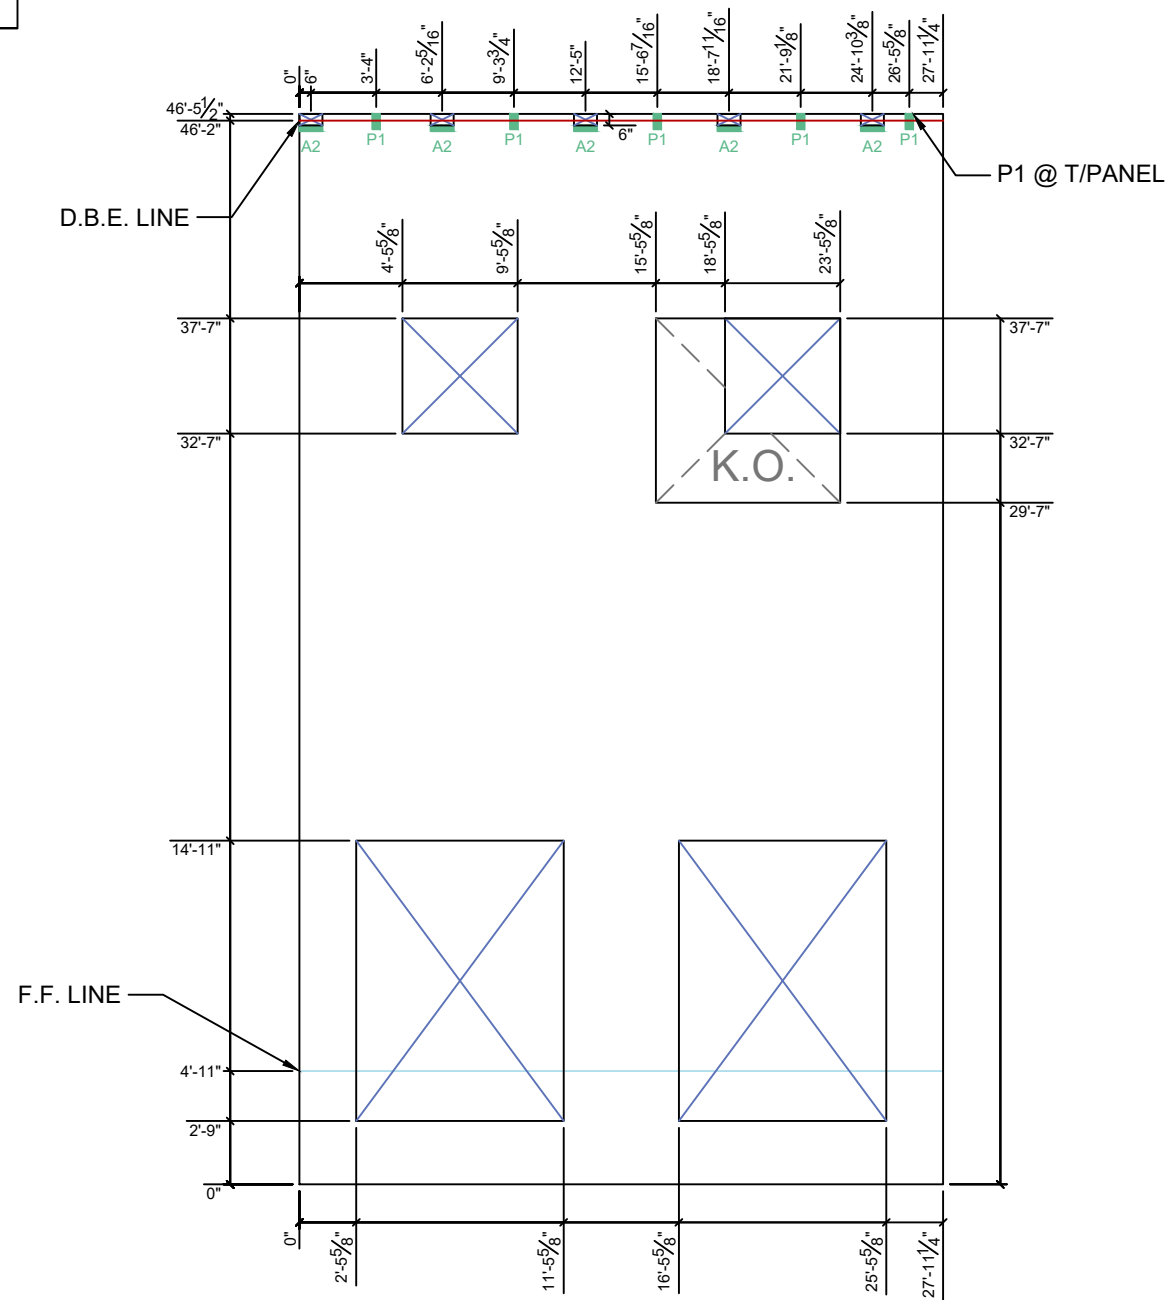

Diagonal BL - TR 54'-2-9/16"
Diagonal TL - BR 54'-2-9/16"

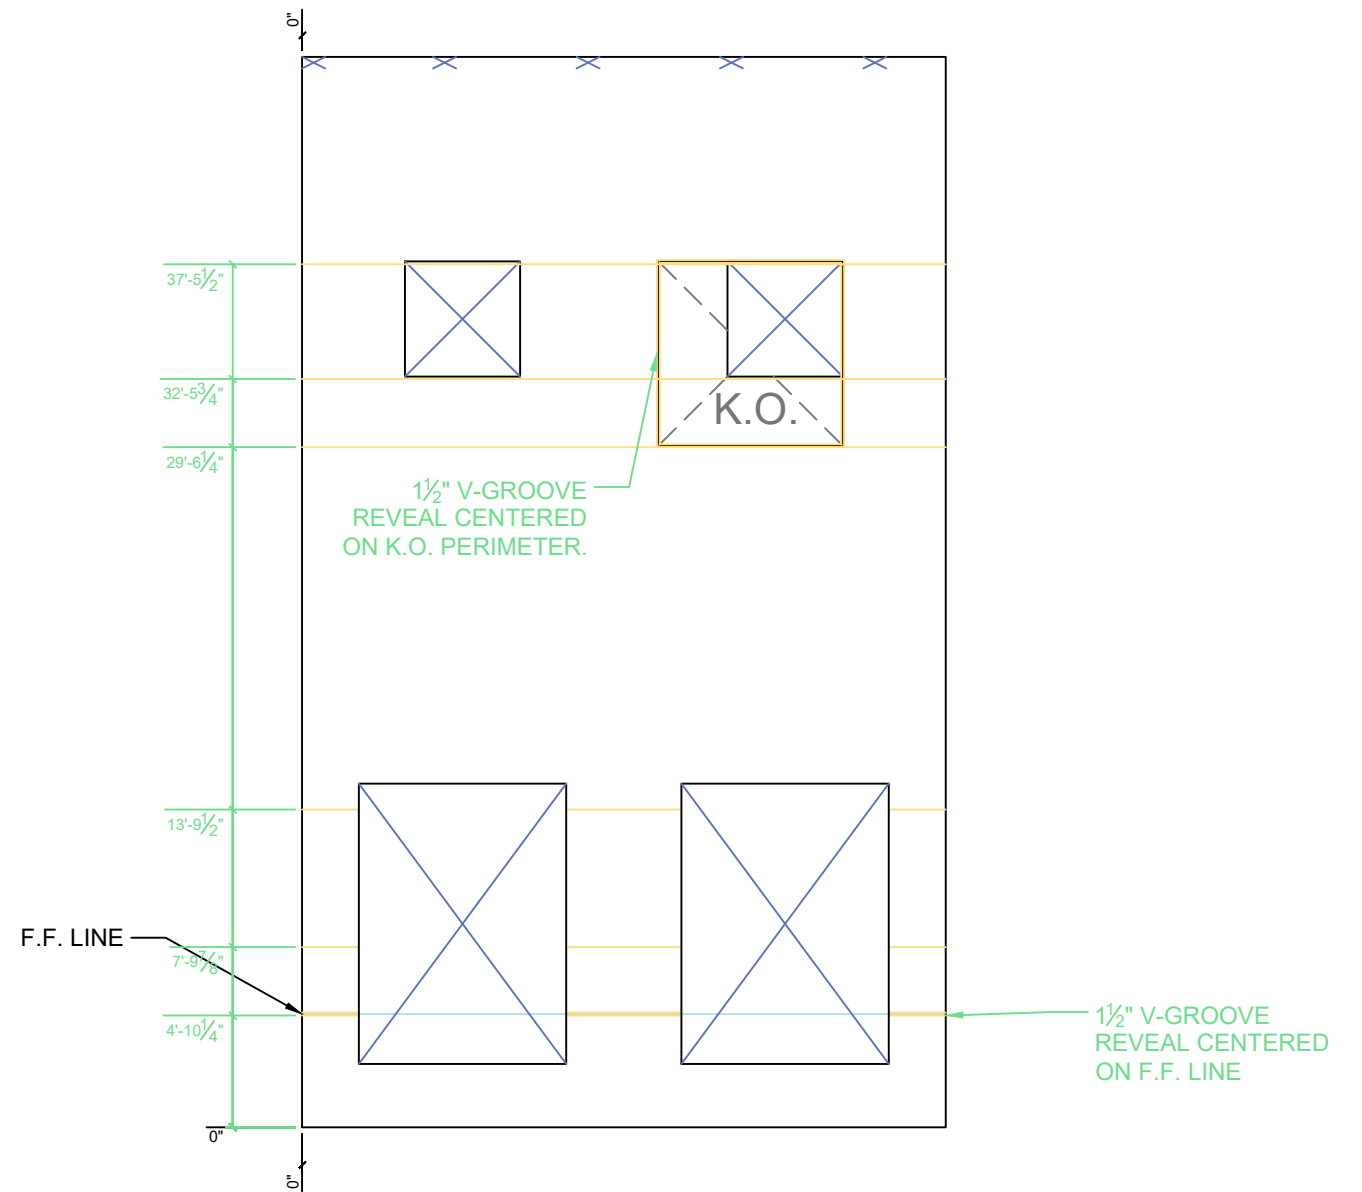

Forming & Hardware

Reveals & Other

12/8/22

COVINGTON LOGISTICS
PARK BUILDING 2






0 SUBMITTED FOR APPROVAL 10/21/22
1 SUBMITTED FOR APPROVAL 11/30/22
2 SUBMITTED FOR APPROVAL 12/6/22


3 APPROVED FOR CONSTRUCTION 12/8/22

PANEL:
P37



PANEL
THICKNESS:
9 1/4"

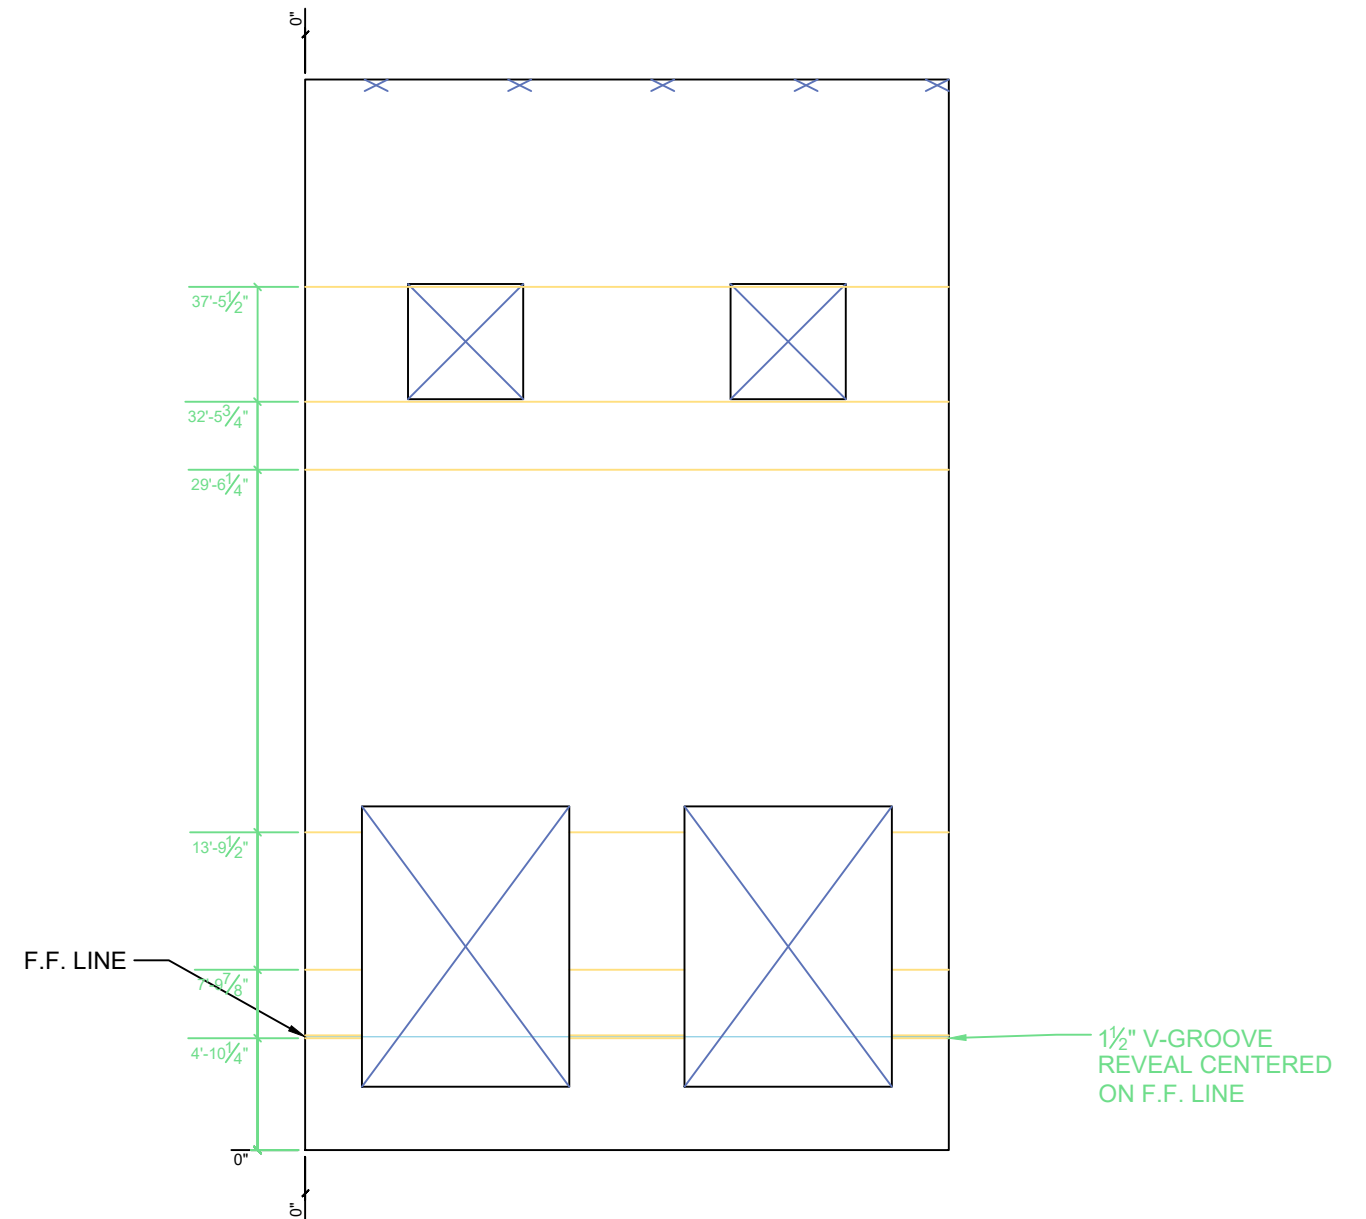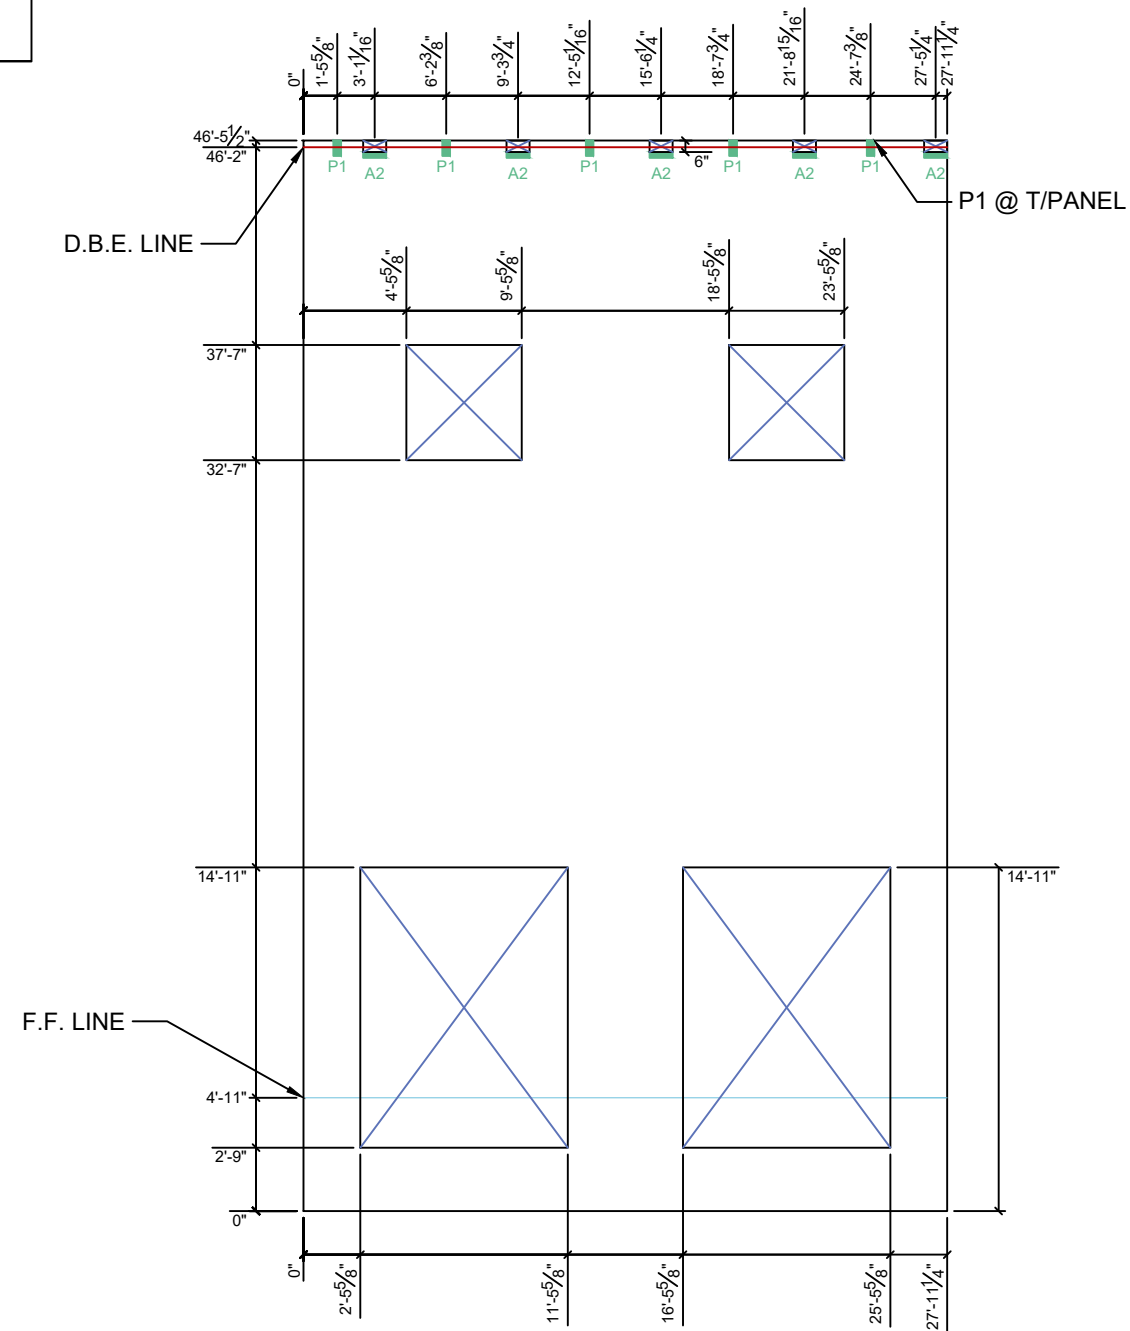

Forming & Hardware				Reveals & Other			
12/8/22	COVINGTON LOGISTICS PARK BUILDING 2		0	SUBMITTED FOR APPROVAL 10/21/22	3	APPROVED FOR CONSTRUCTION 12/8/22	PANEL: P38
			1	SUBMITTED FOR APPROVAL 11/30/22			
			2	SUBMITTED FOR APPROVAL 12/6/22			

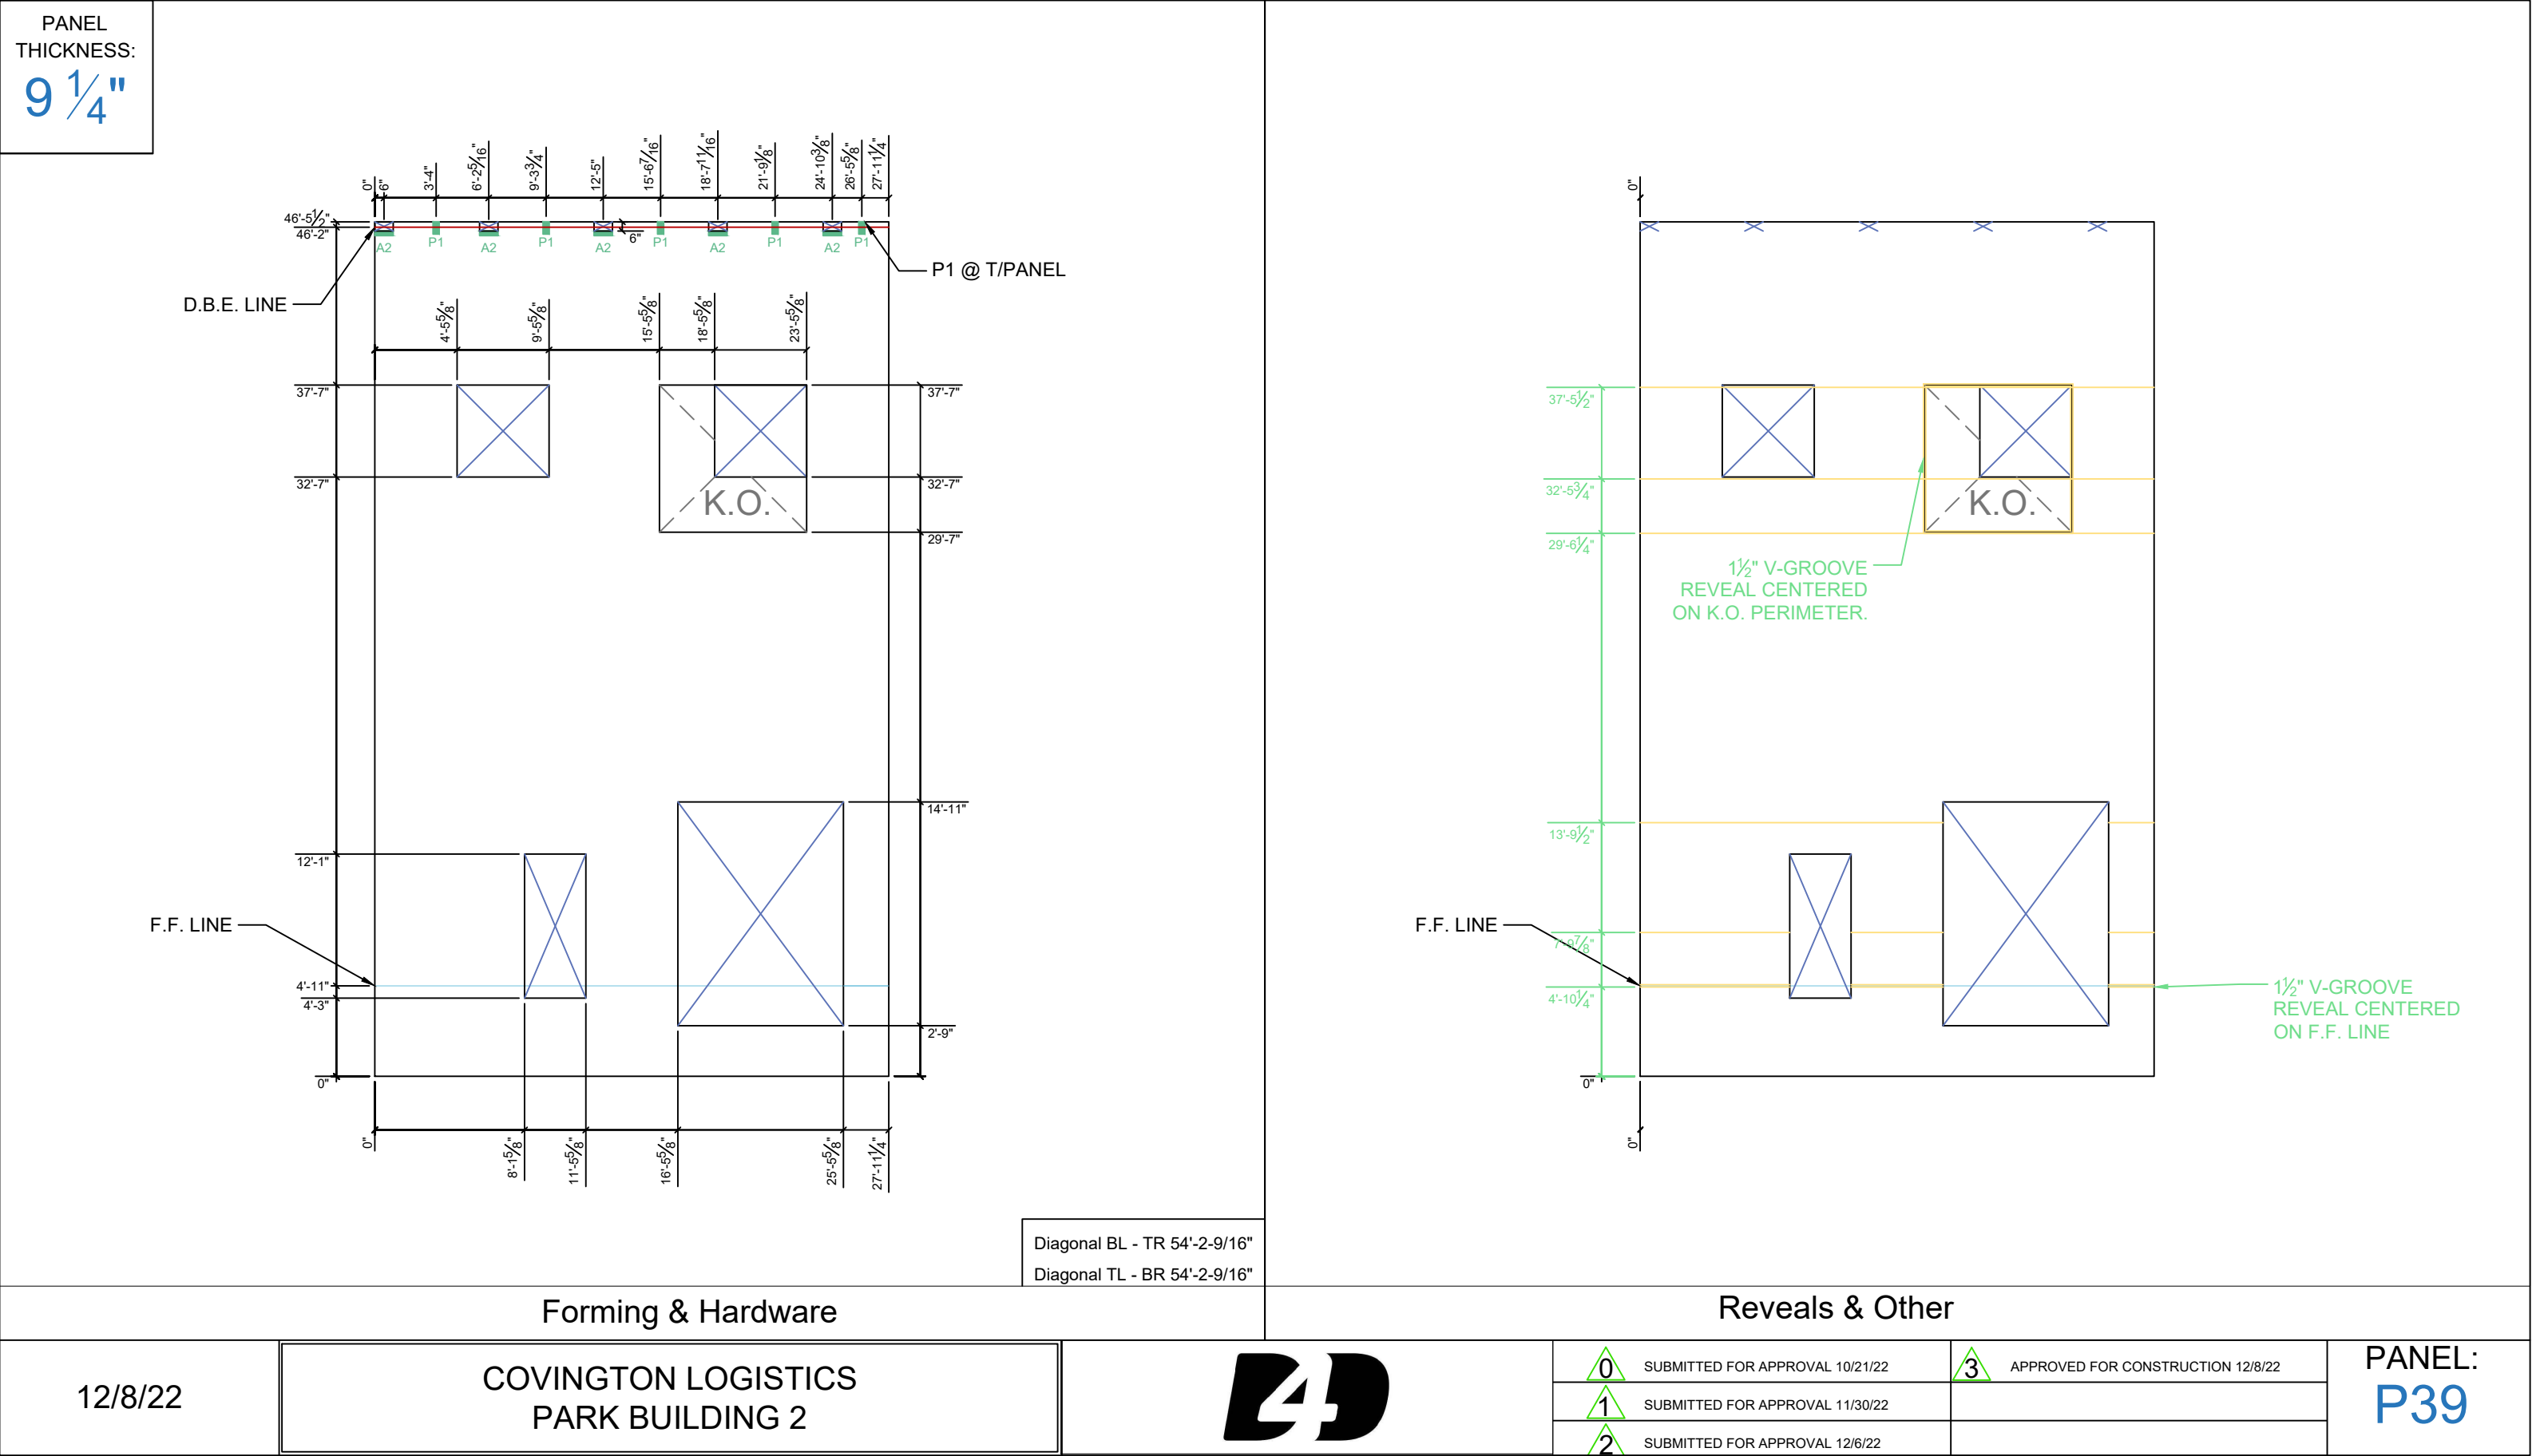

PANEL
THICKNESS:
9 1/4"

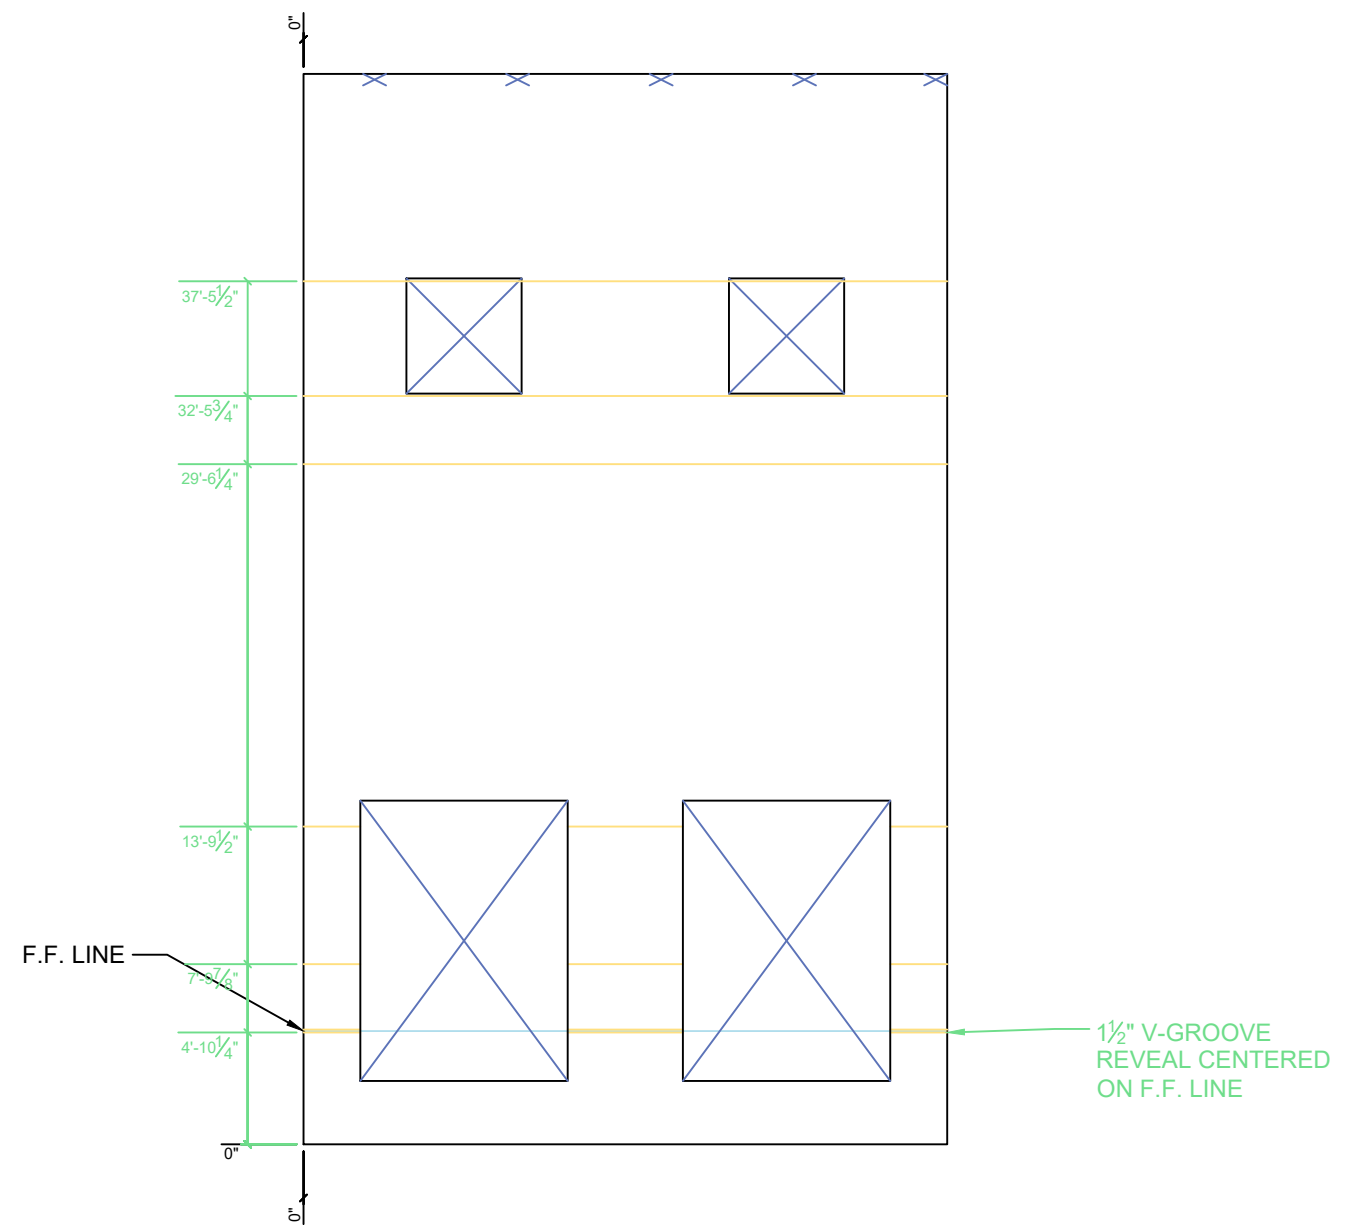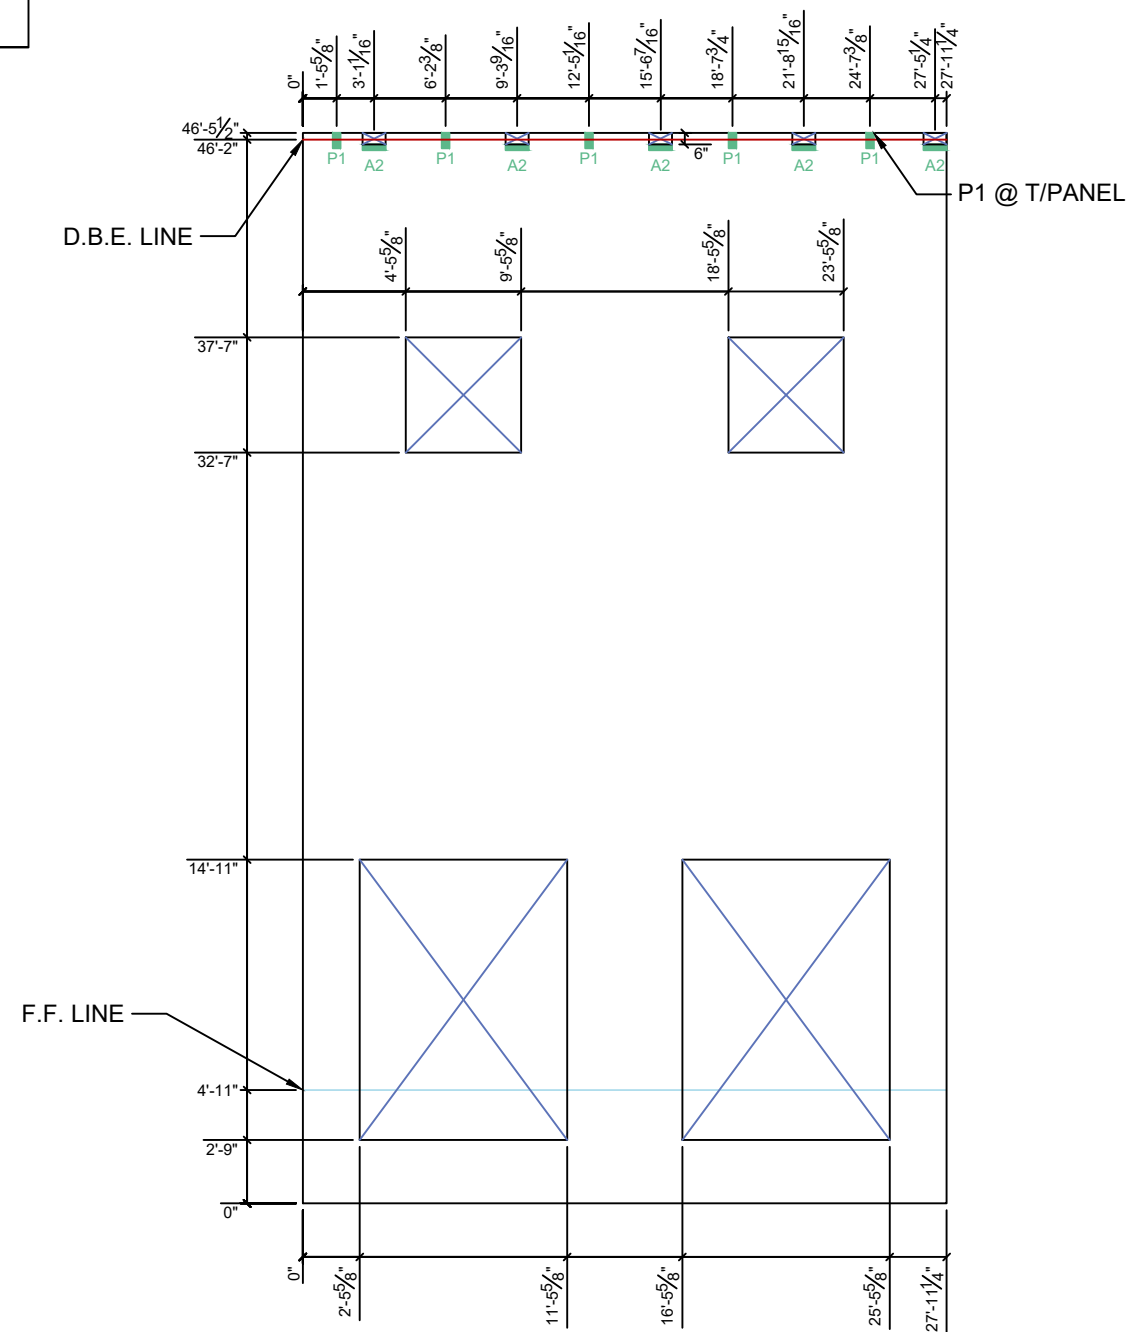

Diagonal BL - TR 54'-2-9/16"
Diagonal TL - BR 54'-2-9/16"

Forming & Hardware

Reveals & Other

12/8/22


COVINGTON LOGISTICS
PARK BUILDING 2





0 SUBMITTED FOR APPROVAL 10/21/22
1 SUBMITTED FOR APPROVAL 11/30/22
2 SUBMITTED FOR APPROVAL 12/6/22


3 APPROVED FOR CONSTRUCTION 12/8/22


PANEL:
P40

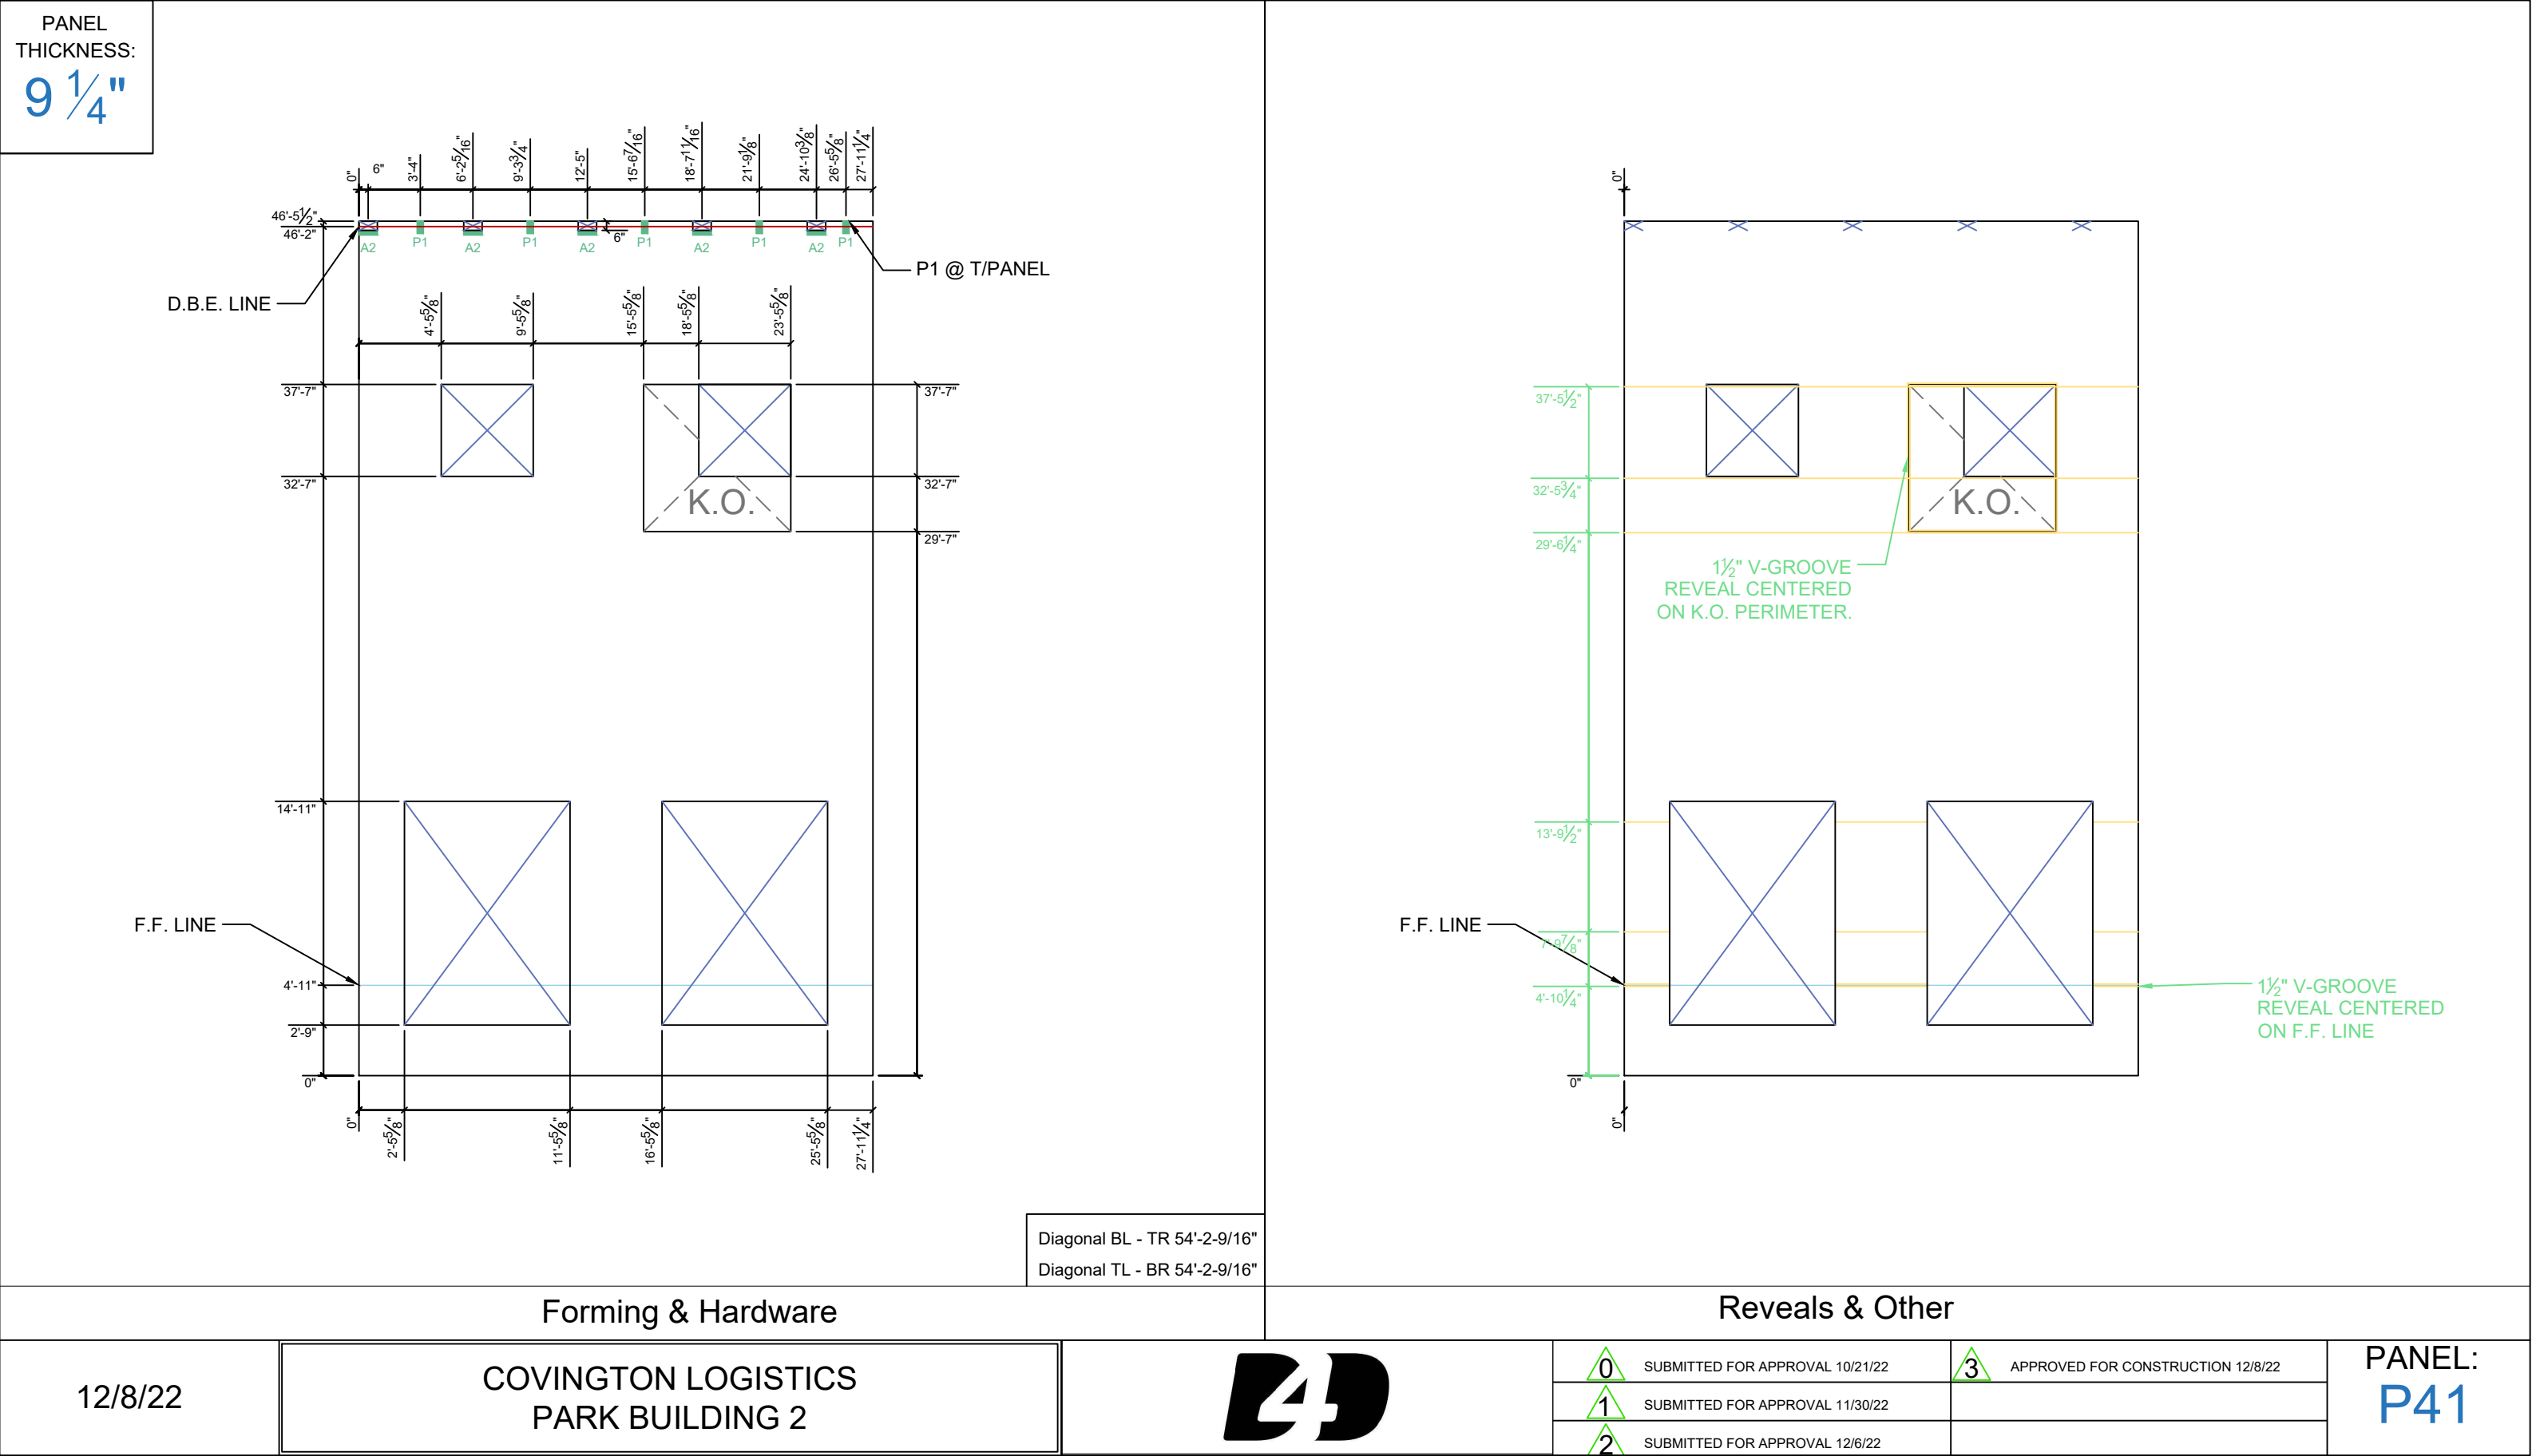


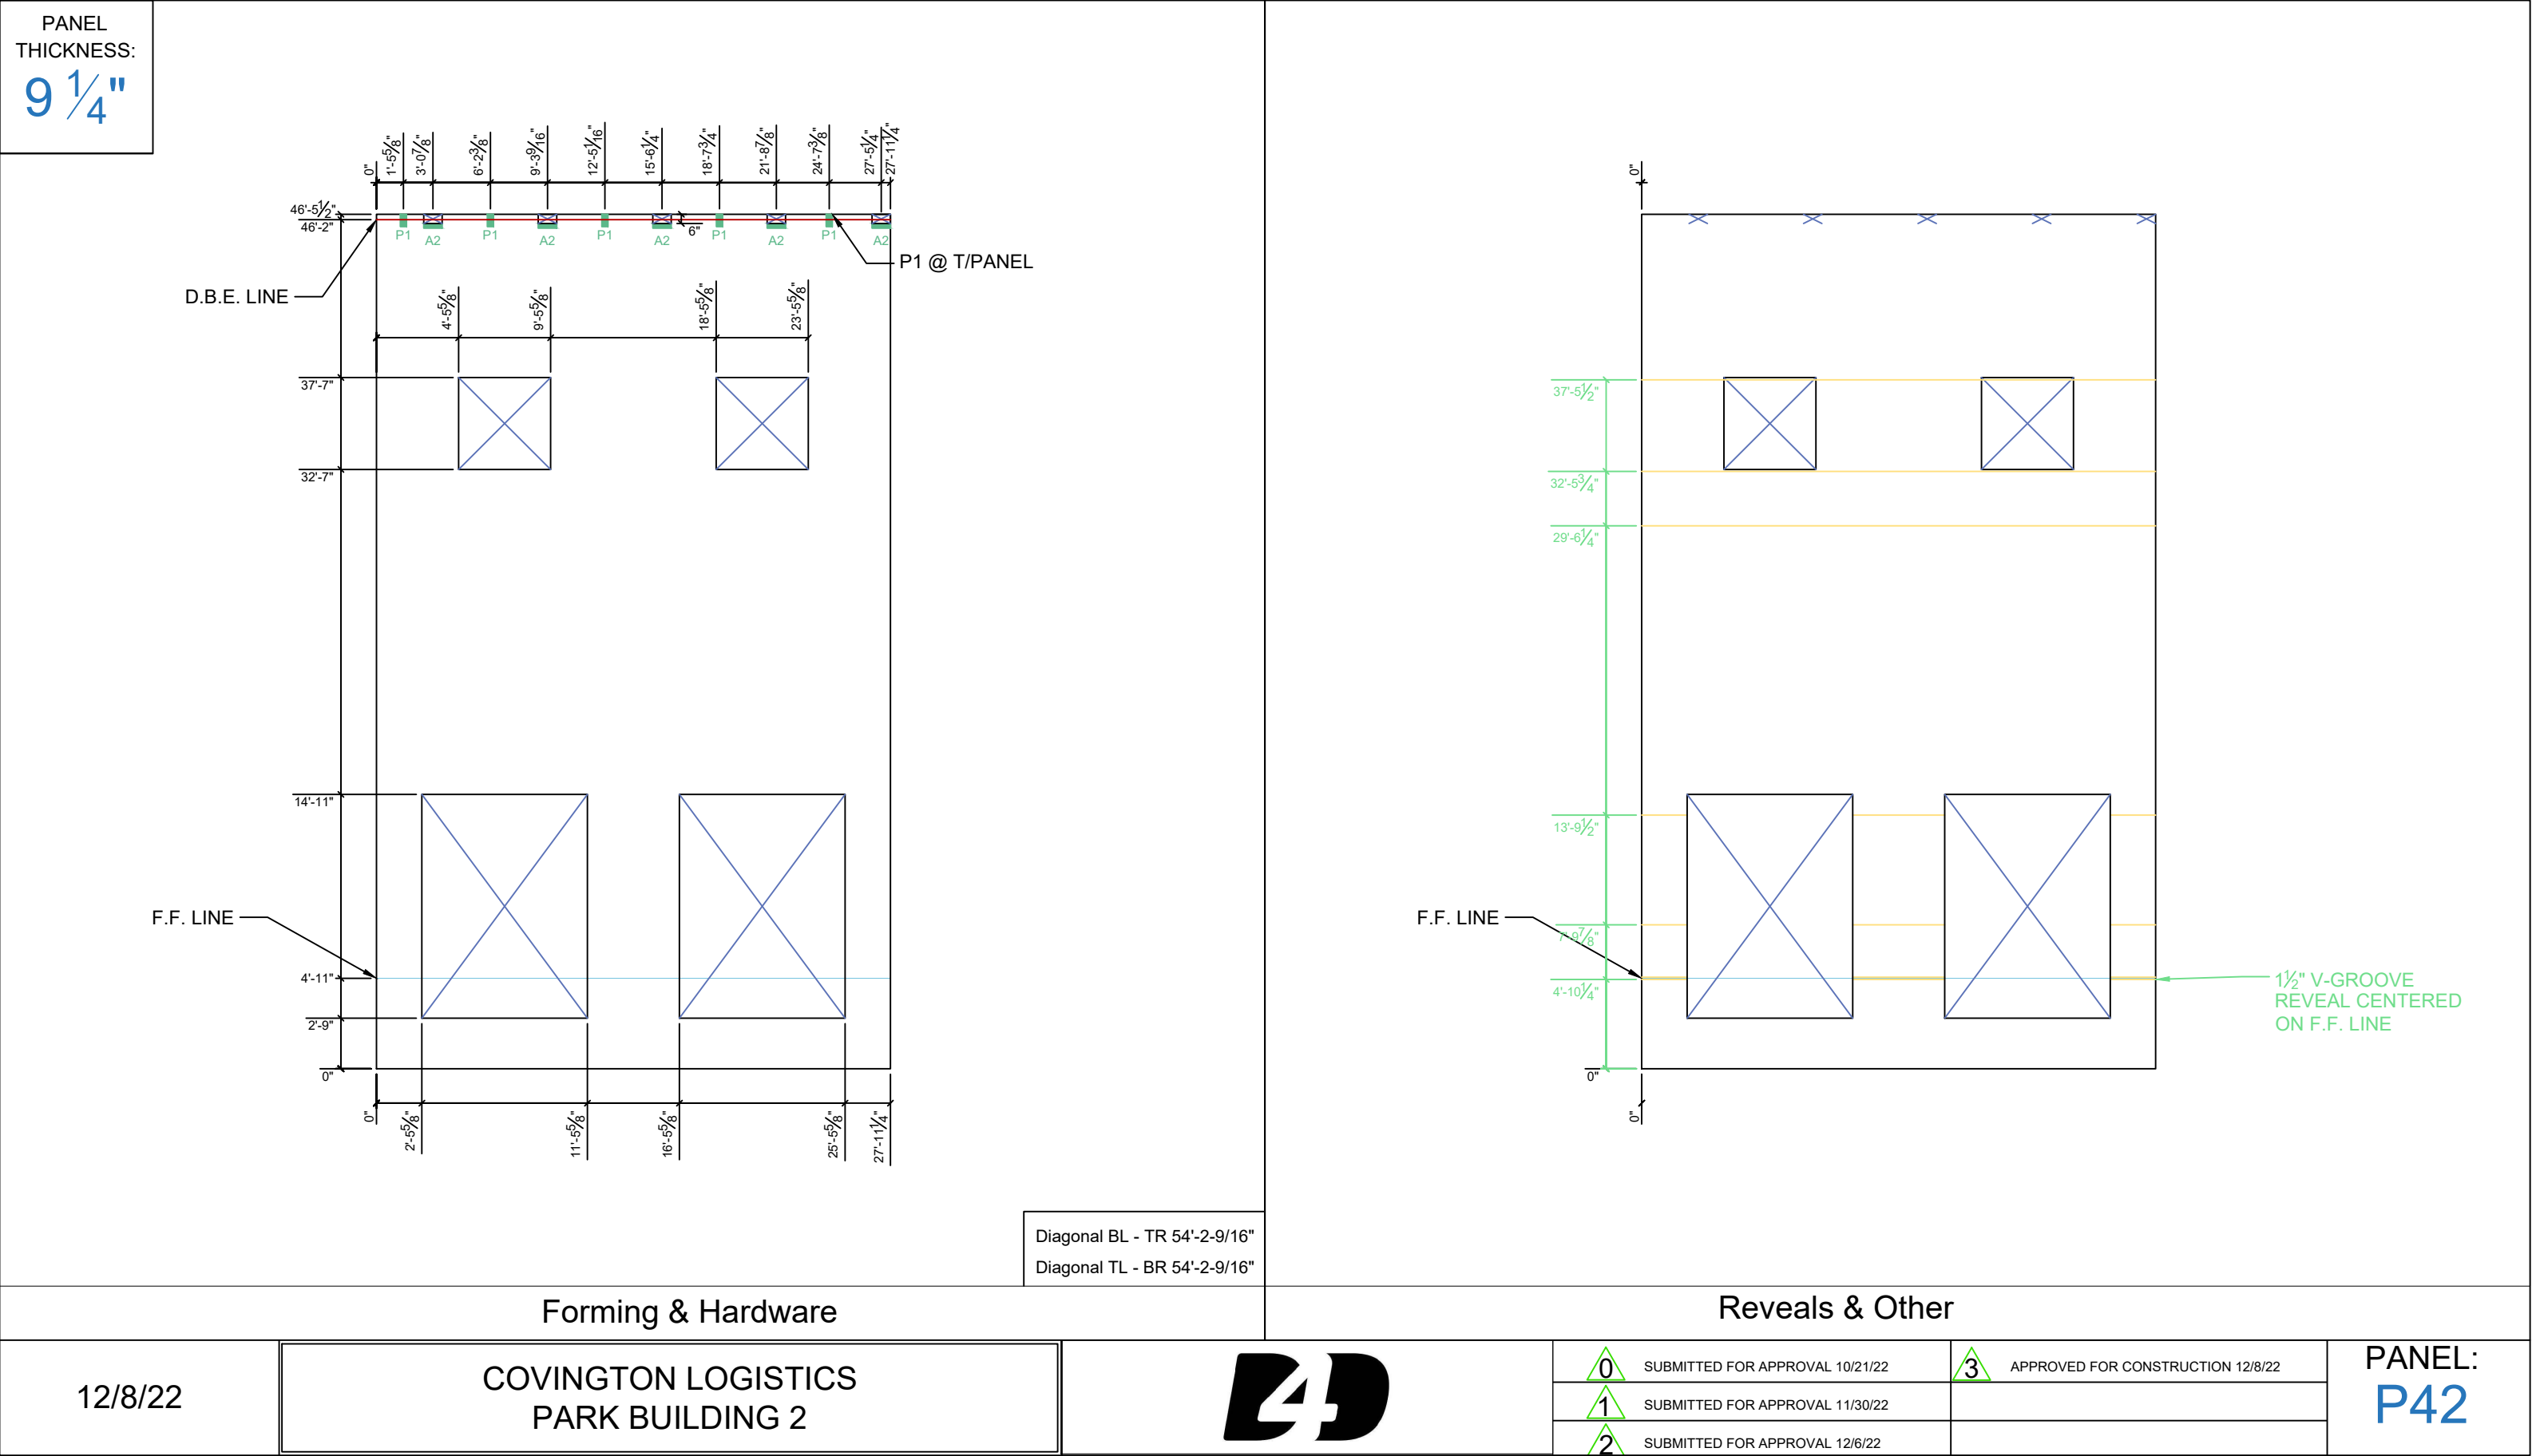


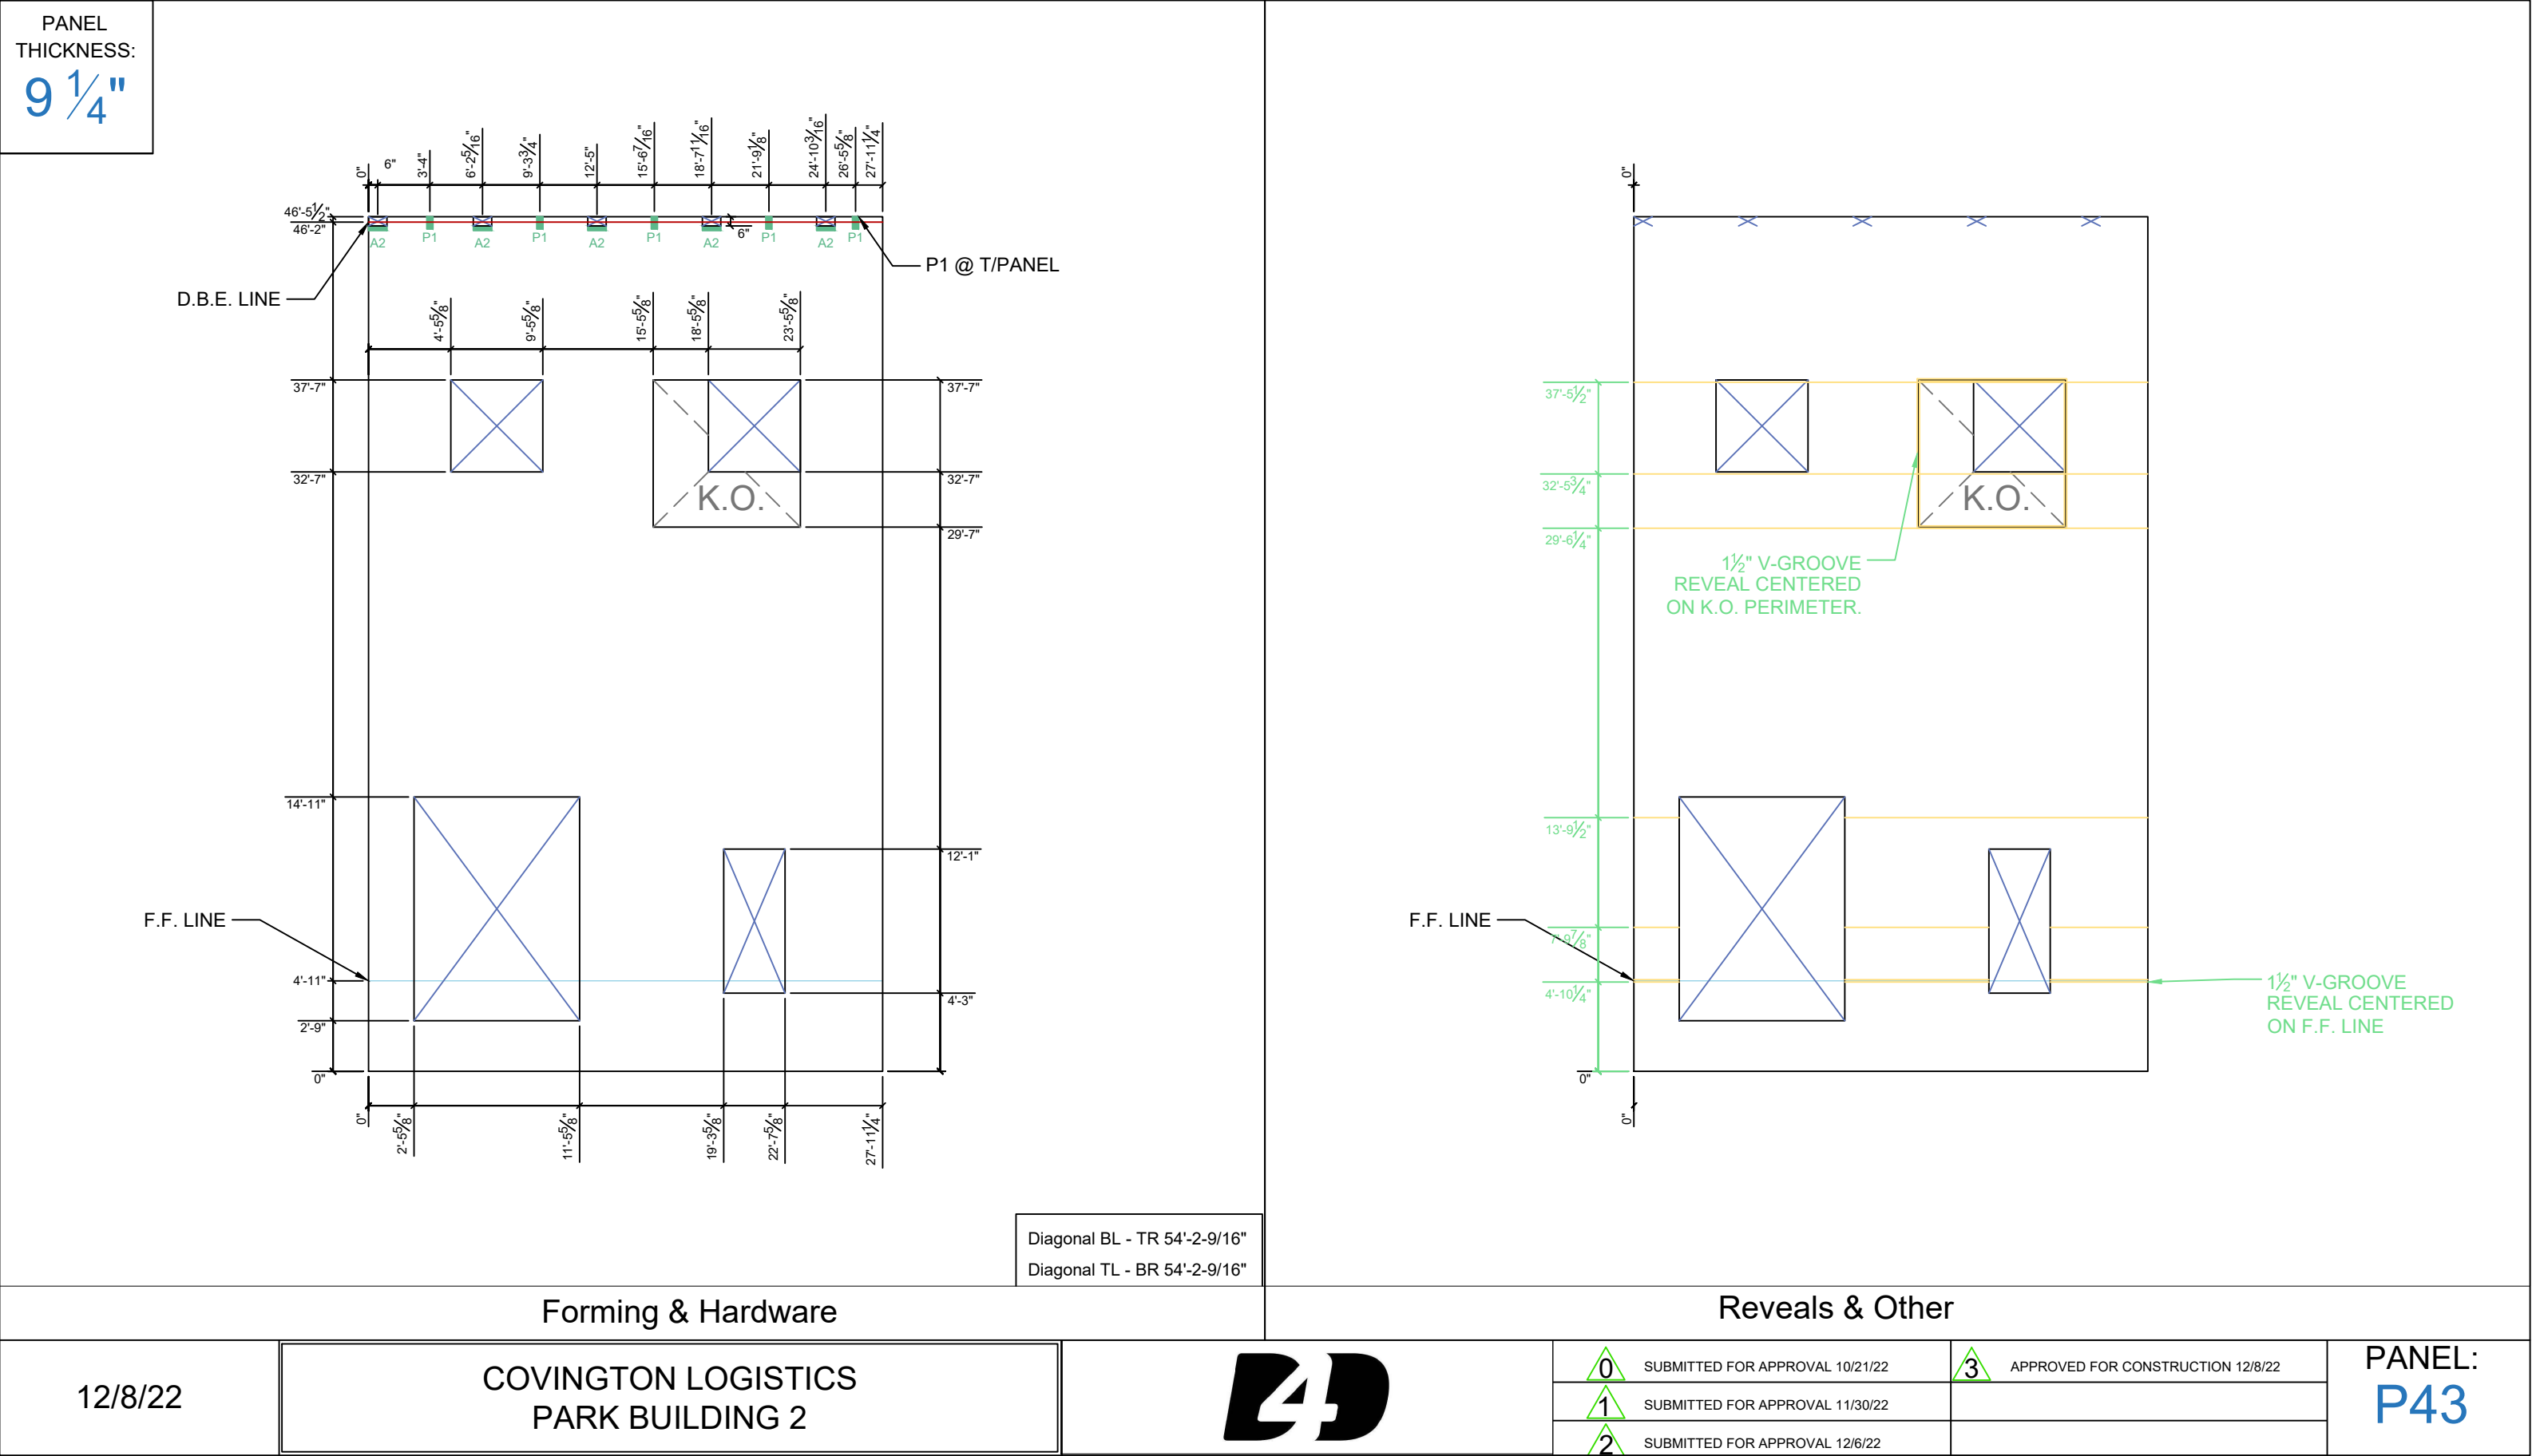



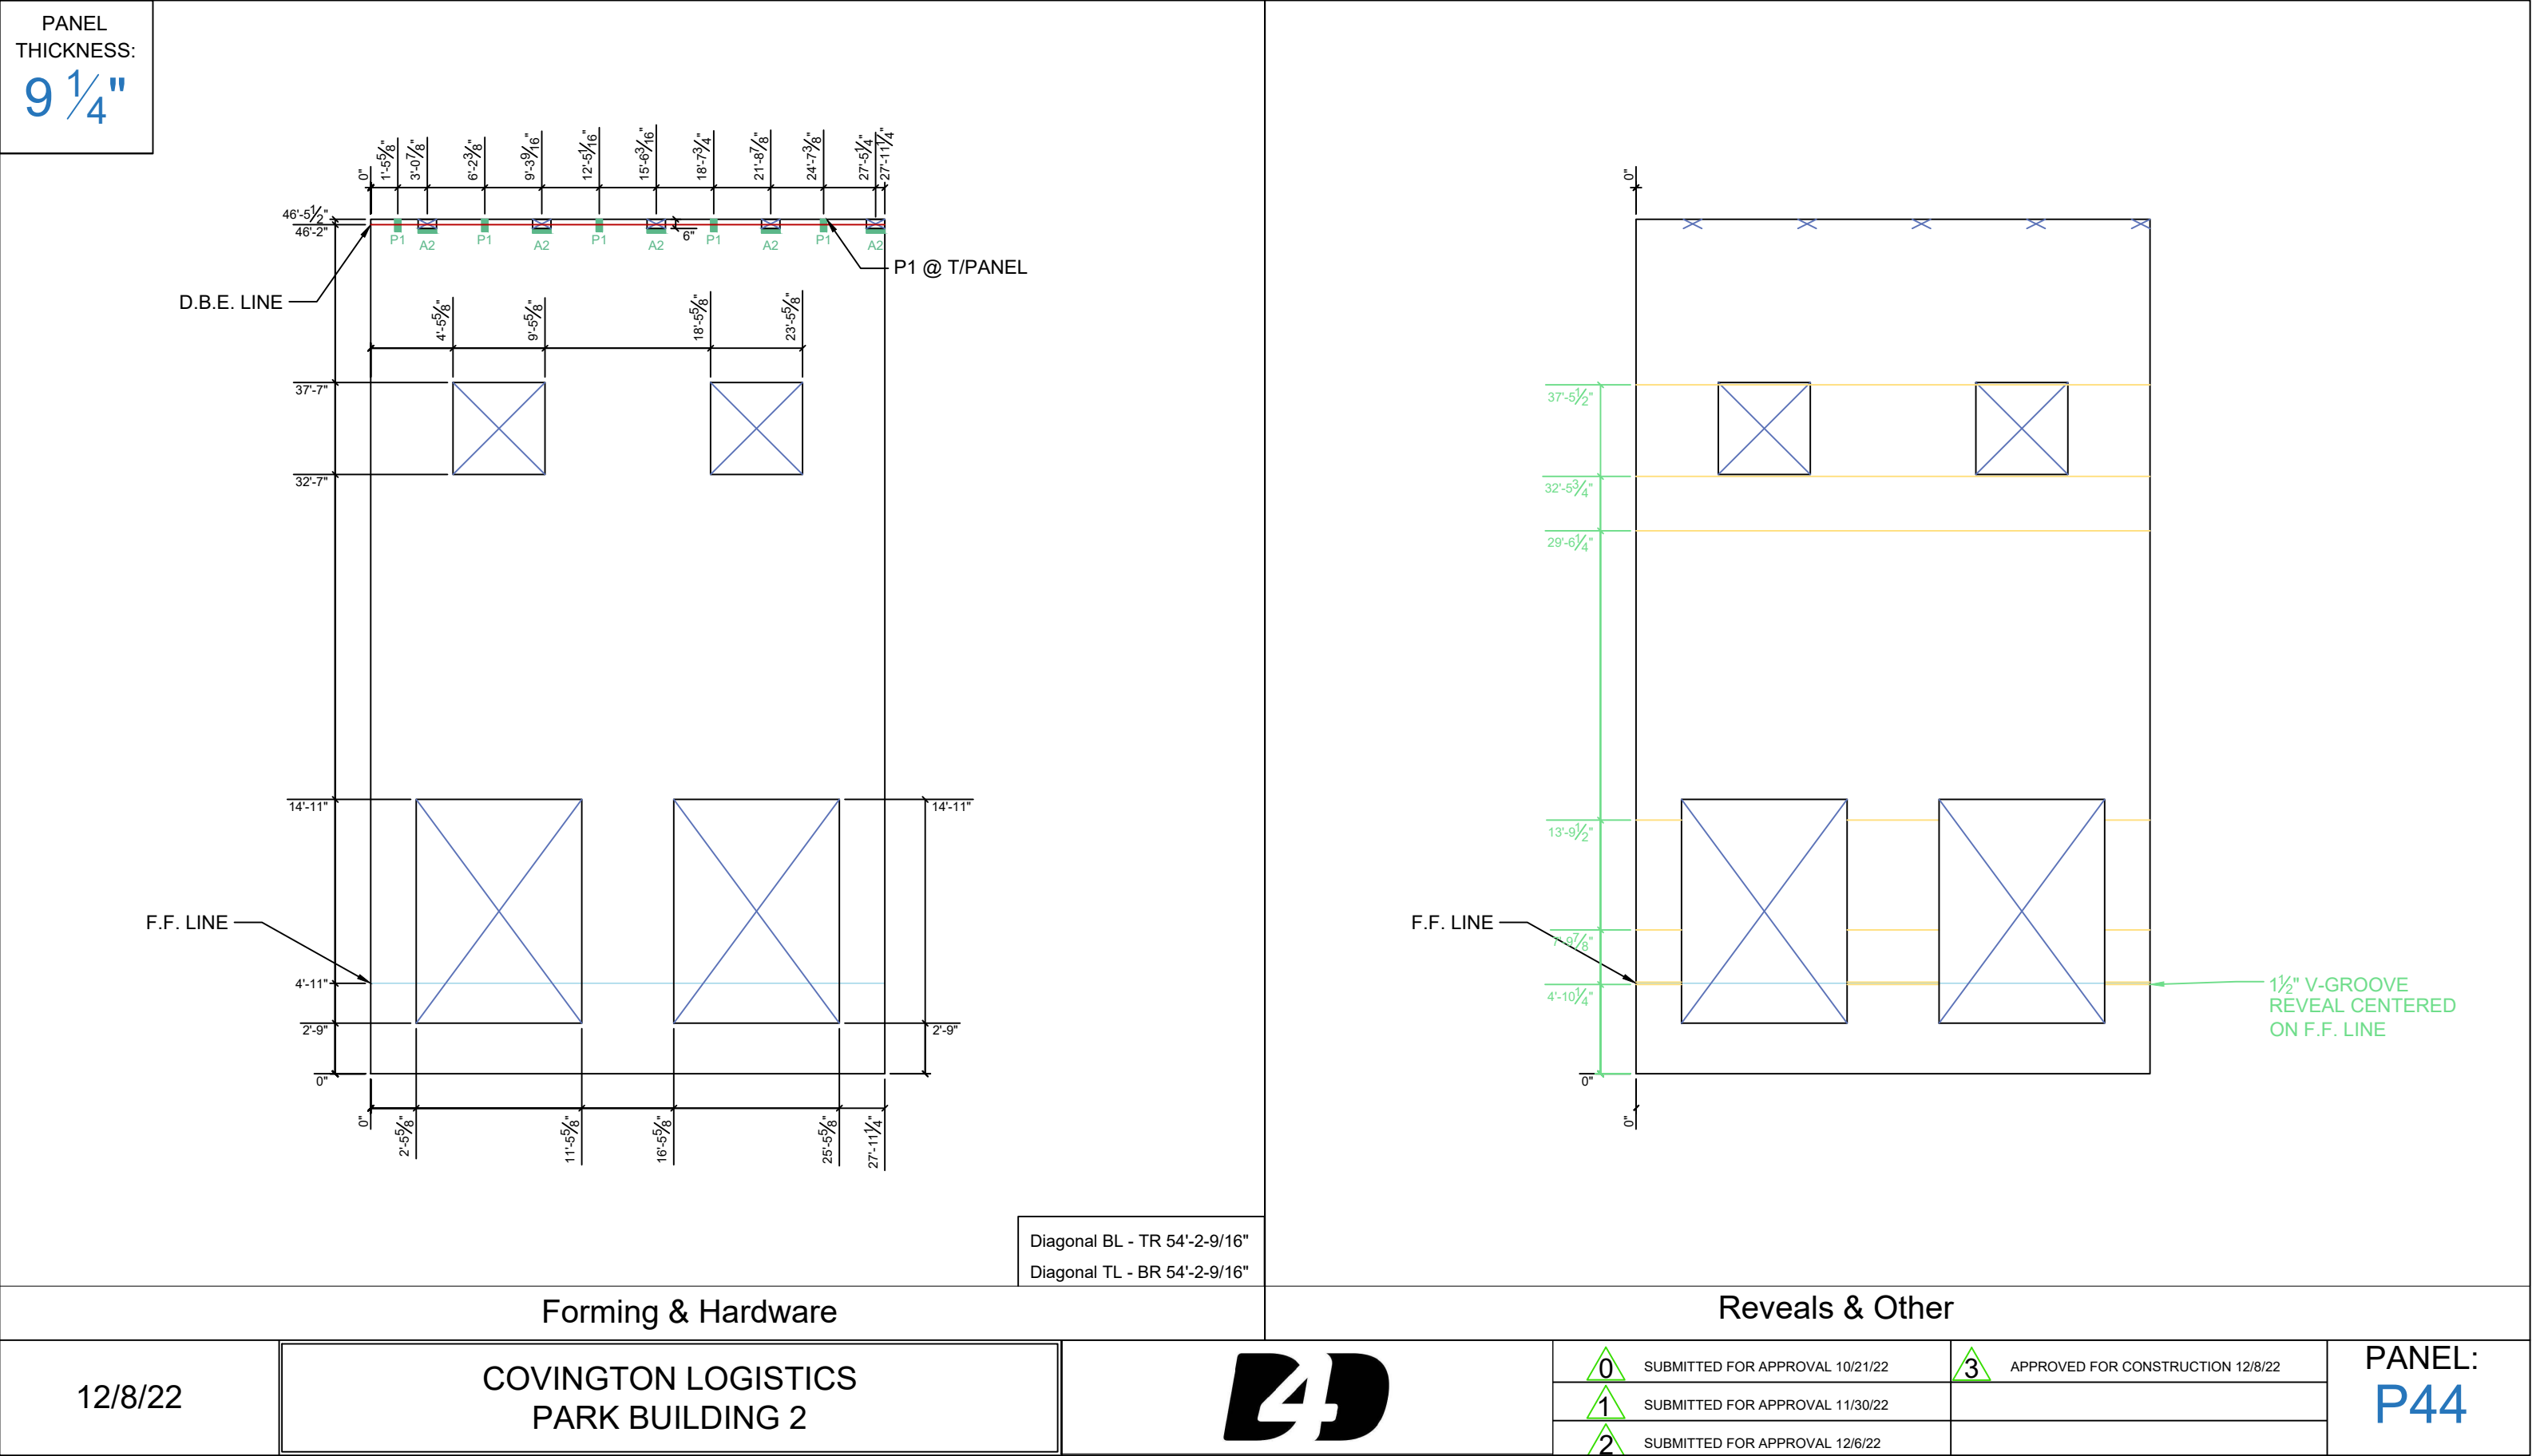


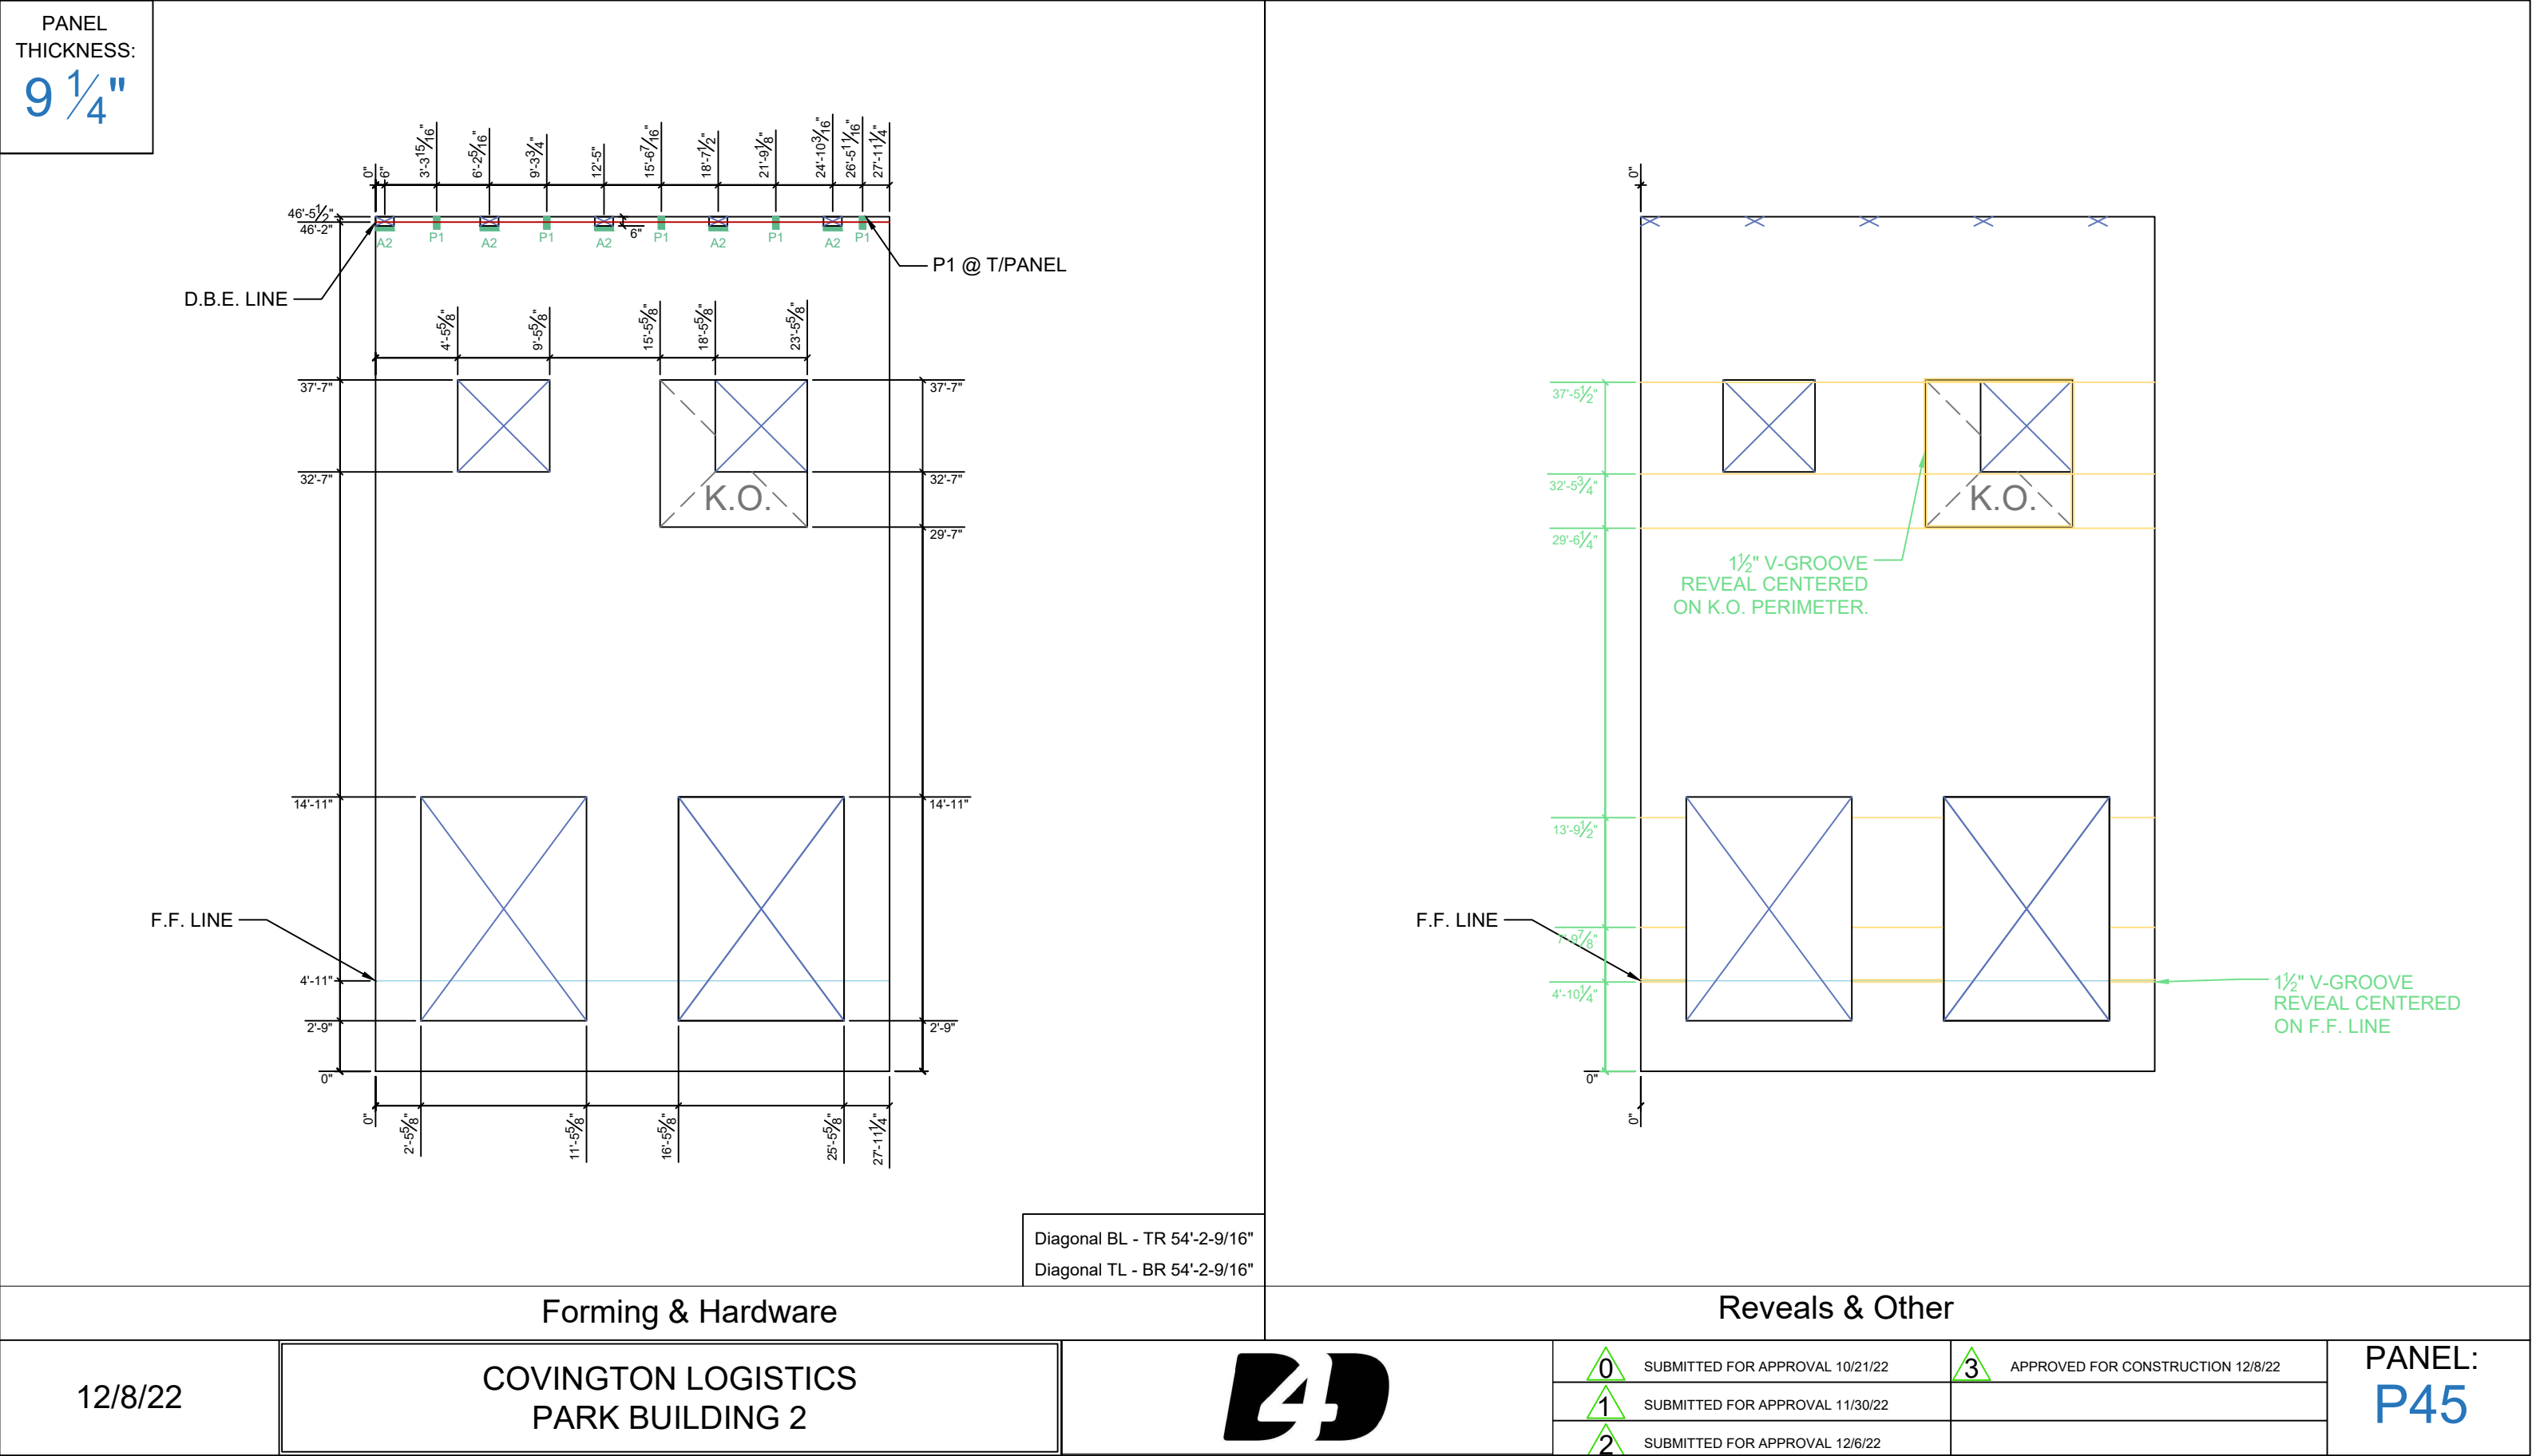

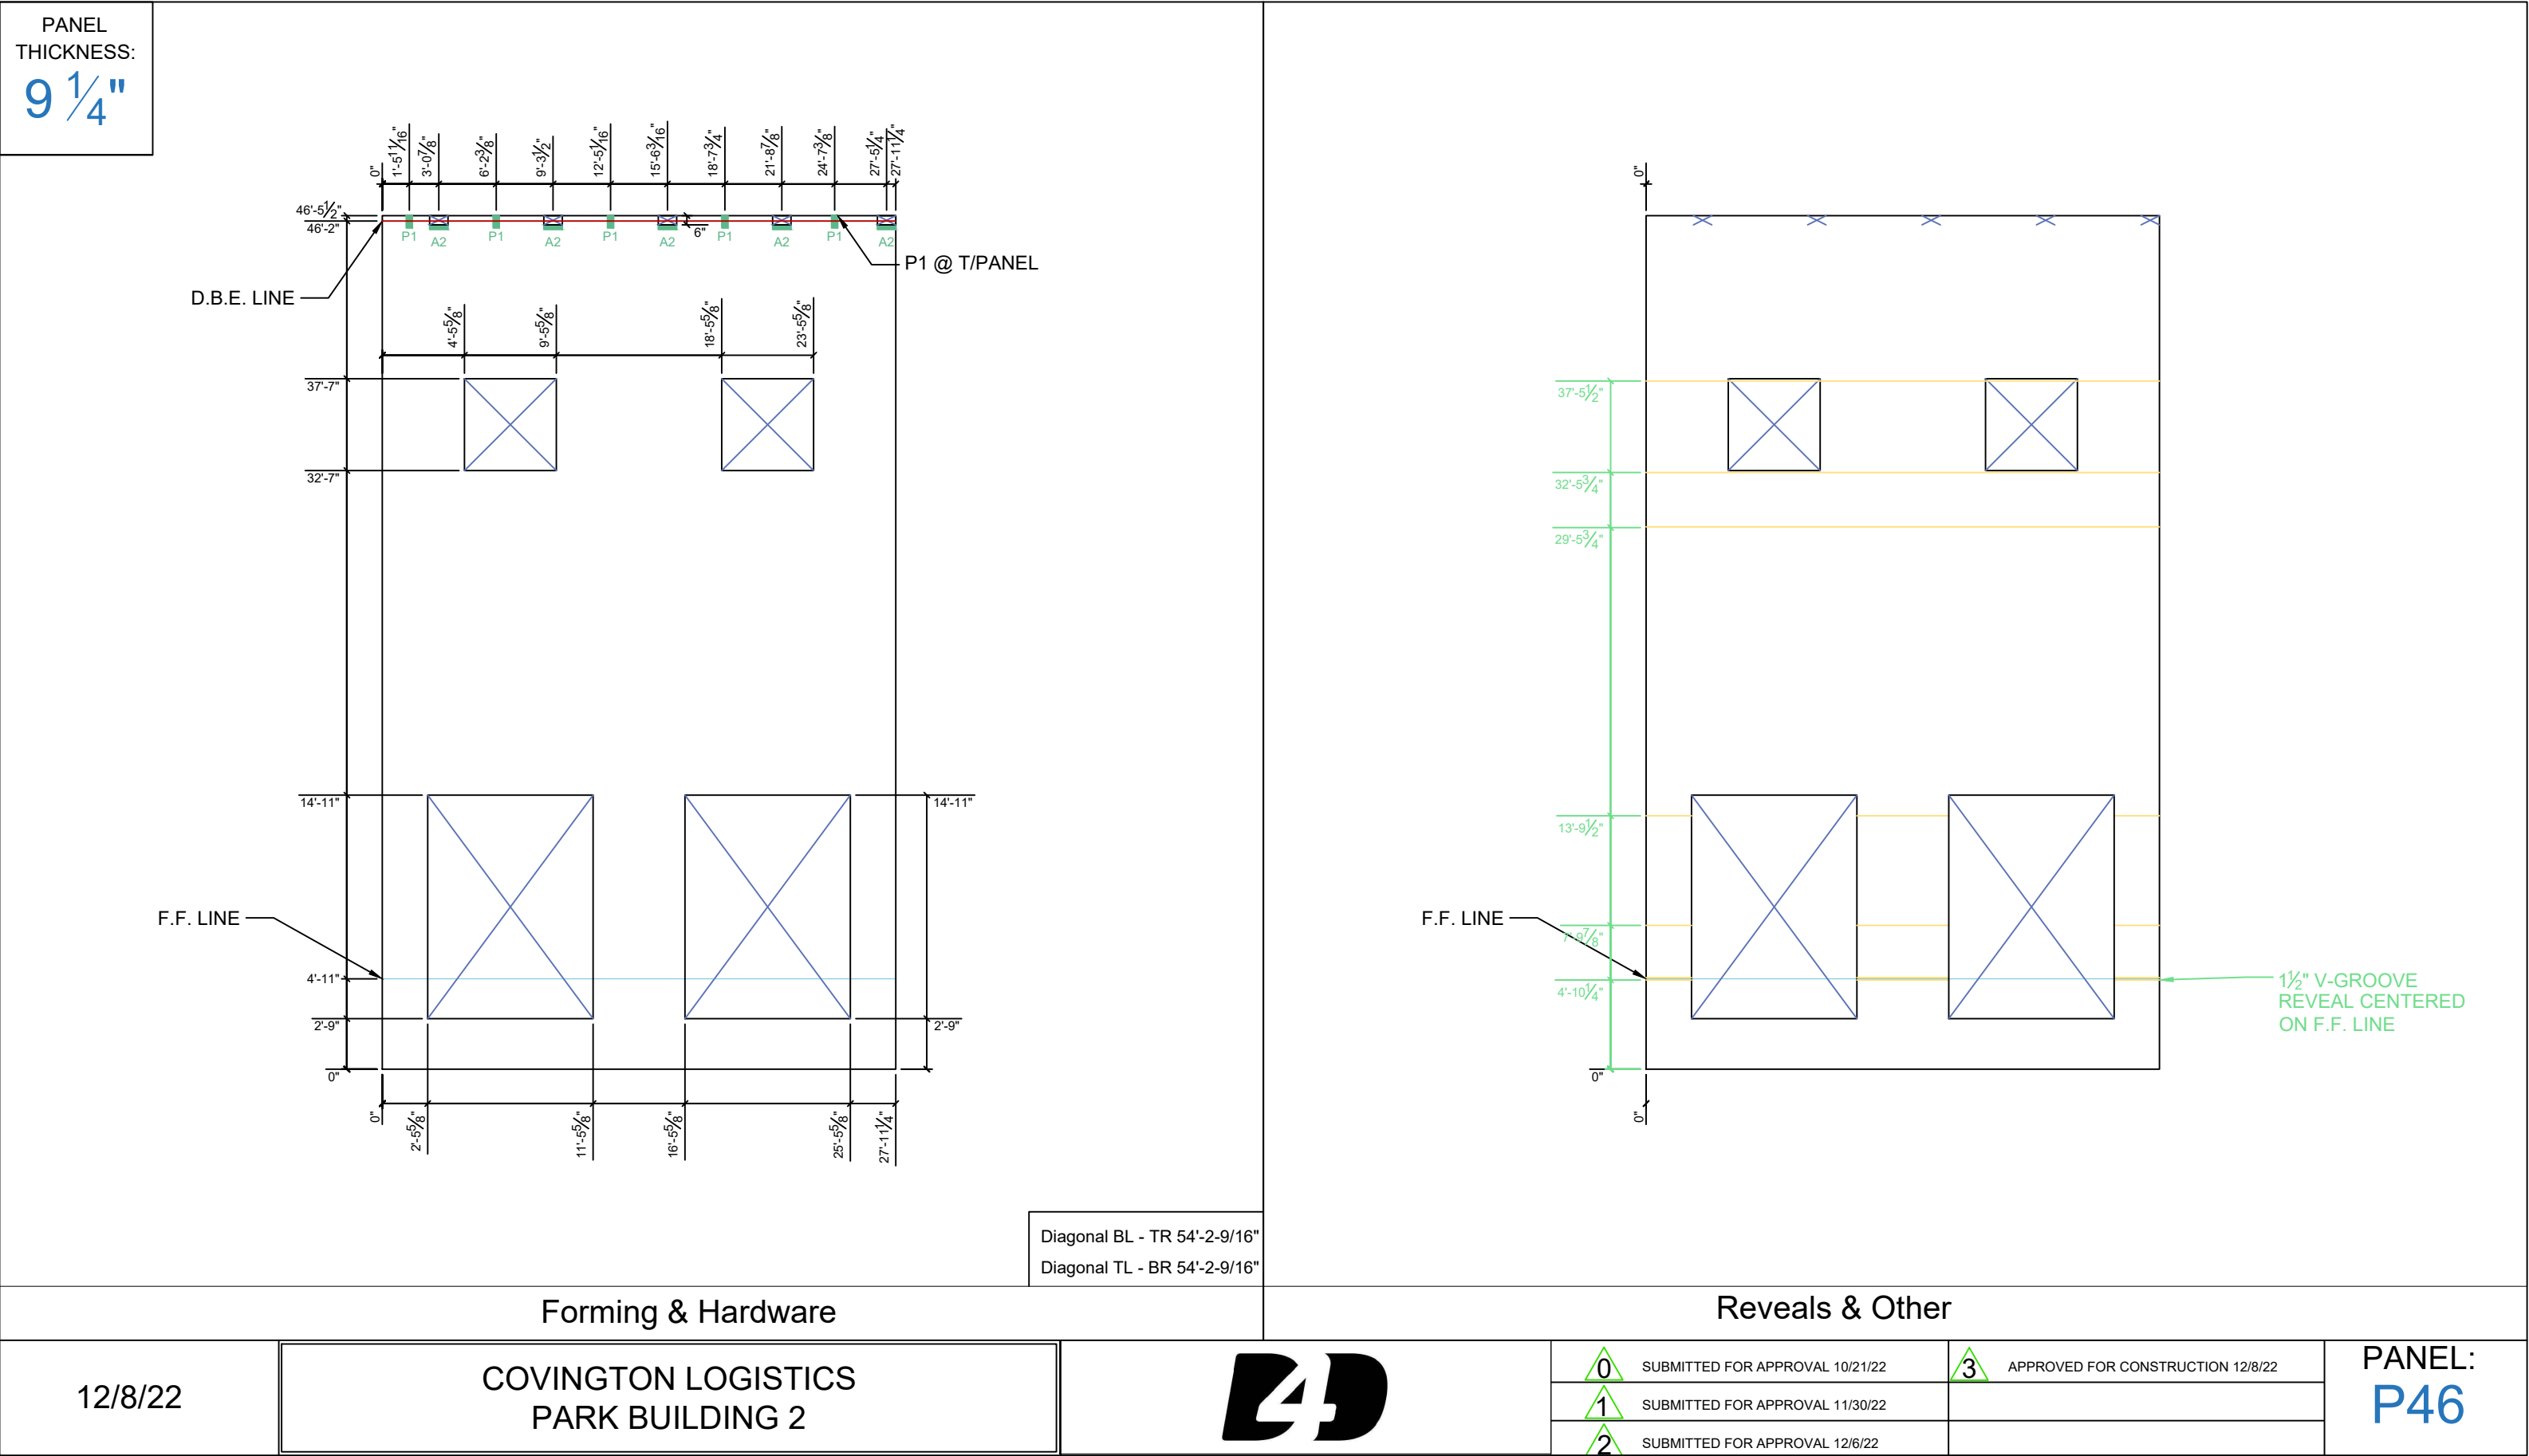
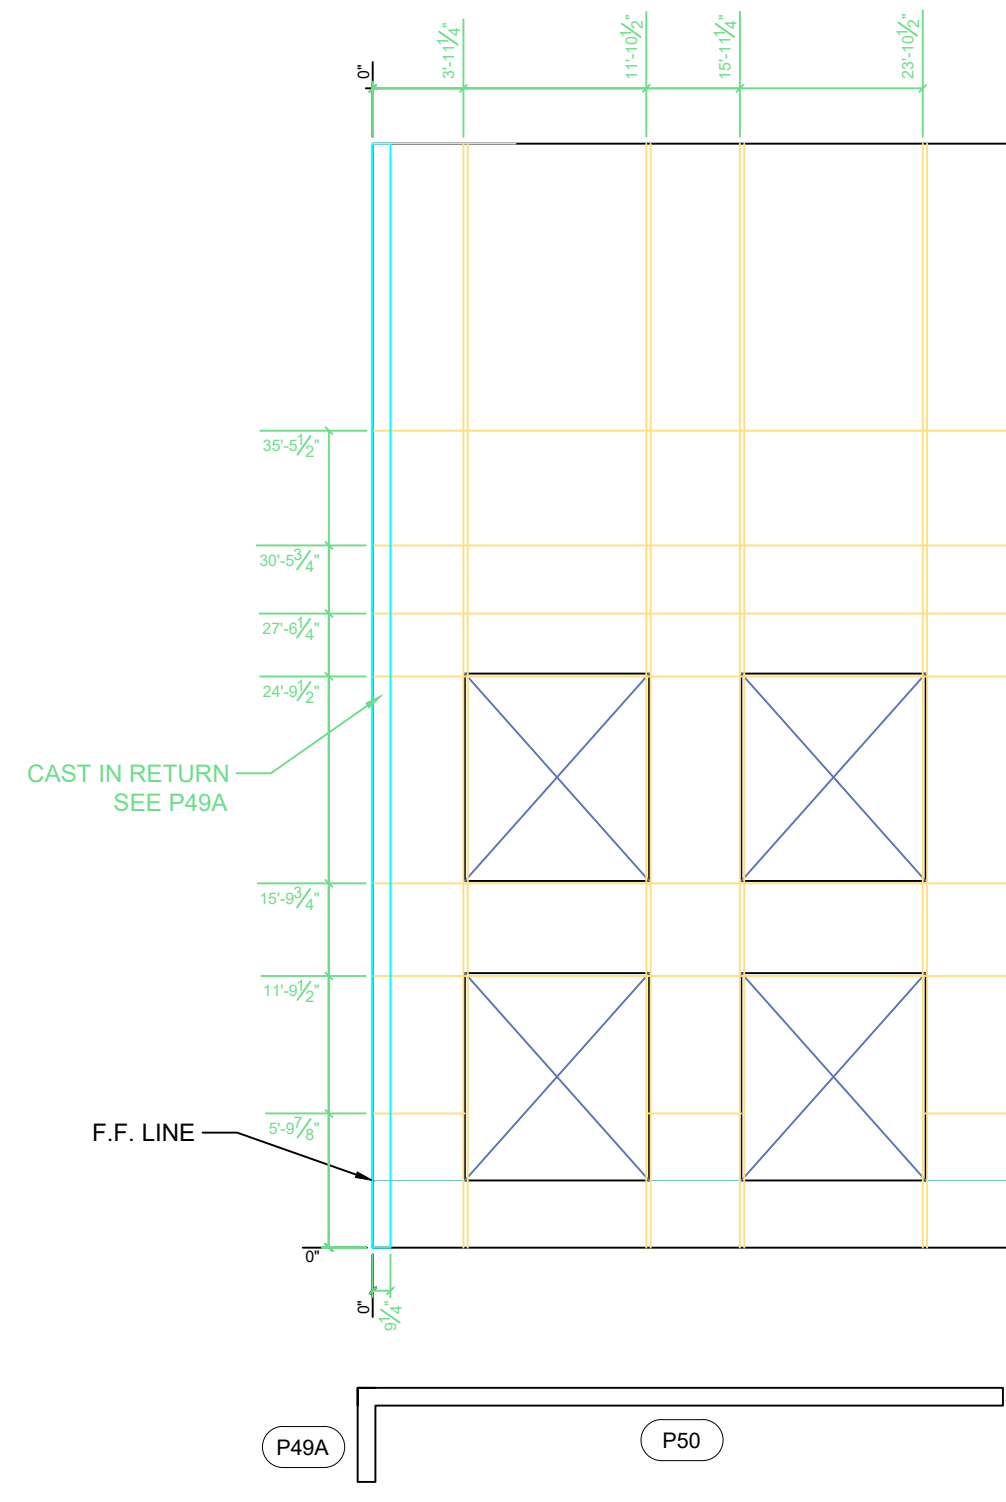
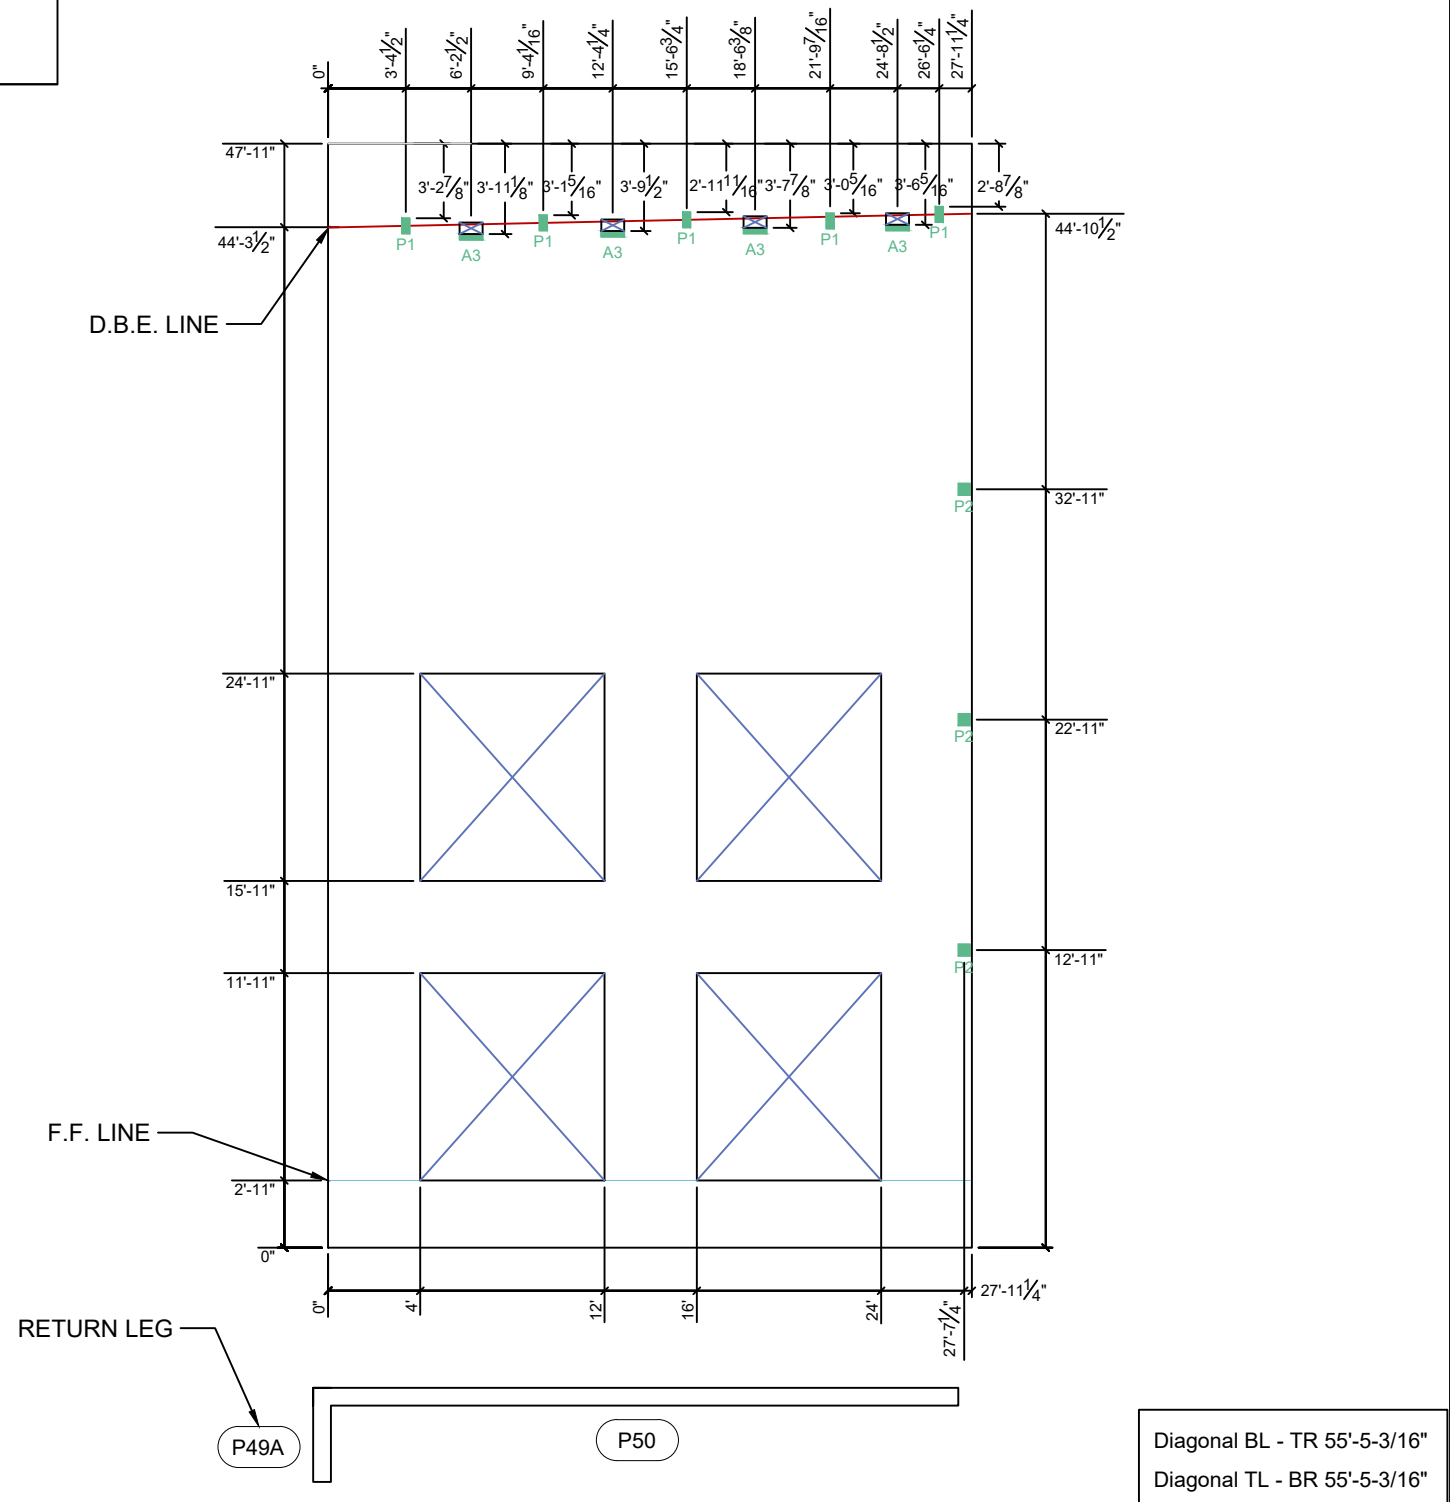


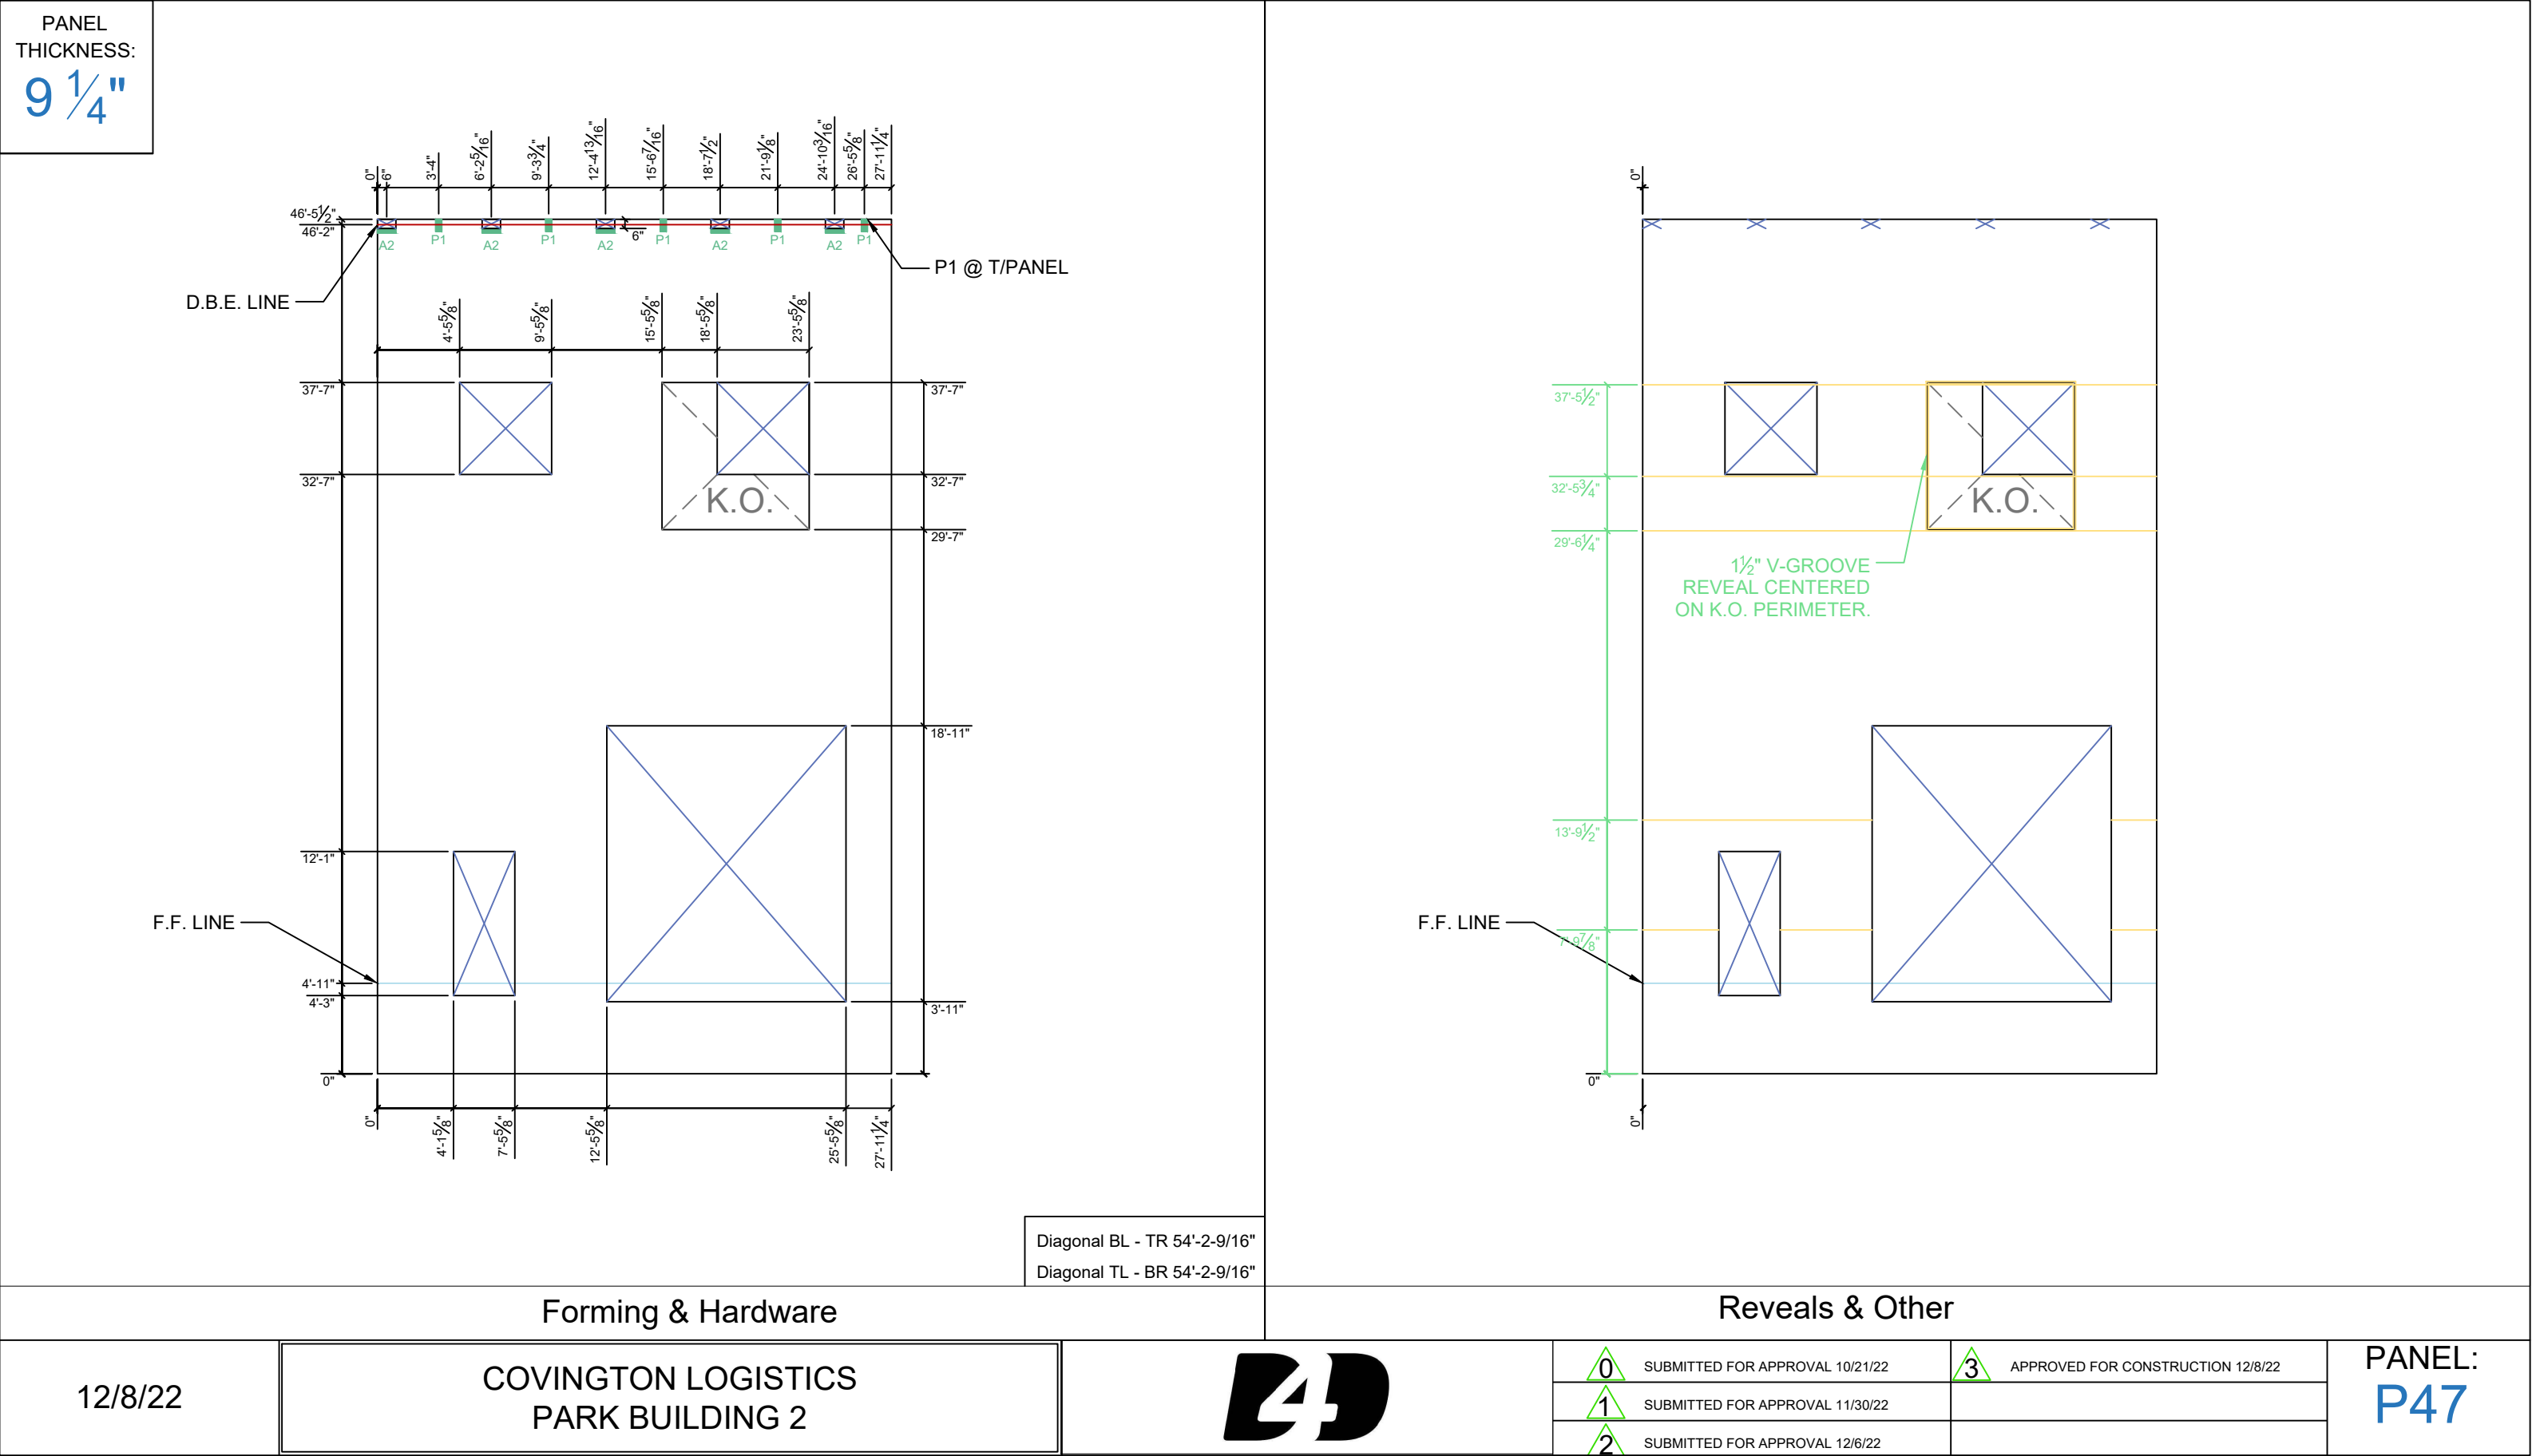

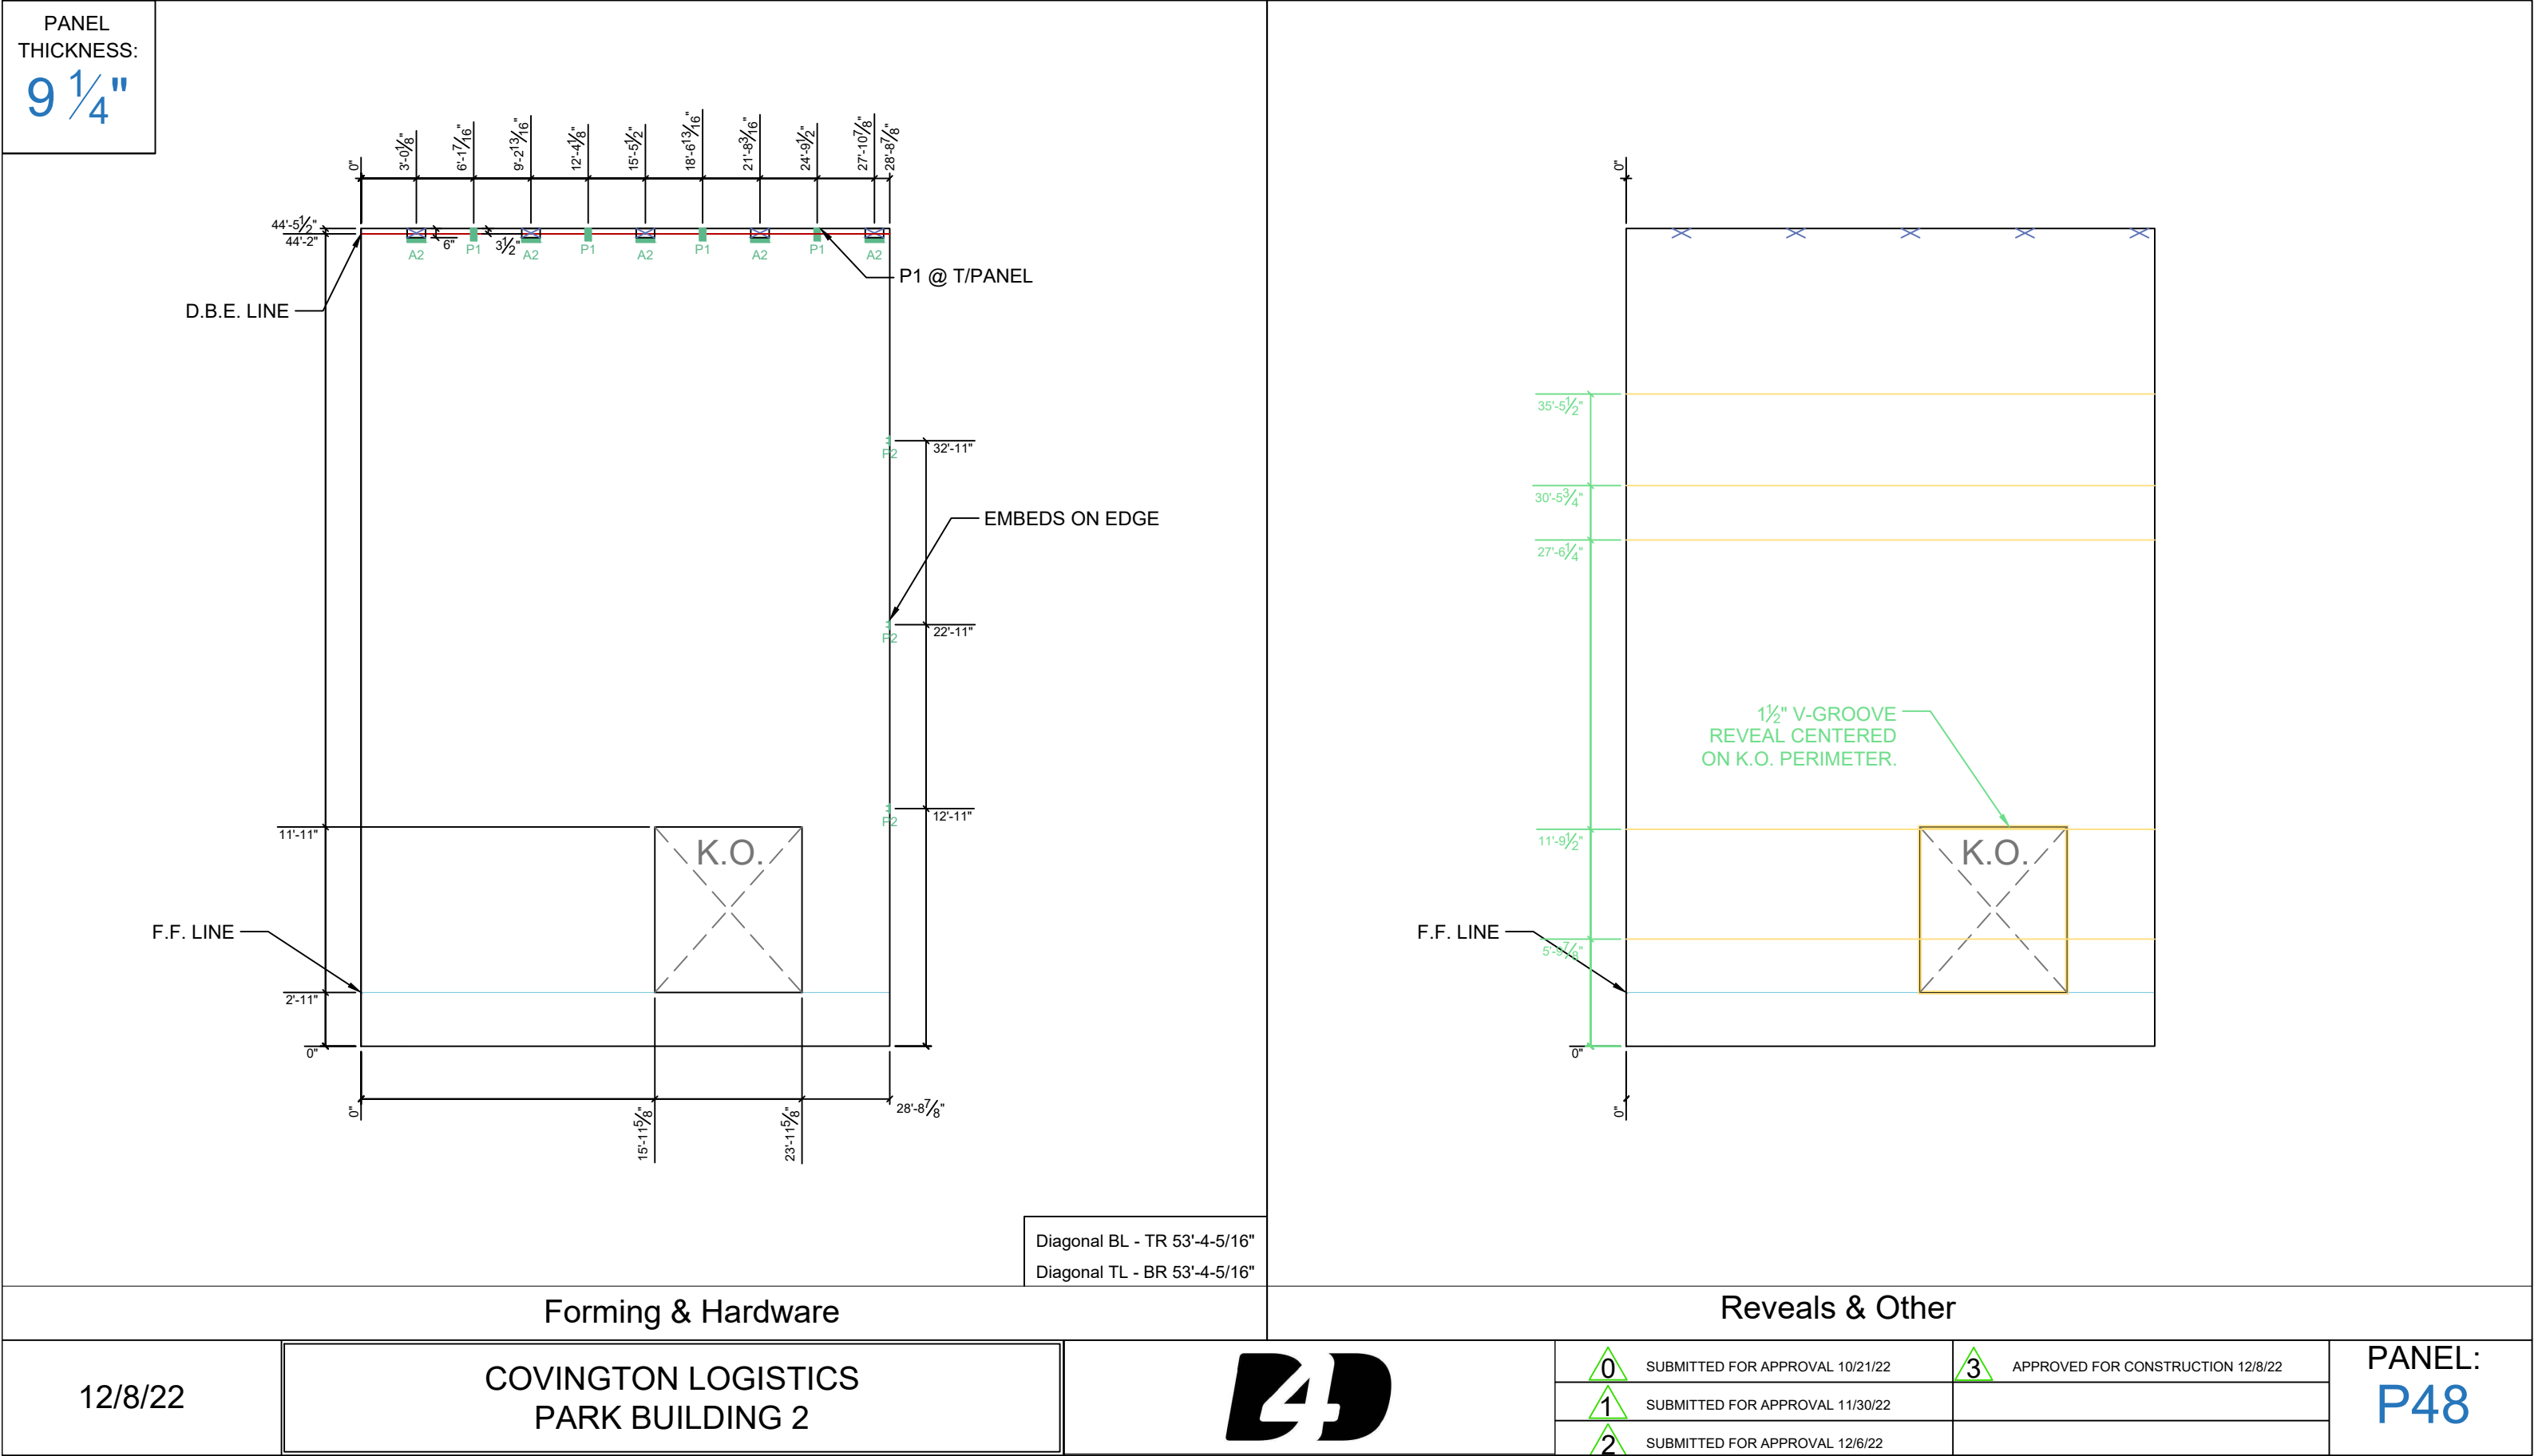

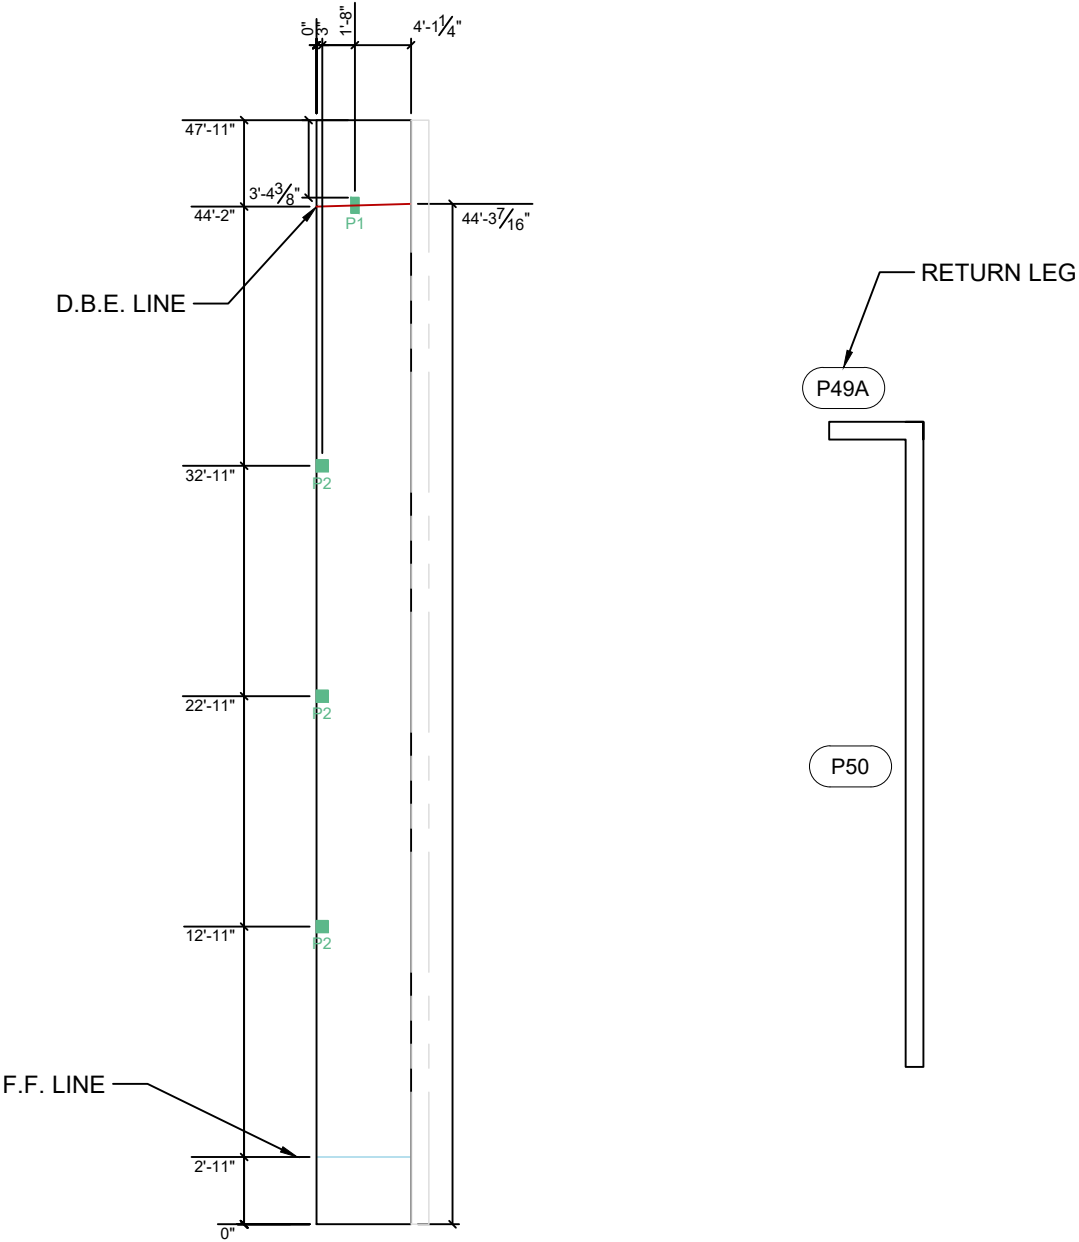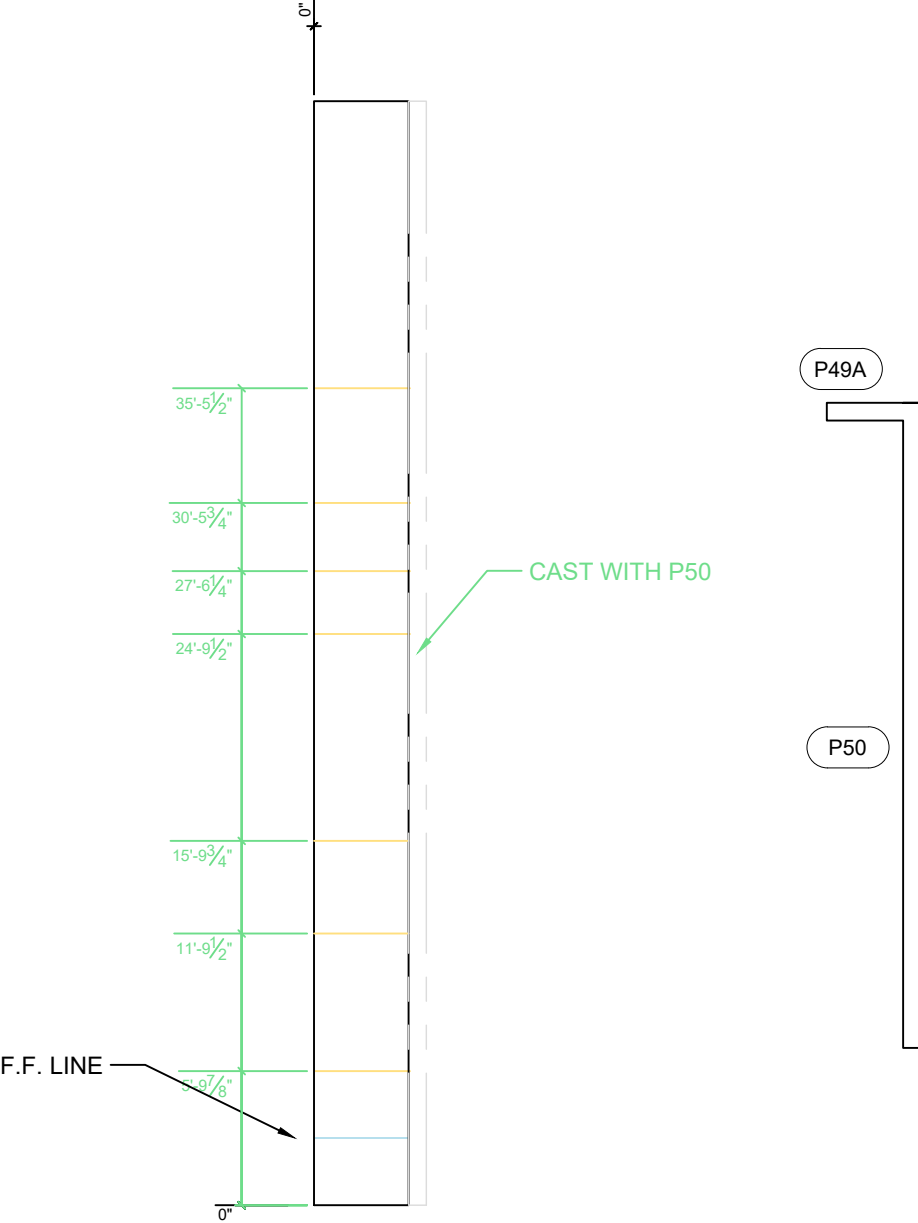


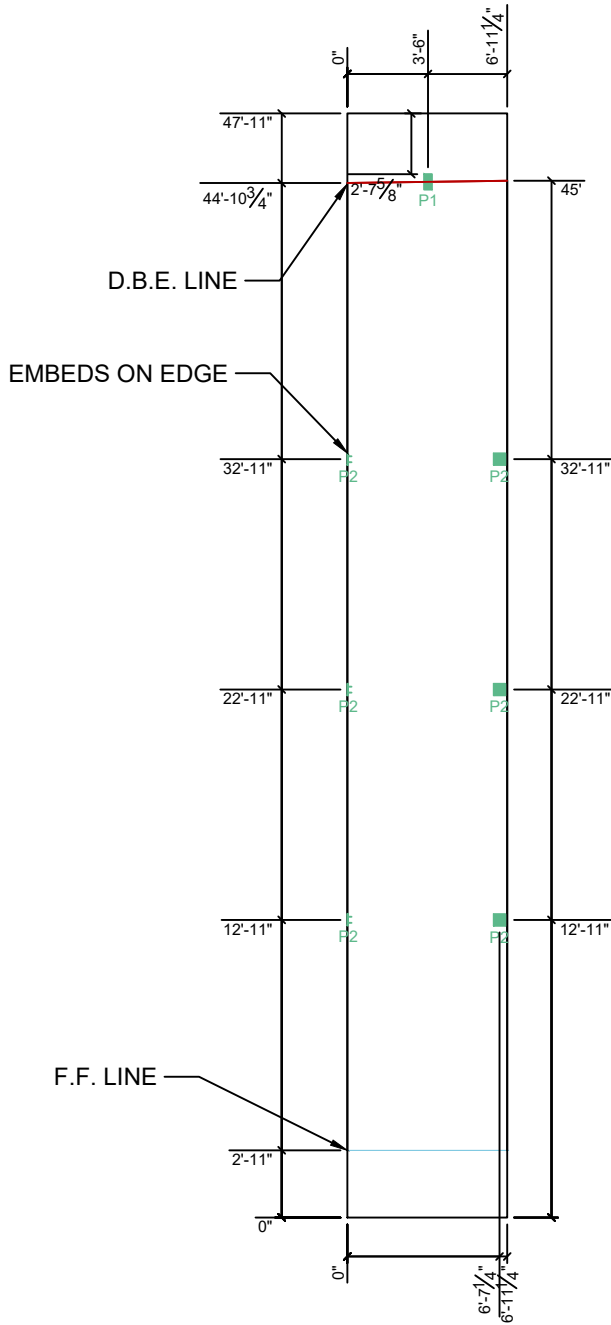




<div>PANEL THICKNESS: 9 1/4"</div>						
		<div>Diagonal BL - TR 48'-2-1/8" Diagonal TL - BR 48'-2-1/8"</div>				
Forming & Hardware		Reveals & Other				
12/8/22	COVINGTON LOGISTICS PARK BUILDING 2			<div><div>0</div><div>SUBMITTED FOR APPROVAL 10/21/22</div></div> <div><div>1</div><div>SUBMITTED FOR APPROVAL 11/30/22</div></div> <div><div>2</div><div>SUBMITTED FOR APPROVAL 12/6/22</div></div>	<div><div>3</div><div>APPROVED FOR CONSTRUCTION 12/8/22</div></div>	PANEL: P49A


PANEL
THICKNESS:
10"




Openings & Hardware			Reveals & Other			
12/8/22	COVINGTON LOGISTICS PARK BUILDING 2		 0 SUBMITTED FOR APPROVAL 10/21/22	 3 APPROVED FOR CONSTRUCTION 12/8/22	PANEL: P50	
			 1 SUBMITTED FOR APPROVAL 11/30/22			
			 2 SUBMITTED FOR APPROVAL 12/6/22			

<div>PANEL THICKNESS: 10"</div>					
		<div>Diagonal BL - TR 48'-5-1/8"</div> <div>Diagonal TL - BR 48'-5-1/8"</div>			
Forming & Hardware		Reveals & Other			
12/8/22	COVINGTON LOGISTICS PARK BUILDING 2		<div>0</div> SUBMITTED FOR APPROVAL 10/21/22	<div>3</div> APPROVED FOR CONSTRUCTION 12/8/22	PANEL: P51
			<div>1</div> SUBMITTED FOR APPROVAL 11/30/22		
			<div>2</div> SUBMITTED FOR APPROVAL 12/6/22		

PANEL
THICKNESS:
10"

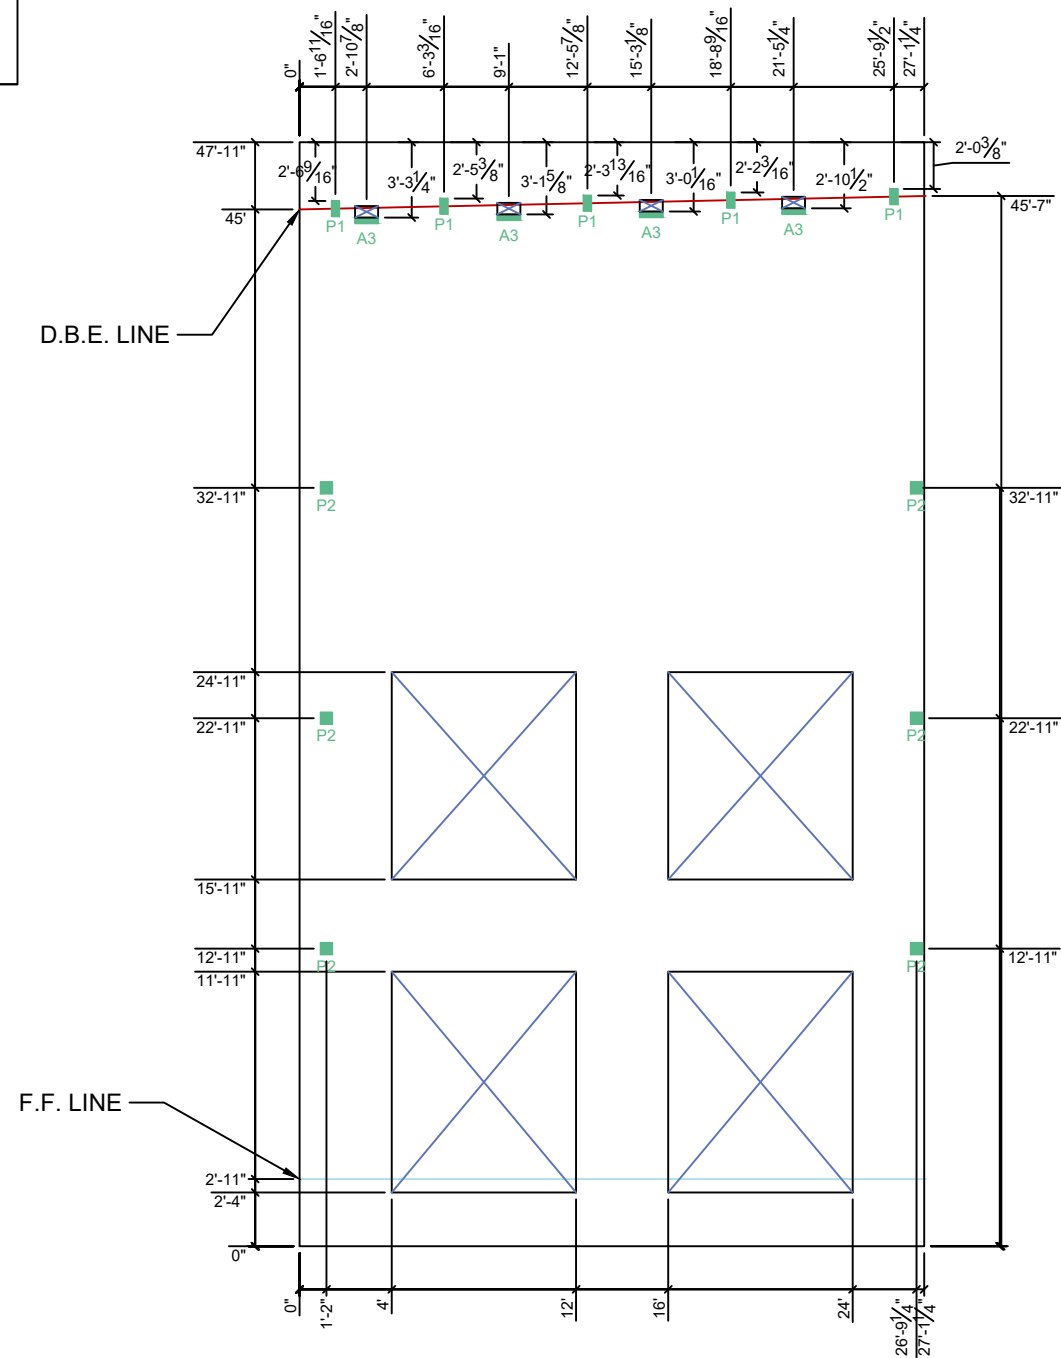

Diagonal BL - TR 55'-1"
Diagonal TL - BR 55'-1"

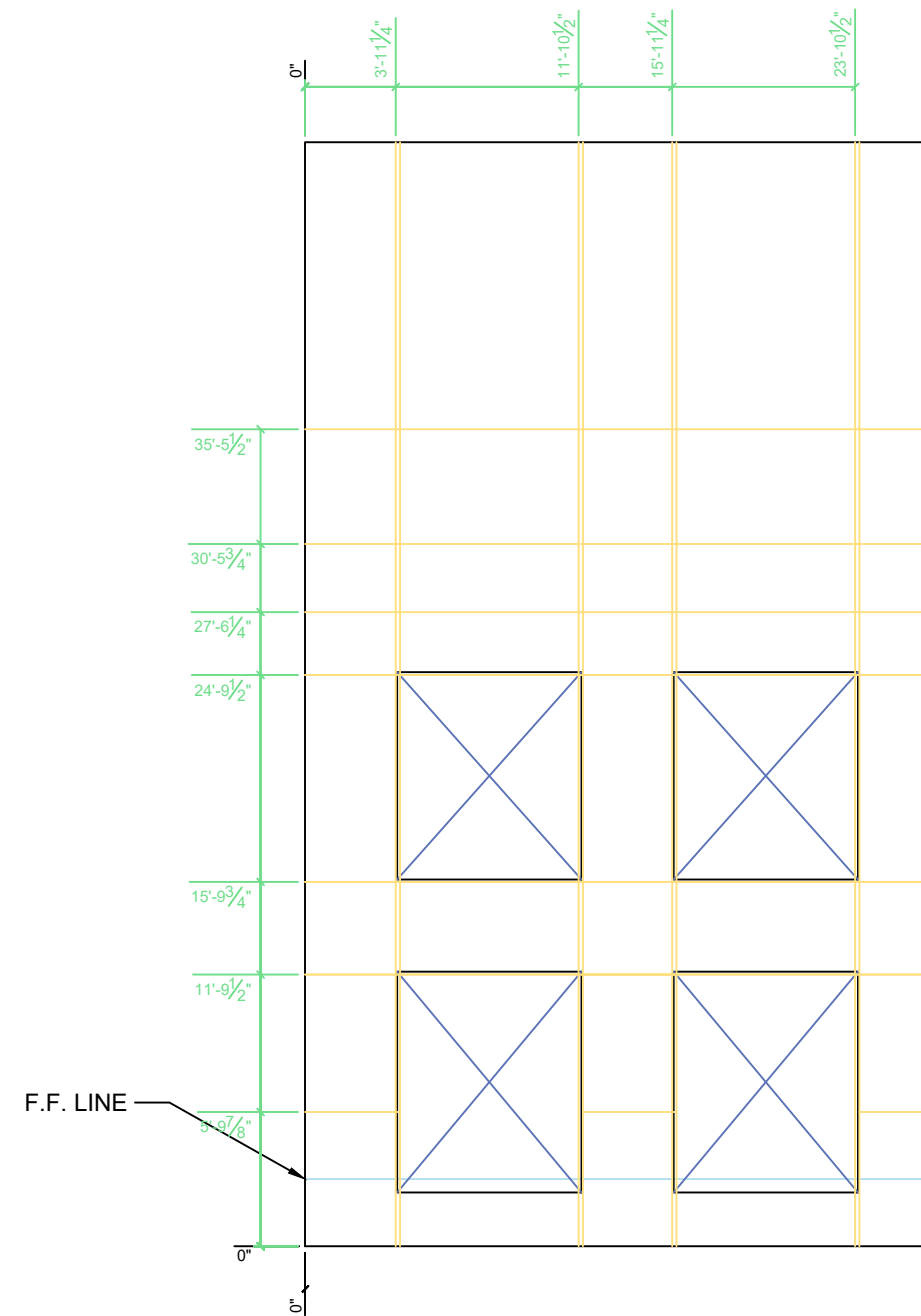

Forming & Hardware

Reveals & Other

12/8/22



COVINGTON LOGISTICS
PARK BUILDING 2



- 0 SUBMITTED FOR APPROVAL 10/21/22
- 1 SUBMITTED FOR APPROVAL 11/30/22
- 2 SUBMITTED FOR APPROVAL 12/6/22


3 APPROVED FOR CONSTRUCTION 12/8/22

PANEL:
P52

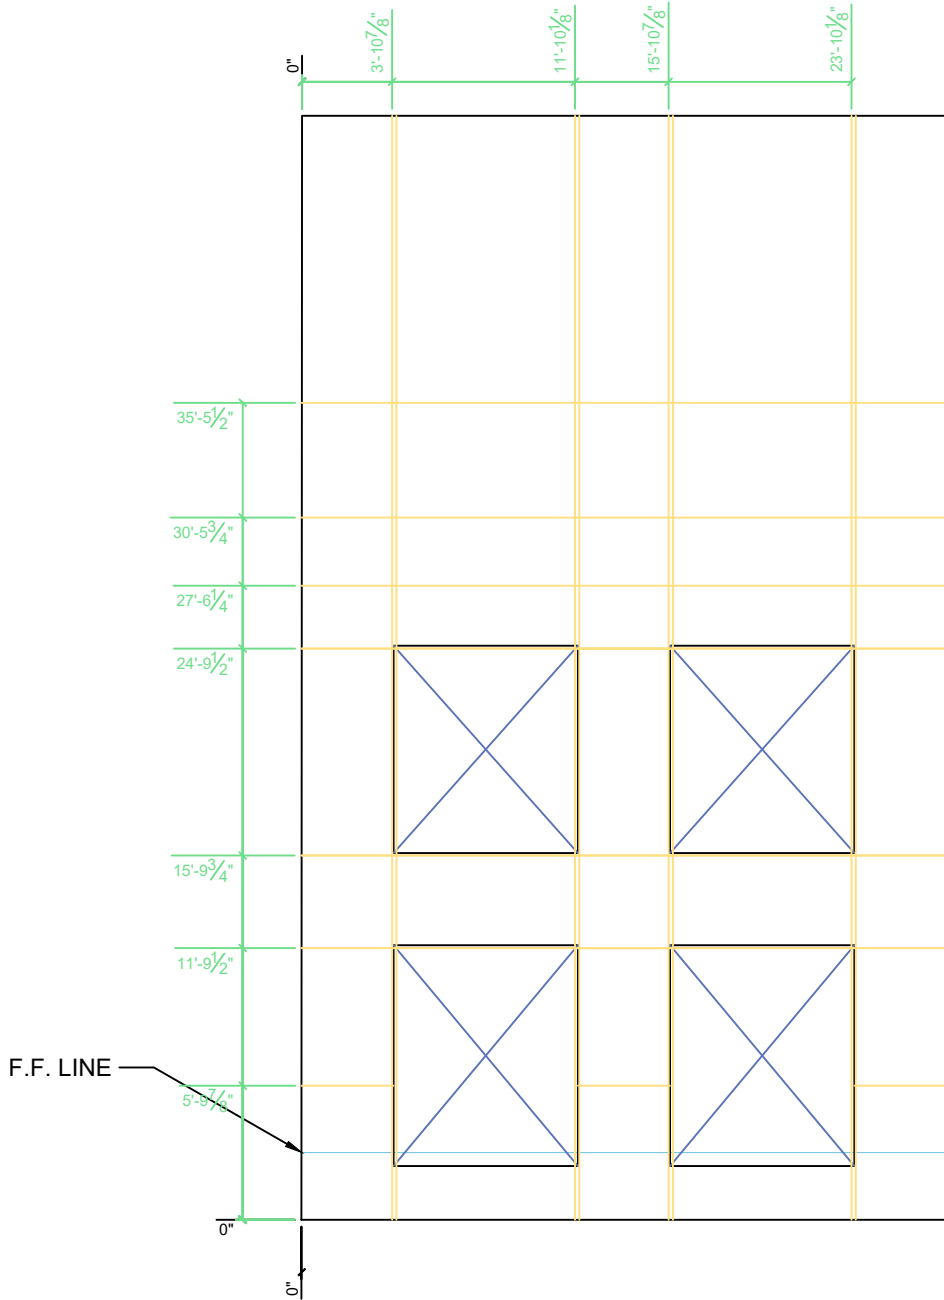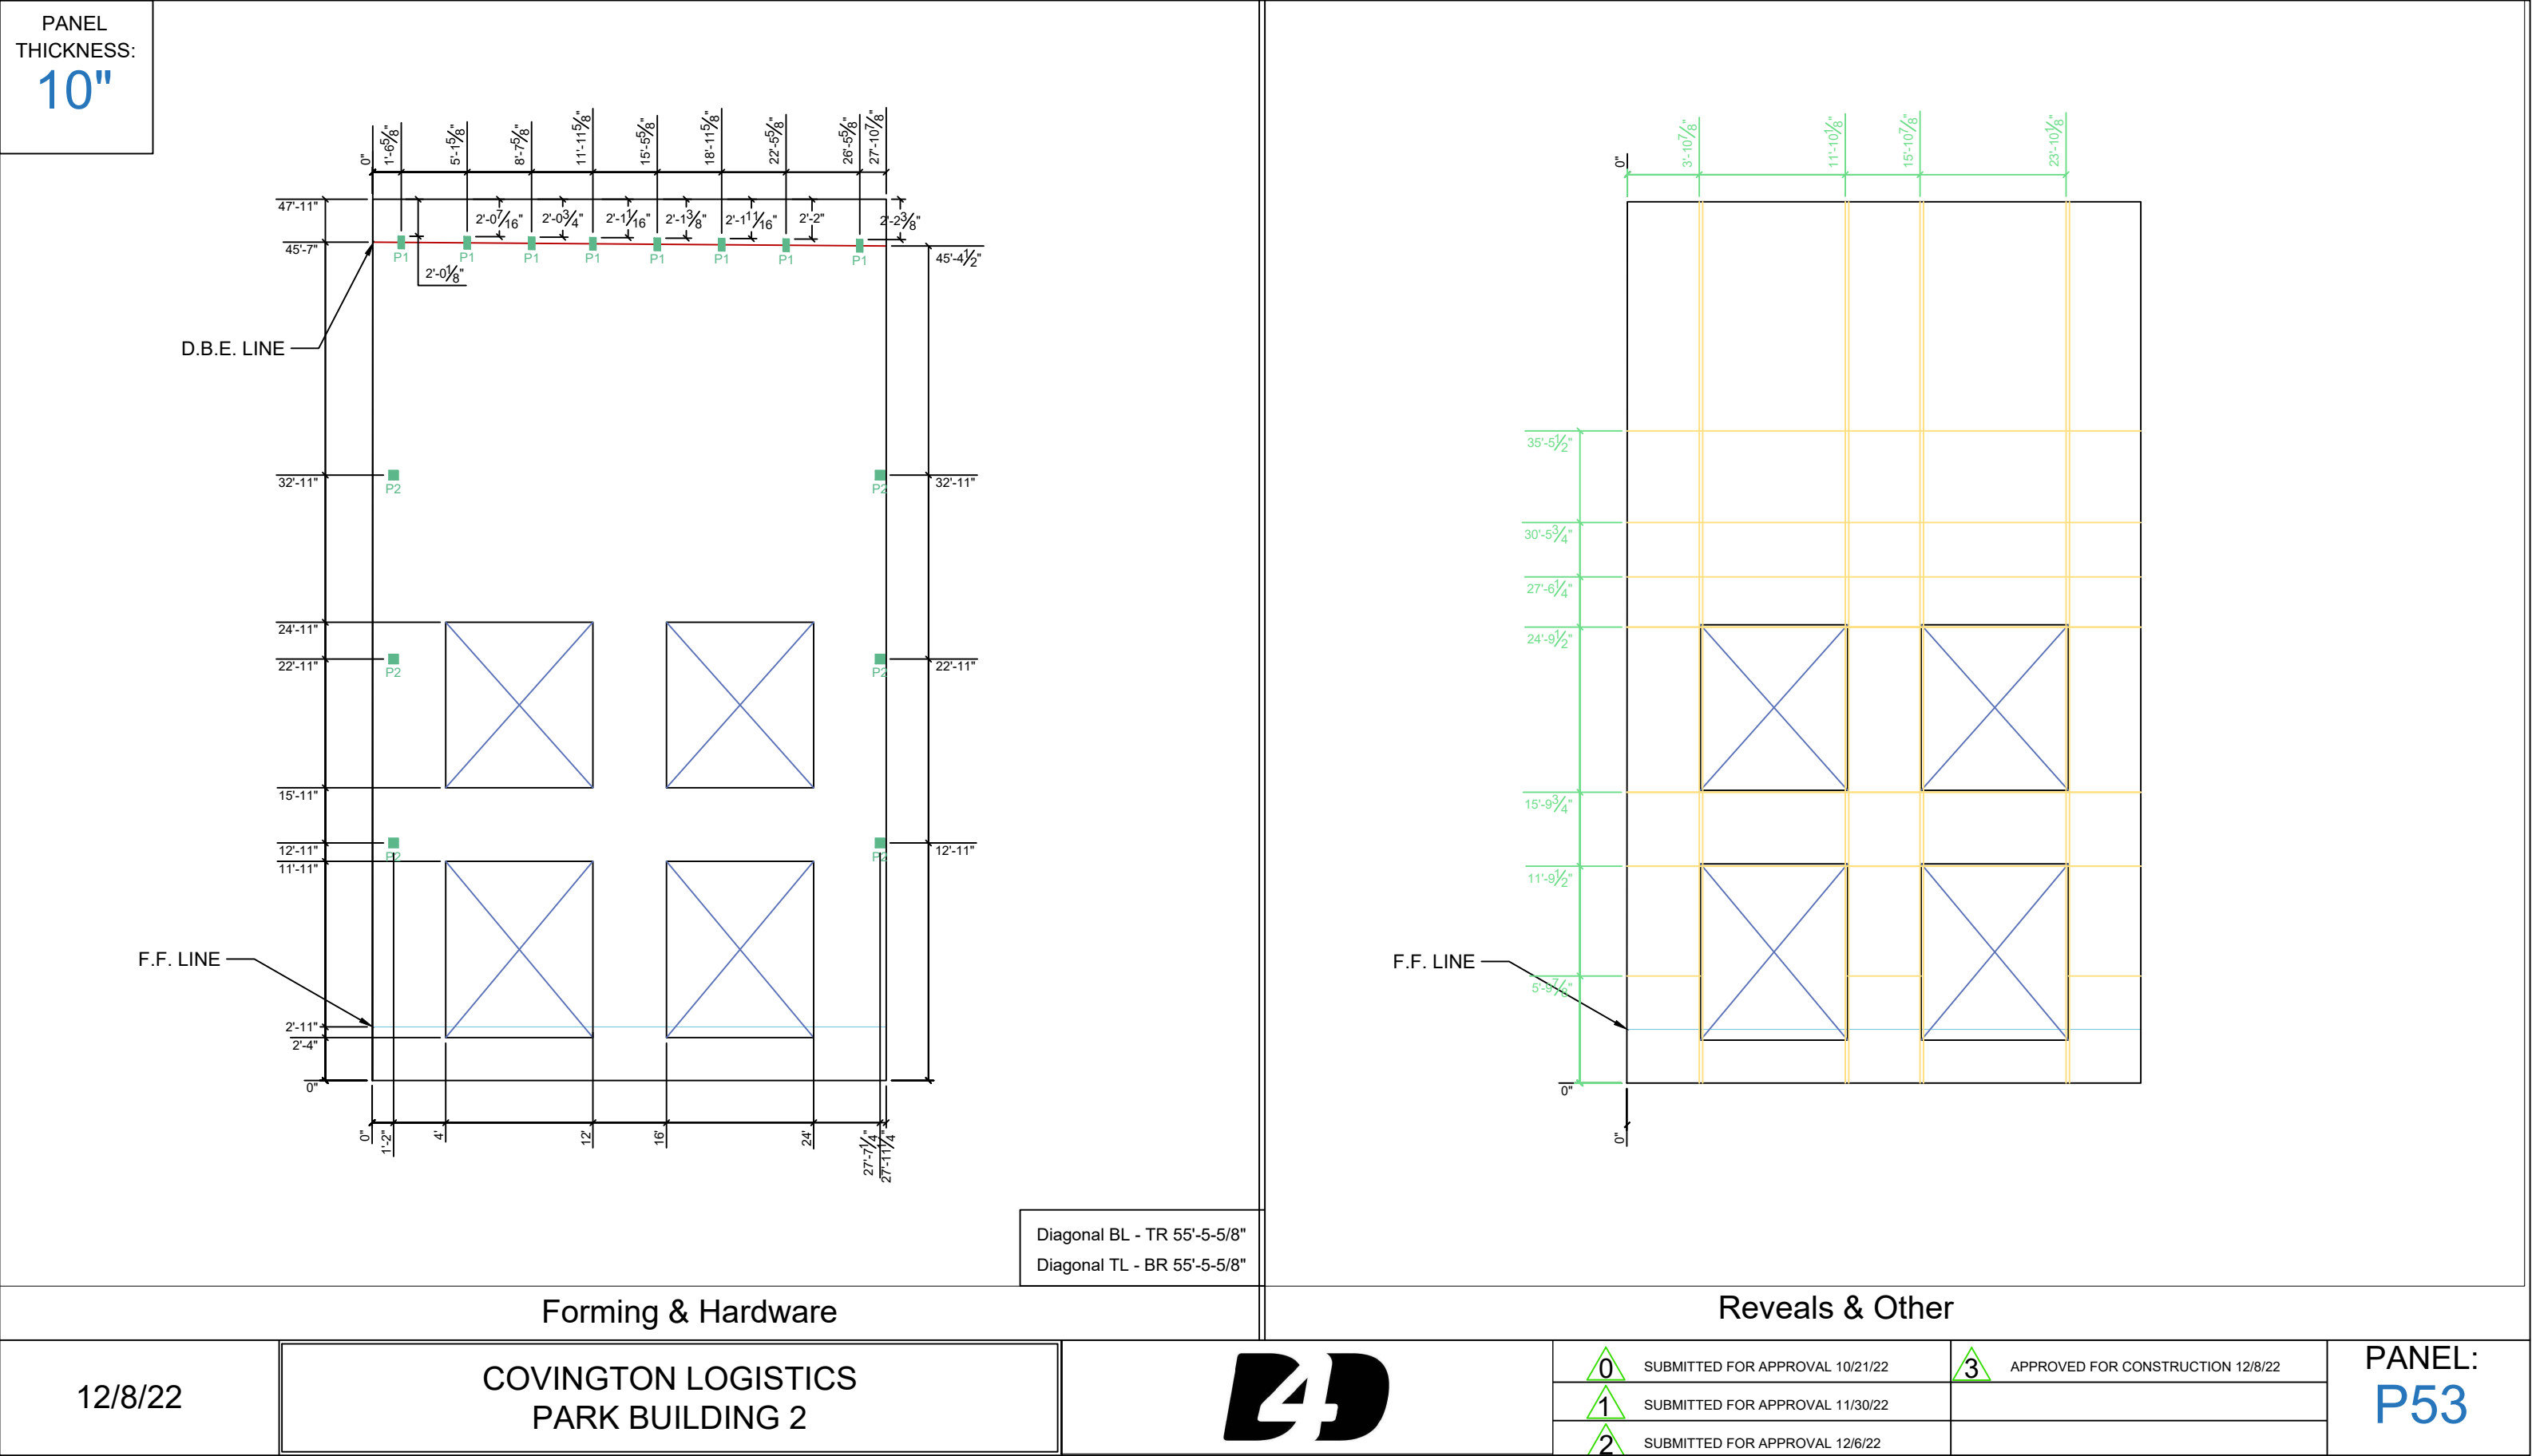




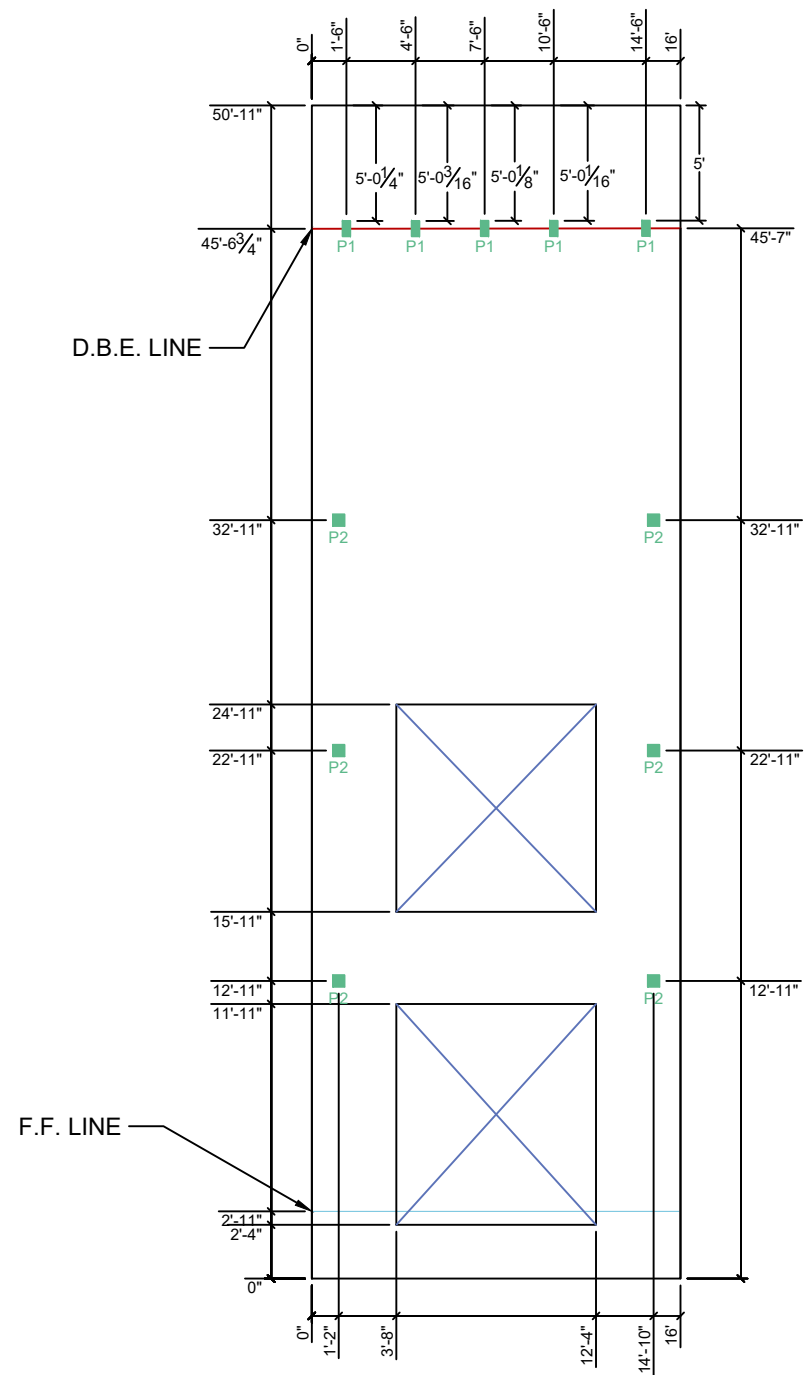


<div>PANEL THICKNESS: 10"</div>					
		<div>Diagonal BL - TR 51'-10-11/16" Diagonal TL - BR 51'-10-11/16"</div>			
Forming & Hardware		Reveals & Other			
12/8/22	COVINGTON LOGISTICS PARK BUILDING 2			<div>0</div> <div>SUBMITTED FOR APPROVAL 10/21/22</div>	<div>3</div> <div>APPROVED FOR CONSTRUCTION 12/8/22</div>
				<div>1</div> <div>SUBMITTED FOR APPROVAL 11/30/22</div>	
				<div>2</div> <div>SUBMITTED FOR APPROVAL 12/6/22</div>	
				PANEL: P54	

PANEL
THICKNESS:
10"

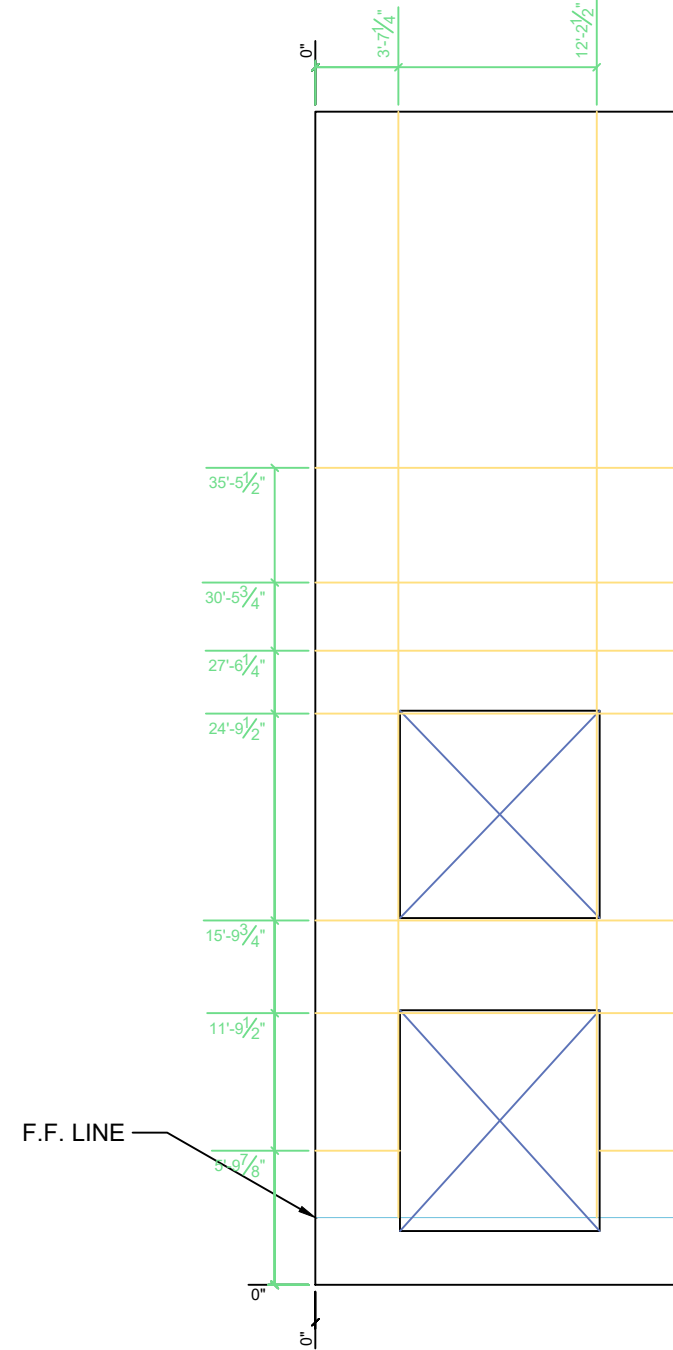



Diagonal BL - TR 53'-4-1/4"
Diagonal TL - BR 53'-4-1/4"








Forming & Hardware			Reveals & Other		
12/8/22	COVINGTON LOGISTICS PARK BUILDING 2		 SUBMITTED FOR APPROVAL 10/21/22	 APPROVED FOR CONSTRUCTION 12/8/22	PANEL: P55
			 SUBMITTED FOR APPROVAL 11/30/22		
			 SUBMITTED FOR APPROVAL 12/6/22		

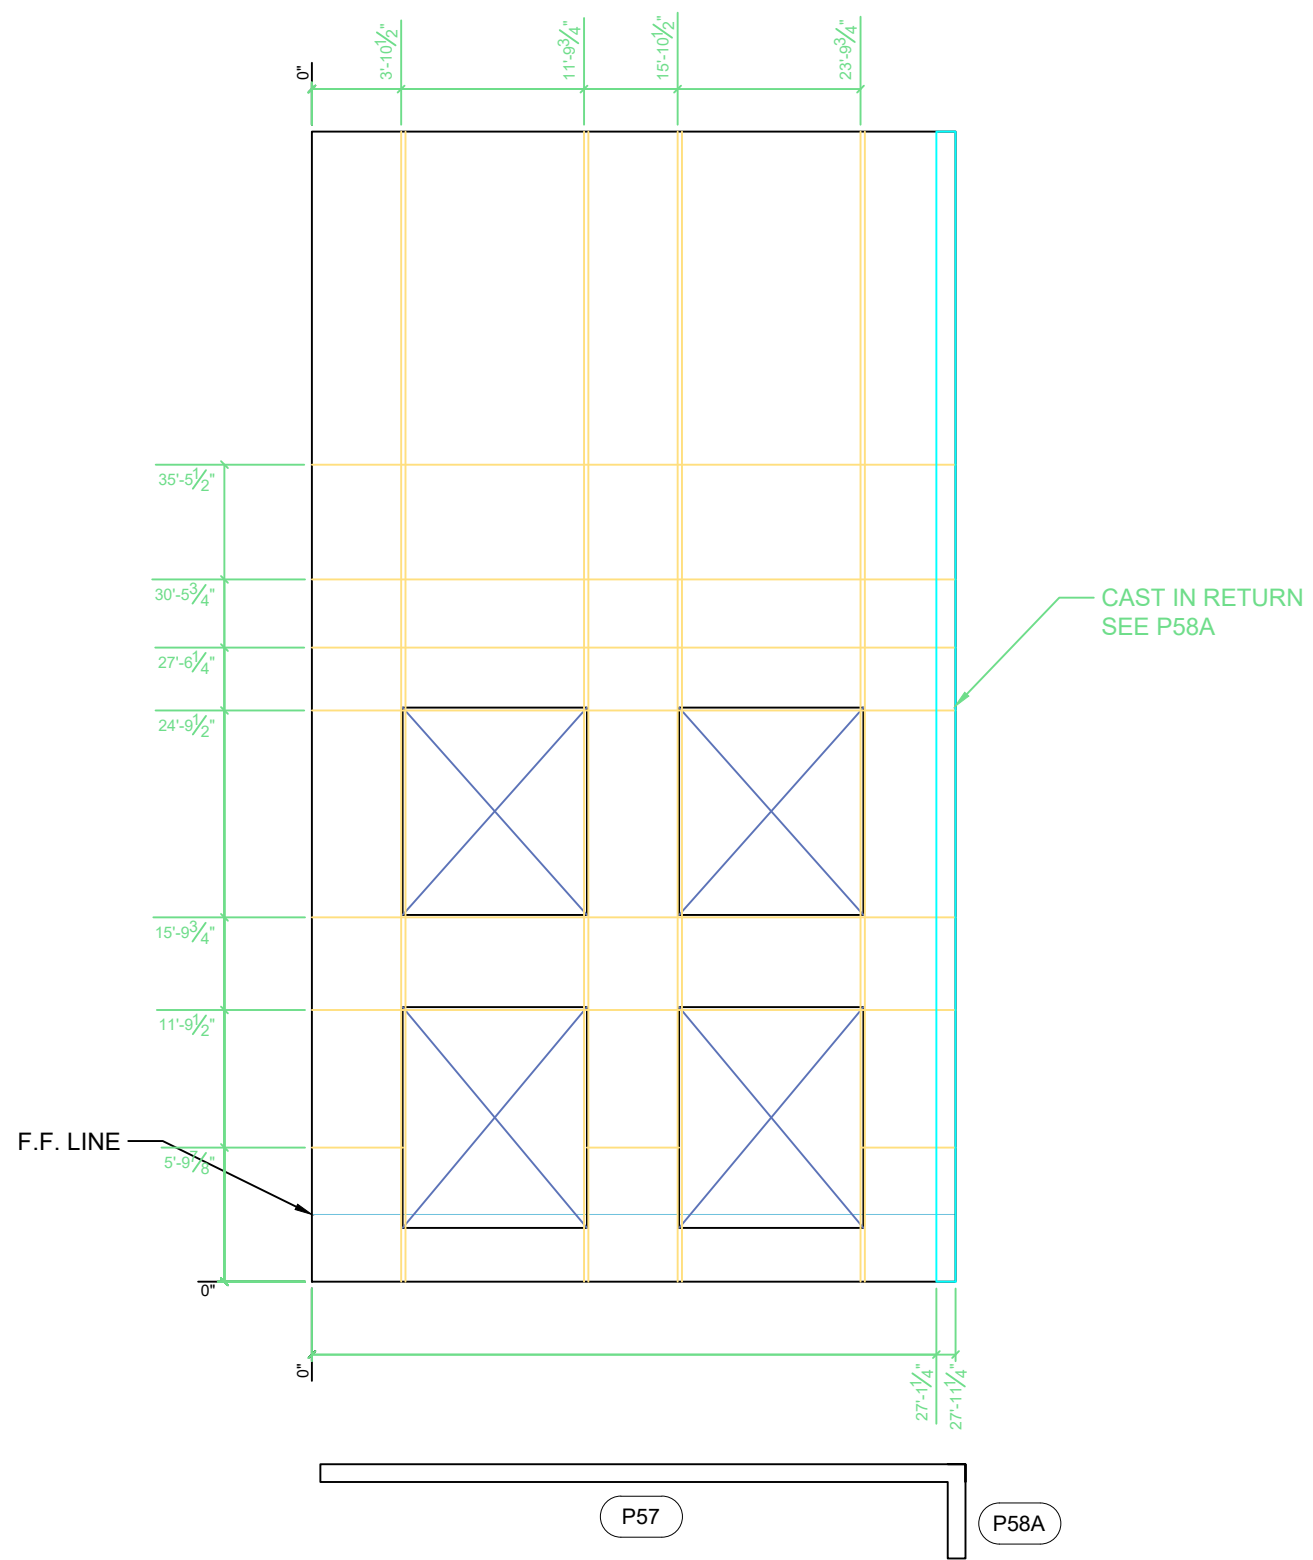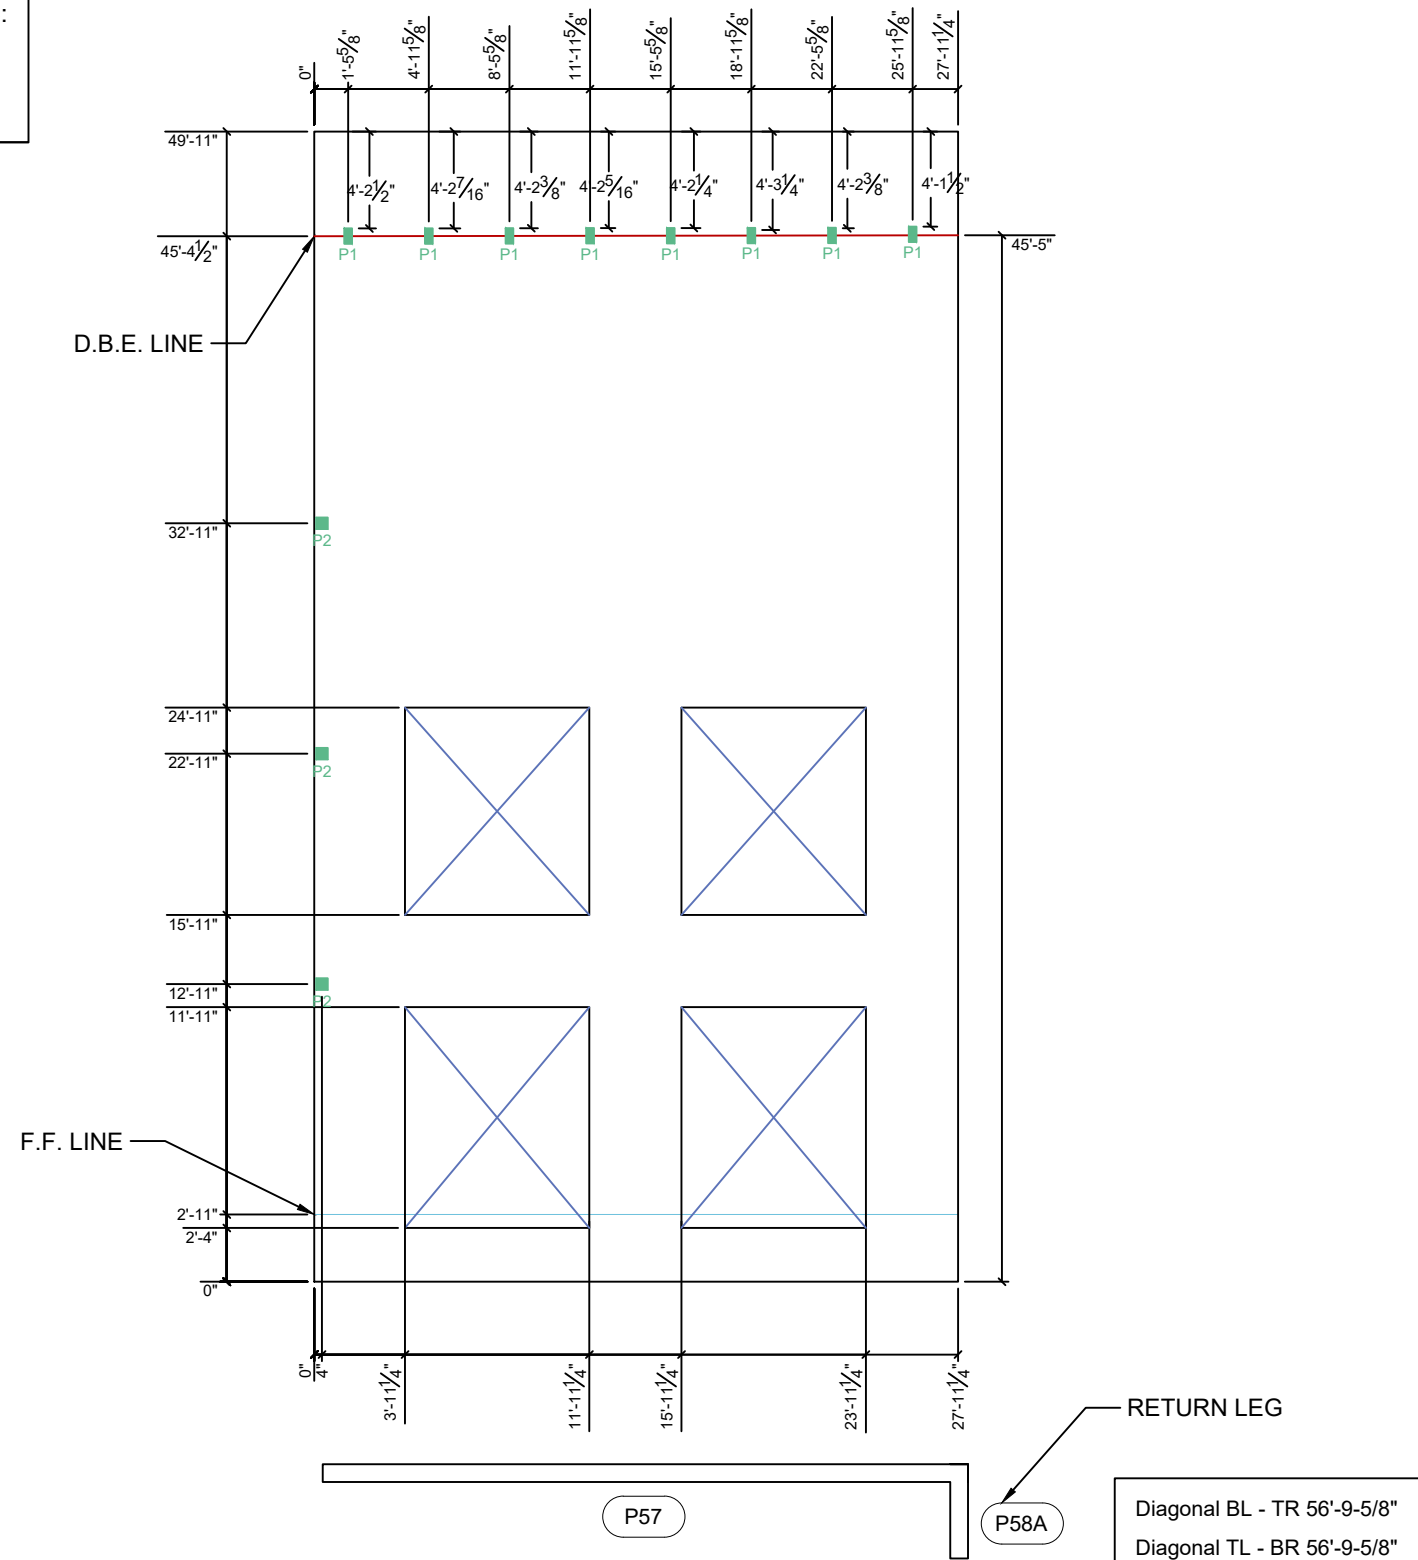
<div> <div> <div>PANEL THICKNESS:</div> <div>10"</div> </div> <div> </div> </div>				<div> </div>			
<div> <div> <div>Diagonal BL - TR 51'-1-15/16"</div> <div>Diagonal TL - BR 51'-1-15/16"</div> </div> <div>Forming & Hardware</div> </div>				<div> <div>Reveals & Other</div> </div>			
12/8/22	<div>COVINGTON LOGISTICS PARK BUILDING 2</div>			<div>0</div> <div>SUBMITTED FOR APPROVAL 10/21/22</div>	<div>3</div> <div>APPROVED FOR CONSTRUCTION 12/8/22</div>	<div>PANEL: P56</div>	
				<div>1</div> <div>SUBMITTED FOR APPROVAL 11/30/22</div>			
				<div>2</div> <div>SUBMITTED FOR APPROVAL 12/6/22</div>			

PANEL
THICKNESS:
10"




Forming & Hardware				Reveals & Other			
12/8/22	COVINGTON LOGISTICS PARK BUILDING 2		 0	SUBMITTED FOR APPROVAL 10/21/22	 3	APPROVED FOR CONSTRUCTION 12/8/22	PANEL: P57
			 1	SUBMITTED FOR APPROVAL 11/30/22			
			 2	SUBMITTED FOR APPROVAL 12/6/22			

PANEL THICKNESS:
10"

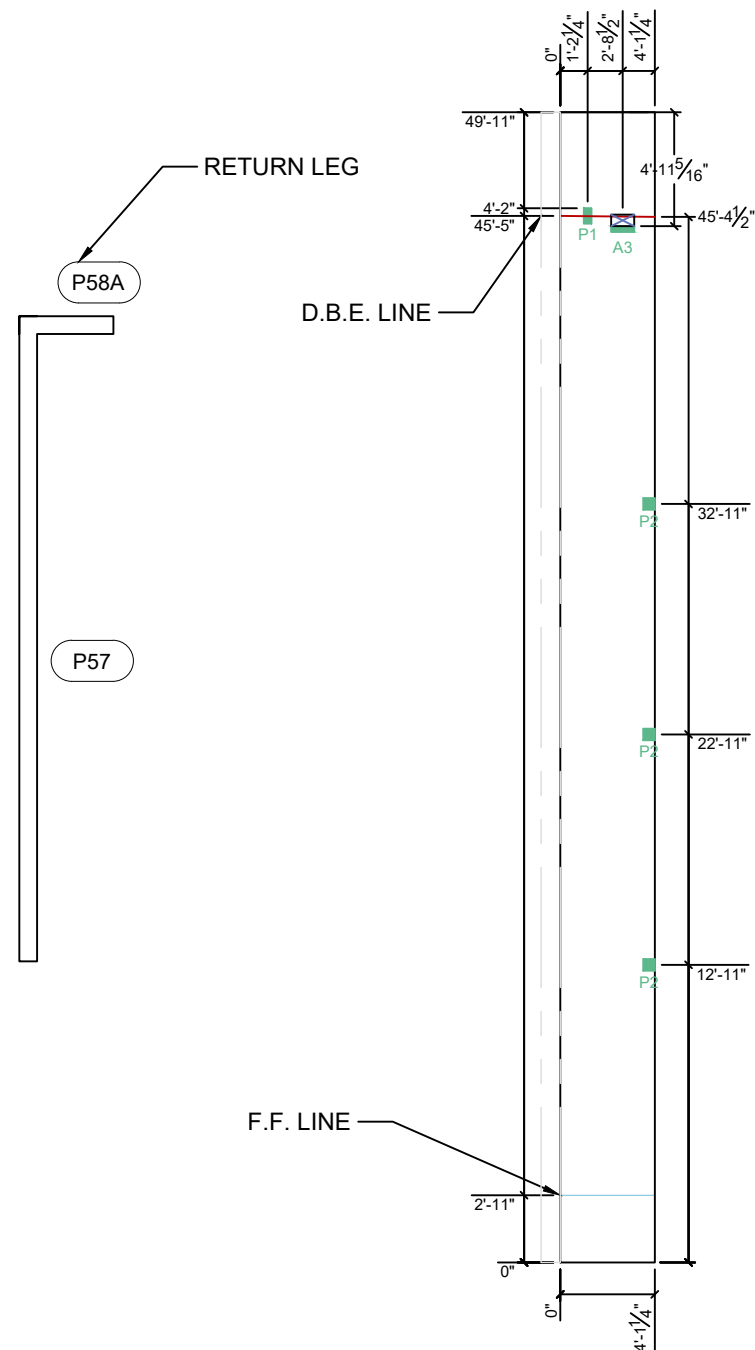

Diagonal BL - TR 50'-1"

Diagonal TL - BR 50'-1"

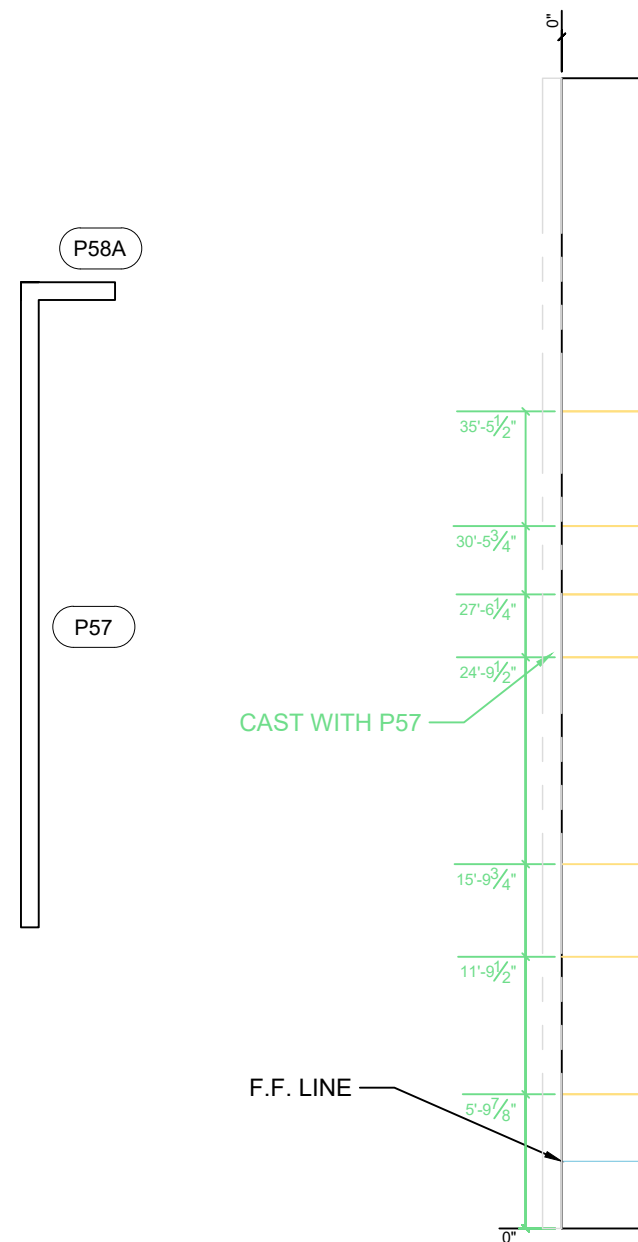

Forming & Hardware

Reveals & Other

12/8/22

COVINGTON LOGISTICS
PARK BUILDING 2




0	SUBMITTED FOR APPROVAL 10/21/22
1	SUBMITTED FOR APPROVAL 11/30/22
2	SUBMITTED FOR APPROVAL 12/6/22


3 APPROVED FOR CONSTRUCTION 12/8/22



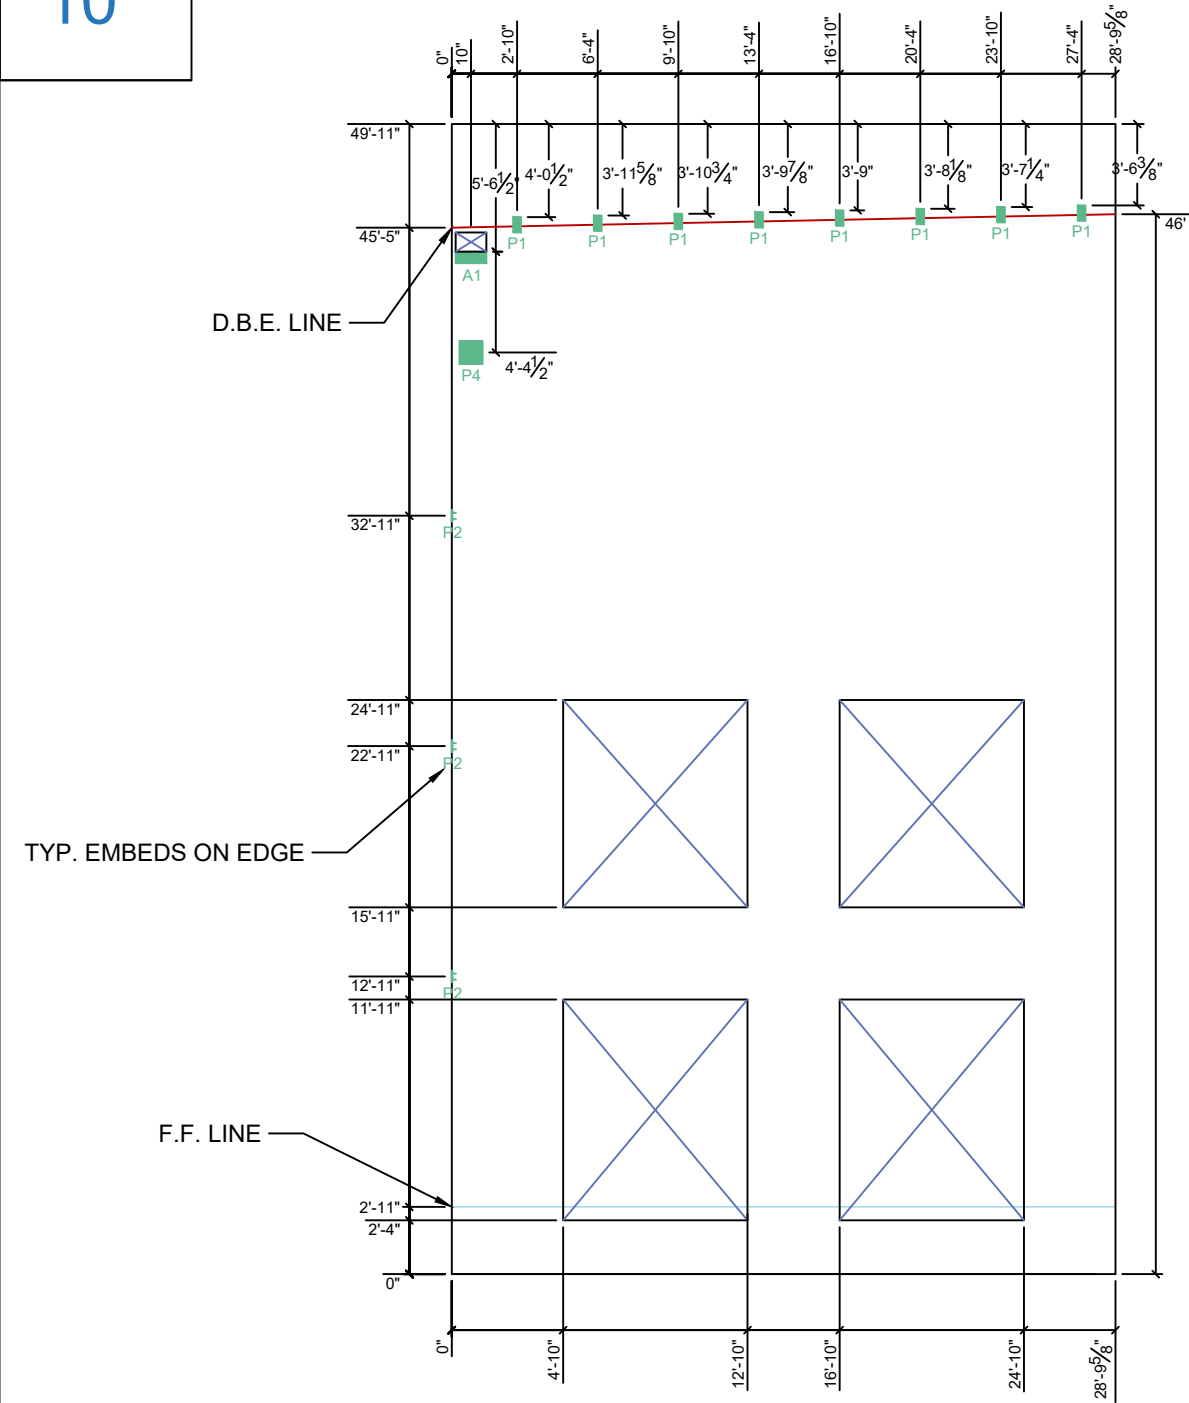


PANEL:
P58A

PANEL
THICKNESS:
10"

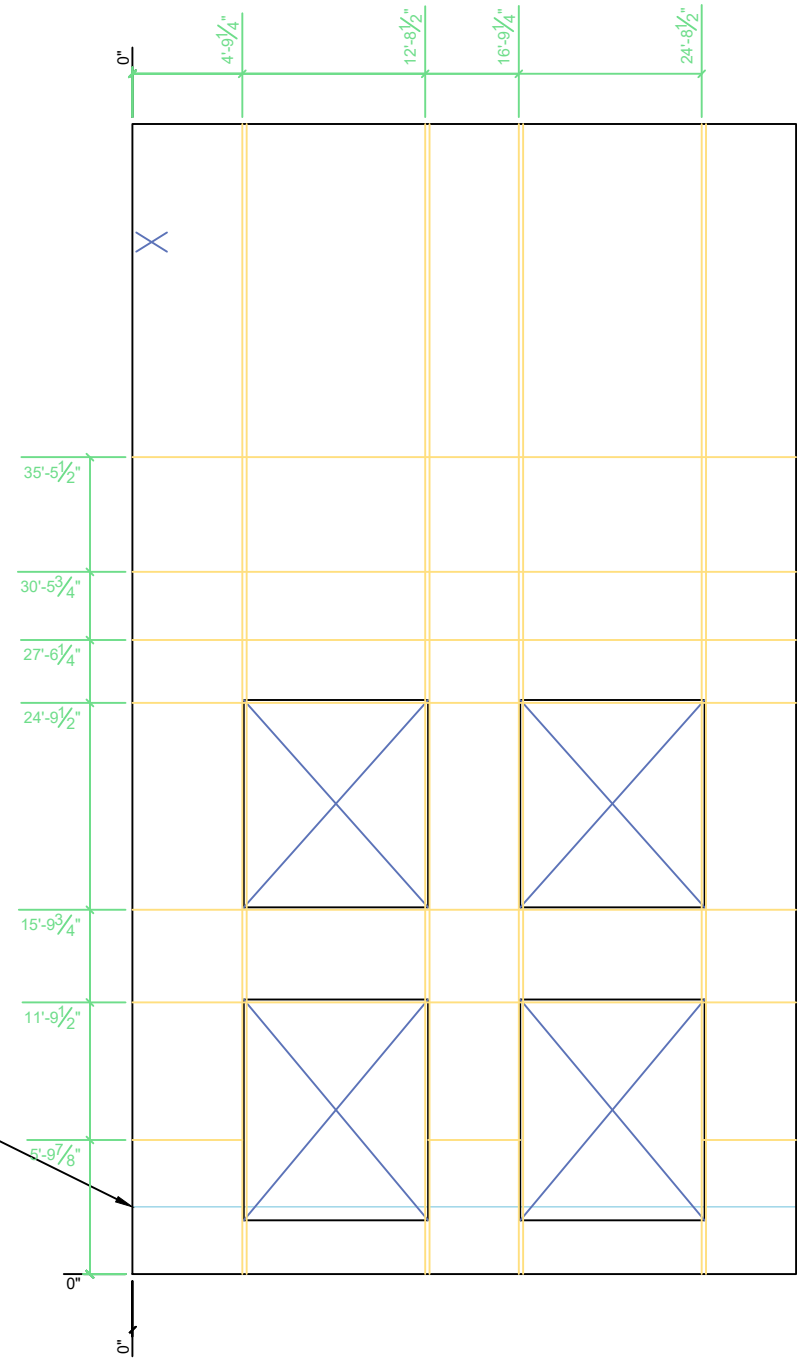


Diagonal BL - TR 57'-7-3/8"
Diagonal TL - BR57'-7-3/8"




Forming & Hardware			Reveals & Other		
12/8/22	COVINGTON LOGISTICS PARK BUILDING 2		 SUBMITTED FOR APPROVAL 10/21/22	 APPROVED FOR CONSTRUCTION 12/8/22	PANEL: P59
			 SUBMITTED FOR APPROVAL 11/30/22		
			 SUBMITTED FOR APPROVAL 12/6/22		

PANEL
THICKNESS:
10"

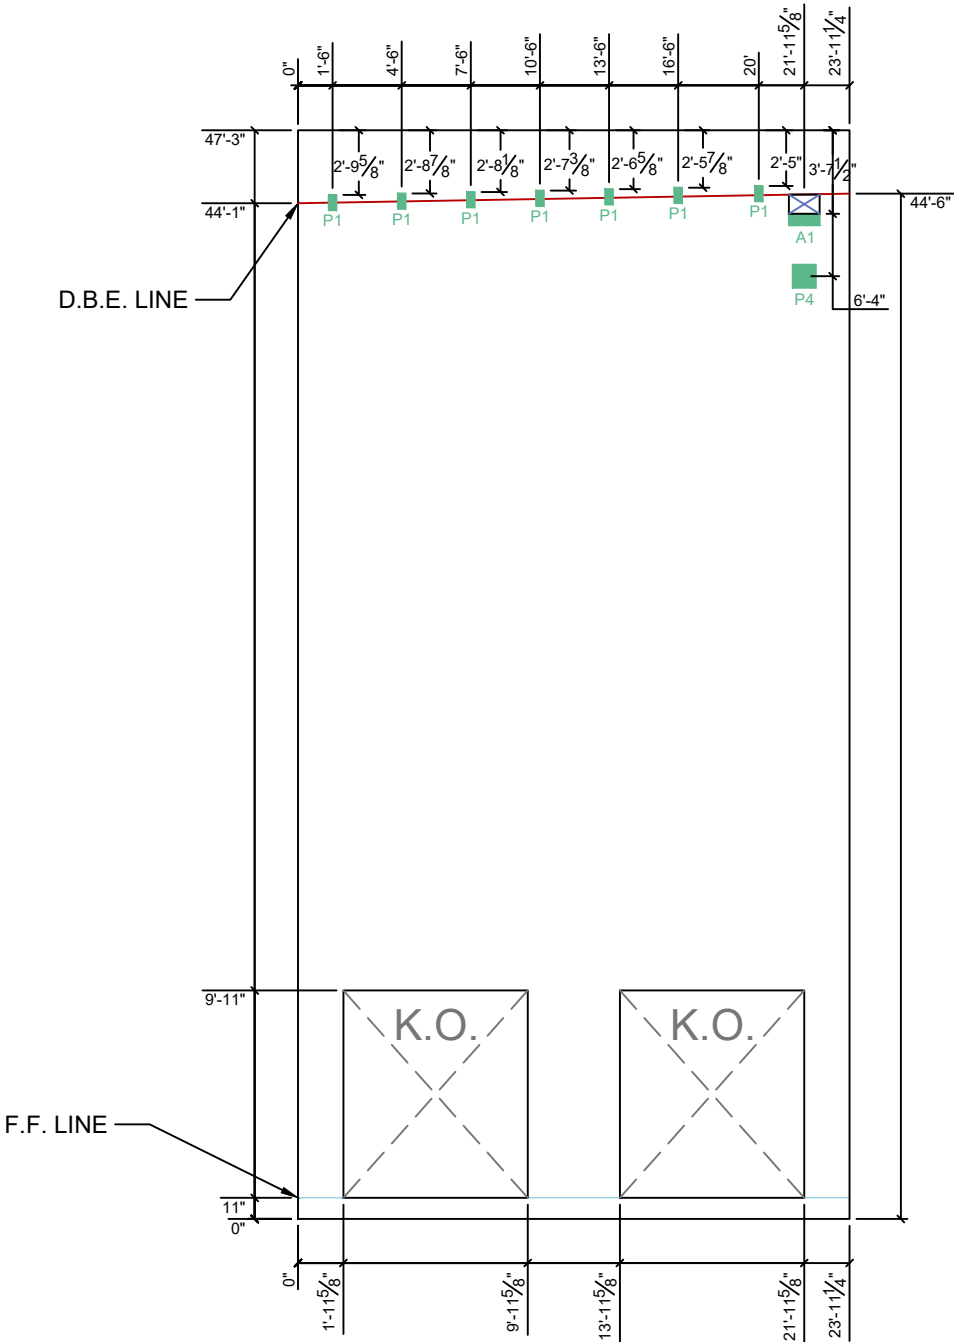

Diagonal BL - TR 52'-11-5/8"
Diagonal TL - BR 52'-11-5/8"

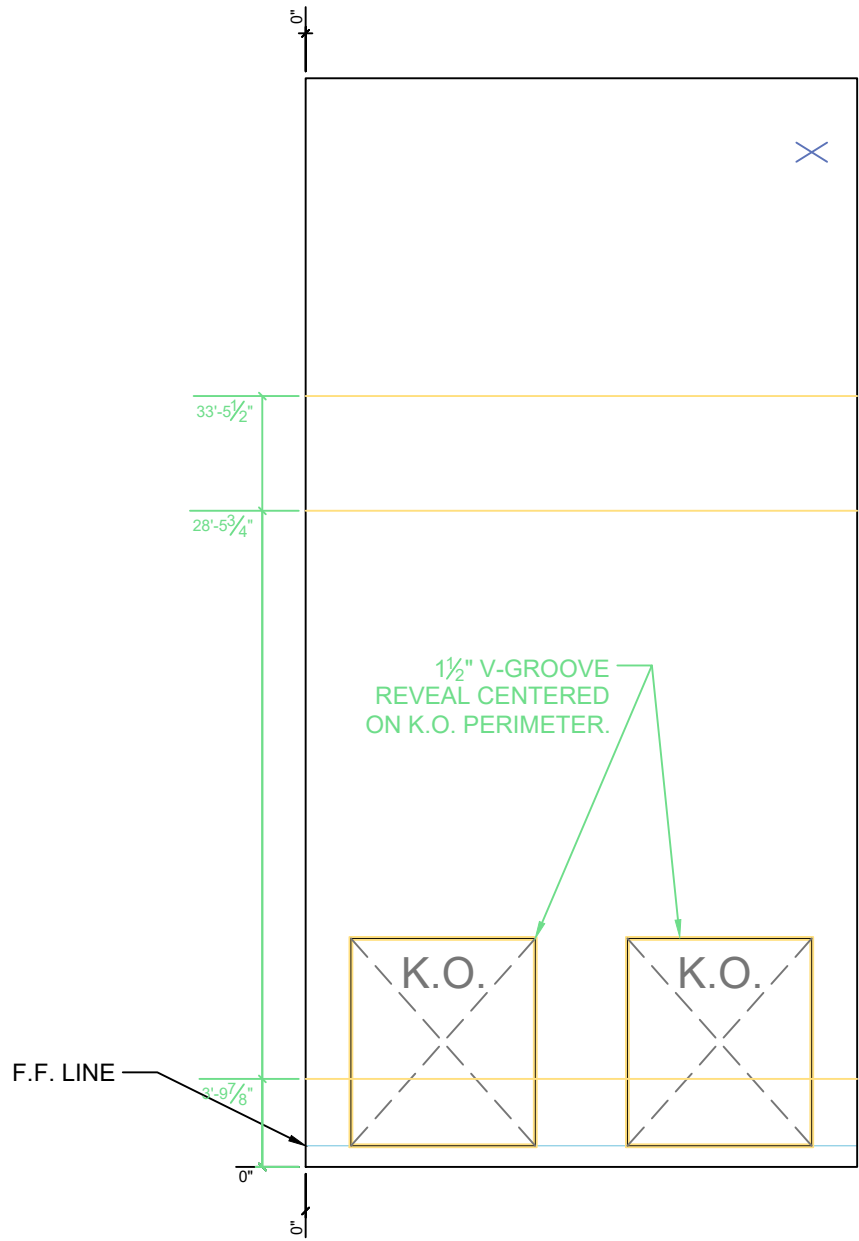


Forming & Hardware

Reveals & Other


12/8/22	COVINGTON LOGISTICS PARK BUILDING 2		0 SUBMITTED FOR APPROVAL 10/21/22	3 APPROVED FOR CONSTRUCTION 12/8/22	PANEL: P60
			1 SUBMITTED FOR APPROVAL 11/30/22		
			2 SUBMITTED FOR APPROVAL 12/6/22		

<div>PANEL THICKNESS: 10"</div>		<p>Diagram showing panel dimensions and reinforcement details. Key dimensions include: Top horizontal spacing (0" to 24'-11 1/4"), Vertical spacing (49'-3", 44'-6", 45'-0 1/4"), Reinforcement bar spacing (4'-4 5/8", 4'-3 11/16", 4'-2 13/16", 4'-1 7/8", 4'-0 15/16", 4'-0 1/16", 3'-11 1/8"), and Bottom horizontal spacing (0" to 24'-11 1/4"). Labels include D.B.E. LINE and F.F. LINE.</p>		<p>Diagram showing panel dimensions and reinforcement details. Key dimensions include: Top horizontal spacing (0" to 3'-10 1/2"), Vertical spacing (33'-5 1/2", 28'-5 3/4", 3'-9 7/8", 0"), and Bottom horizontal spacing (0" to 24'-11 1/4"). Labels include F.F. LINE.</p>	
Forming & Hardware		Reveals & Other			
12/8/22	COVINGTON LOGISTICS PARK BUILDING 2		<div><div>0</div>SUBMITTED FOR APPROVAL 10/21/22</div> <div><div>1</div>SUBMITTED FOR APPROVAL 11/30/22</div> <div><div>2</div>SUBMITTED FOR APPROVAL 12/6/22</div>	<div><div>3</div>APPROVED FOR CONSTRUCTION 12/8/22</div>	PANEL: P61

PANEL
THICKNESS:
10"

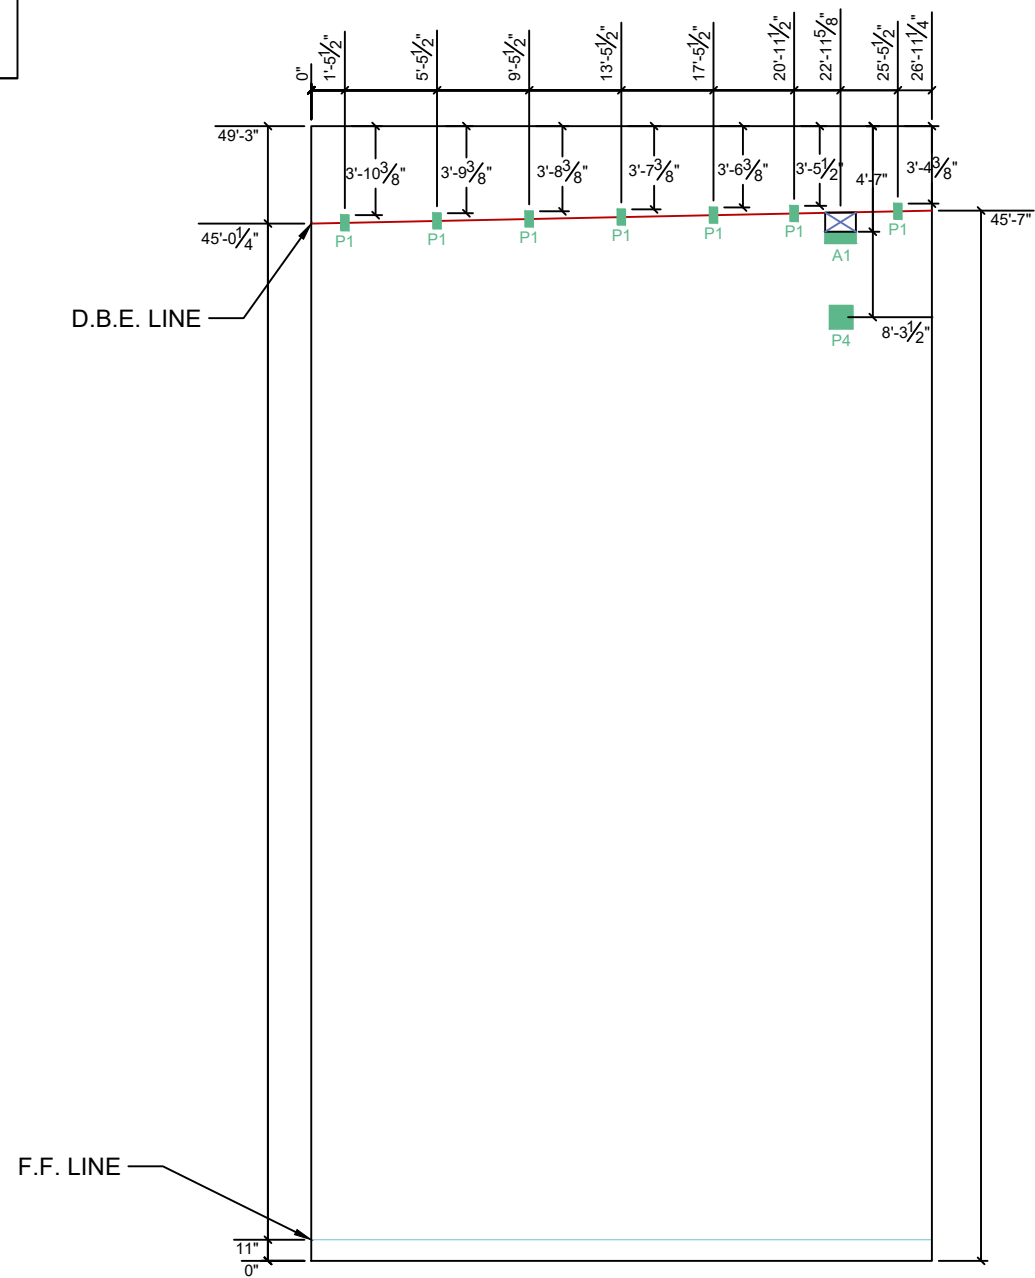

Diagonal BL - TR 56'-1-5/8"
Diagonal TL - BR 56'-1-5/8"

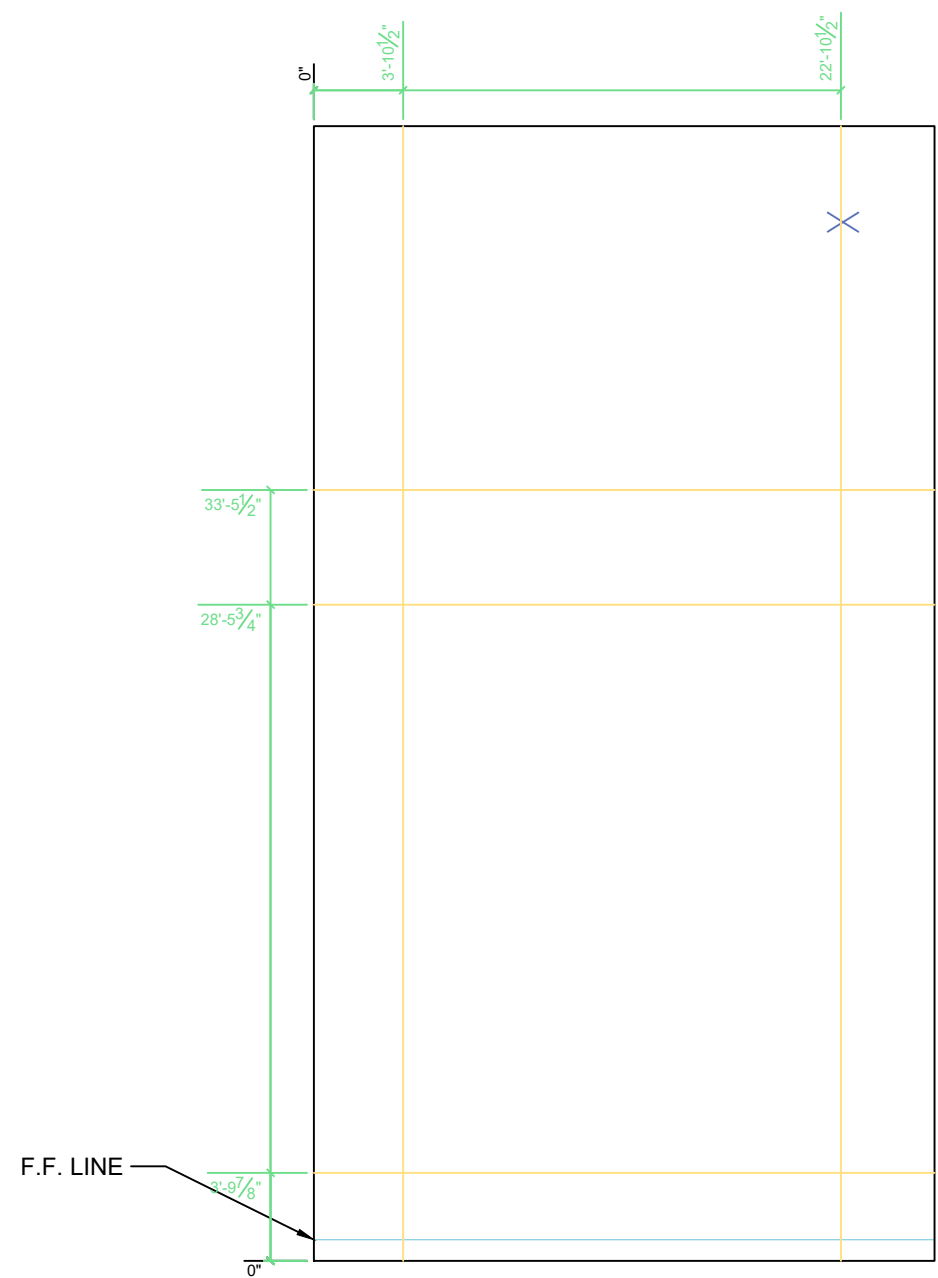



Forming & Hardware

Reveals & Other

12/8/22	COVINGTON LOGISTICS PARK BUILDING 2		 0 SUBMITTED FOR APPROVAL 10/21/22	 3 APPROVED FOR CONSTRUCTION 12/8/22	PANEL: P62
			 1 SUBMITTED FOR APPROVAL 11/30/22		
			 2 SUBMITTED FOR APPROVAL 12/6/22		

<div> <div> <div>PANEL THICKNESS:</div> <div>10"</div> </div> <div> <div> <div>49'-3"</div> <div>45'-7"</div> <div>0"</div> <div>1'-5 1/2"</div> <div>5'-5 1/2"</div> <div>9'-5 1/2"</div> <div>13'-5 1/2"</div> <div>17'-5 1/2"</div> <div>21'-5 1/2"</div> <div>22'-11 1/4"</div> <div>3'-3 5/8"</div> <div>3'-2 5/8"</div> <div>3'-1 5/8"</div> <div>3'-0 5/8"</div> <div>2'-11 5/8"</div> <div>2'-10 5/8"</div> <div>46'-0 3/4"</div> <div>11"</div> <div>0"</div> <div>D.B.E. LINE</div> <div>F.F. LINE</div> <div>P1</div> <div>P1</div> <div>P1</div> <div>P1</div> <div>P1</div> <div>P1</div> </div> </div> <div> <div>Diagonal BL - TR 54'-3-15/16"</div> <div>Diagonal TL - BR 54'-3-15/16"</div> </div> </div>		<div> <div> <div> <div>0"</div> <div>18'-10 1/2"</div> <div>33'-5 1/2"</div> <div>28'-5 3/4"</div> <div>0"</div> <div>3'-9 7/8"</div> <div>0"</div> <div>F.F. LINE</div> </div> </div> </div>			
Forming & Hardware		Reveals & Other			
12/8/22	COVINGTON LOGISTICS PARK BUILDING 2		<div>0</div> SUBMITTED FOR APPROVAL 10/21/22	<div>3</div> APPROVED FOR CONSTRUCTION 12/8/22	PANEL: P63
			<div>1</div> SUBMITTED FOR APPROVAL 11/30/22		
			<div>2</div> SUBMITTED FOR APPROVAL 12/6/22		

PANEL
THICKNESS:
10"

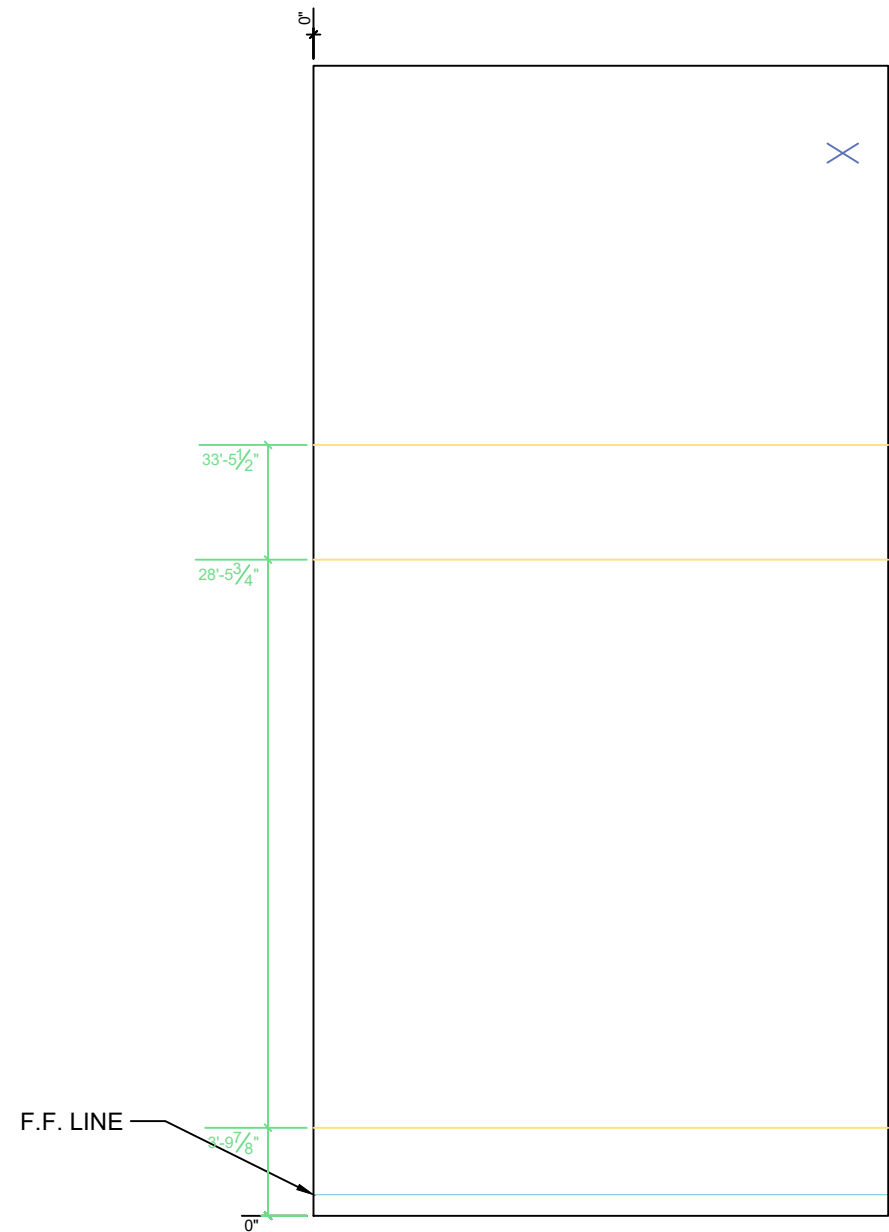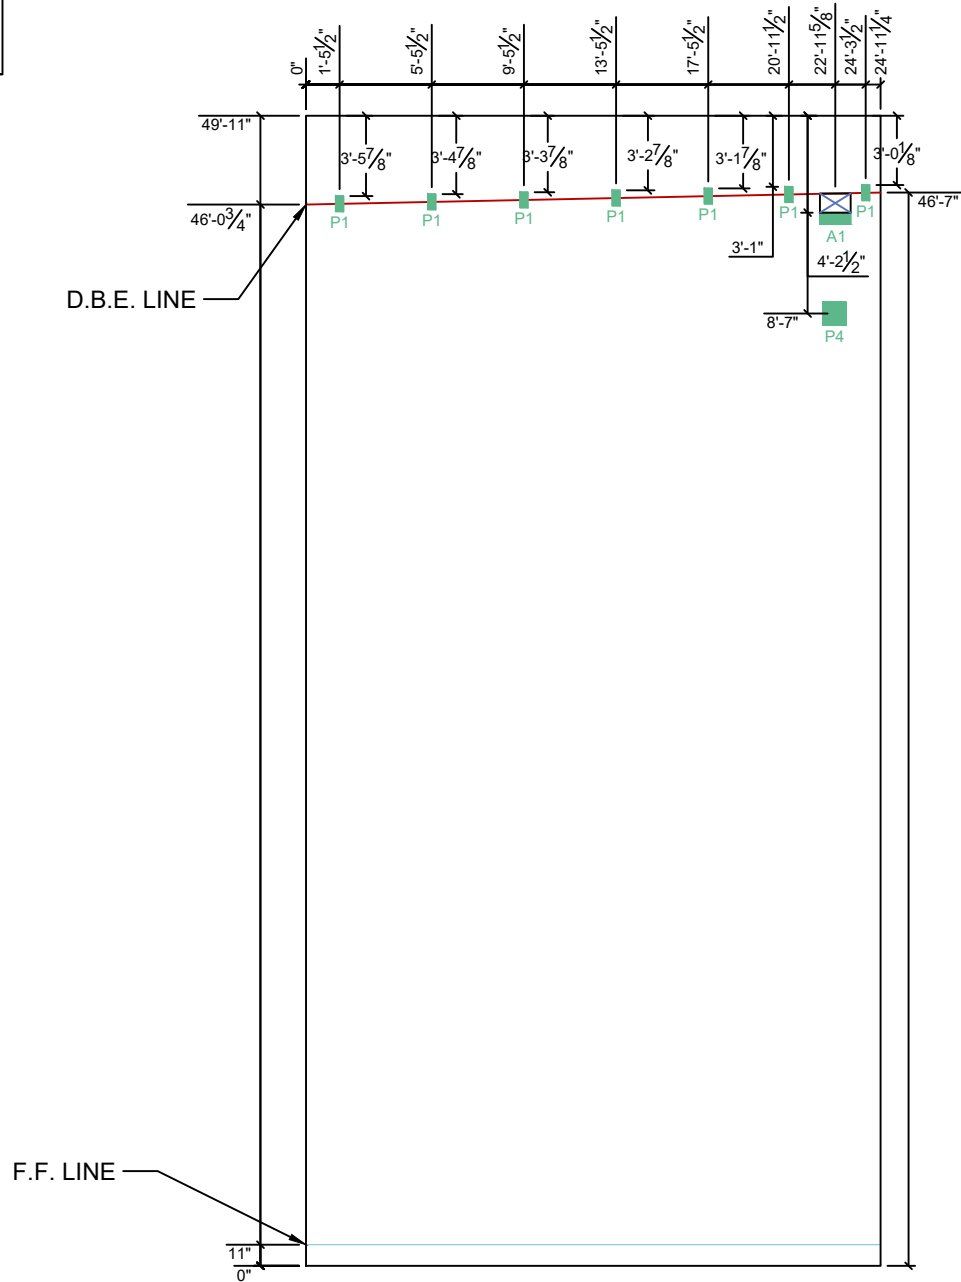

Diagonal BL - TR 55'-9-9/16"
Diagonal TL - BR 55'-9-9/16"

Forming & Hardware

Reveals & Other

12/8/22

COVINGTON LOGISTICS
PARK BUILDING 2




0 SUBMITTED FOR APPROVAL 10/21/22
1 SUBMITTED FOR APPROVAL 11/30/22
2 SUBMITTED FOR APPROVAL 12/6/22


3 APPROVED FOR CONSTRUCTION 12/8/22



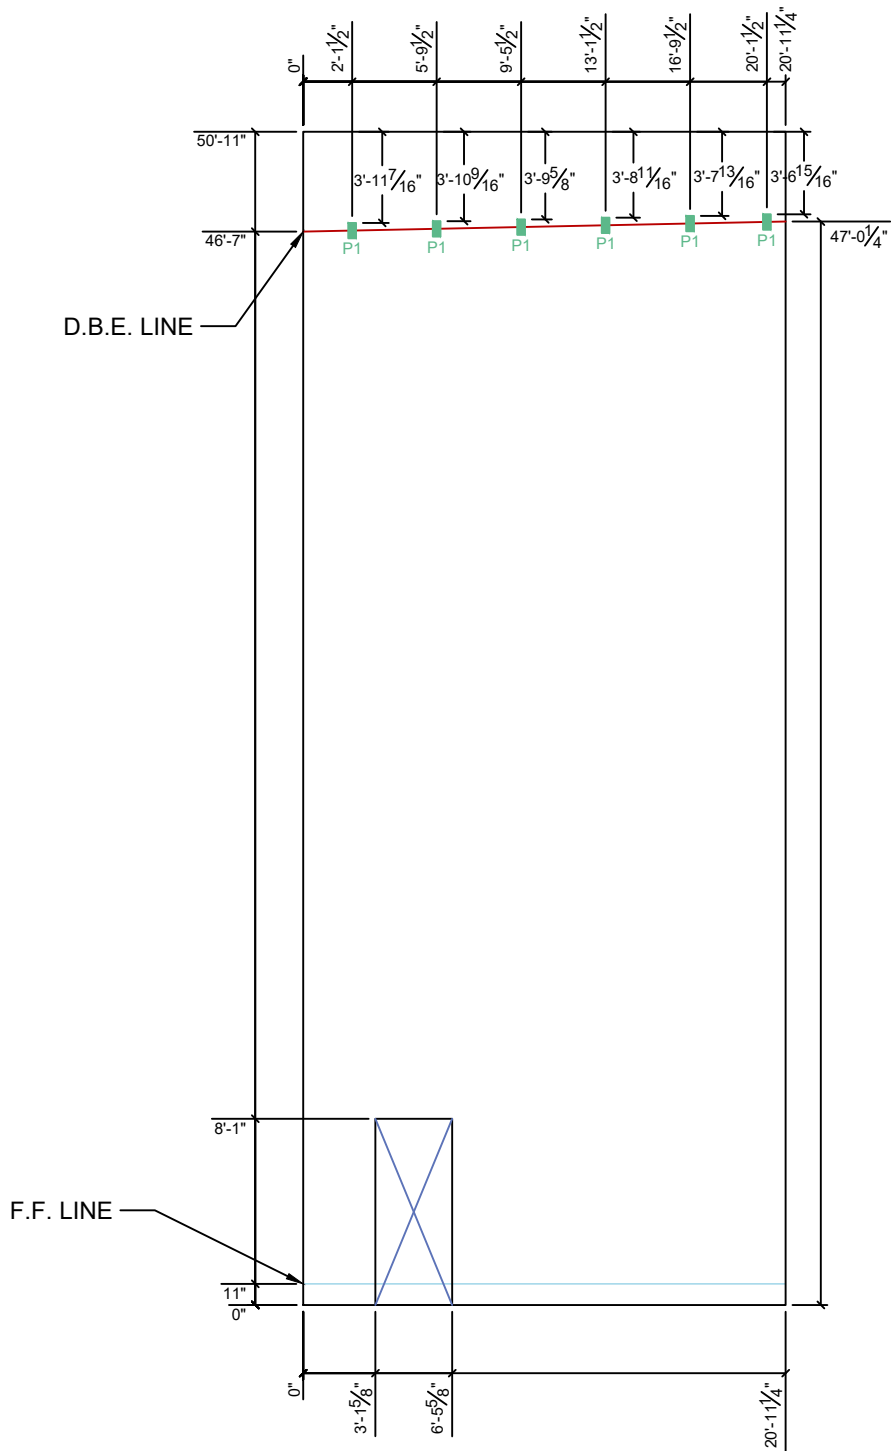


PANEL:
P64

PANEL
THICKNESS:
10"

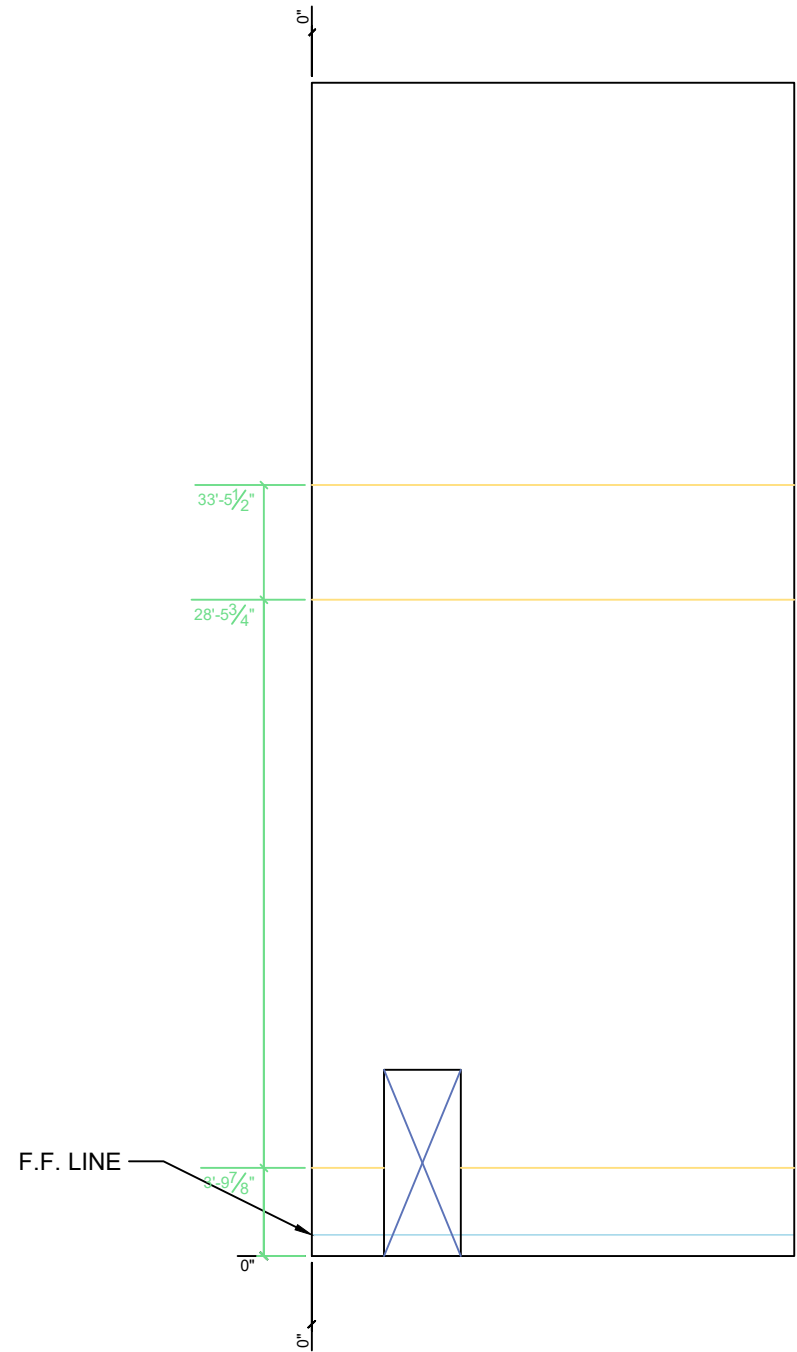


Diagonal BL - TR 55'-0-5/8"
Diagonal TL - BR 55'-0-5/8"




Forming & Hardware				Reveals & Other			
12/8/22	COVINGTON LOGISTICS PARK BUILDING 2			 SUBMITTED FOR APPROVAL 10/21/22	 APPROVED FOR CONSTRUCTION 12/8/22	PANEL: P65	
				 SUBMITTED FOR APPROVAL 11/30/22			
				 SUBMITTED FOR APPROVAL 12/6/22			

PANEL
THICKNESS:
10"

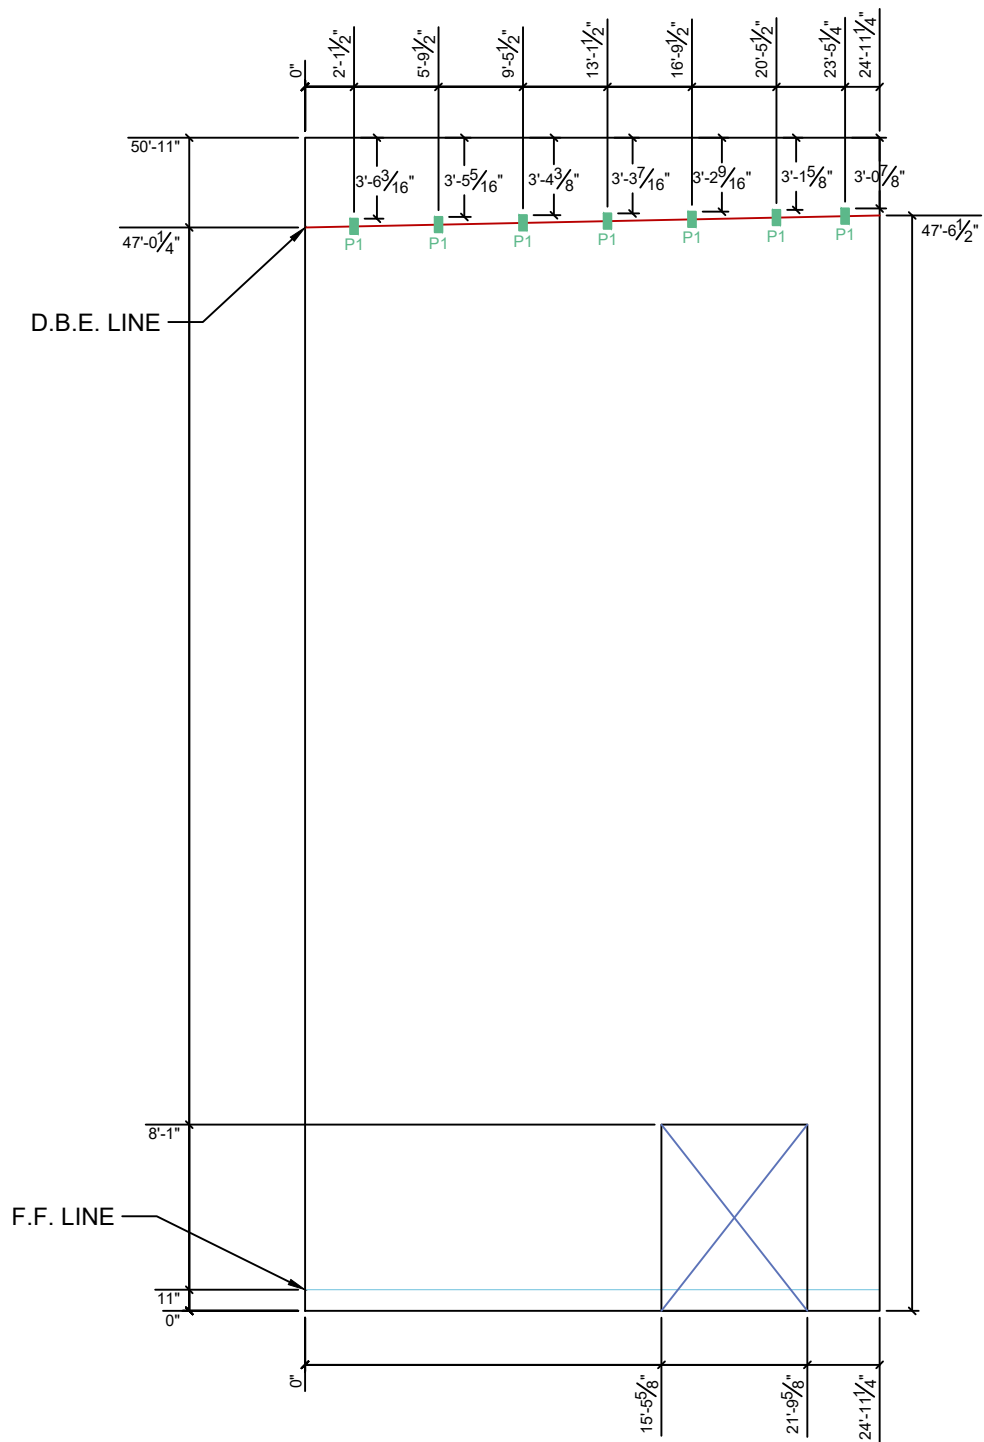

Diagonal BL - TR 56'-8-3/8"
Diagonal TL - BR 56'-8-3/8"

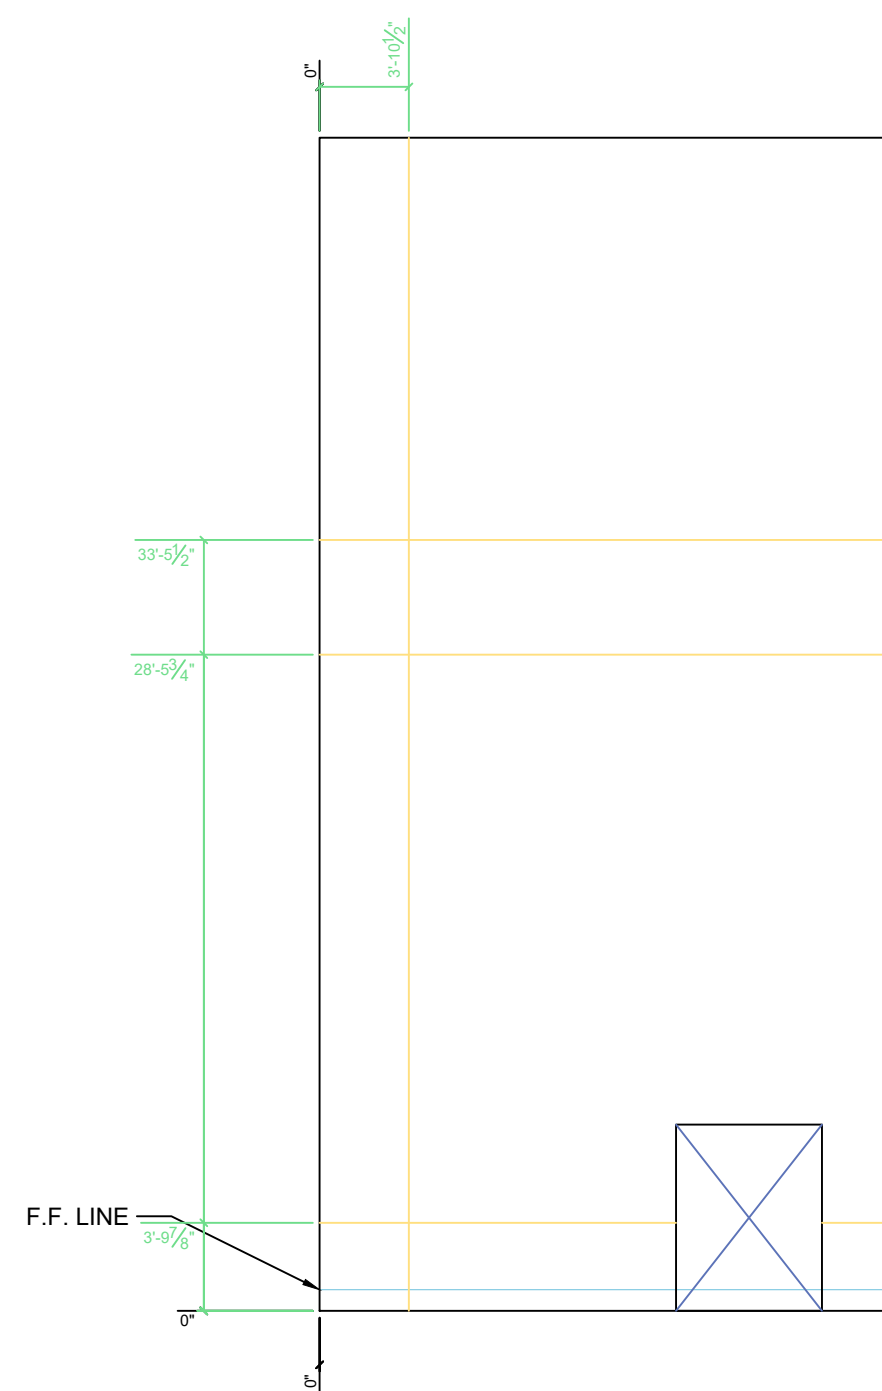


Forming & Hardware


Reveals & Other



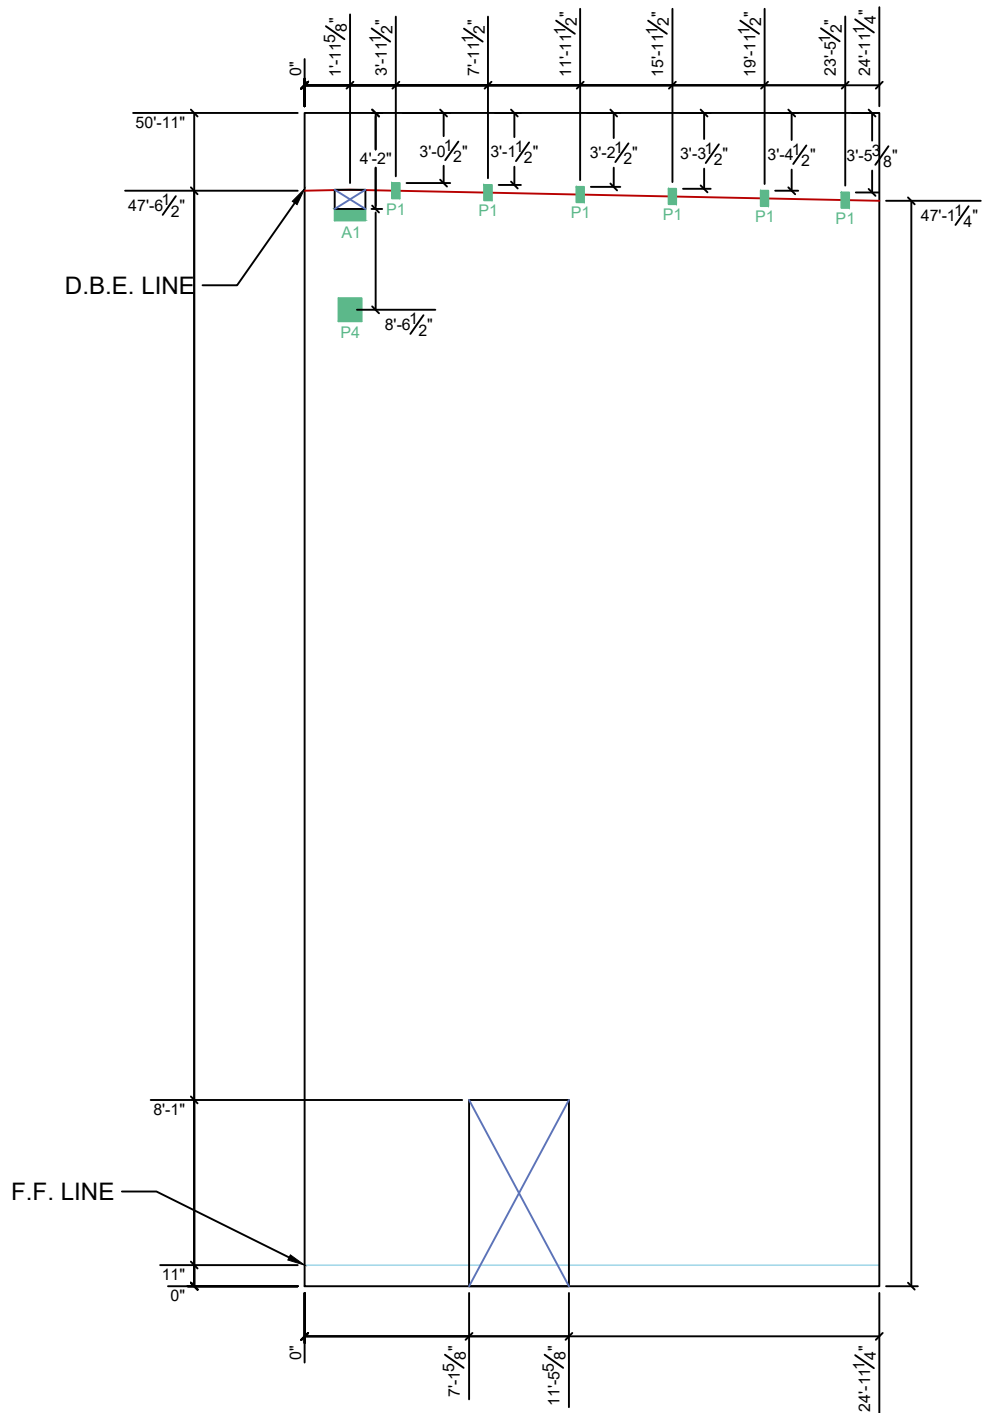


12/8/22	COVINGTON LOGISTICS PARK BUILDING 2		0 SUBMITTED FOR APPROVAL 10/21/22	3 APPROVED FOR CONSTRUCTION 12/8/22	PANEL: P66
			1 SUBMITTED FOR APPROVAL 11/30/22		
			2 SUBMITTED FOR APPROVAL 12/6/22		




PANEL
THICKNESS:
10"

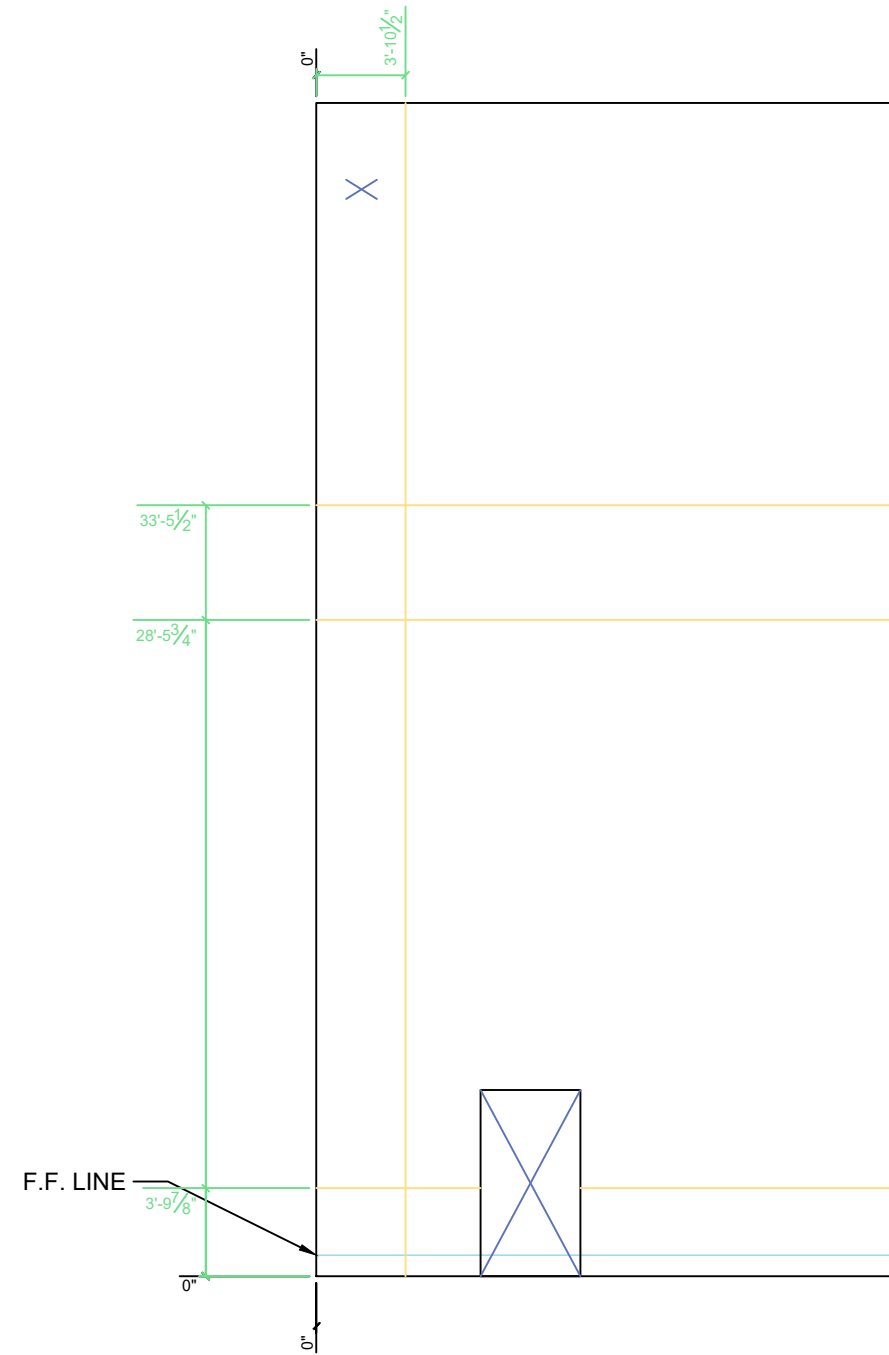


Diagonal BL - TR 56'-8-3/8"
Diagonal TL - BR 56'-8-3/8"



Forming & Hardware				Reveals & Other			
12/8/22	COVINGTON LOGISTICS PARK BUILDING 2			 SUBMITTED FOR APPROVAL 10/21/22	 APPROVED FOR CONSTRUCTION 12/8/22	PANEL: P67	
				 SUBMITTED FOR APPROVAL 11/30/22			
				 SUBMITTED FOR APPROVAL 12/6/22			
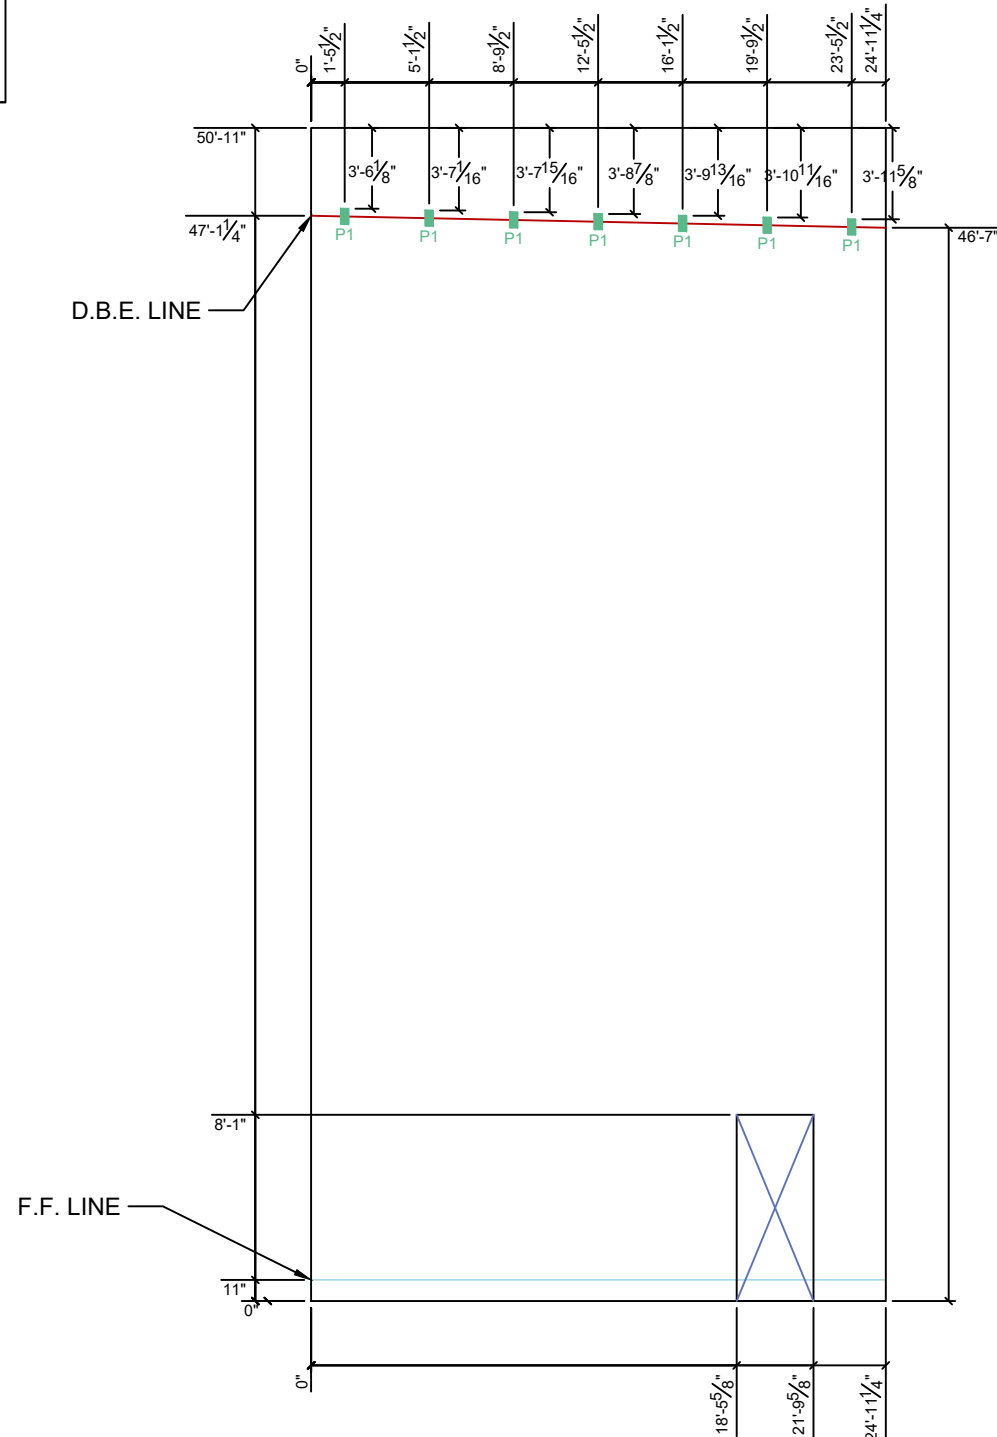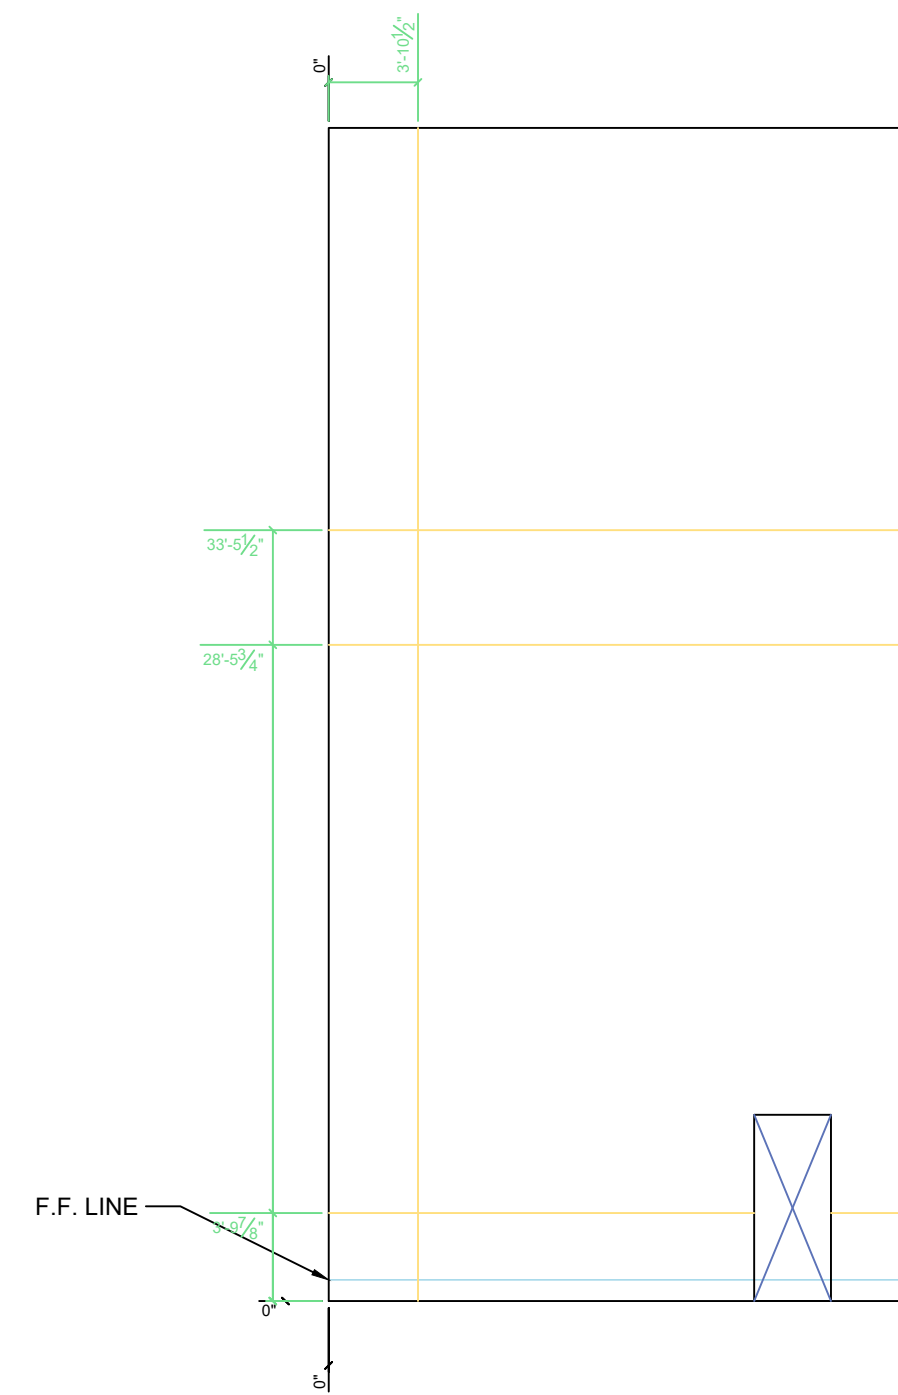
<div>PANEL THICKNESS: 10"</div>		 <div>Diagonal BL - TR 56'-8-3/8" Diagonal TL - BR 56'-8-3/8"</div>			
Forming & Hardware		Reveals & Other			
12/8/22	COVINGTON LOGISTICS PARK BUILDING 2			<div>0</div> SUBMITTED FOR APPROVAL 10/21/22	<div>3</div> APPROVED FOR CONSTRUCTION 12/8/22
				<div>1</div> SUBMITTED FOR APPROVAL 11/30/22	
				<div>2</div> SUBMITTED FOR APPROVAL 12/6/22	
				PANEL: P68	

PANEL
THICKNESS:
10"

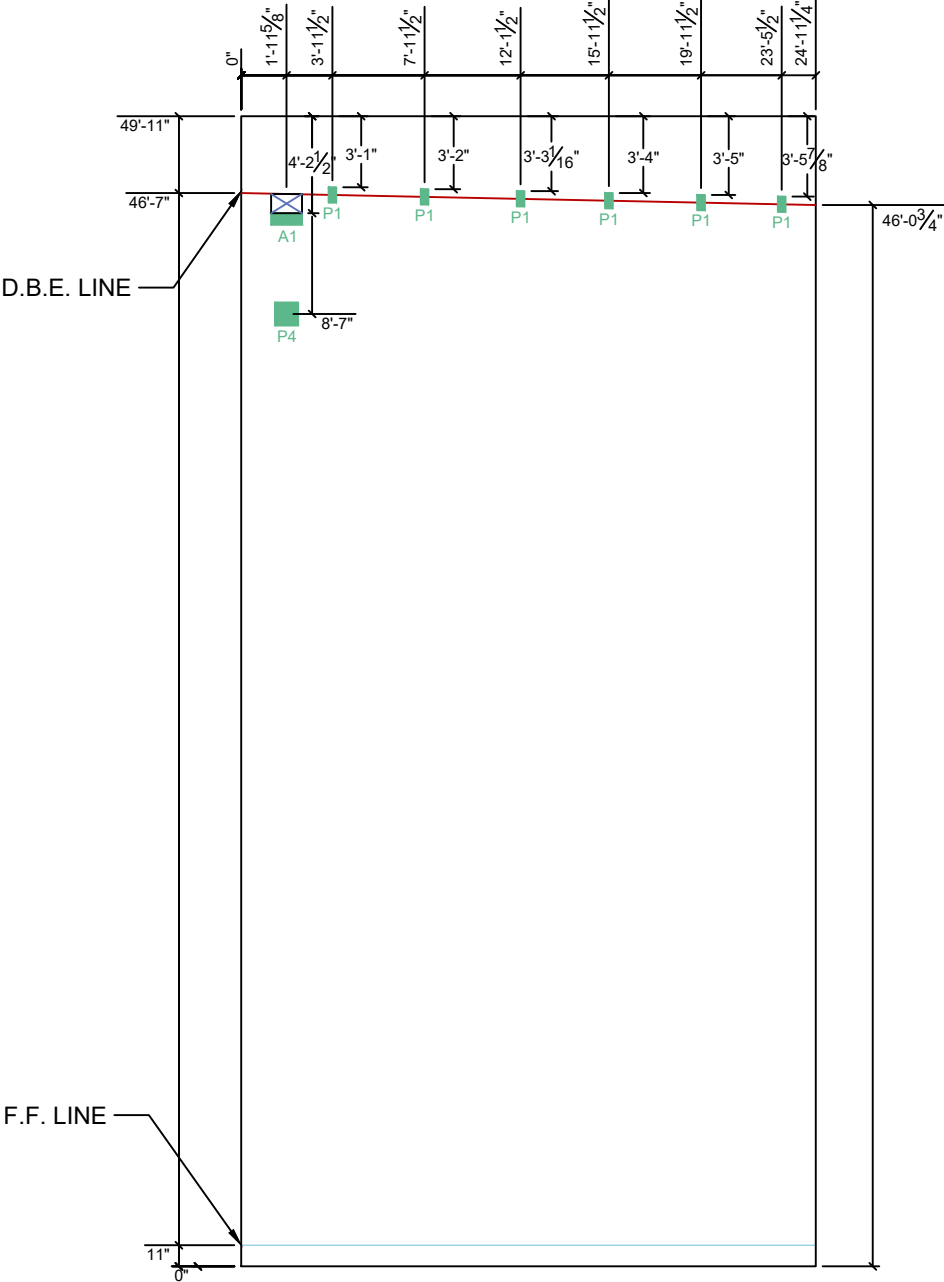

Diagonal BL - TR 55'-9-9/16"
Diagonal TL - BR 55'-9-9/16"




Forming & Hardware


Reveals & Other

12/8/22	COVINGTON LOGISTICS PARK BUILDING 2		<div>0</div> SUBMITTED FOR APPROVAL 10/21/22	<div>3</div> APPROVED FOR CONSTRUCTION 12/8/22	PANEL: P69
			<div>1</div> SUBMITTED FOR APPROVAL 11/30/22		
			<div>2</div> SUBMITTED FOR APPROVAL 12/6/22		

PANEL
THICKNESS:
10"

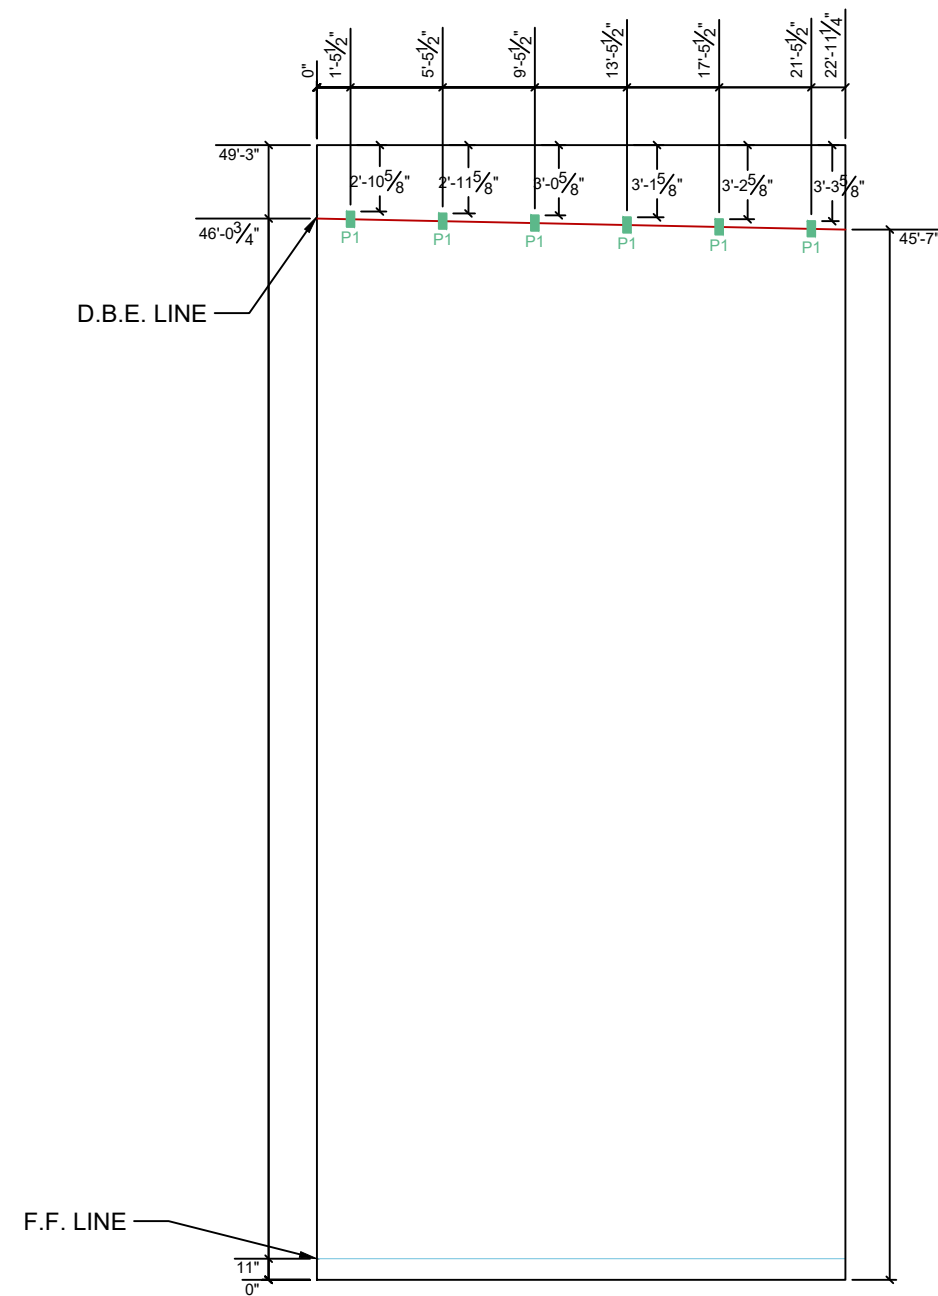

Diagonal BL - TR 54'-3-15/16"

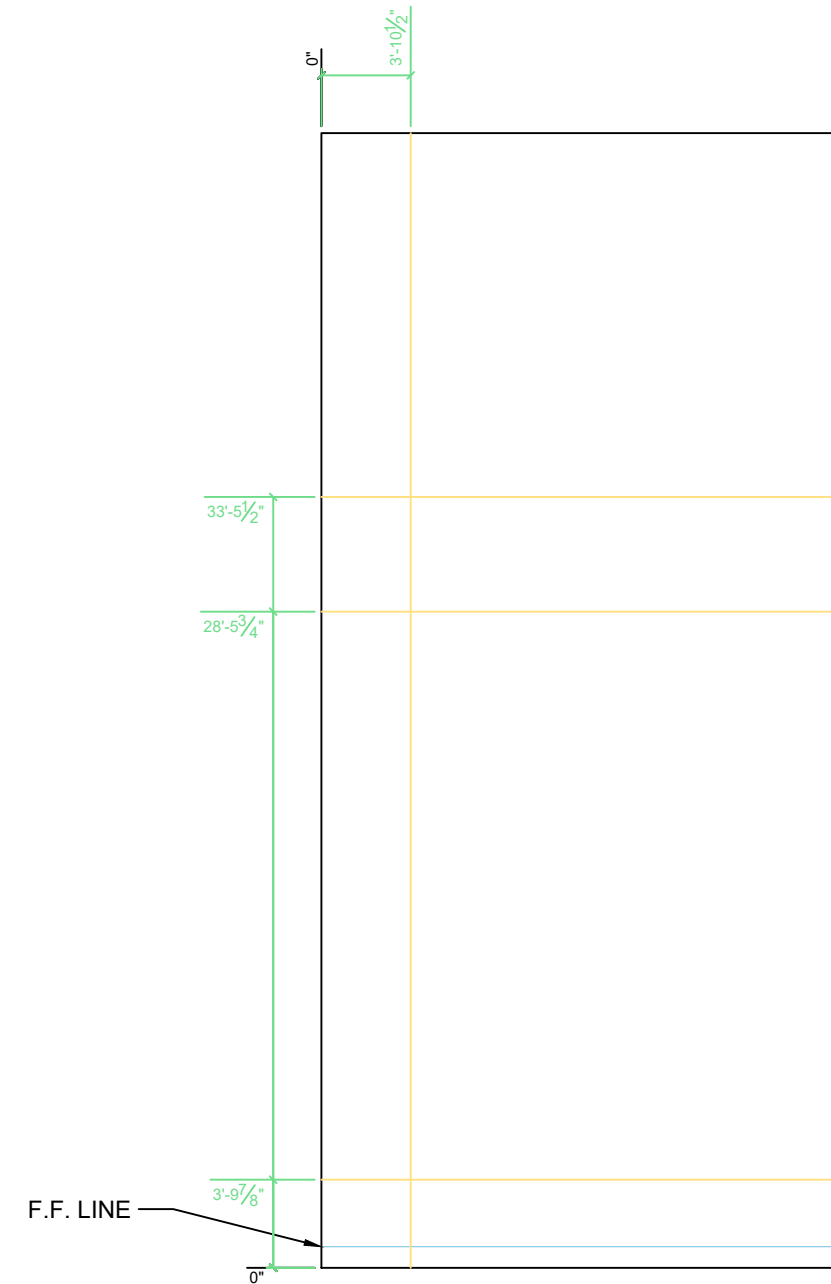

Forming & Hardware

Reveals & Other

12/8/22

COVINGTON LOGISTICS
PARK BUILDING 2




0	SUBMITTED FOR APPROVAL 10/21/22
1	SUBMITTED FOR APPROVAL 11/30/22
2	SUBMITTED FOR APPROVAL 12/6/22


3 APPROVED FOR CONSTRUCTION 12/8/22


PANEL:
P70

PANEL
THICKNESS:
10"


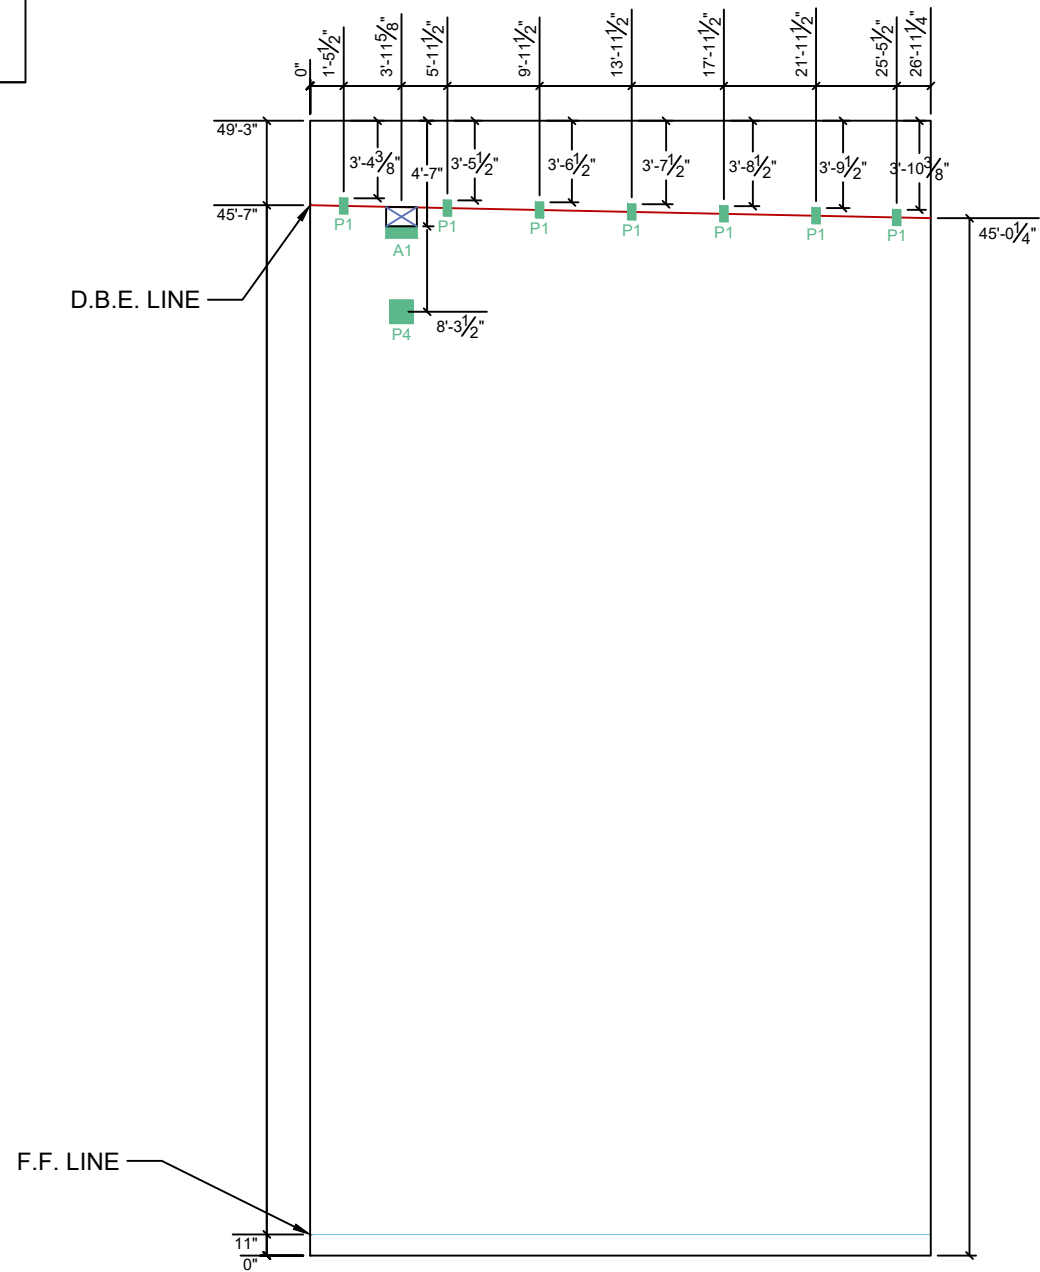


Diagonal BL - TR 56'-1-5/8"
Diagonal TL - BR 56'-1-5/8"

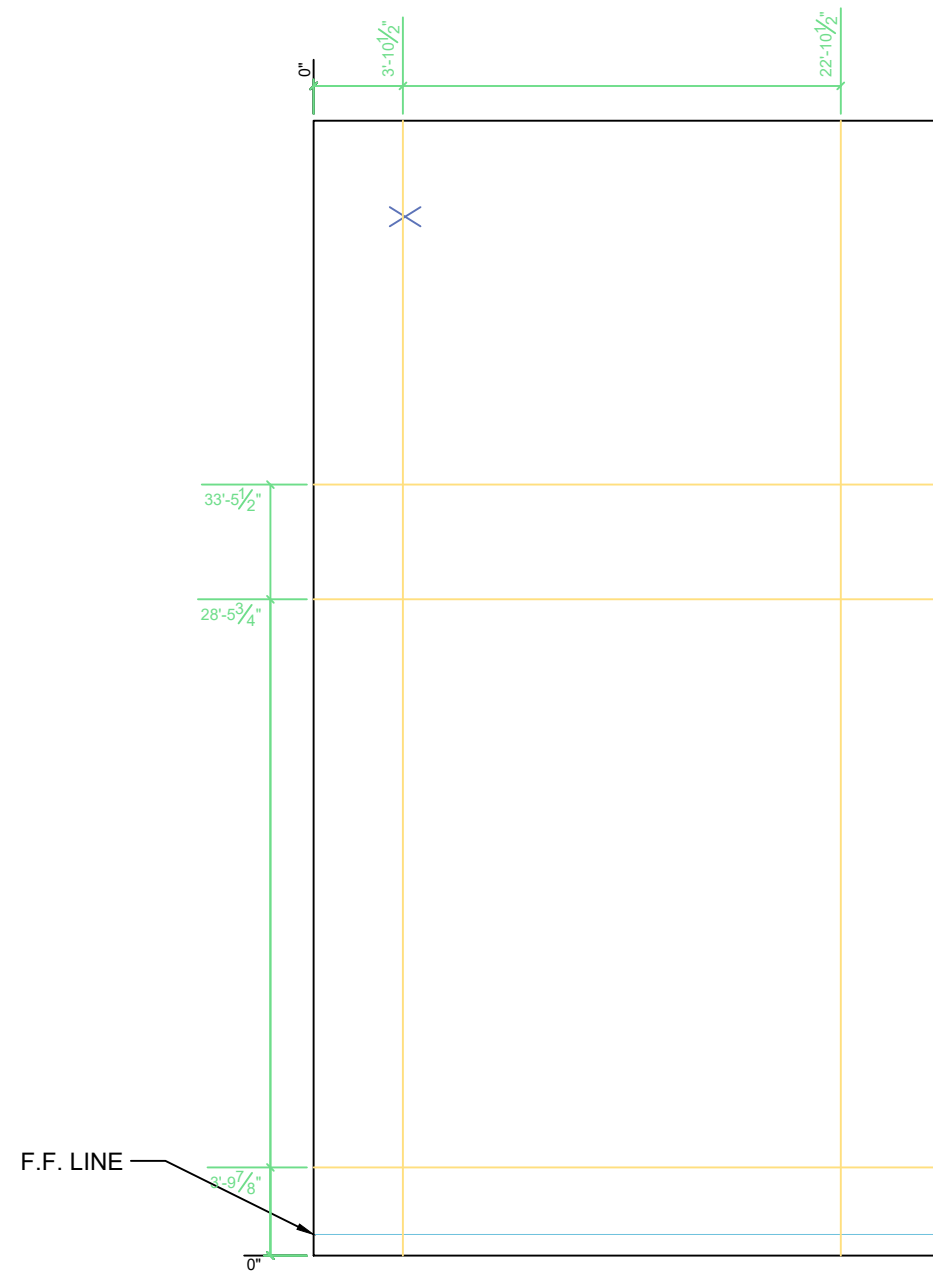

Forming & Hardware				Reveals & Other			
12/8/22	COVINGTON LOGISTICS PARK BUILDING 2		<div>0</div> SUBMITTED FOR APPROVAL 10/21/22	<div>3</div> APPROVED FOR CONSTRUCTION 12/8/22	PANEL: P71		
			<div>1</div> SUBMITTED FOR APPROVAL 11/30/22				
			<div>2</div> SUBMITTED FOR APPROVAL 12/6/22				

PANEL
THICKNESS:
10"

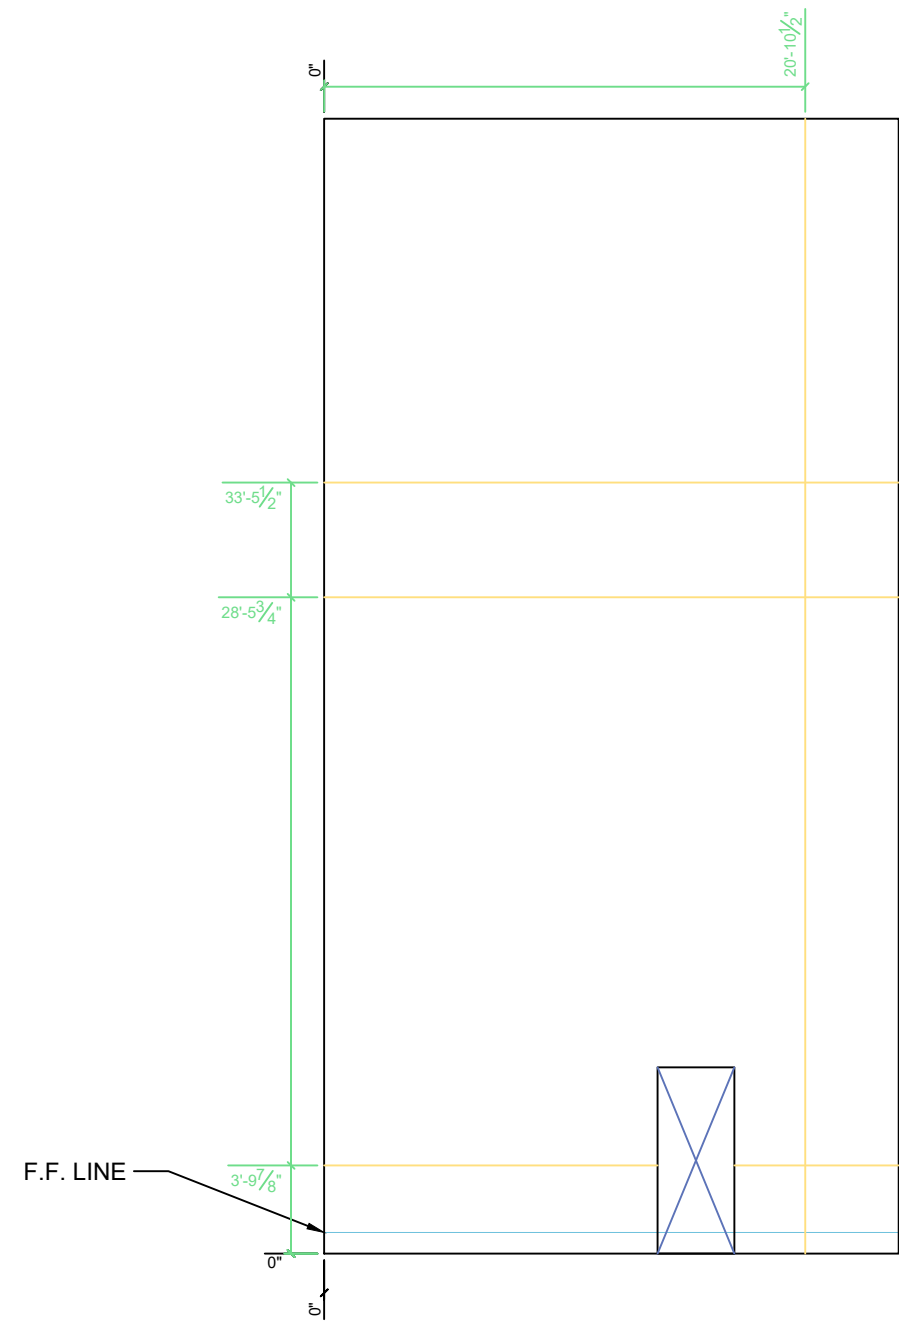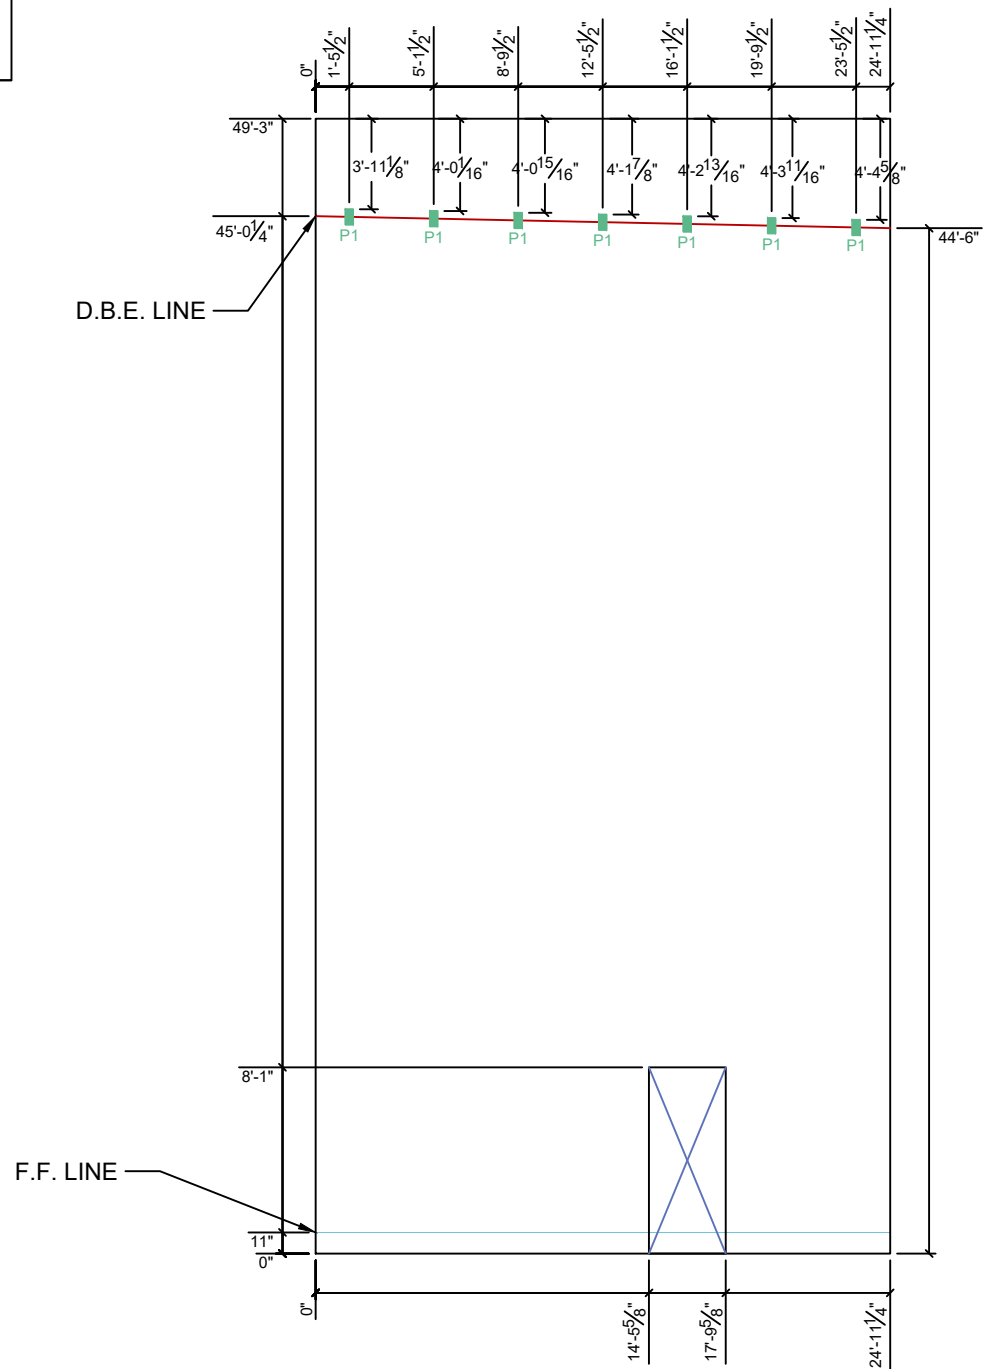

Diagonal BL - TR 55'-2-7/16"
Diagonal TL - BR 55'-2-7/16"

Forming & Hardware

Reveals & Other

12/8/22


COVINGTON LOGISTICS
PARK BUILDING 2





0 SUBMITTED FOR APPROVAL 10/21/22
1 SUBMITTED FOR APPROVAL 11/30/22
2 SUBMITTED FOR APPROVAL 12/6/22

3 APPROVED FOR CONSTRUCTION 12/8/22

PANEL:
P72

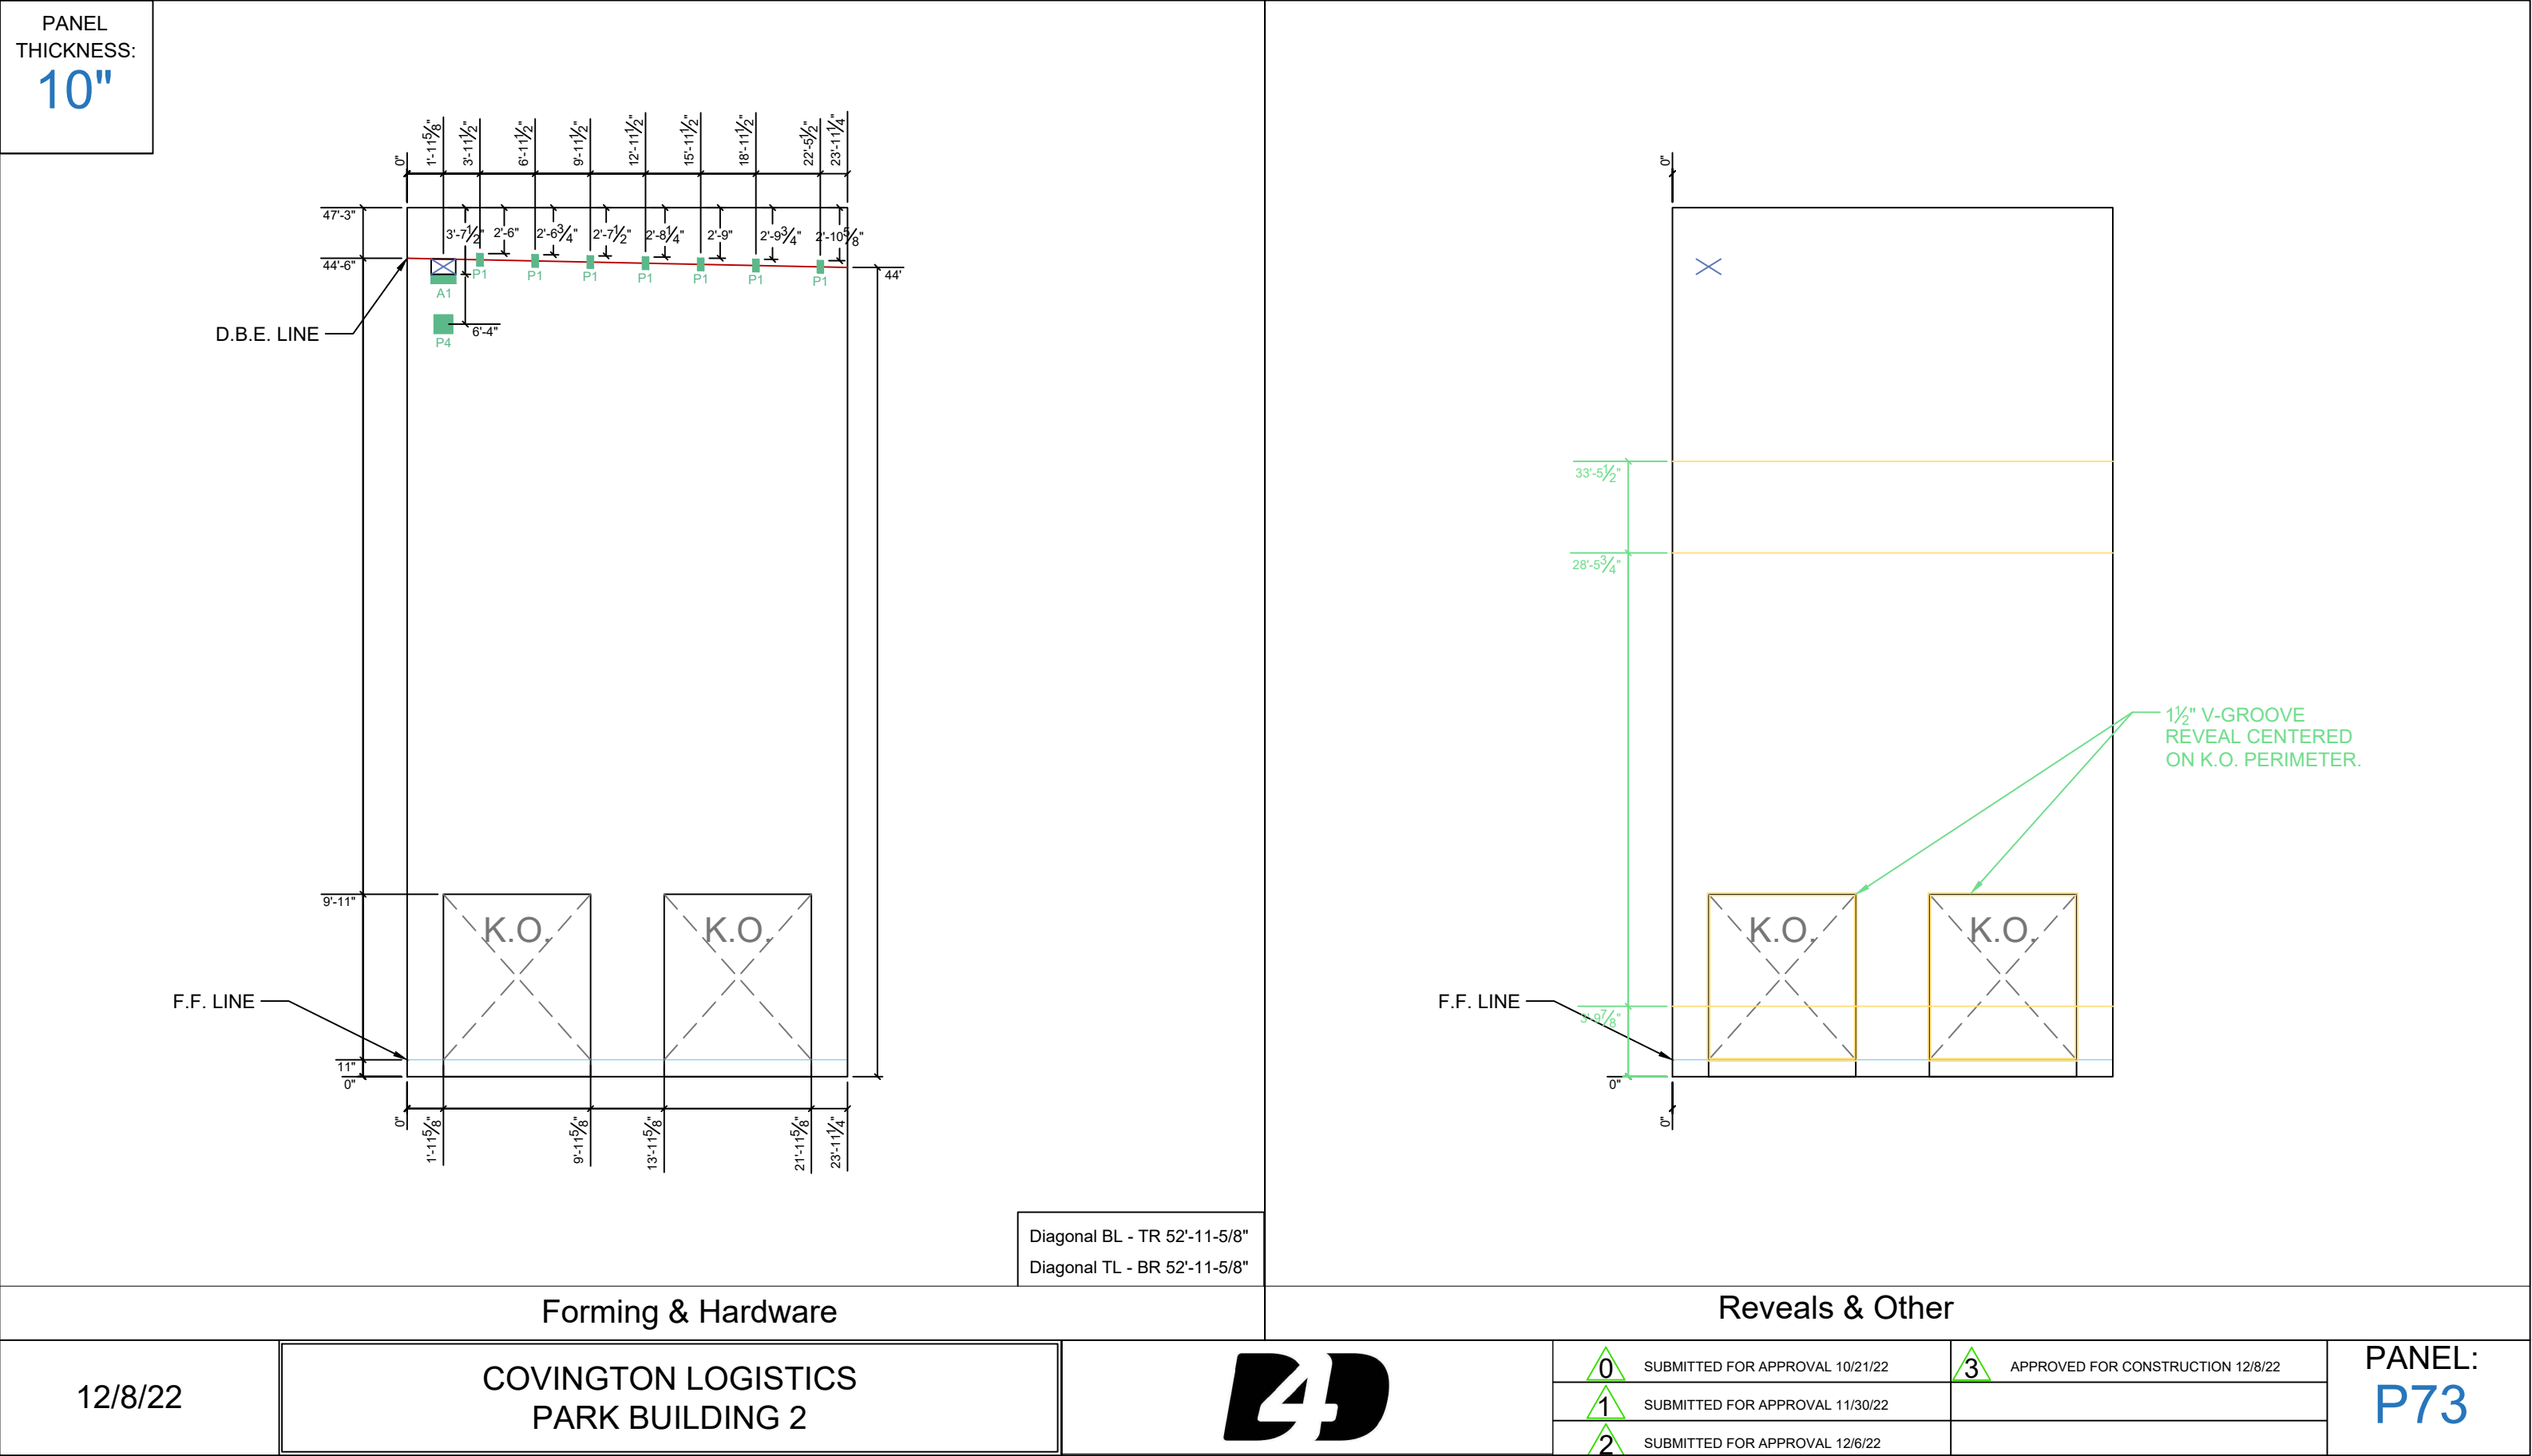




PANEL
THICKNESS:
10"

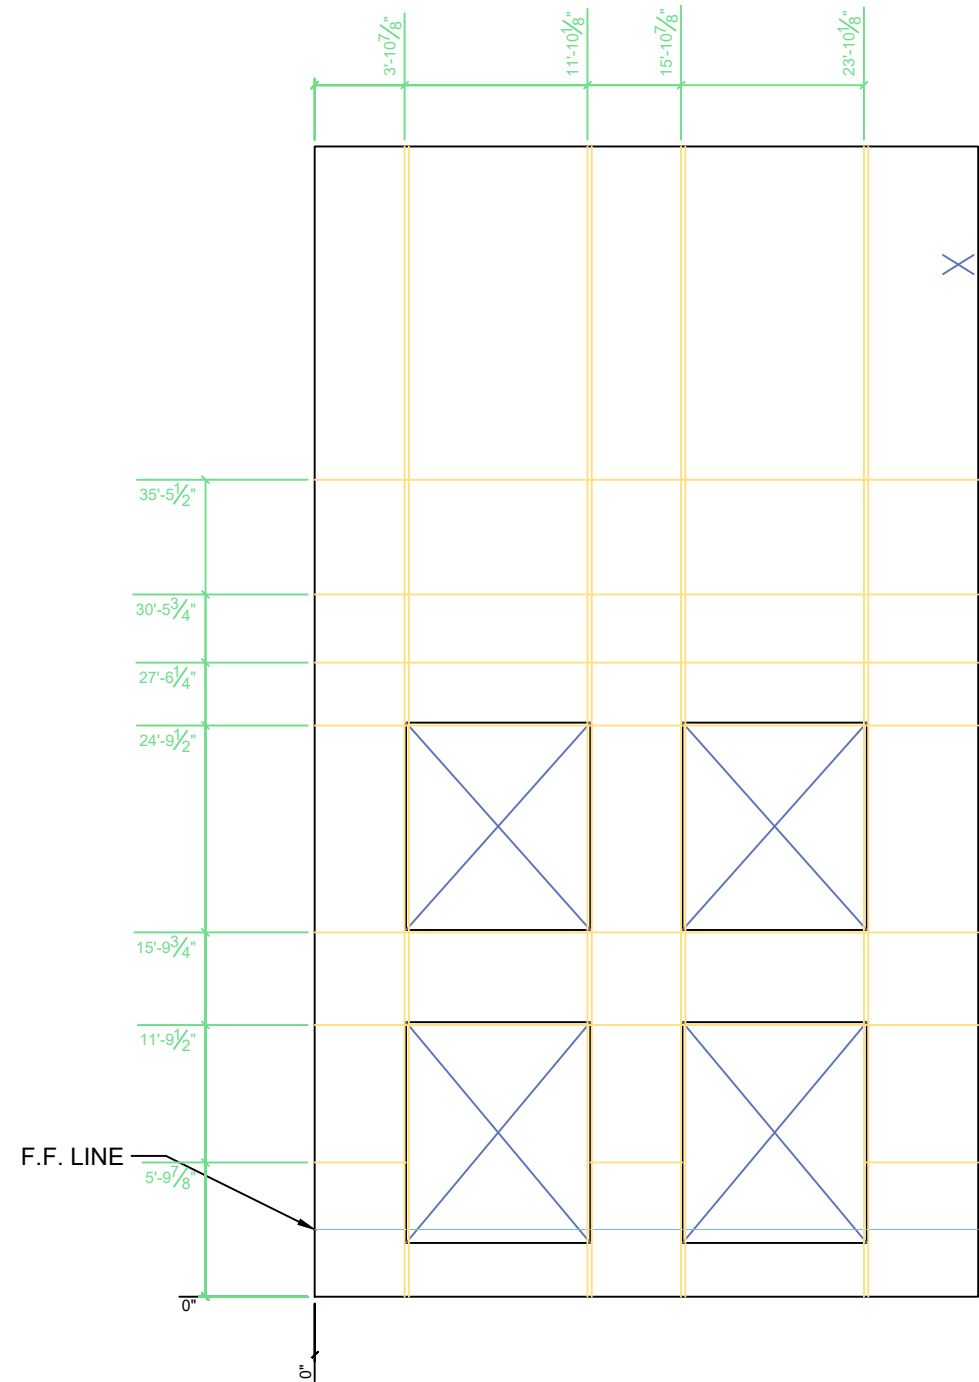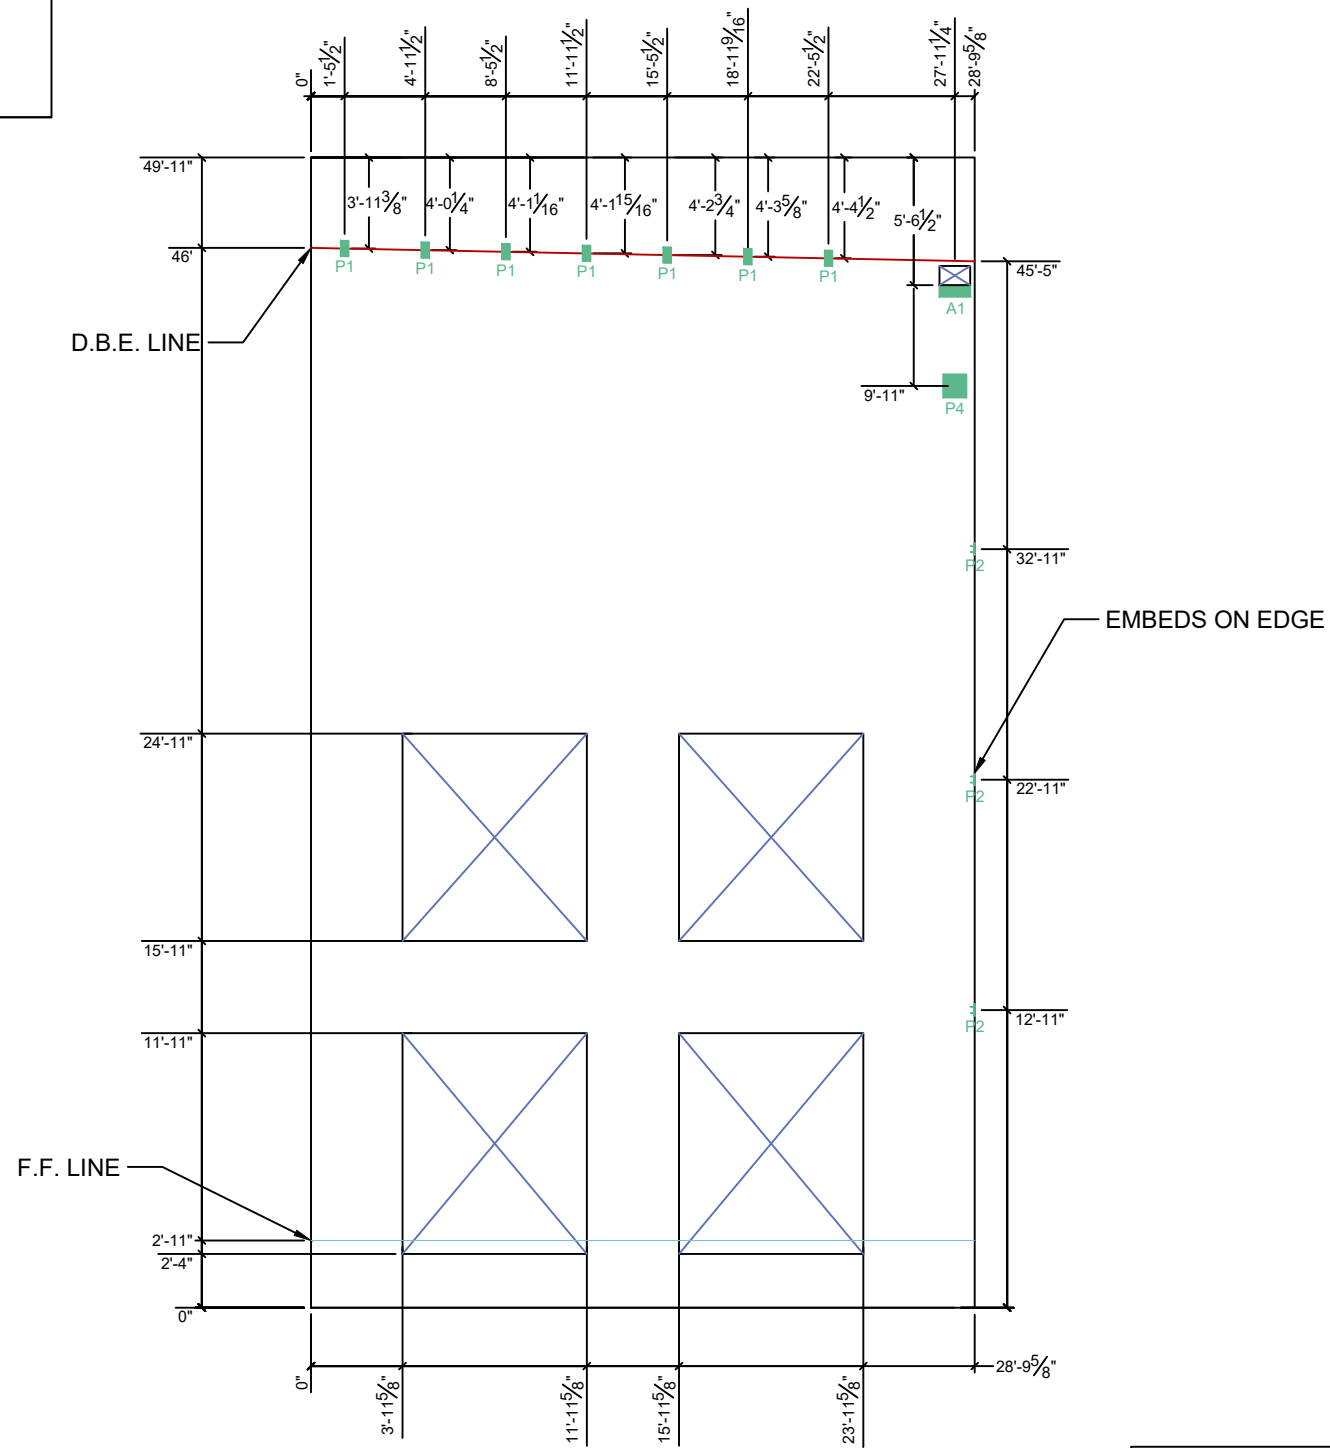




Forming & Hardware

Reveals & Other


12/8/22	COVINGTON LOGISTICS PARK BUILDING 2		0 SUBMITTED FOR APPROVAL 10/21/22	3 APPROVED FOR CONSTRUCTION 12/8/22	PANEL: P74
			1 SUBMITTED FOR APPROVAL 11/30/22		
			2 SUBMITTED FOR APPROVAL 12/6/22		
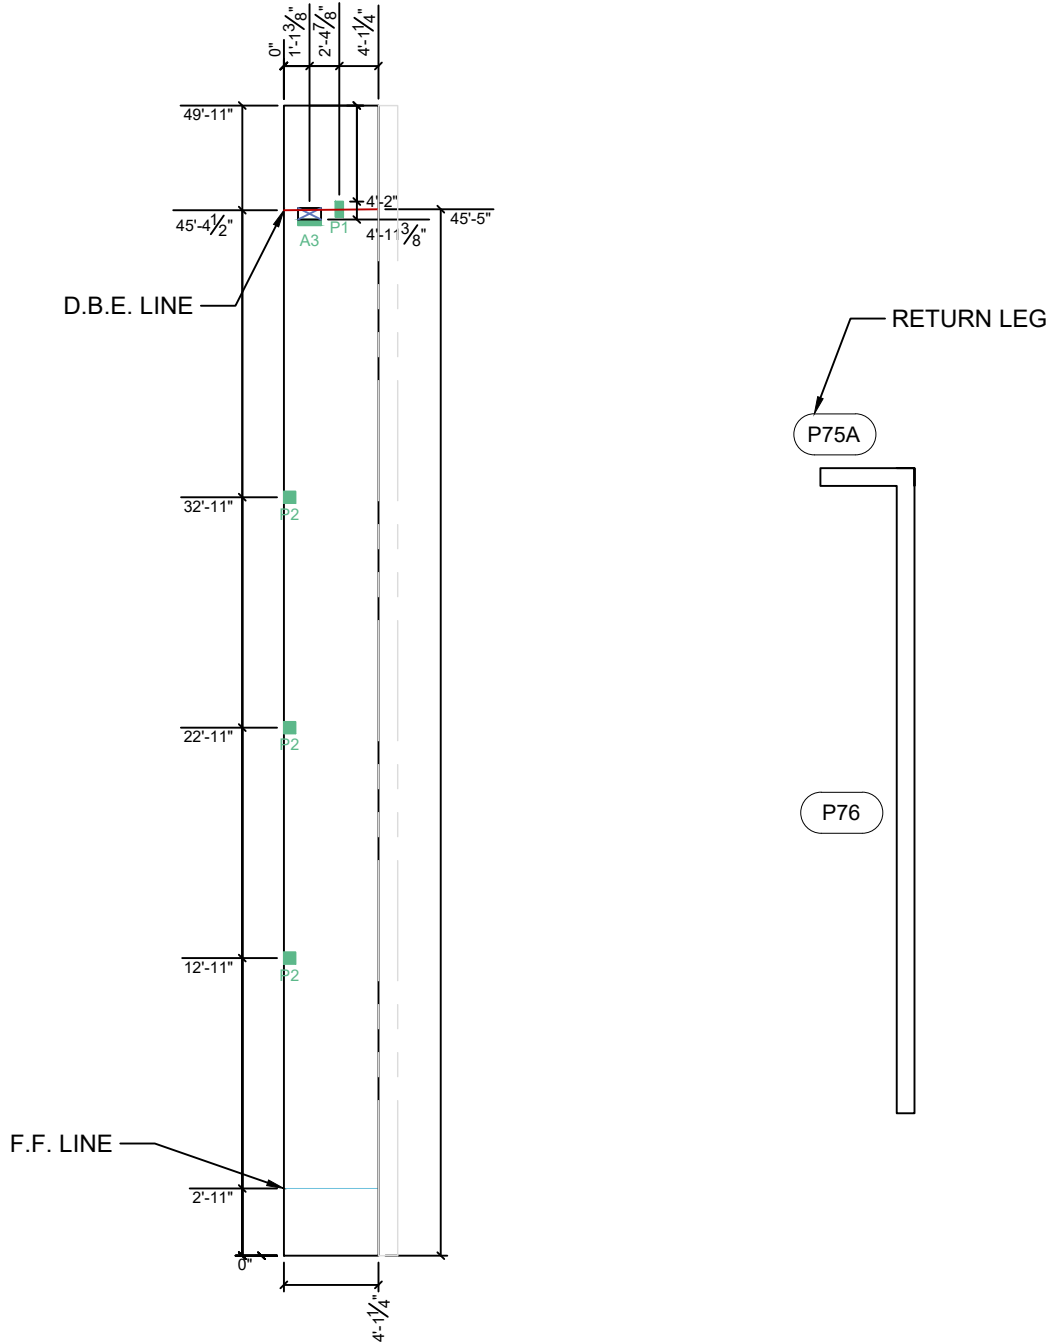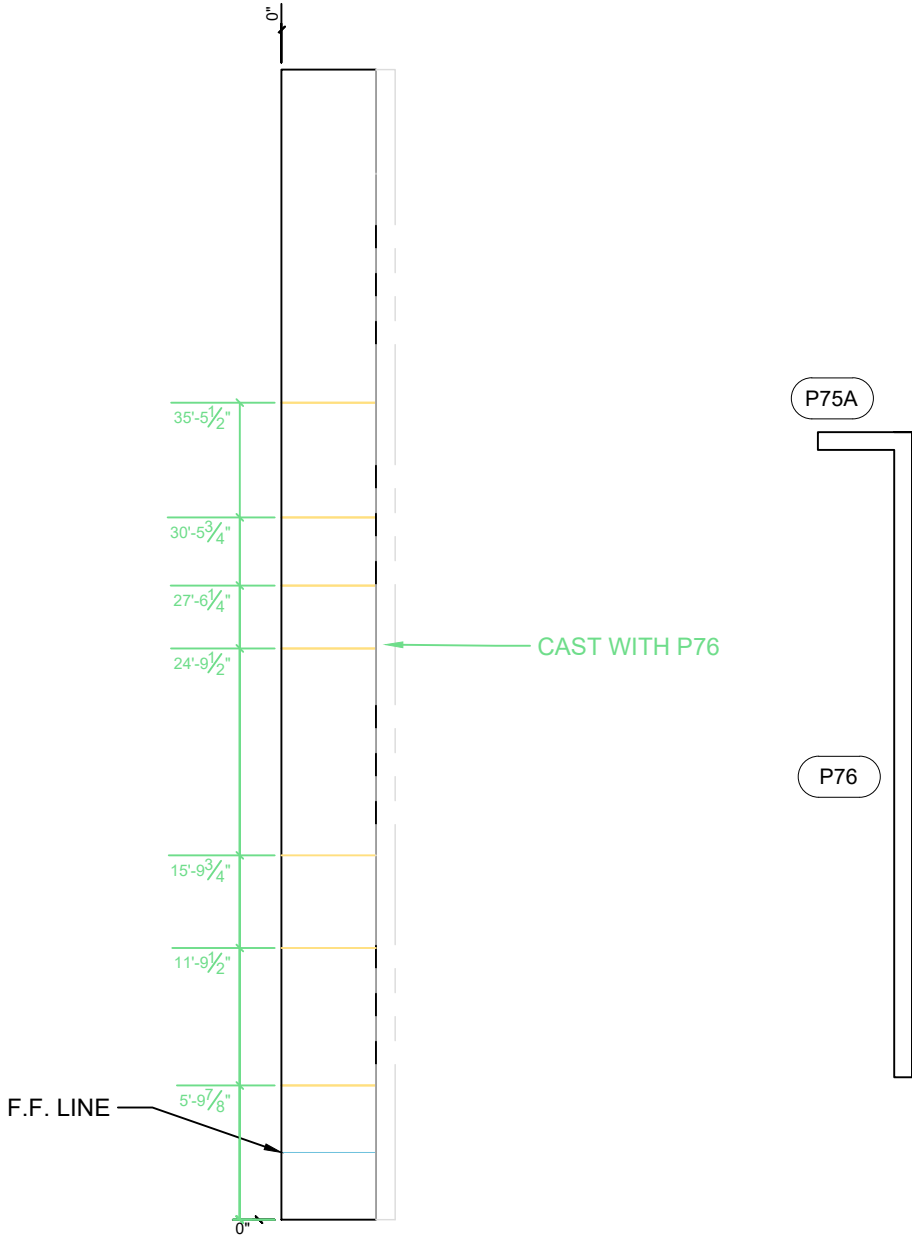
<div>PANEL THICKNESS: 10"</div>							
		<div>Diagonal BL - TR 50'-1-1/16" Diagonal TL - BR 50'-1-1/16"</div>					
Forming & Hardware		Reveals & Other					
12/8/22	COVINGTON LOGISTICS PARK BUILDING 2				<div><div>0</div><div>SUBMITTED FOR APPROVAL 10/21/22</div></div> <div><div>1</div><div>SUBMITTED FOR APPROVAL 11/30/22</div></div> <div><div>2</div><div>SUBMITTED FOR APPROVAL 12/6/22</div></div>	<div><div>3</div><div>APPROVED FOR CONSTRUCTION 12/8/22</div></div>	PANEL: P75A

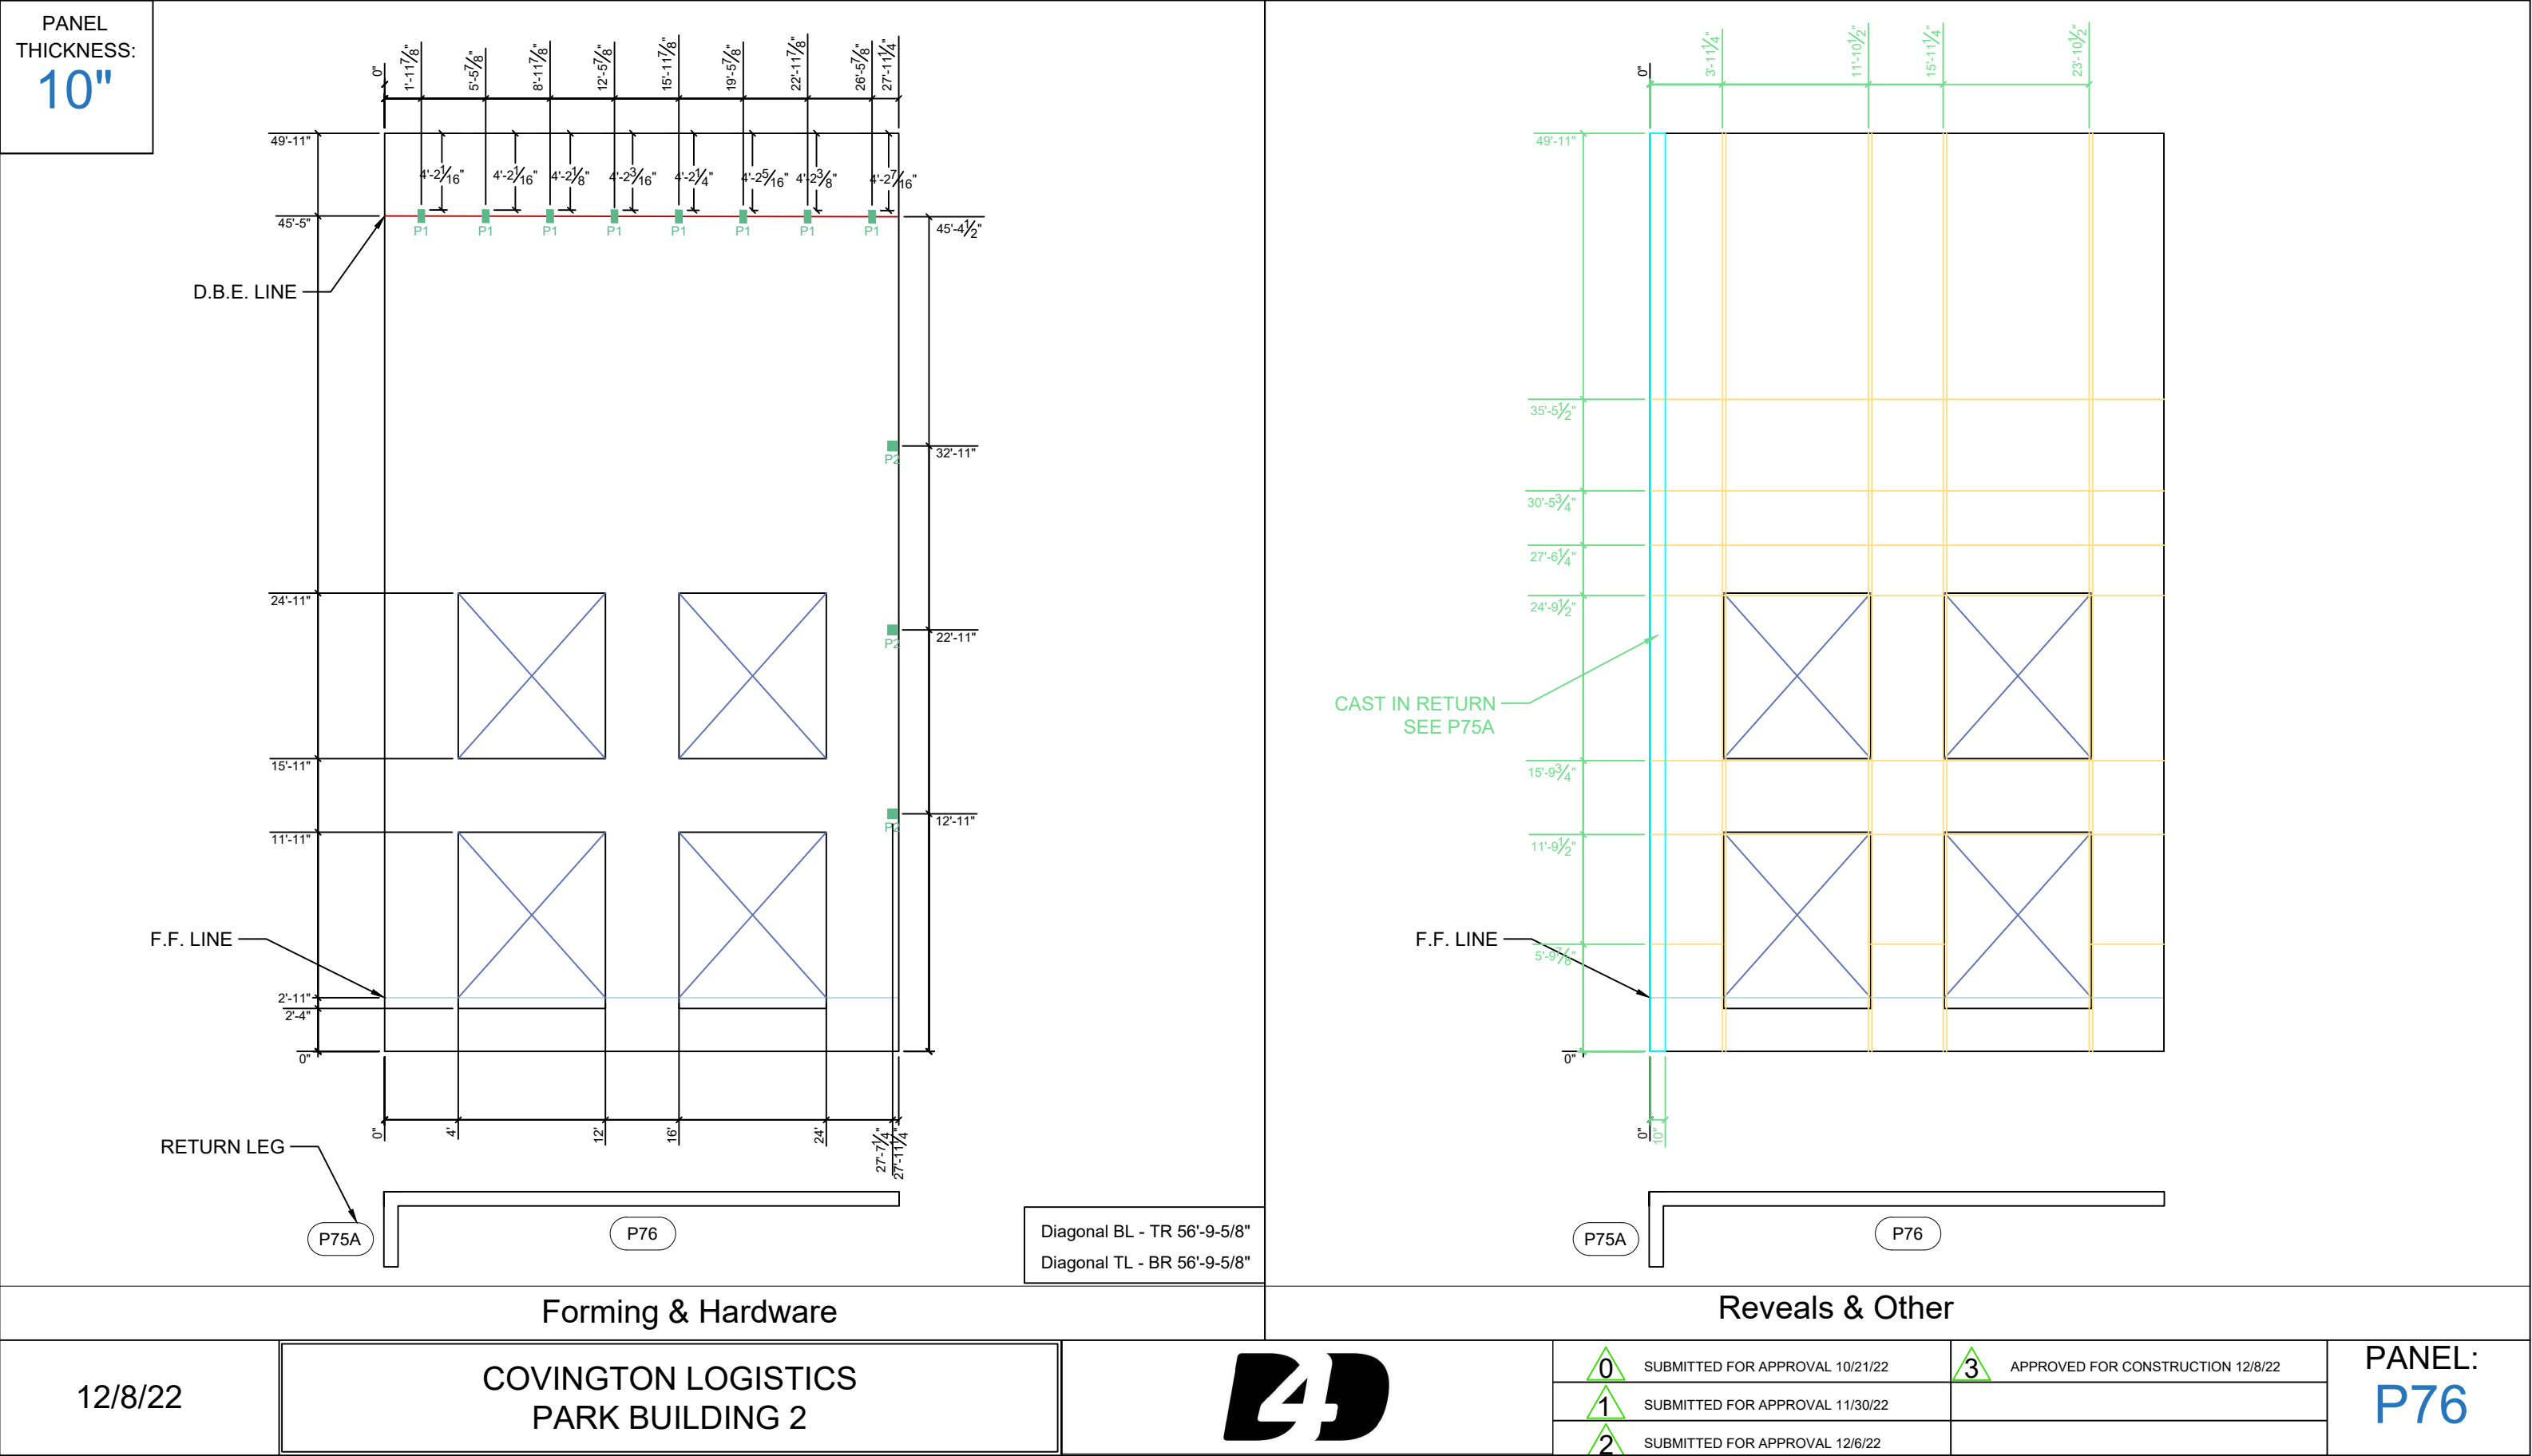


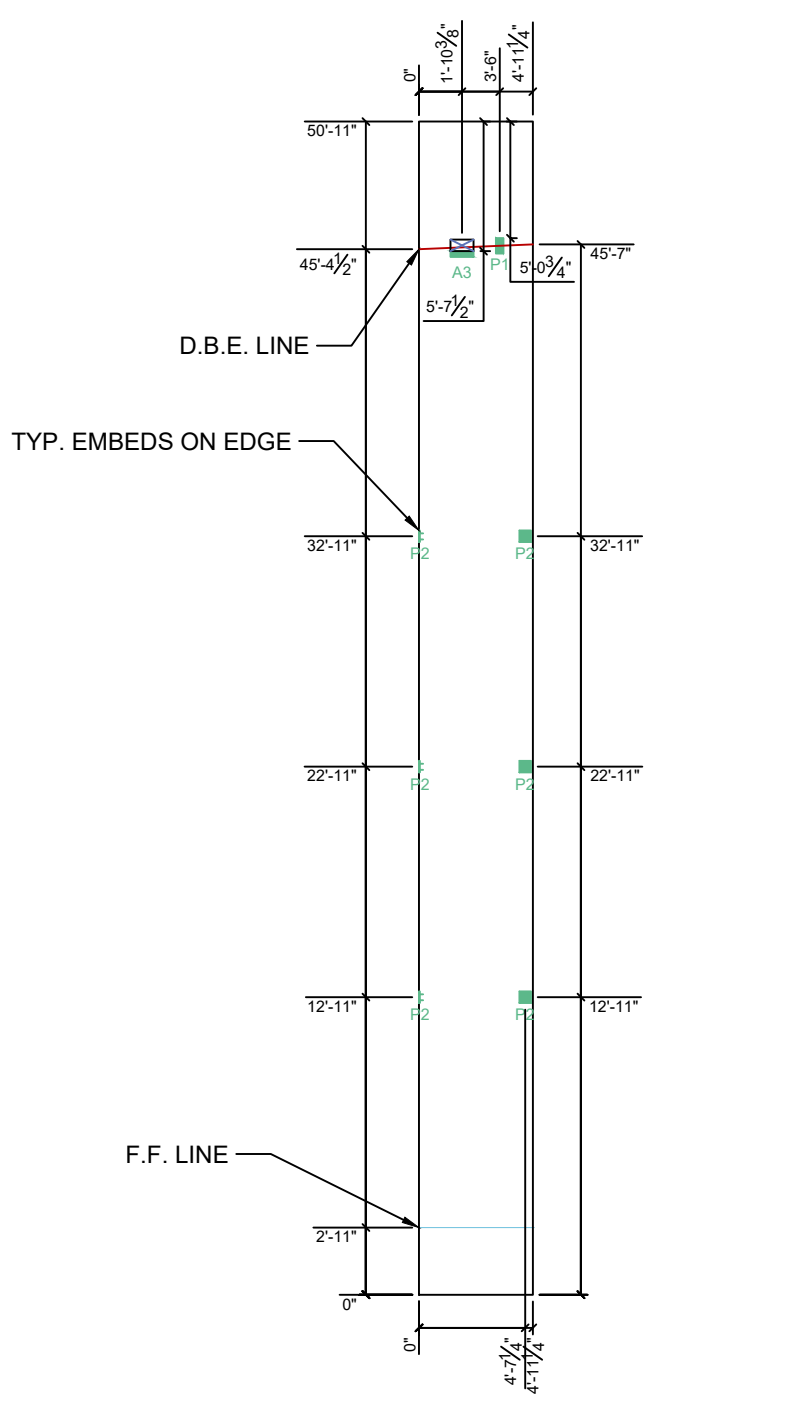

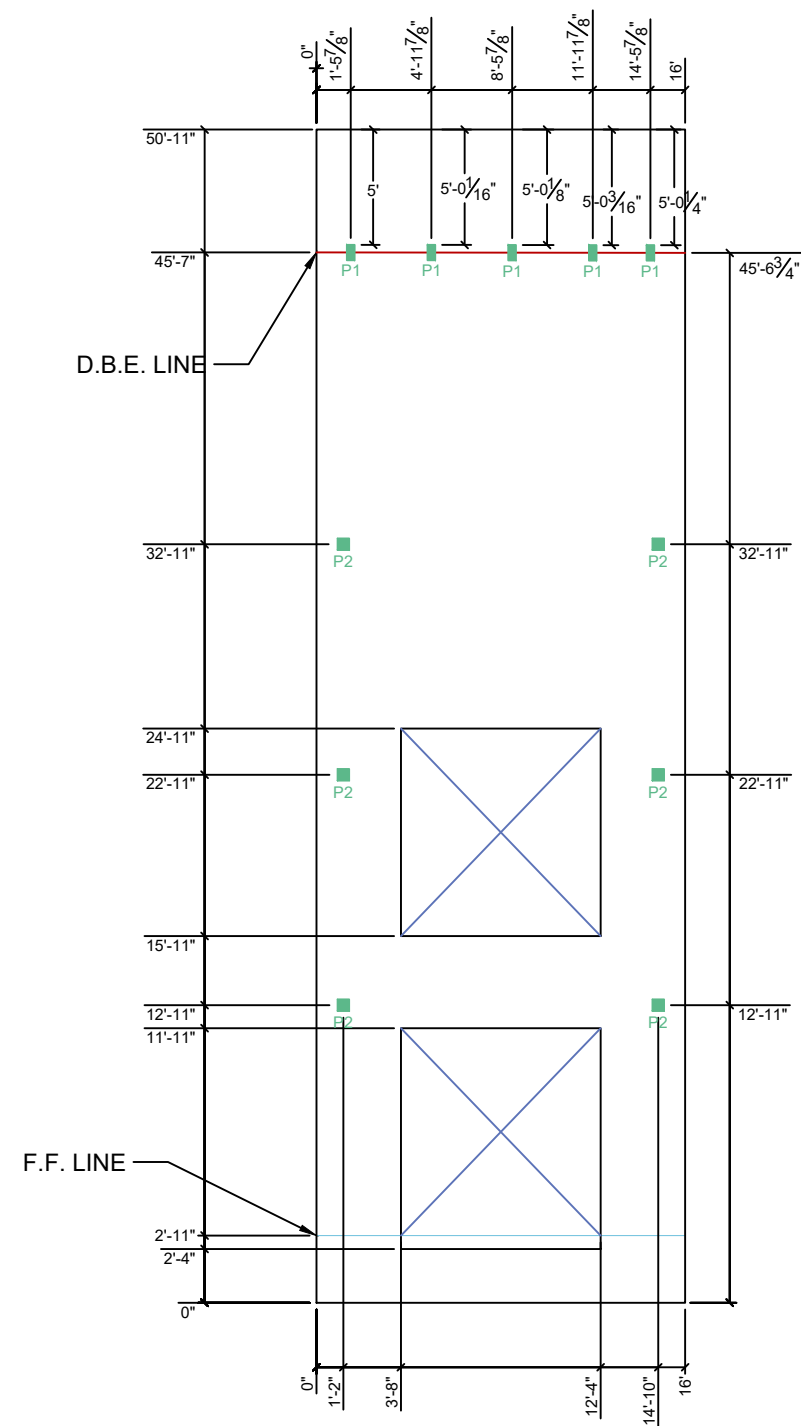


<div>PANEL THICKNESS: 10"</div>				<div>Diagonal BL - TR 51'-1-15/16" Diagonal TL - BR 51'-1-15/16"</div>	
Forming & Hardware		Reveals & Other			
12/8/22	COVINGTON LOGISTICS PARK BUILDING 2		<div>0</div> SUBMITTED FOR APPROVAL 10/21/22	<div>3</div> APPROVED FOR CONSTRUCTION 12/8/22	PANEL: P77
			<div>1</div> SUBMITTED FOR APPROVAL 11/30/22		
			<div>2</div> SUBMITTED FOR APPROVAL 12/6/22		

PANEL
THICKNESS:
10"

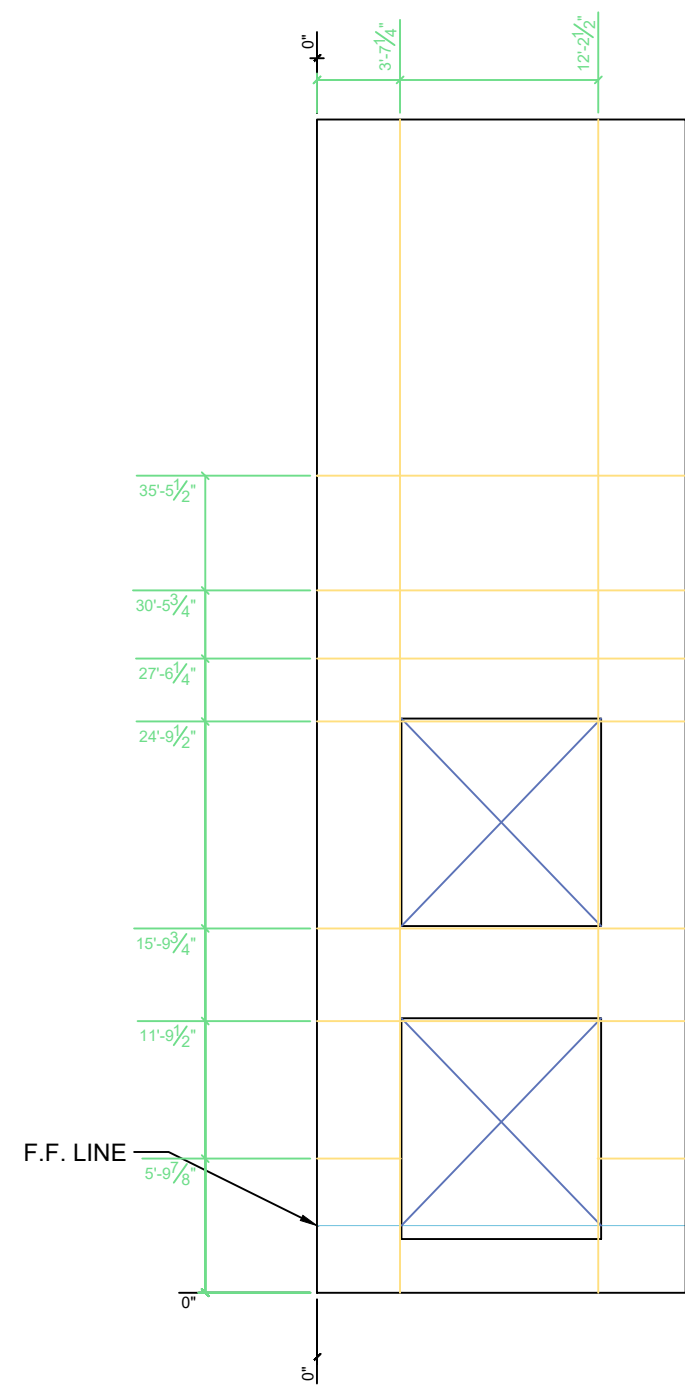


Diagonal BL - TR 53'-4-1/4"
Diagonal TL - BR 53'-4-1/4"

 


Forming & Hardware				Reveals & Other			
12/8/22	COVINGTON LOGISTICS PARK BUILDING 2			 SUBMITTED FOR APPROVAL 10/21/22	 APPROVED FOR CONSTRUCTION 12/8/22	PANEL: P78	
				 SUBMITTED FOR APPROVAL 11/30/22			
				 SUBMITTED FOR APPROVAL 12/6/22			

PANEL THICKNESS:
10"

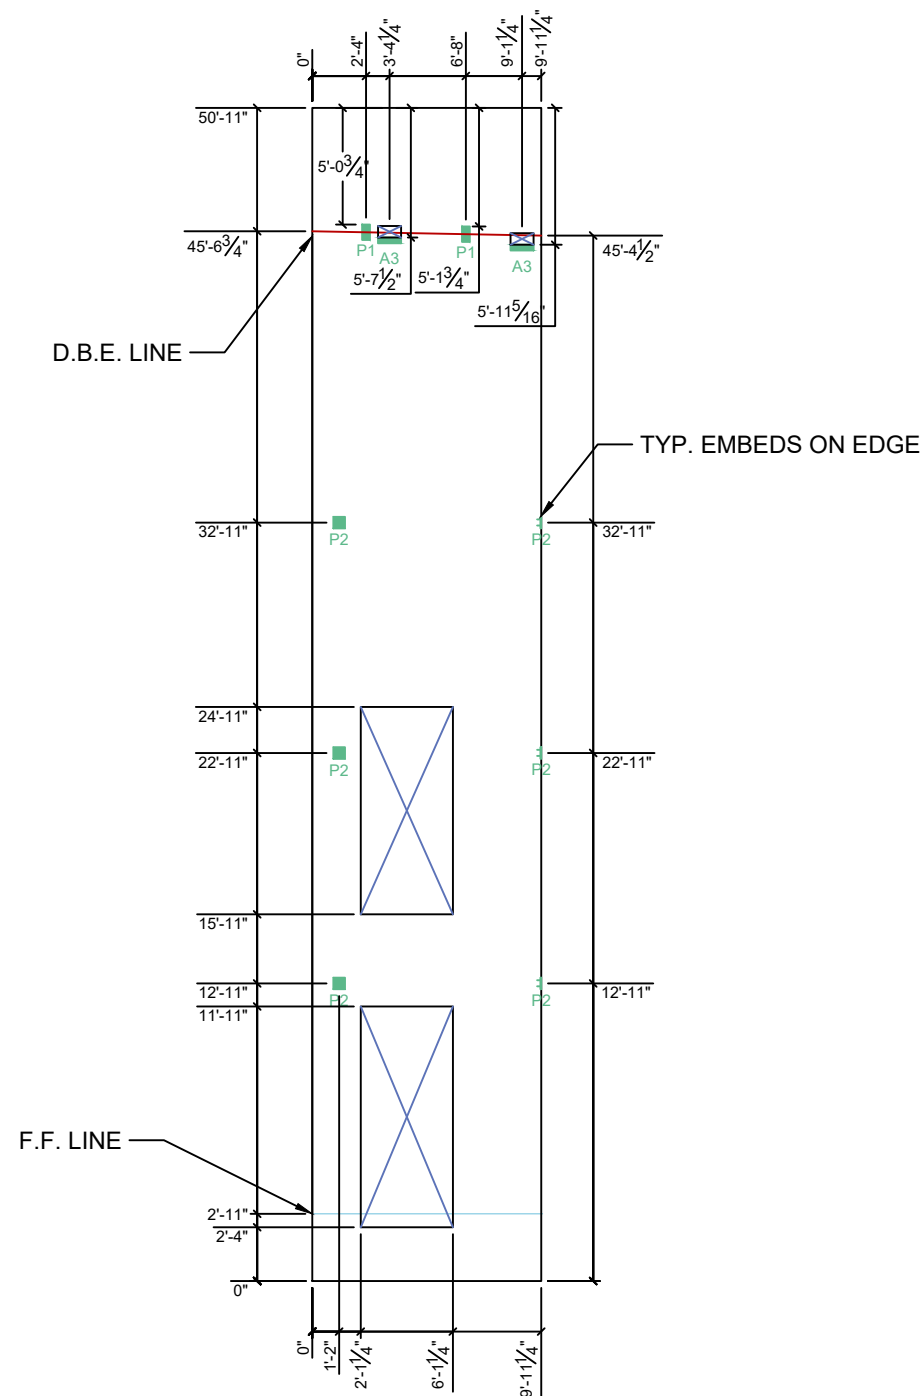

Diagonal BL - TR 51'-10-11/16"
Diagonal TL - BR 51'-10-11/16"

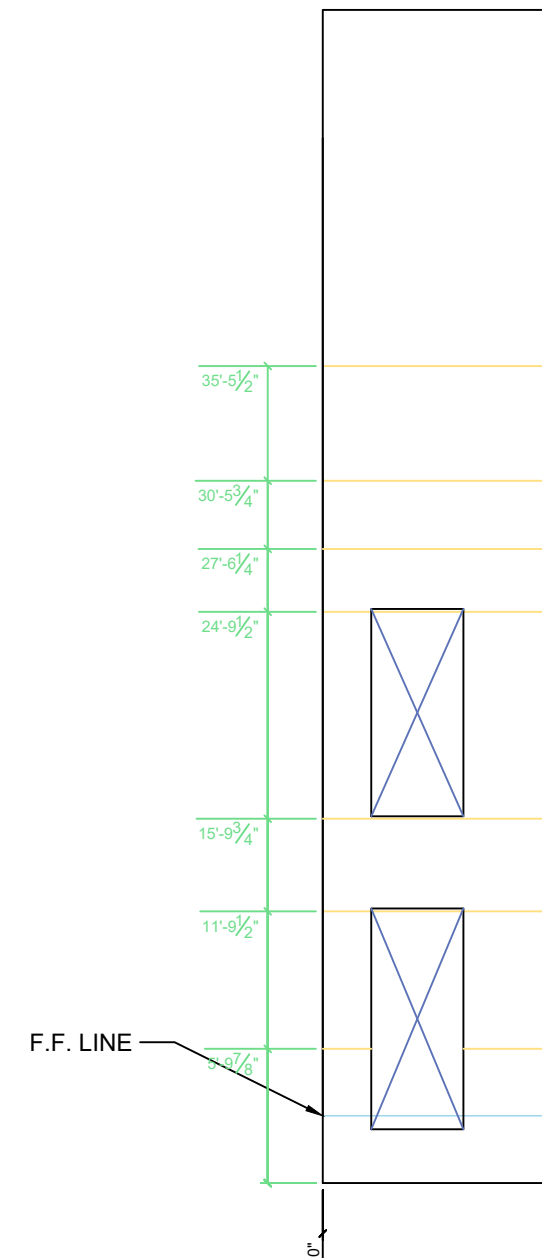

Forming & Hardware

Reveals & Other

12/8/22

COVINGTON LOGISTICS
PARK BUILDING 2




0	SUBMITTED FOR APPROVAL 10/21/22
1	SUBMITTED FOR APPROVAL 11/30/22
2	SUBMITTED FOR APPROVAL 12/6/22


3 APPROVED FOR CONSTRUCTION 12/8/22

PANEL:
P79

PANEL
THICKNESS:
10"

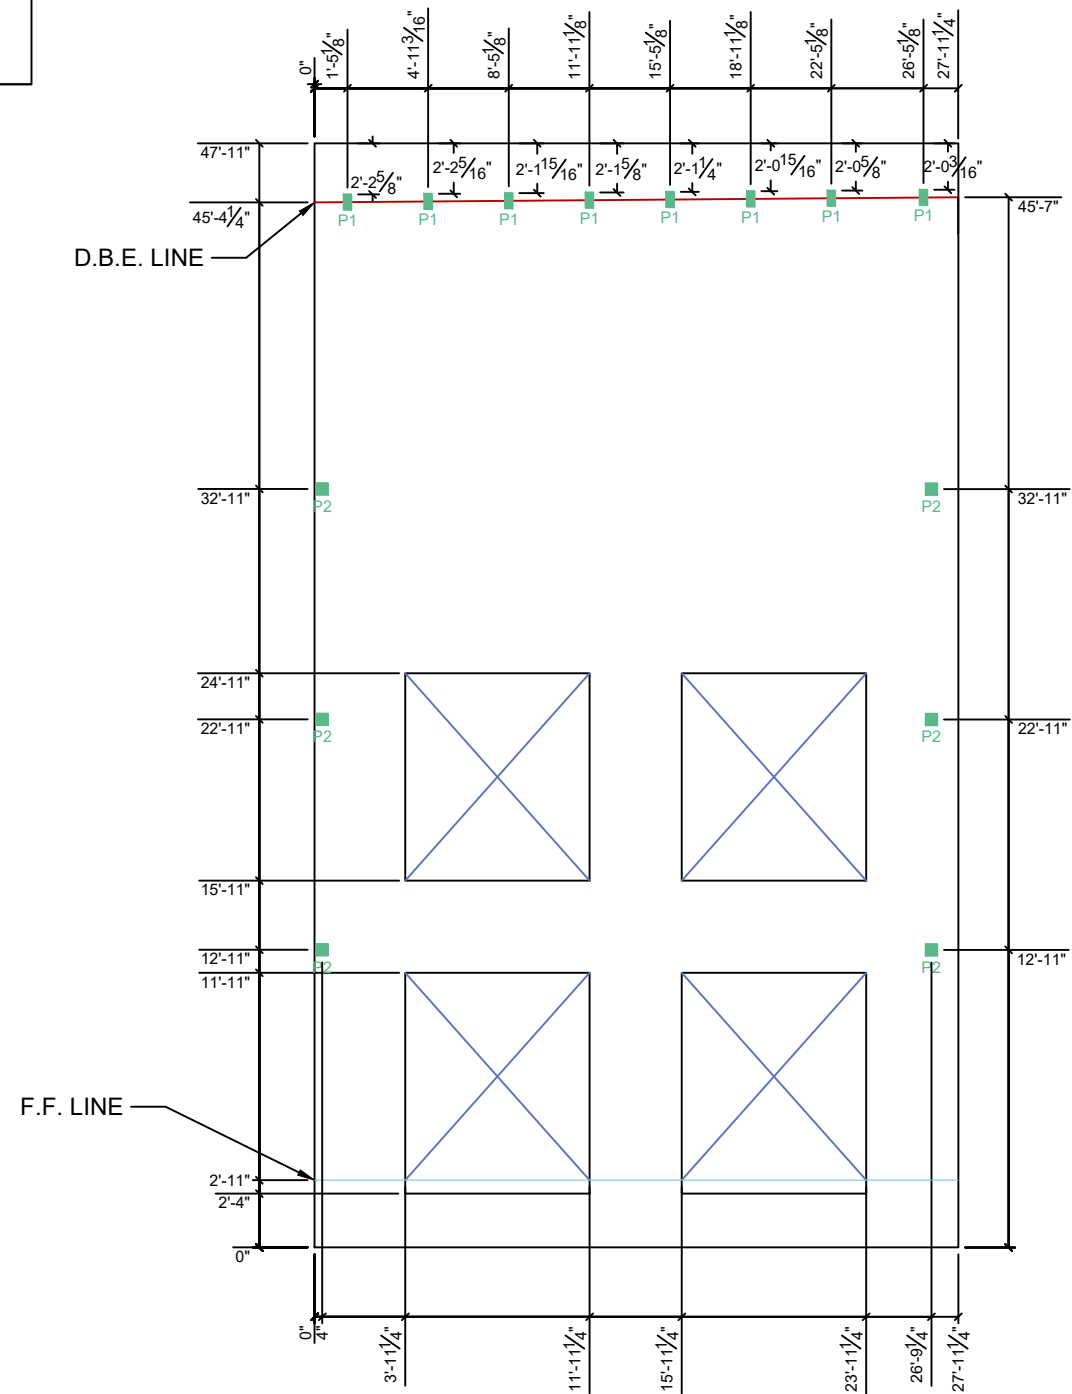

Diagonal BL - TR 55'-4-3/4"
Diagonal TL - BR 55'-4-3/4"

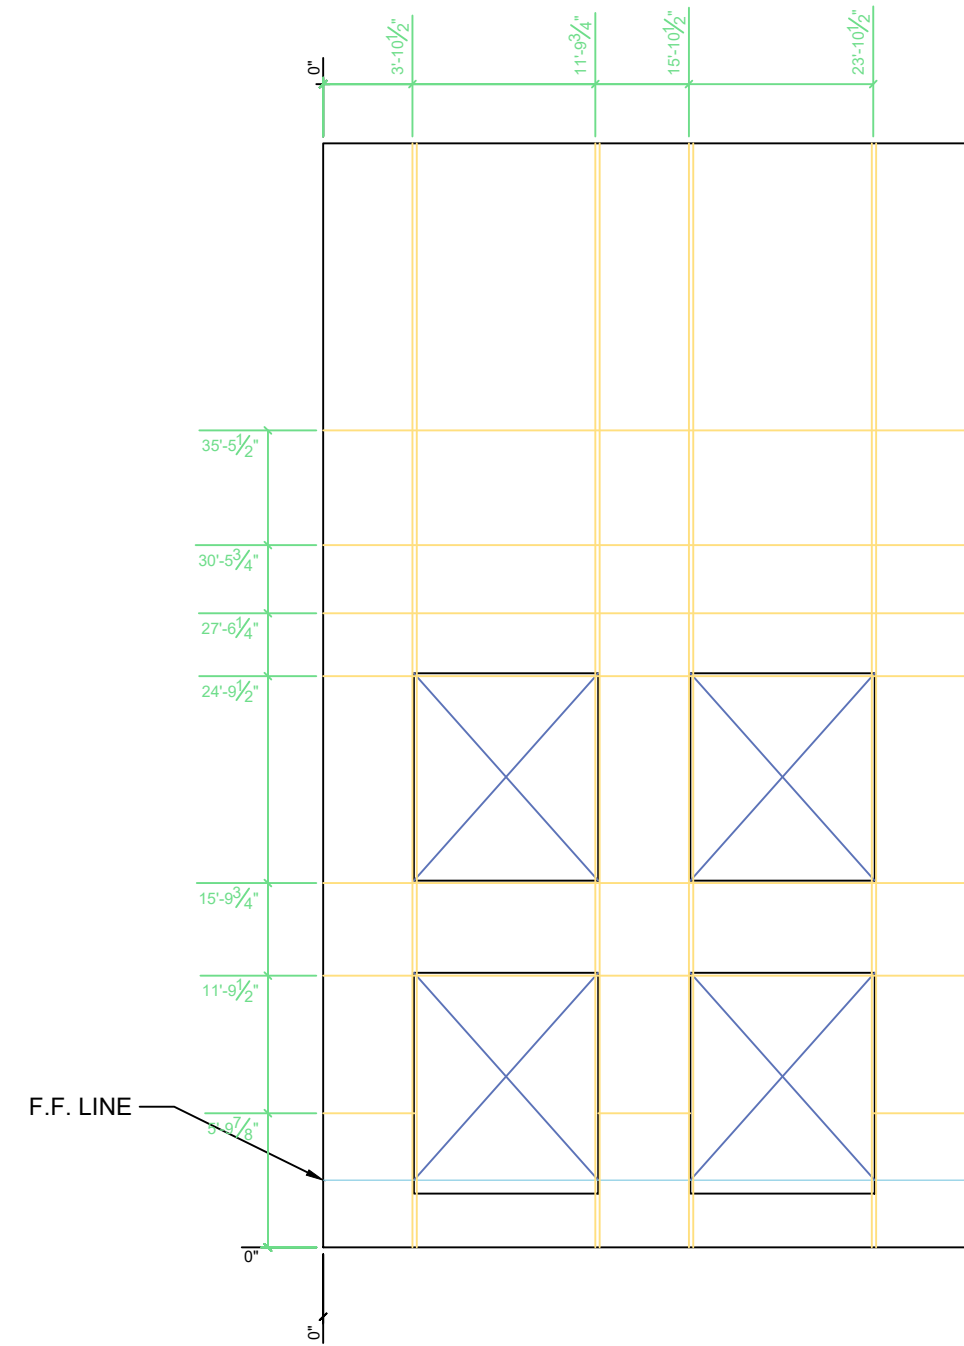

Forming & Hardware

Reveals & Other

12/8/22

COVINGTON LOGISTICS
PARK BUILDING 2




- 0 SUBMITTED FOR APPROVAL 10/21/22
- 1 SUBMITTED FOR APPROVAL 11/30/22
- 2 SUBMITTED FOR APPROVAL 12/6/22


3 APPROVED FOR CONSTRUCTION 12/8/22



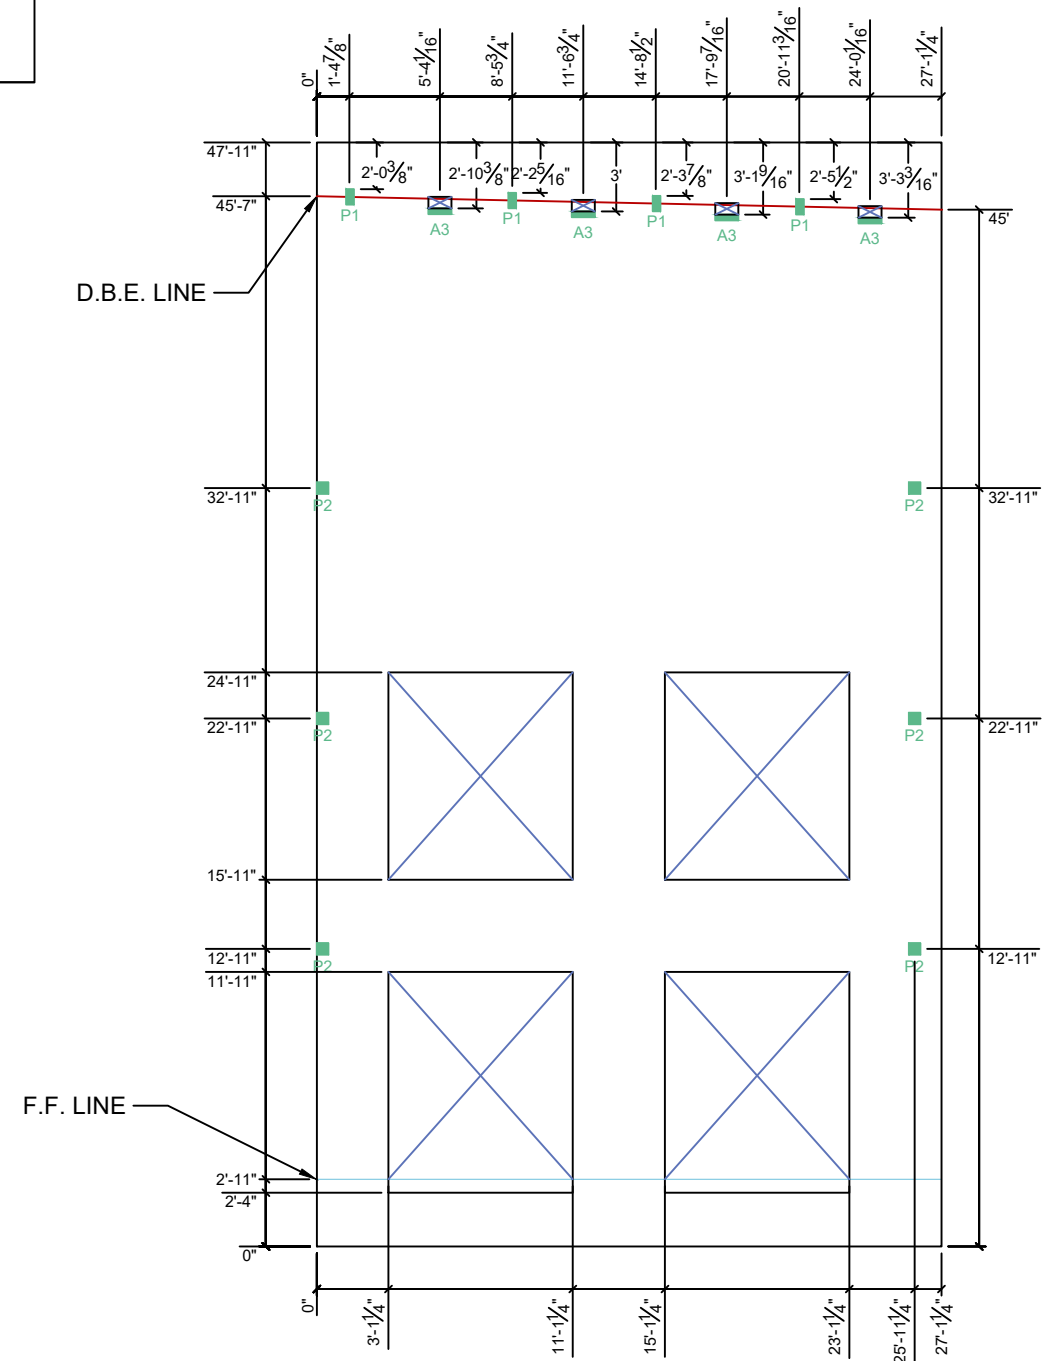


PANEL:
P80

PANEL
THICKNESS:
10"

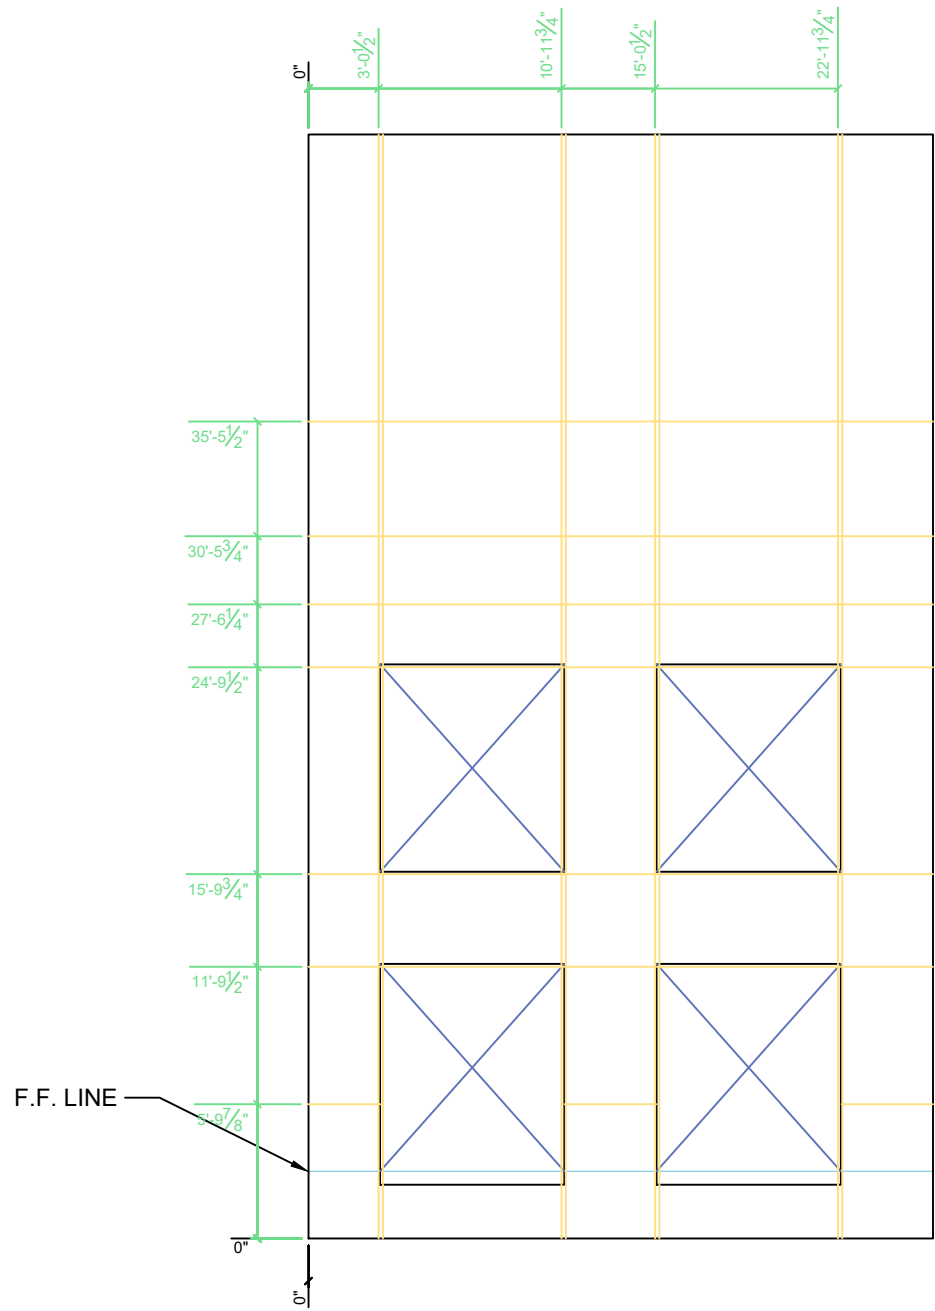


Diagonal BL - TR 55'-0-13/16"
Diagonal TL - BR 55'-0-13/16"




Forming & Hardware			Reveals & Other		
12/8/22	COVINGTON LOGISTICS PARK BUILDING 2		 SUBMITTED FOR APPROVAL 10/21/22	 APPROVED FOR CONSTRUCTION 12/8/22	PANEL: P81
			 SUBMITTED FOR APPROVAL 11/30/22		
			 SUBMITTED FOR APPROVAL 12/6/22		

<div>PANEL THICKNESS: 10"</div>		<div>Diagonal BL - TR 48'-5-1/8" Diagonal TL - BR 48'-5-1/8"</div>			
Forming & Hardware		Reveals & Other			
12/8/22	COVINGTON LOGISTICS PARK BUILDING 2		<div>0</div> SUBMITTED FOR APPROVAL 10/21/22	<div>3</div> APPROVED FOR CONSTRUCTION 12/8/22	PANEL: P82
			<div>1</div> SUBMITTED FOR APPROVAL 11/30/22		
			<div>2</div> SUBMITTED FOR APPROVAL 12/6/22		

PANEL
THICKNESS:
10"

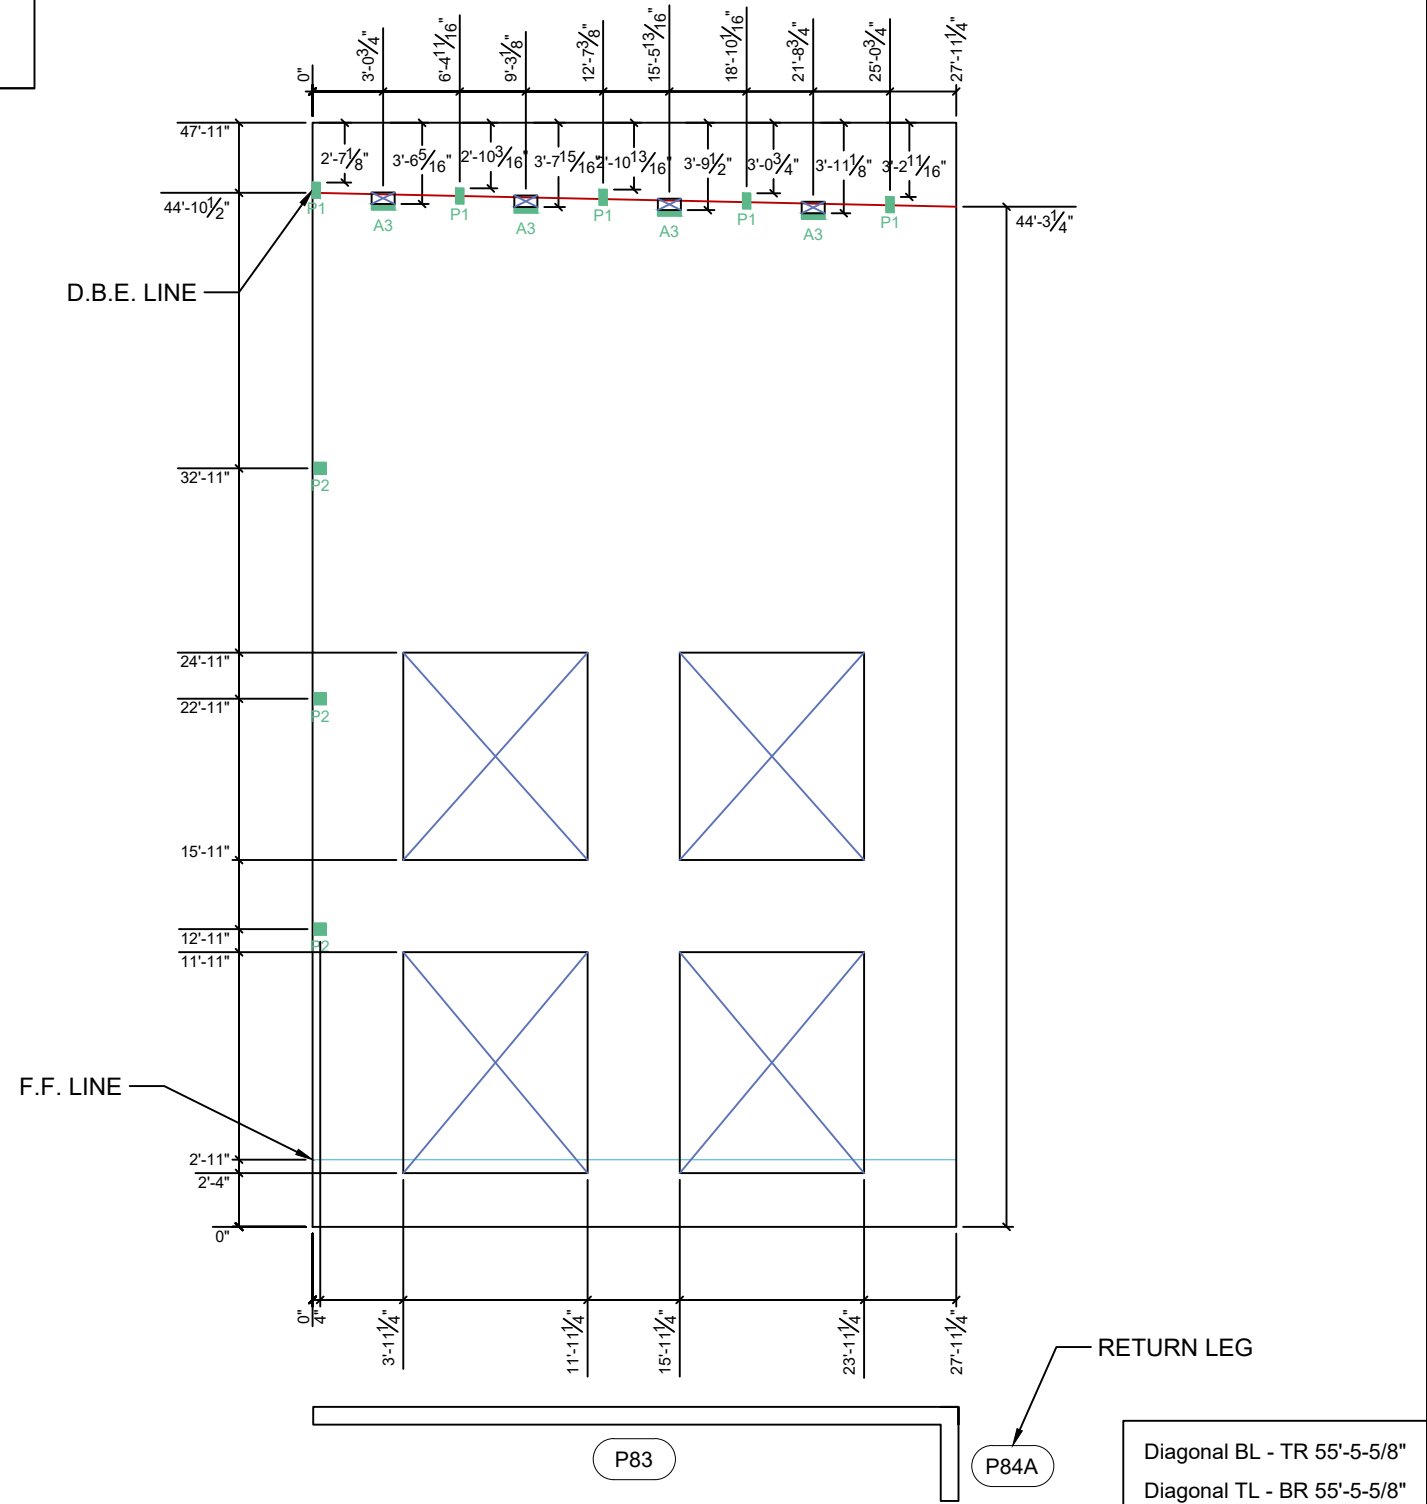

Forming & Hardware

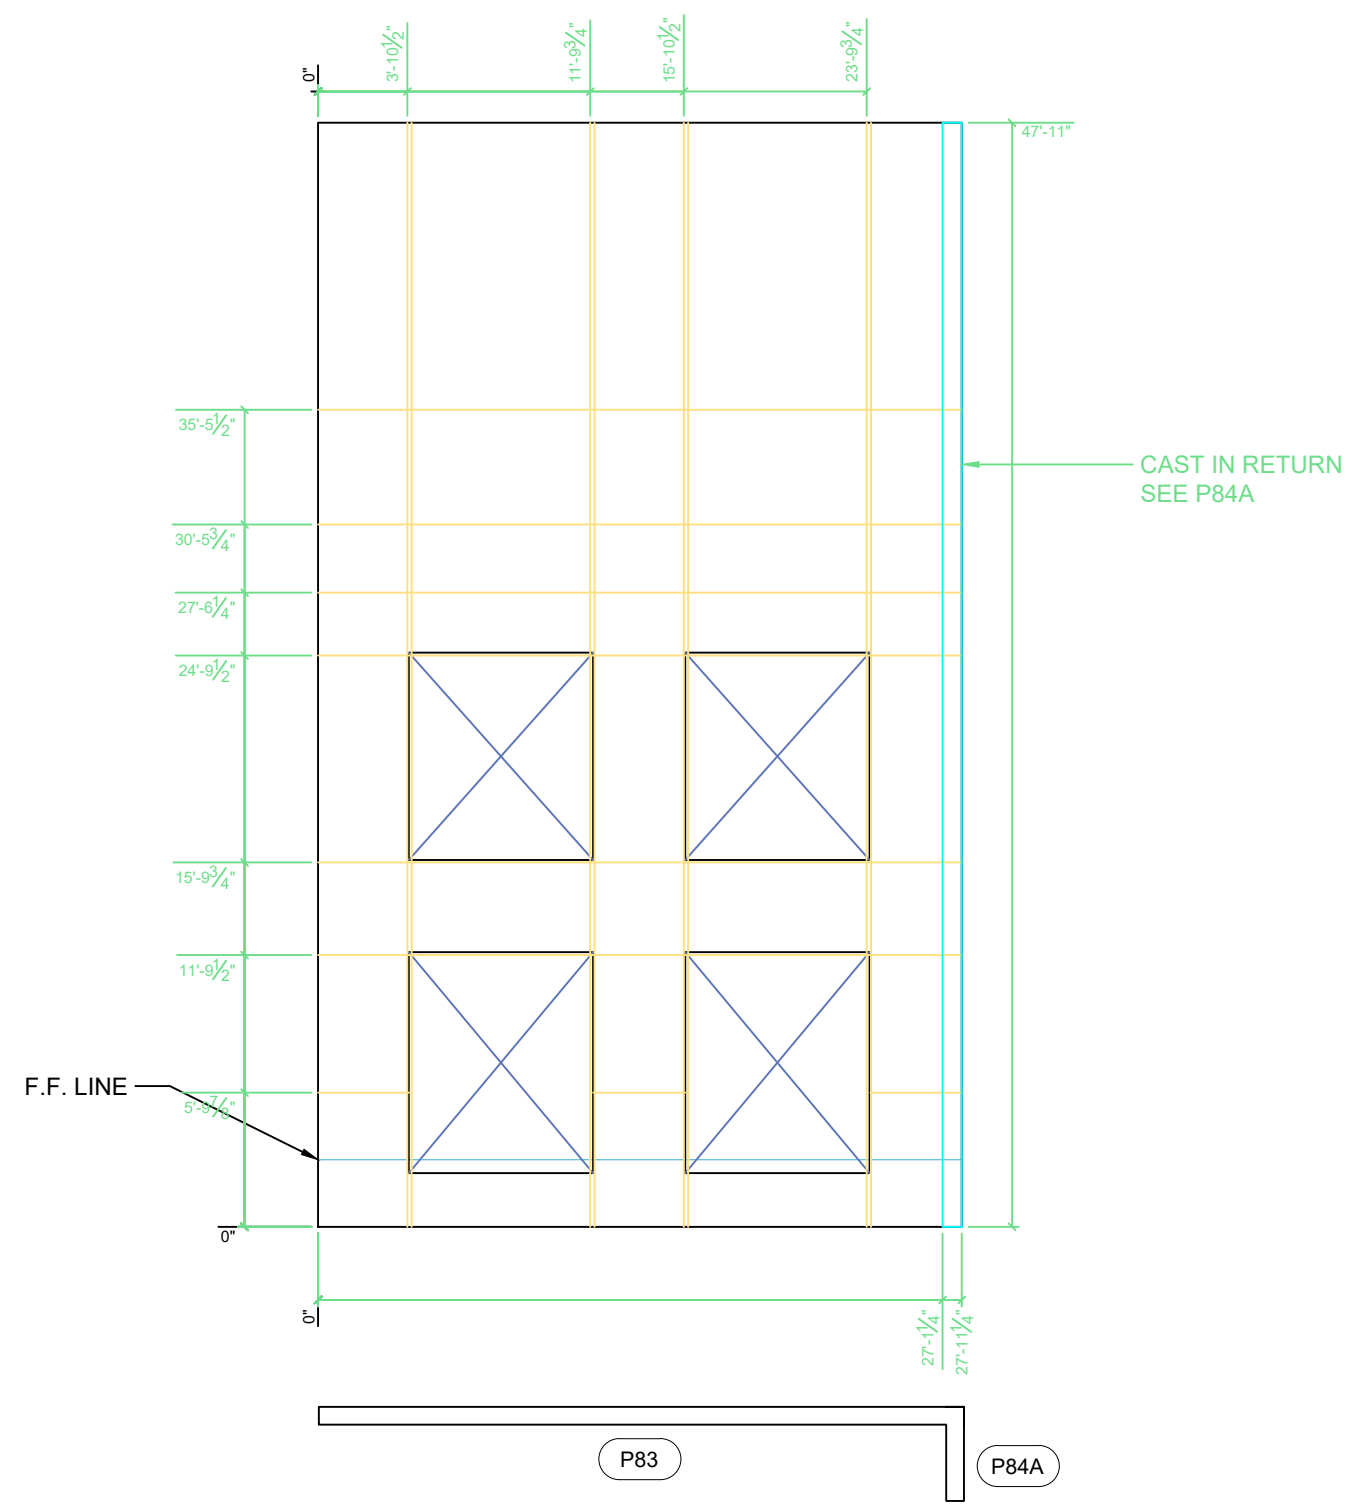

Reveals & Other

12/8/22

COVINGTON LOGISTICS
PARK BUILDING 2




- 0 SUBMITTED FOR APPROVAL 10/21/22
- 1 SUBMITTED FOR APPROVAL 11/30/22
- 2 SUBMITTED FOR APPROVAL 12/6/22


3 APPROVED FOR CONSTRUCTION 12/8/22

PANEL:
P83

PANEL THICKNESS:
9 1/4"

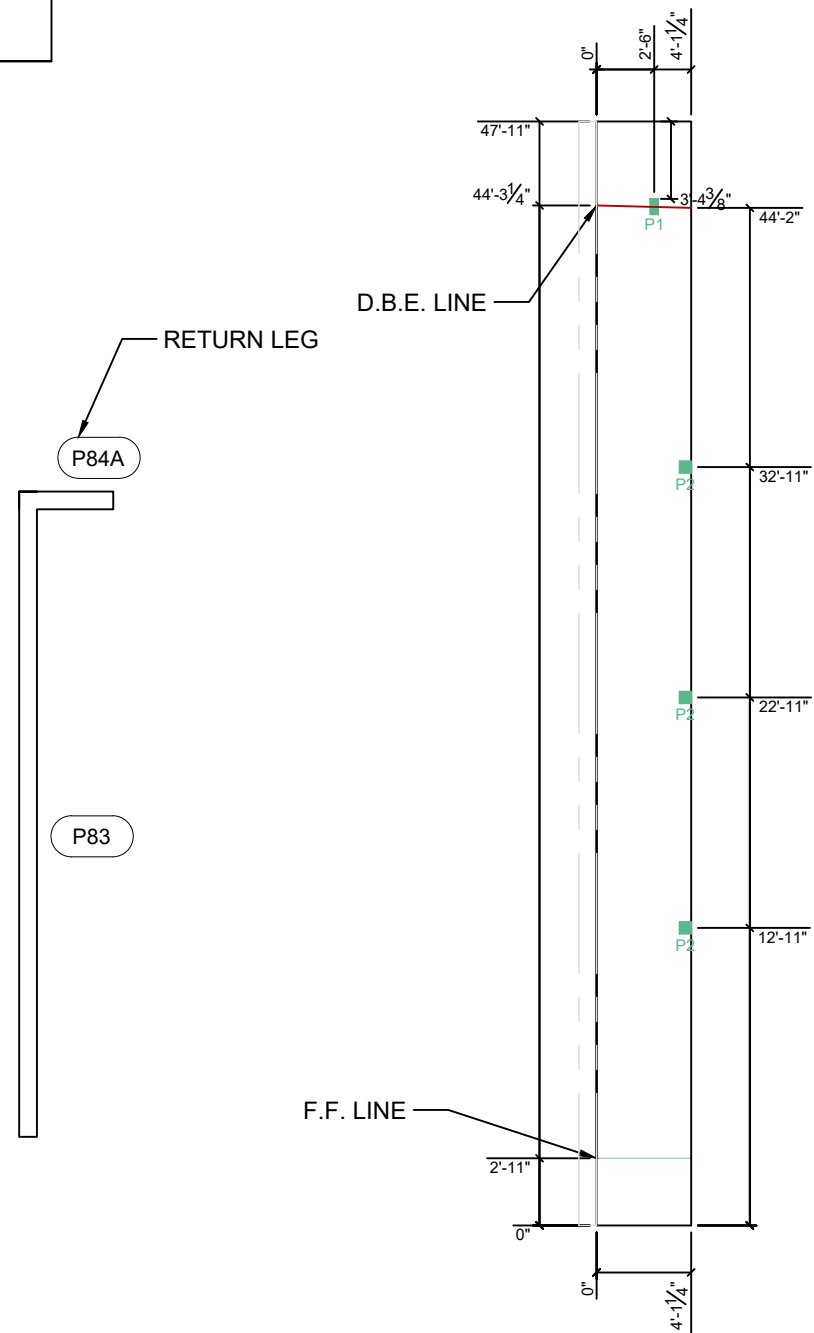

Diagonal BL - TR 48'-2-1/8"
Diagonal TL - BR 48'-2-1/8"

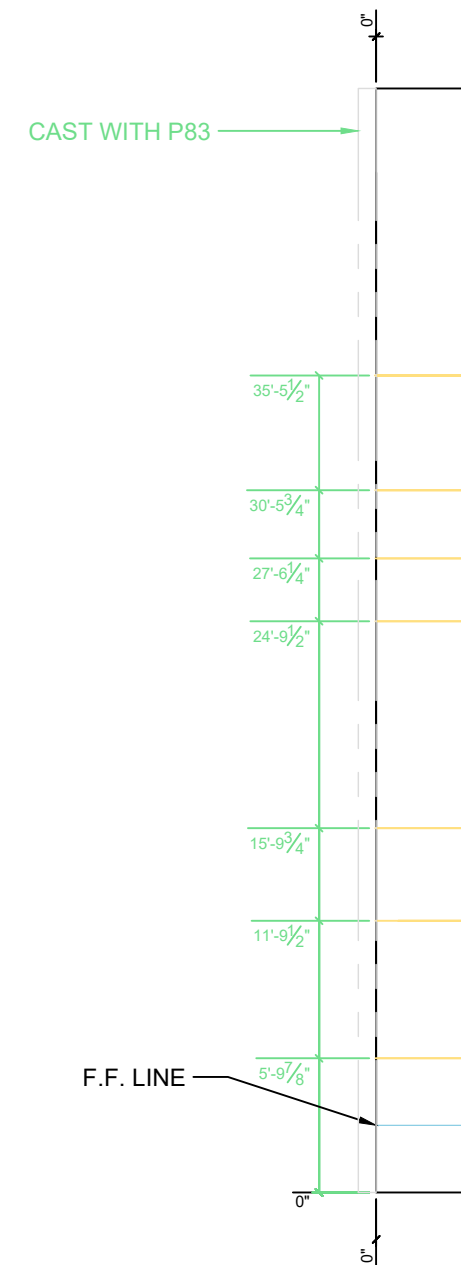

Forming & Hardware

Reveals & Other

12/8/22


COVINGTON LOGISTICS
PARK BUILDING 2





0	SUBMITTED FOR APPROVAL 10/21/22
1	SUBMITTED FOR APPROVAL 11/30/22
2	SUBMITTED FOR APPROVAL 12/6/22

3 APPROVED FOR CONSTRUCTION 12/8/22

PANEL:
P84A

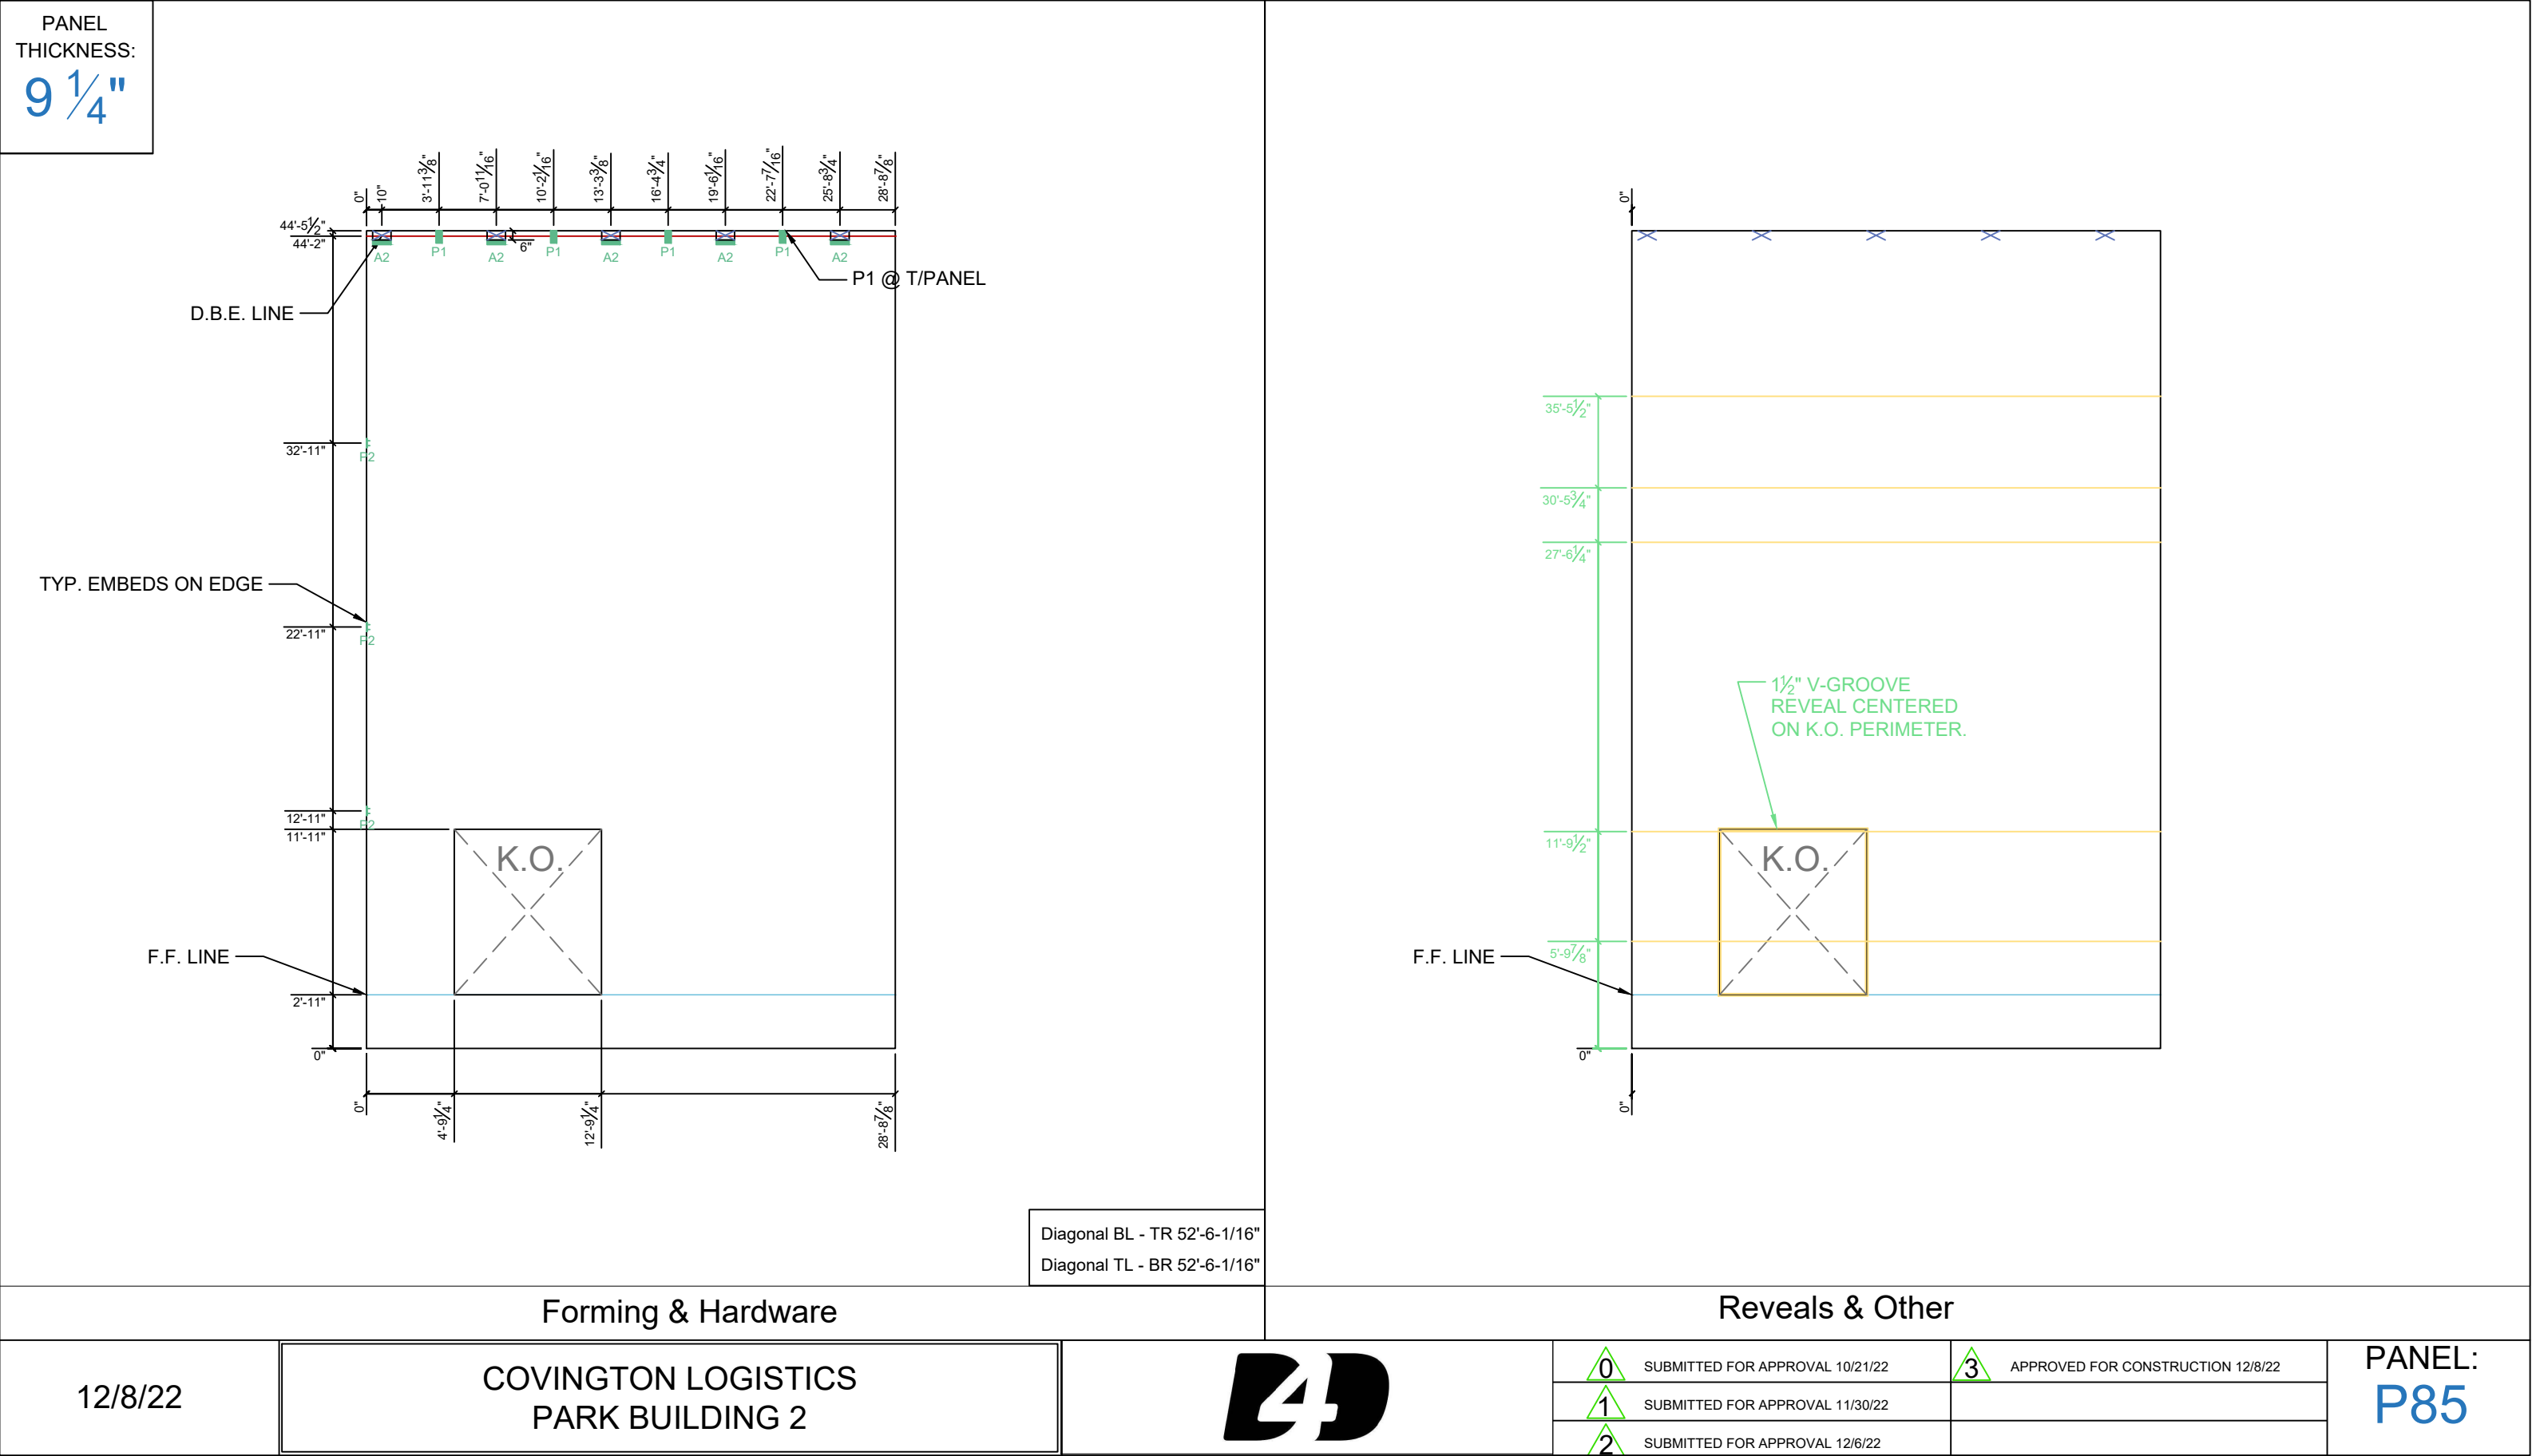

PANEL
THICKNESS:
9 1/4"

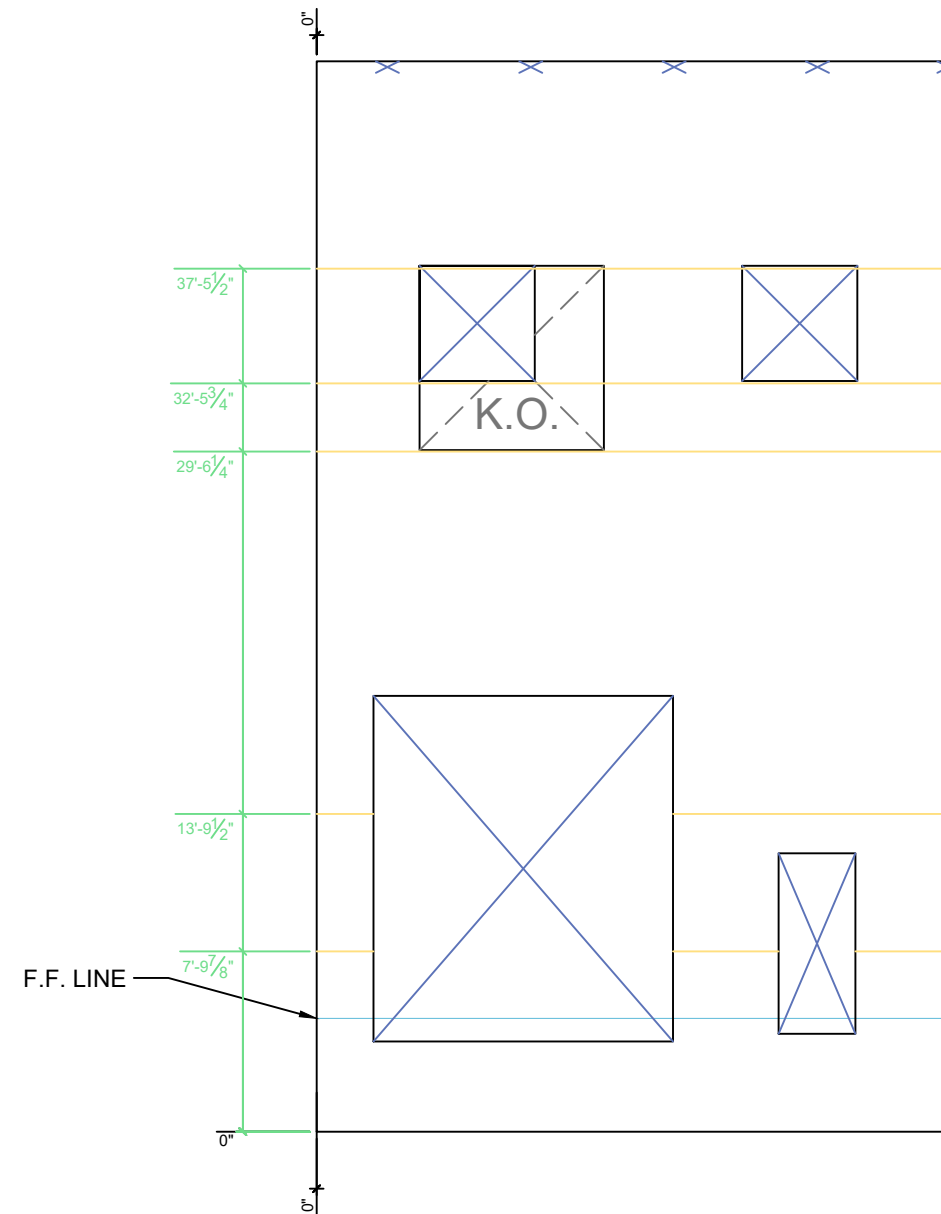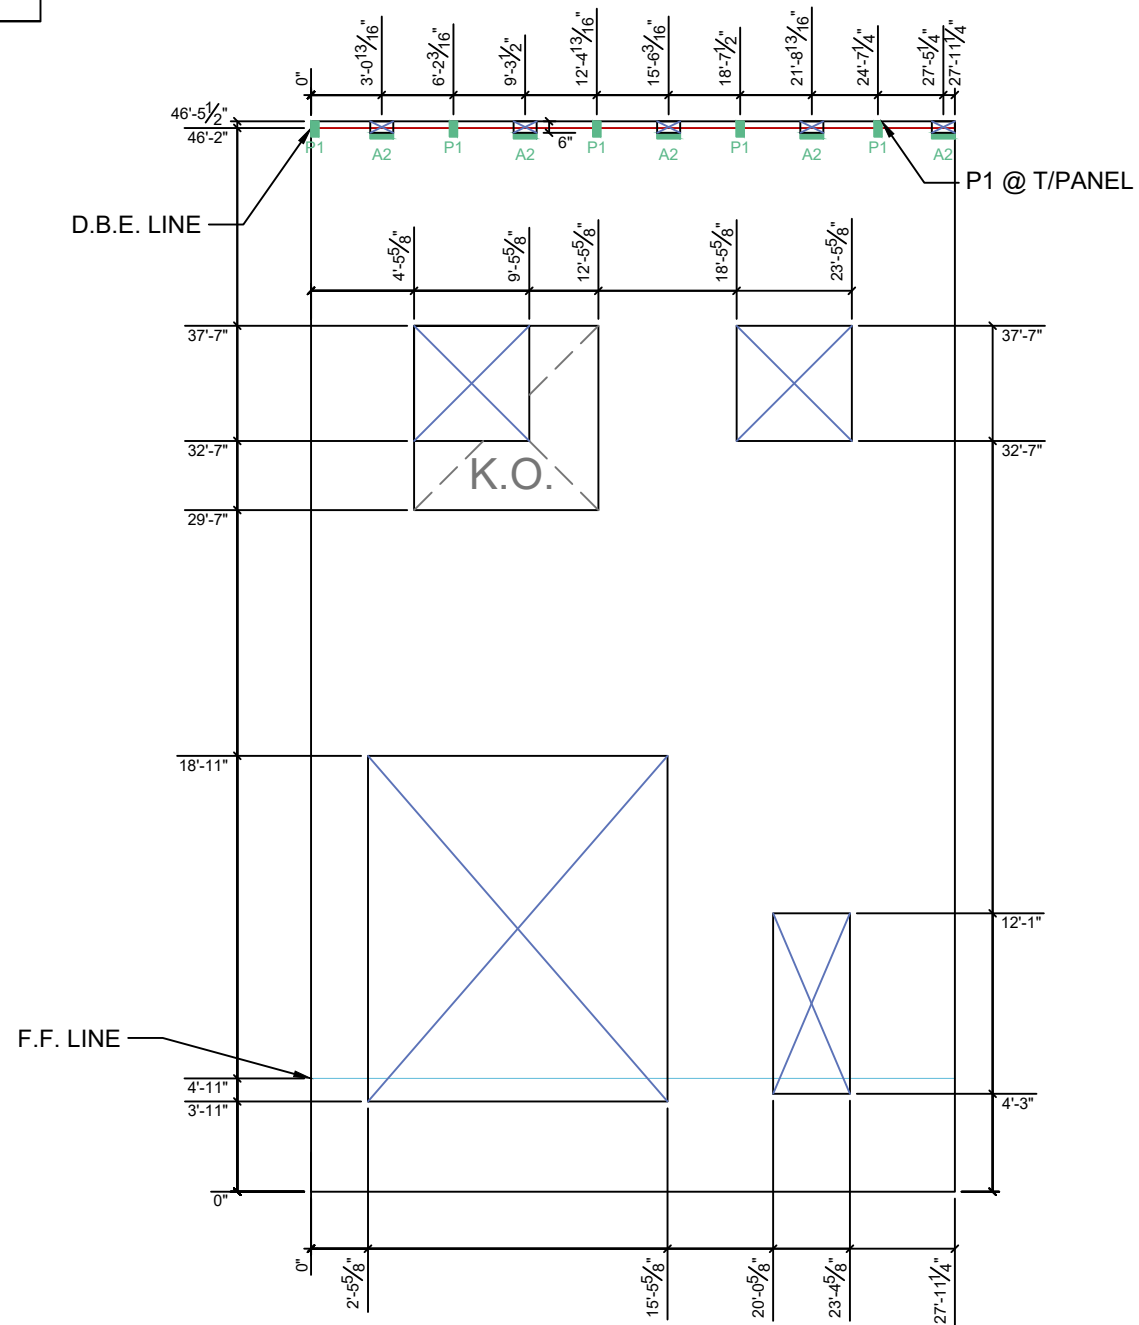

Forming & Hardware

Reveals & Other

12/8/22


COVINGTON LOGISTICS
PARK BUILDING 2






0 SUBMITTED FOR APPROVAL 10/21/22
1 SUBMITTED FOR APPROVAL 11/30/22
2 SUBMITTED FOR APPROVAL 12/6/22


3 APPROVED FOR CONSTRUCTION 12/8/22

PANEL:
P86

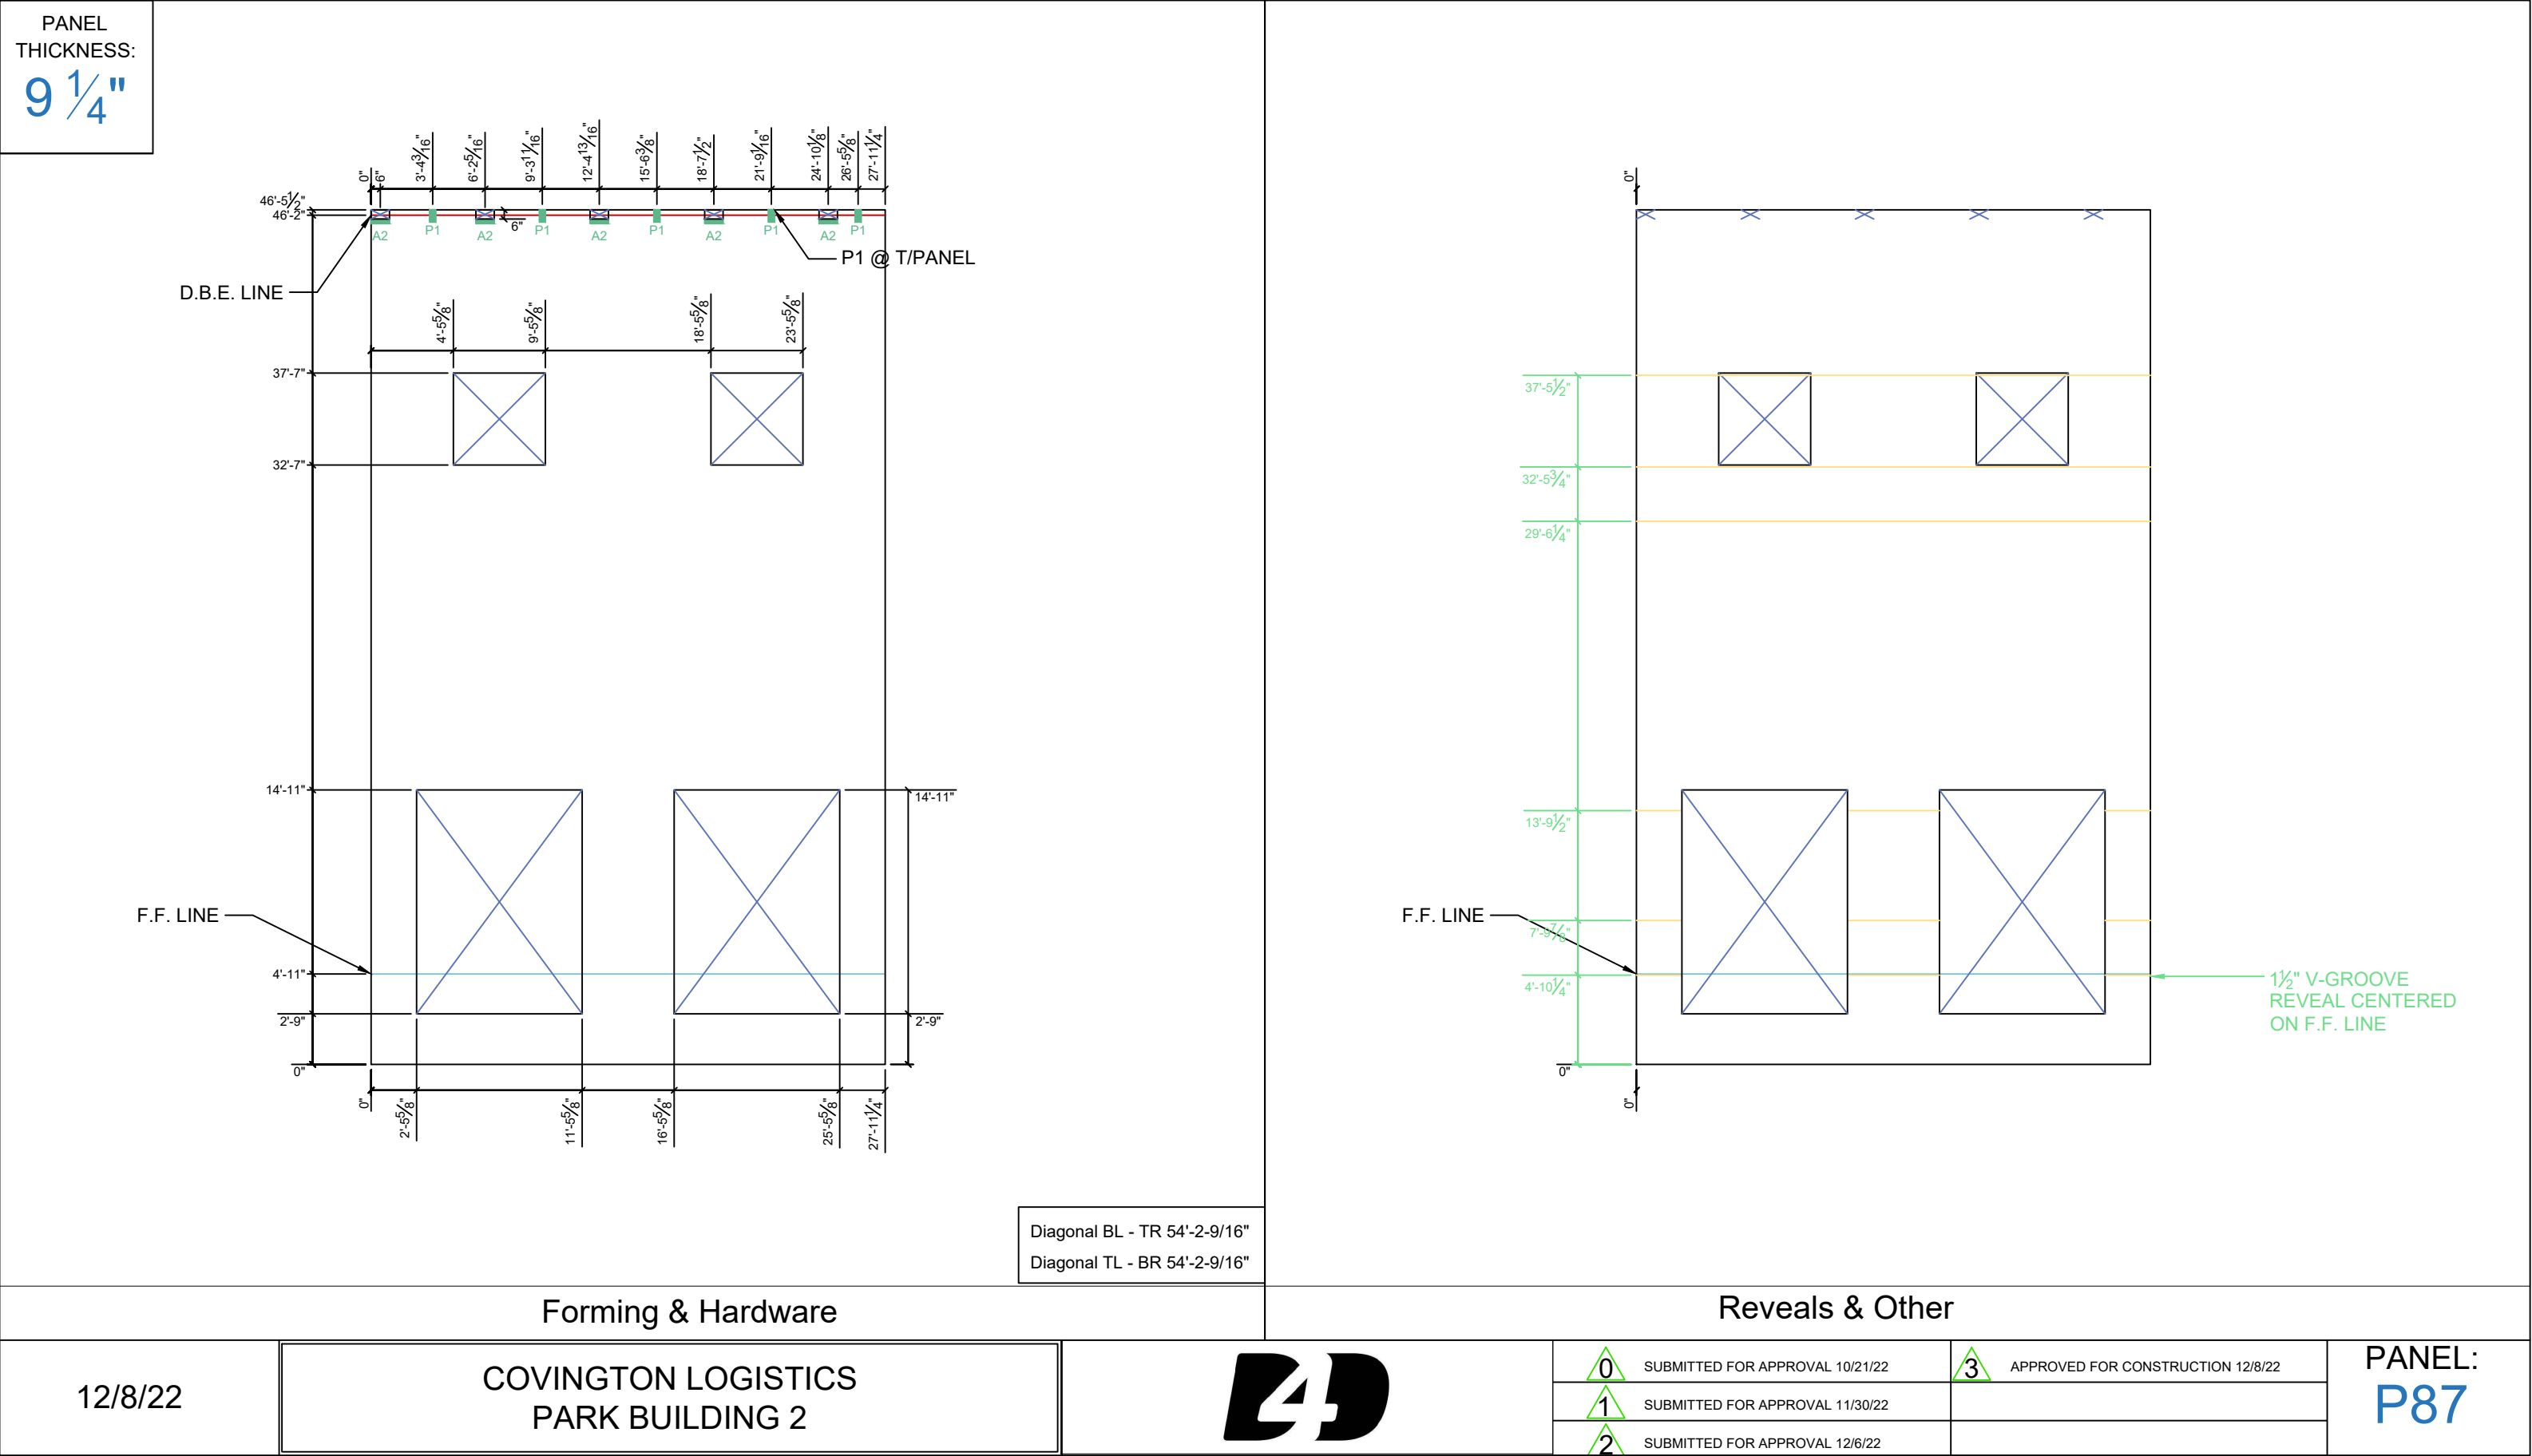


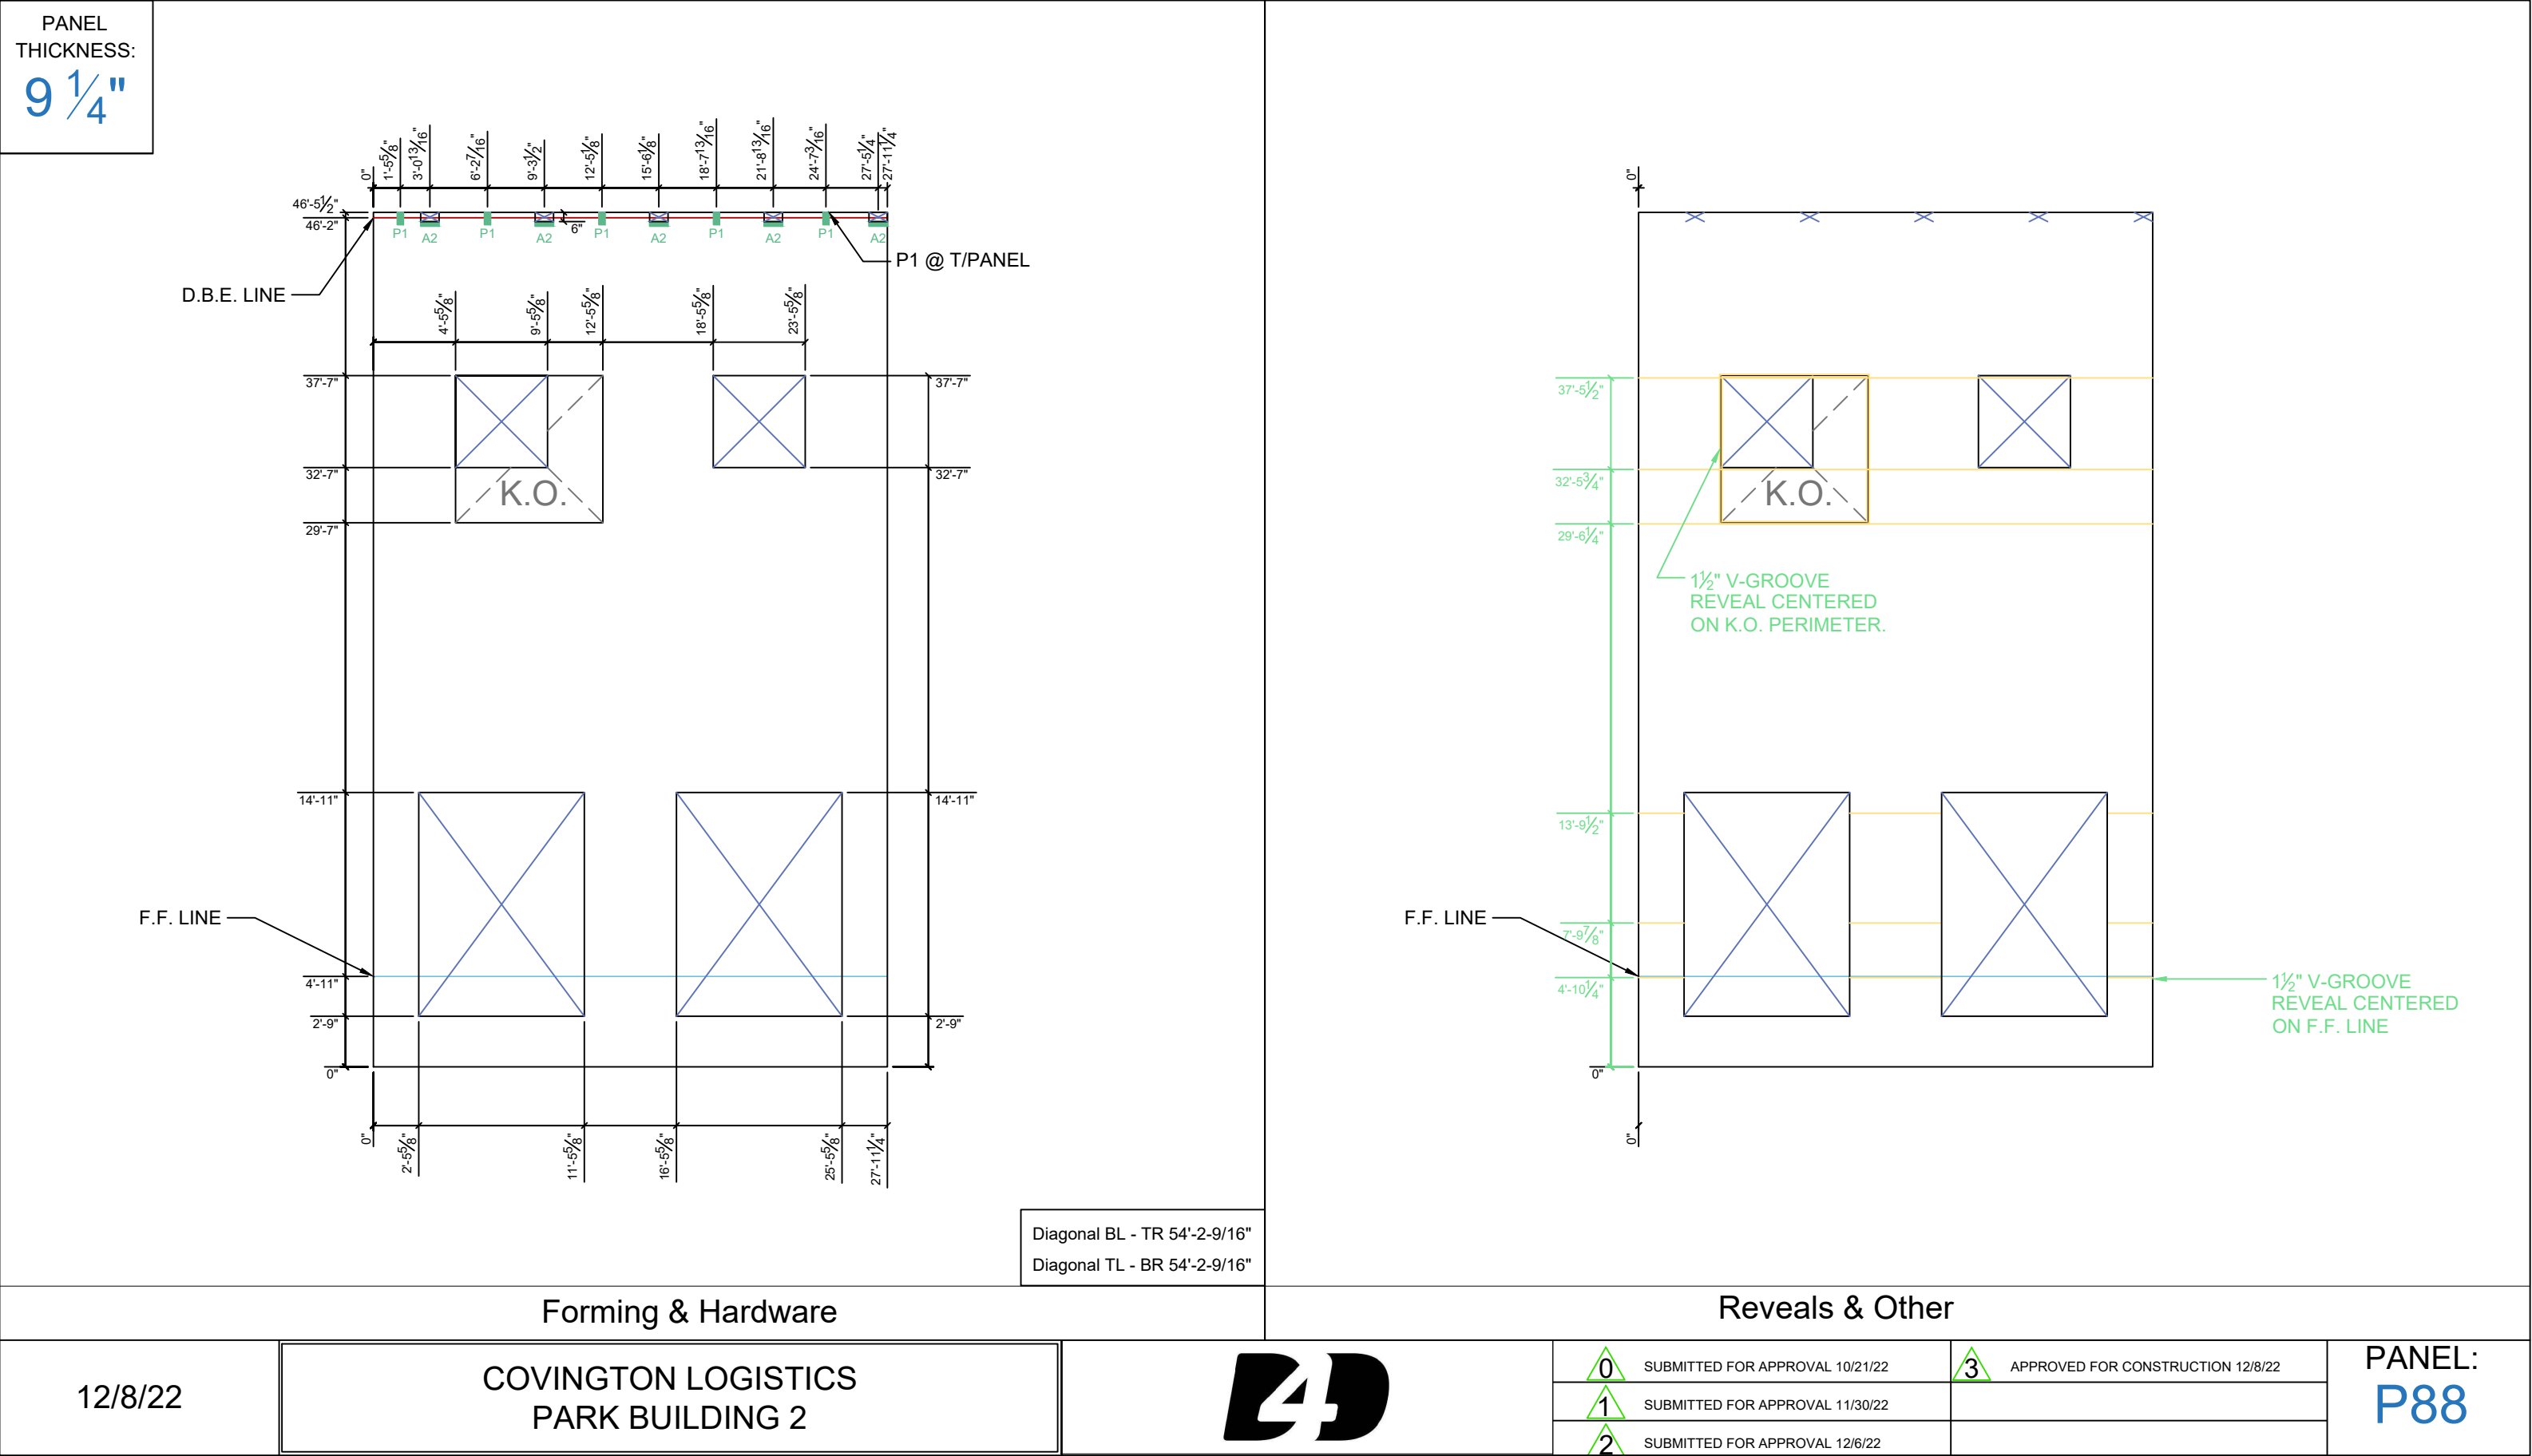

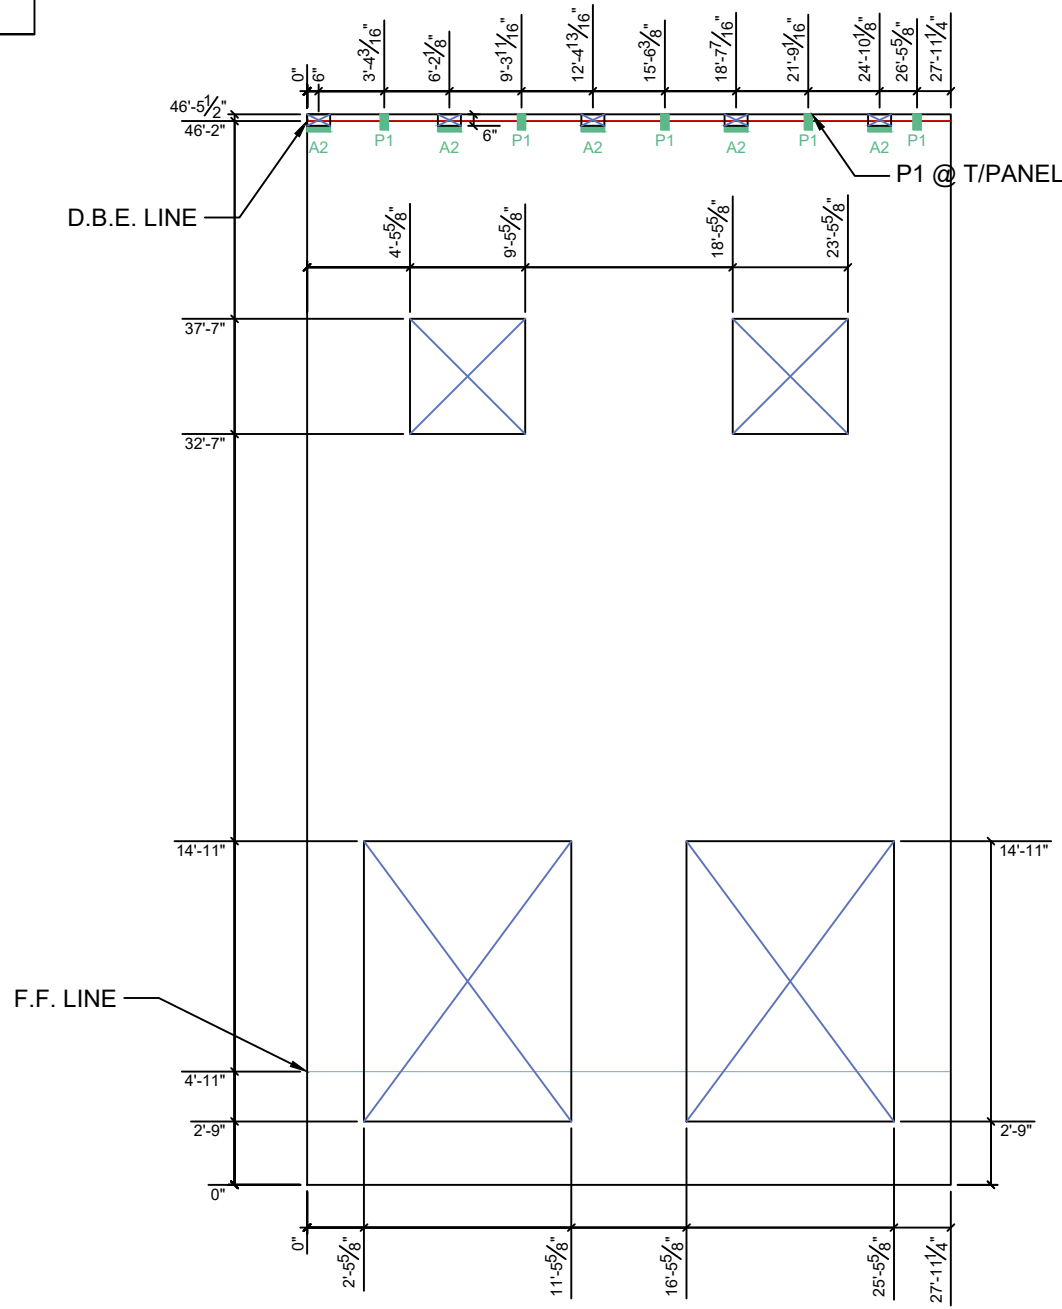
<div>PANEL THICKNESS: 9 1/4"</div>				<div>Diagonal BL - TR 54'-2-9/16"</div> <div>Diagonal TL - BR 54'-2-9/16"</div>		
Forming & Hardware		Reveals & Other				
12/8/22	COVINGTON LOGISTICS PARK BUILDING 2			<div>0</div> SUBMITTED FOR APPROVAL 10/21/22	<div>3</div> APPROVED FOR CONSTRUCTION 12/8/22	PANEL: P89
				<div>1</div> SUBMITTED FOR APPROVAL 11/30/22		
				<div>2</div> SUBMITTED FOR APPROVAL 12/6/22		

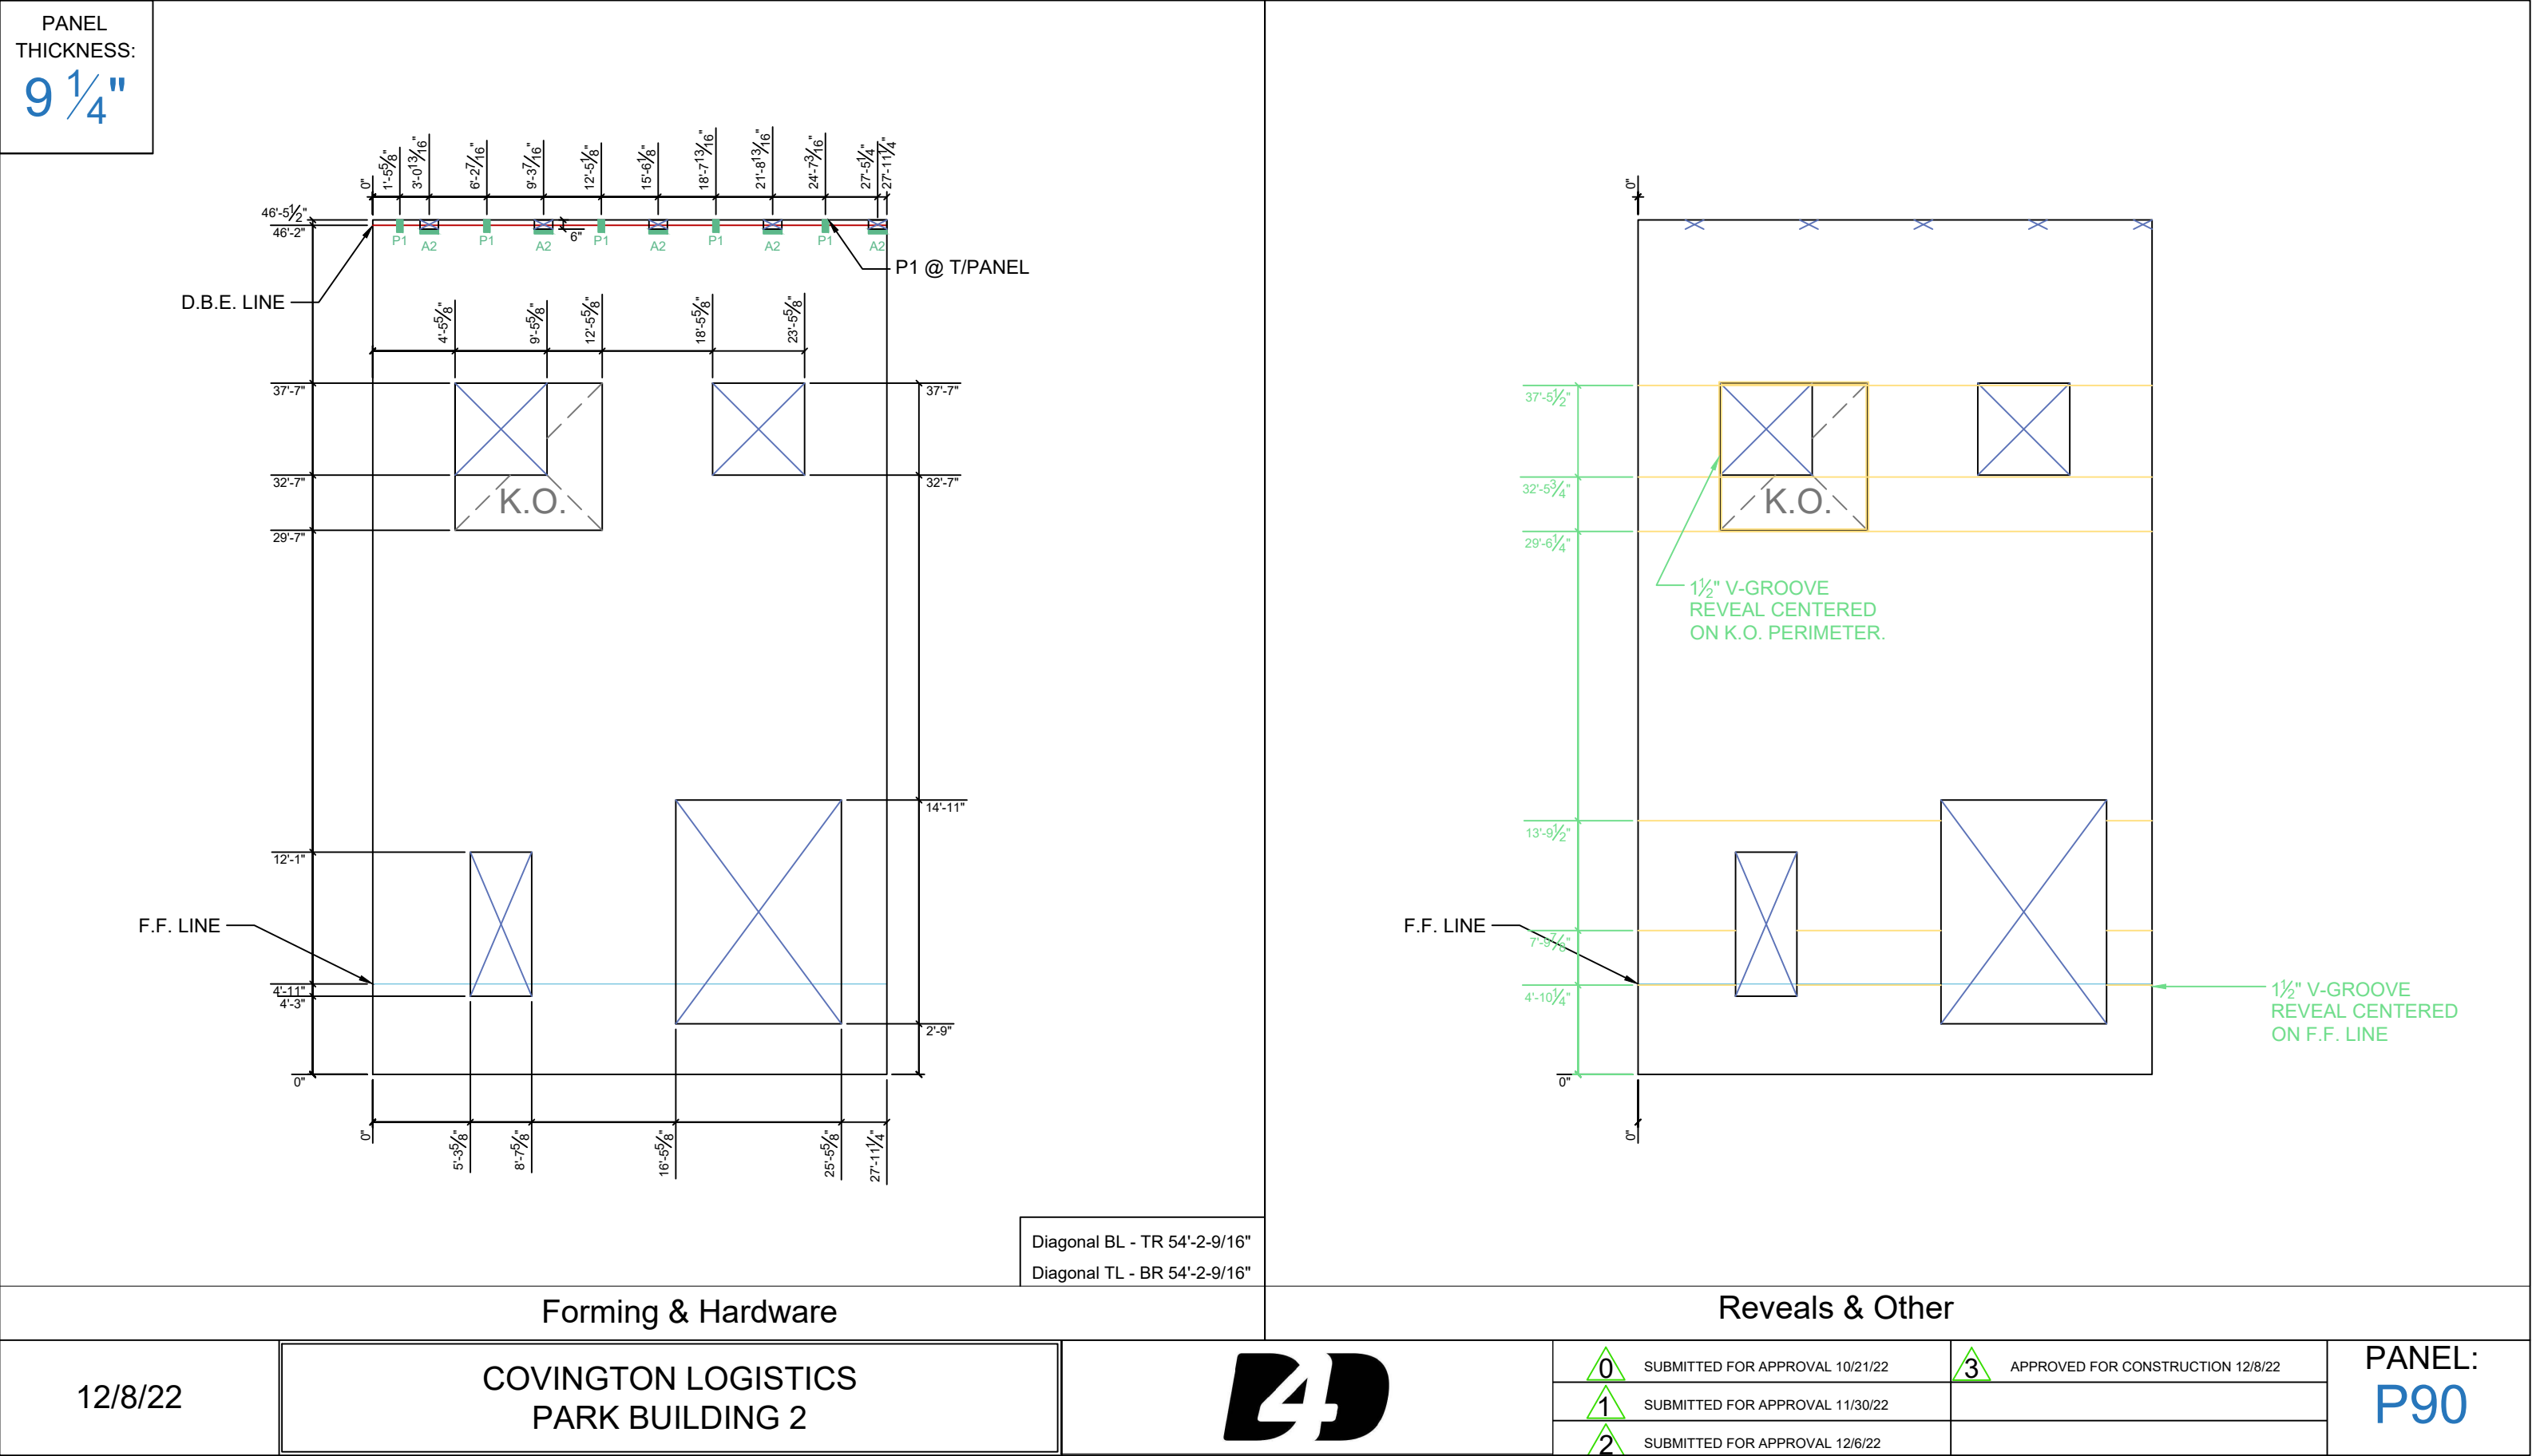

PANEL THICKNESS:
9 1/4"

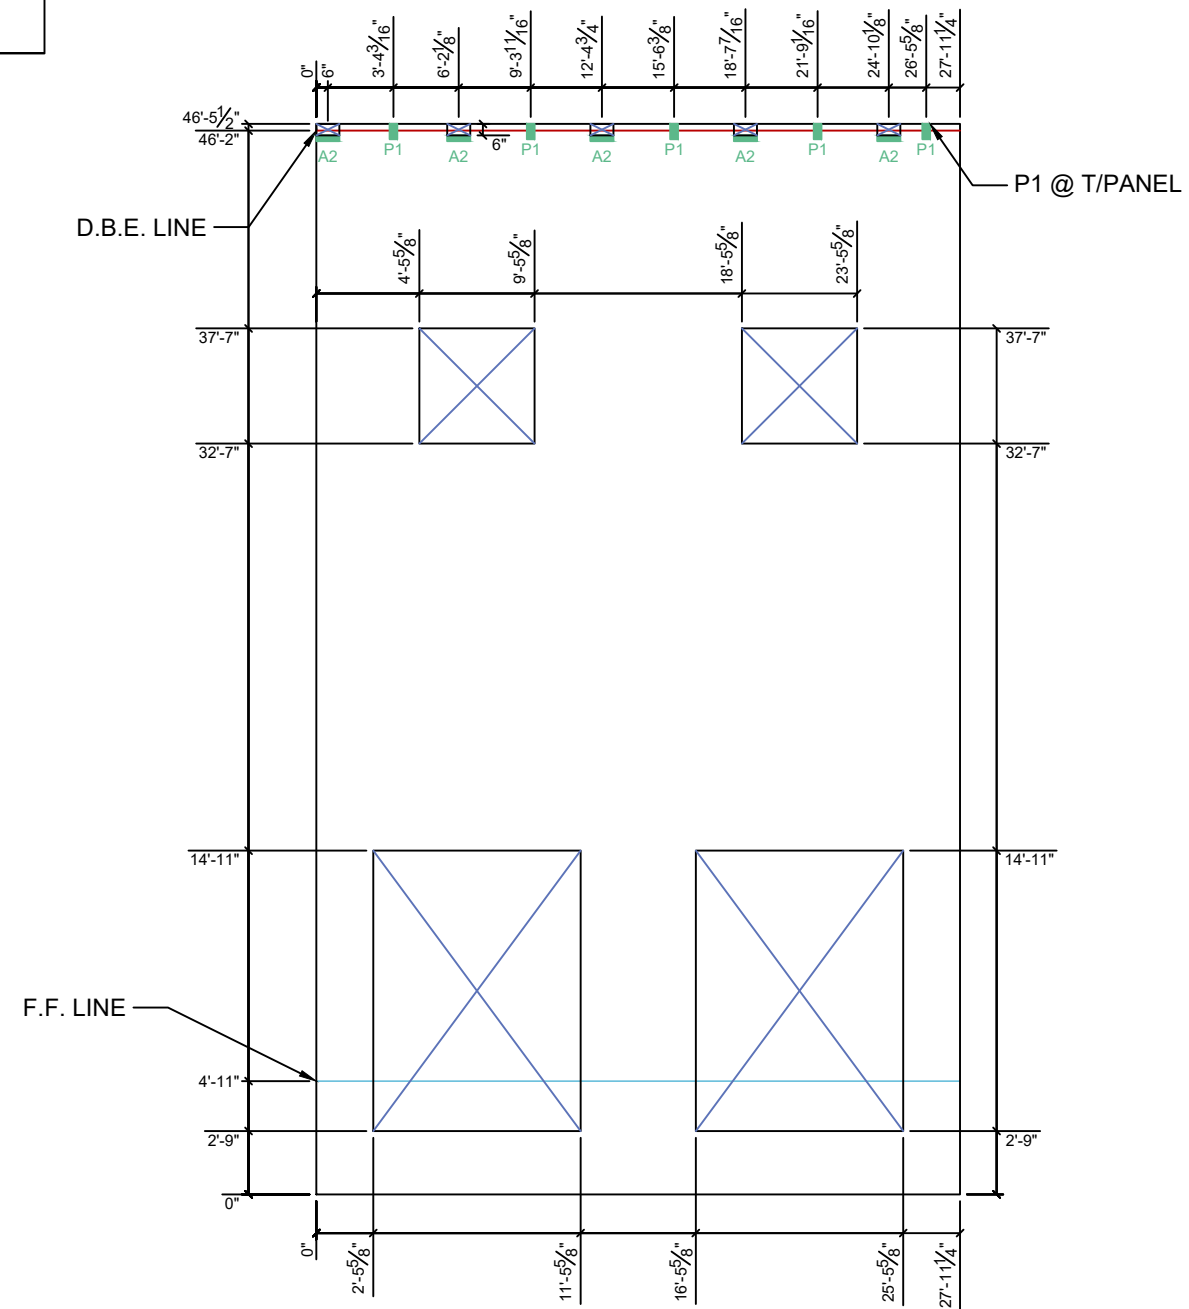

Diagonal BL - TR 54'-2-9/16"
Diagonal TL - BR 54'-2-9/16"

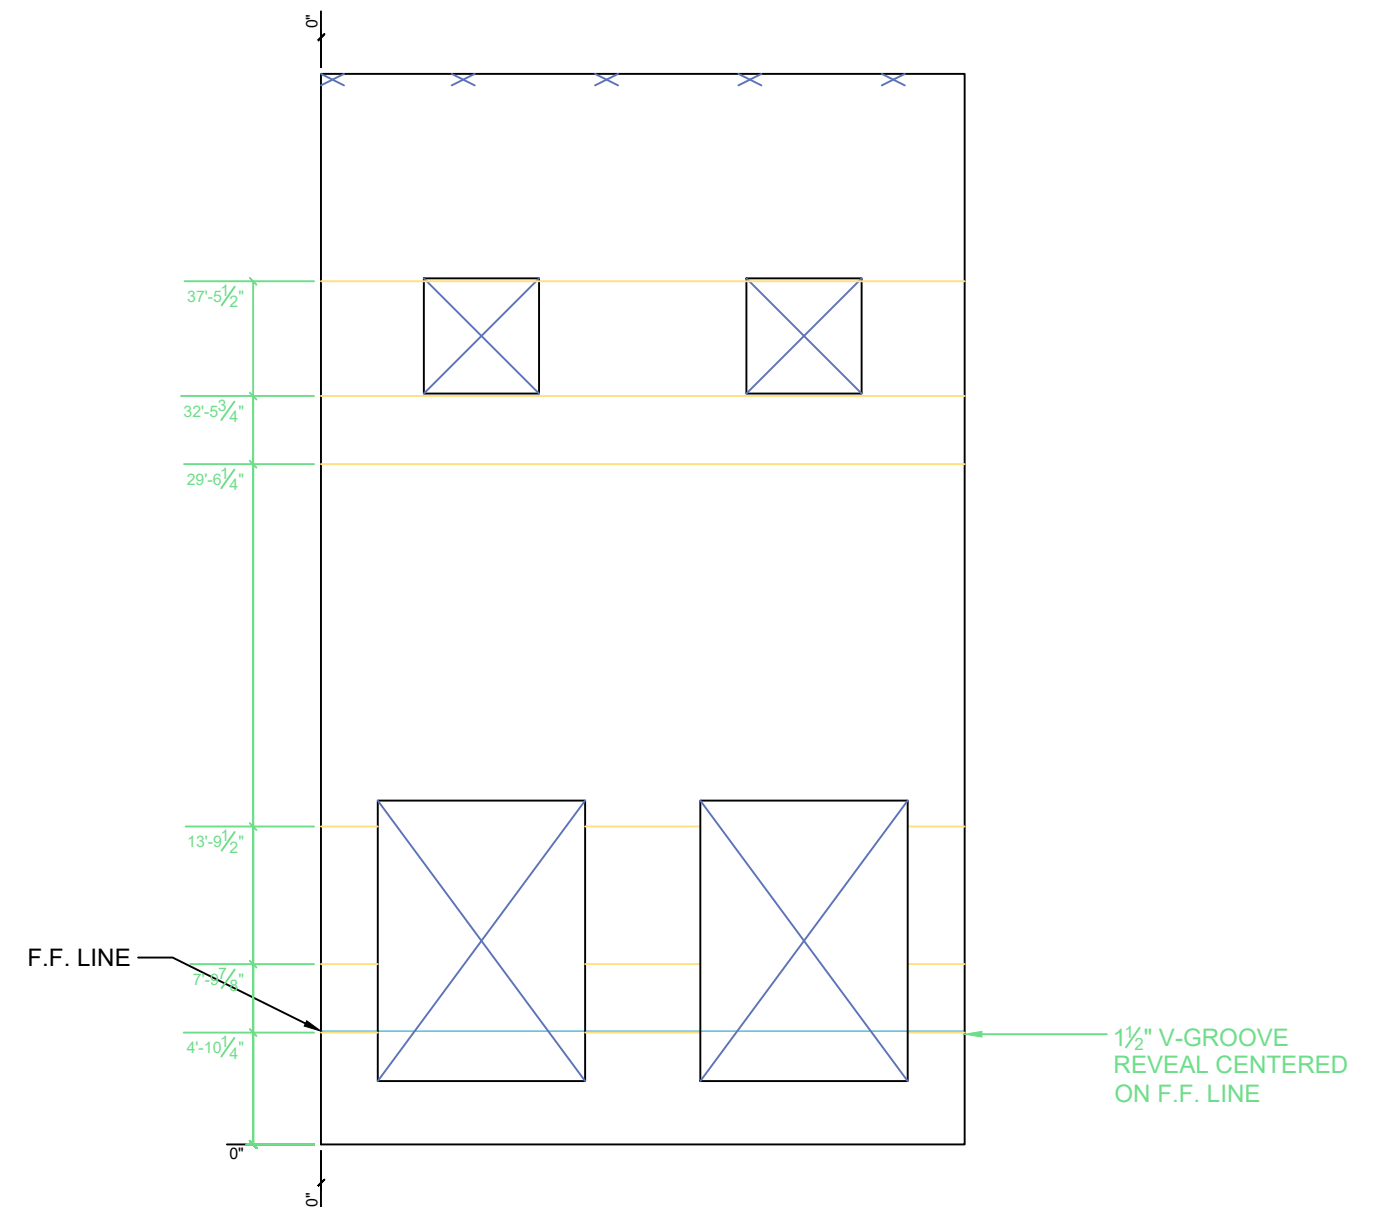

Forming & Hardware

Reveals & Other

12/8/22


COVINGTON LOGISTICS
PARK BUILDING 2





0	SUBMITTED FOR APPROVAL 10/21/22
1	SUBMITTED FOR APPROVAL 11/30/22
2	SUBMITTED FOR APPROVAL 12/6/22


3 APPROVED FOR CONSTRUCTION 12/8/22


PANEL:
P91

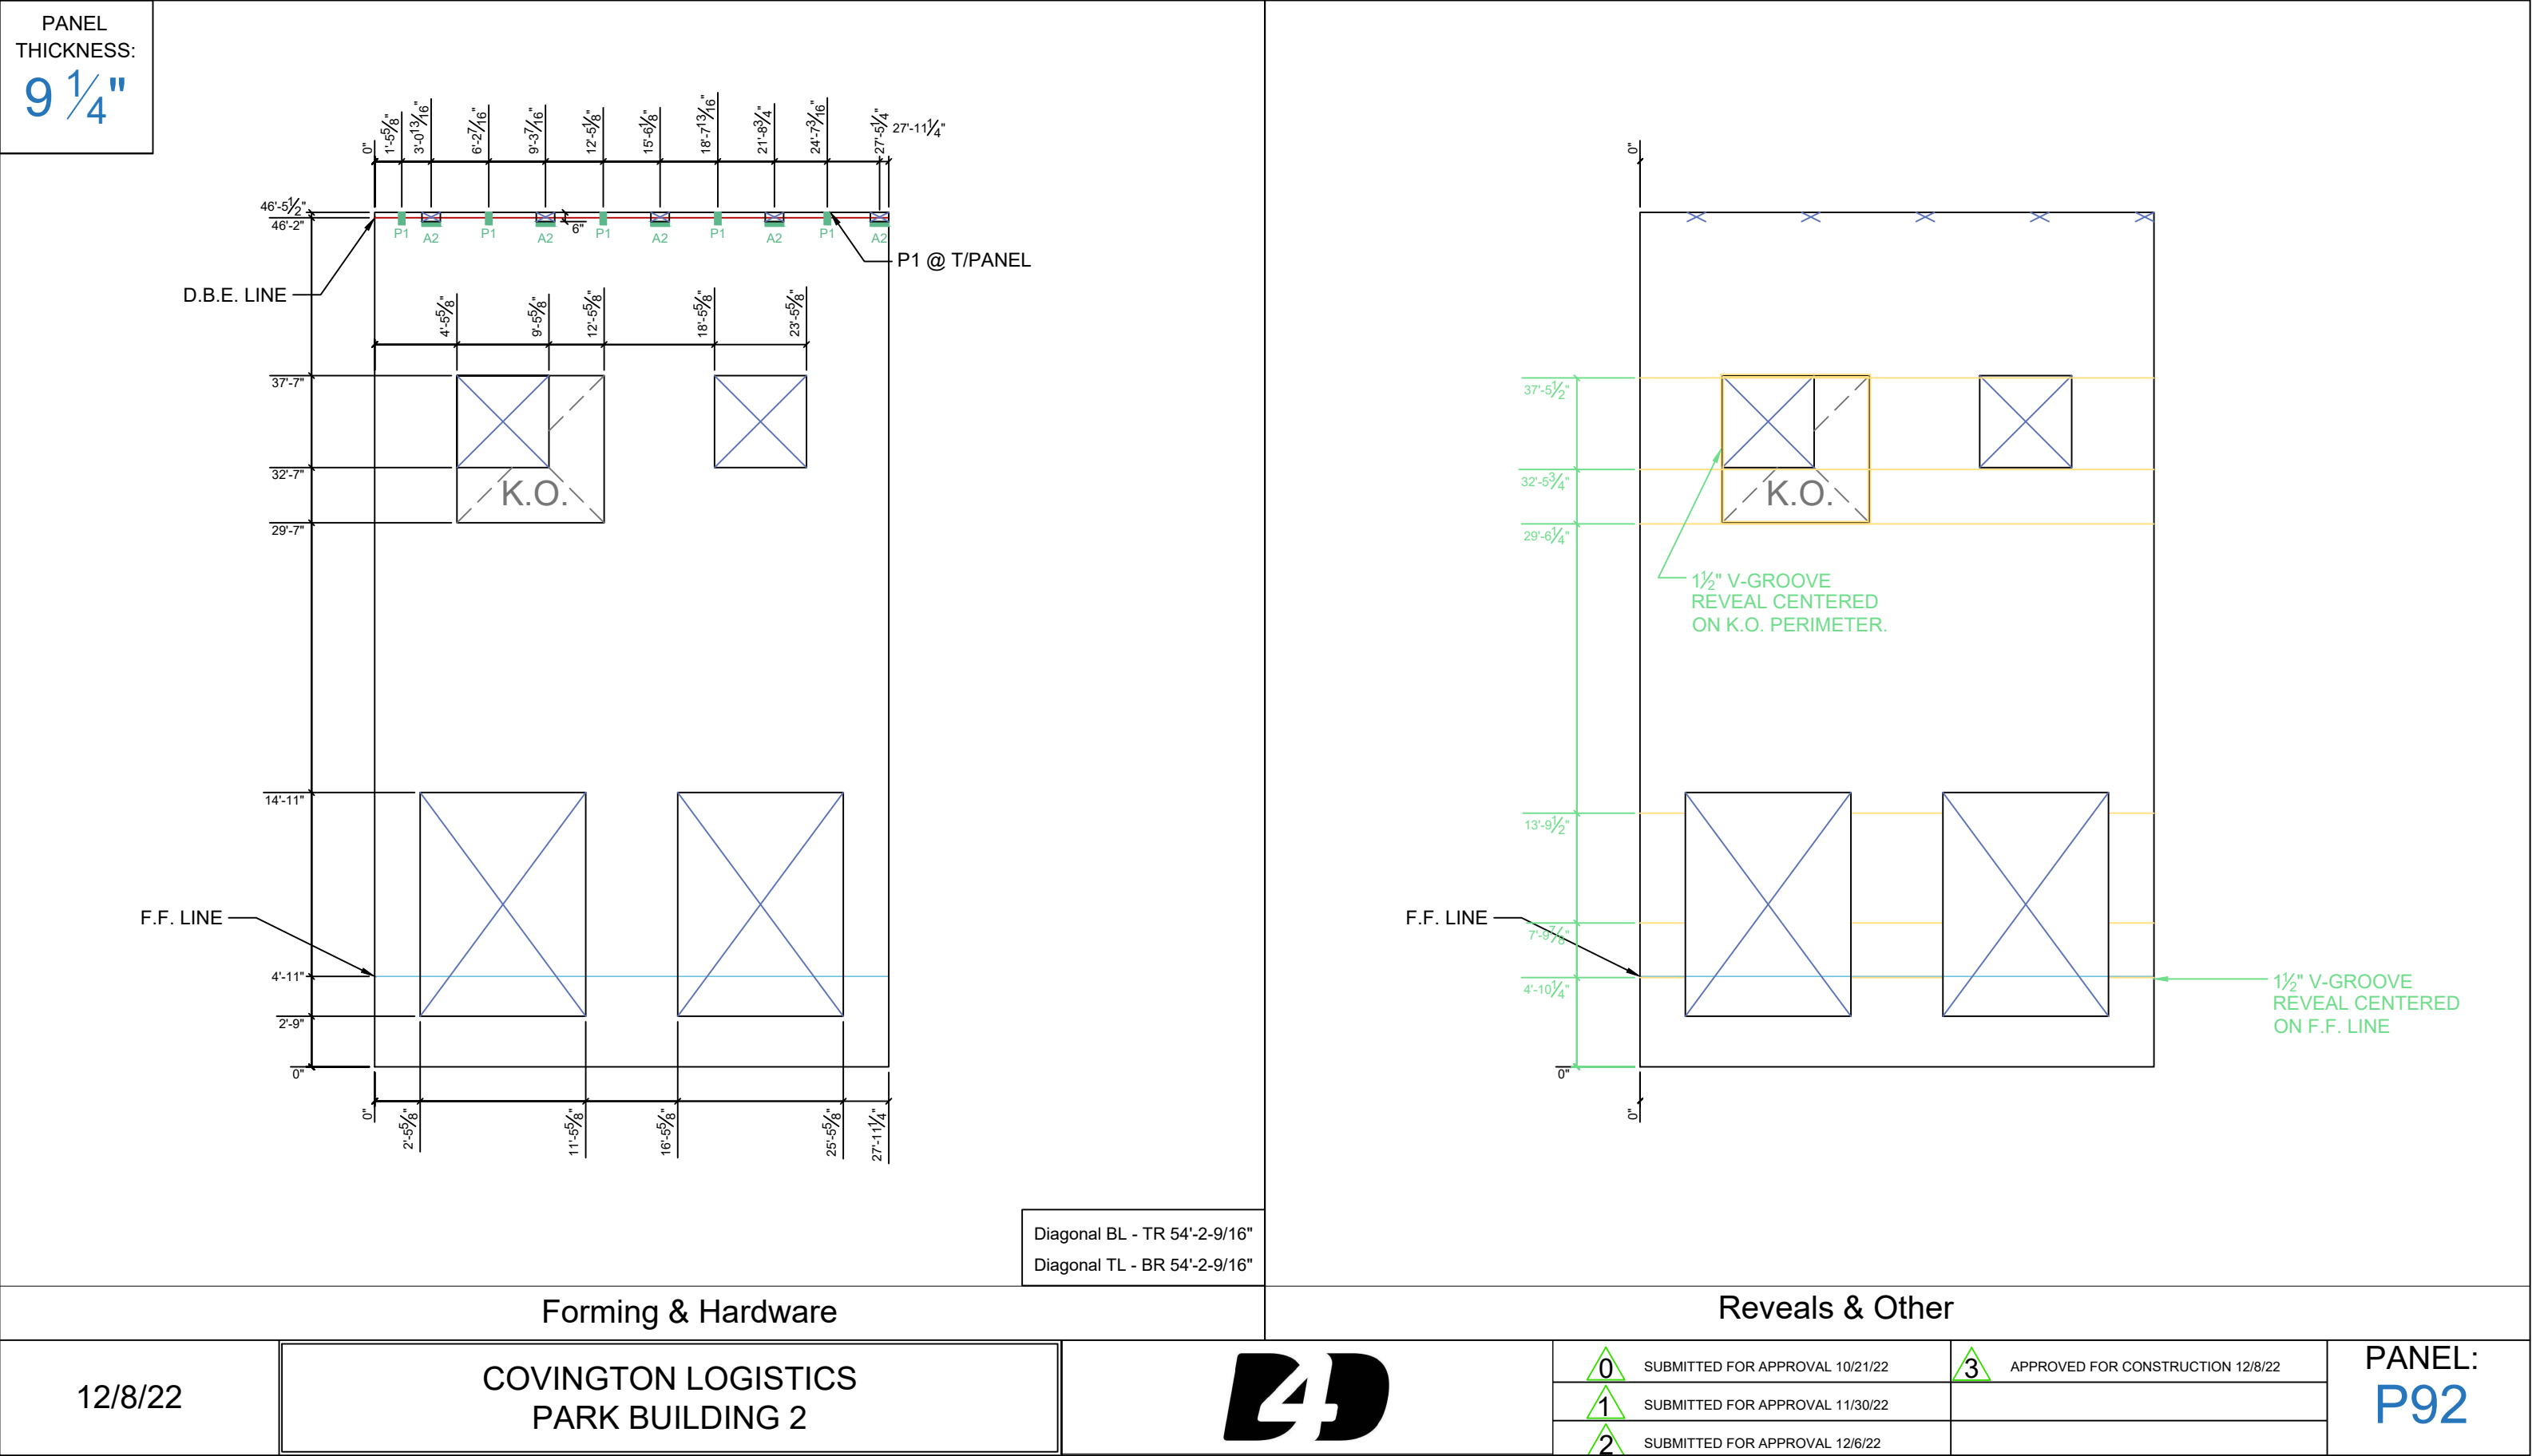


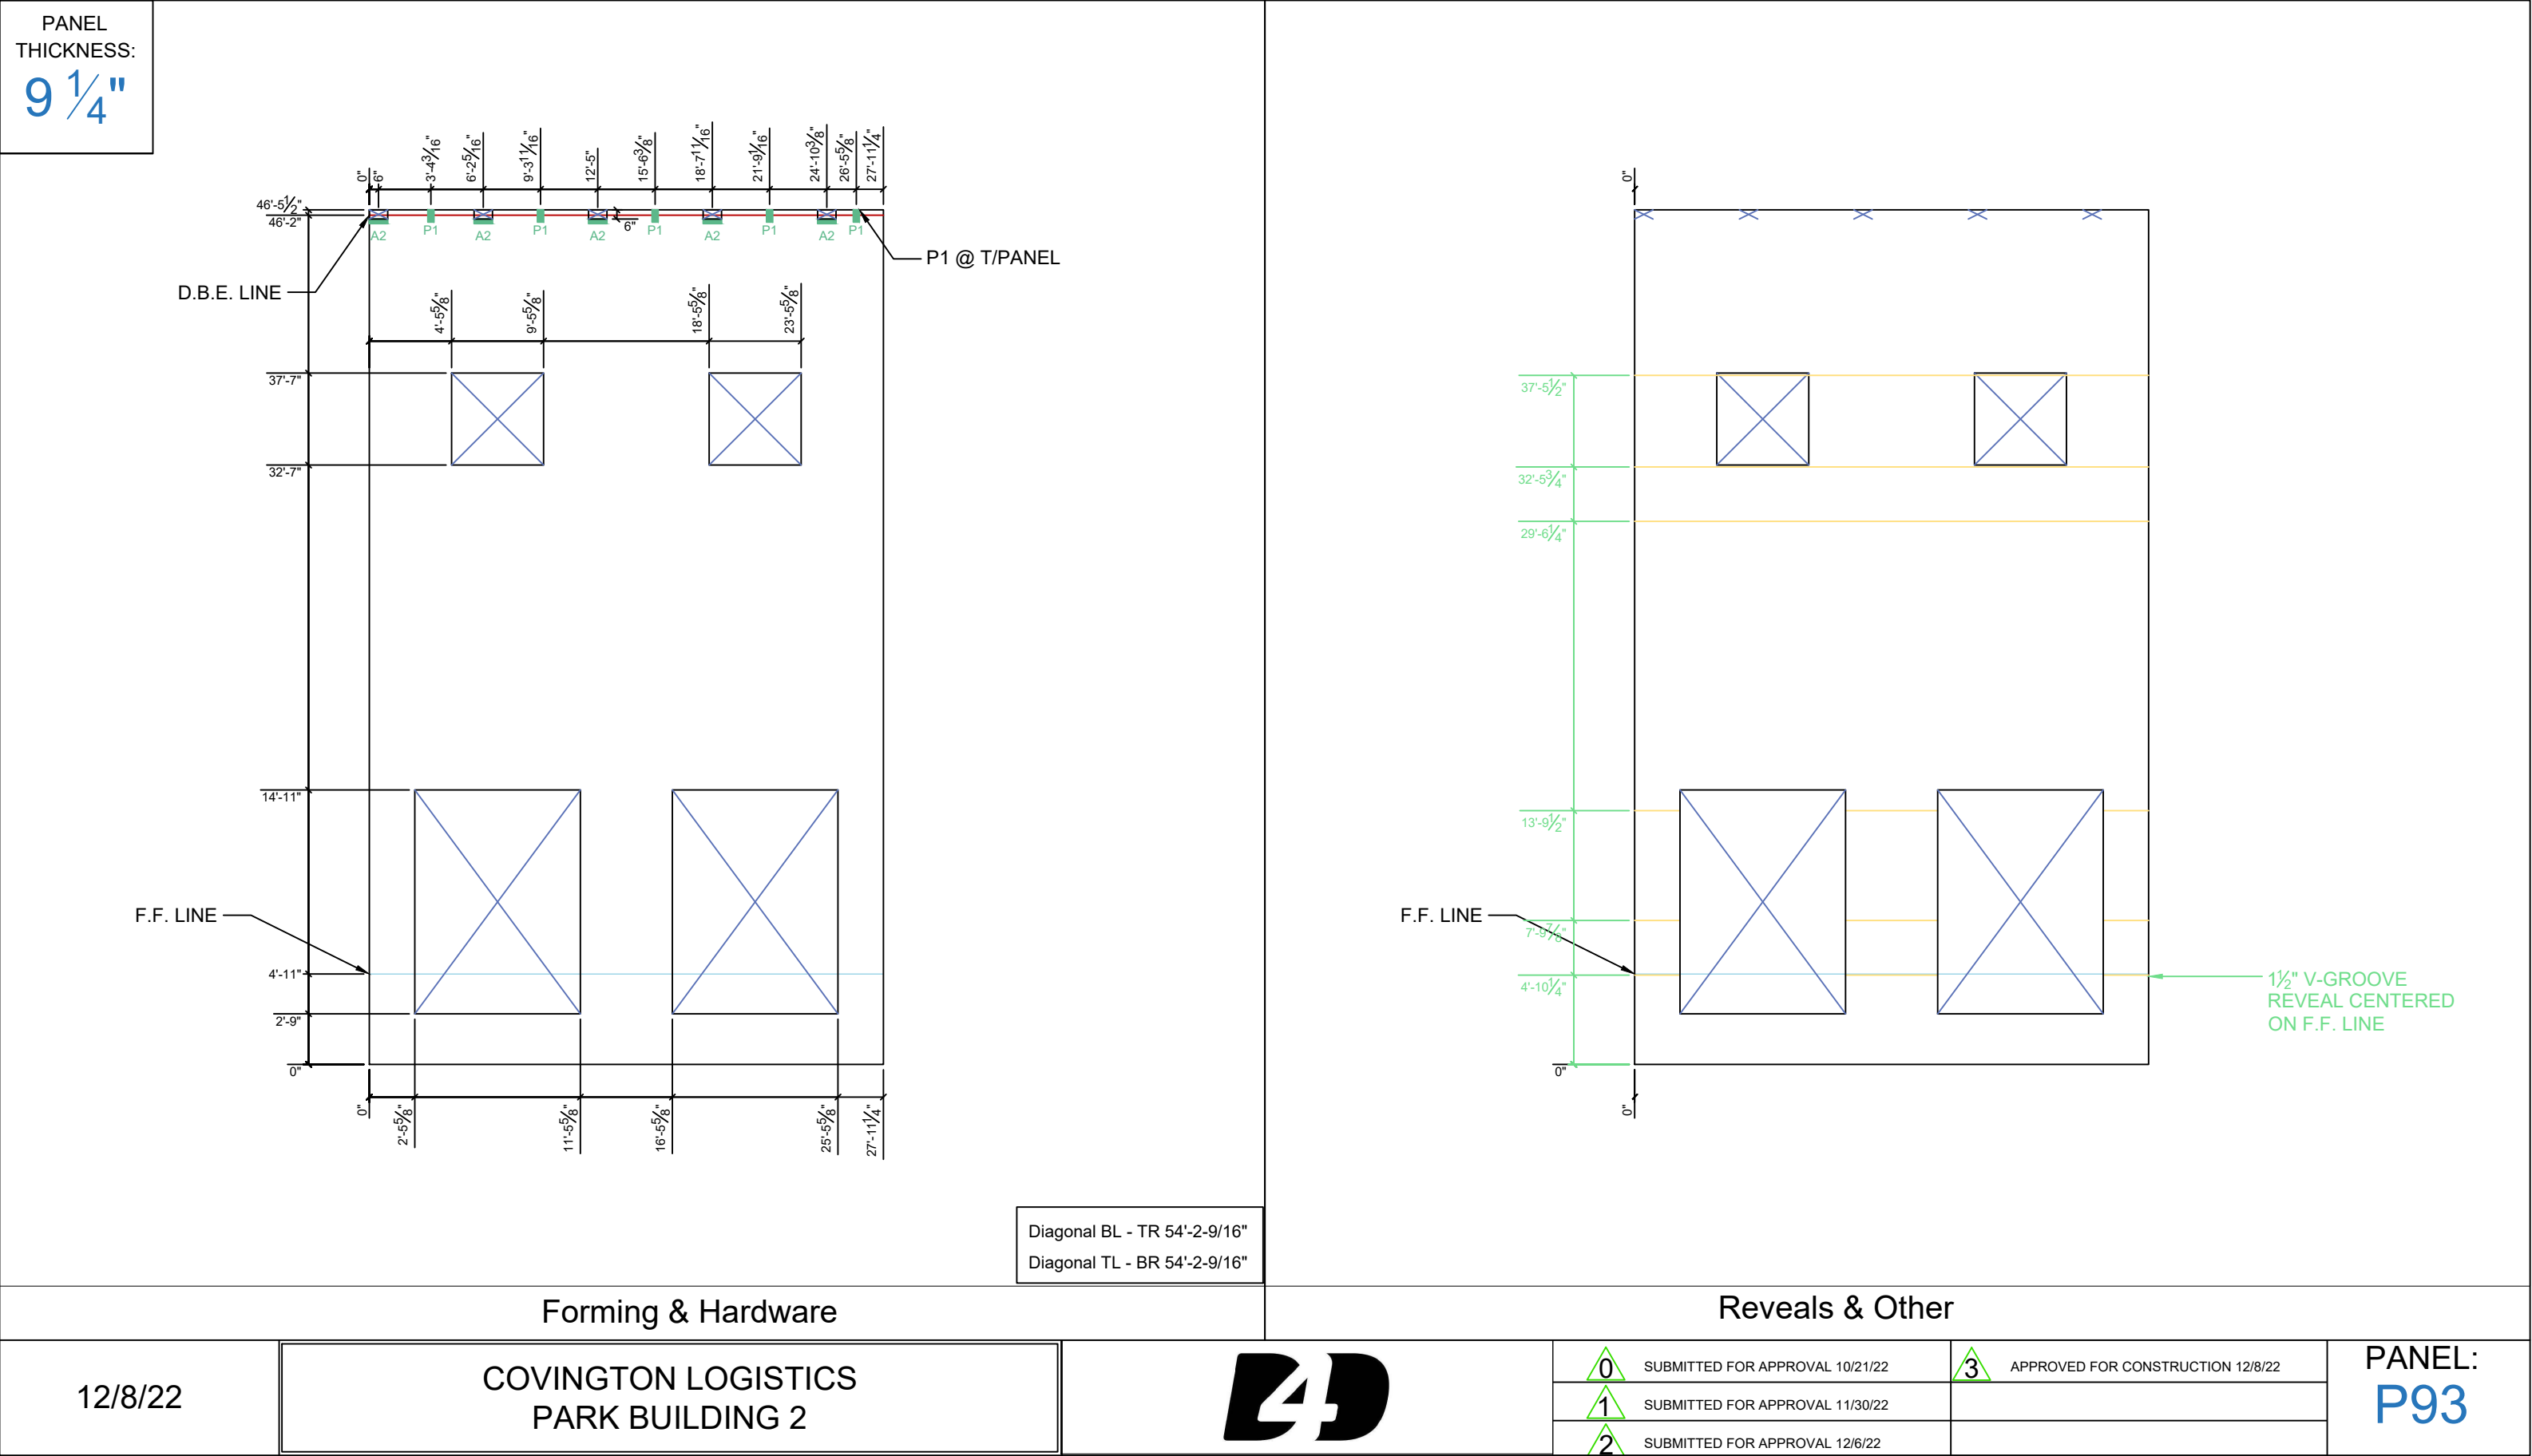


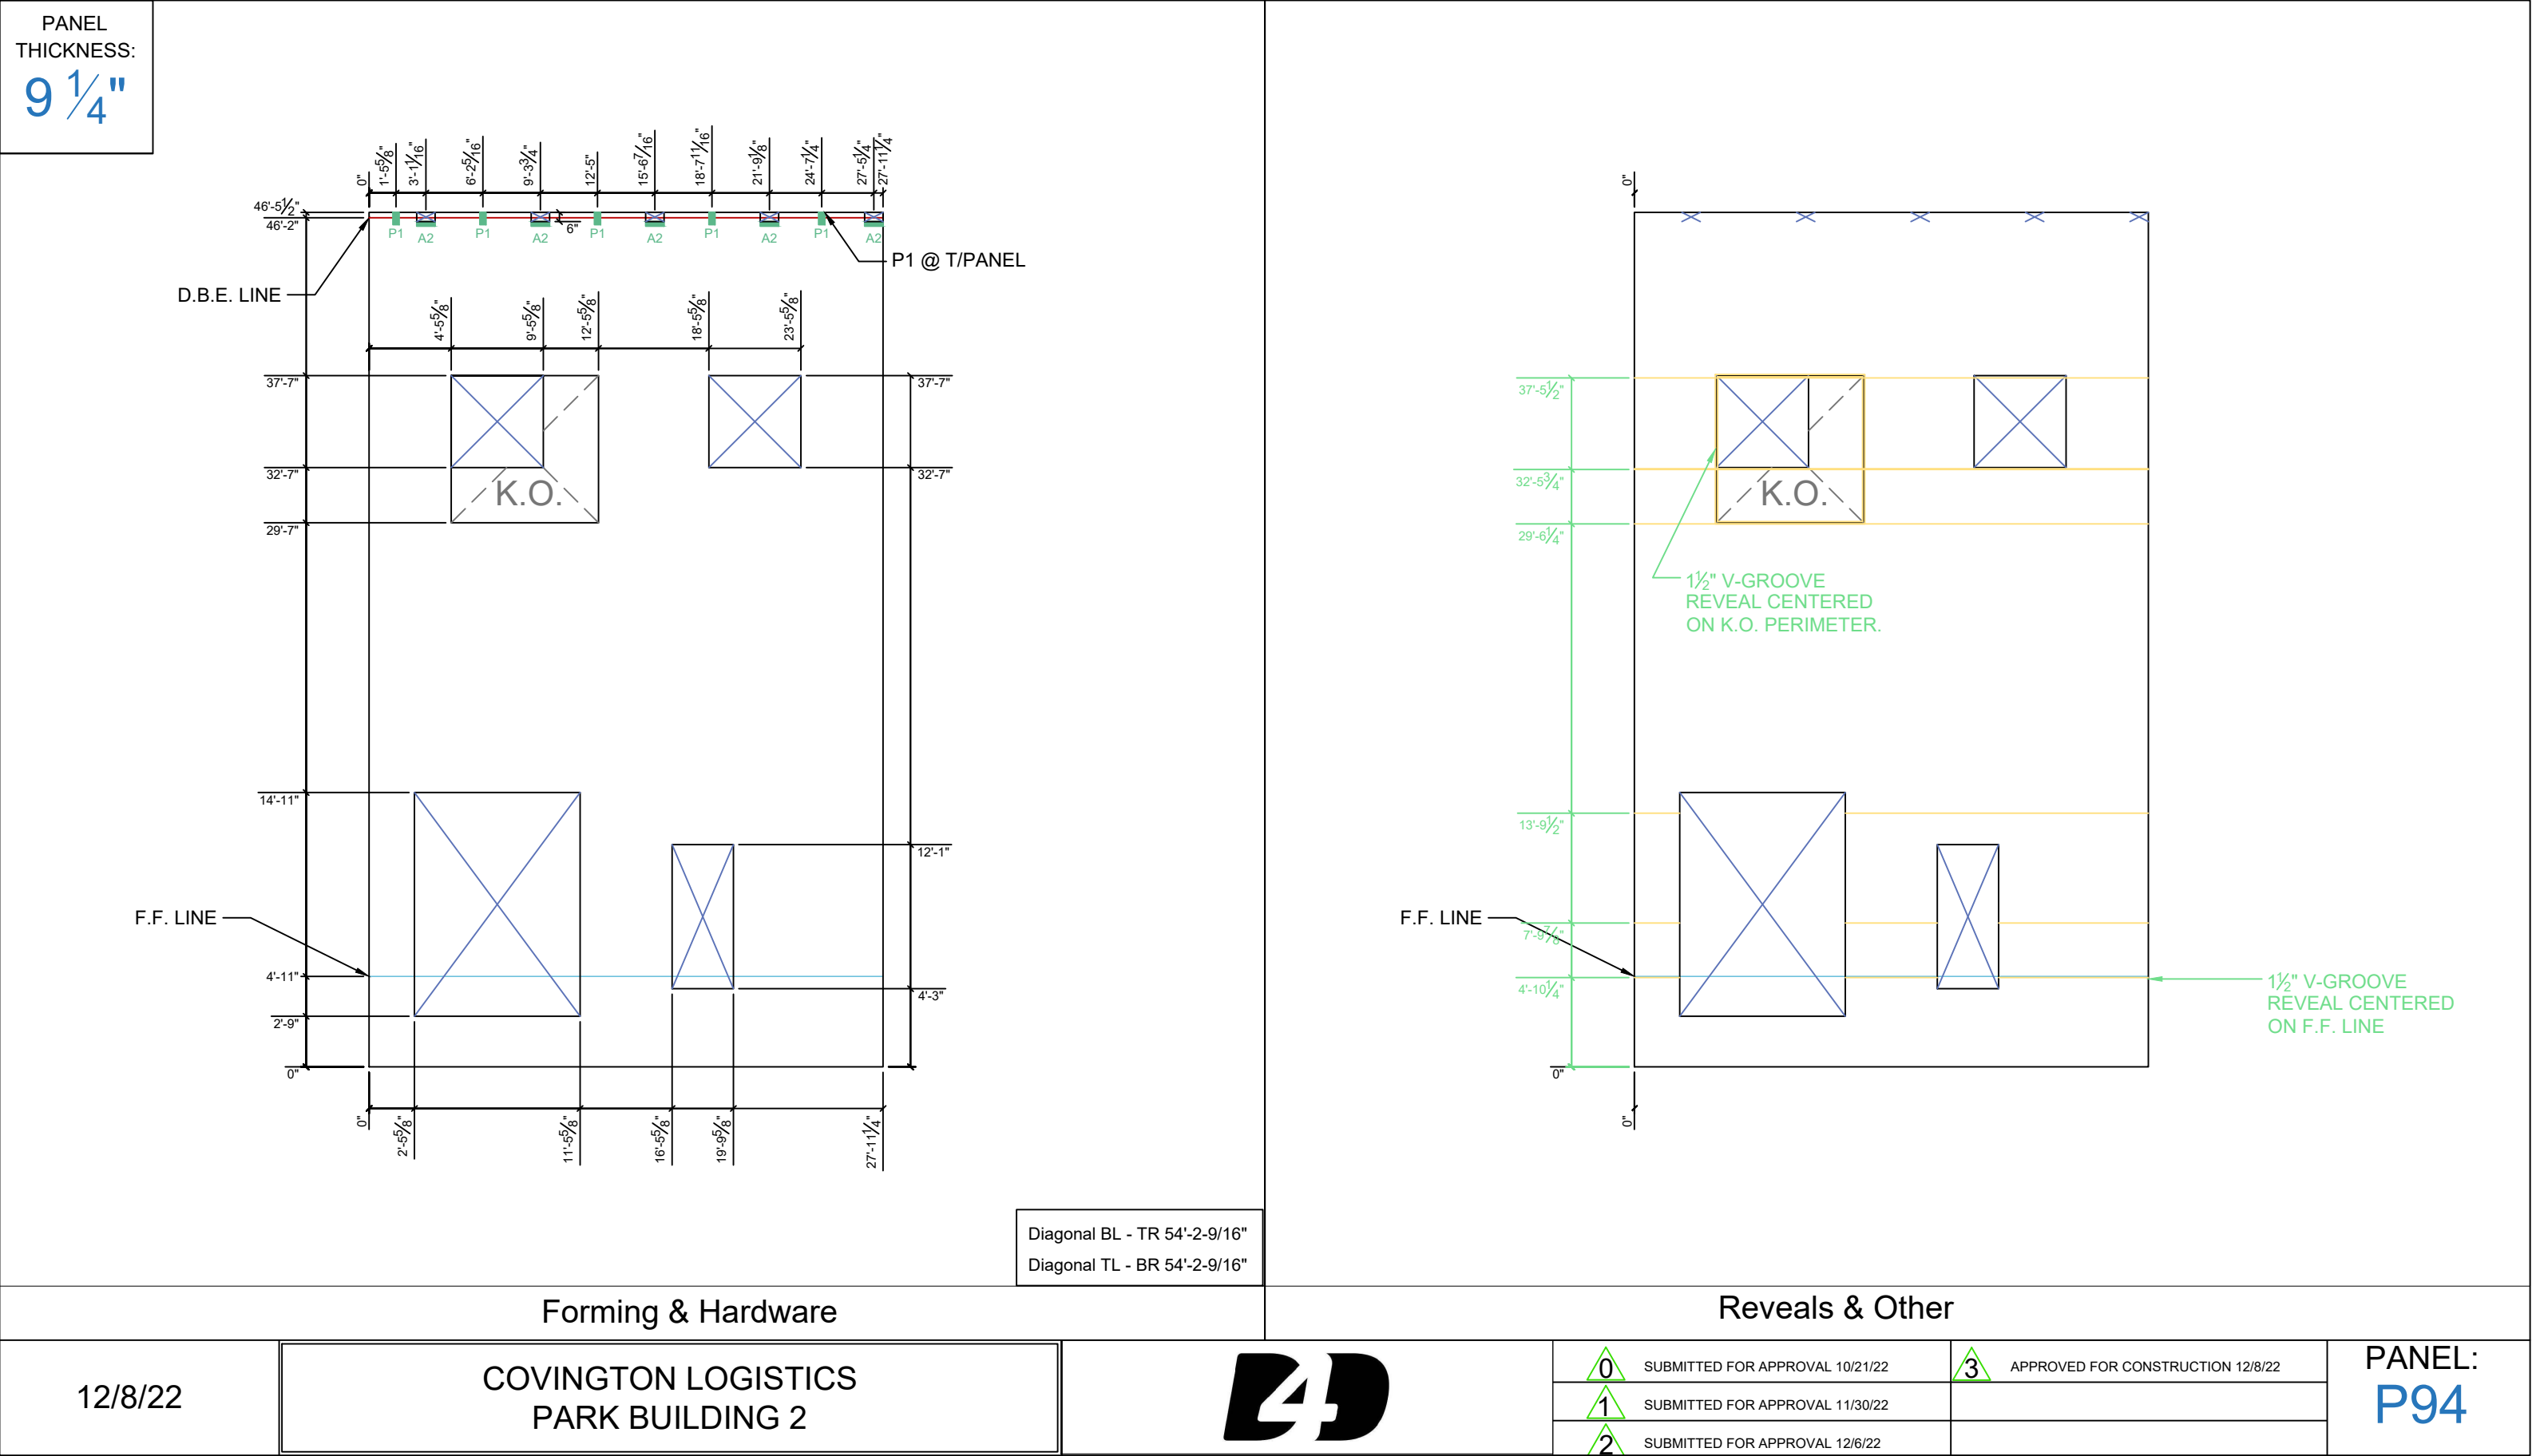


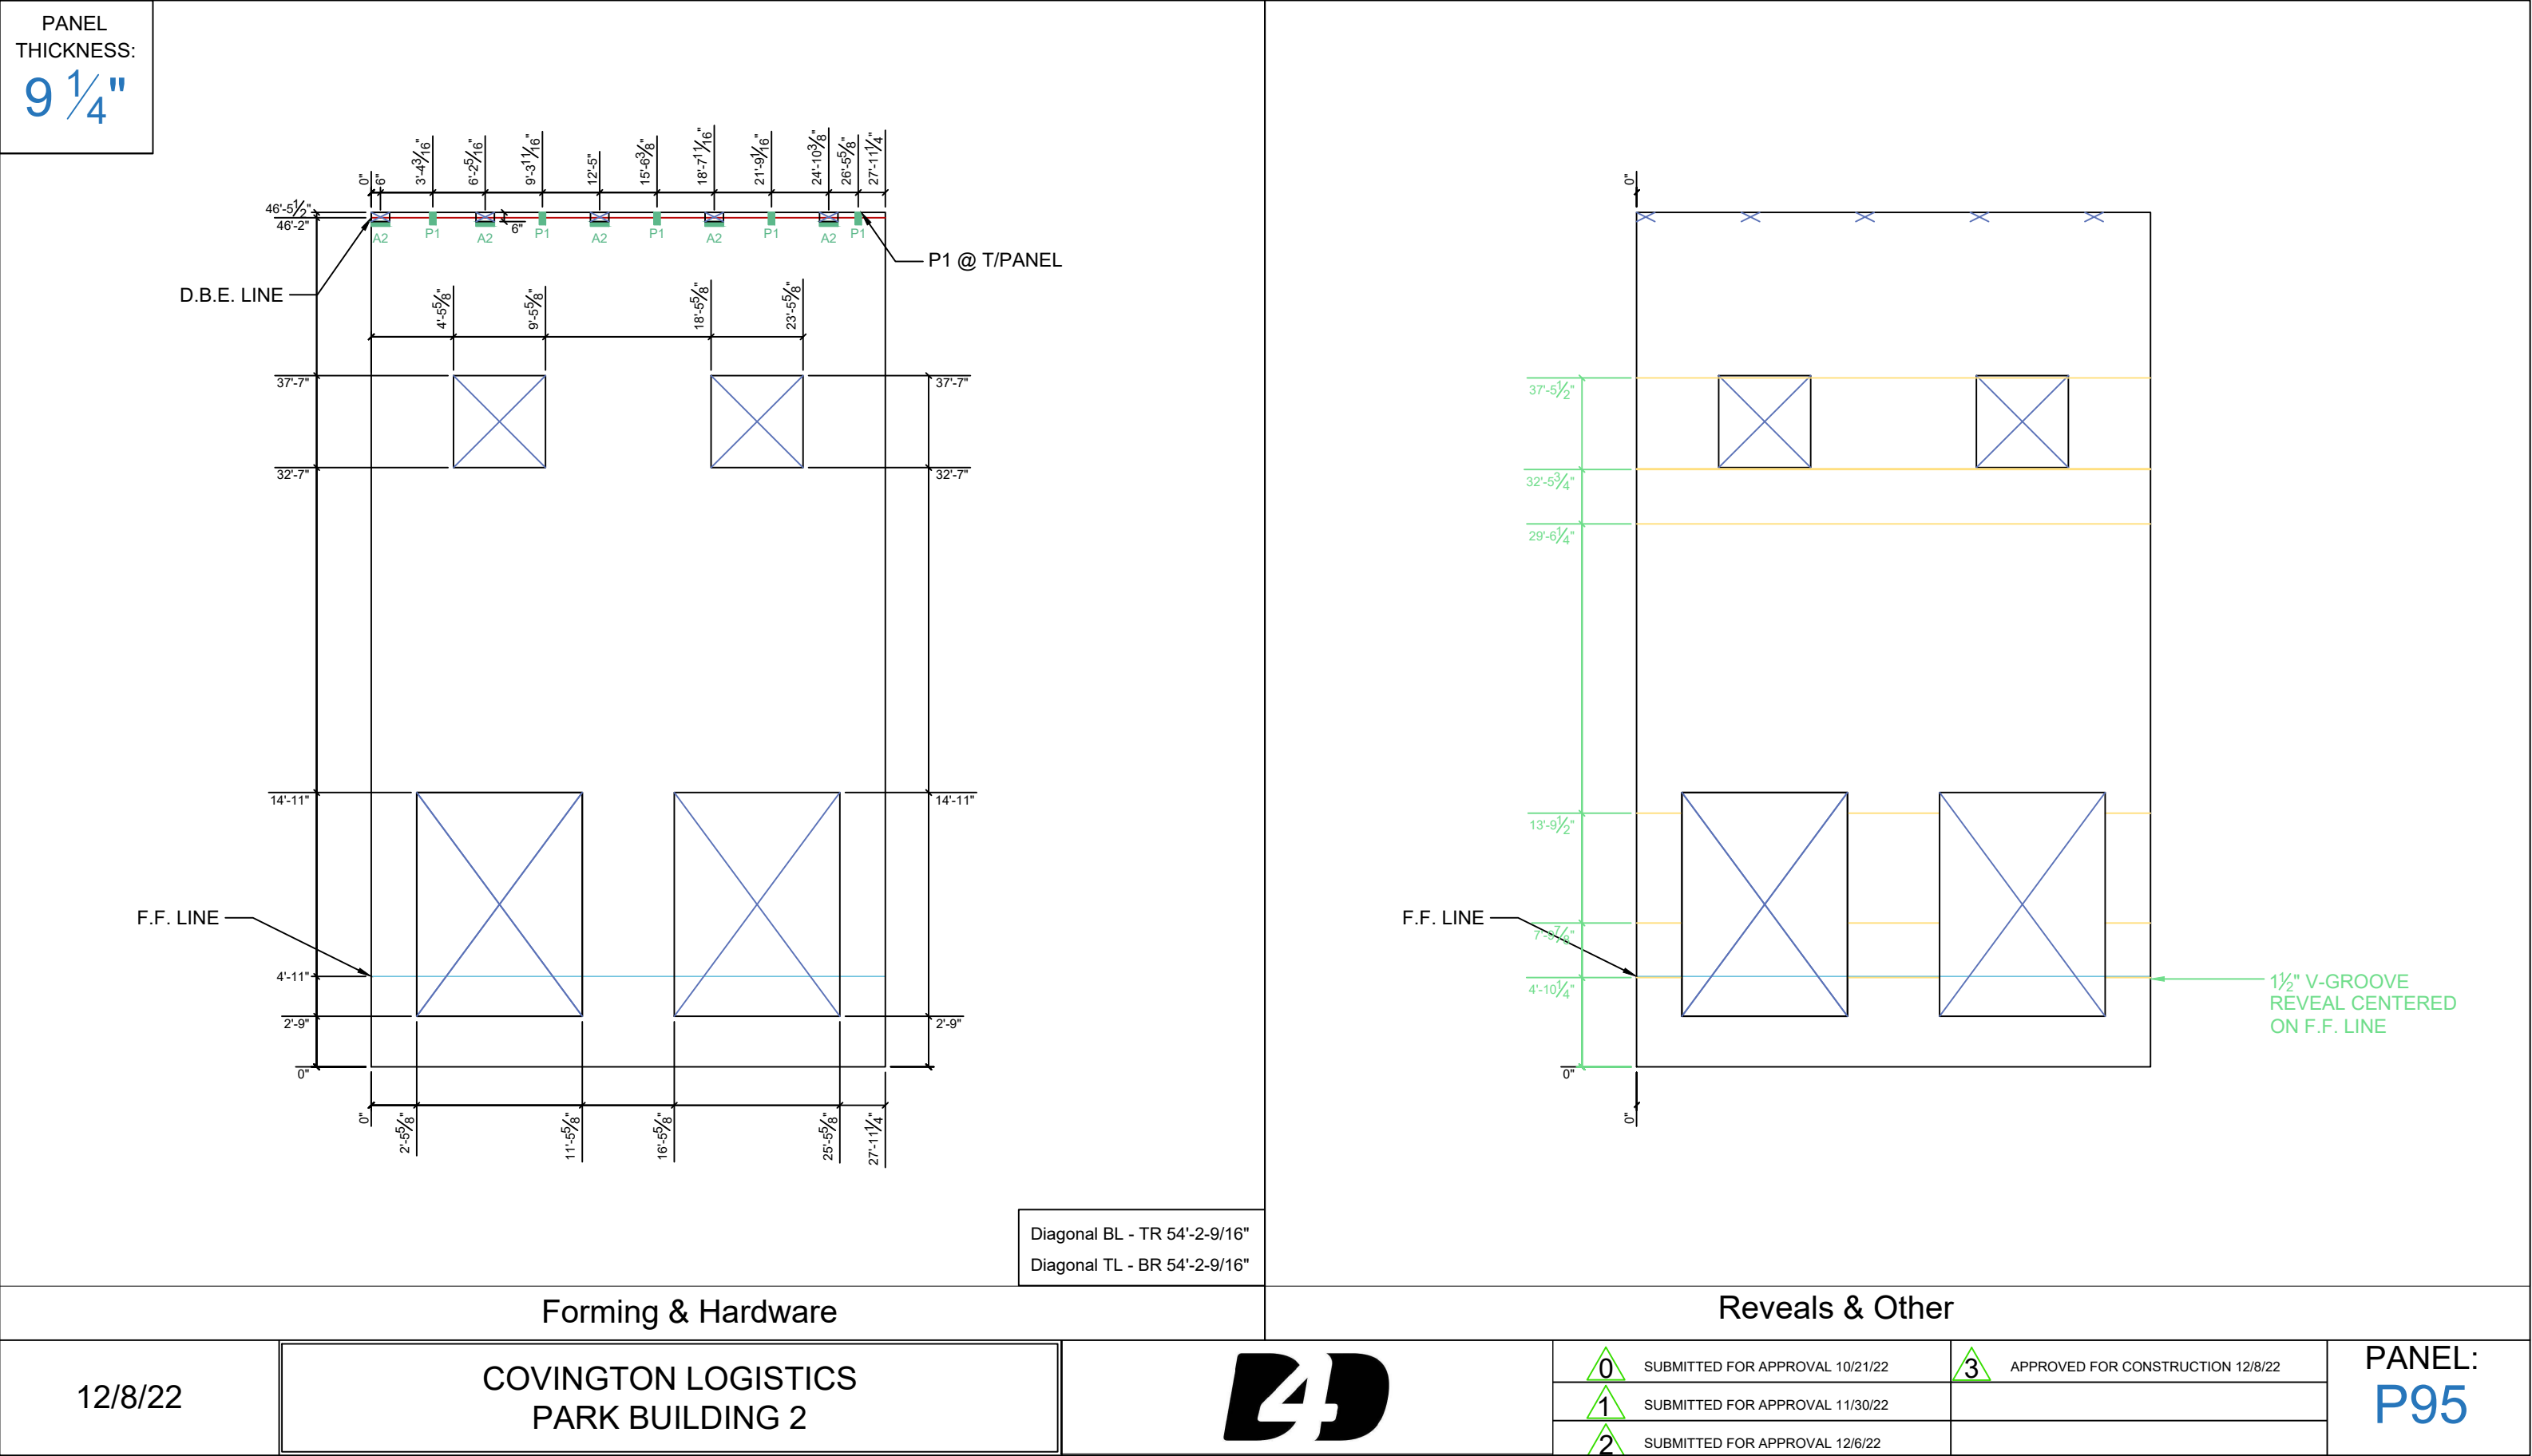


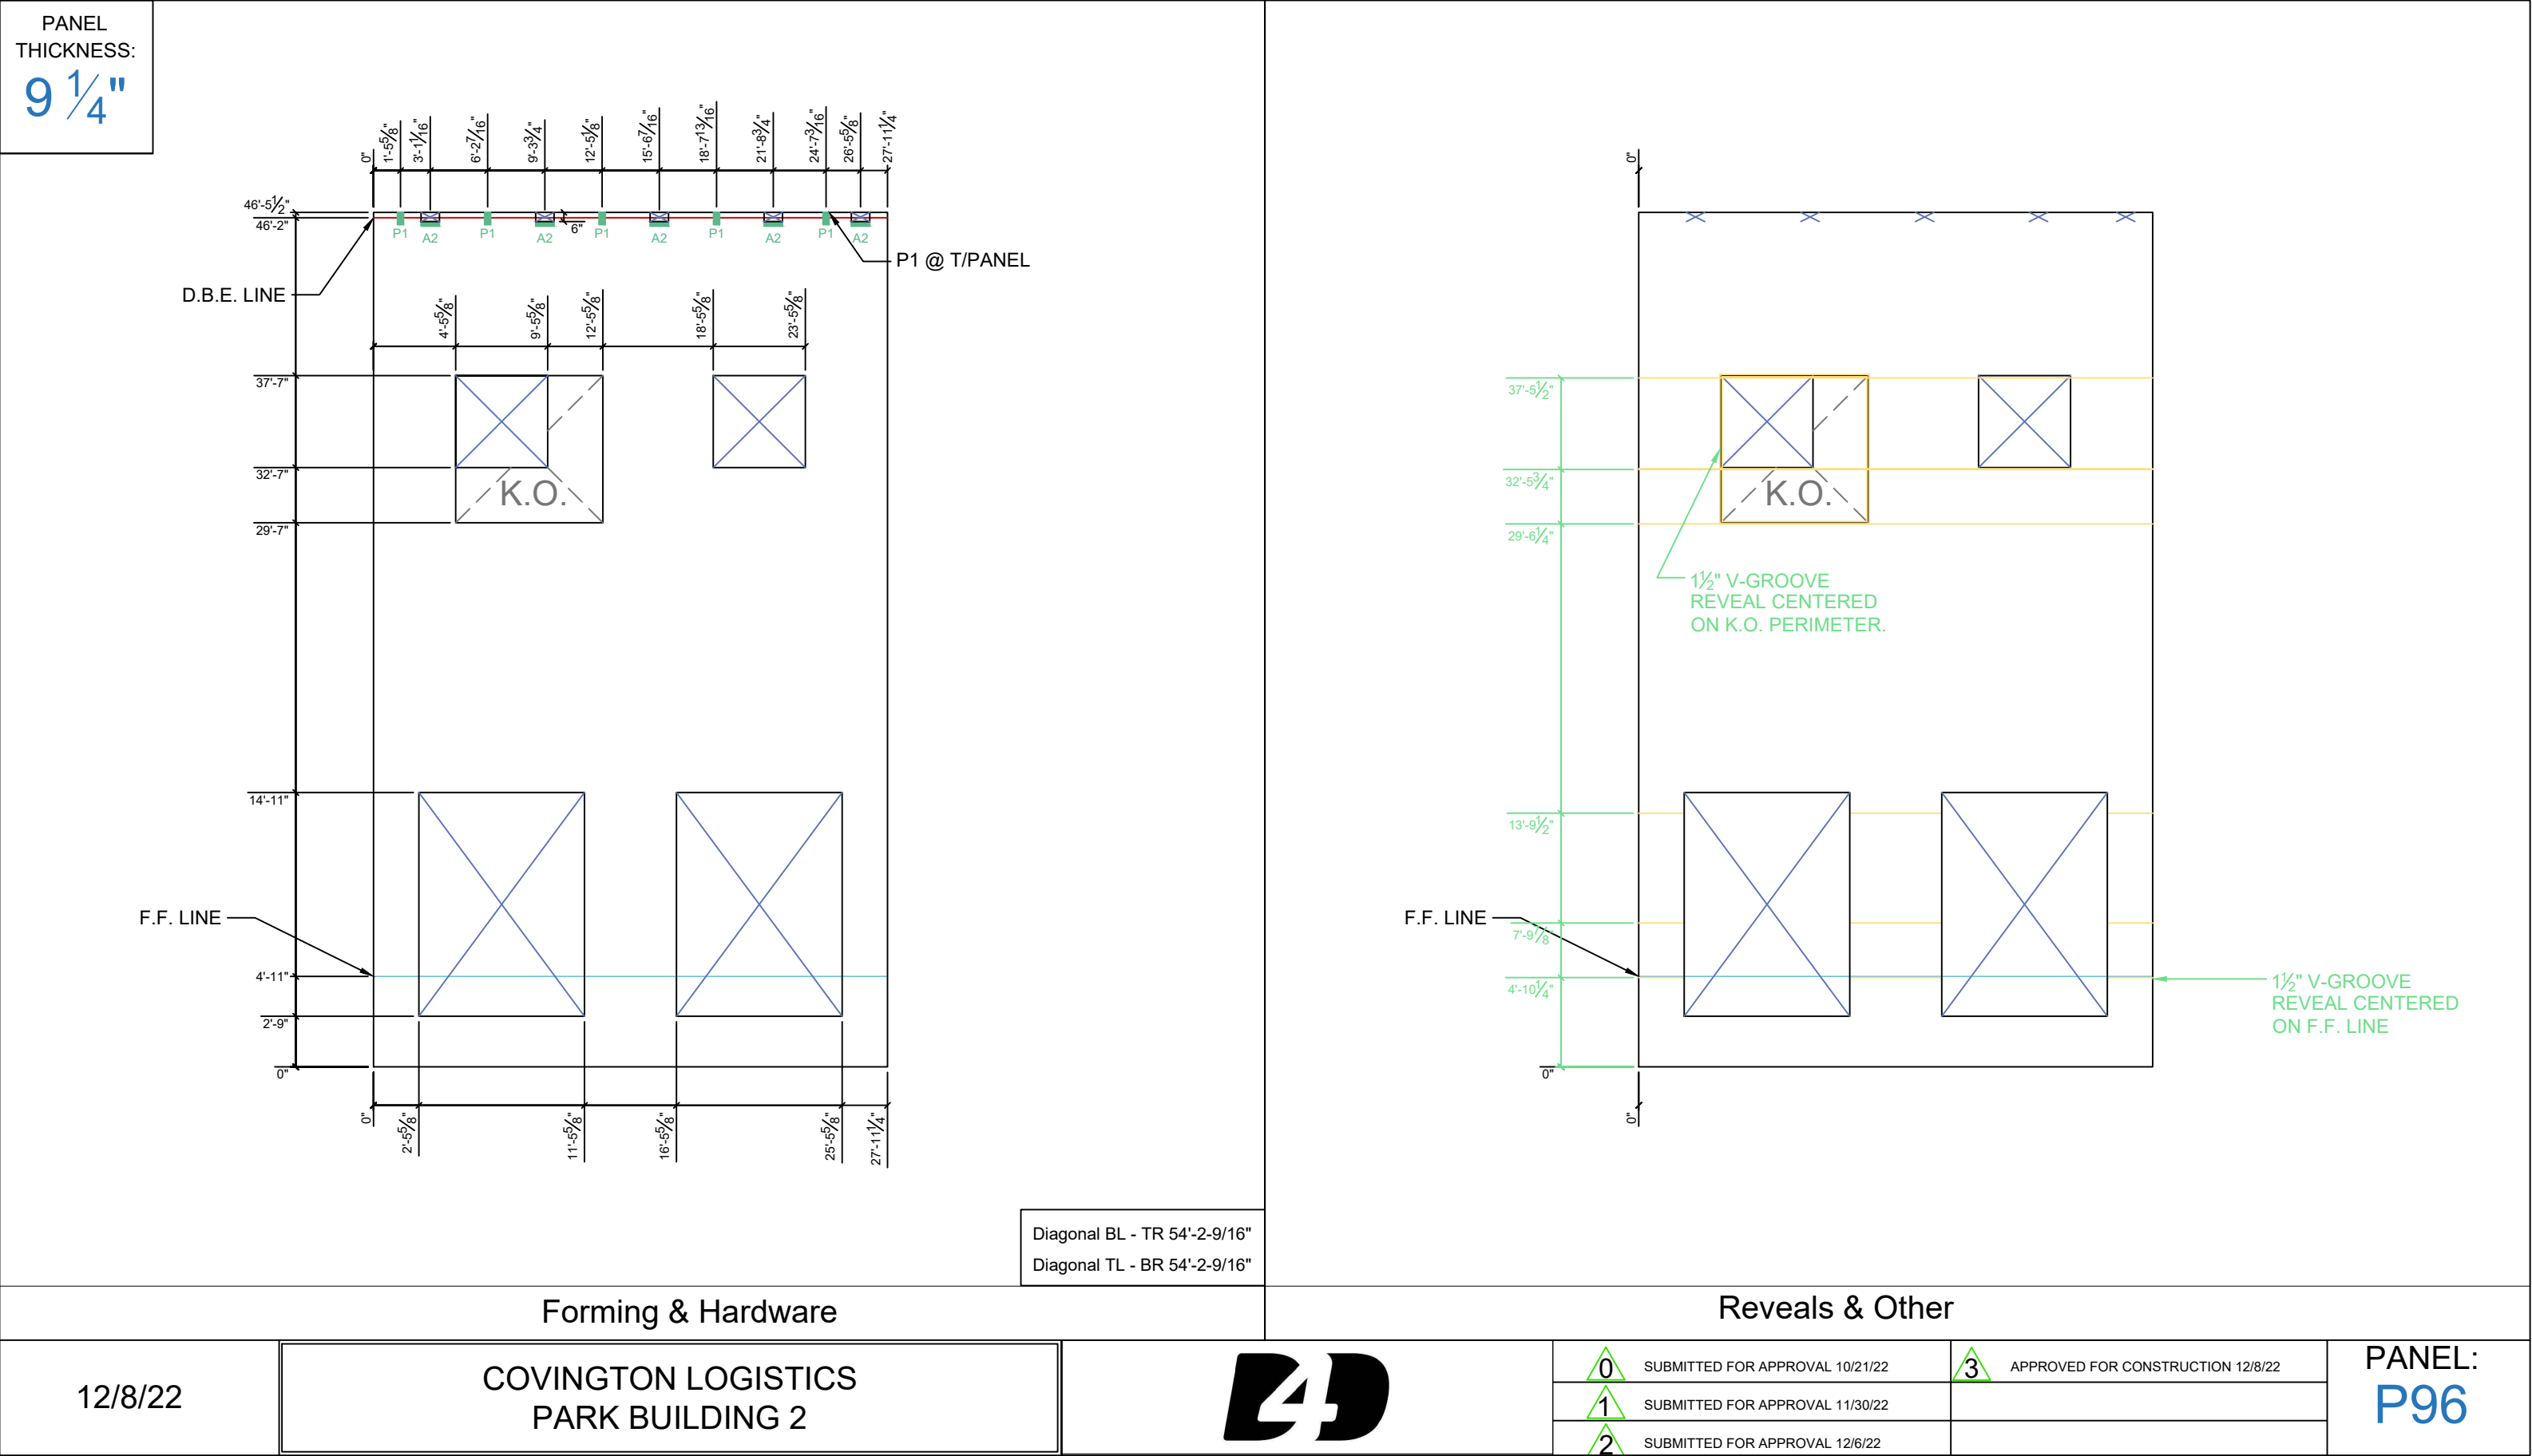

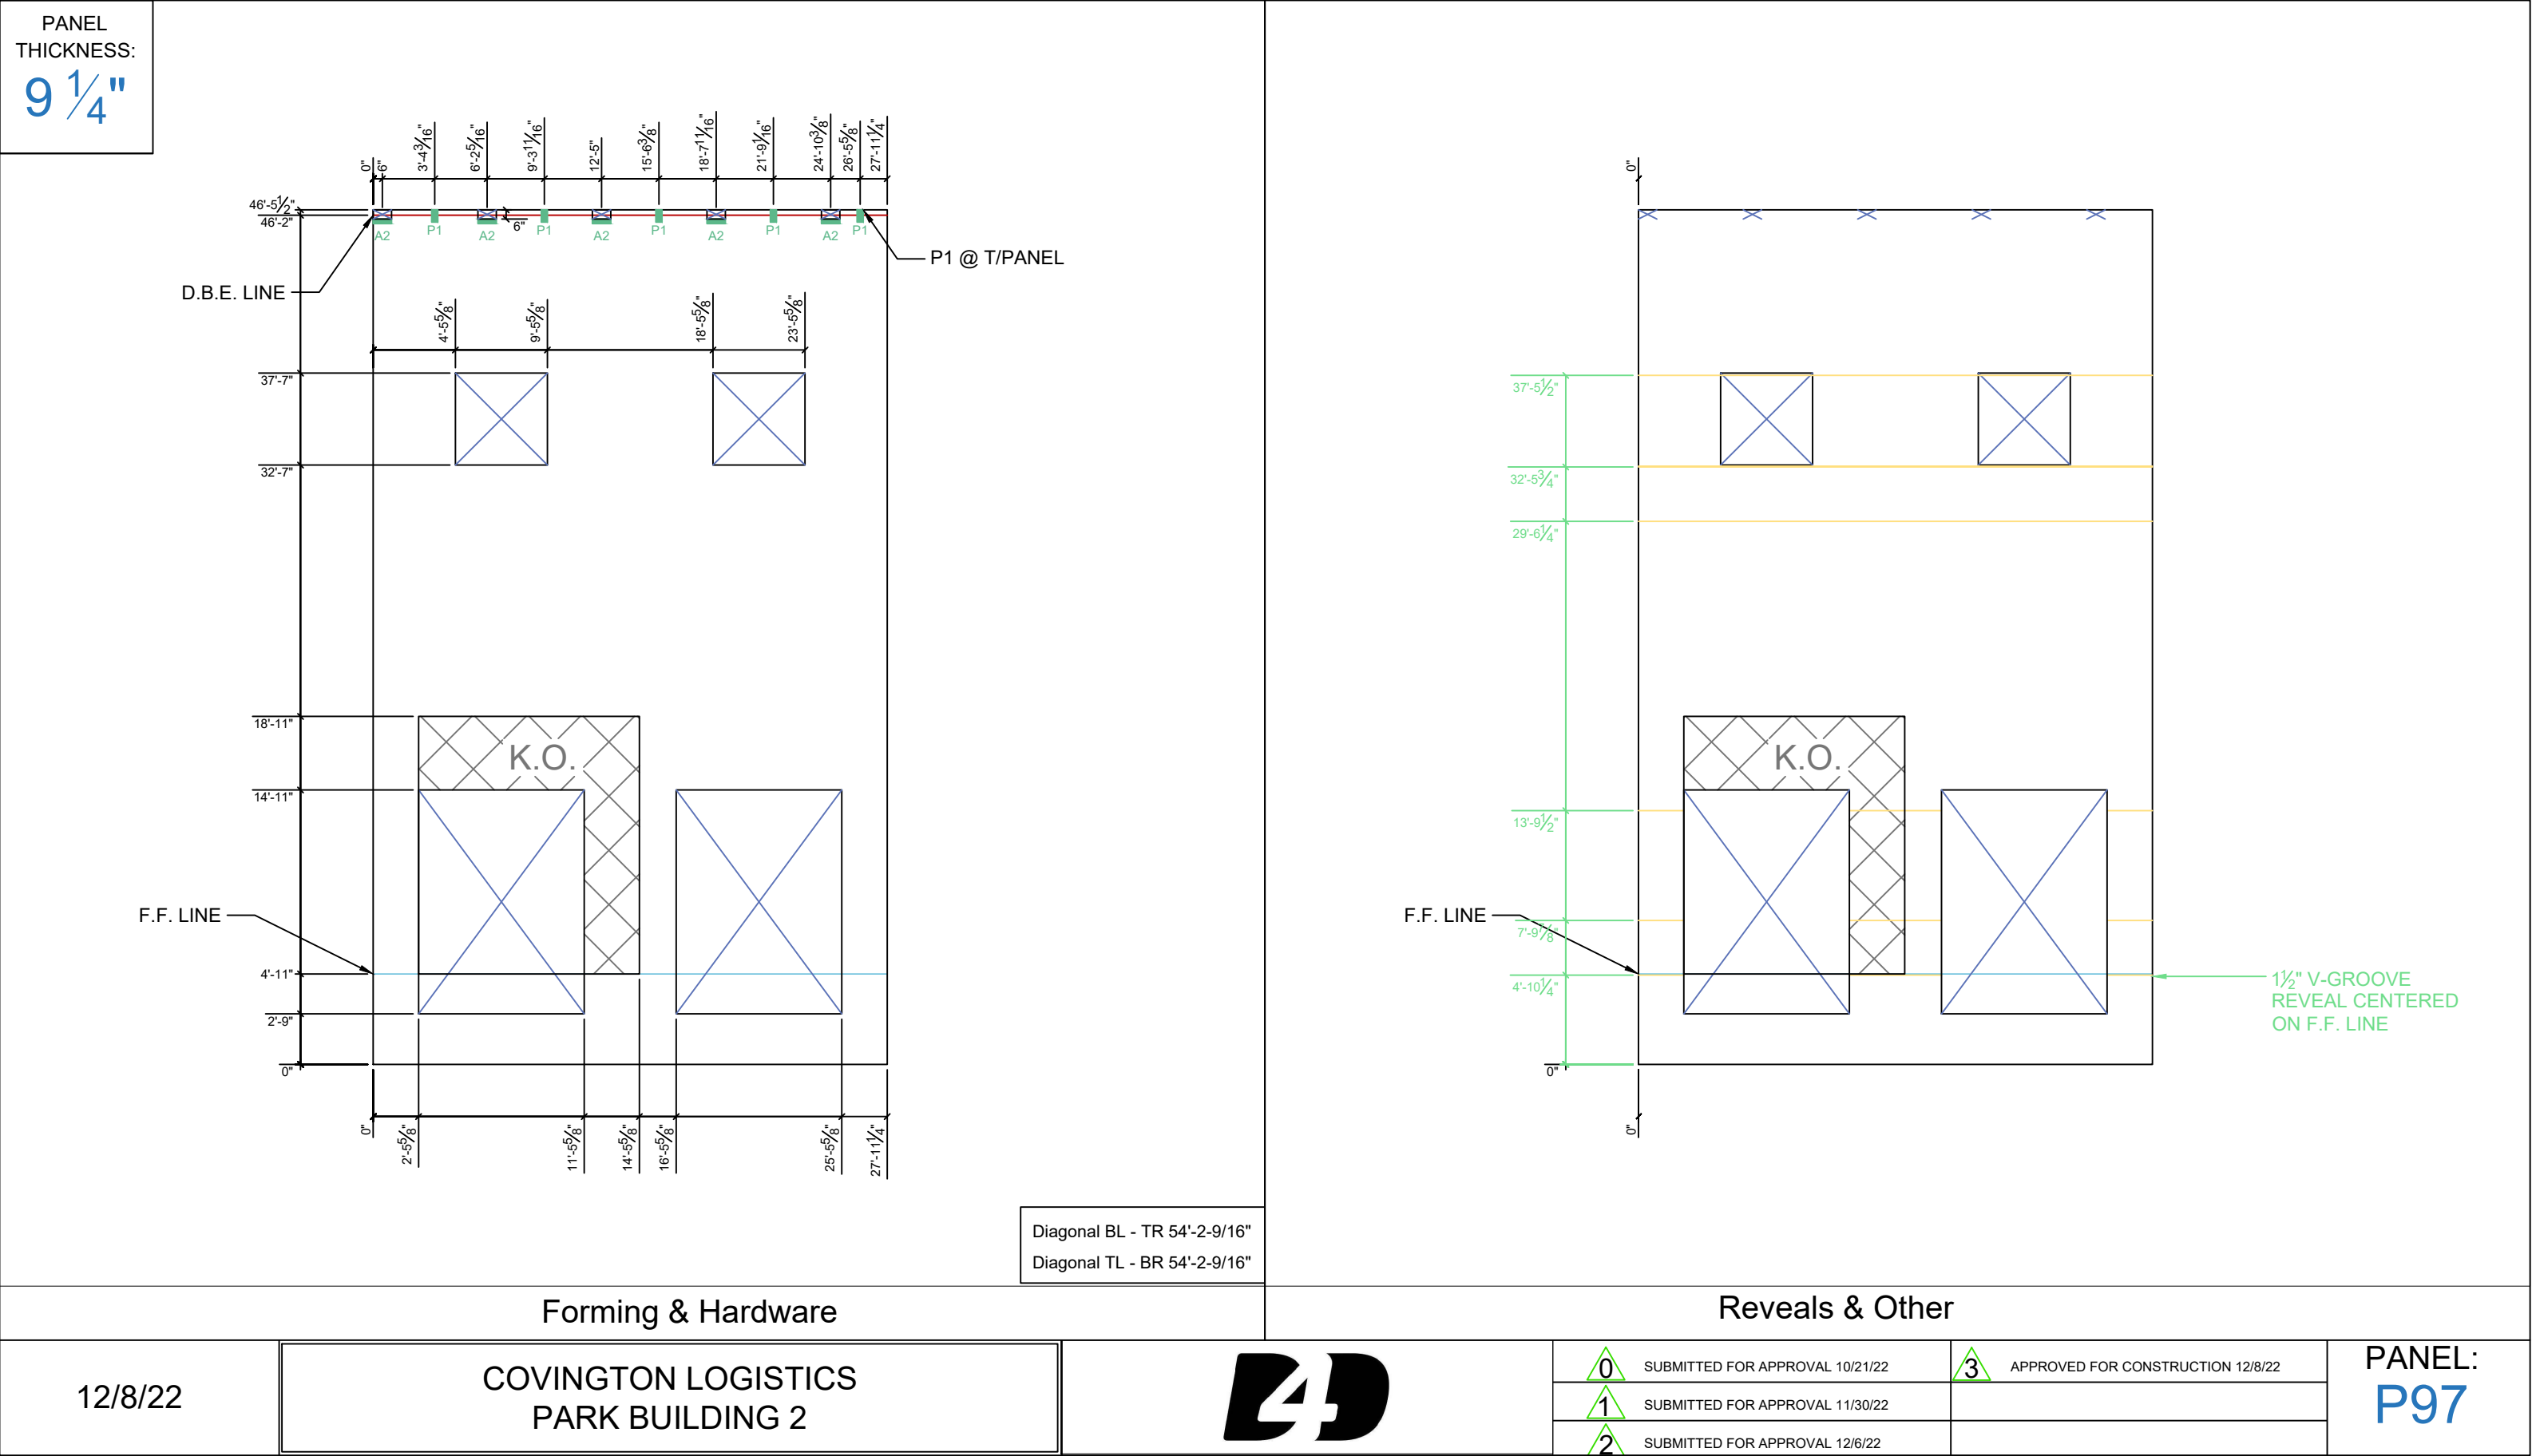


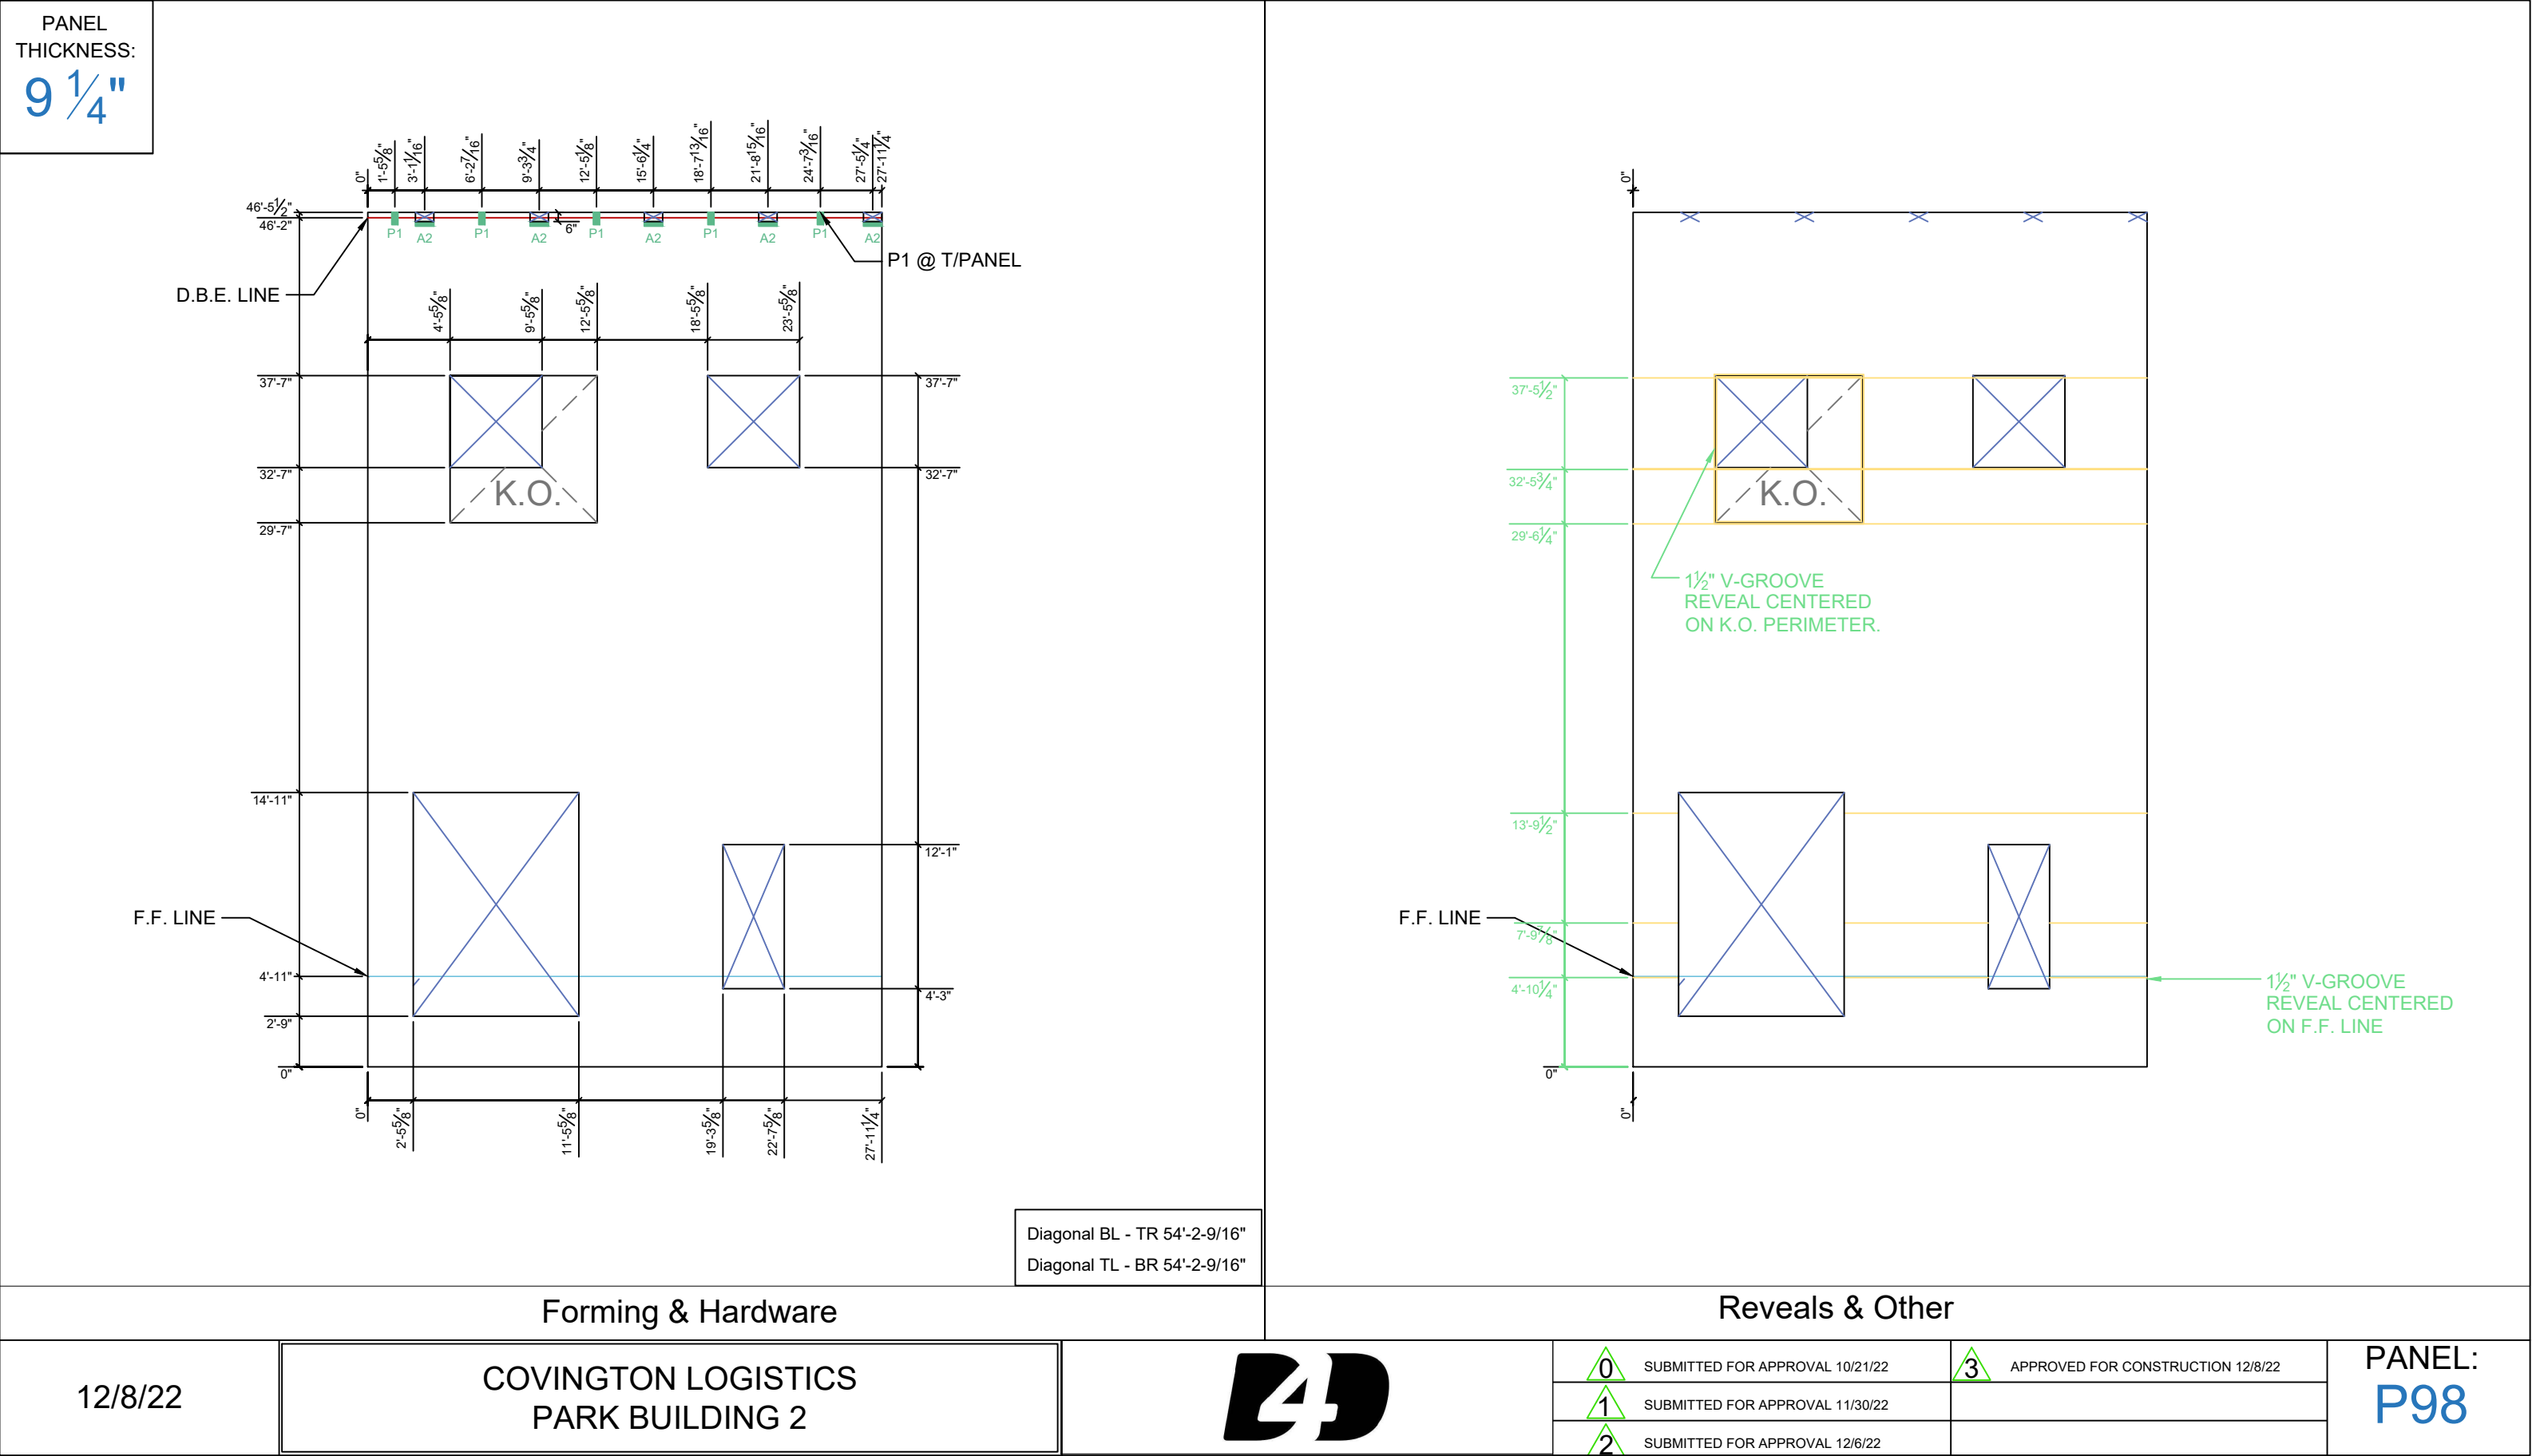

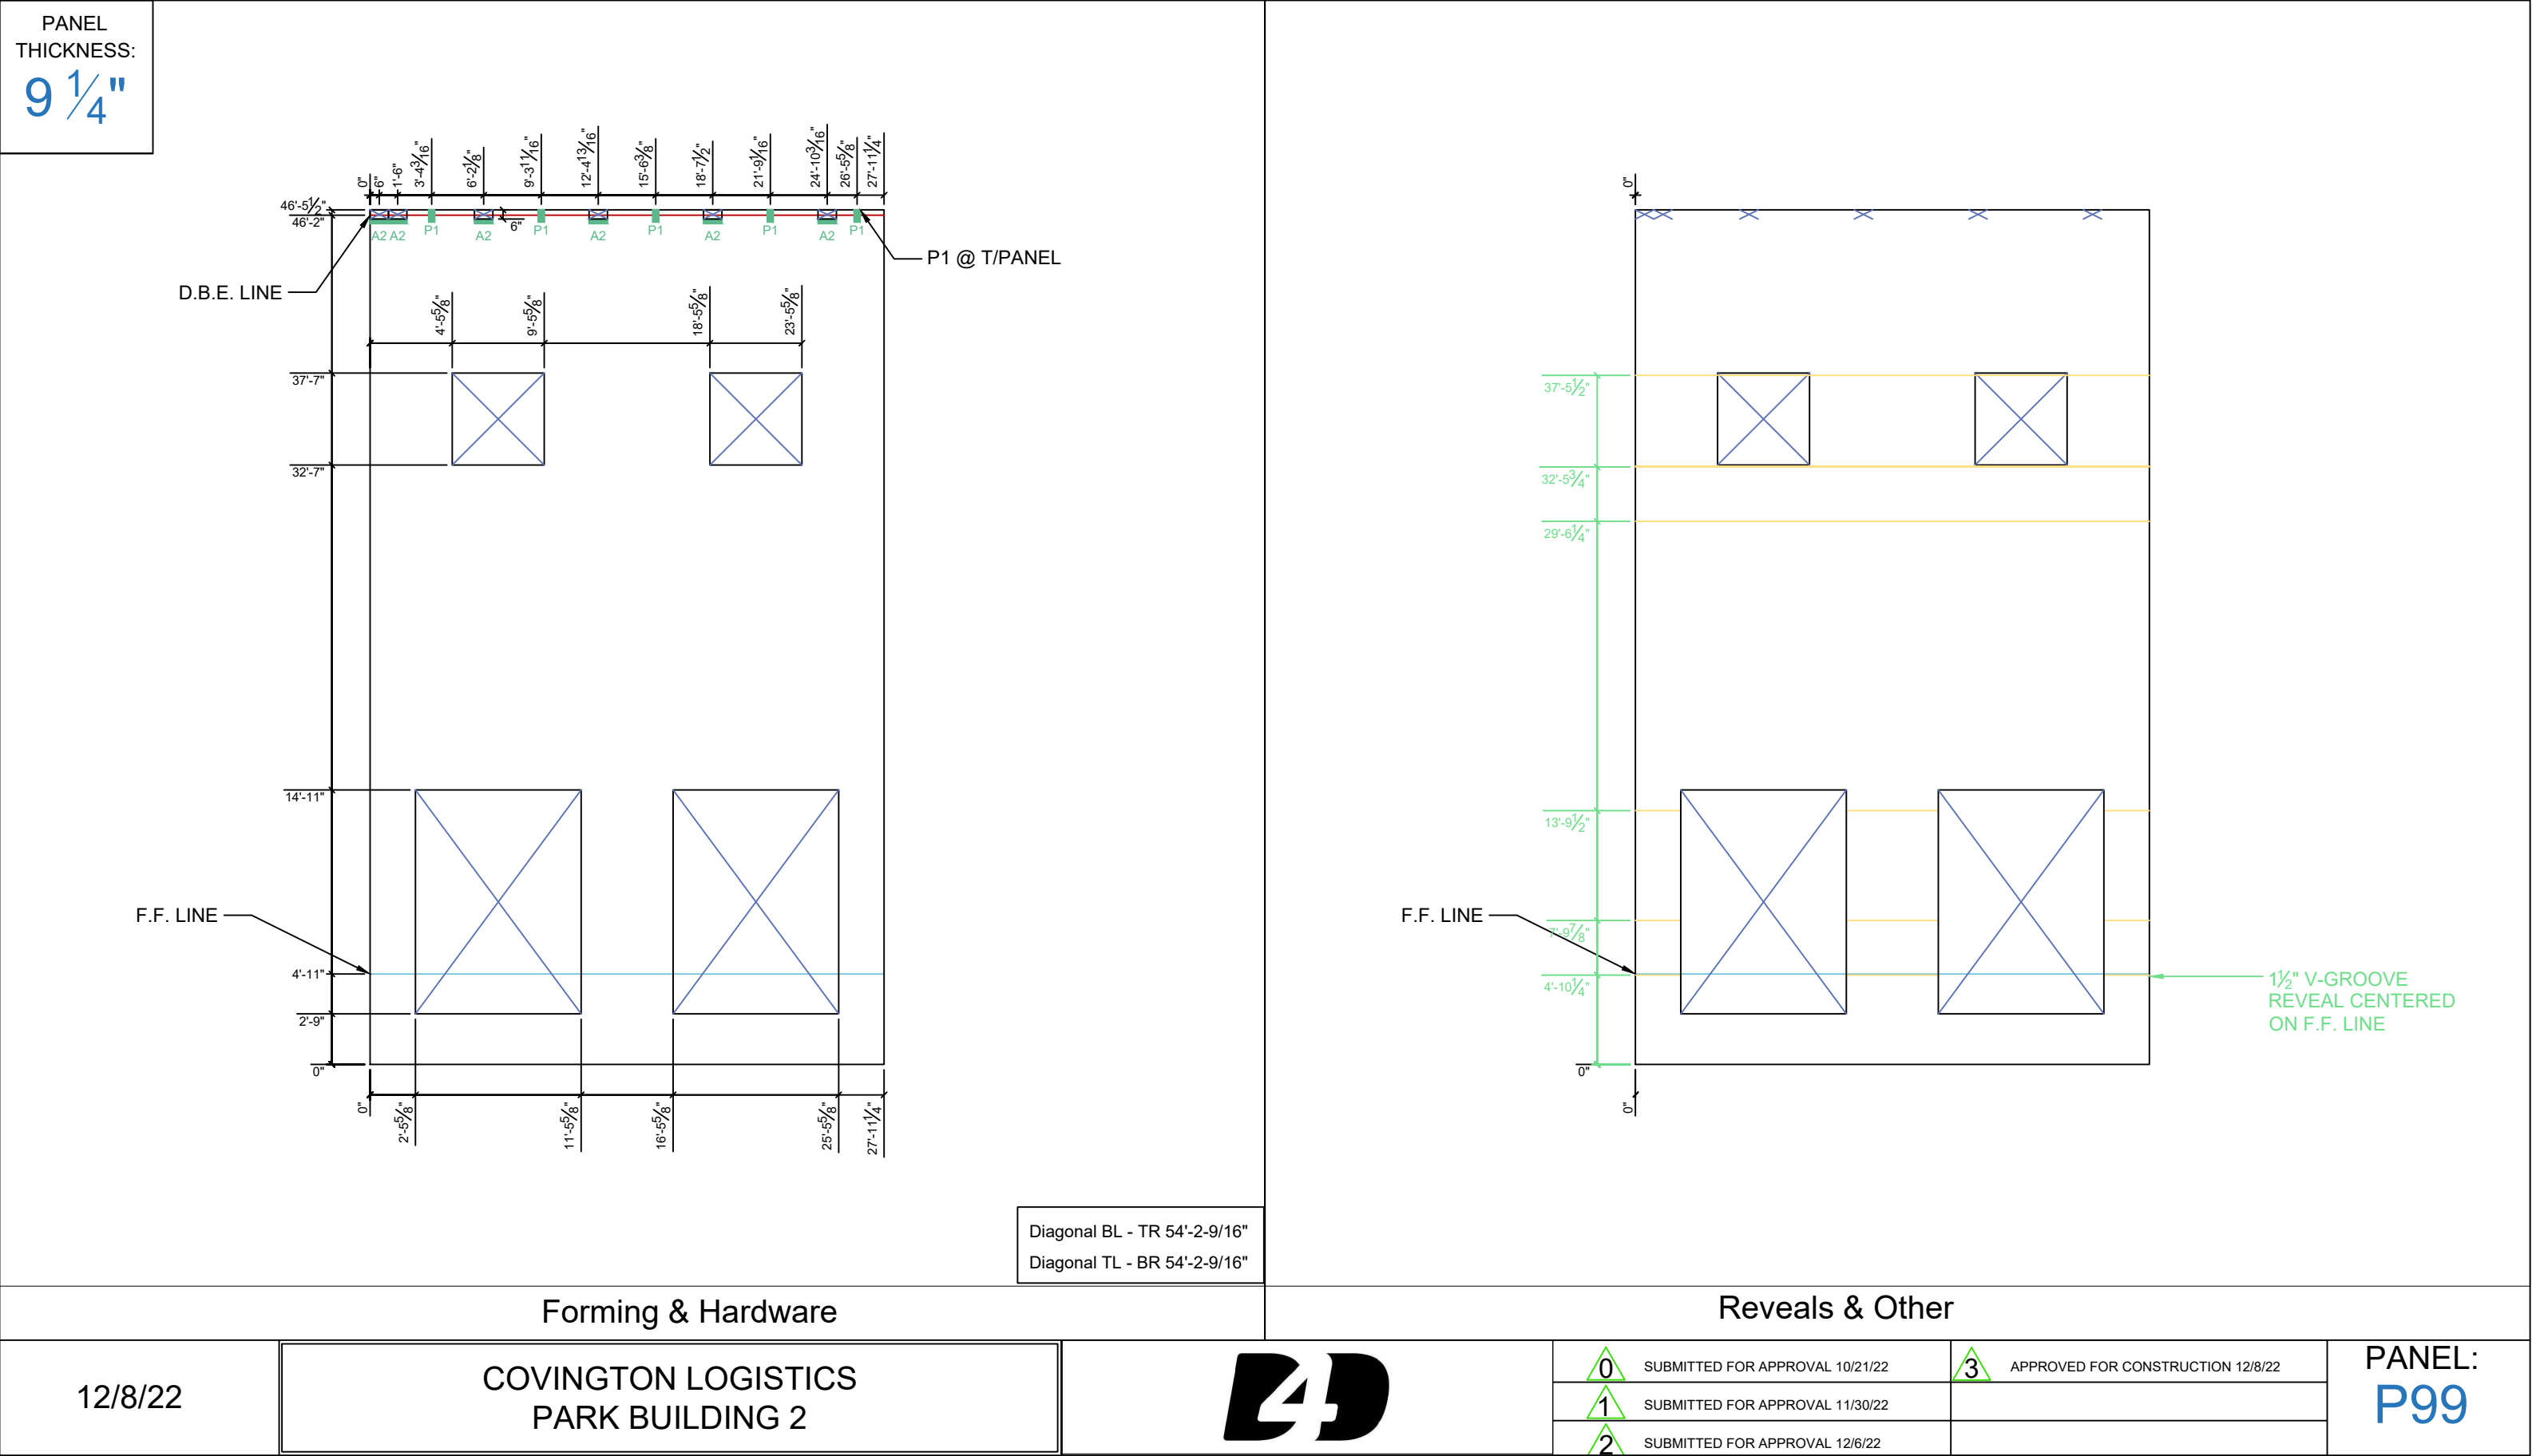


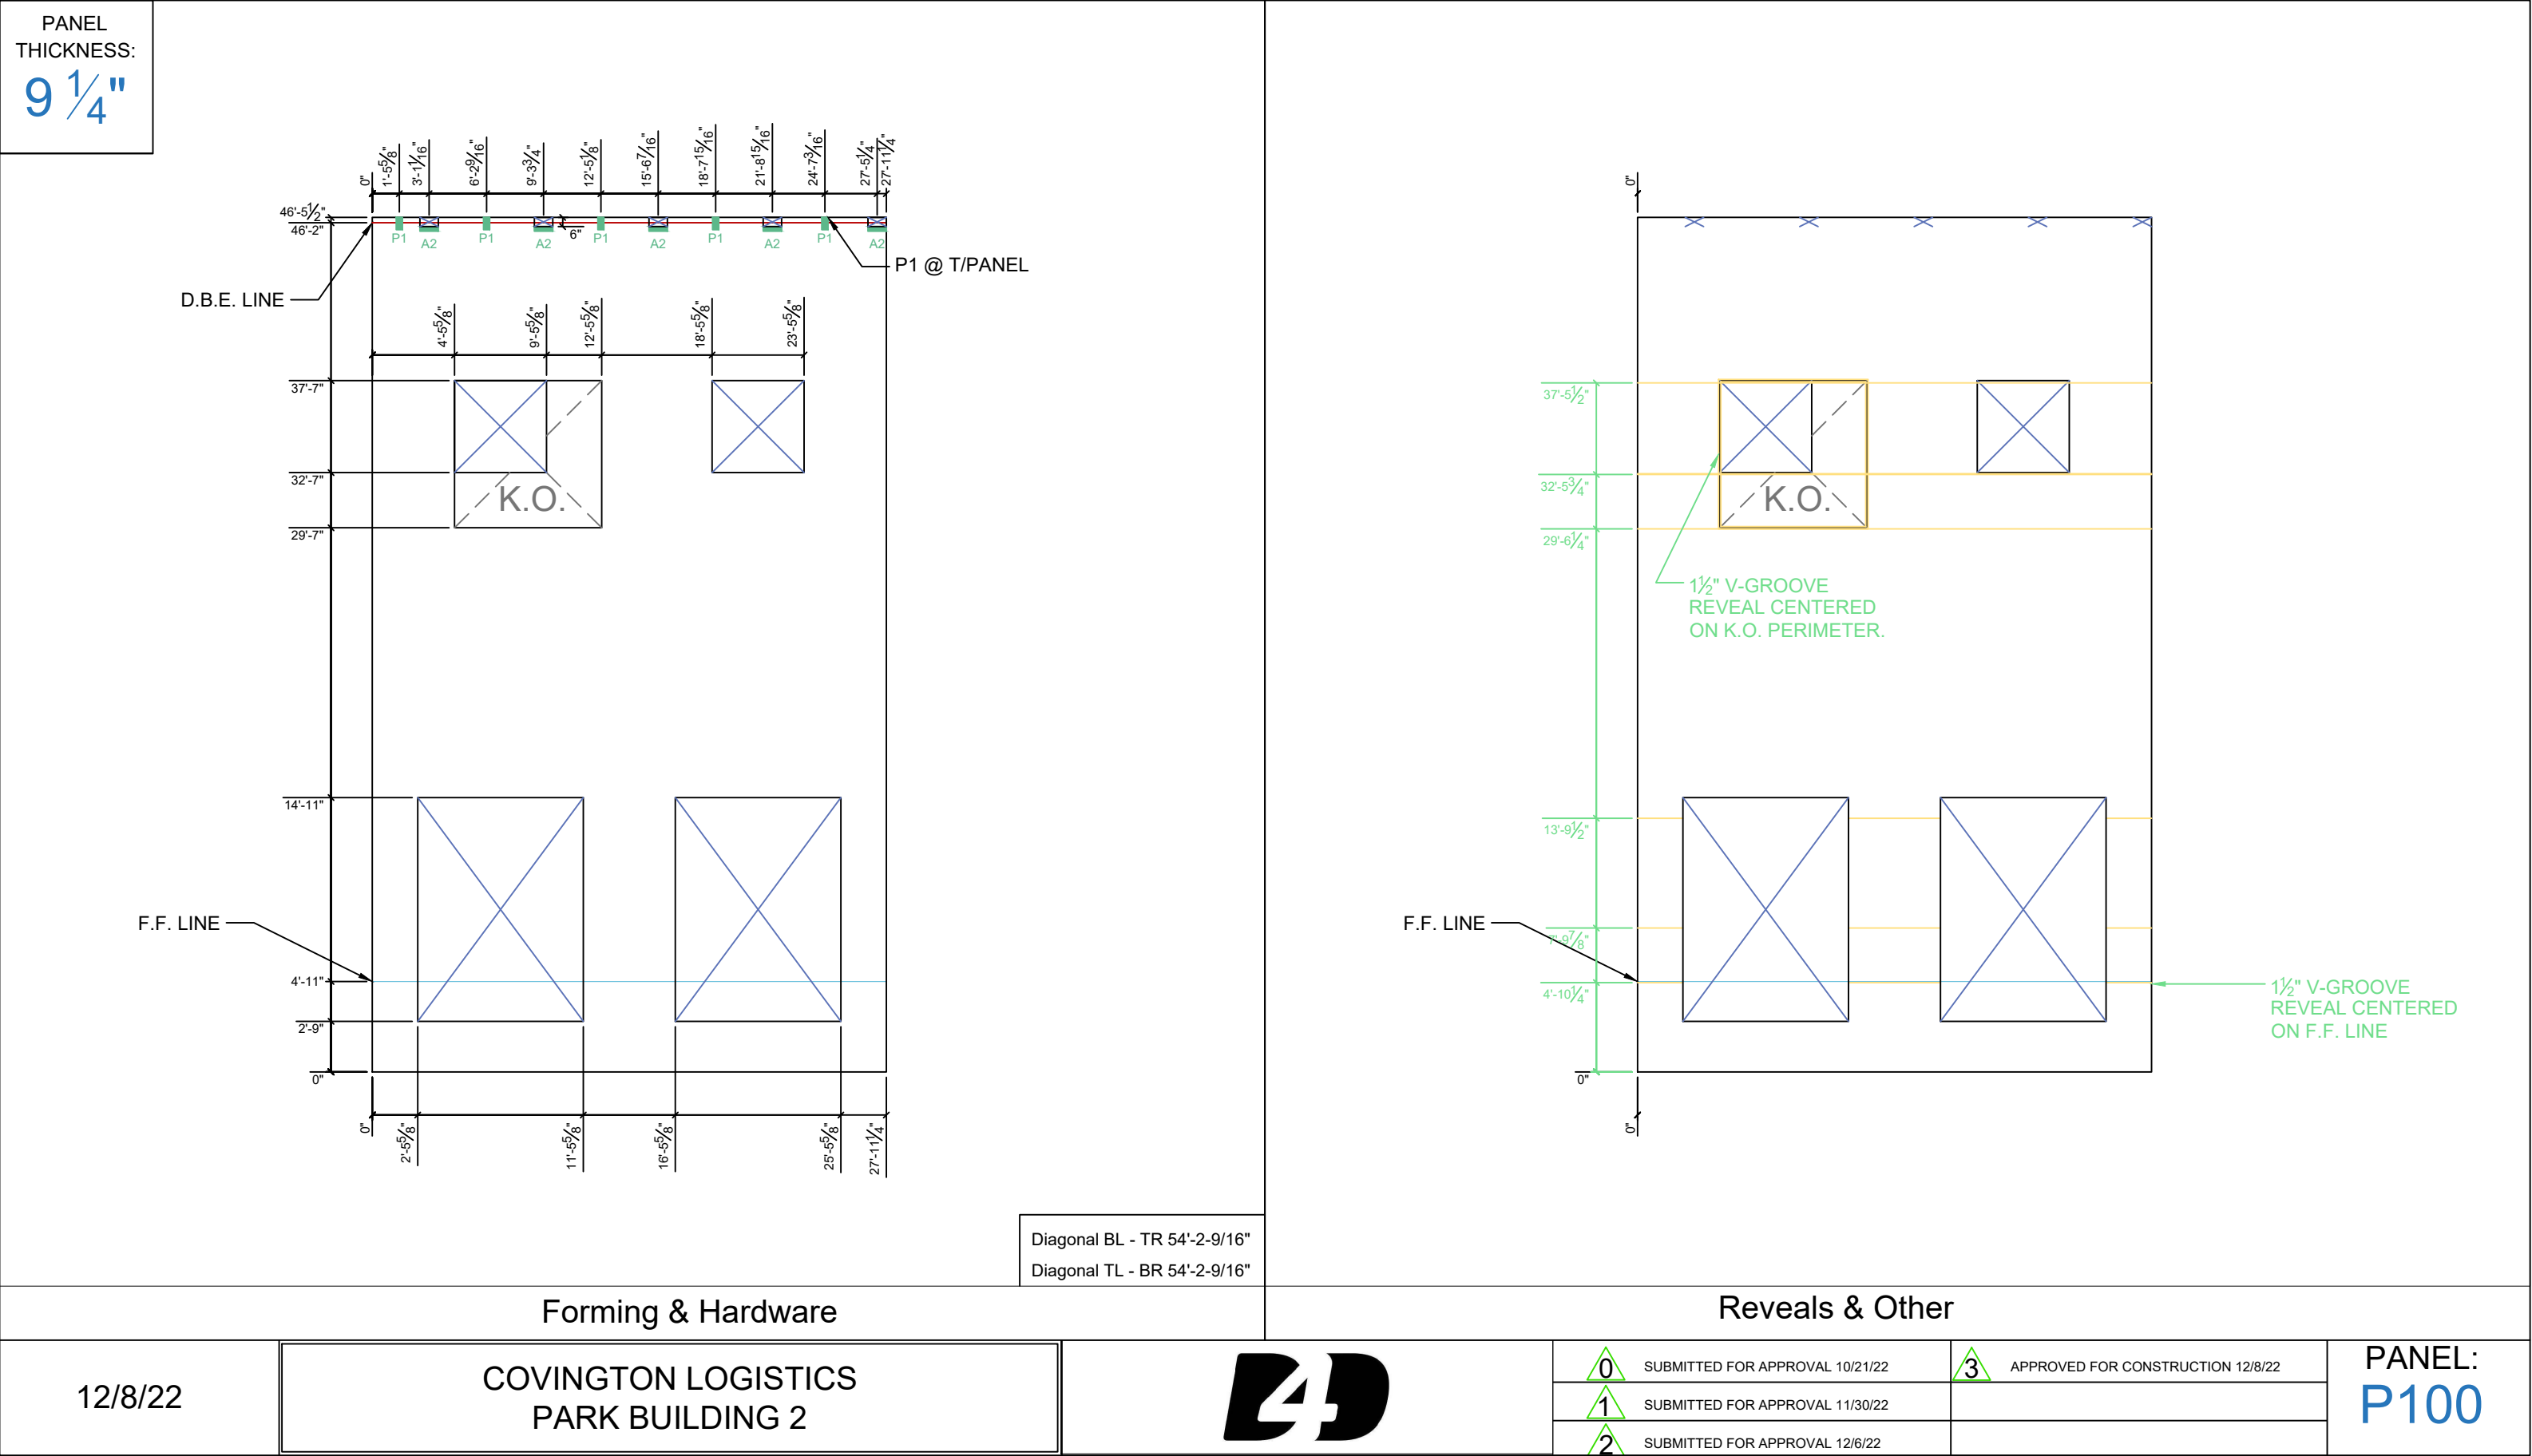

PANEL
THICKNESS:
9 1/4"

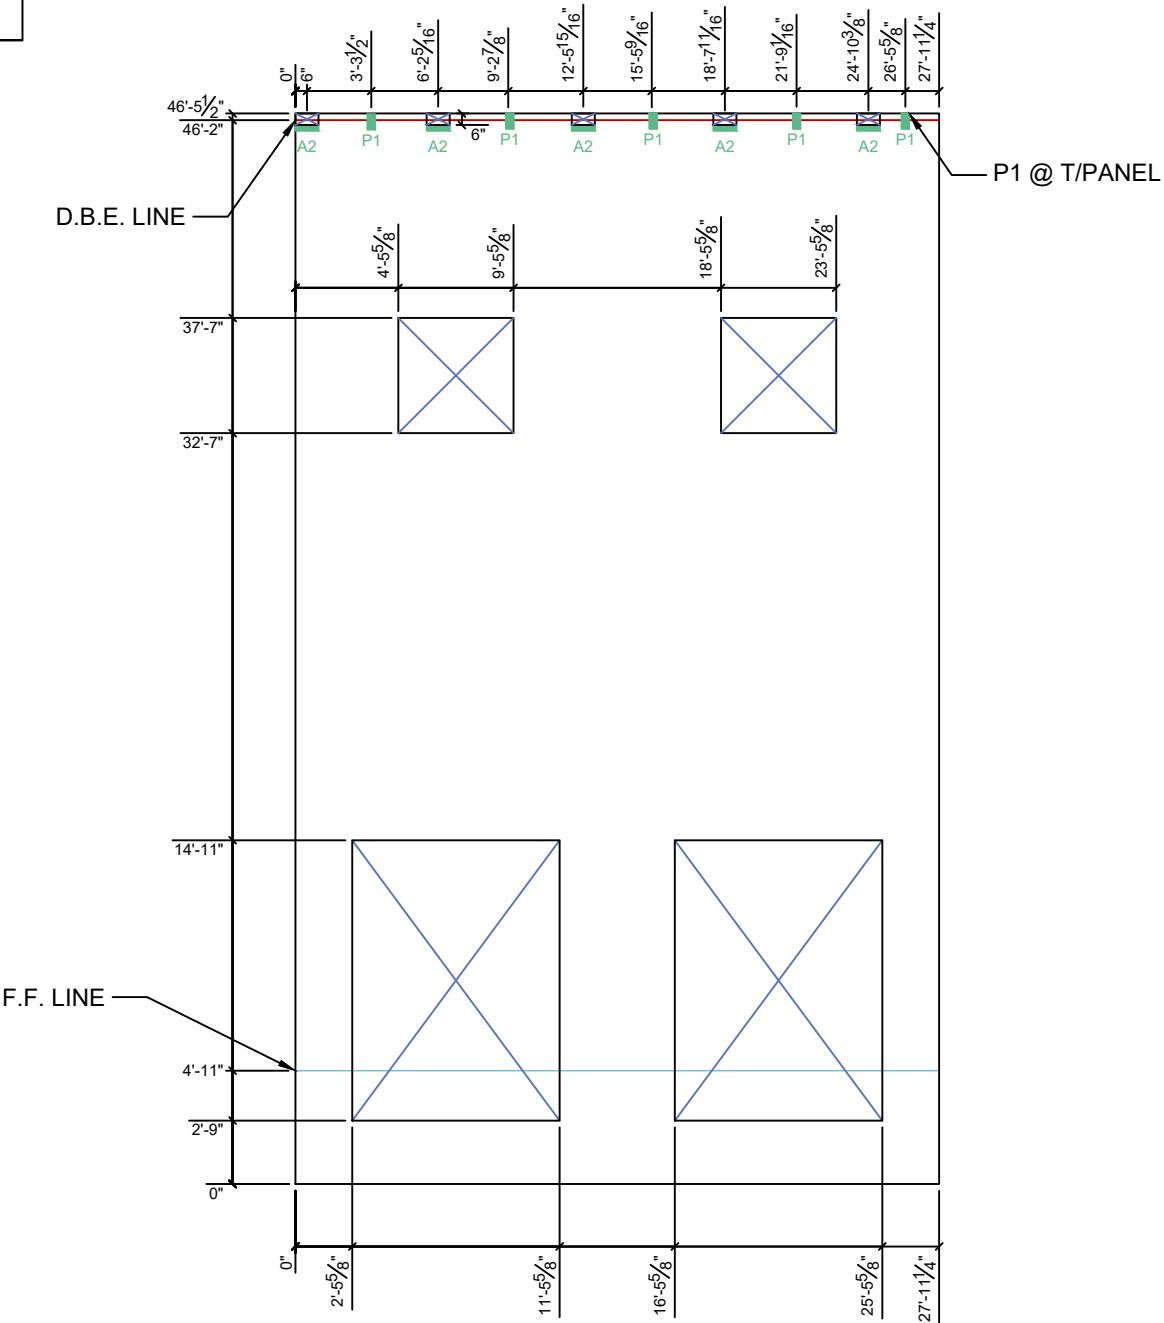

Diagonal BL - TR 54'-2-9/16"
Diagonal TL - BR 54'-2-9/16"

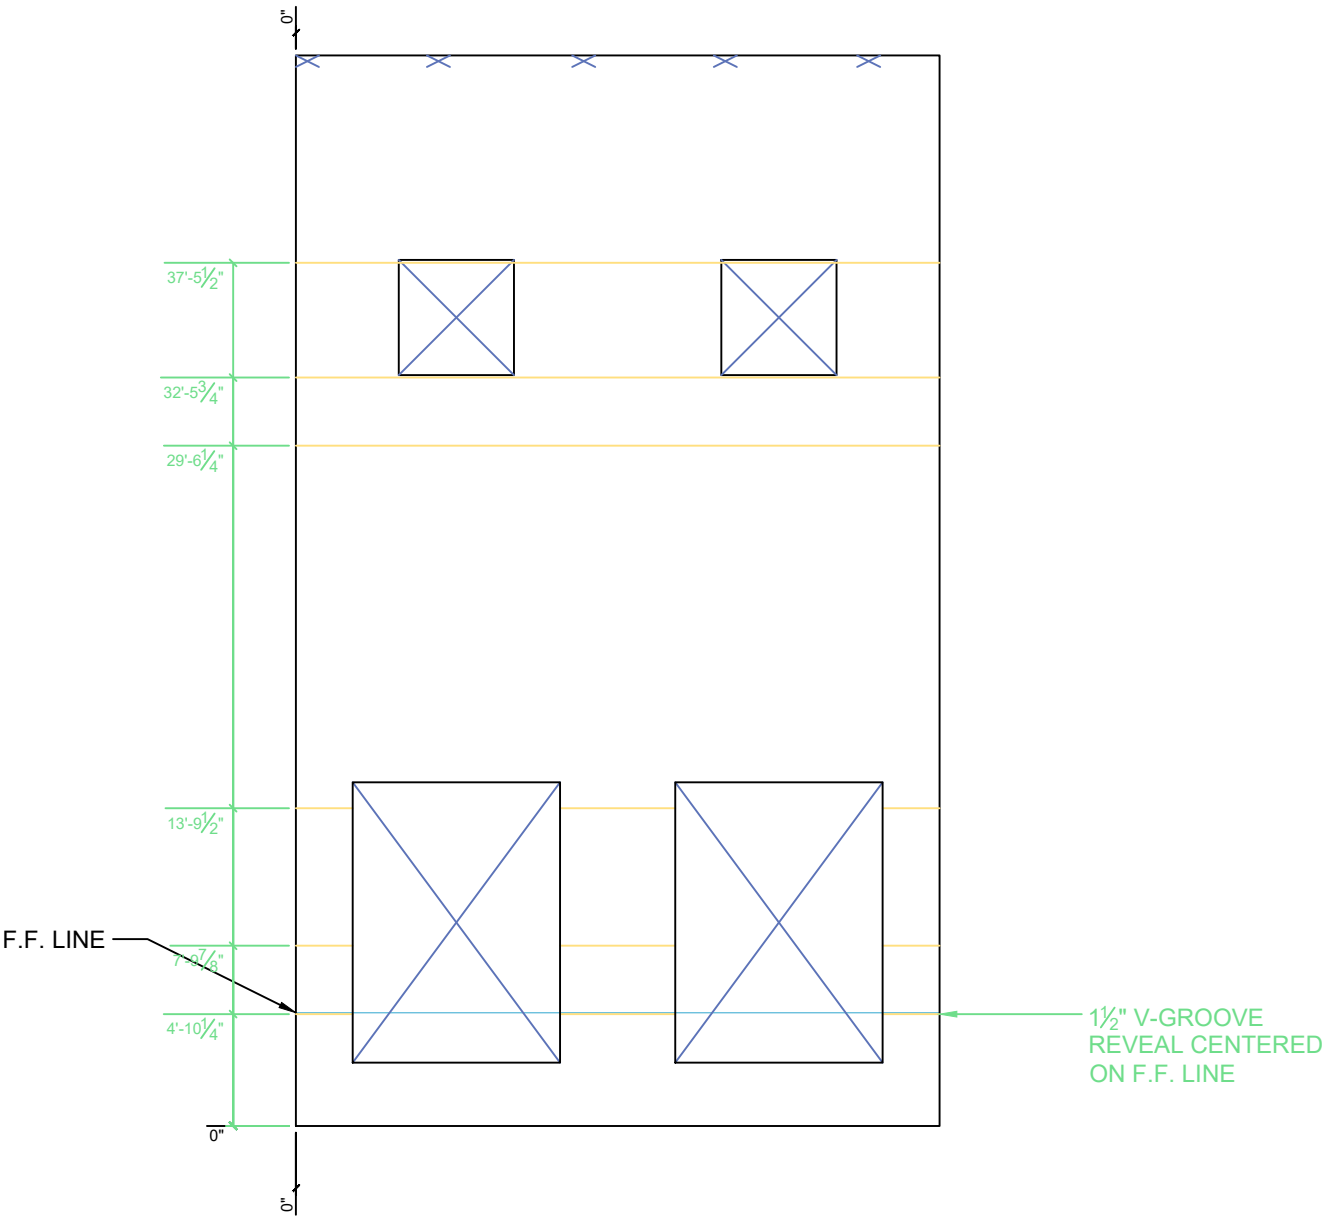


1 1/2" V-GROOVE
REVEAL CENTERED
ON F.F. LINE


Forming & Hardware

Reveals & Other


12/8/22	COVINGTON LOGISTICS PARK BUILDING 2		0 SUBMITTED FOR APPROVAL 10/21/22	3 APPROVED FOR CONSTRUCTION 12/8/22	PANEL: P101
			1 SUBMITTED FOR APPROVAL 11/30/22		
			2 SUBMITTED FOR APPROVAL 12/6/22		

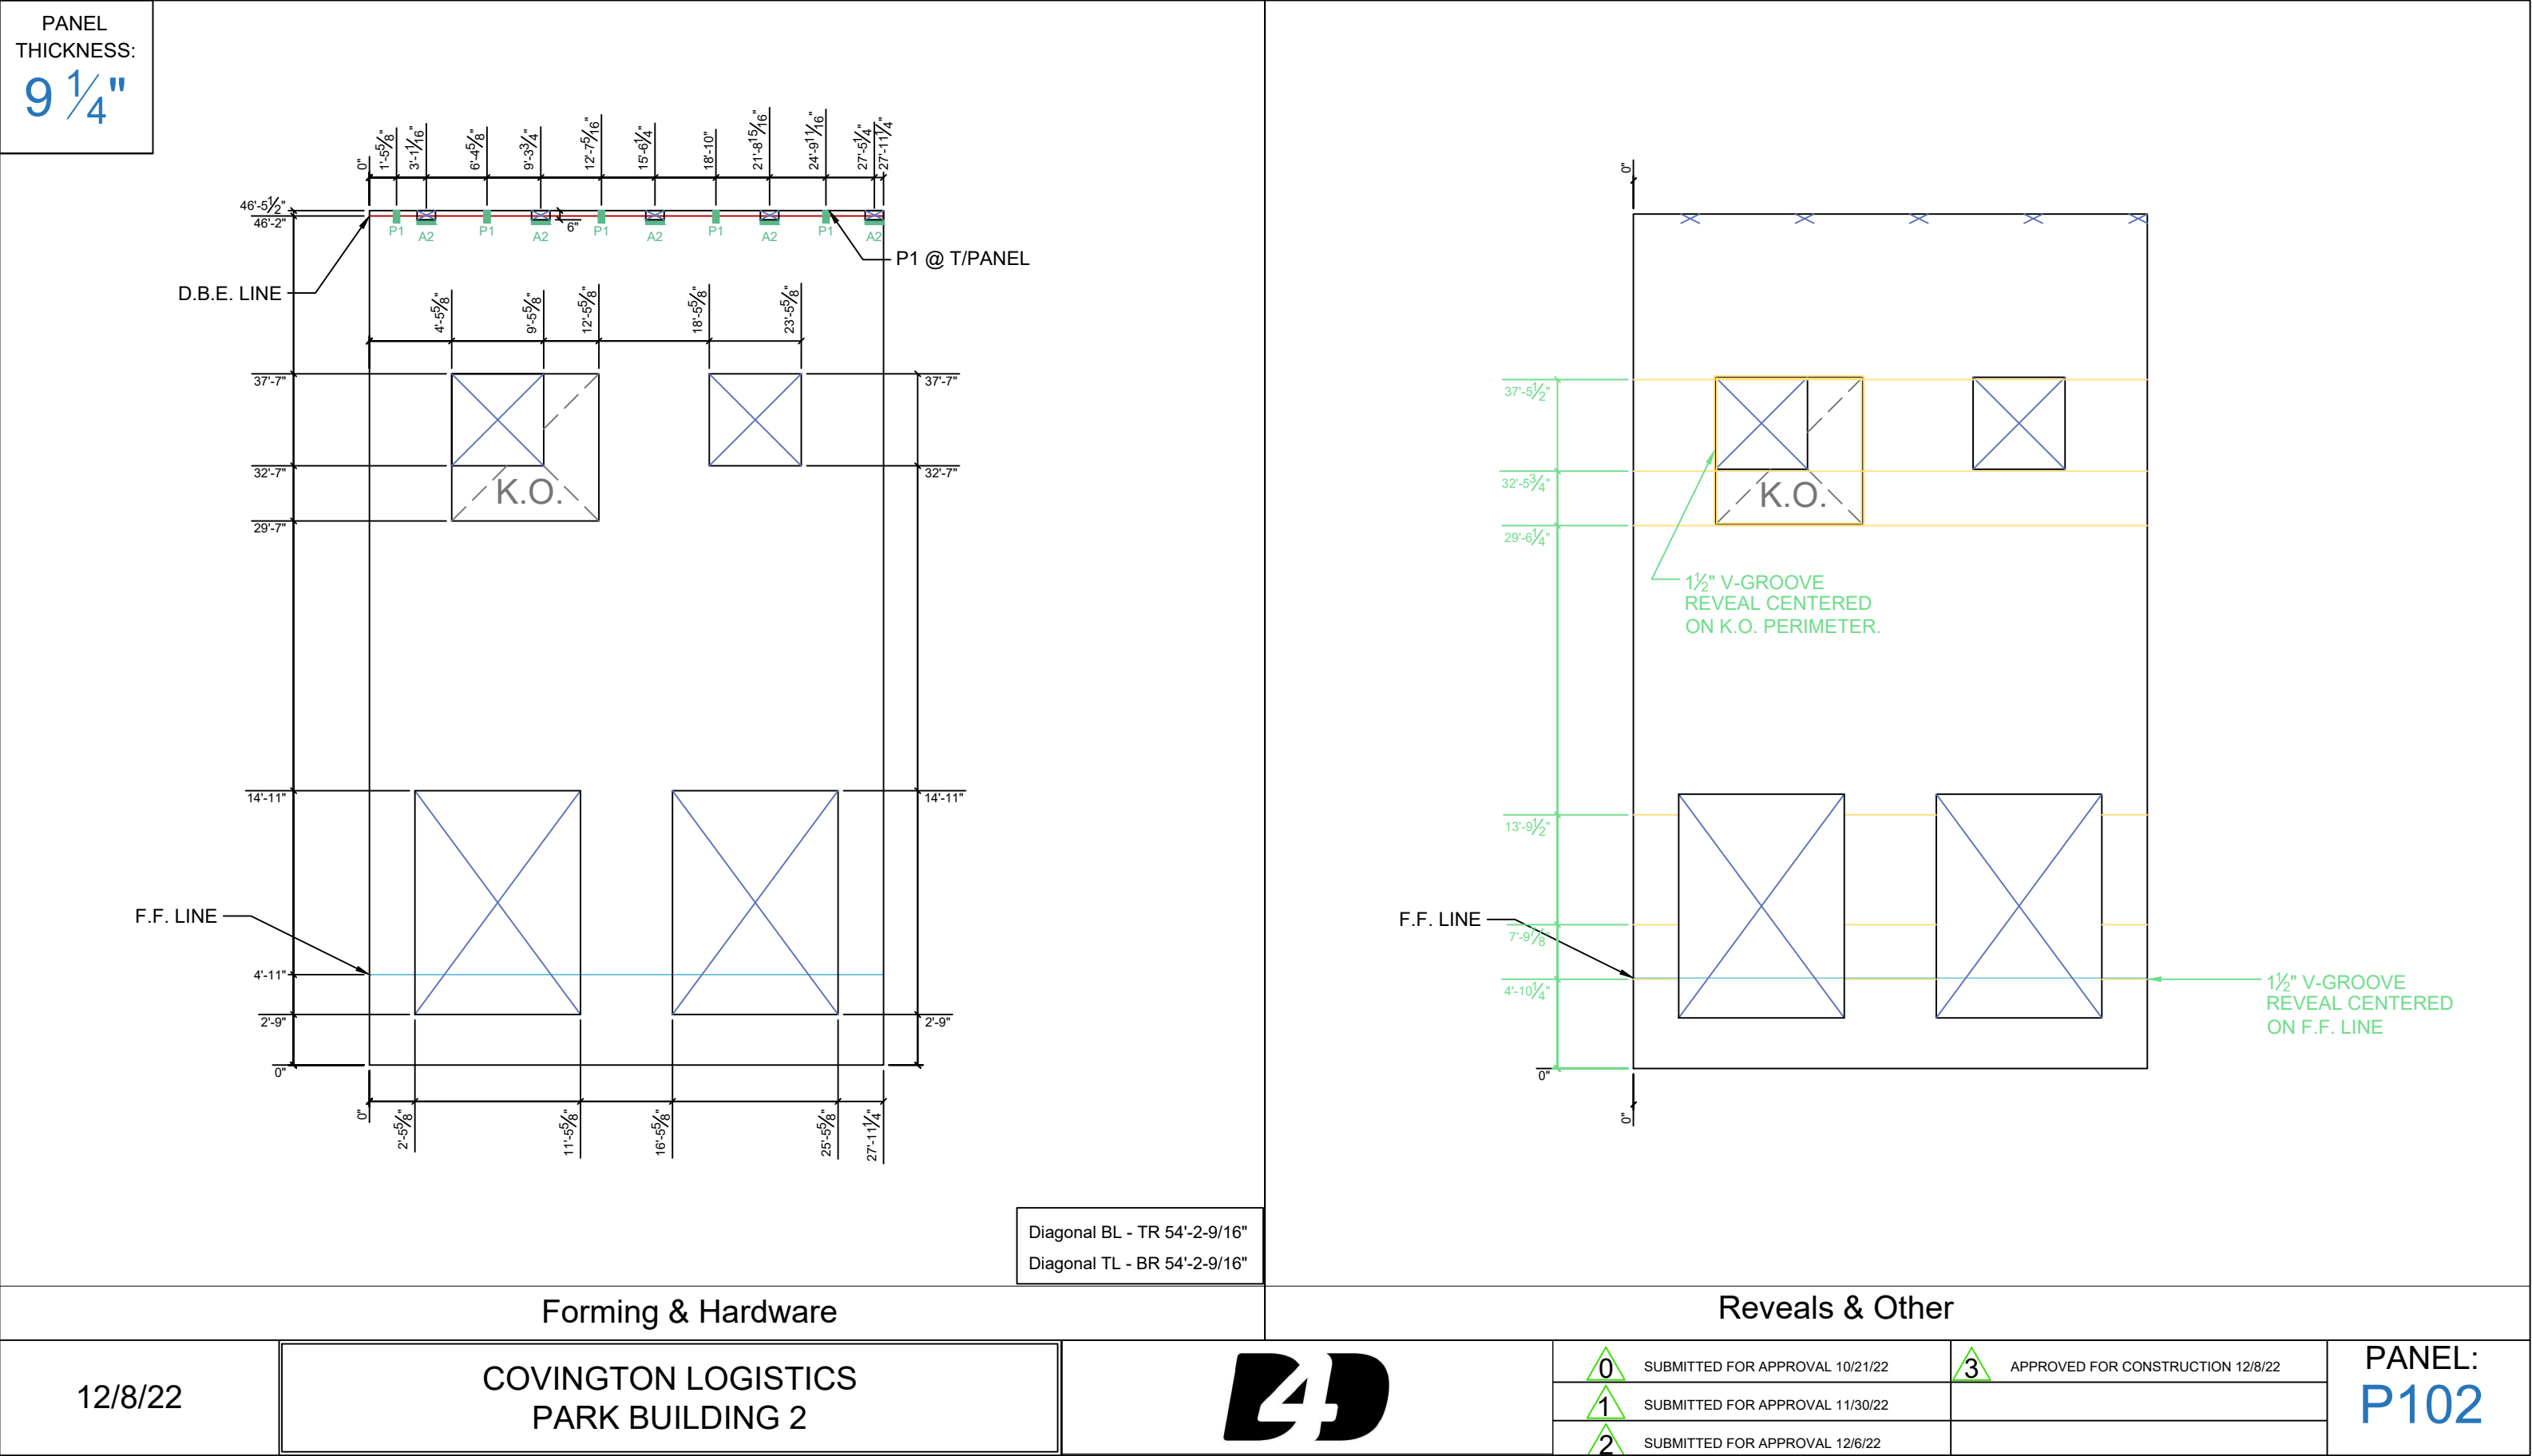

PANEL
THICKNESS:
9 1/4"

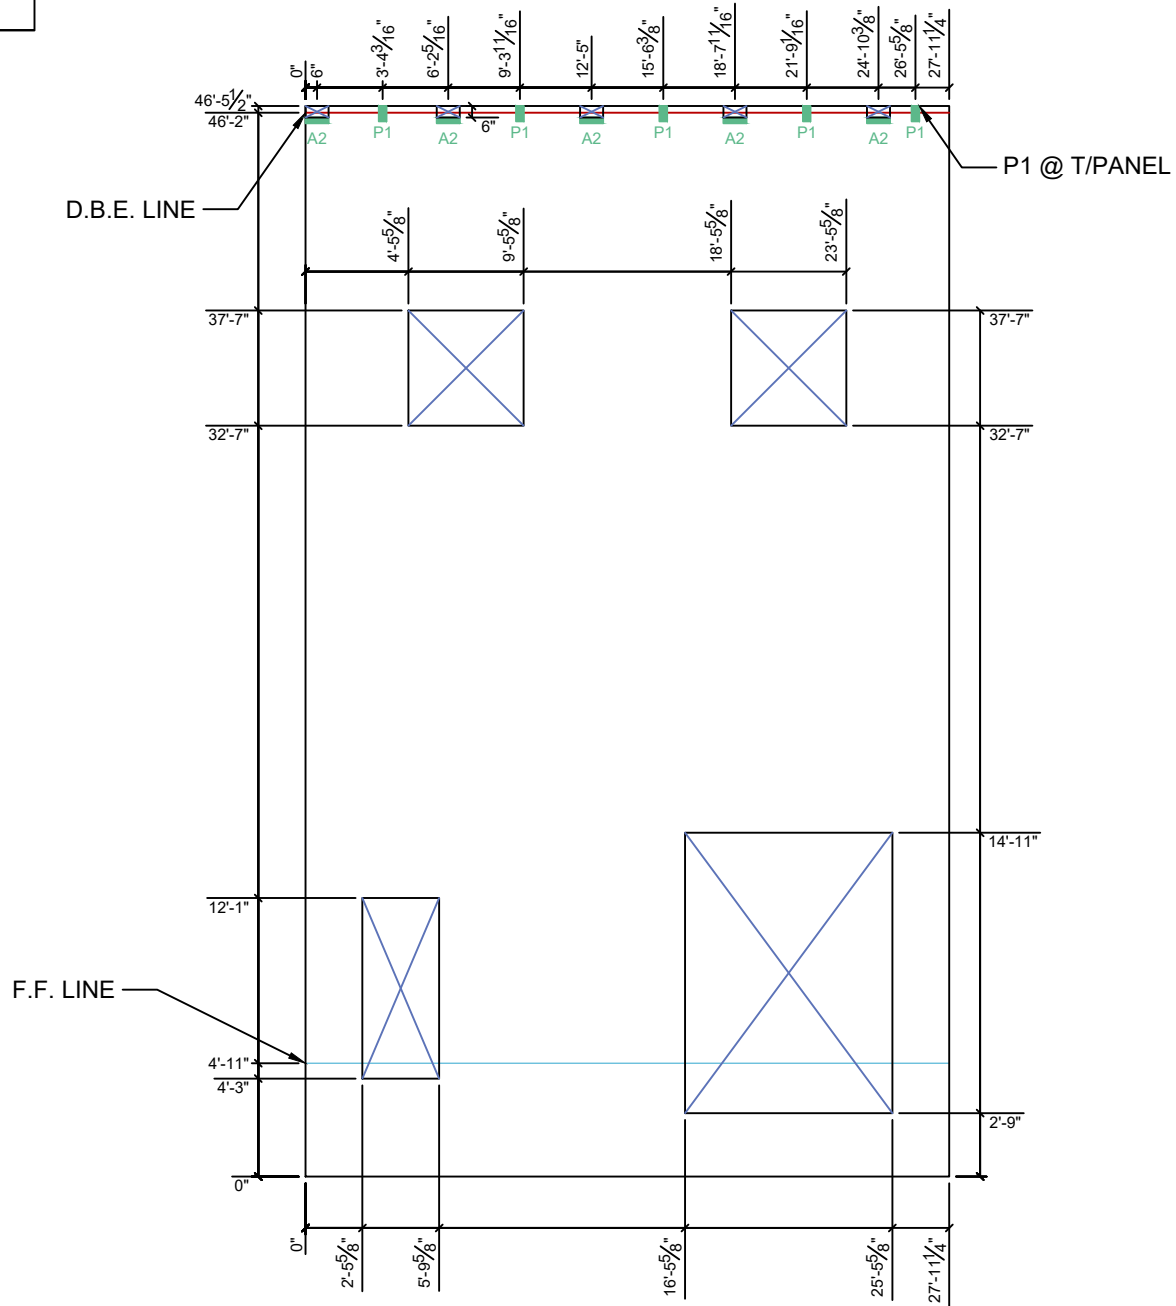

Diagonal BL - TR 54'-2-9/16"
Diagonal TL - BR 54'-2-9/16"

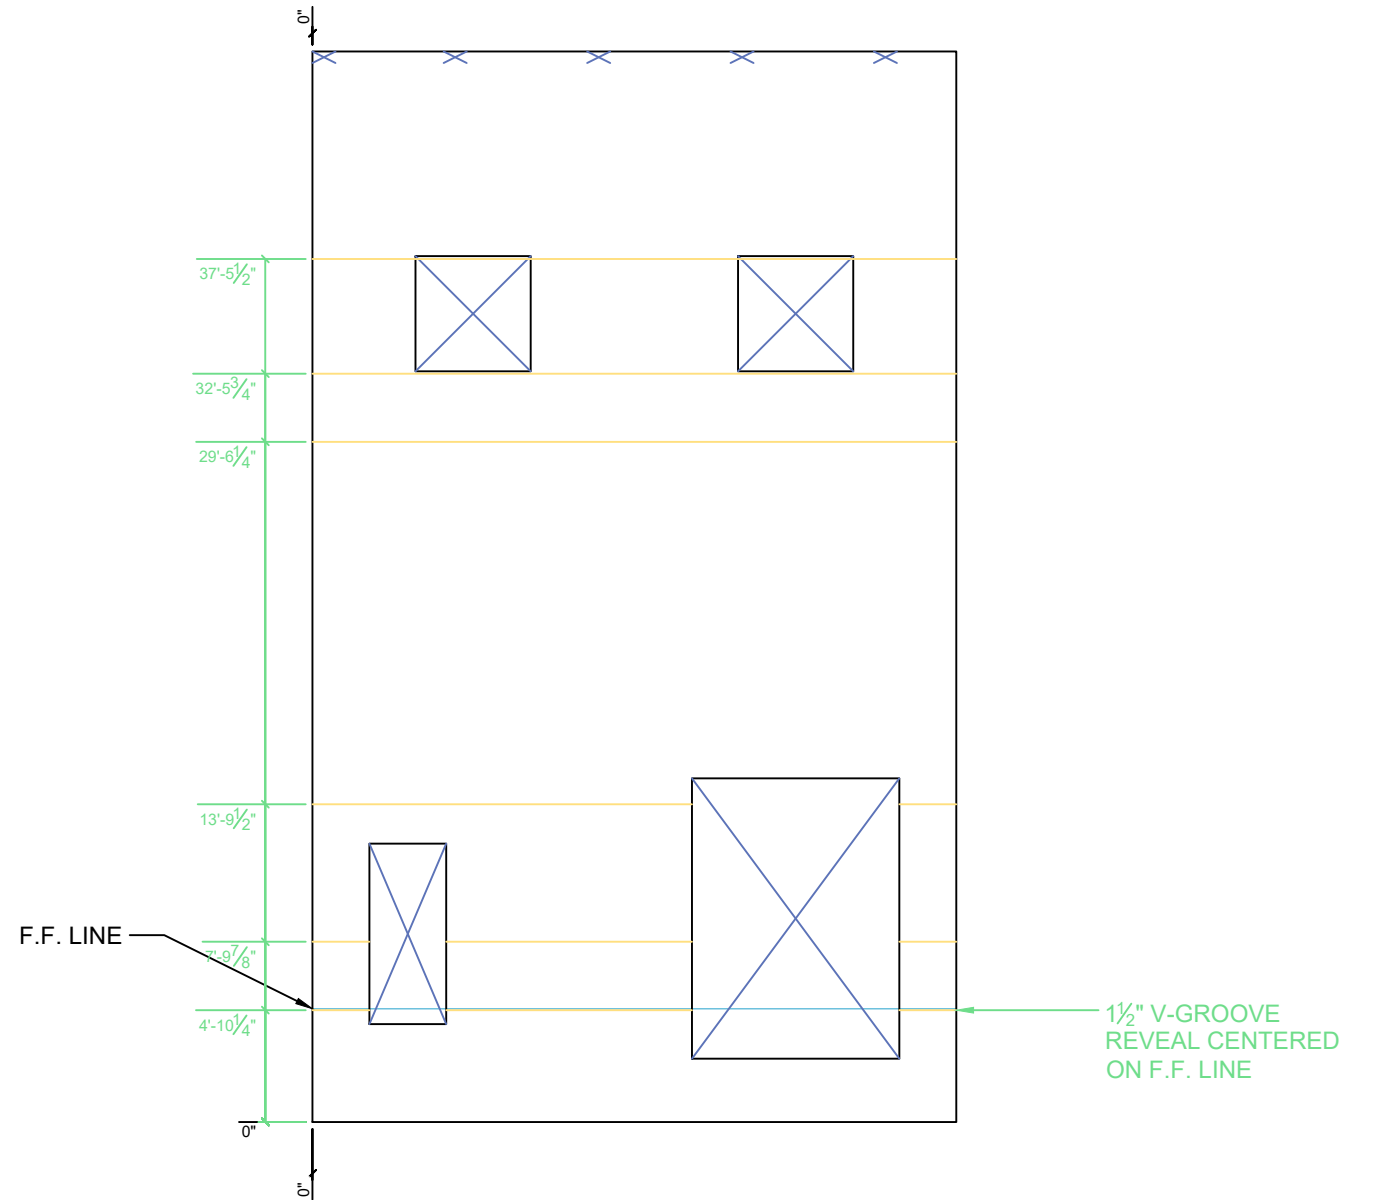

1 1/2" V-GROOVE
REVEAL CENTERED
ON F.F. LINE

Forming & Hardware

Reveals & Other

12/8/22


COVINGTON LOGISTICS
PARK BUILDING 2




0 SUBMITTED FOR APPROVAL 10/21/22
1 SUBMITTED FOR APPROVAL 11/30/22
2 SUBMITTED FOR APPROVAL 12/6/22

3 APPROVED FOR CONSTRUCTION 12/8/22


PANEL:
P103

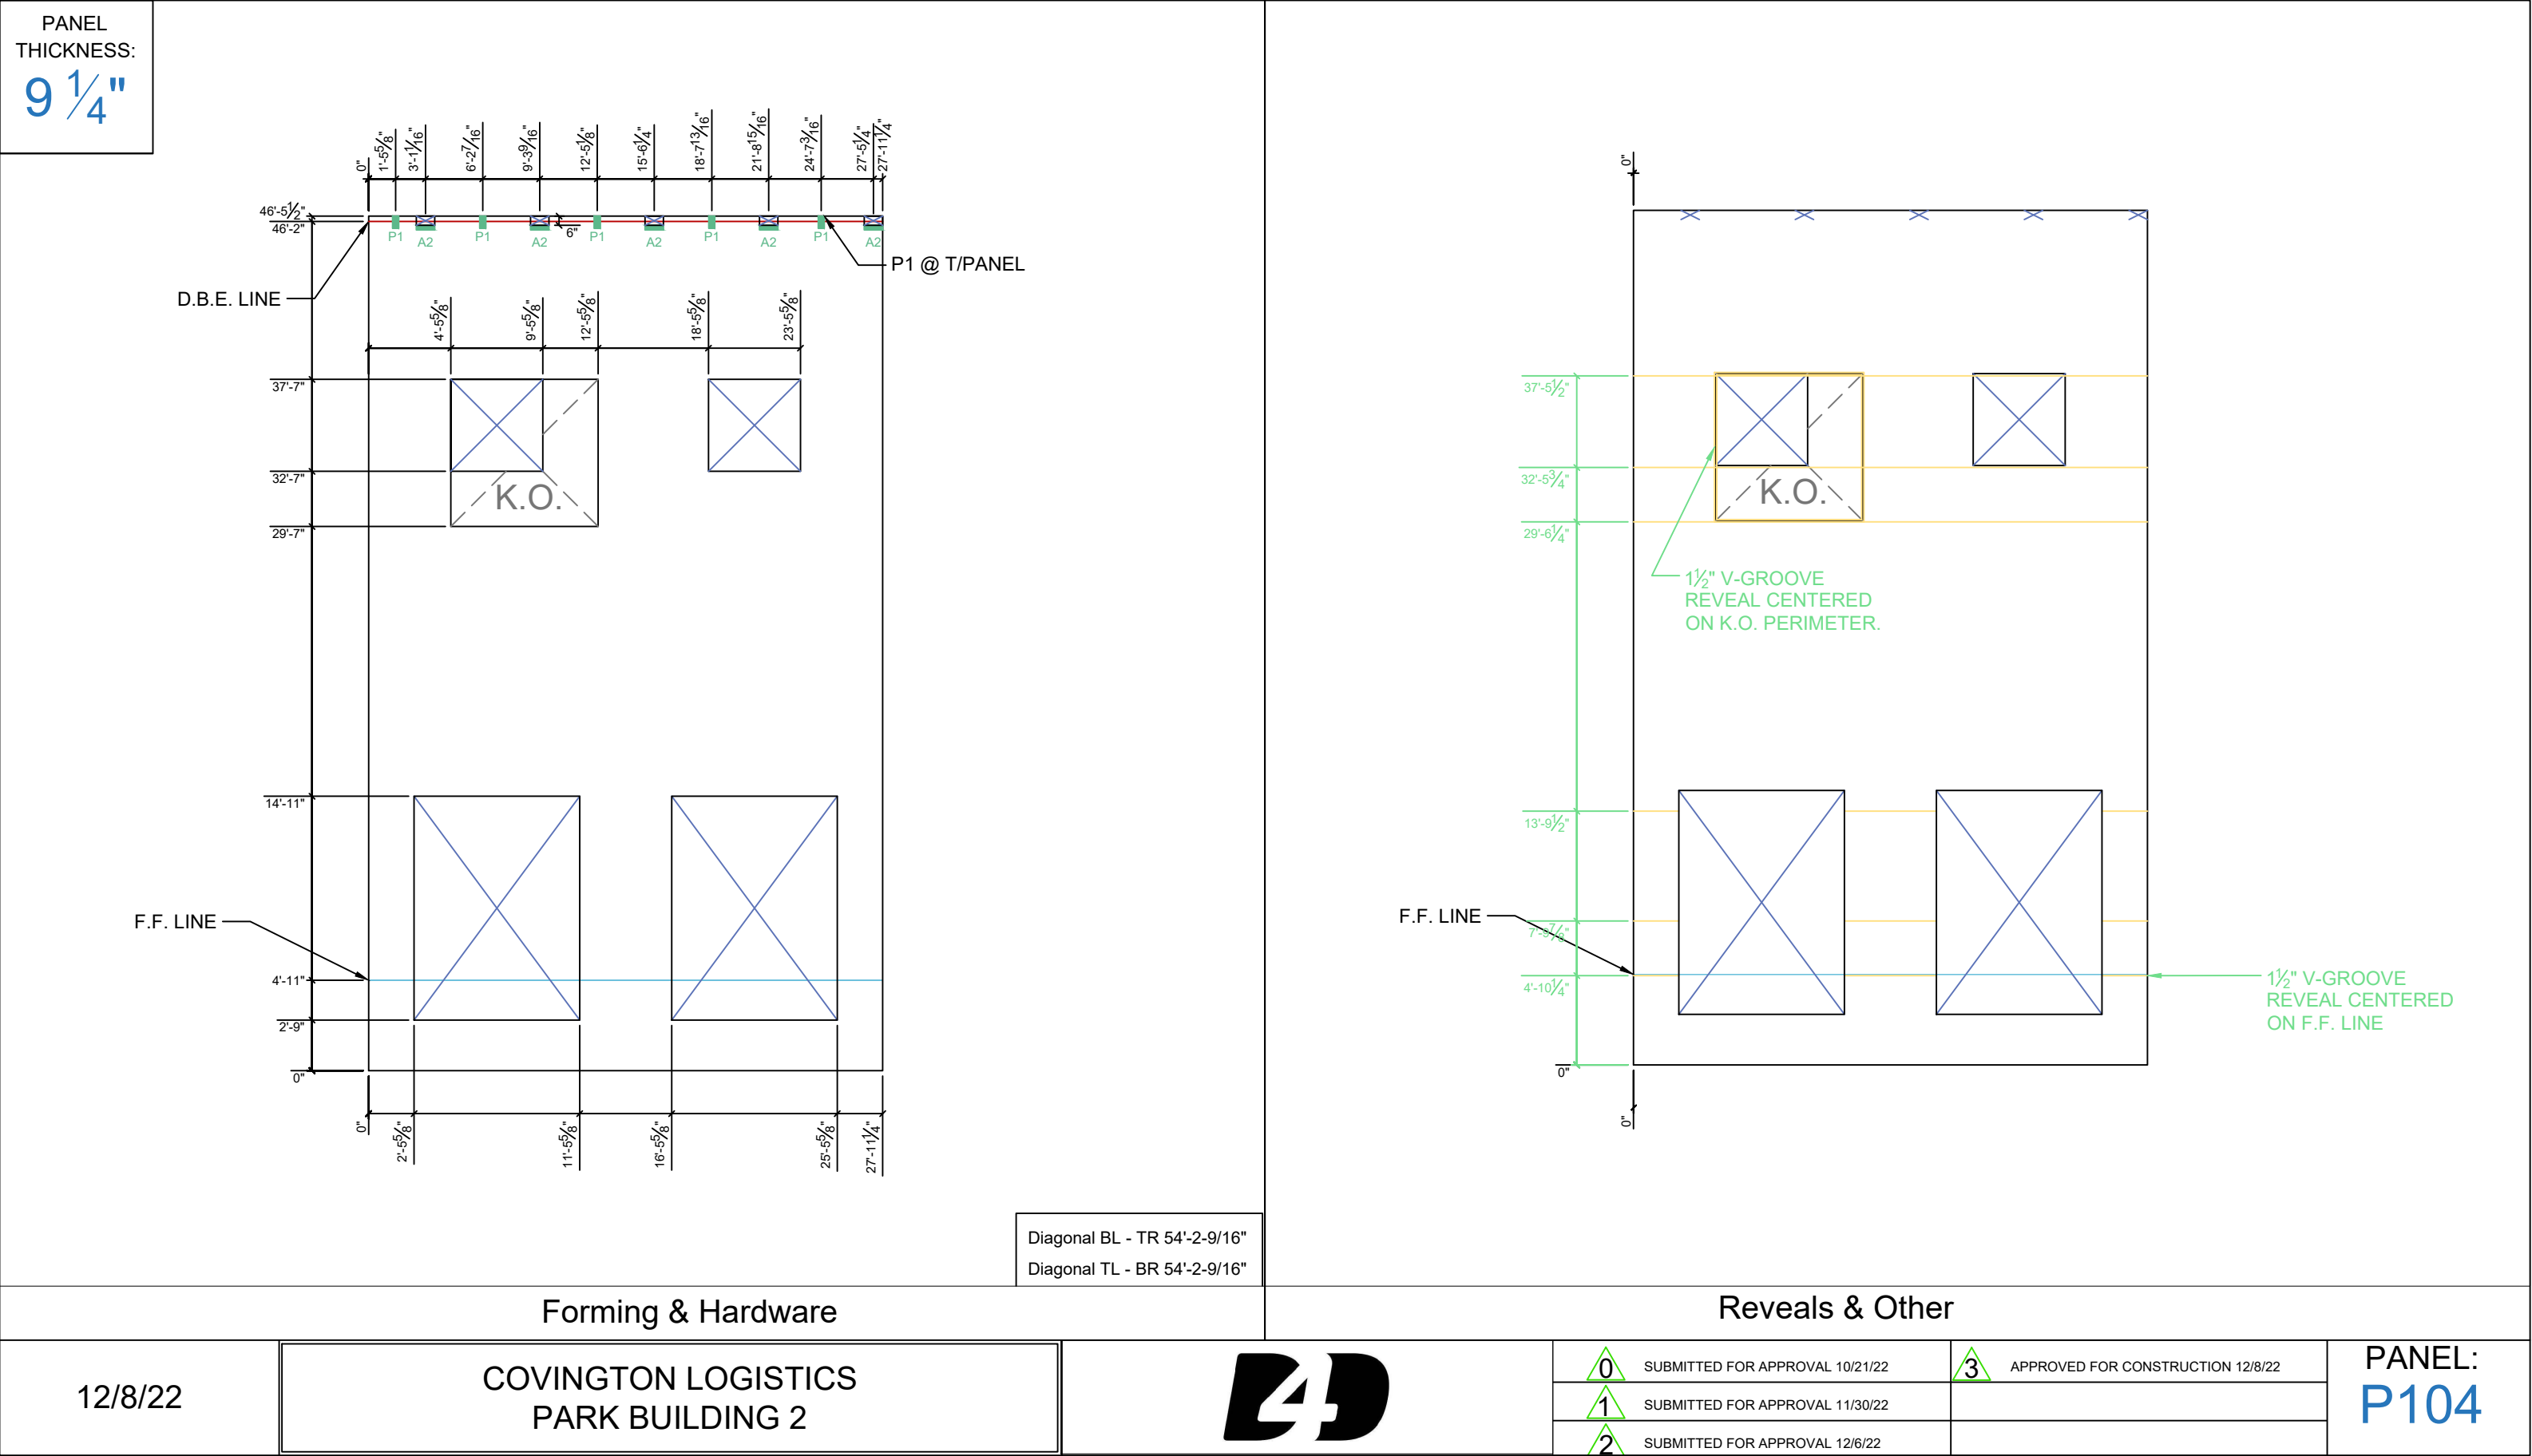

PANEL
THICKNESS:
9 1/4"

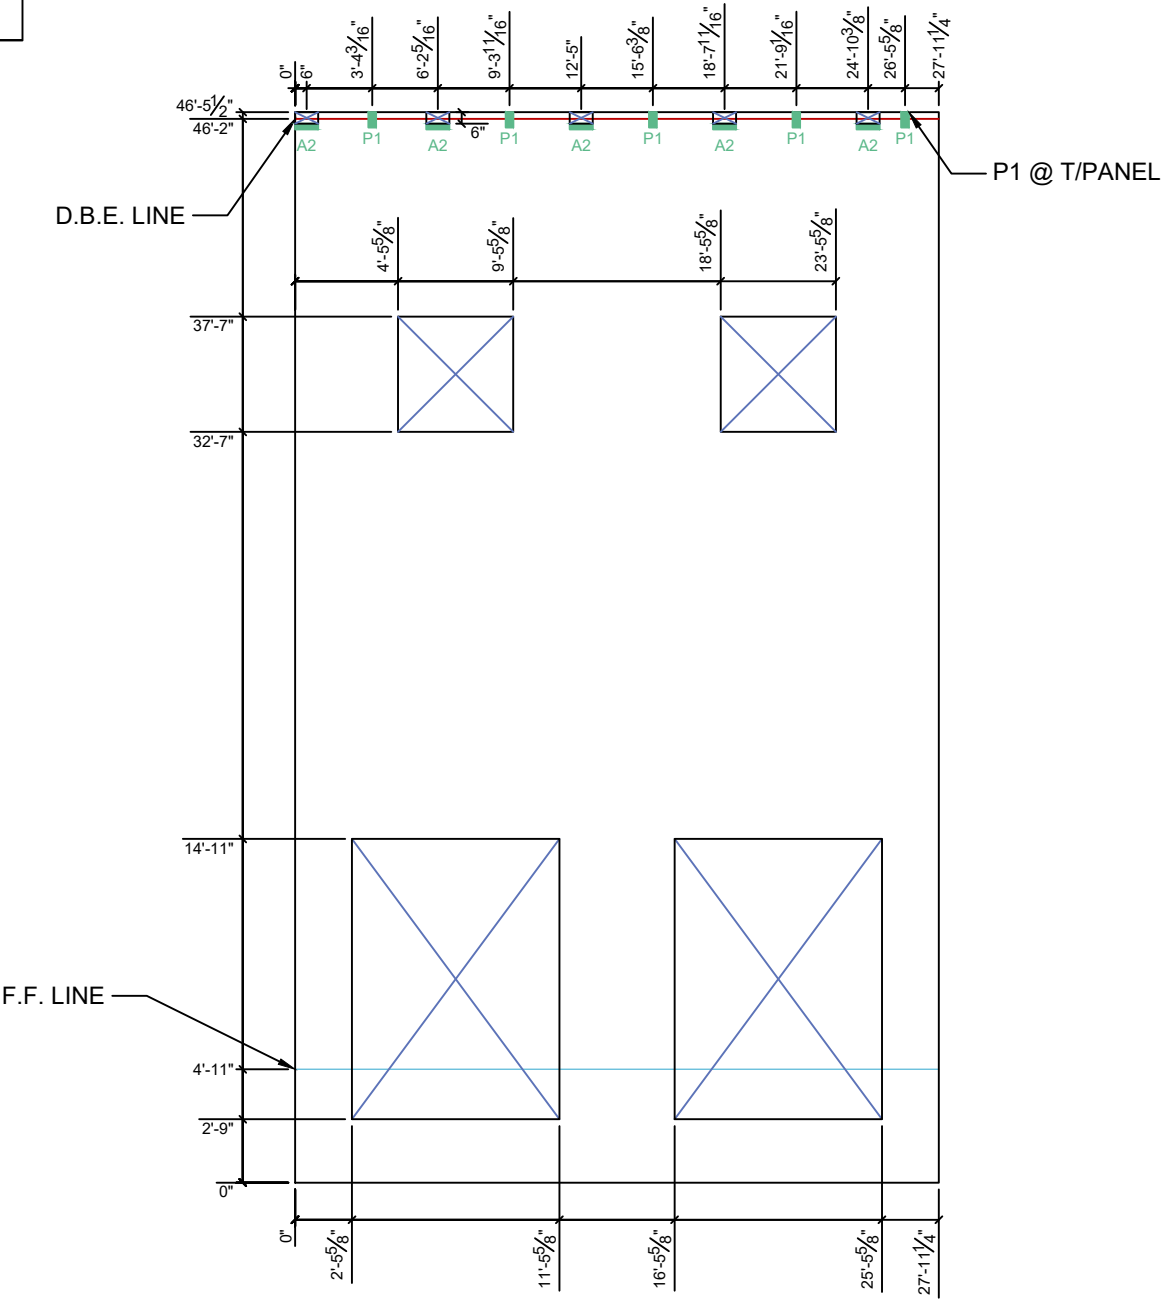

Diagonal BL - TR 54'-2-9/16"
Diagonal TL - BR 54'-2-9/16"

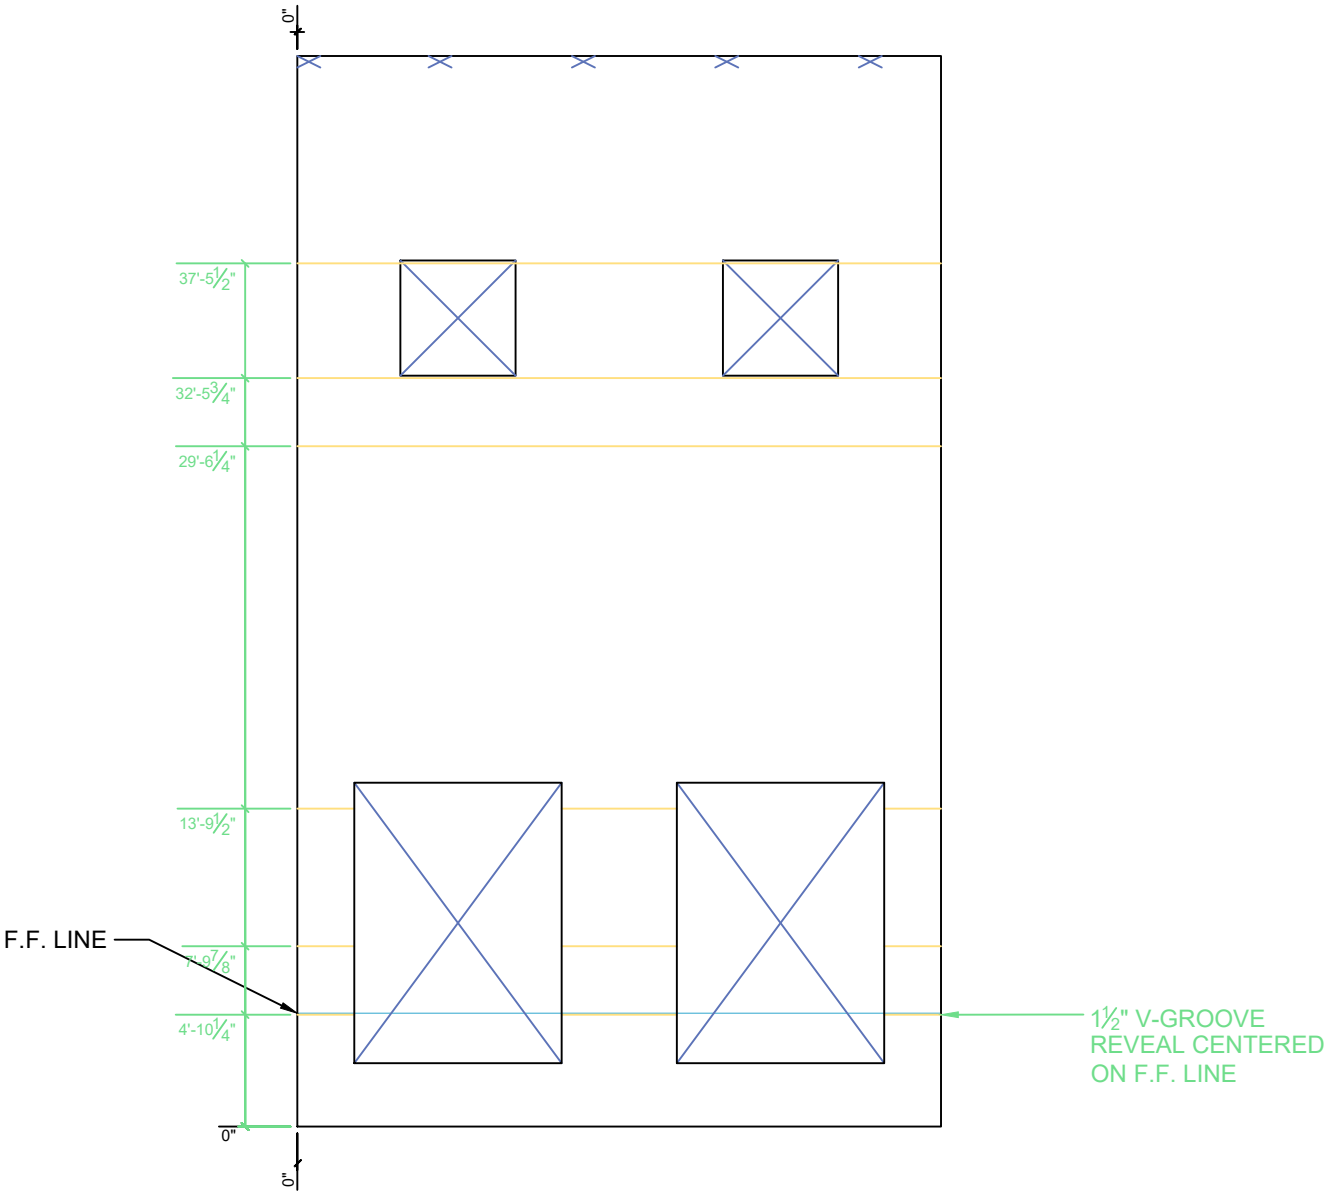


1 1/2" V-GROOVE
REVEAL CENTERED
ON F.F. LINE

Forming & Hardware


Reveals & Other

12/8/22	COVINGTON LOGISTICS PARK BUILDING 2		0 SUBMITTED FOR APPROVAL 10/21/22	3 APPROVED FOR CONSTRUCTION 12/8/22	PANEL: P105
			1 SUBMITTED FOR APPROVAL 11/30/22		
			2 SUBMITTED FOR APPROVAL 12/6/22		

PANEL
THICKNESS:
9 1/4"

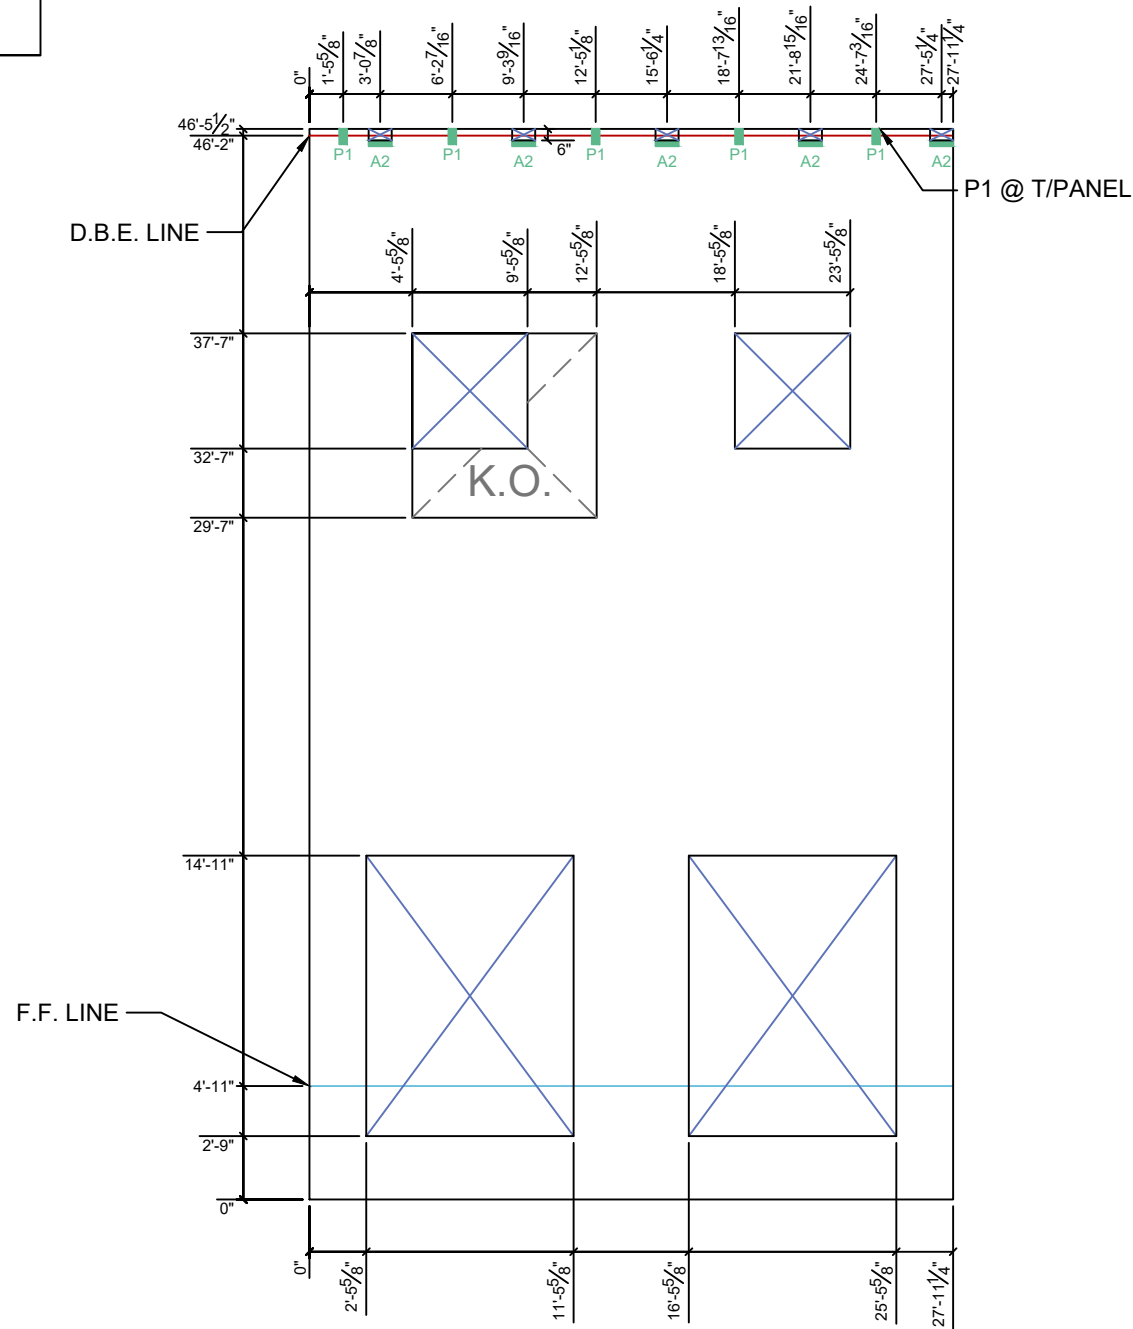

Diagonal BL - TR 54'-2-9/16"
Diagonal TL - BR 54'-2-9/16"

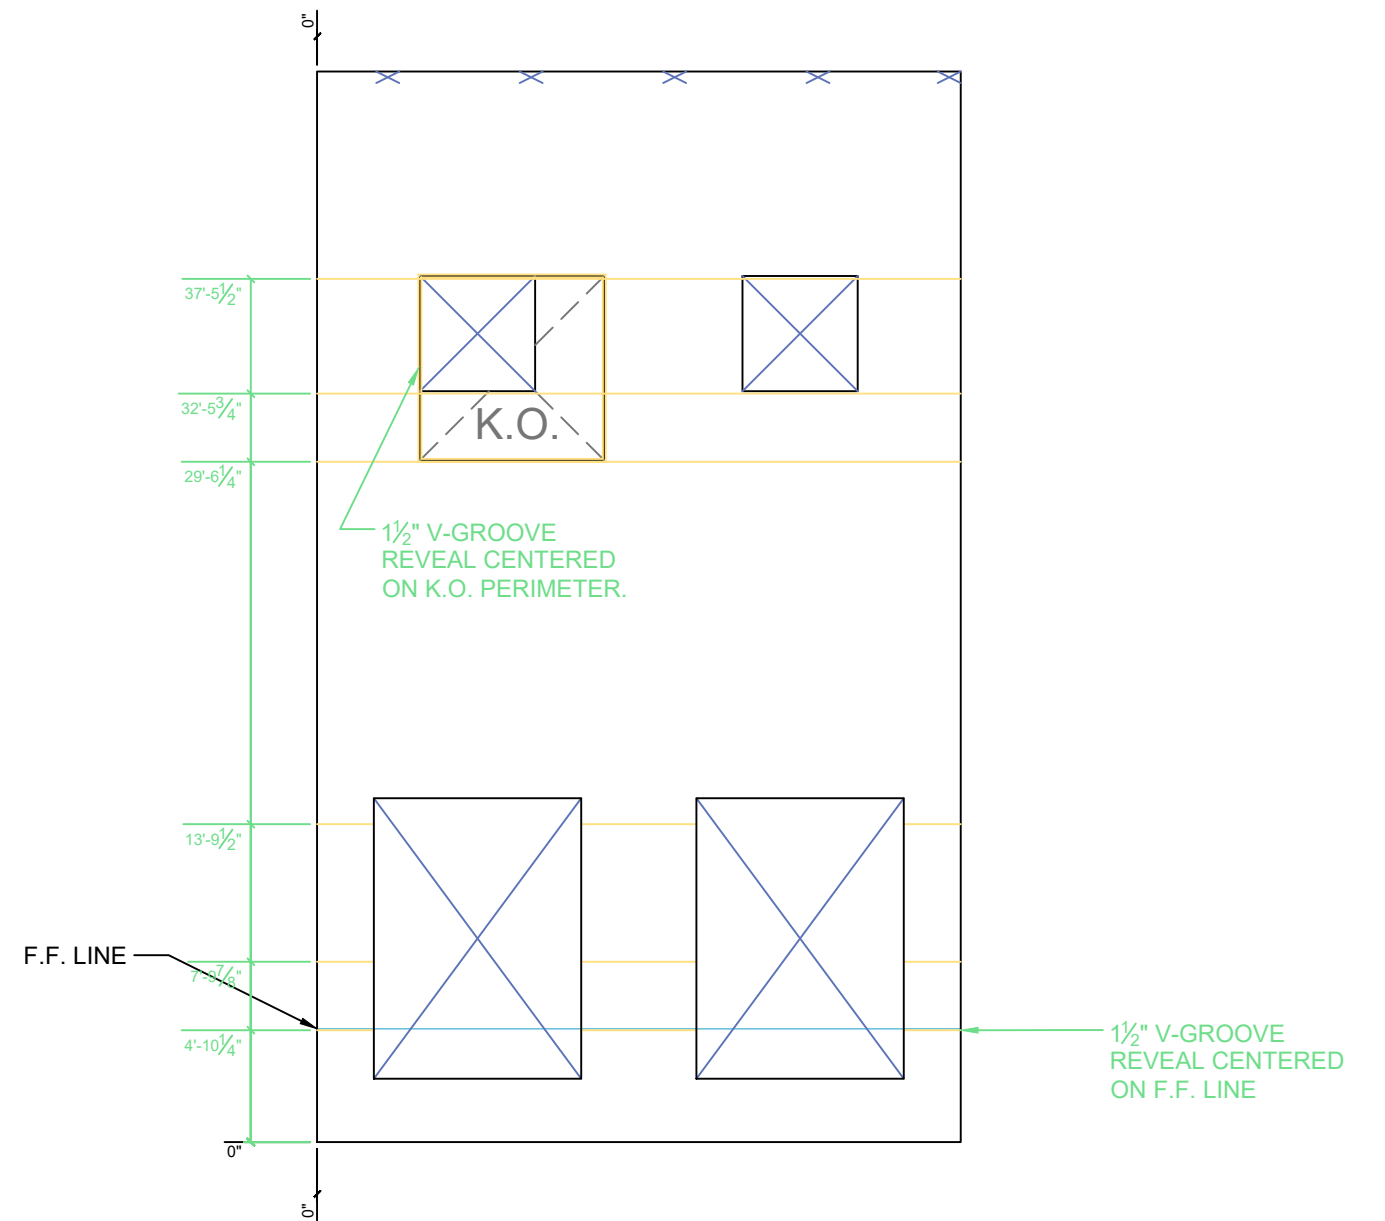

Forming & Hardware

Reveals & Other

12/8/22

COVINGTON LOGISTICS
PARK BUILDING 2




0 SUBMITTED FOR APPROVAL 10/21/22
1 SUBMITTED FOR APPROVAL 11/30/22
2 SUBMITTED FOR APPROVAL 12/6/22

3 APPROVED FOR CONSTRUCTION 12/8/22


PANEL:
P106

PANEL THICKNESS:
9 1/4"

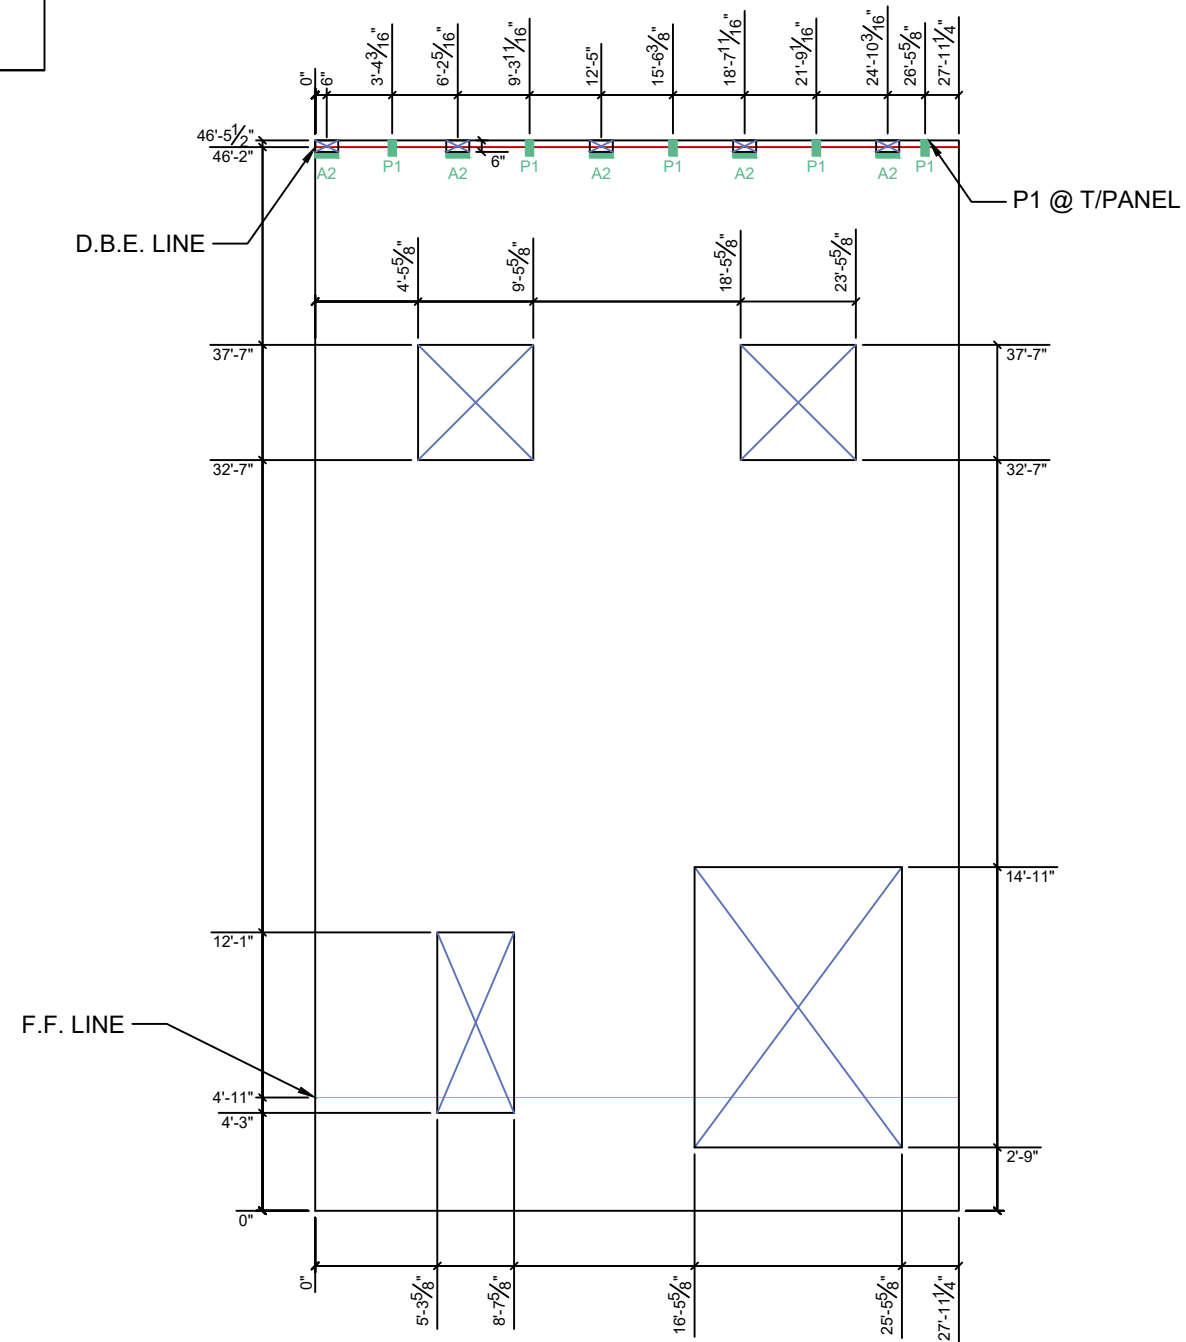

Diagonal BL - TR 54'-2-9/16"

Diagonal TL - BR 54'-2-9/16"

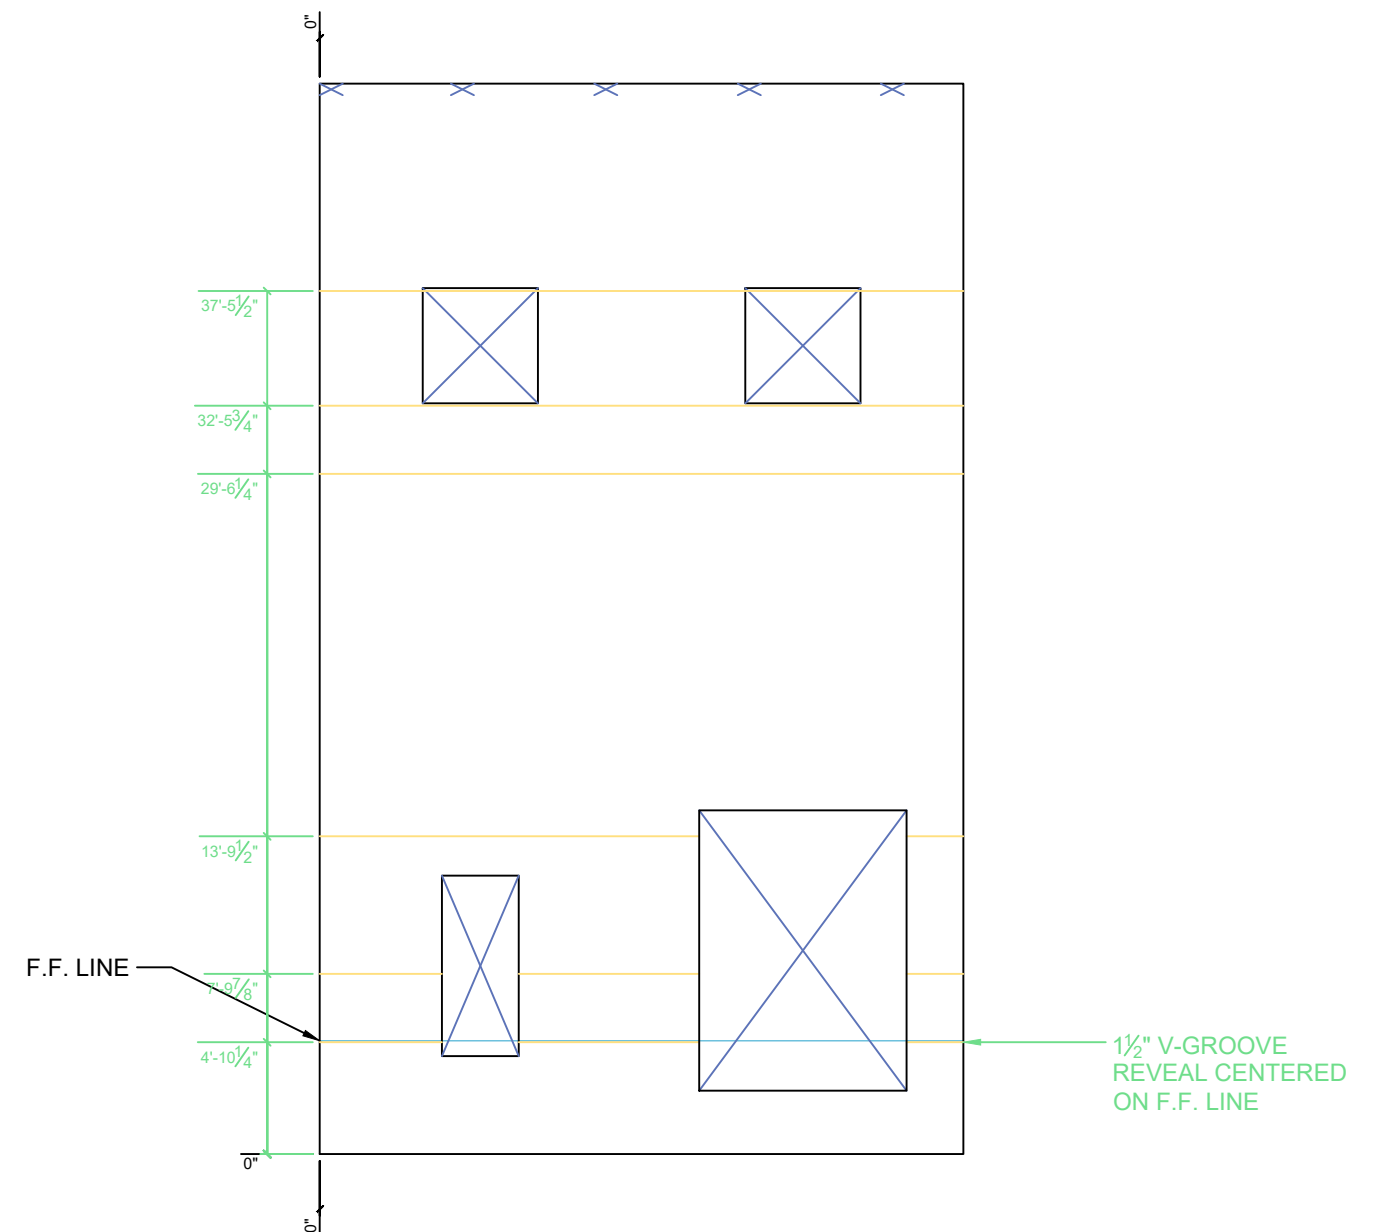

Forming & Hardware

Reveals & Other

12/8/22

COVINGTON LOGISTICS
PARK BUILDING 2




0	SUBMITTED FOR APPROVAL 10/21/22
1	SUBMITTED FOR APPROVAL 11/30/22
2	SUBMITTED FOR APPROVAL 12/6/22


3 APPROVED FOR CONSTRUCTION 12/8/22

PANEL:
P107

PANEL
THICKNESS:
9 1/4"

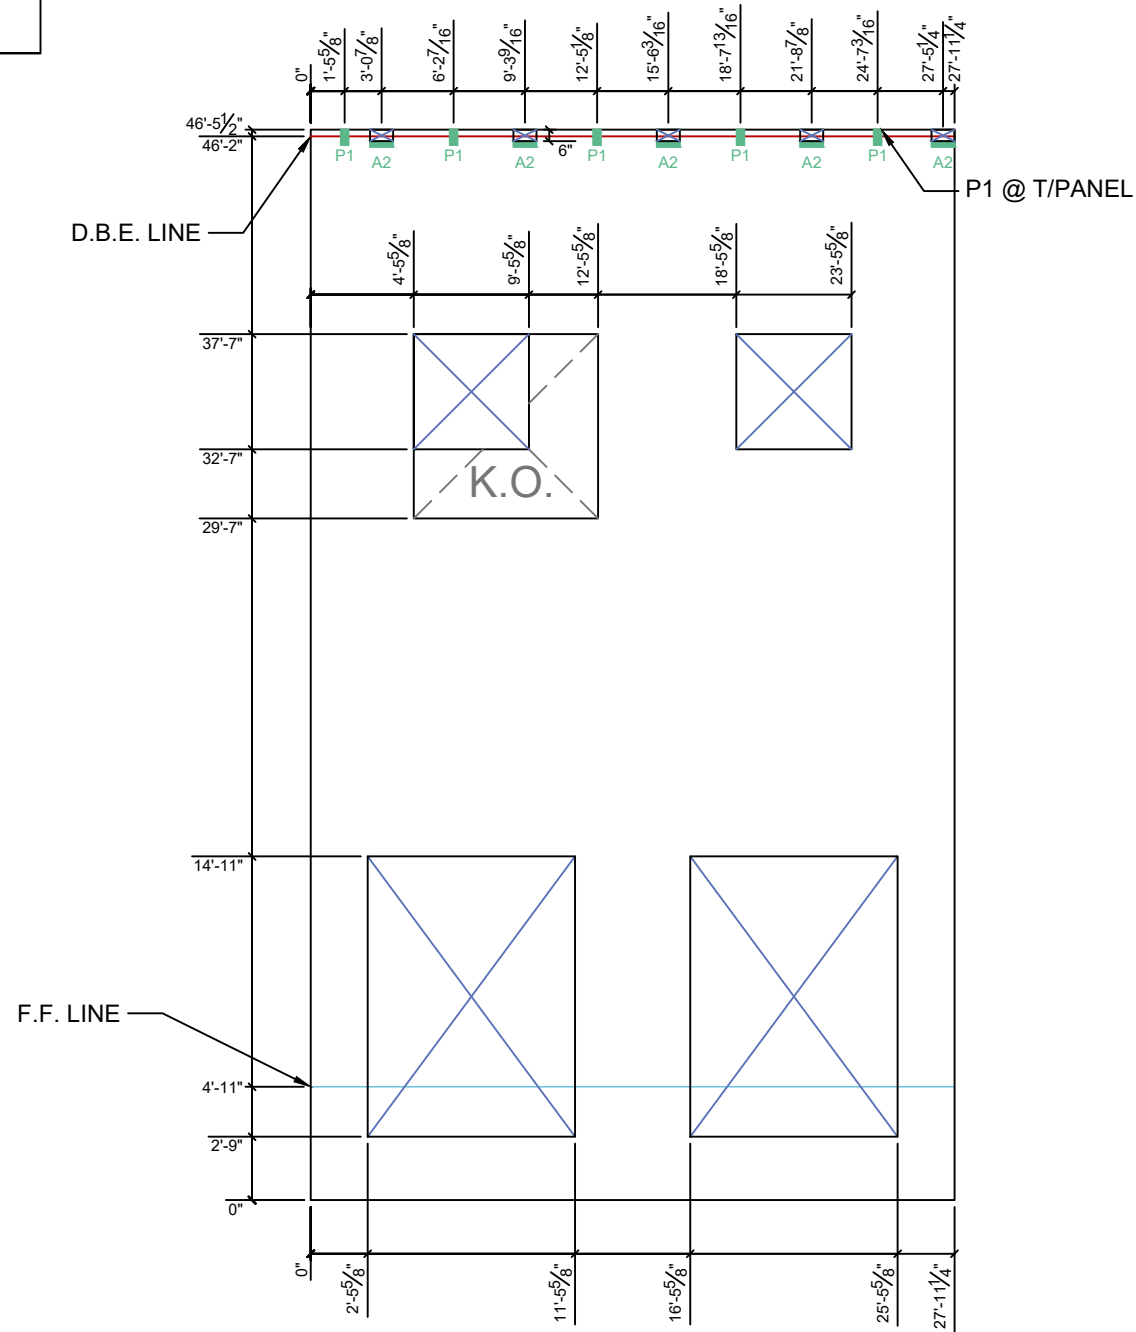

Diagonal BL - TR 54'-2-9/16"
Diagonal TL - BR 54'-2-9/16"

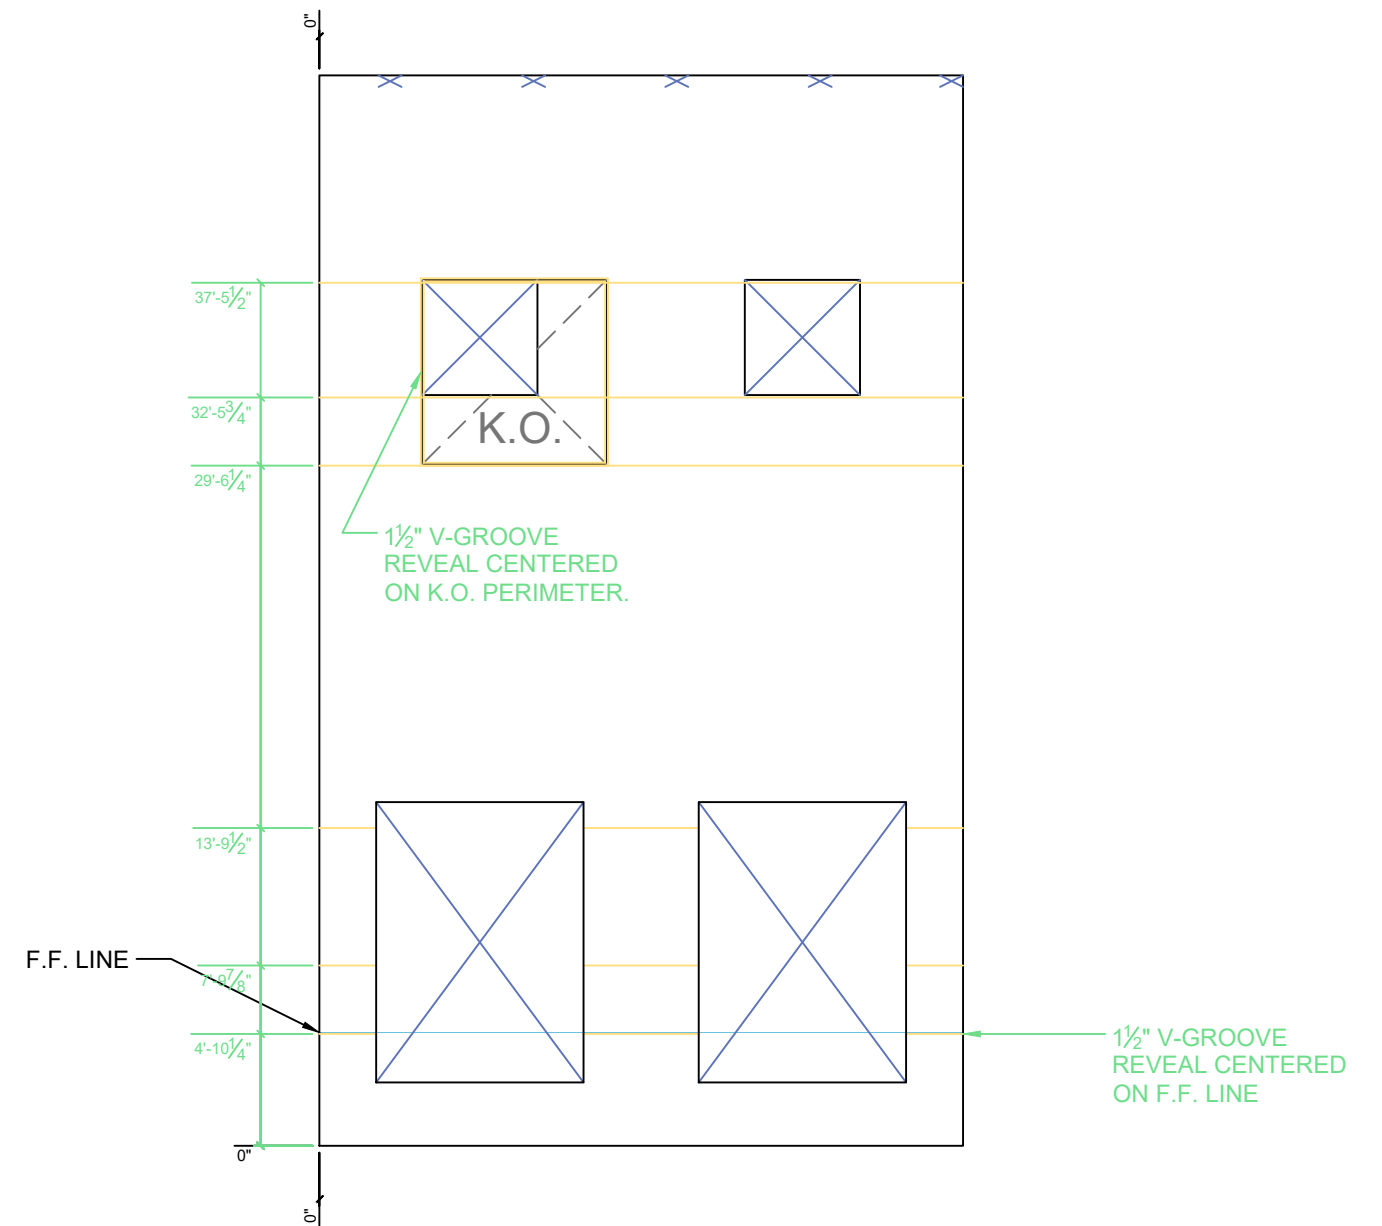

Forming & Hardware

Reveals & Other

12/8/22

COVINGTON LOGISTICS
PARK BUILDING 2




0 SUBMITTED FOR APPROVAL 10/21/22
1 SUBMITTED FOR APPROVAL 11/30/22
2 SUBMITTED FOR APPROVAL 12/6/22


3 APPROVED FOR CONSTRUCTION 12/8/22

PANEL:
P108

PANEL THICKNESS:
9 1/4"

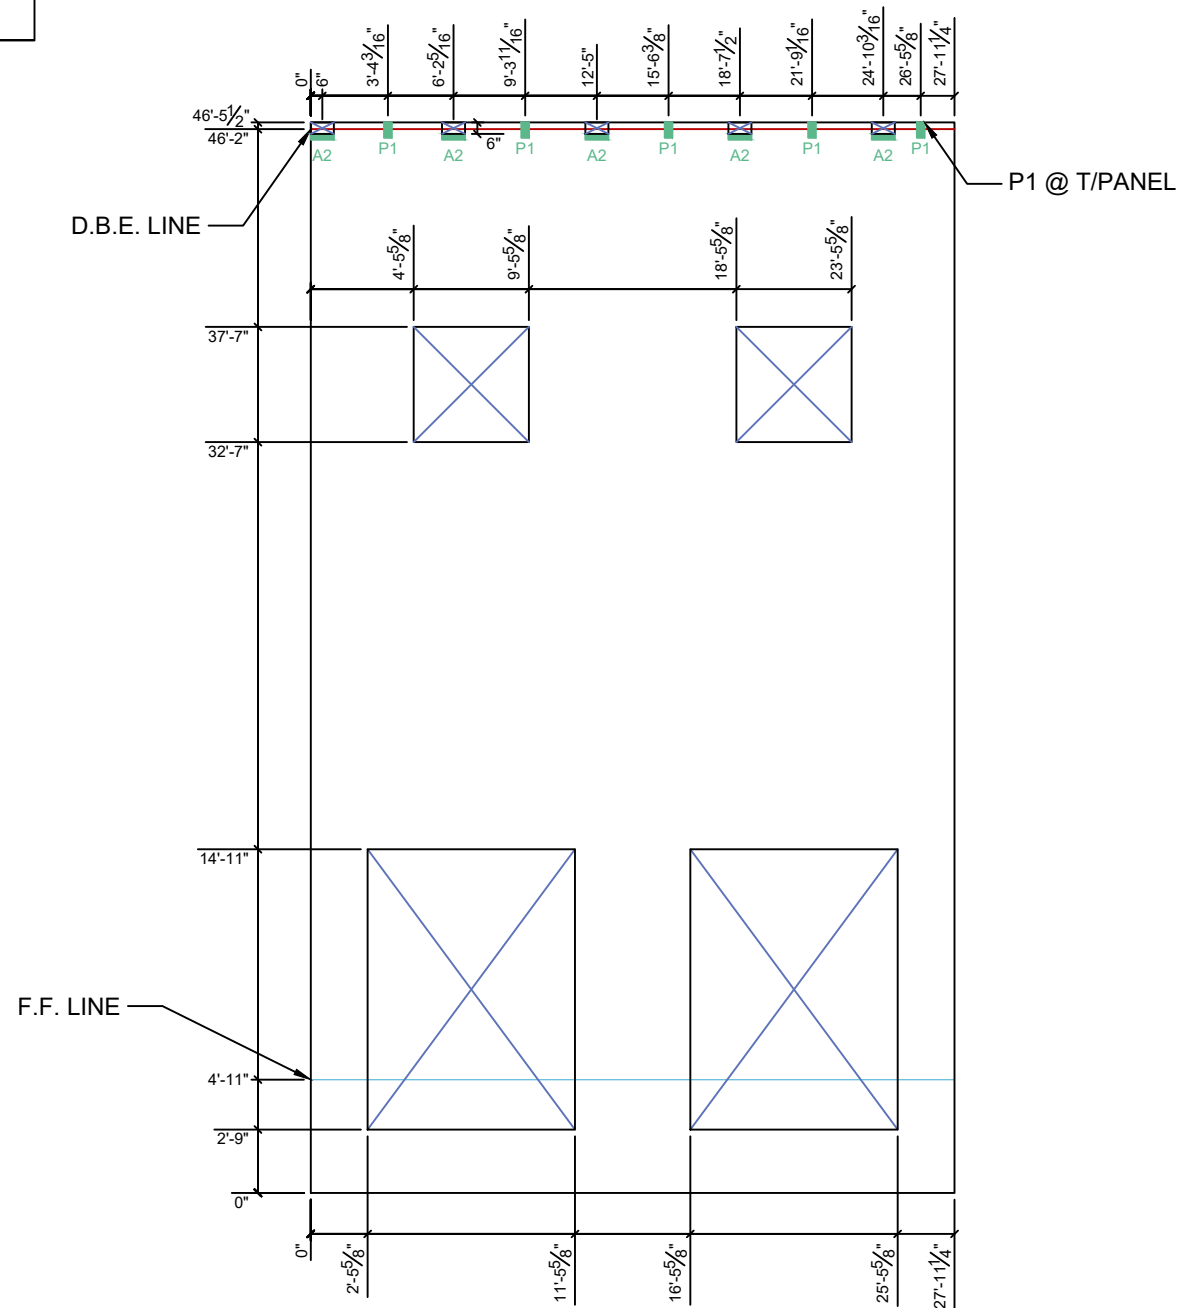

Diagonal BL - TR 54'-2-9/16"
Diagonal TL - BR 54'-2-9/16"

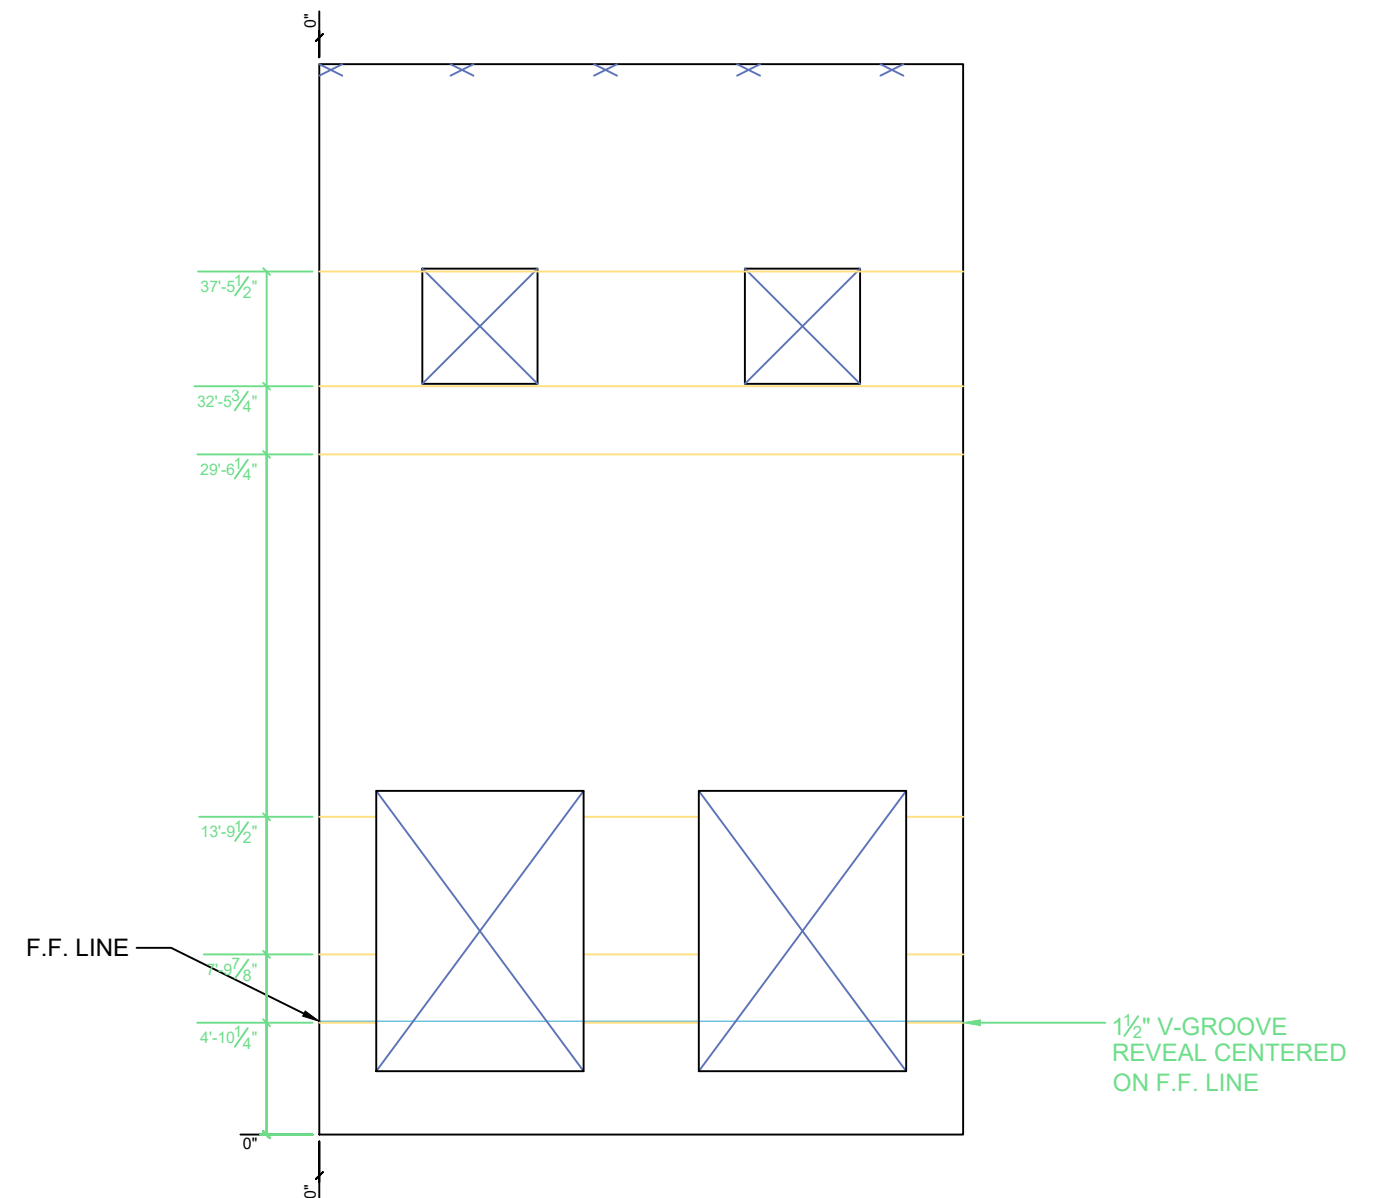

Forming & Hardware

Reveals & Other

12/8/22

COVINGTON LOGISTICS
PARK BUILDING 2




0	SUBMITTED FOR APPROVAL 10/21/22
1	SUBMITTED FOR APPROVAL 11/30/22
2	SUBMITTED FOR APPROVAL 12/6/22


3 APPROVED FOR CONSTRUCTION 12/8/22

PANEL:
P109

PANEL
THICKNESS:
9 1/4"

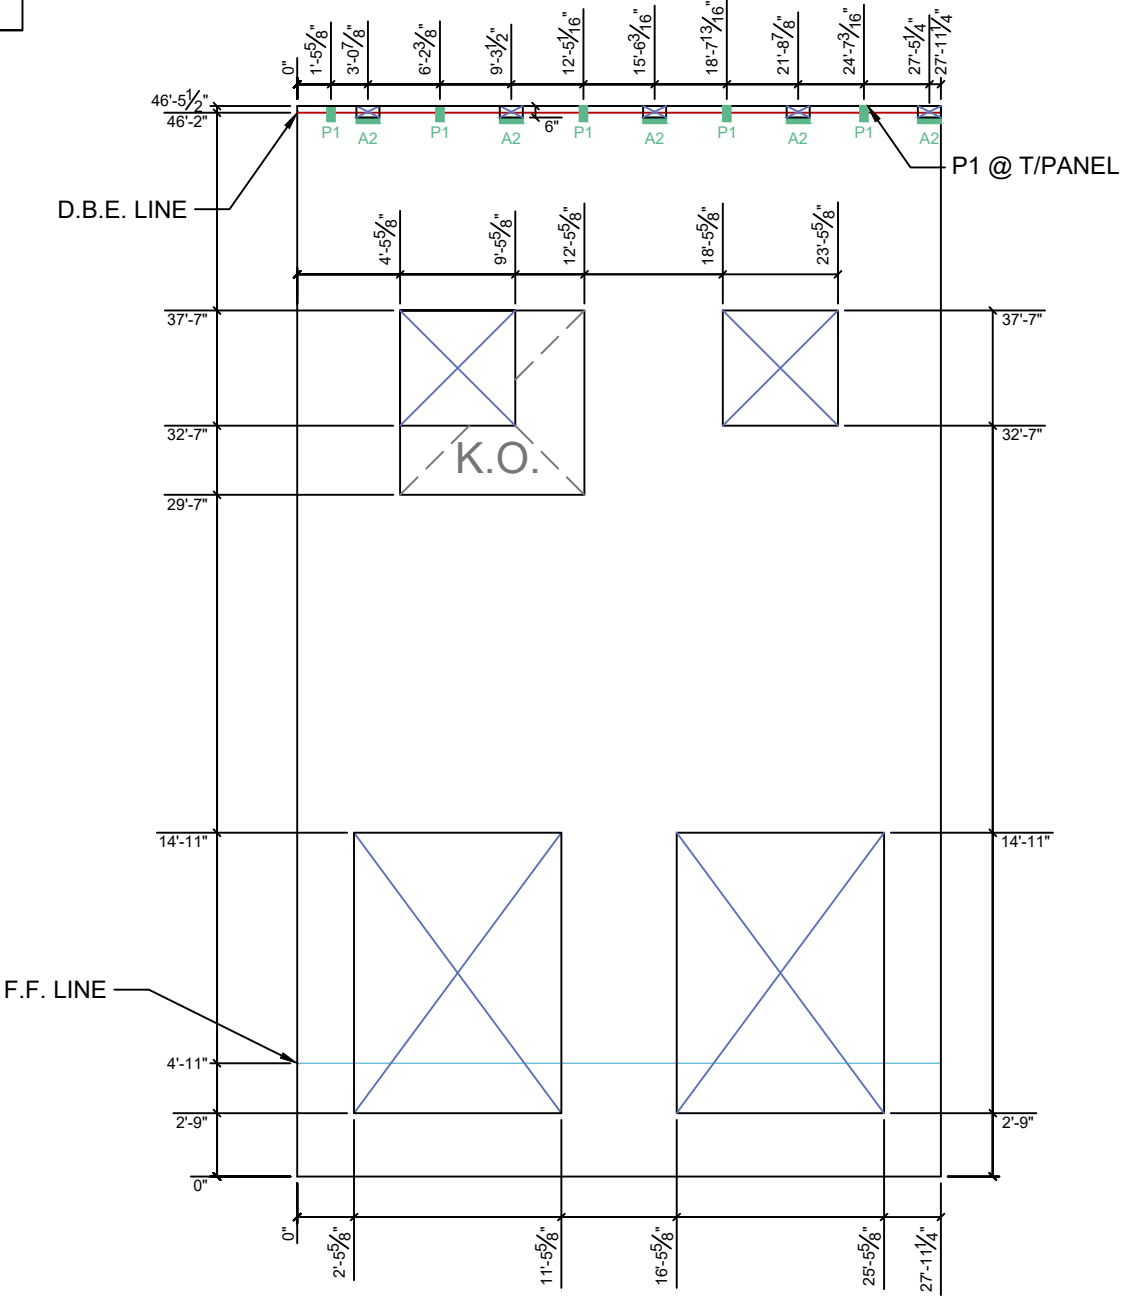

Diagonal BL - TR 54'-2-9/16"
Diagonal TL - BR 54'-2-9/16"

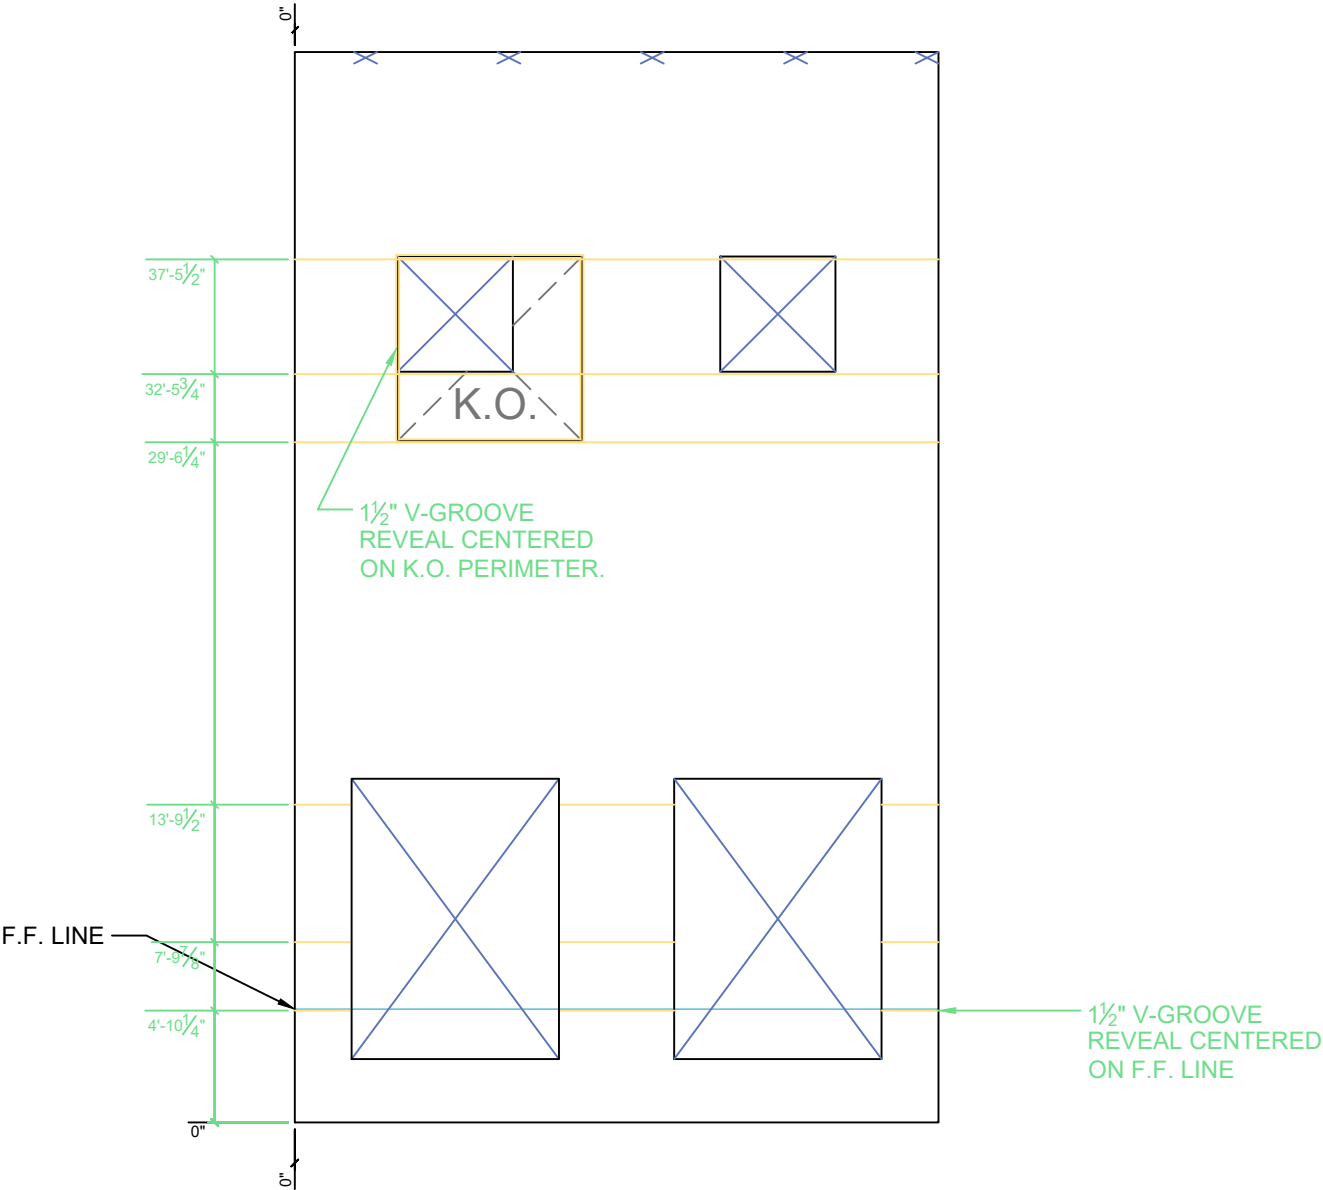


Forming & Hardware


Reveals & Other

12/8/22	COVINGTON LOGISTICS PARK BUILDING 2		0 SUBMITTED FOR APPROVAL 10/21/22	3 APPROVED FOR CONSTRUCTION 12/8/22	PANEL: P110
			1 SUBMITTED FOR APPROVAL 11/30/22		
			2 SUBMITTED FOR APPROVAL 12/6/22		

PANEL
THICKNESS:
9 1/4"

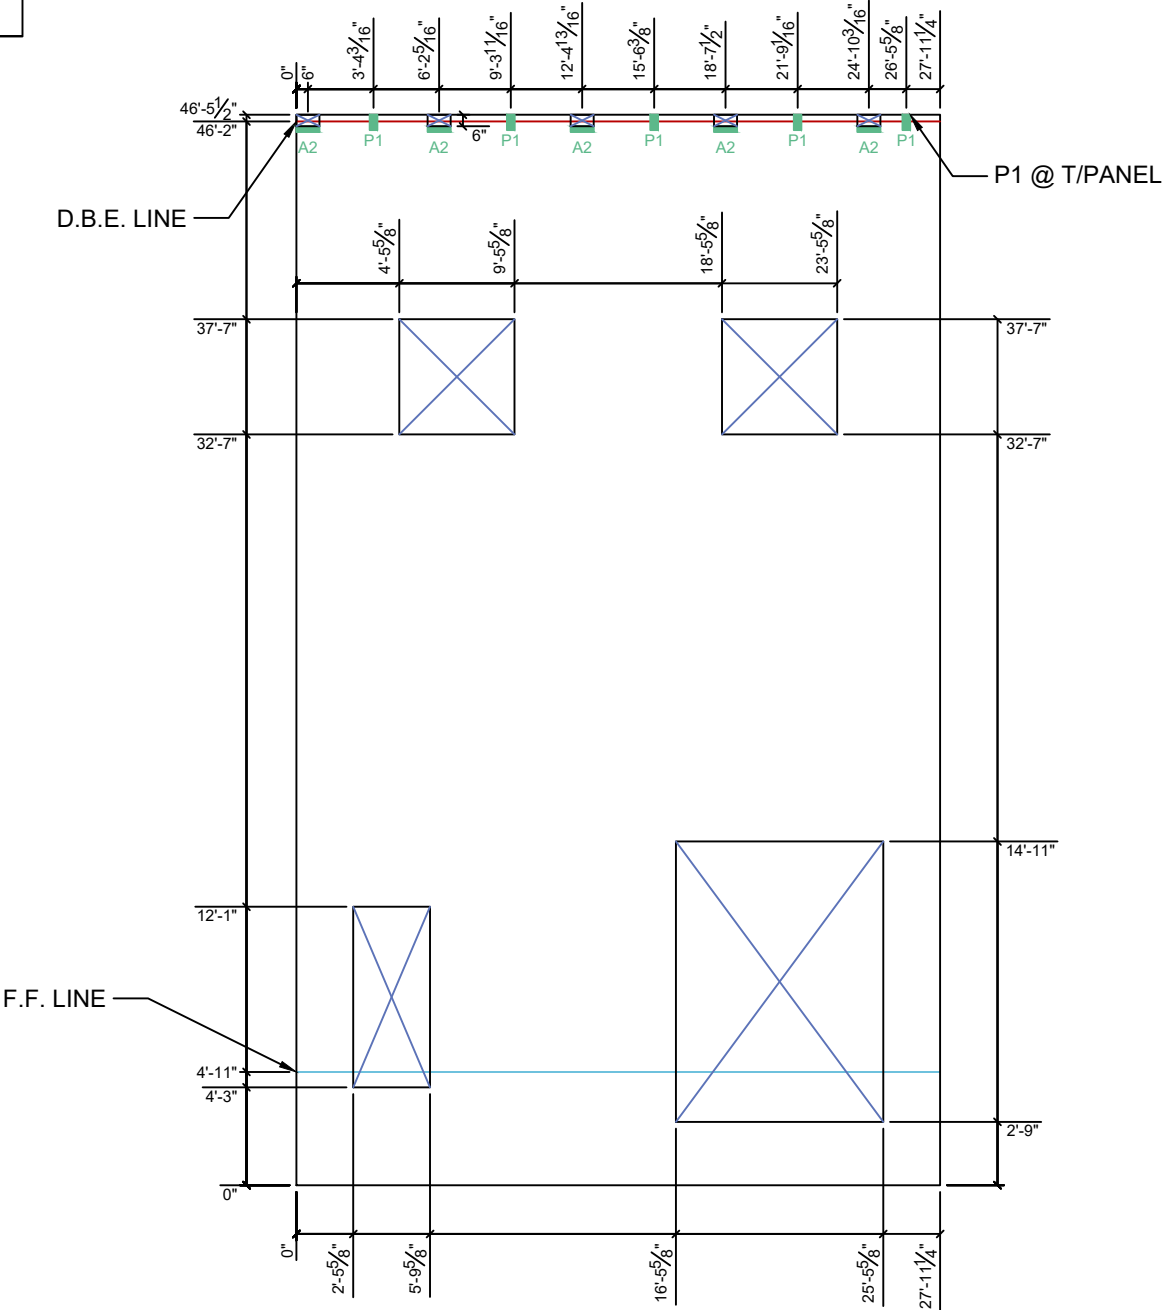


Diagonal BL - TR 54'-2-9/16"
Diagonal TL - BR 54'-2-9/16"

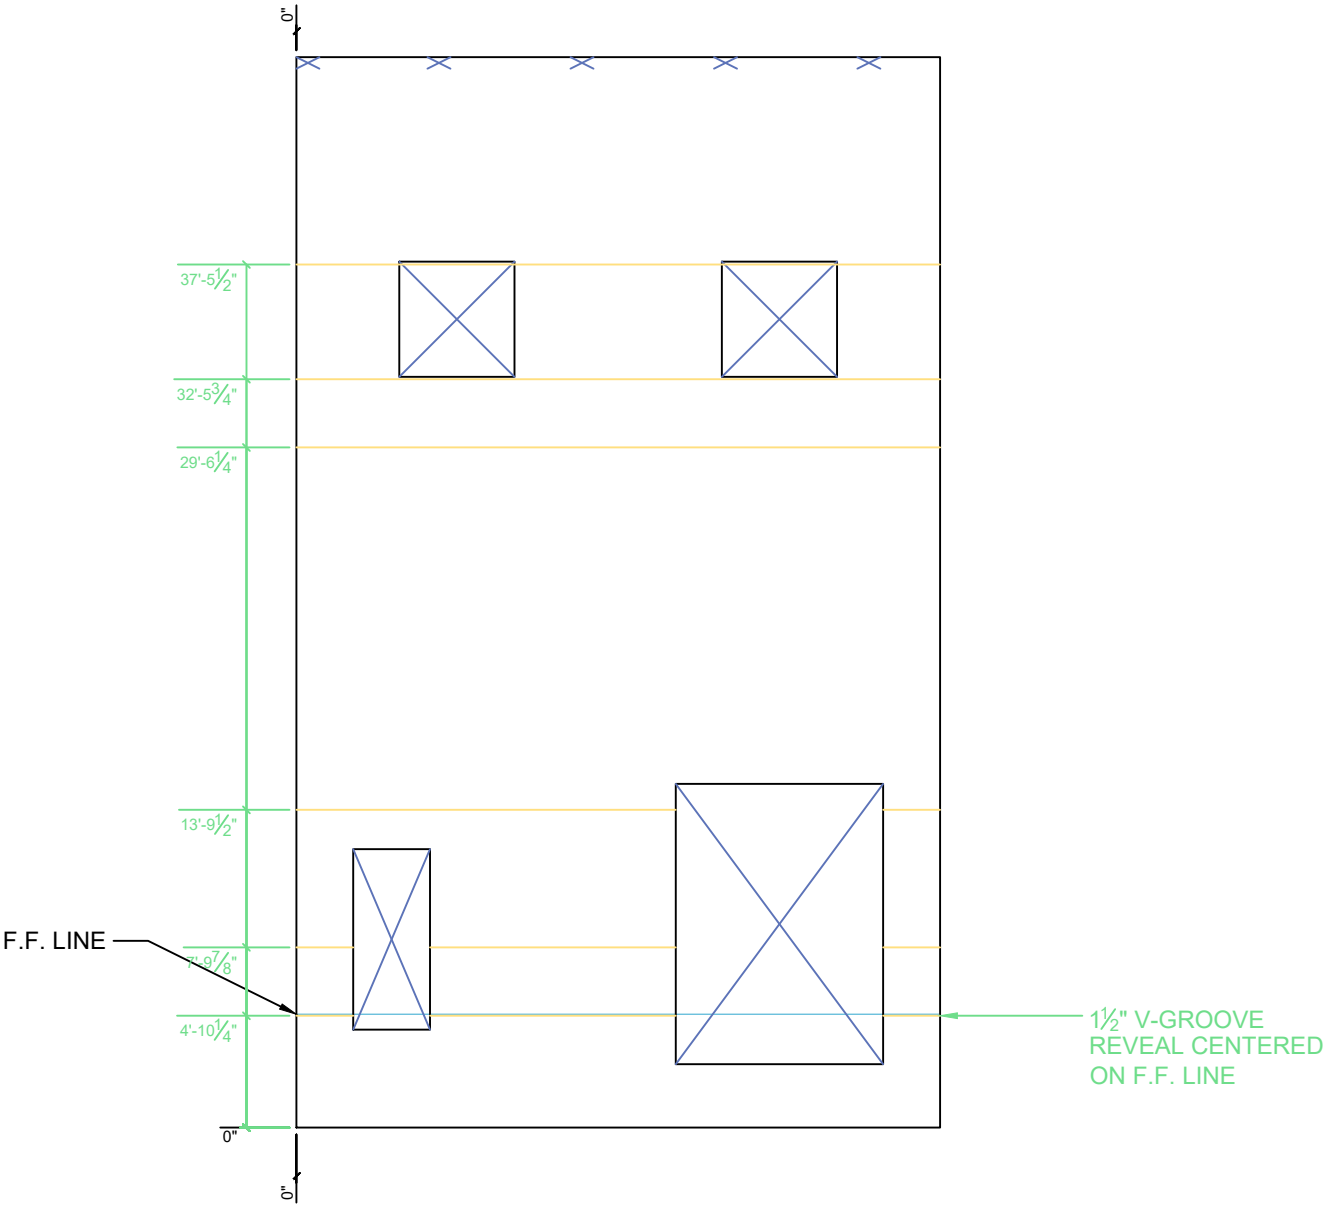


Forming & Hardware


Reveals & Other

12/8/22	COVINGTON LOGISTICS PARK BUILDING 2		0	SUBMITTED FOR APPROVAL 10/21/22	3	APPROVED FOR CONSTRUCTION 12/8/22	PANEL: P111
			1	SUBMITTED FOR APPROVAL 11/30/22			
			2	SUBMITTED FOR APPROVAL 12/6/22			

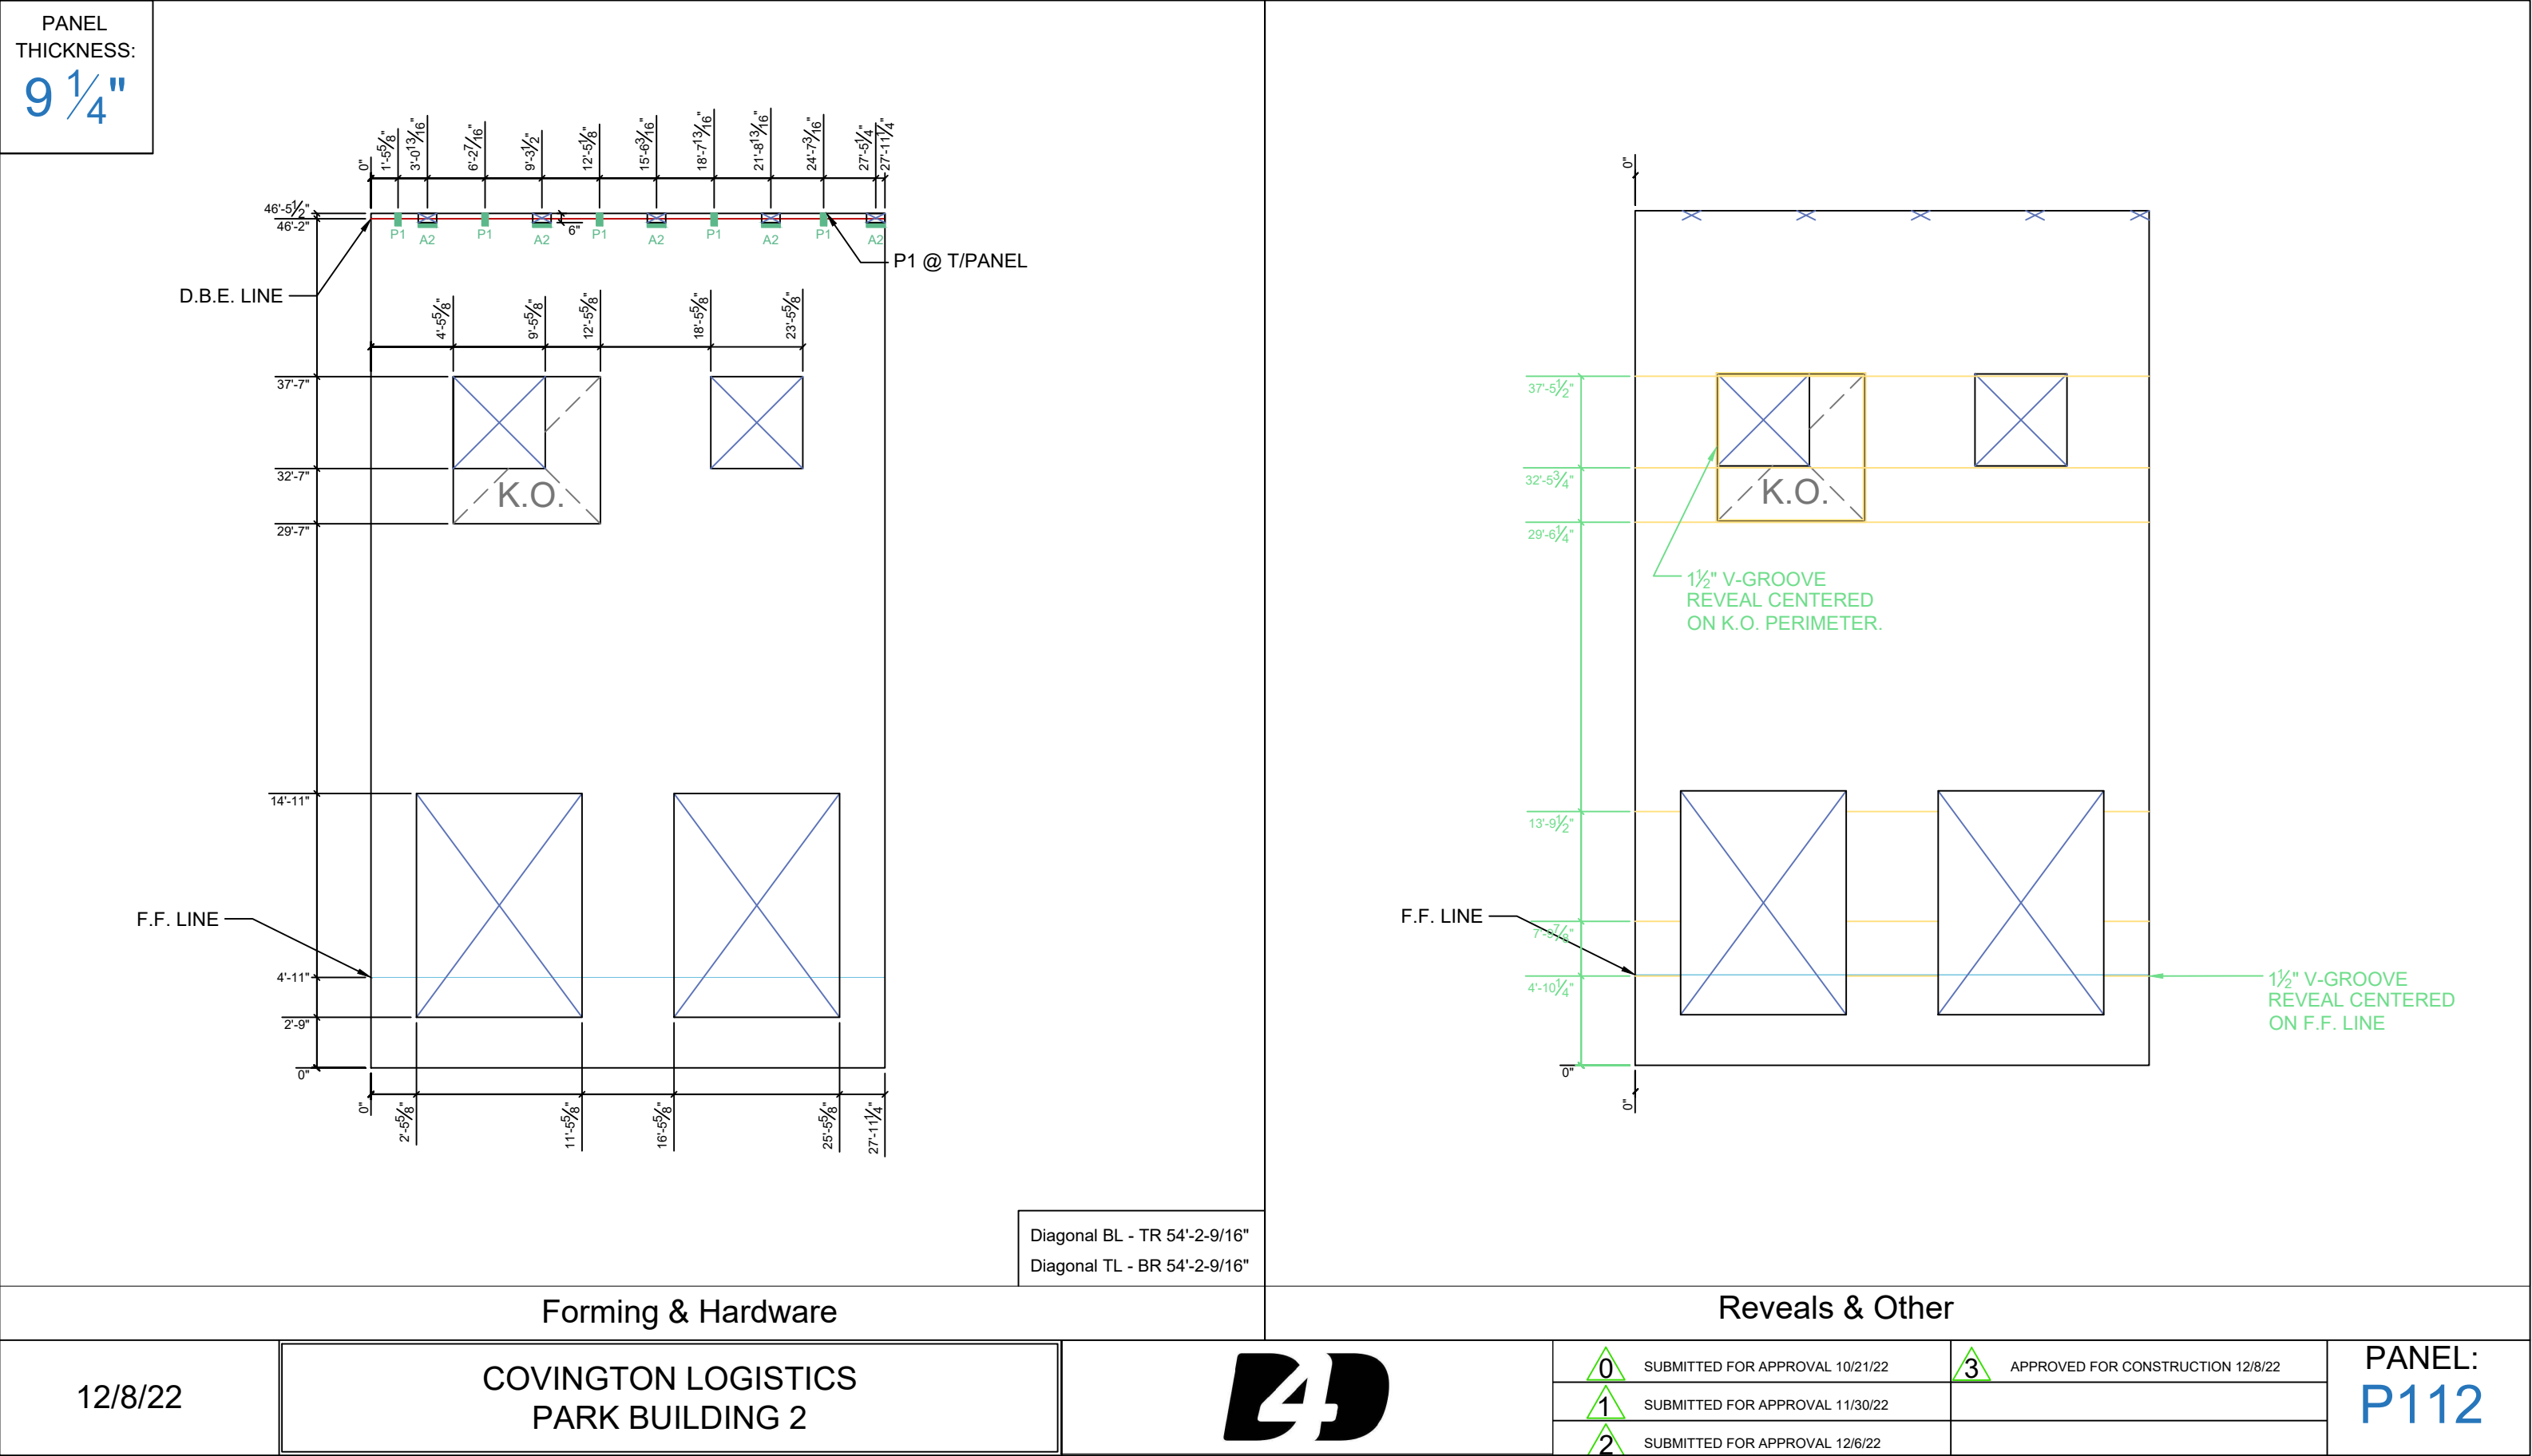


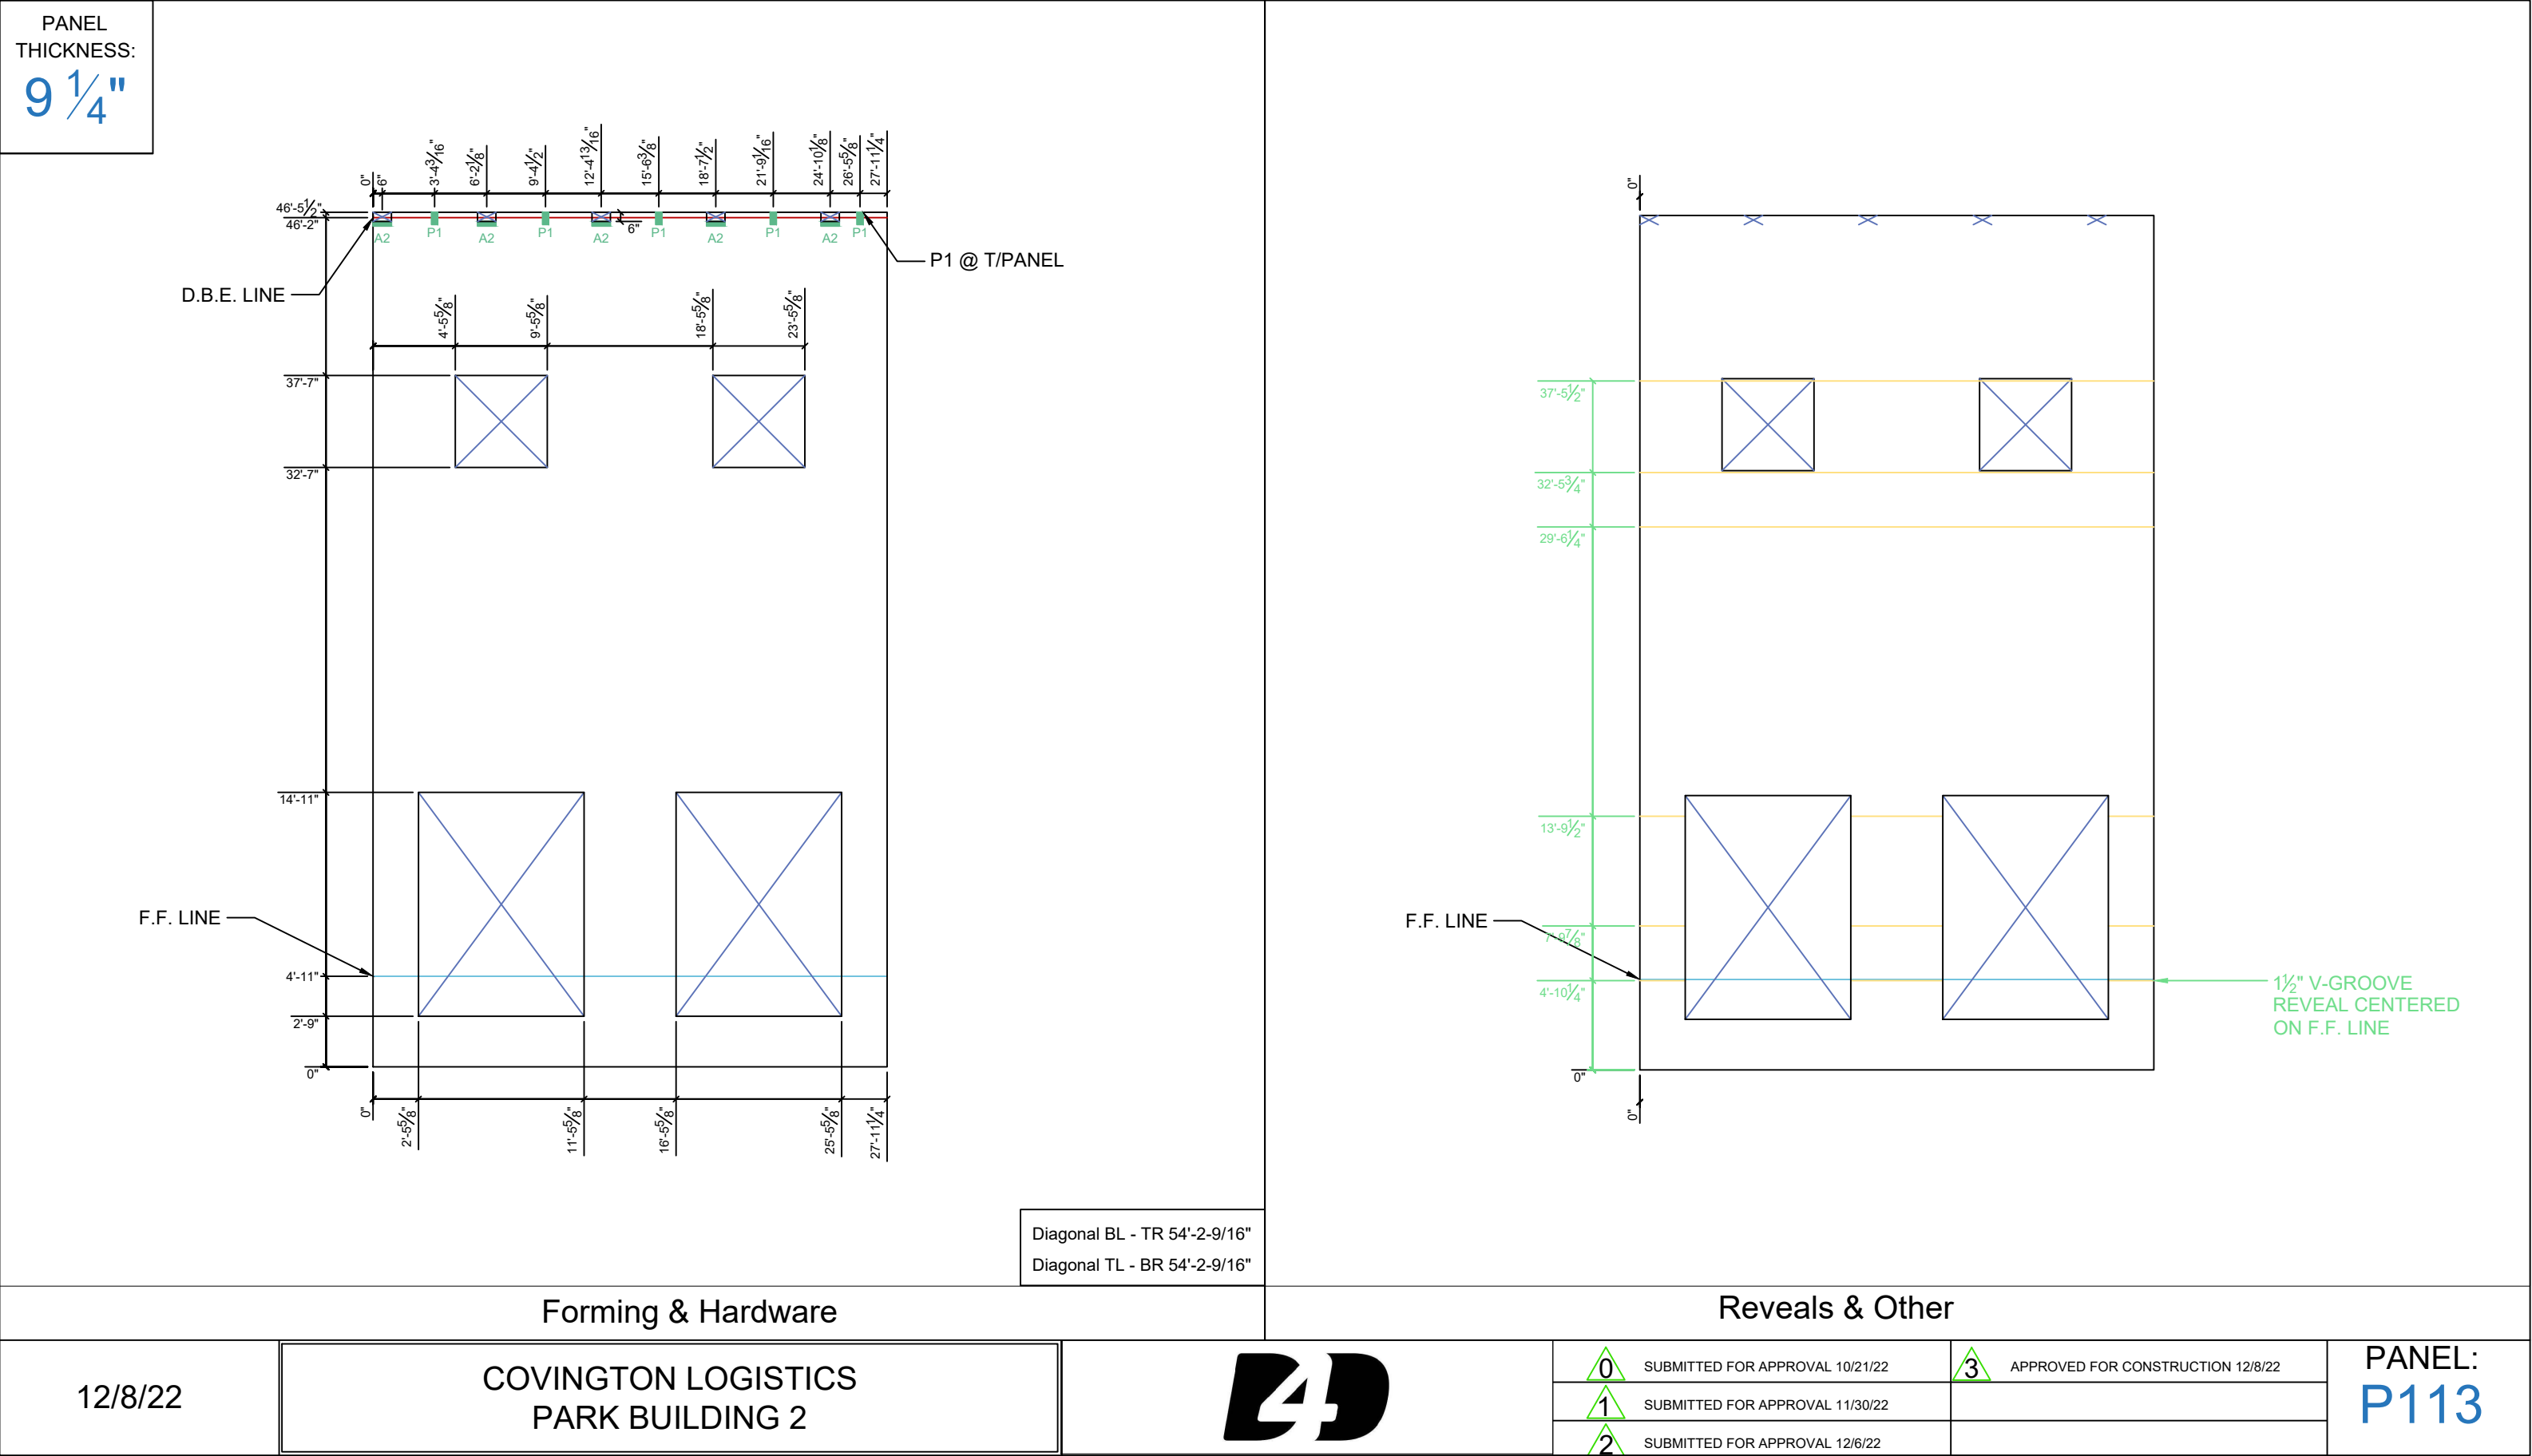

PANEL
THICKNESS:
9 1/4"

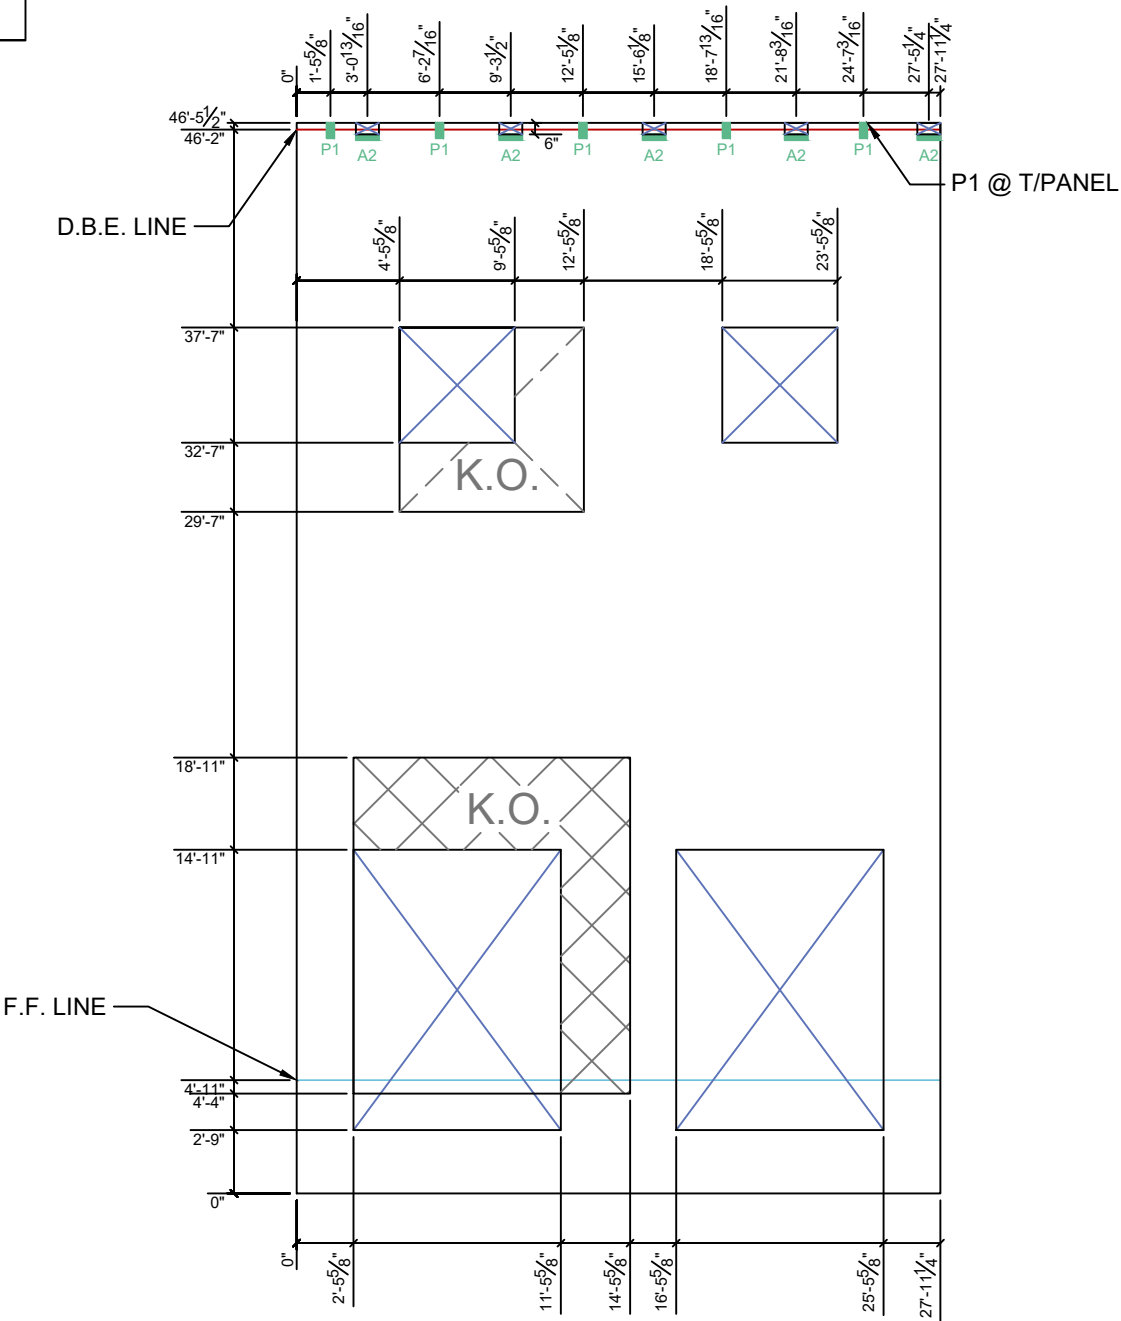


Diagonal BL - TR 54'-2-9/16"
Diagonal TL - BR 54'-2-9/16"

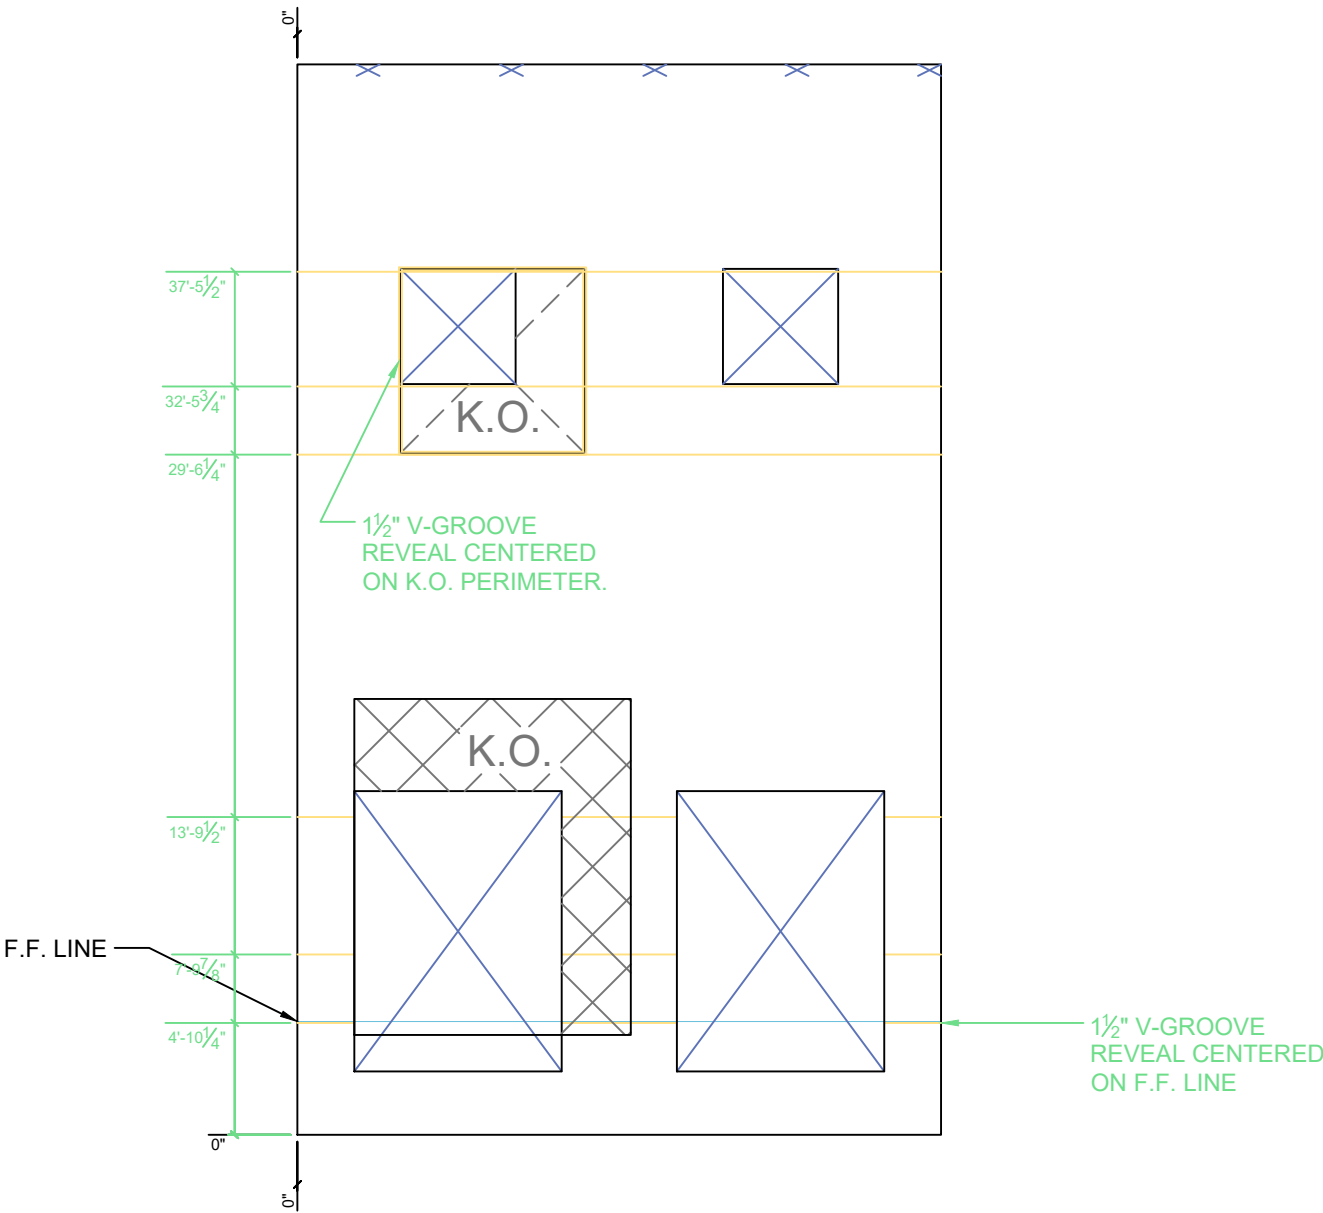



Forming & Hardware


Reveals & Other




12/8/22	COVINGTON LOGISTICS PARK BUILDING 2		0	SUBMITTED FOR APPROVAL 10/21/22	3	APPROVED FOR CONSTRUCTION 12/8/22	PANEL: P114
			1	SUBMITTED FOR APPROVAL 11/30/22			
			2	SUBMITTED FOR APPROVAL 12/6/22			

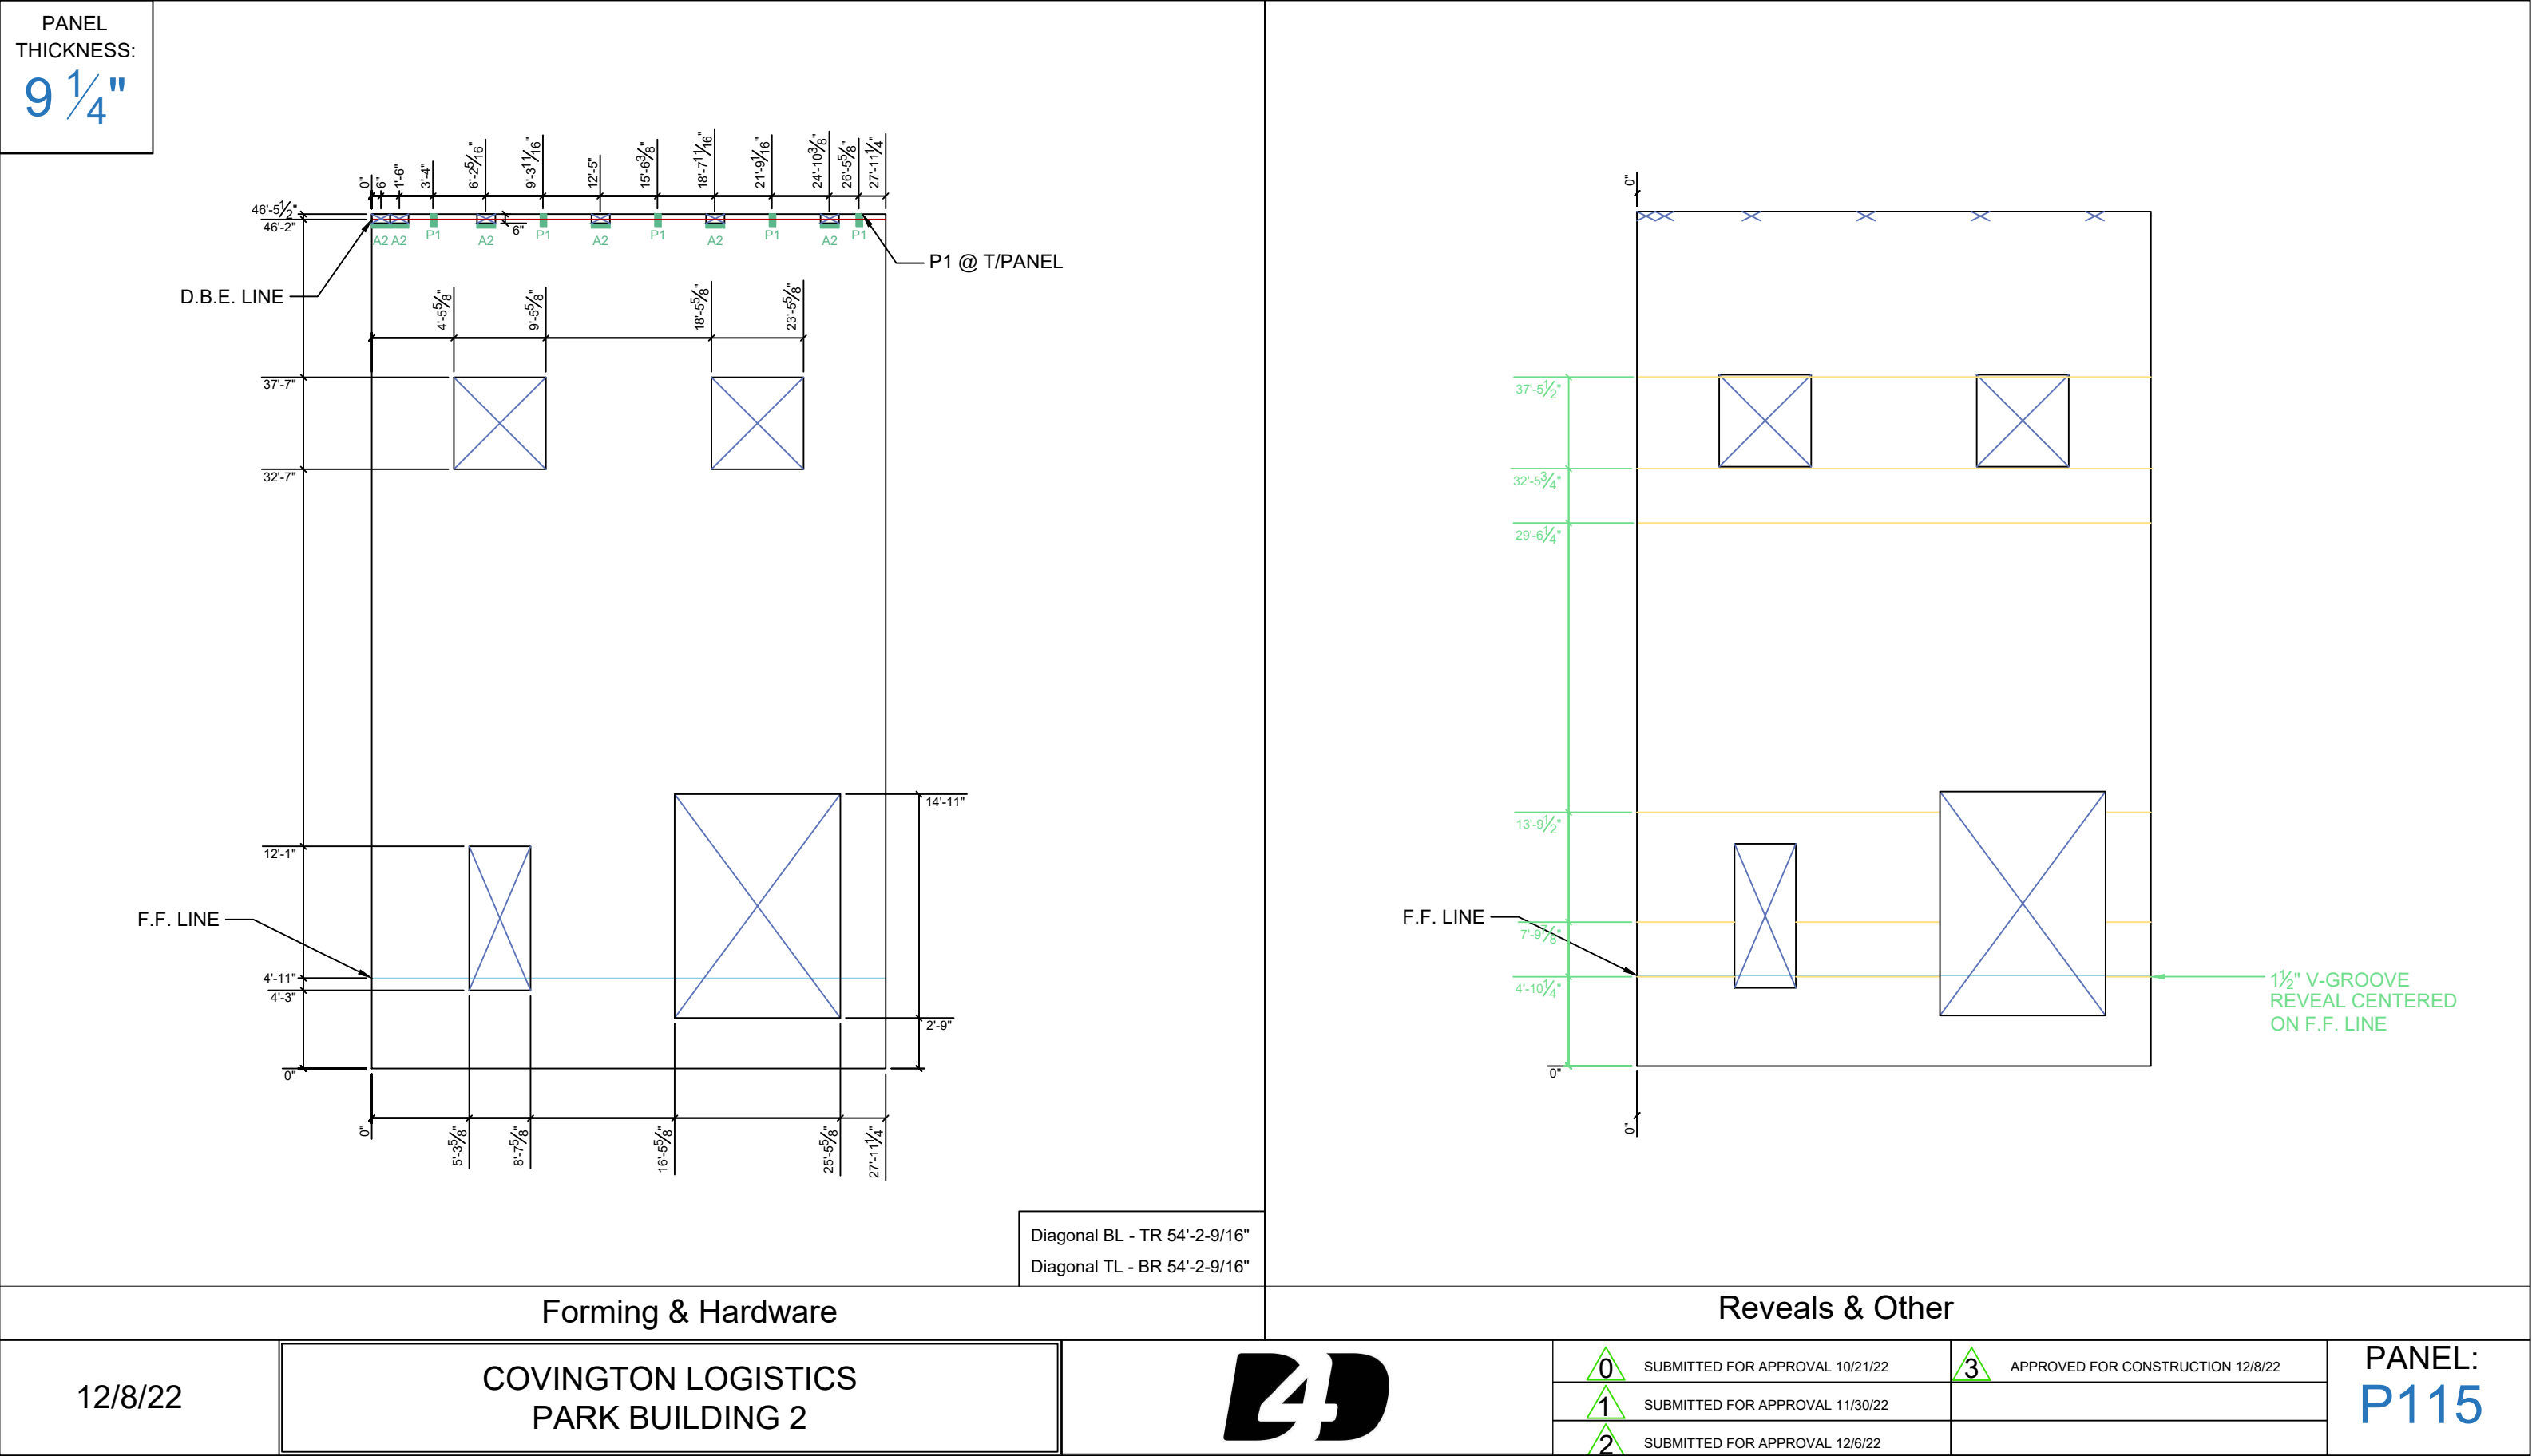


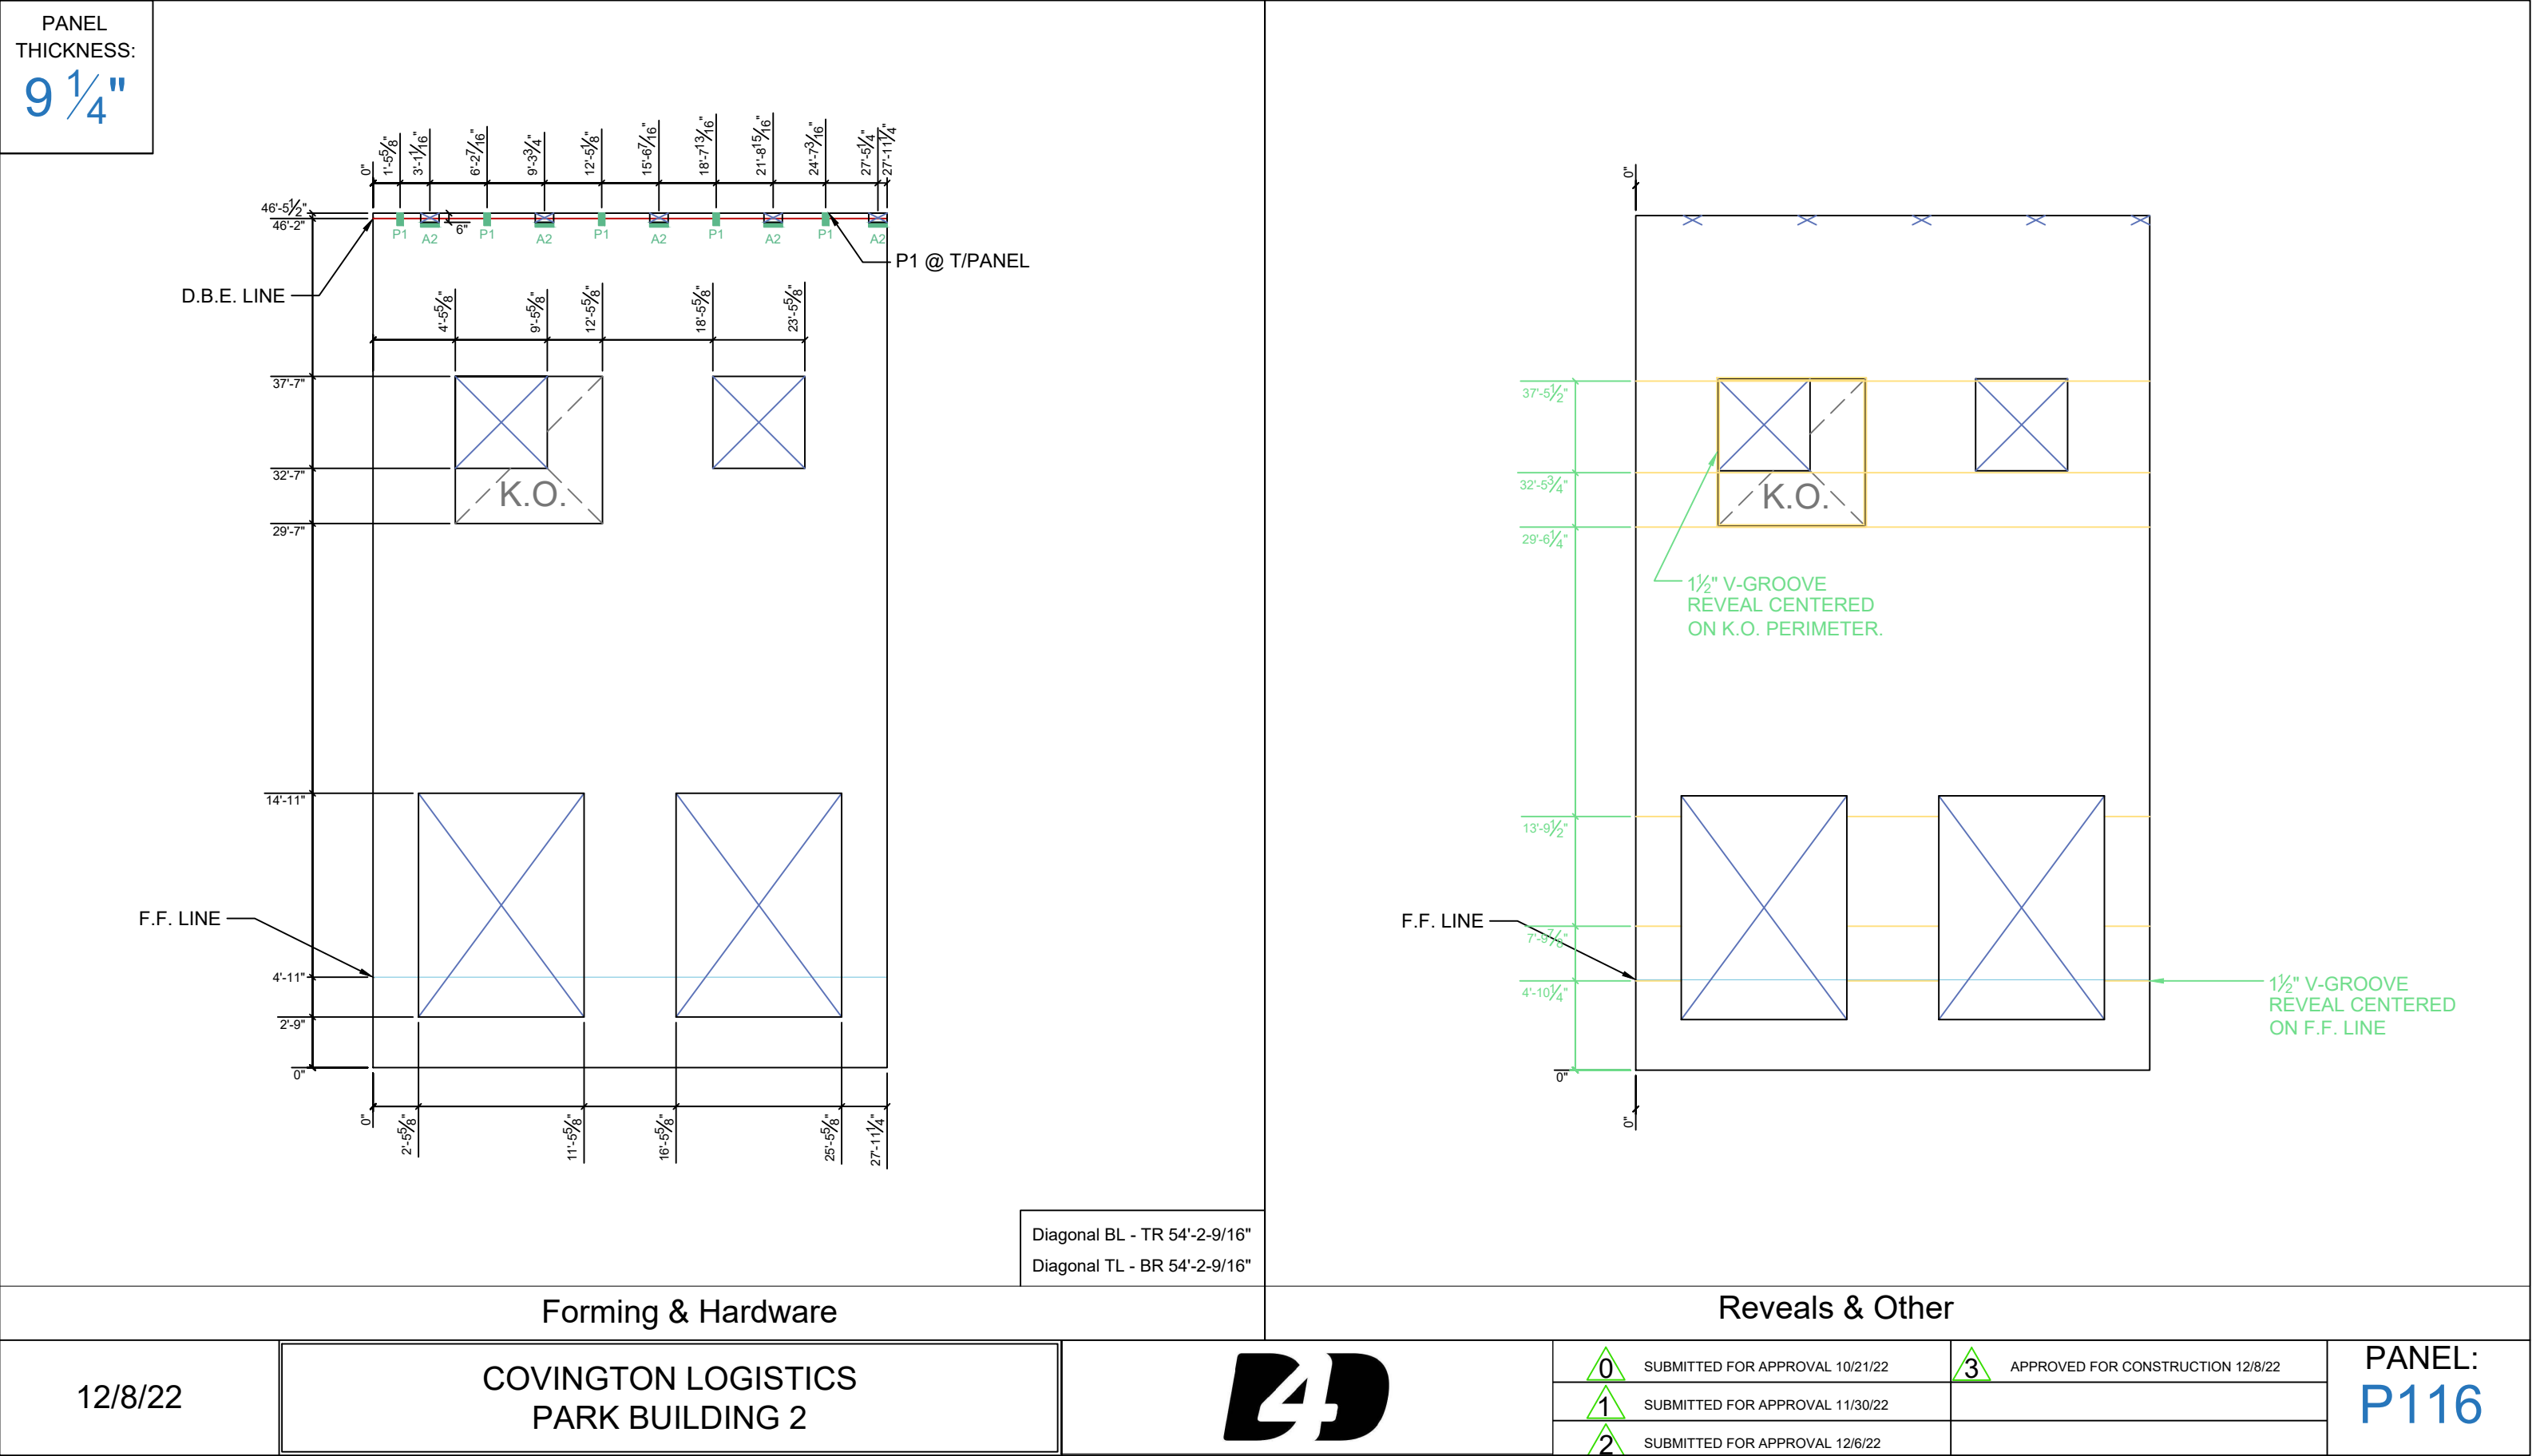

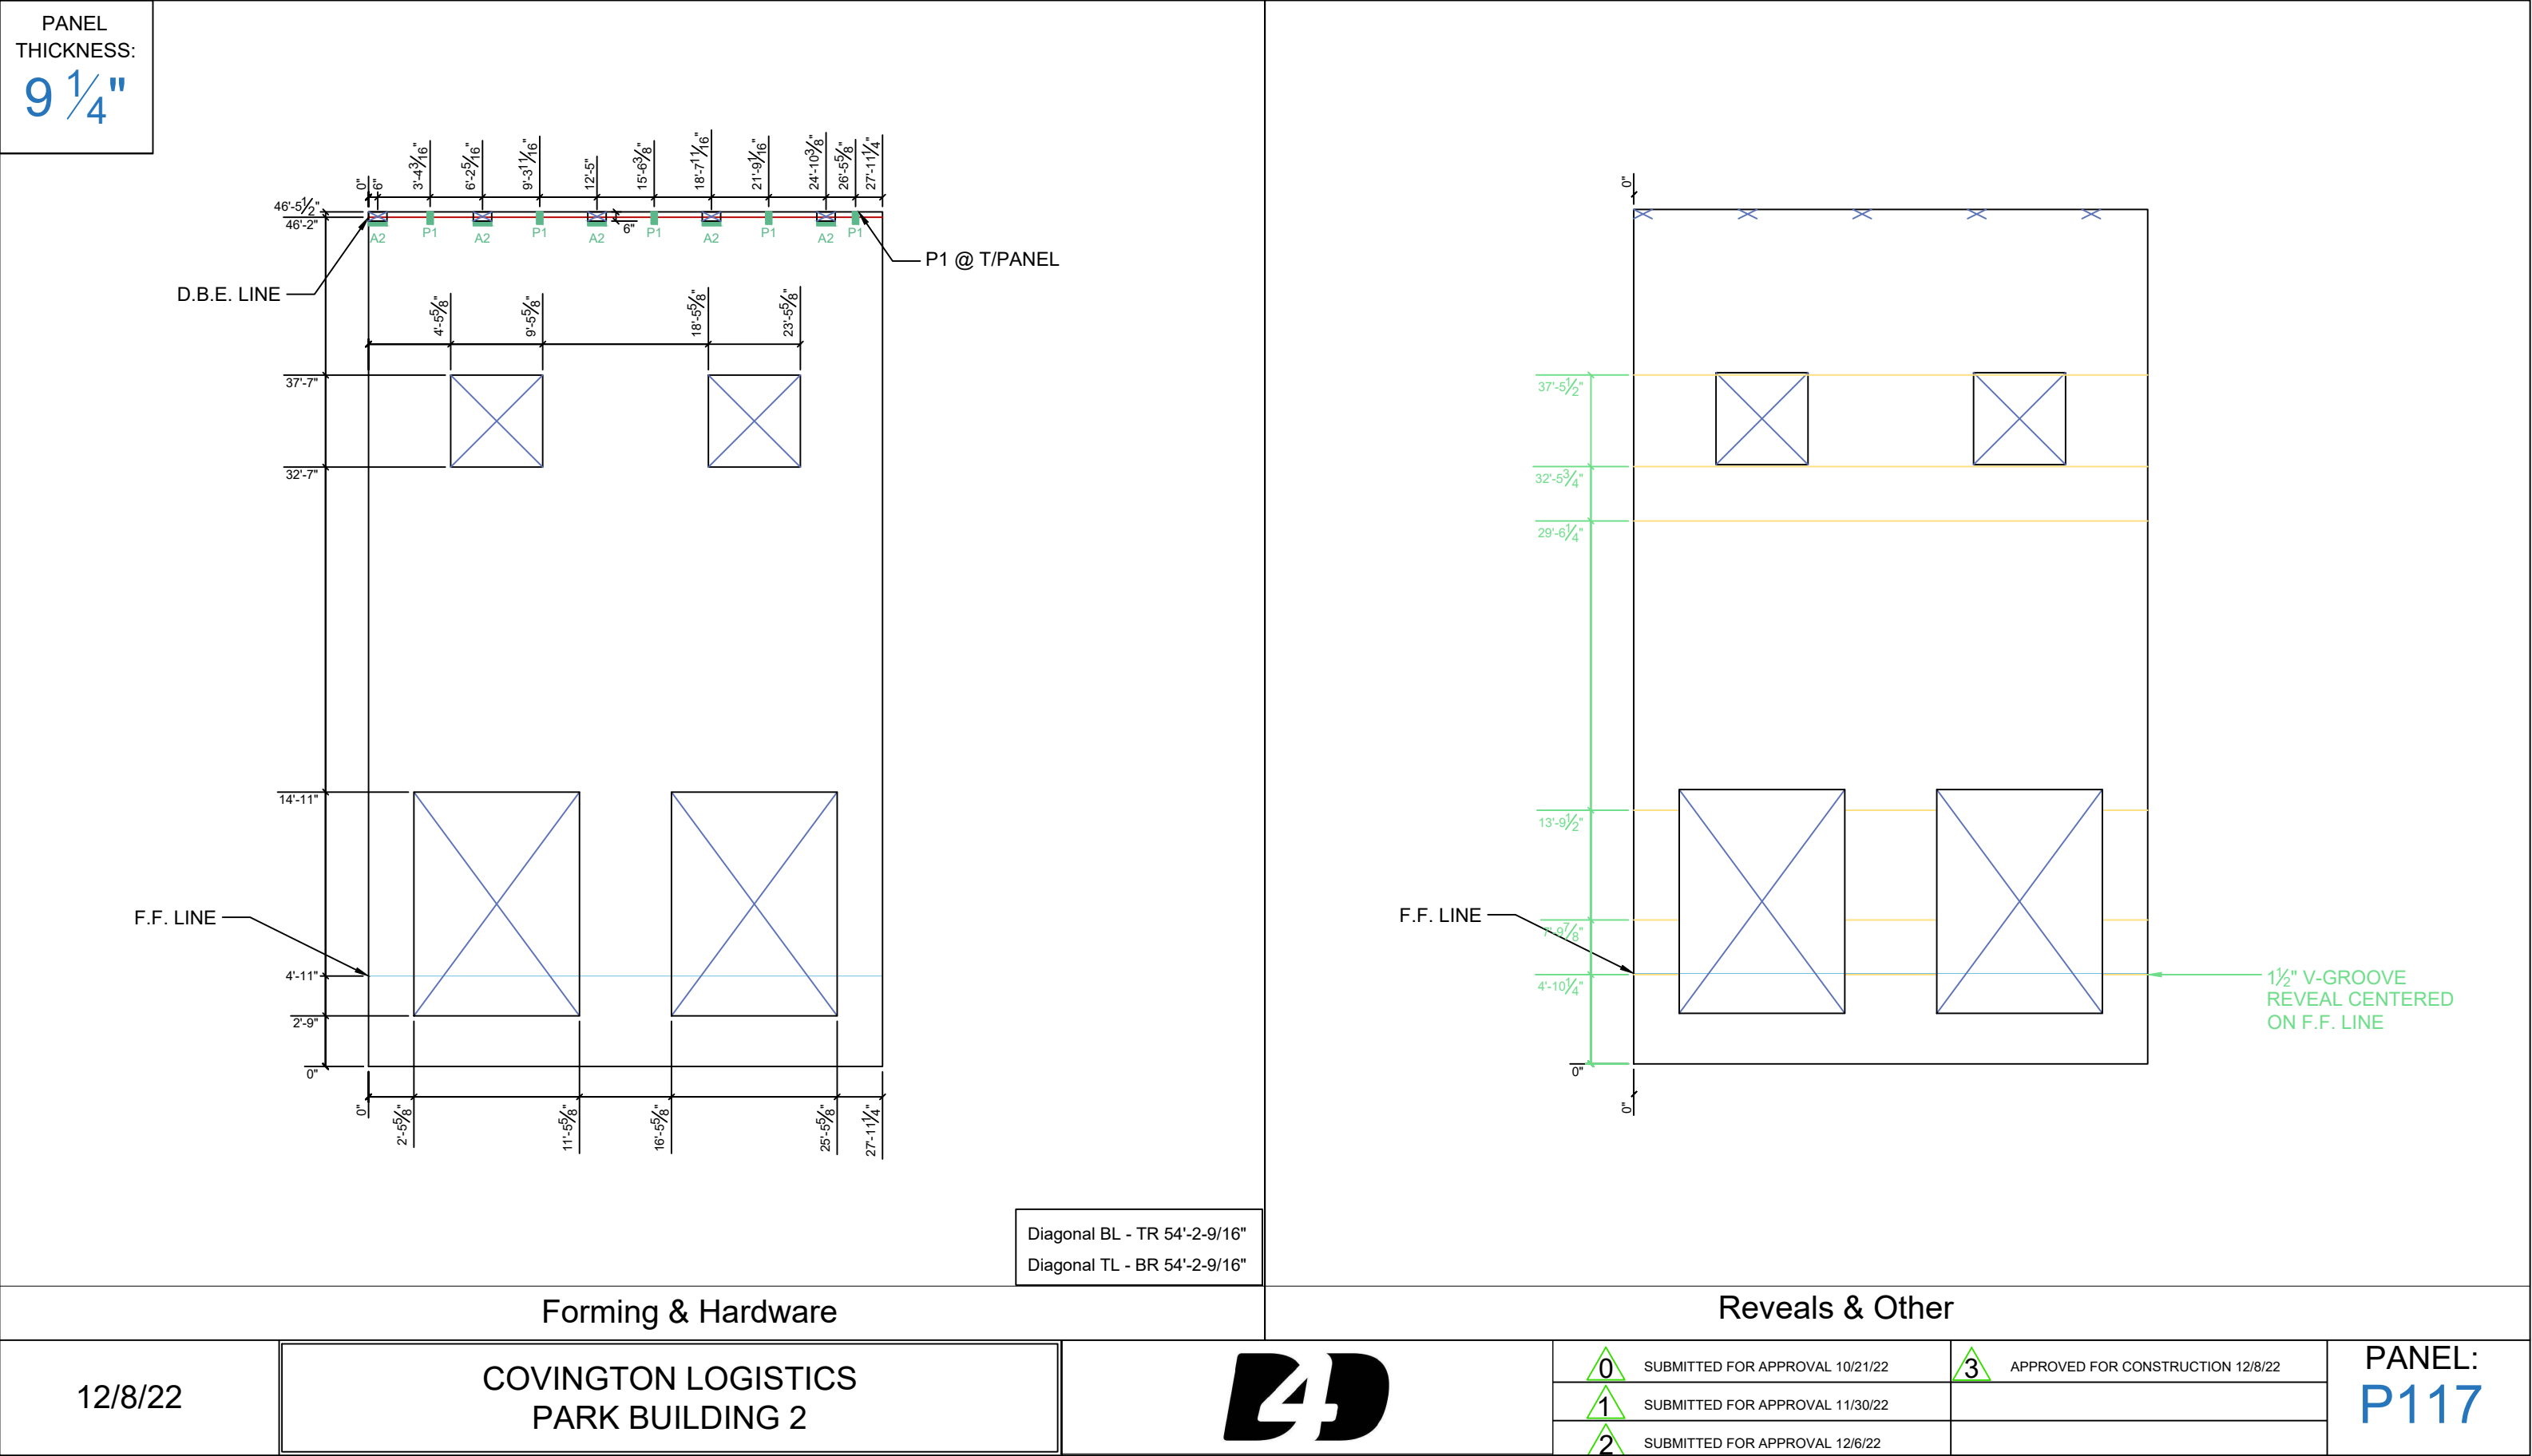


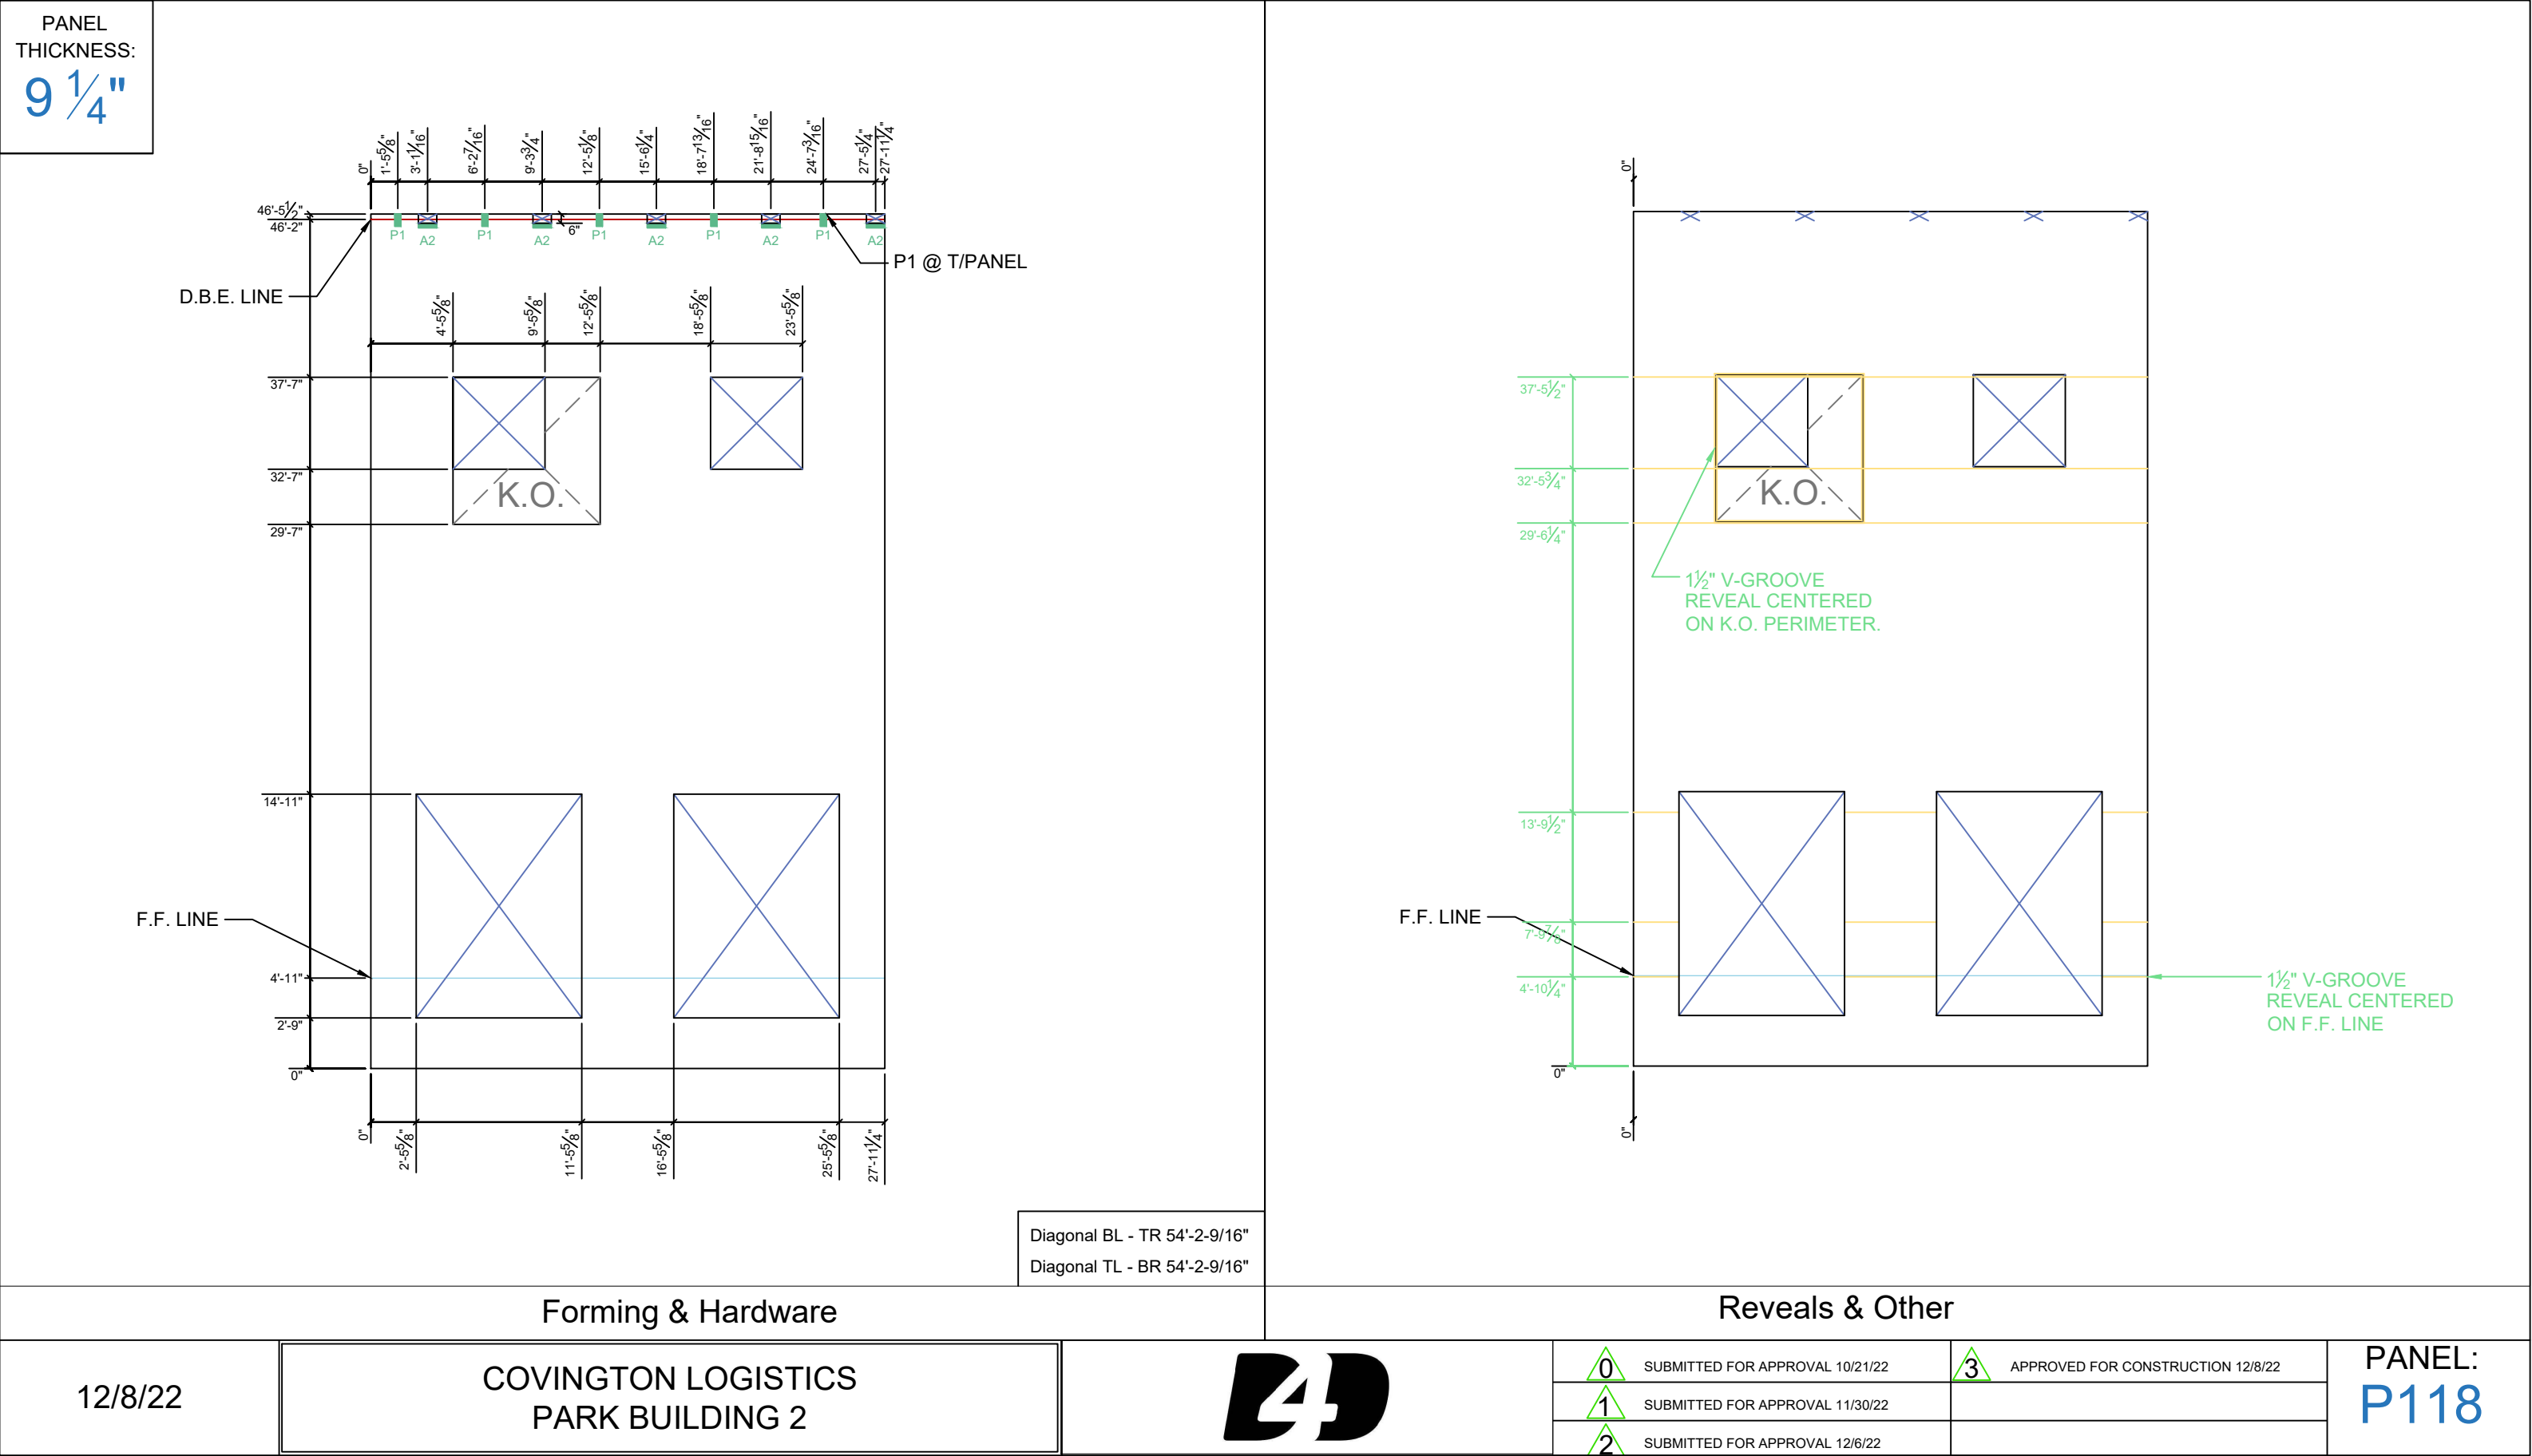

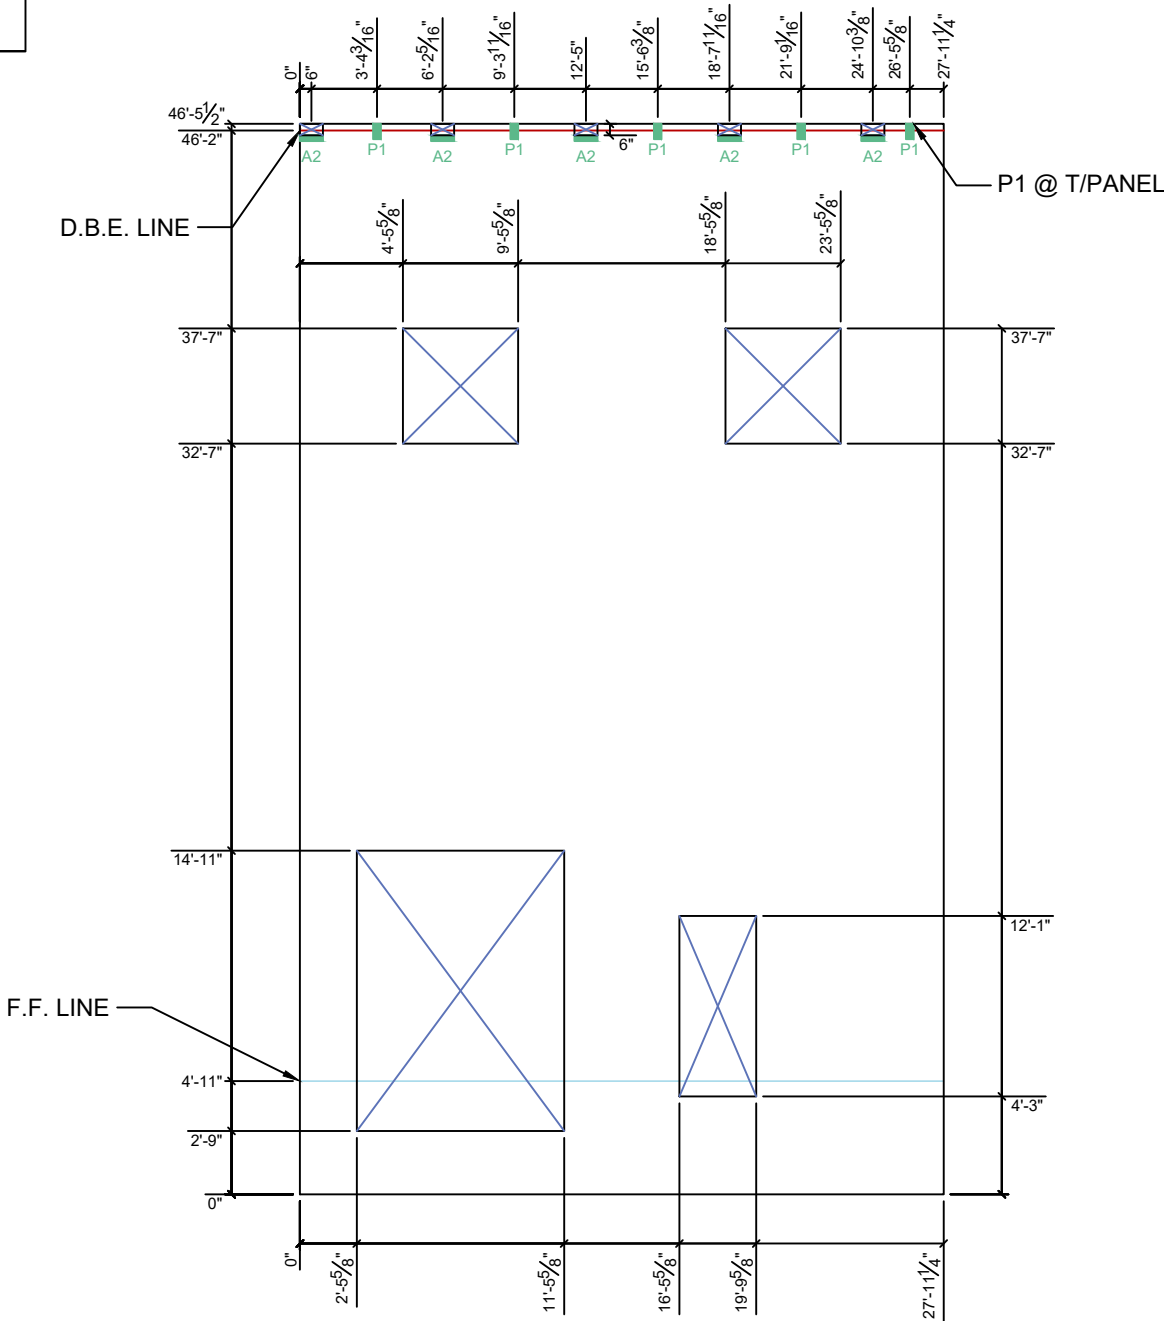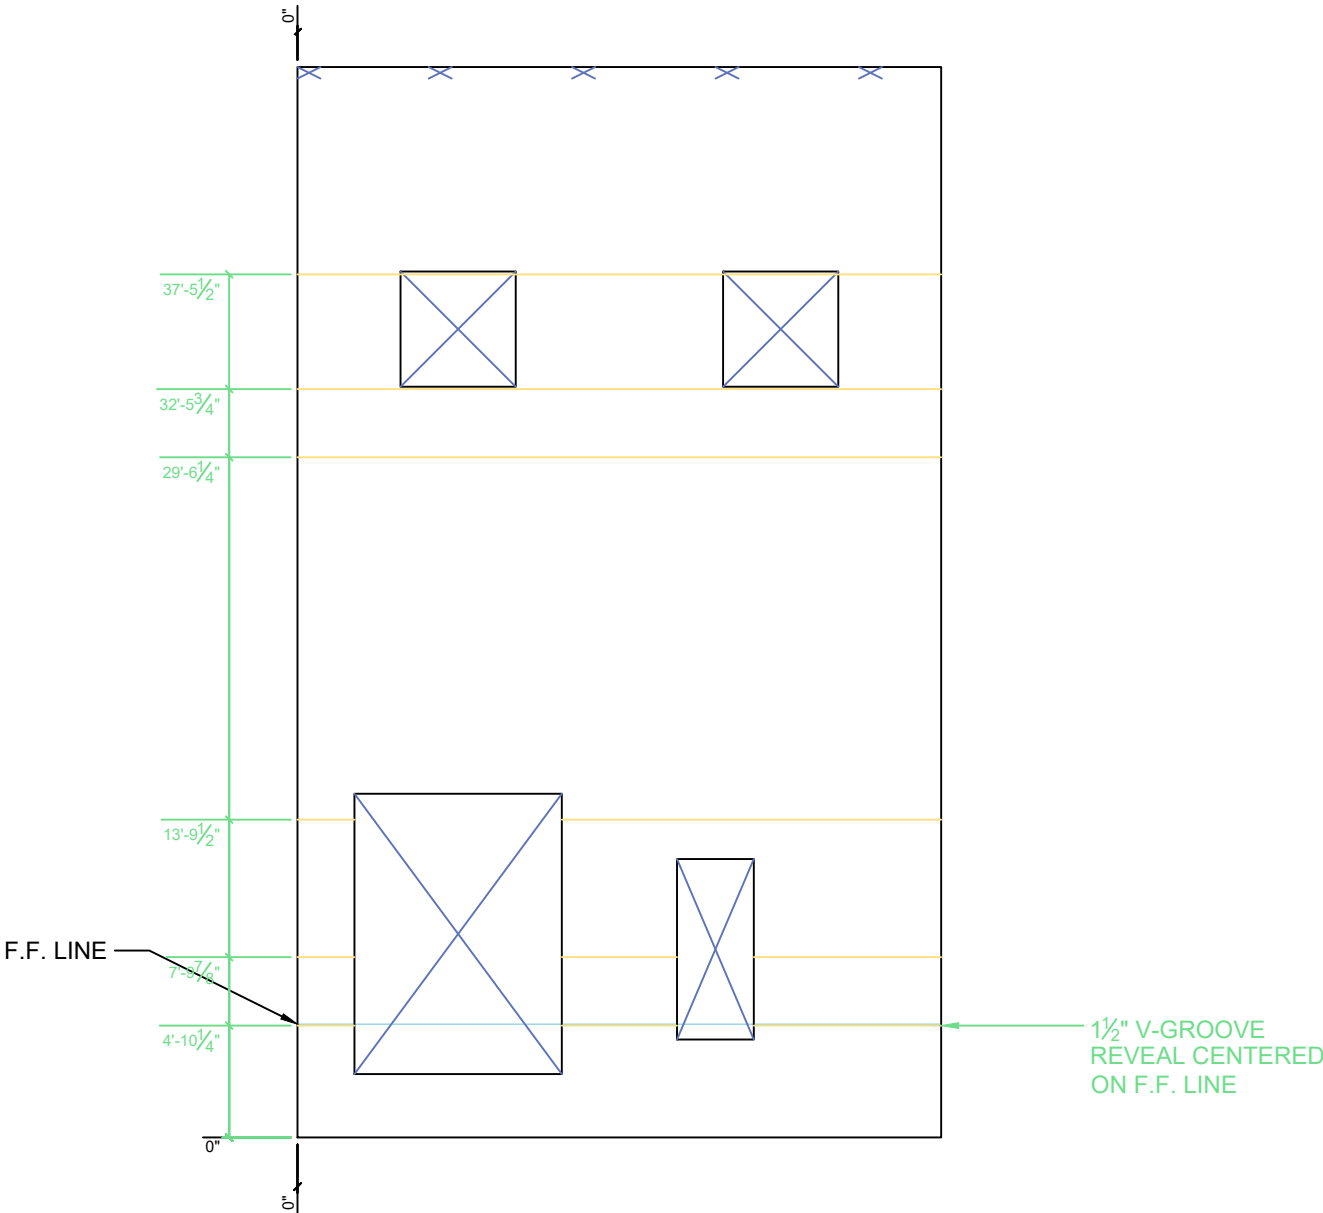
<div>PANEL THICKNESS: 9 1/4"</div>		 <div>Diagonal BL - TR 54'-2-9/16" Diagonal TL - BR 54'-2-9/16"</div>			
Forming & Hardware		Reveals & Other			
12/8/22	COVINGTON LOGISTICS PARK BUILDING 2		<div>0</div> SUBMITTED FOR APPROVAL 10/21/22	<div>3</div> APPROVED FOR CONSTRUCTION 12/8/22	PANEL: P119
			<div>1</div> SUBMITTED FOR APPROVAL 11/30/22		
			<div>2</div> SUBMITTED FOR APPROVAL 12/6/22		

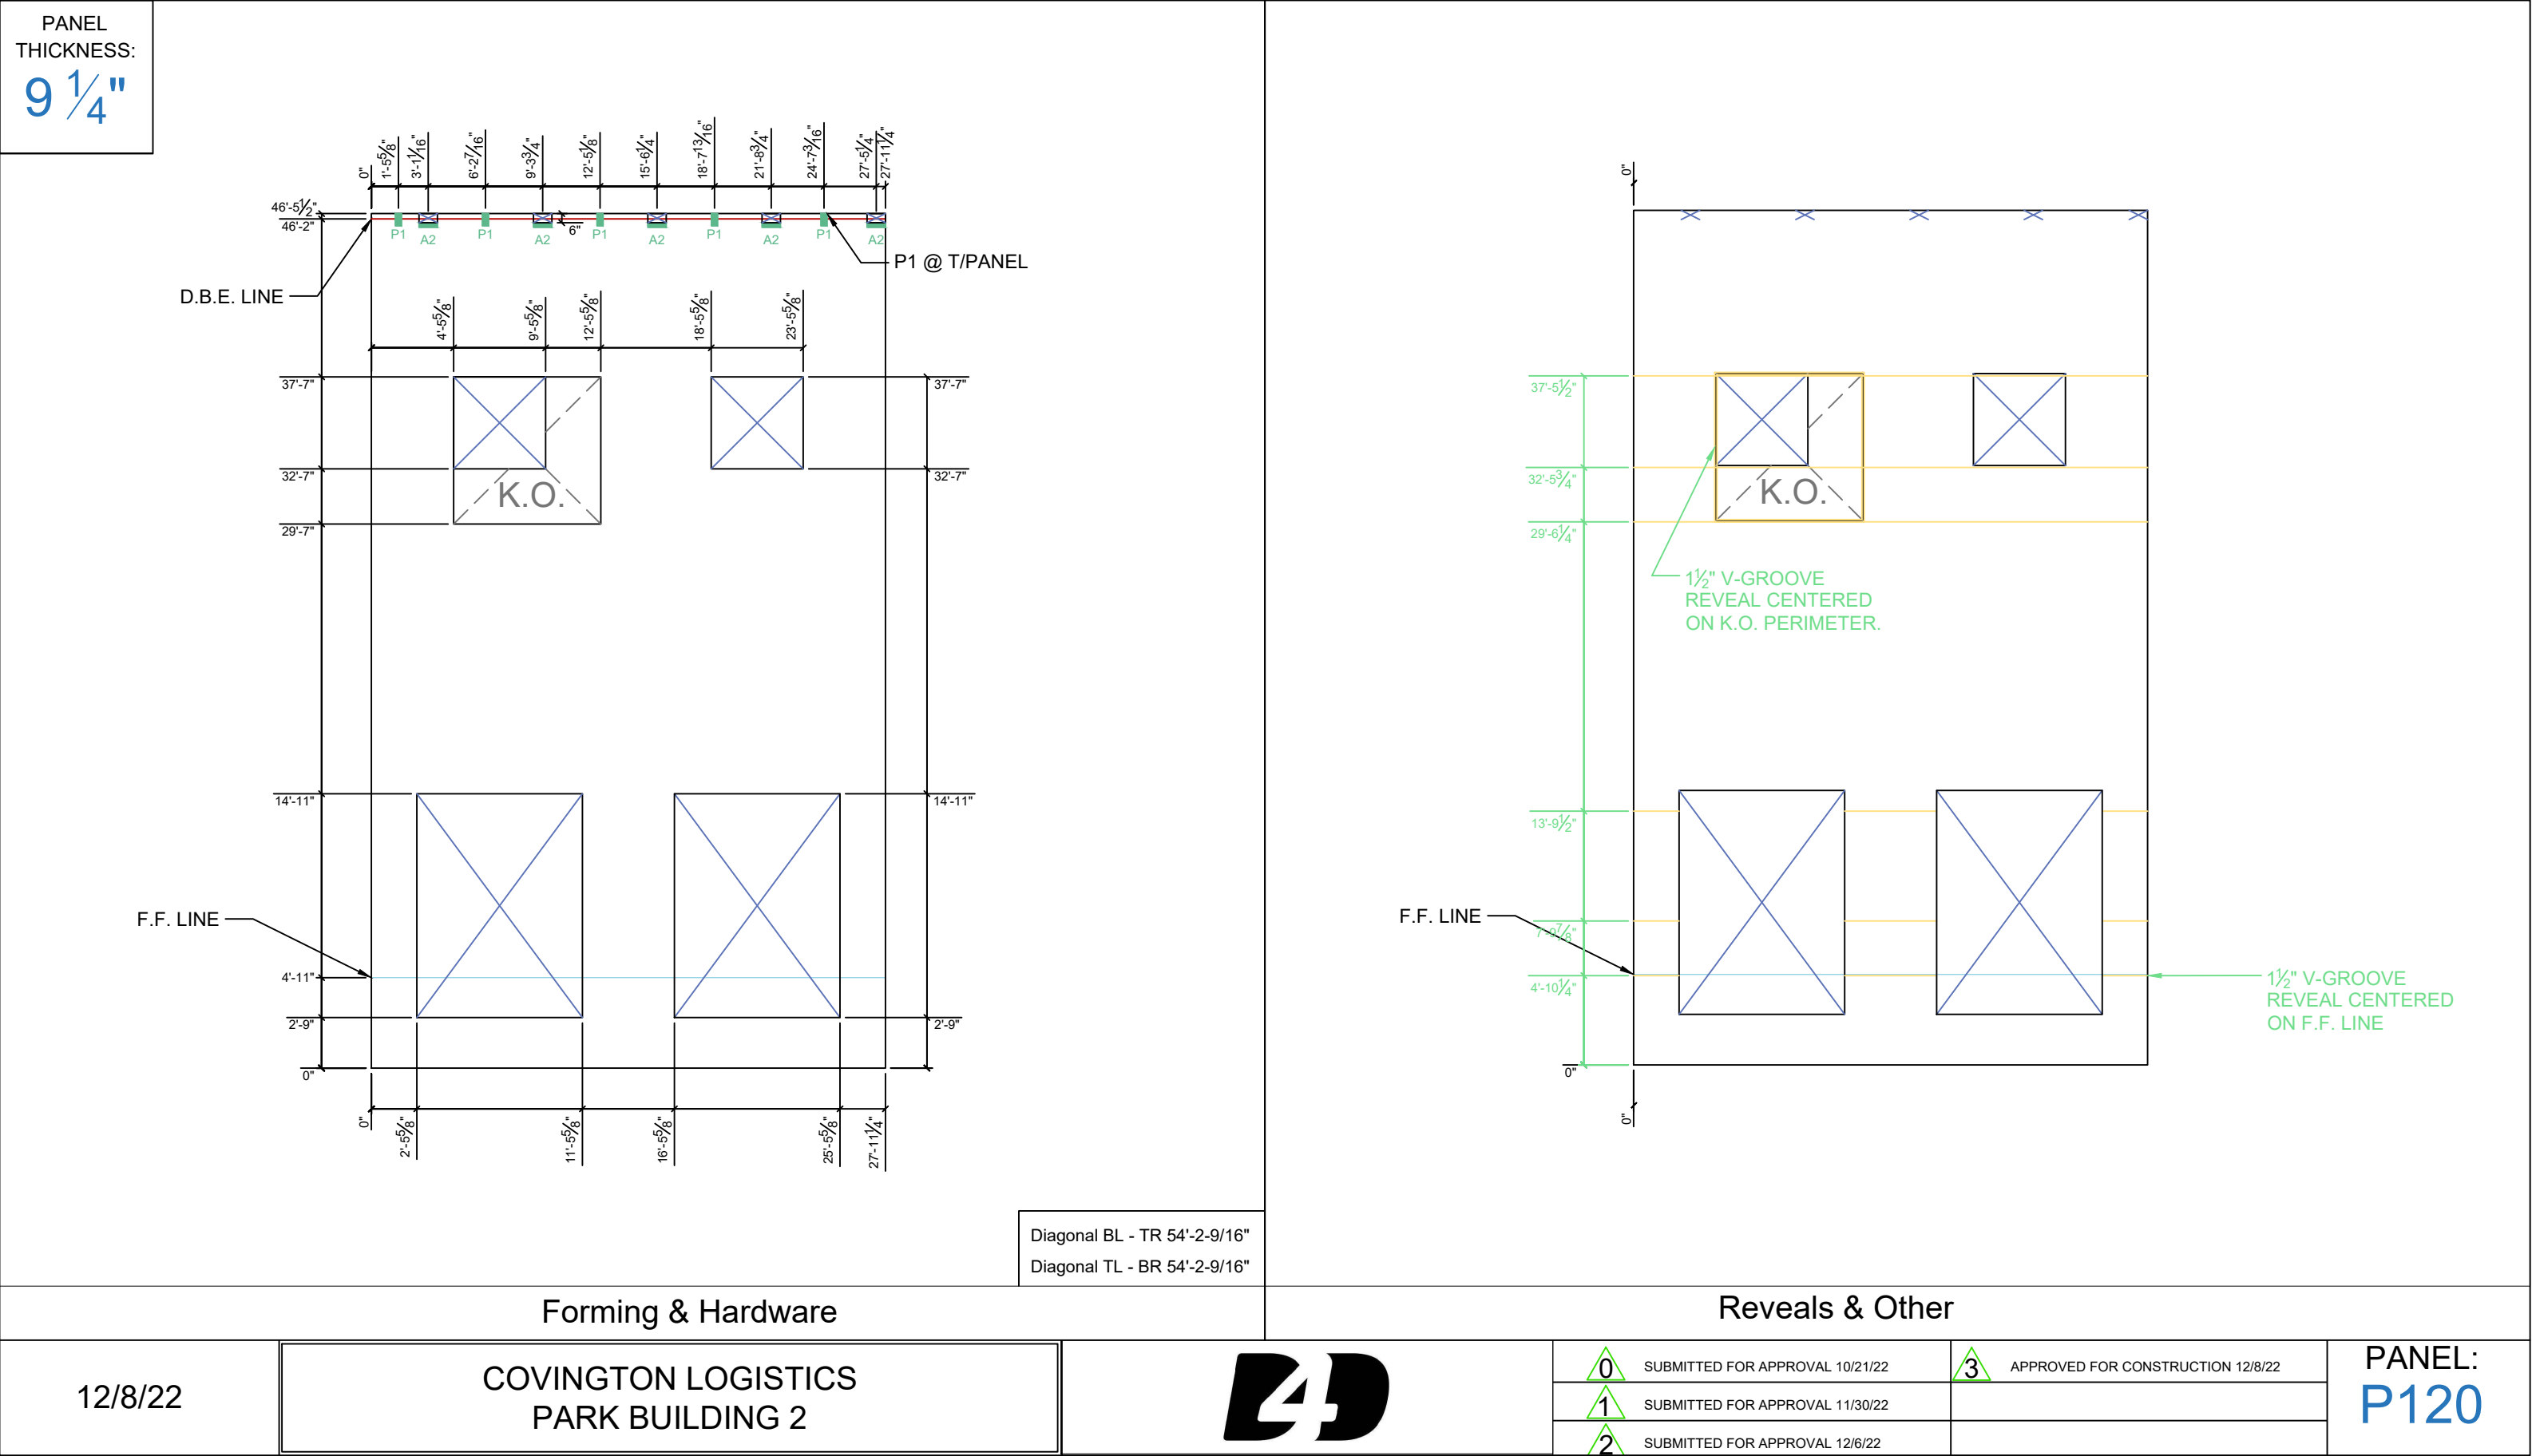

PANEL
THICKNESS:
9 1/4"

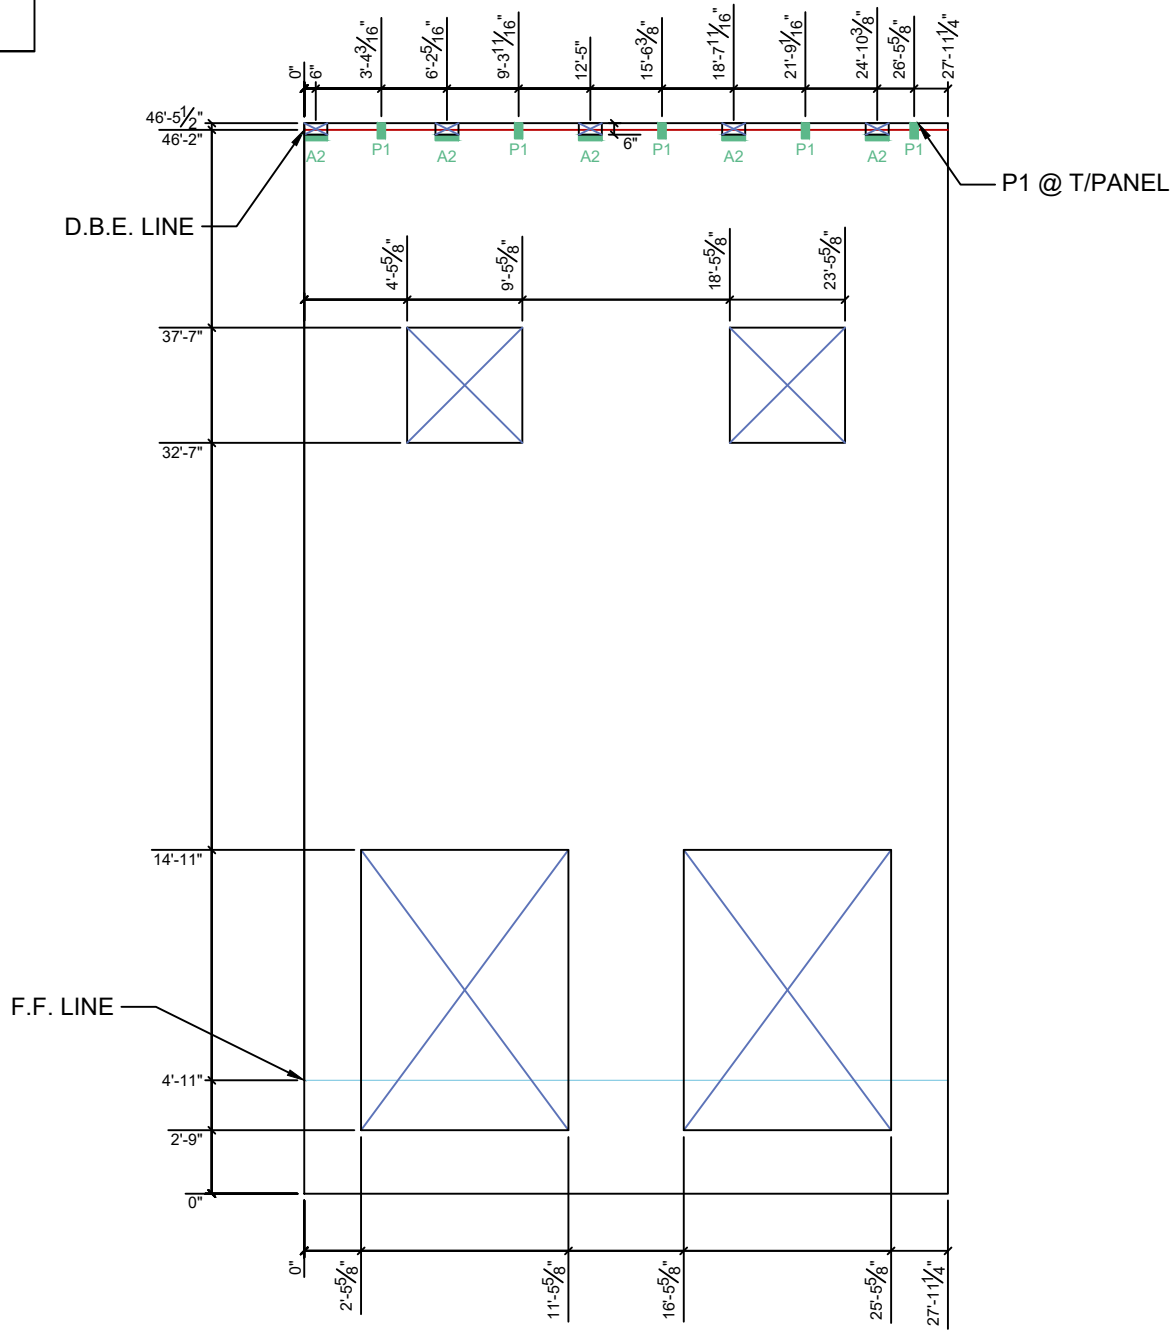

Diagonal BL - TR 54'-2-9/16"
Diagonal TL - BR 54'-2-9/16"

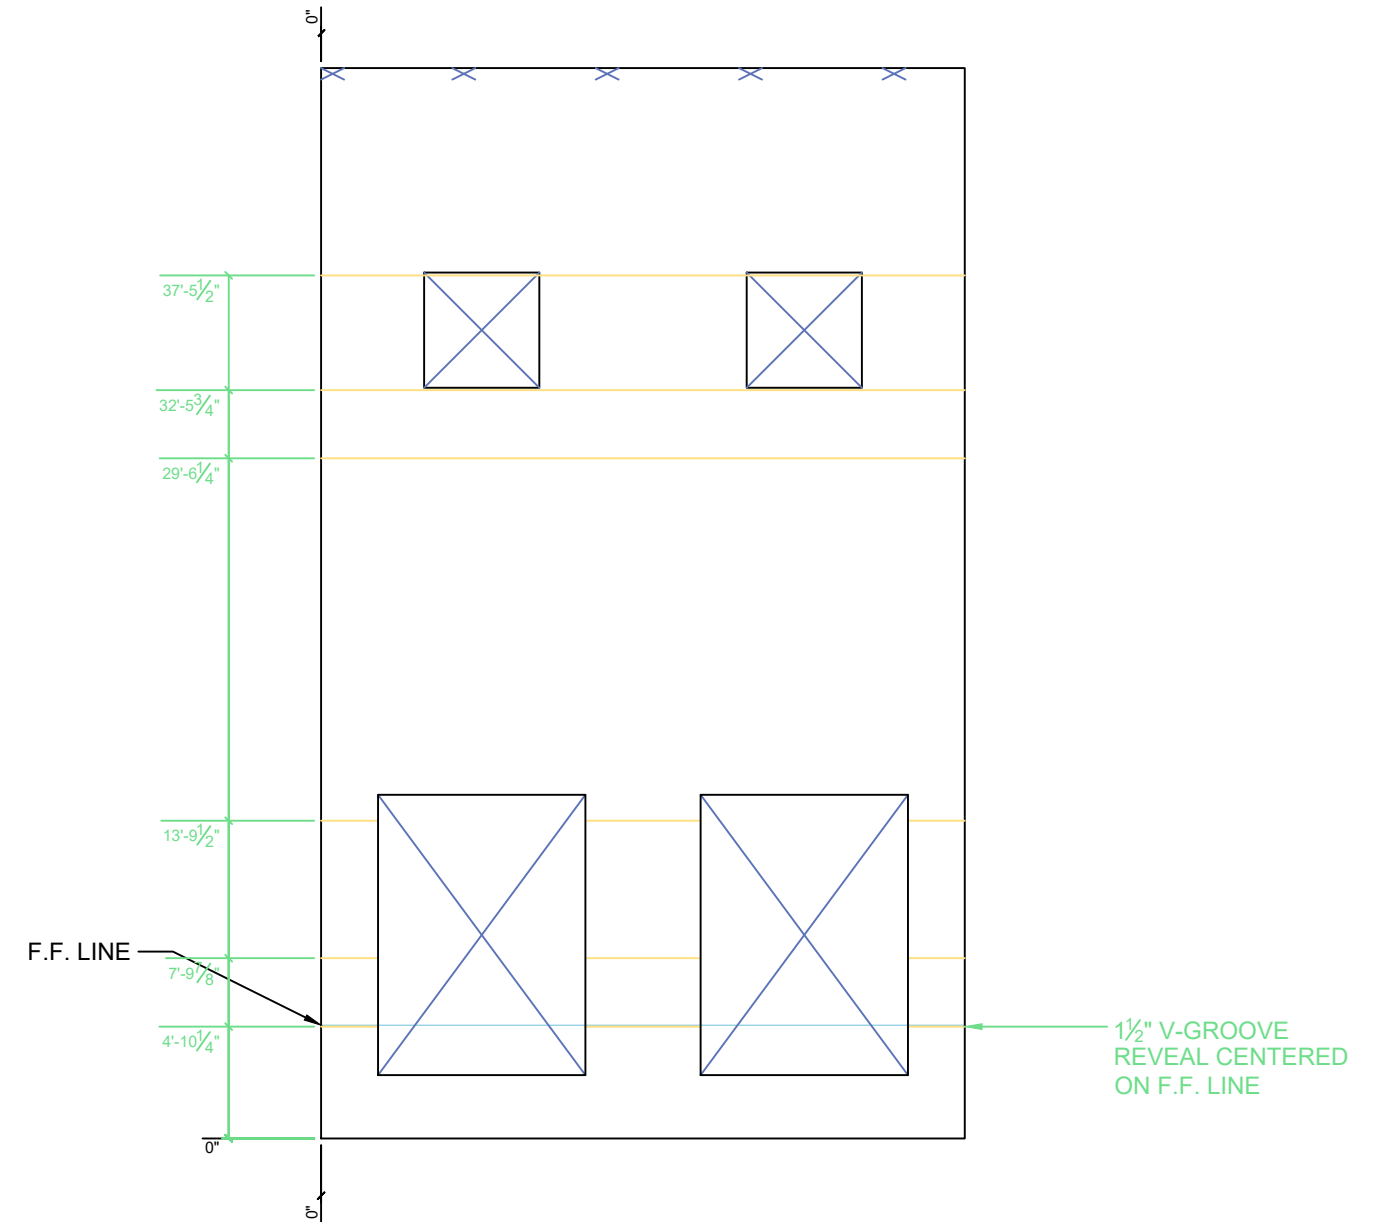

Forming & Hardware

Reveals & Other

12/8/22


COVINGTON LOGISTICS
PARK BUILDING 2





0 SUBMITTED FOR APPROVAL 10/21/22
1 SUBMITTED FOR APPROVAL 11/30/22
2 SUBMITTED FOR APPROVAL 12/6/22

3 APPROVED FOR CONSTRUCTION 12/8/22


PANEL:
P121

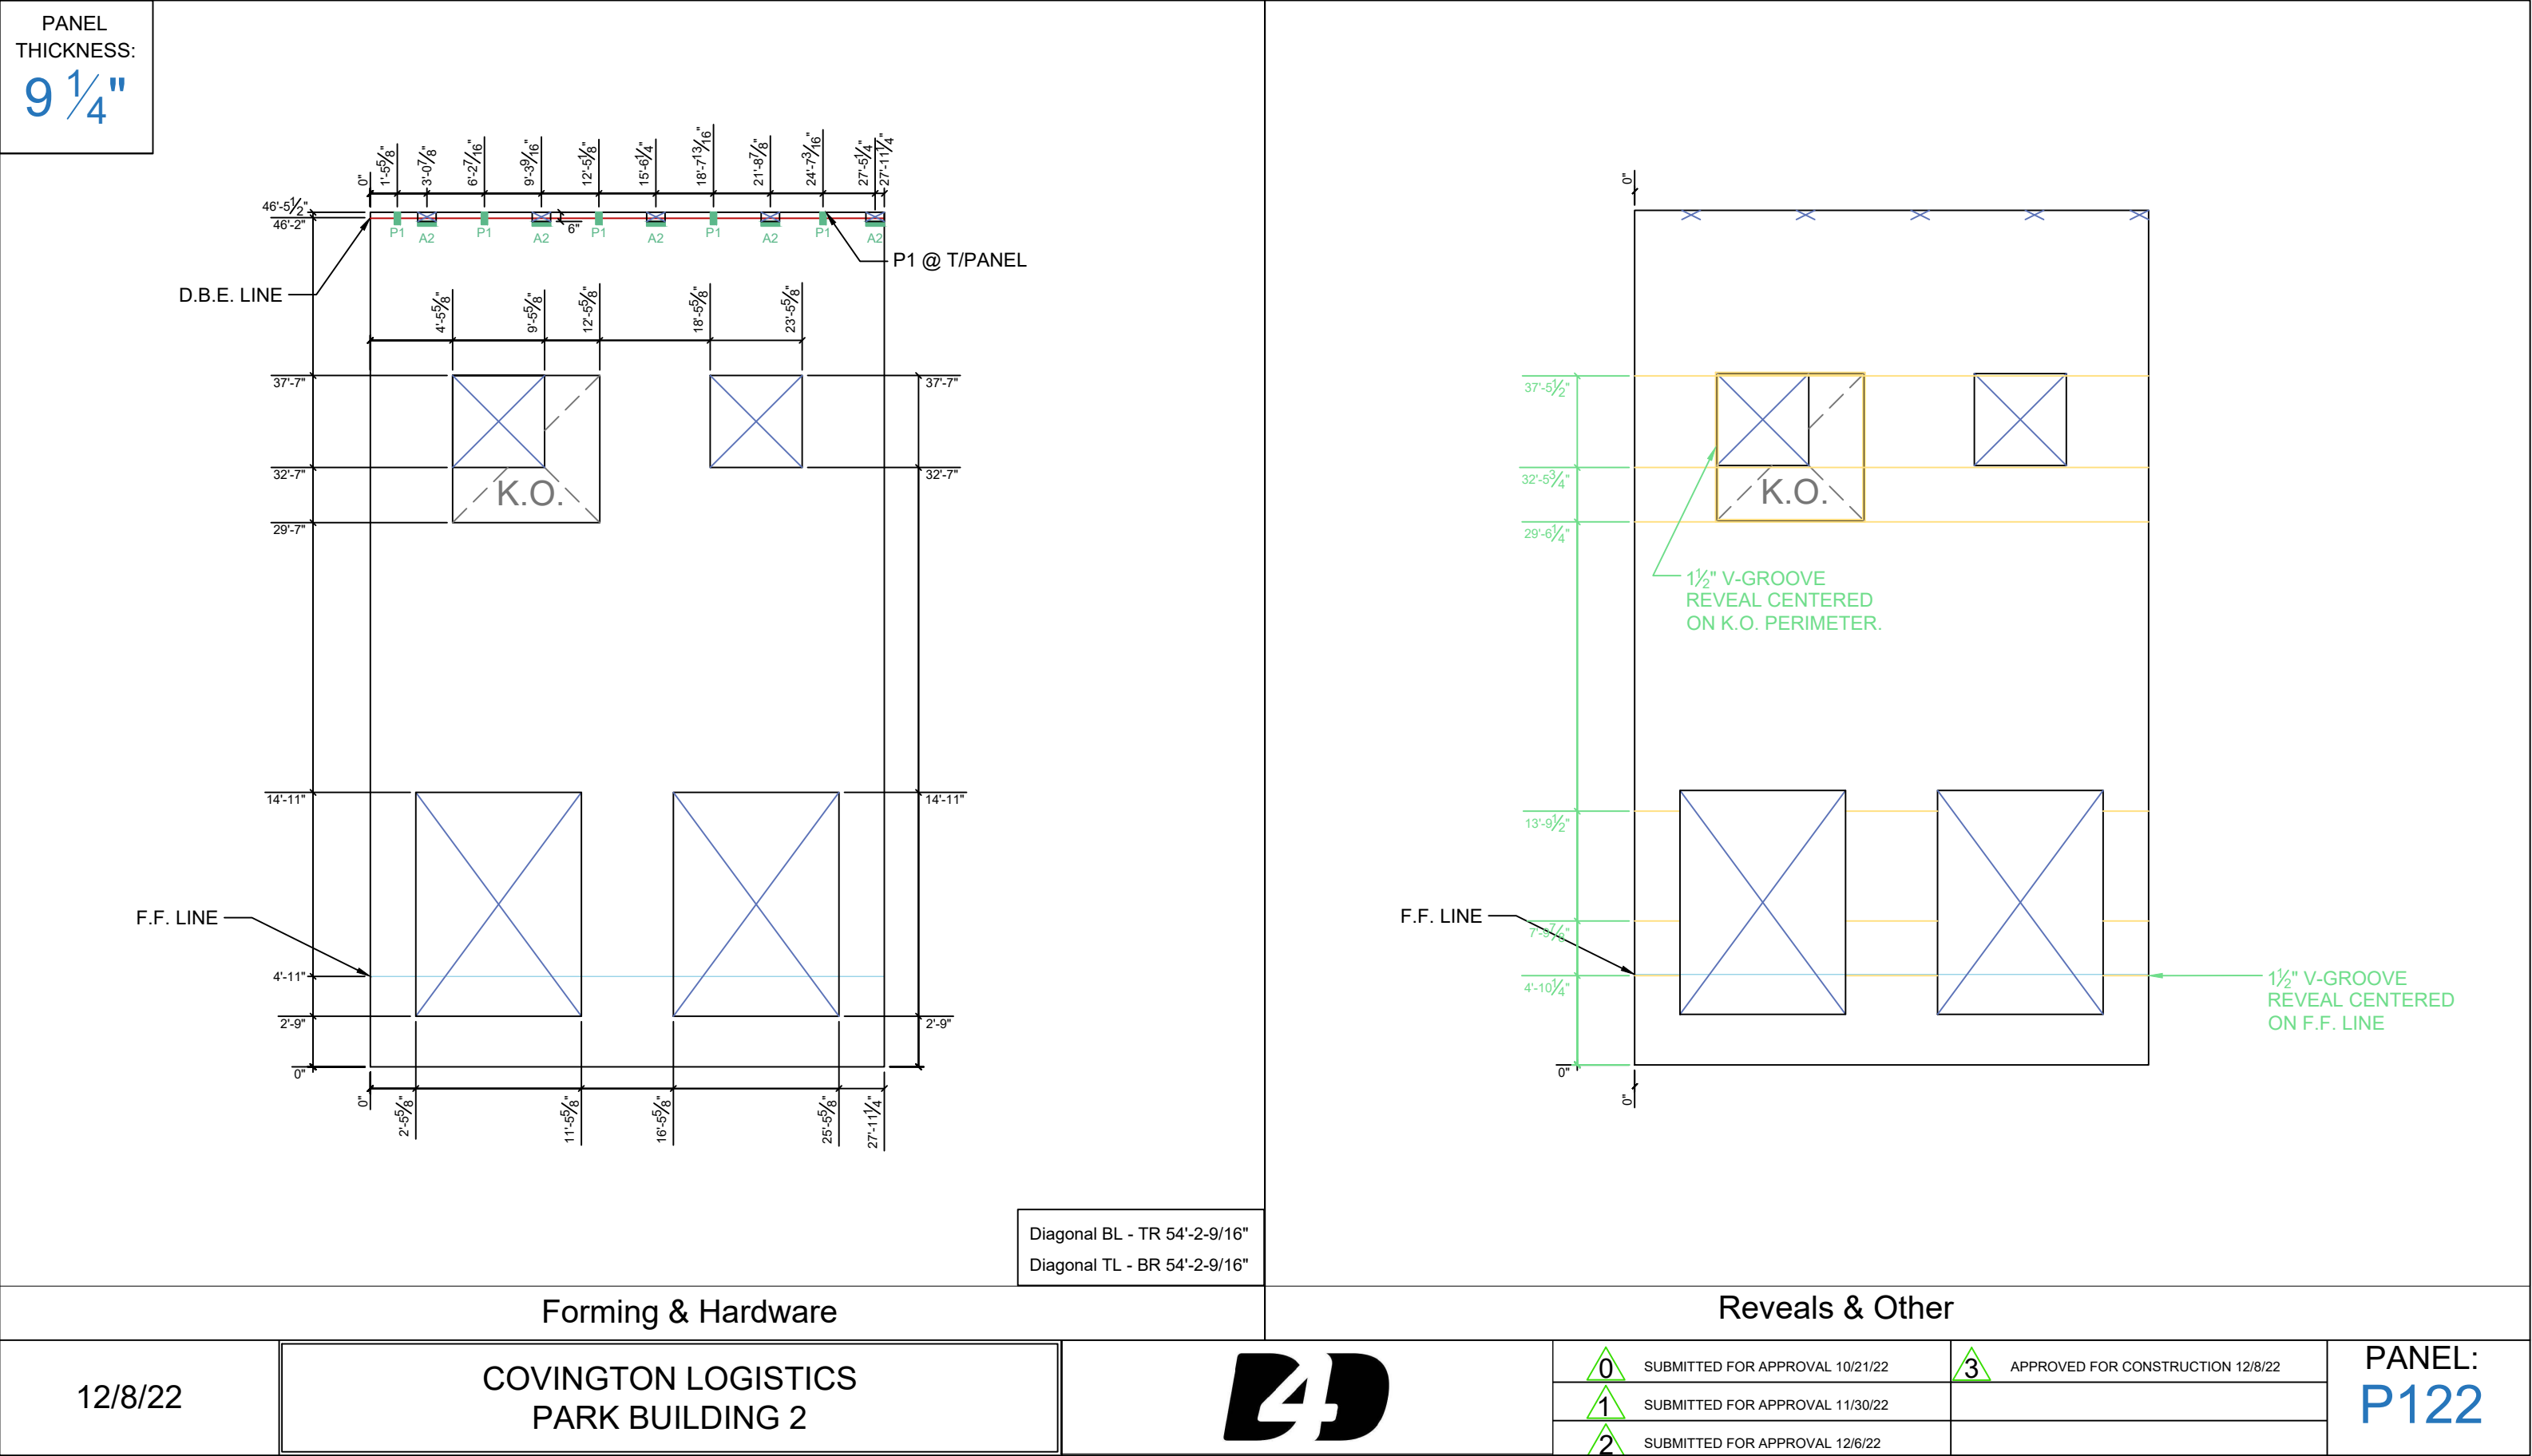

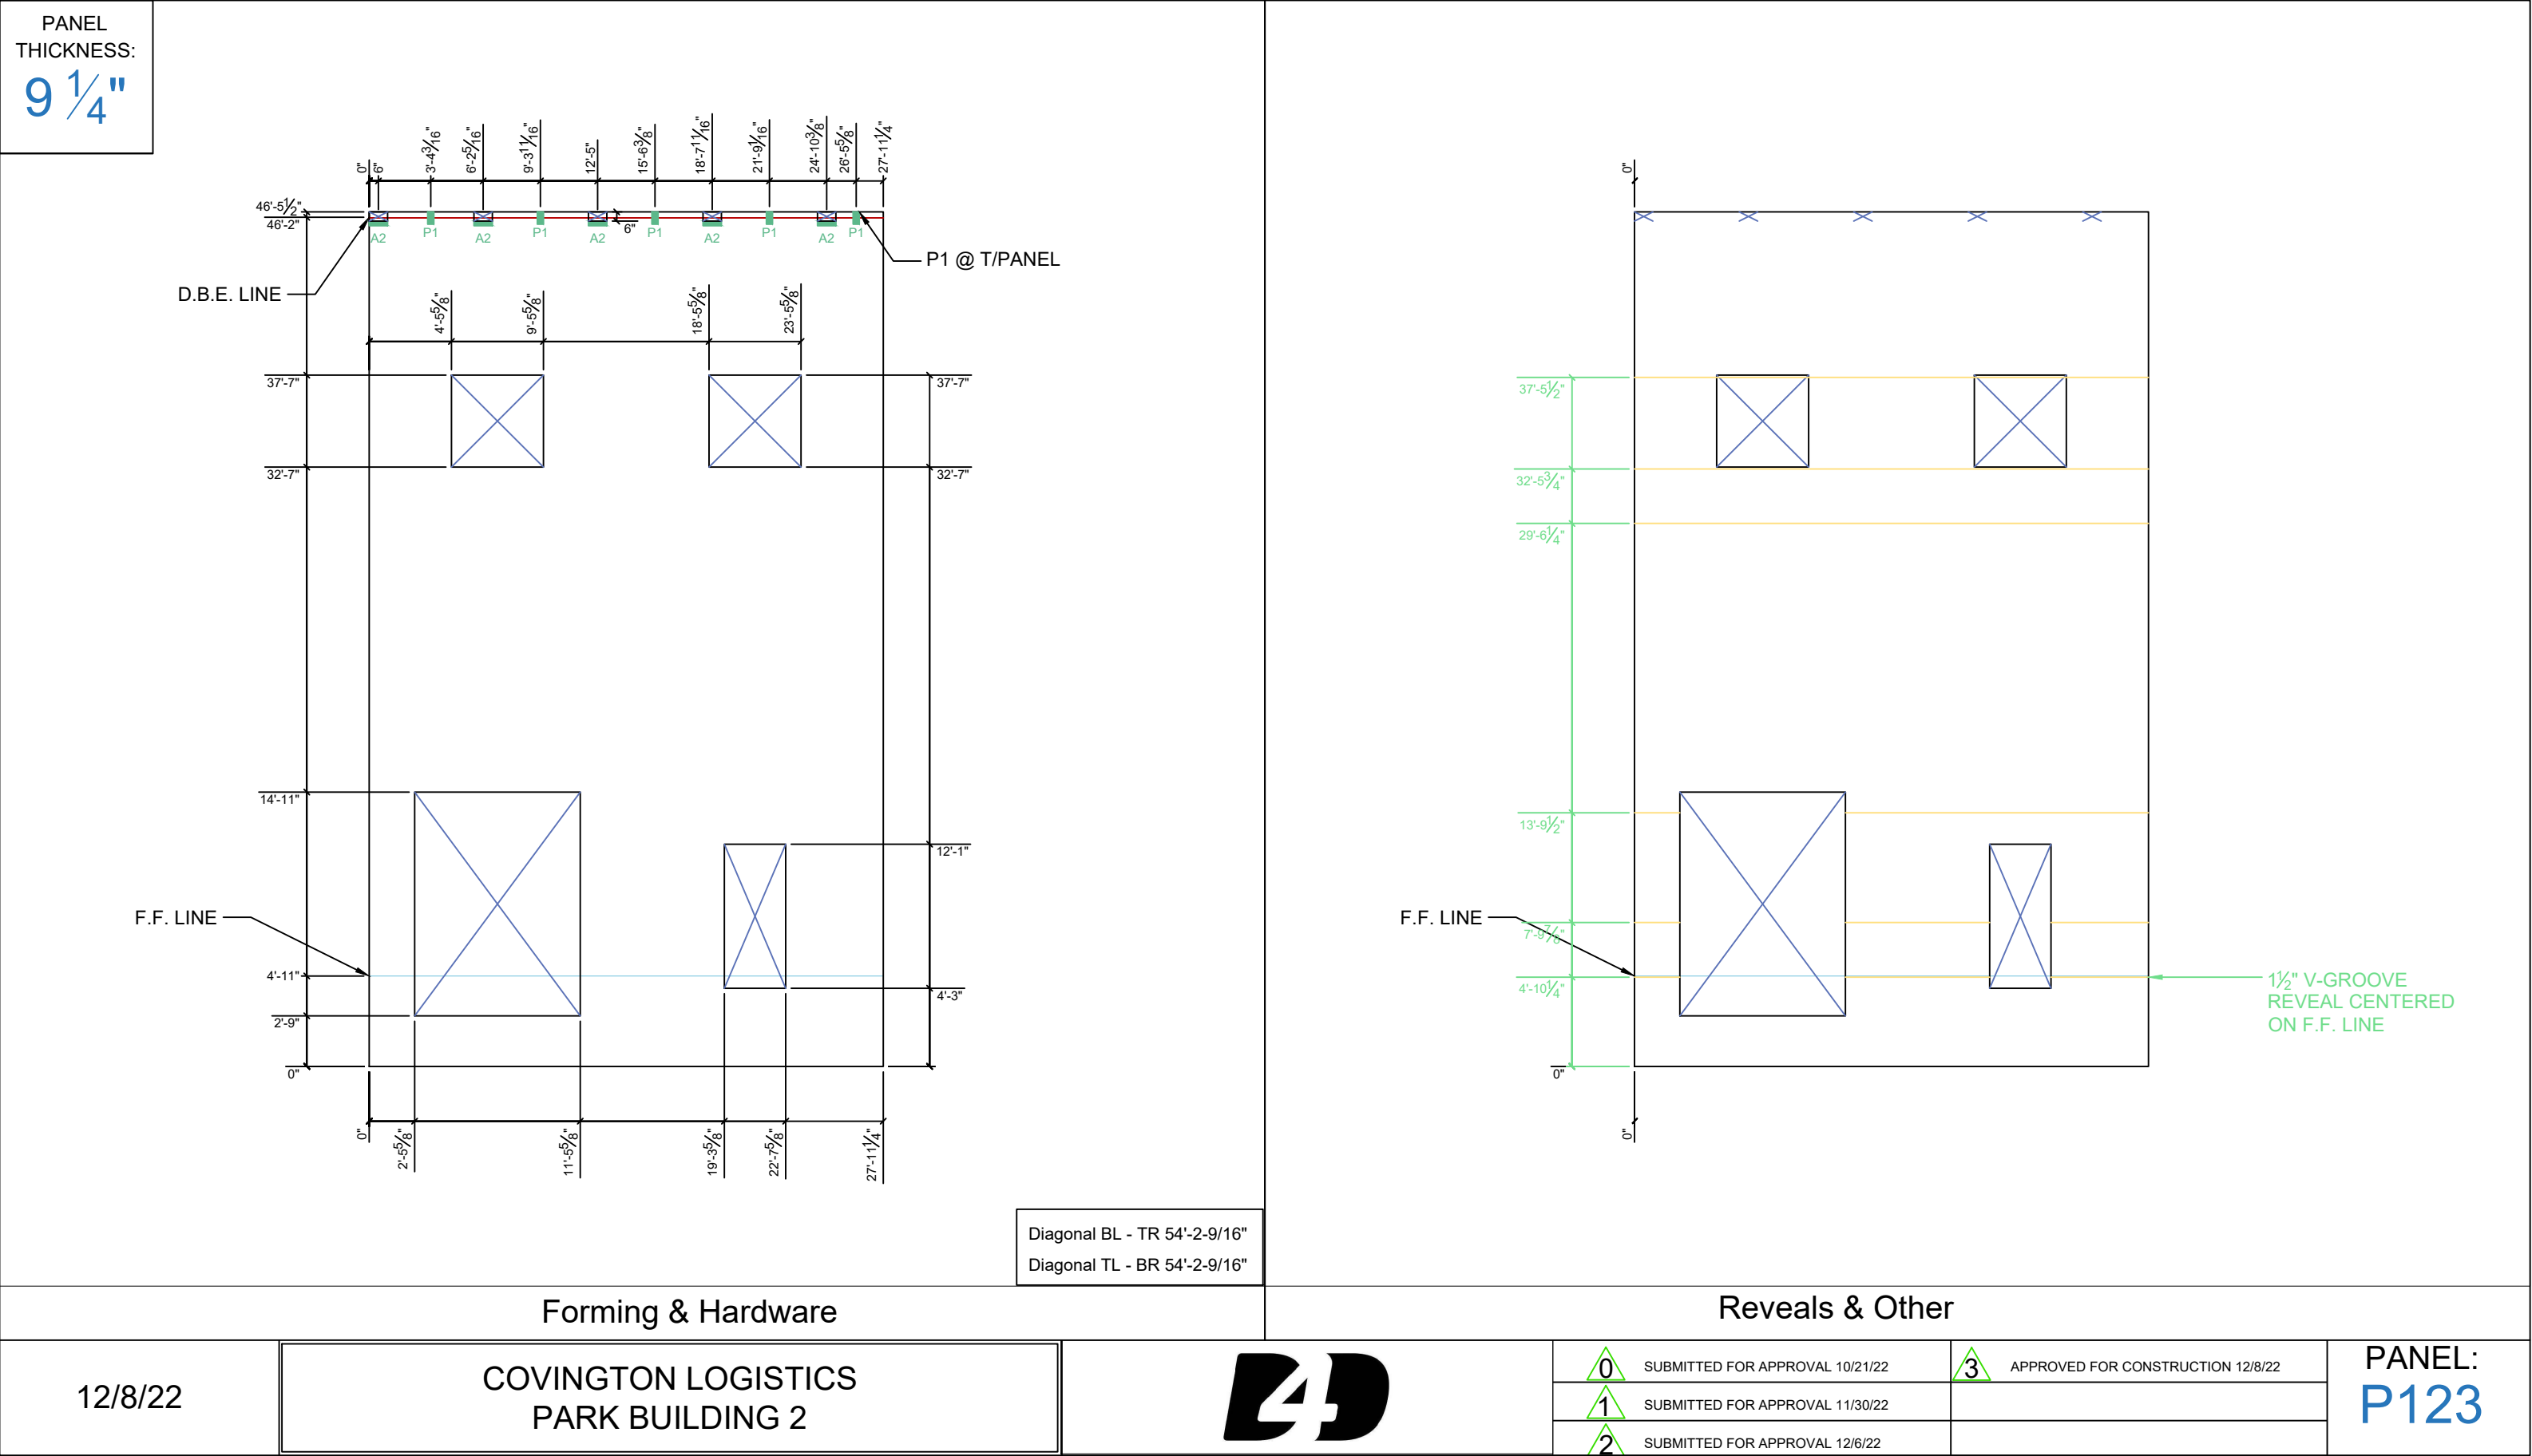


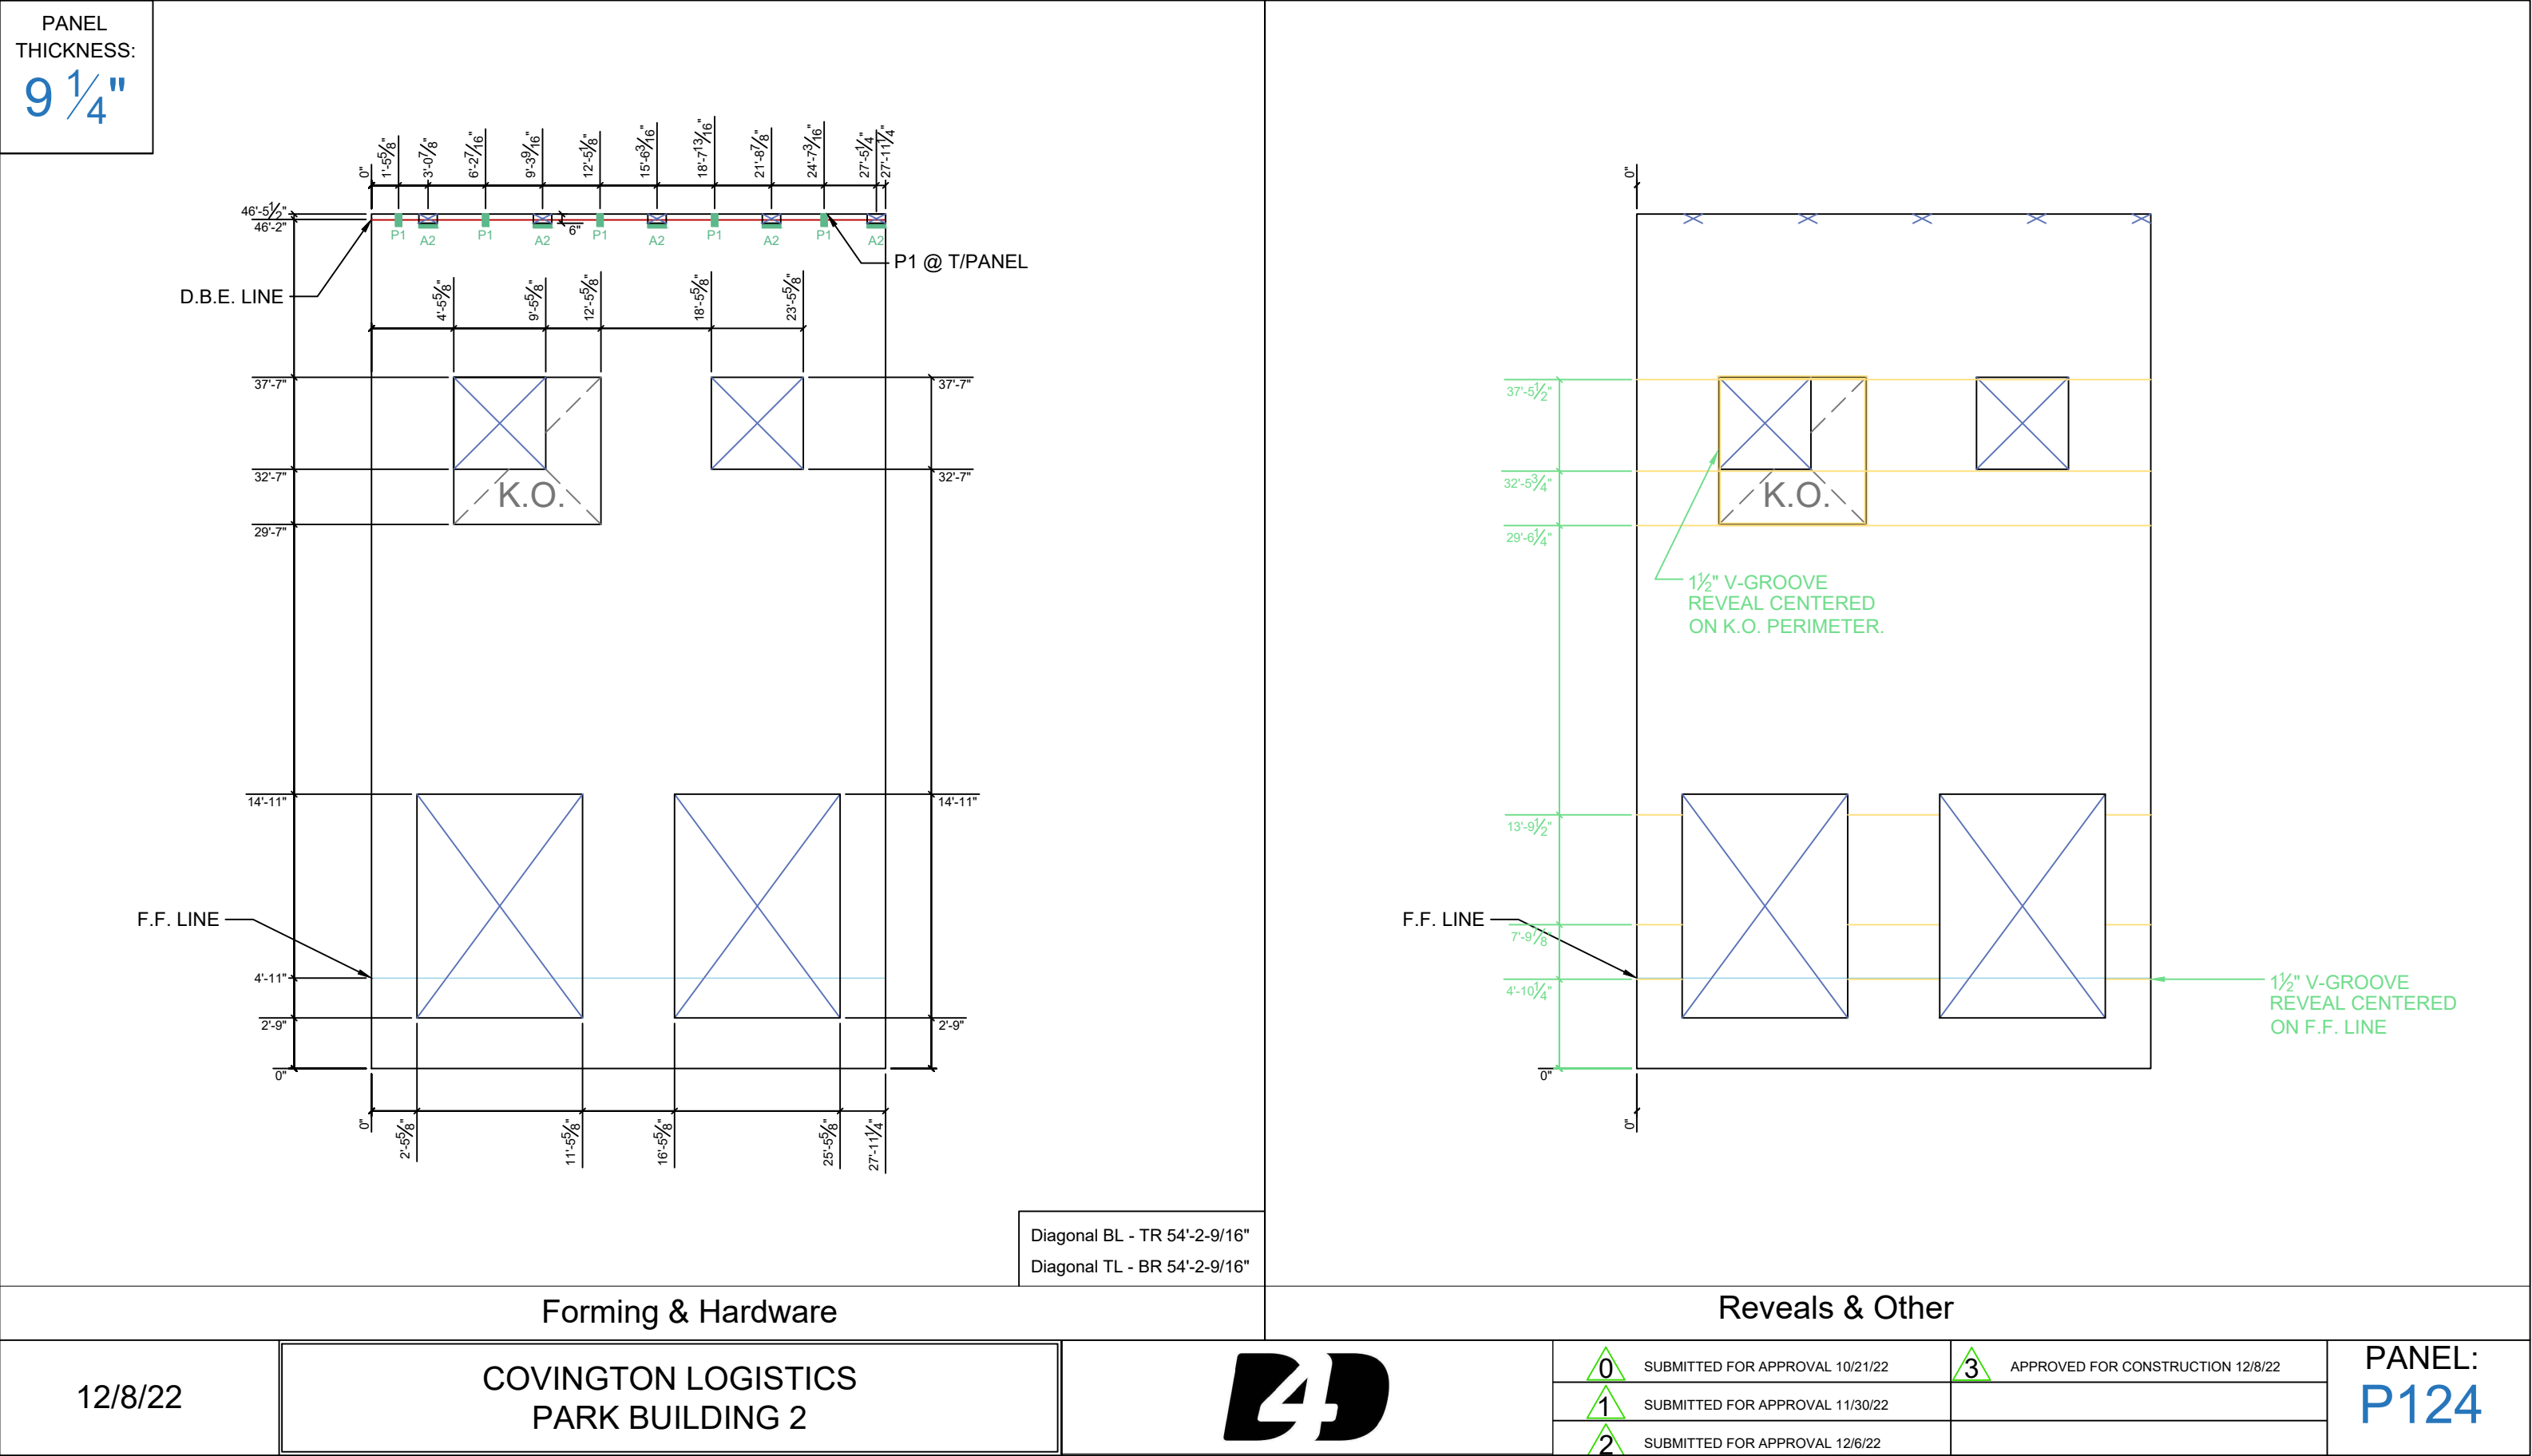

PANEL THICKNESS:
9 1/4"

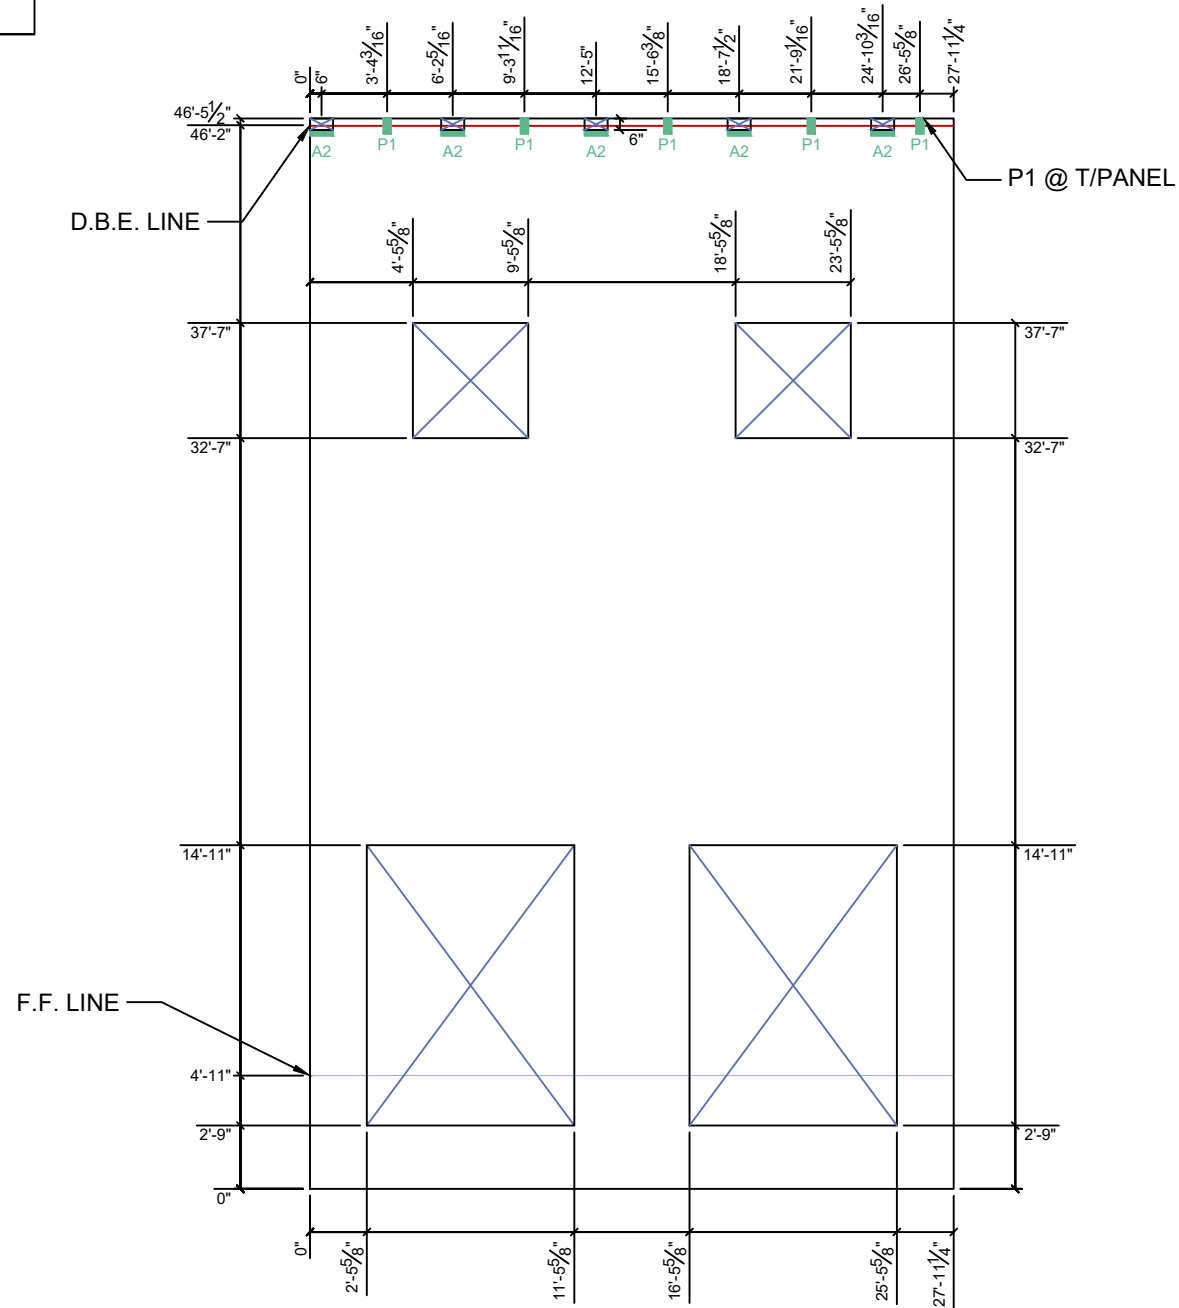

Diagonal BL - TR 54'-2-9/16"

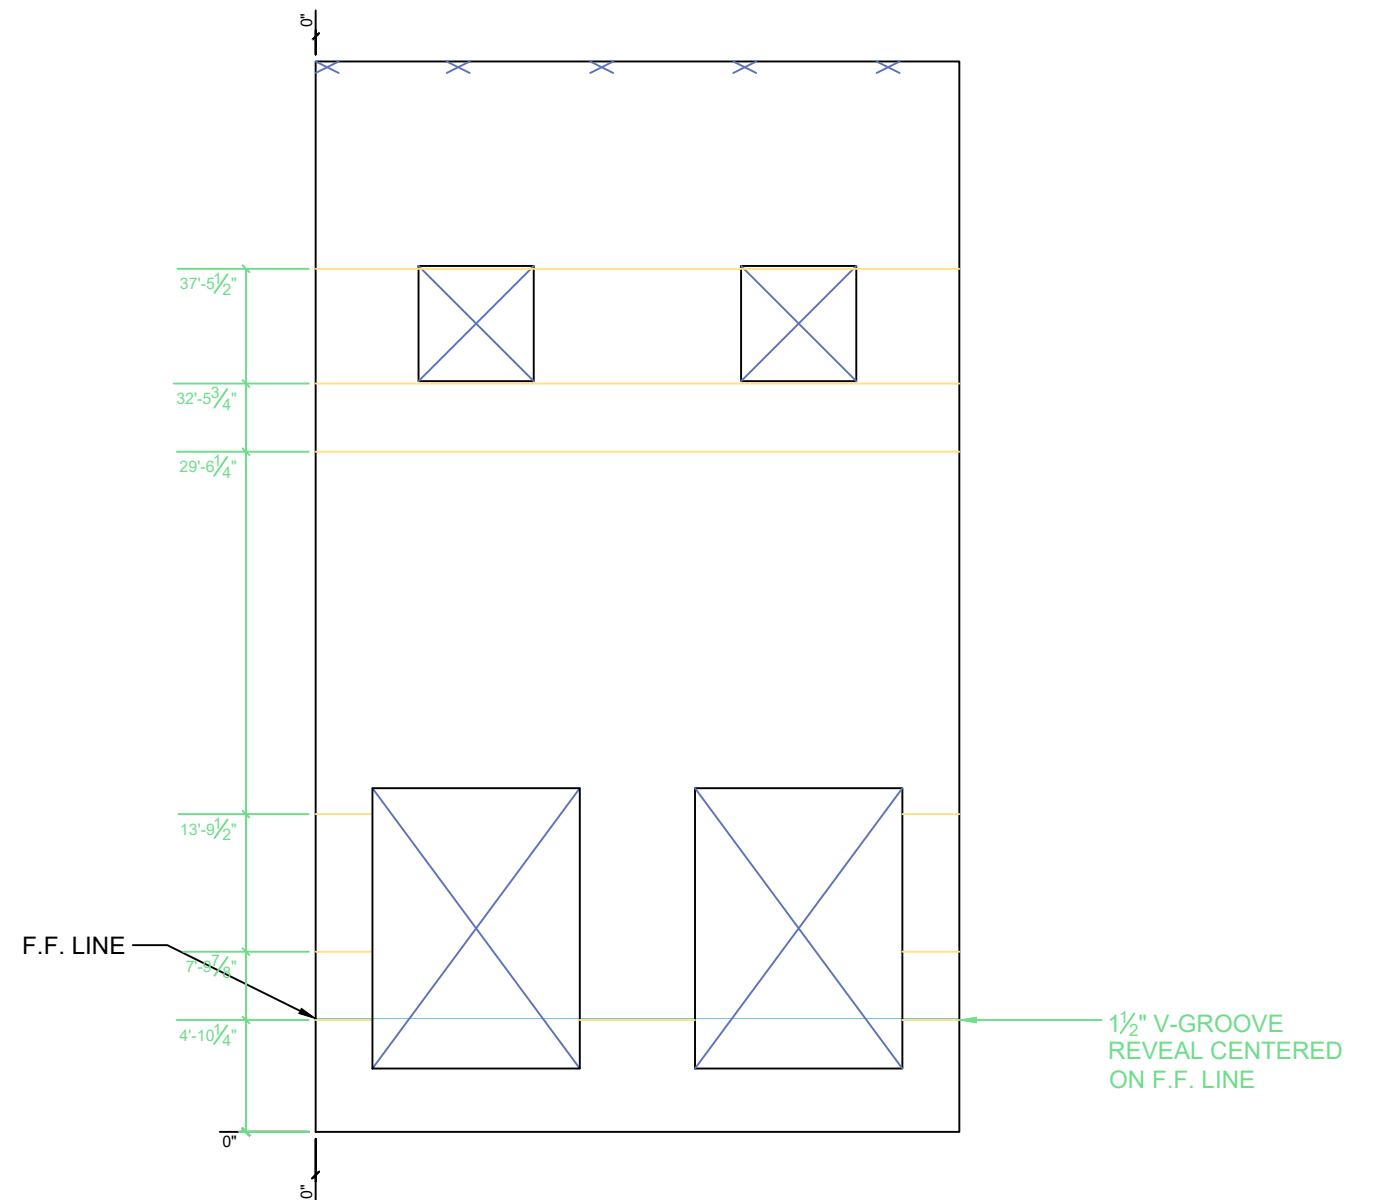

Forming & Hardware

Reveals & Other

12/8/22


COVINGTON LOGISTICS
PARK BUILDING 2




0	SUBMITTED FOR APPROVAL 10/21/22
1	SUBMITTED FOR APPROVAL 11/30/22
2	SUBMITTED FOR APPROVAL 12/6/22


3 APPROVED FOR CONSTRUCTION 12/8/22

PANEL:
P125

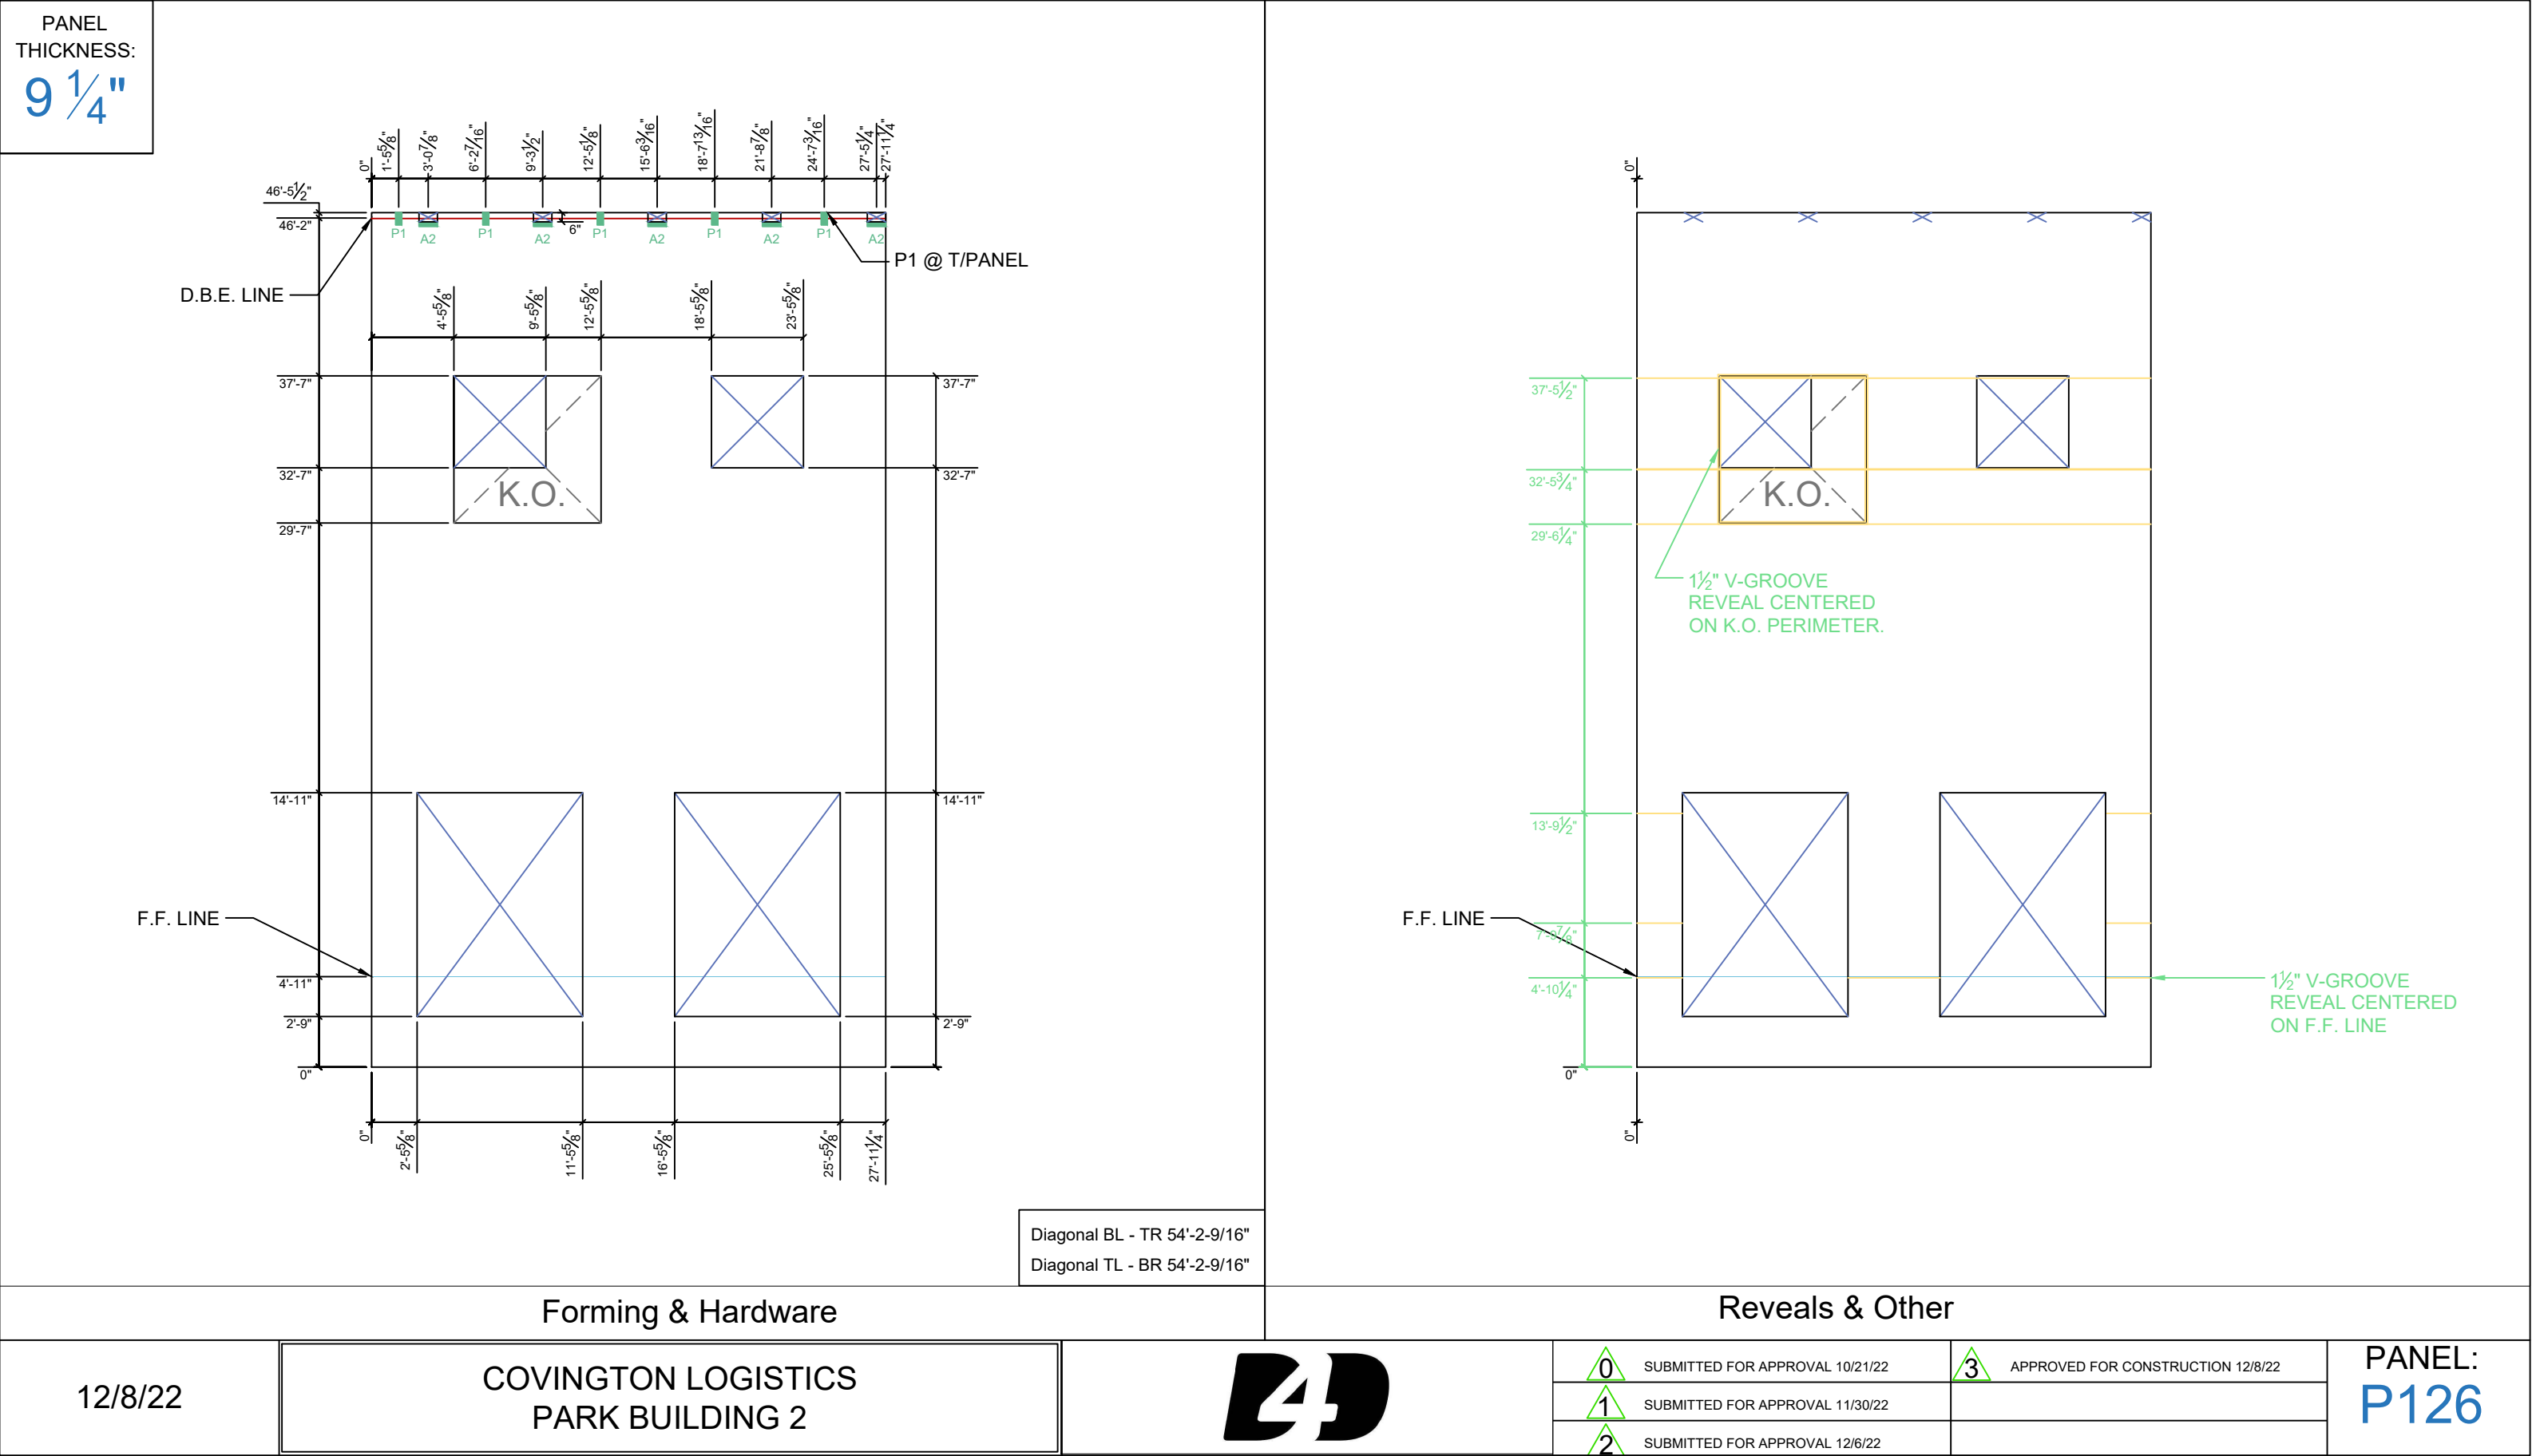


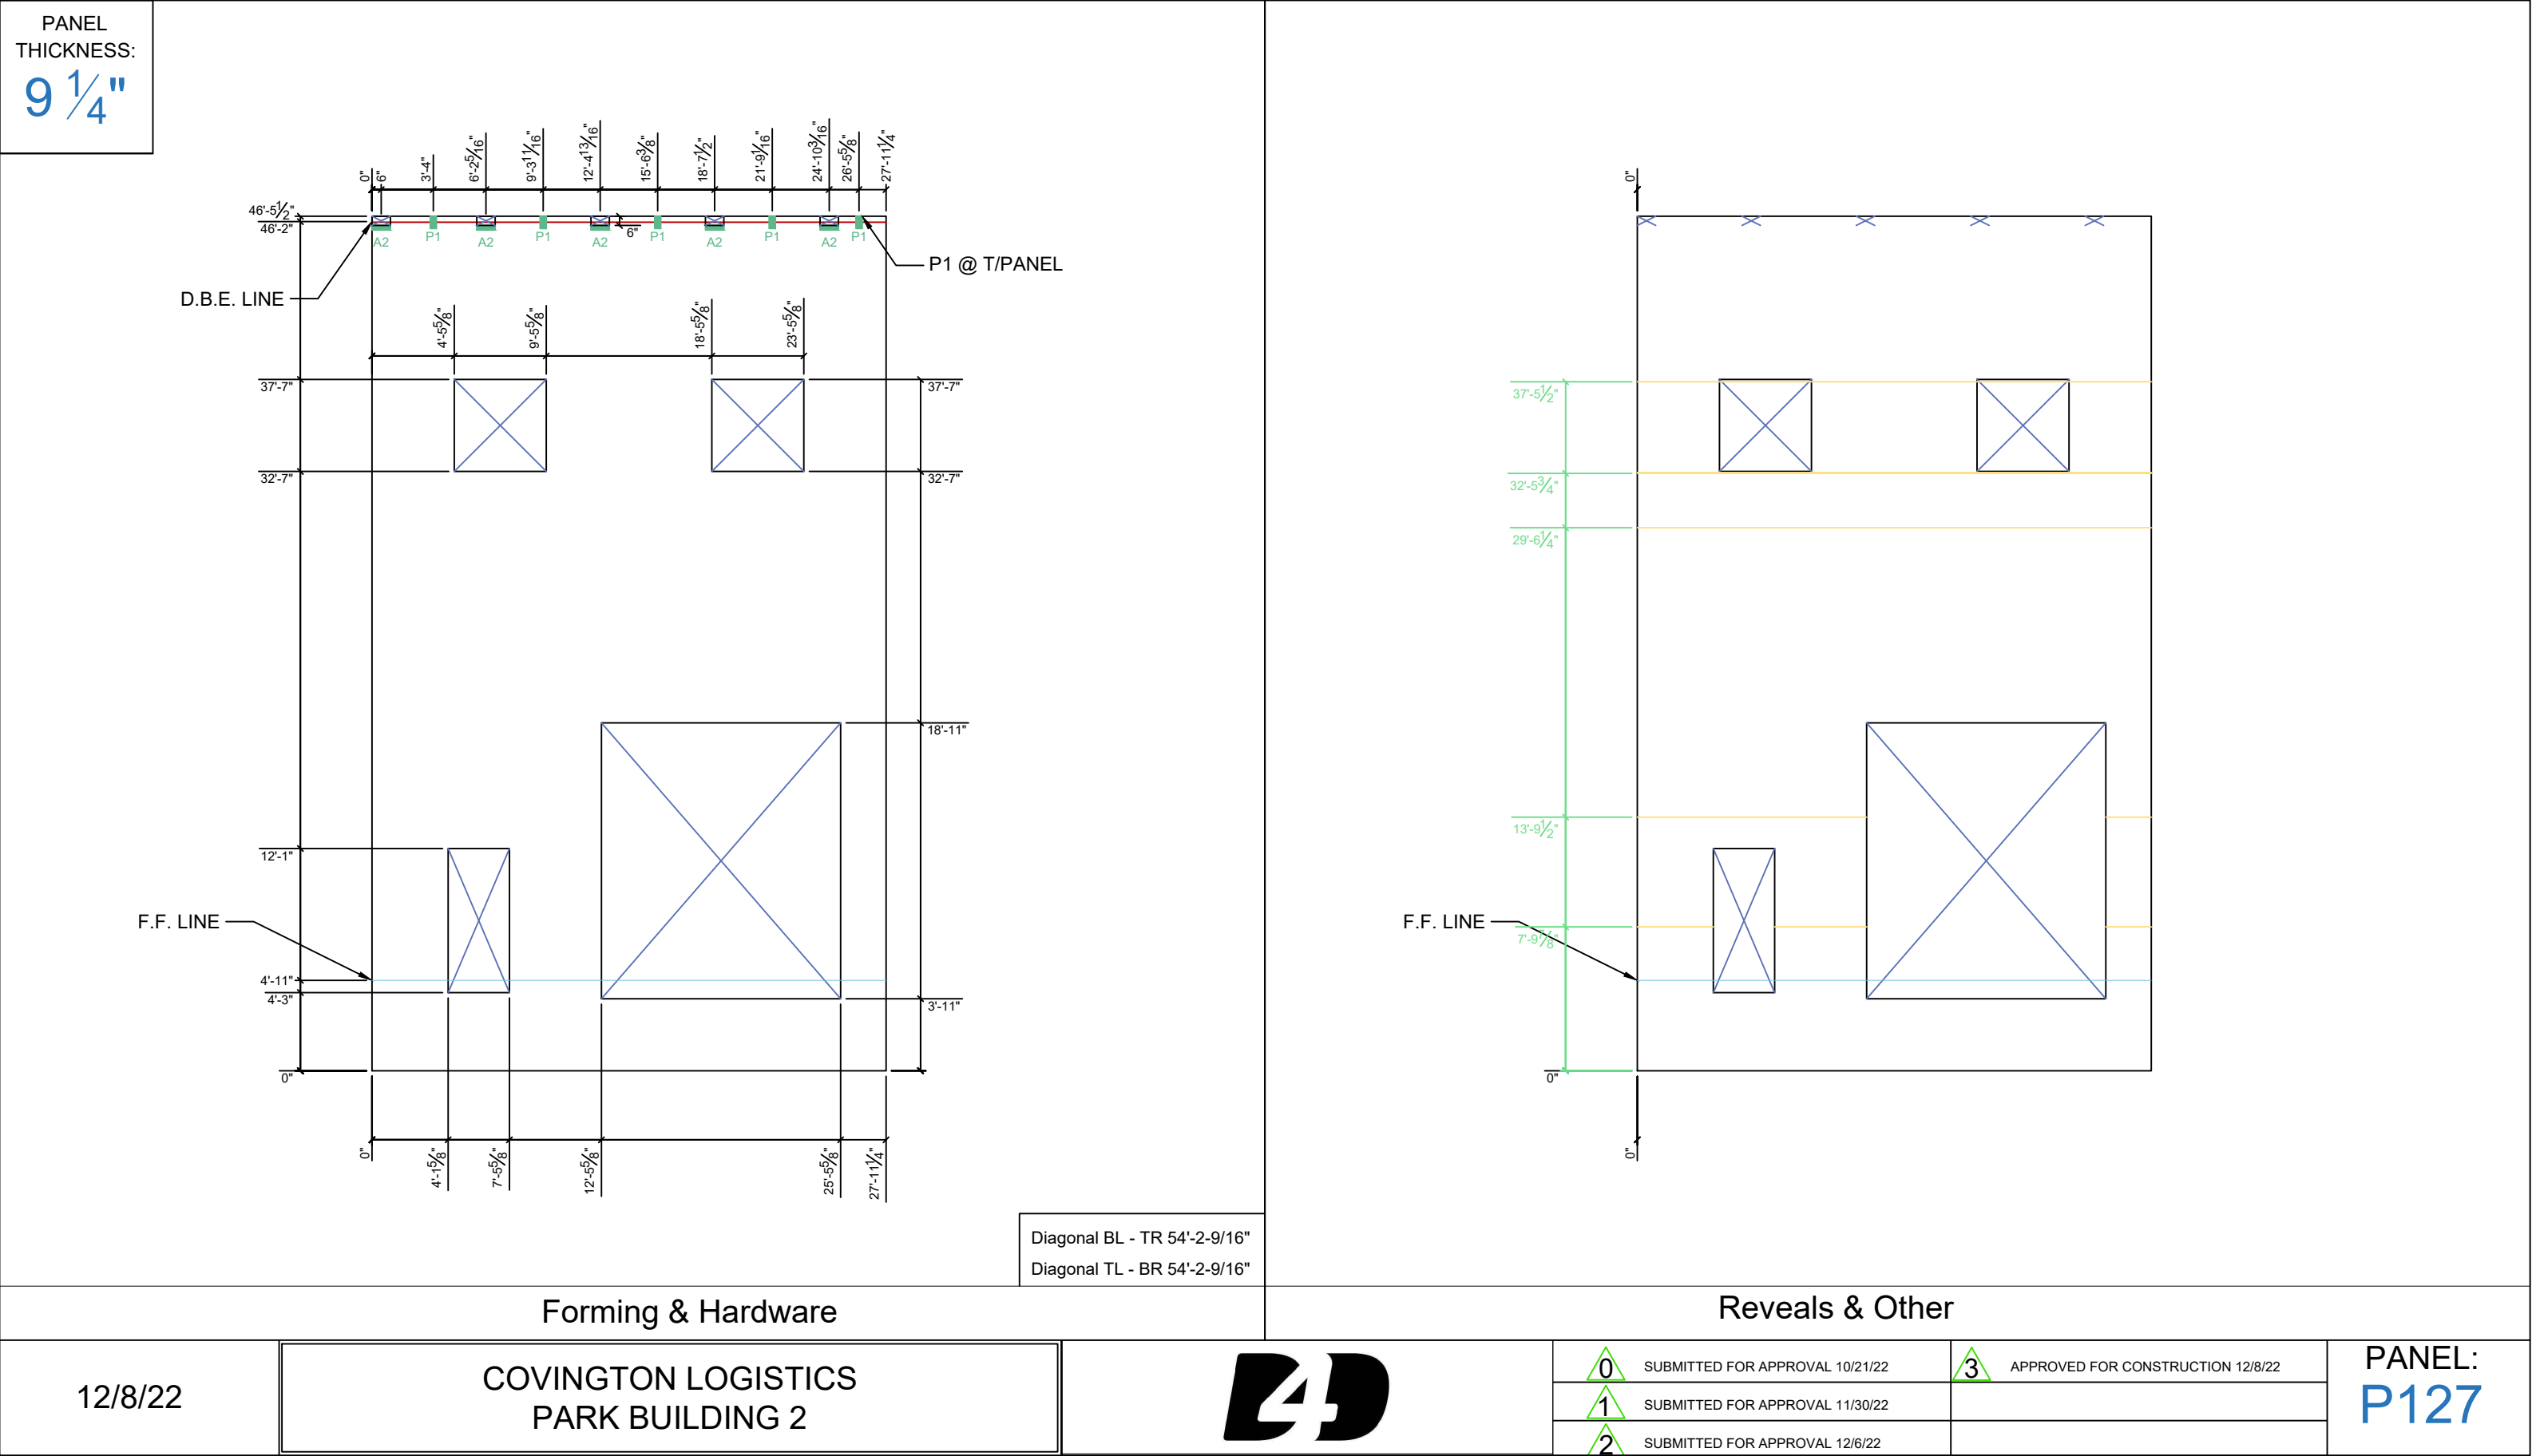

PANEL
THICKNESS:
9 1/4"

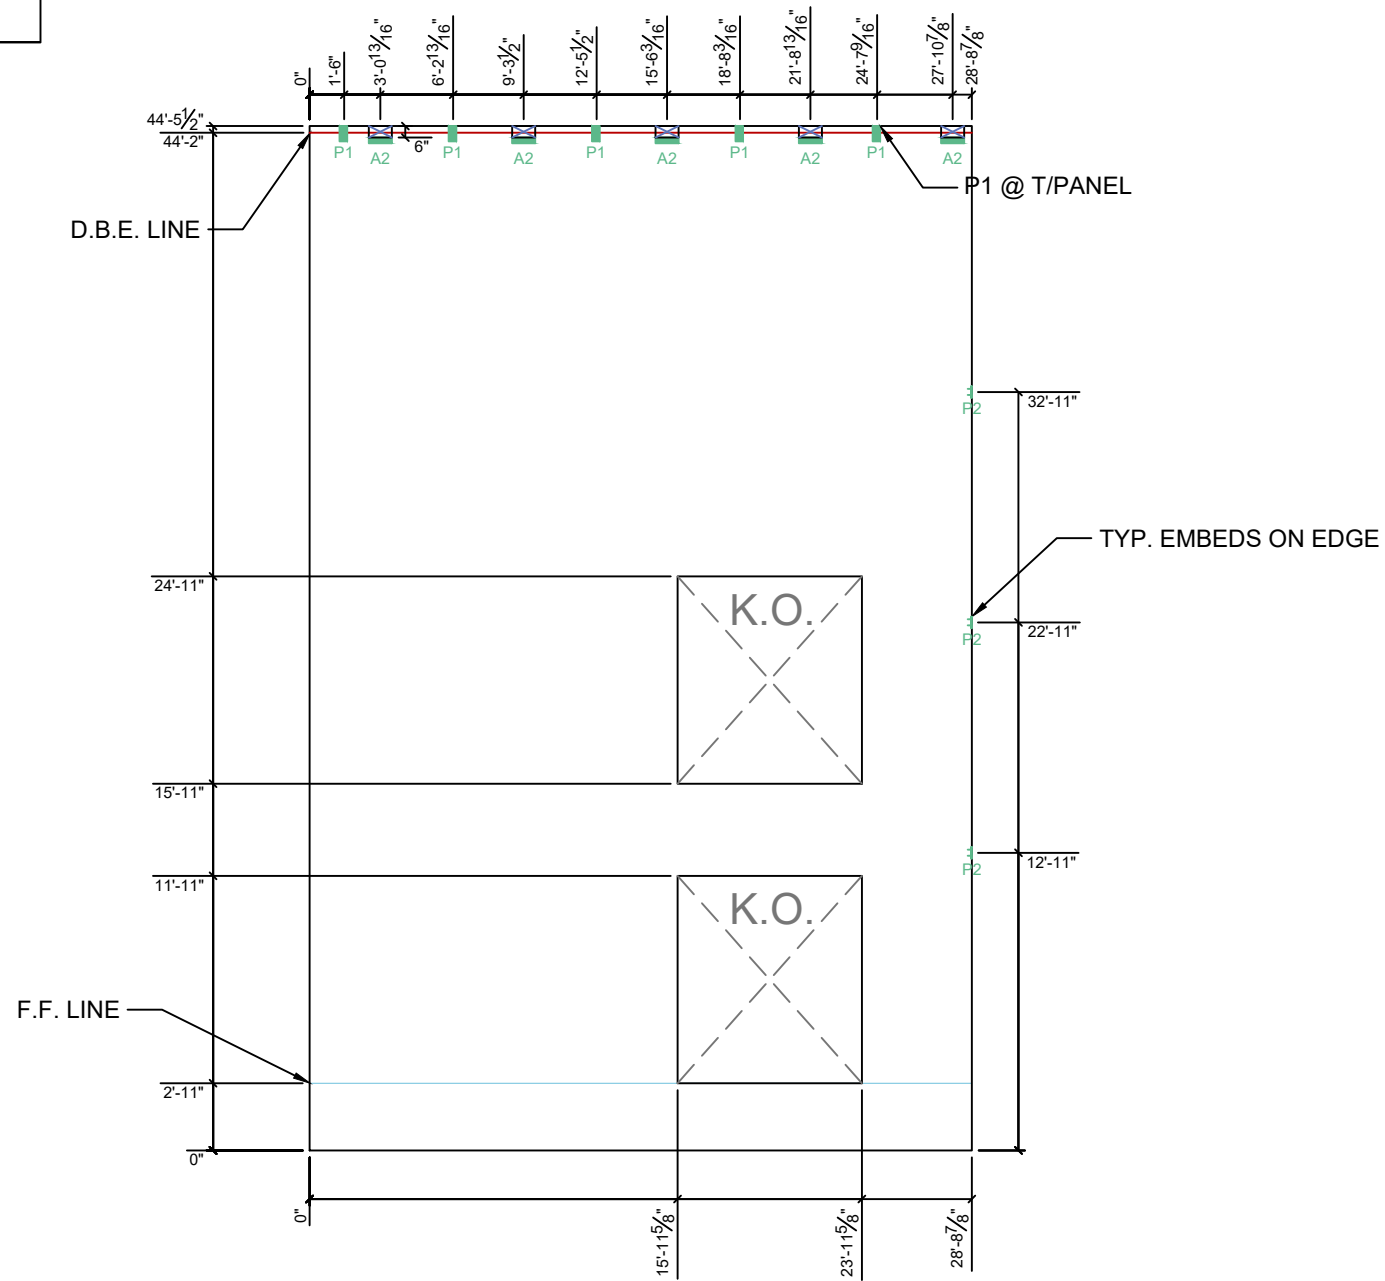

Diagonal BL - TR 53'-4-5/16"
Diagonal TL - BR 53'-4-5/16"

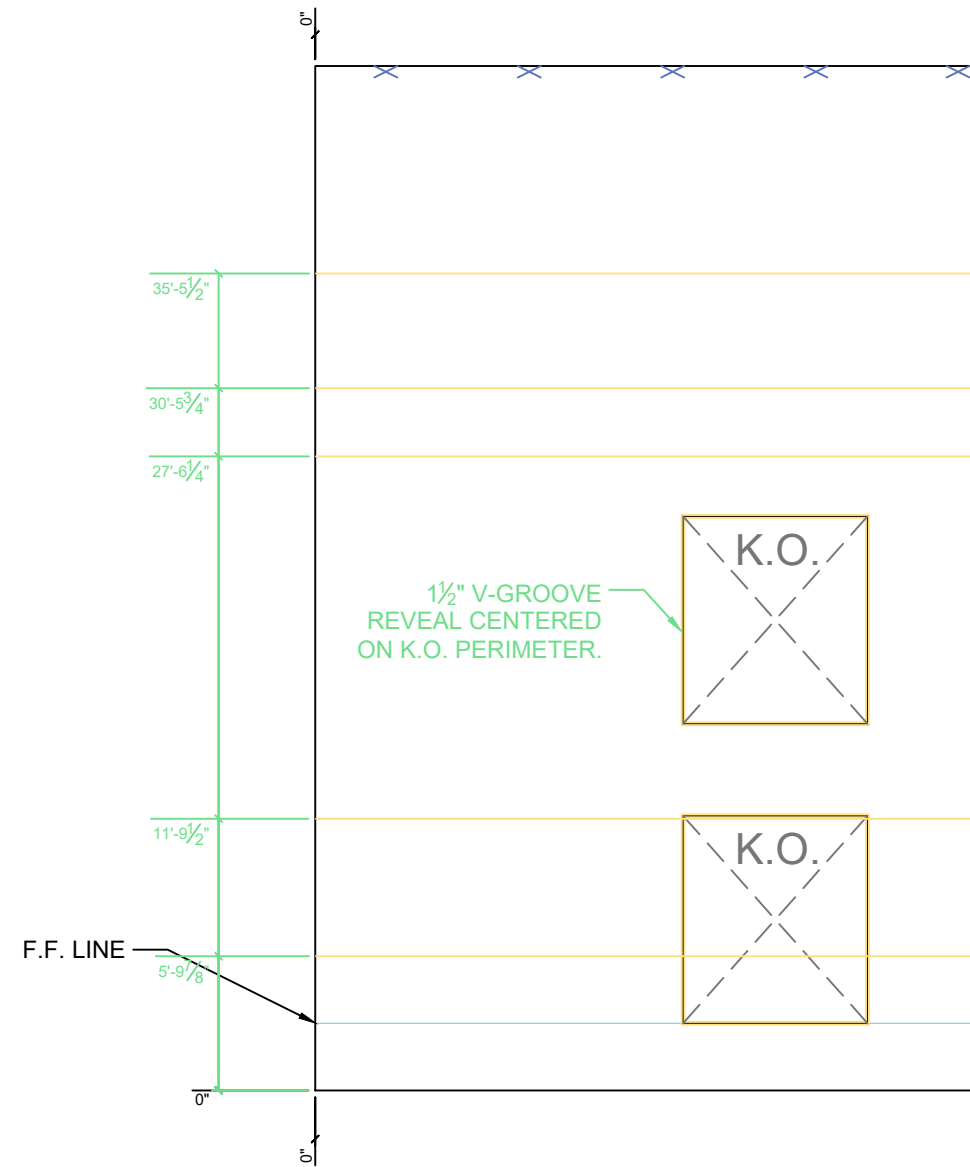

Forming & Hardware

Reveals & Other

12/8/22

COVINGTON LOGISTICS
PARK BUILDING 2





0 SUBMITTED FOR APPROVAL 10/21/22
1 SUBMITTED FOR APPROVAL 11/30/22
2 SUBMITTED FOR APPROVAL 12/6/22

3 APPROVED FOR CONSTRUCTION 12/8/22

PANEL:
P128

PANEL THICKNESS:
9 1/4"

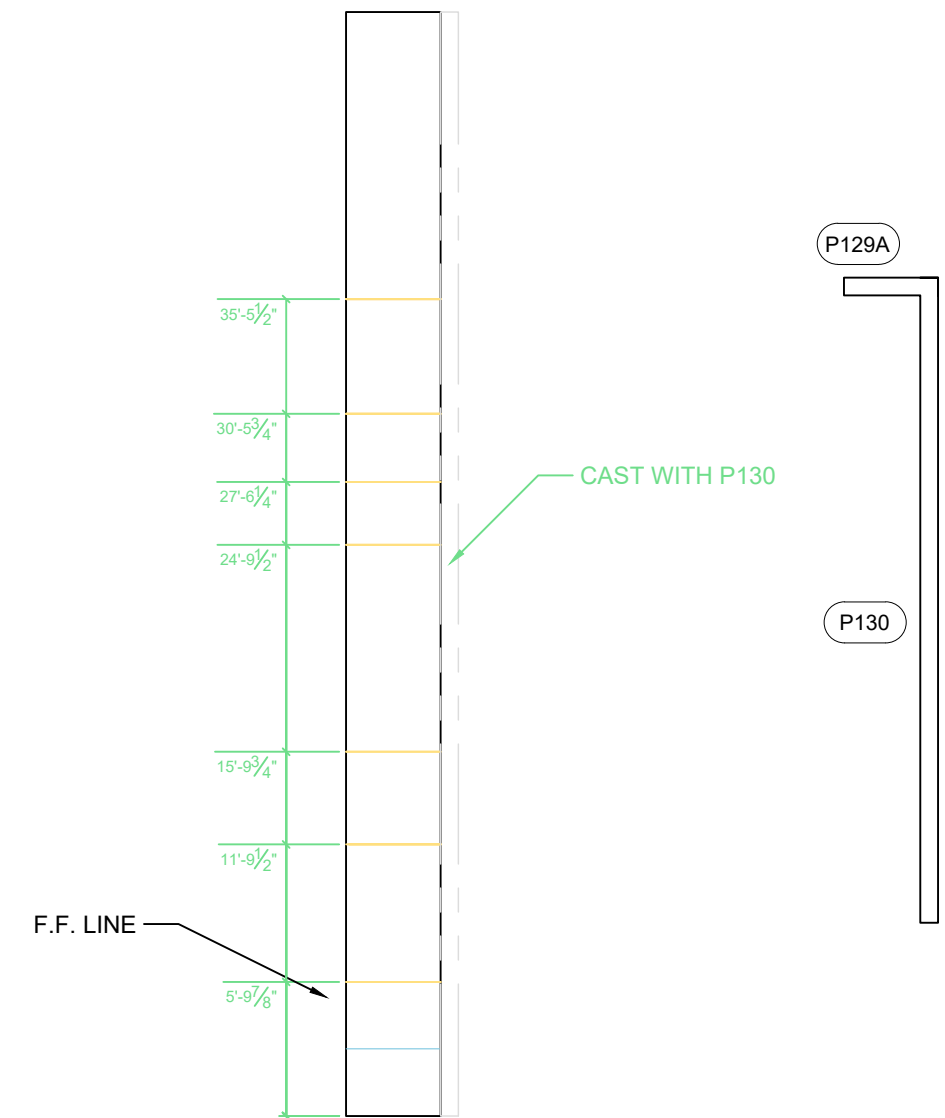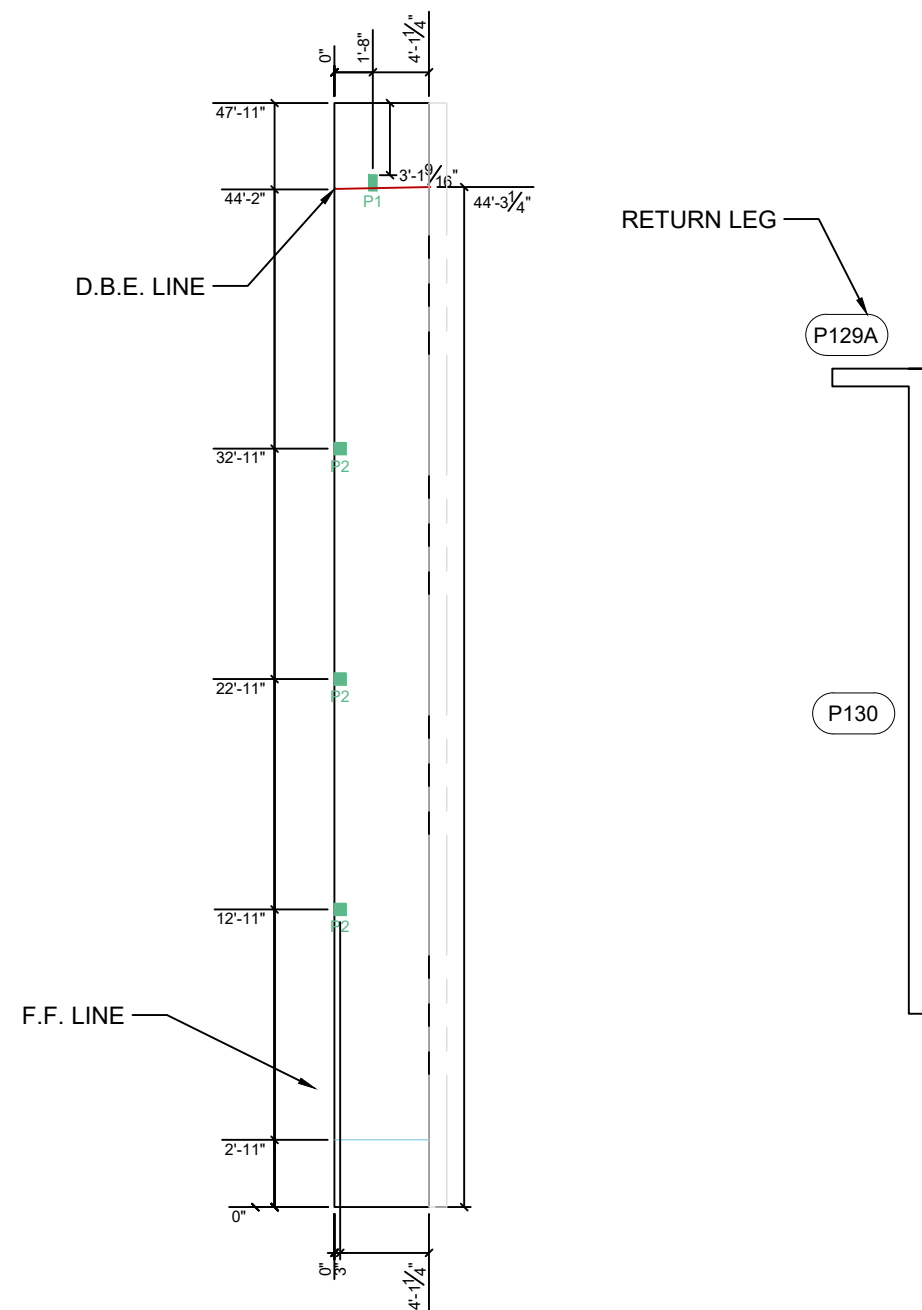

Diagonal BL - TR 48'-2-1/8"
Diagonal TL - BR 48'-2-1/8"

Forming & Hardware

Reveals & Other

12/8/22


COVINGTON LOGISTICS
PARK BUILDING 2



0	SUBMITTED FOR APPROVAL 10/21/22
1	SUBMITTED FOR APPROVAL 11/30/22
2	SUBMITTED FOR APPROVAL 12/6/22


3 APPROVED FOR CONSTRUCTION 12/8/22

PANEL:
P129A

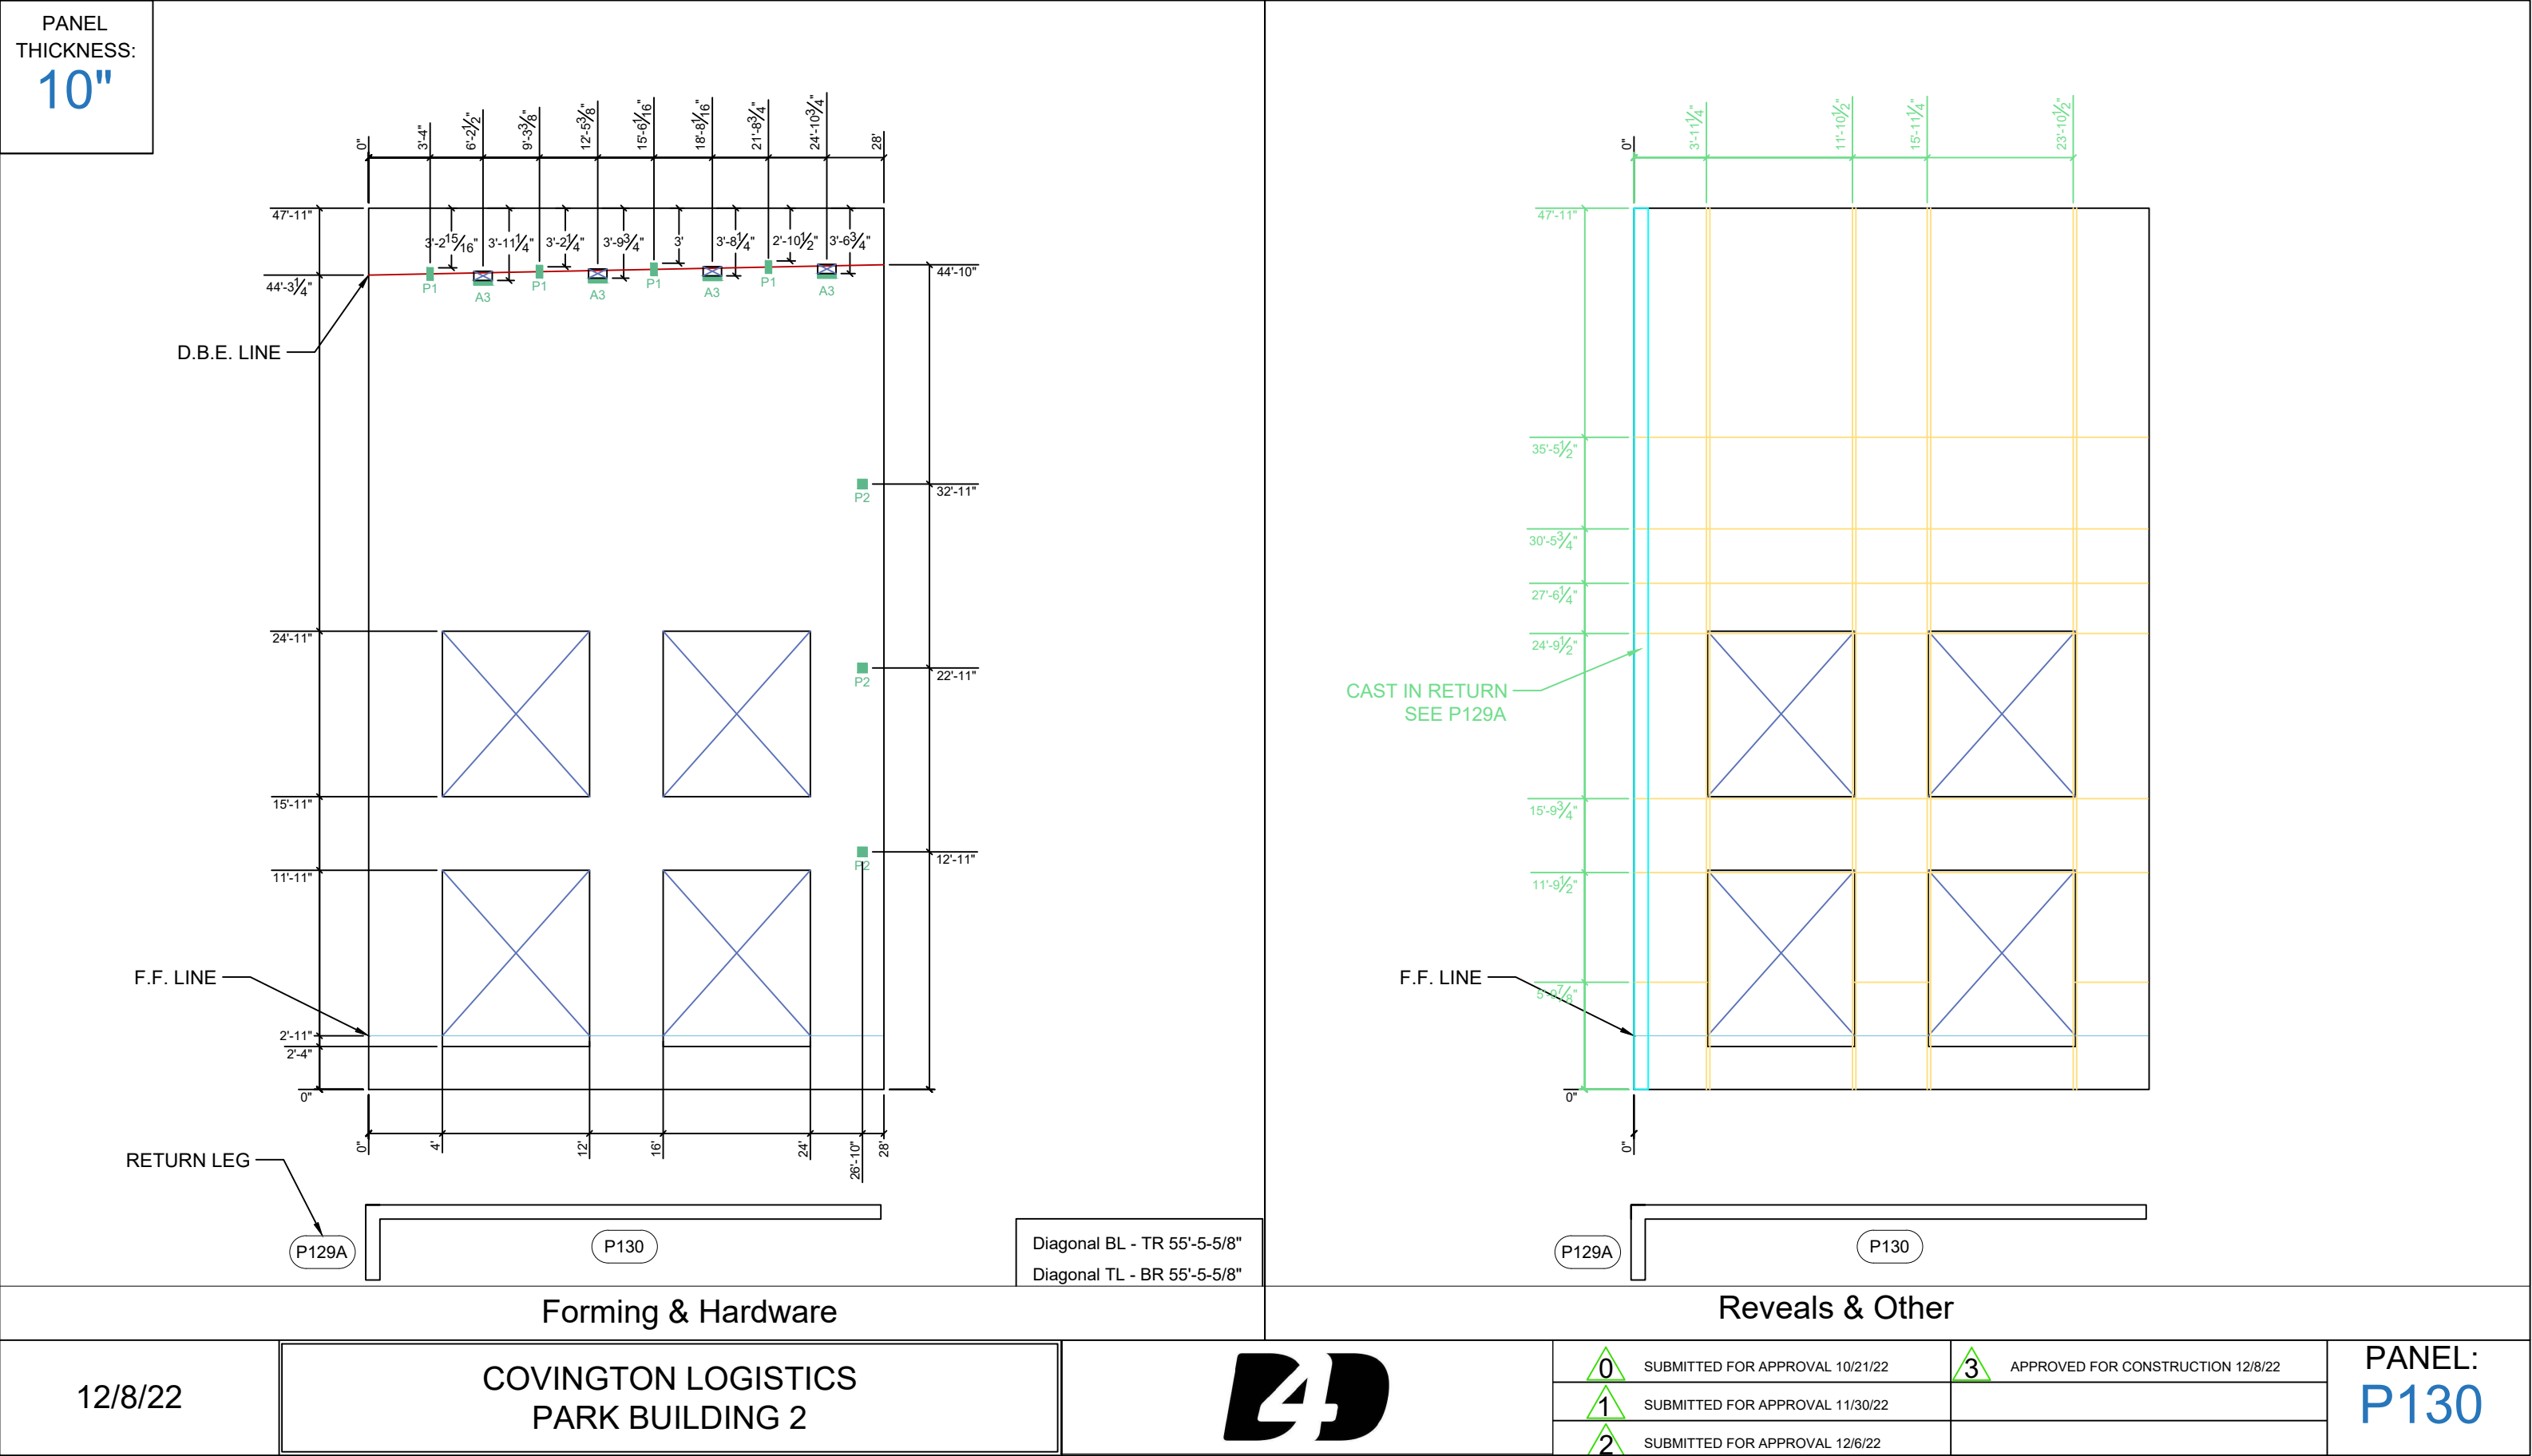


<div>PANEL THICKNESS: 10"</div>		<div>Diagonal BL - TR 48'-2-1/8" Diagonal TL - BR 48'-2-1/8"</div>		<div>Reveals & Other</div>	
Forming & Hardware		Reveals & Other			
12/8/22	COVINGTON LOGISTICS PARK BUILDING 2		<div>0</div> SUBMITTED FOR APPROVAL 10/21/22	<div>3</div> APPROVED FOR CONSTRUCTION 12/8/22	PANEL: P131
			<div>1</div> SUBMITTED FOR APPROVAL 11/30/22		
			<div>2</div> SUBMITTED FOR APPROVAL 12/6/22		

PANEL
THICKNESS:
10"

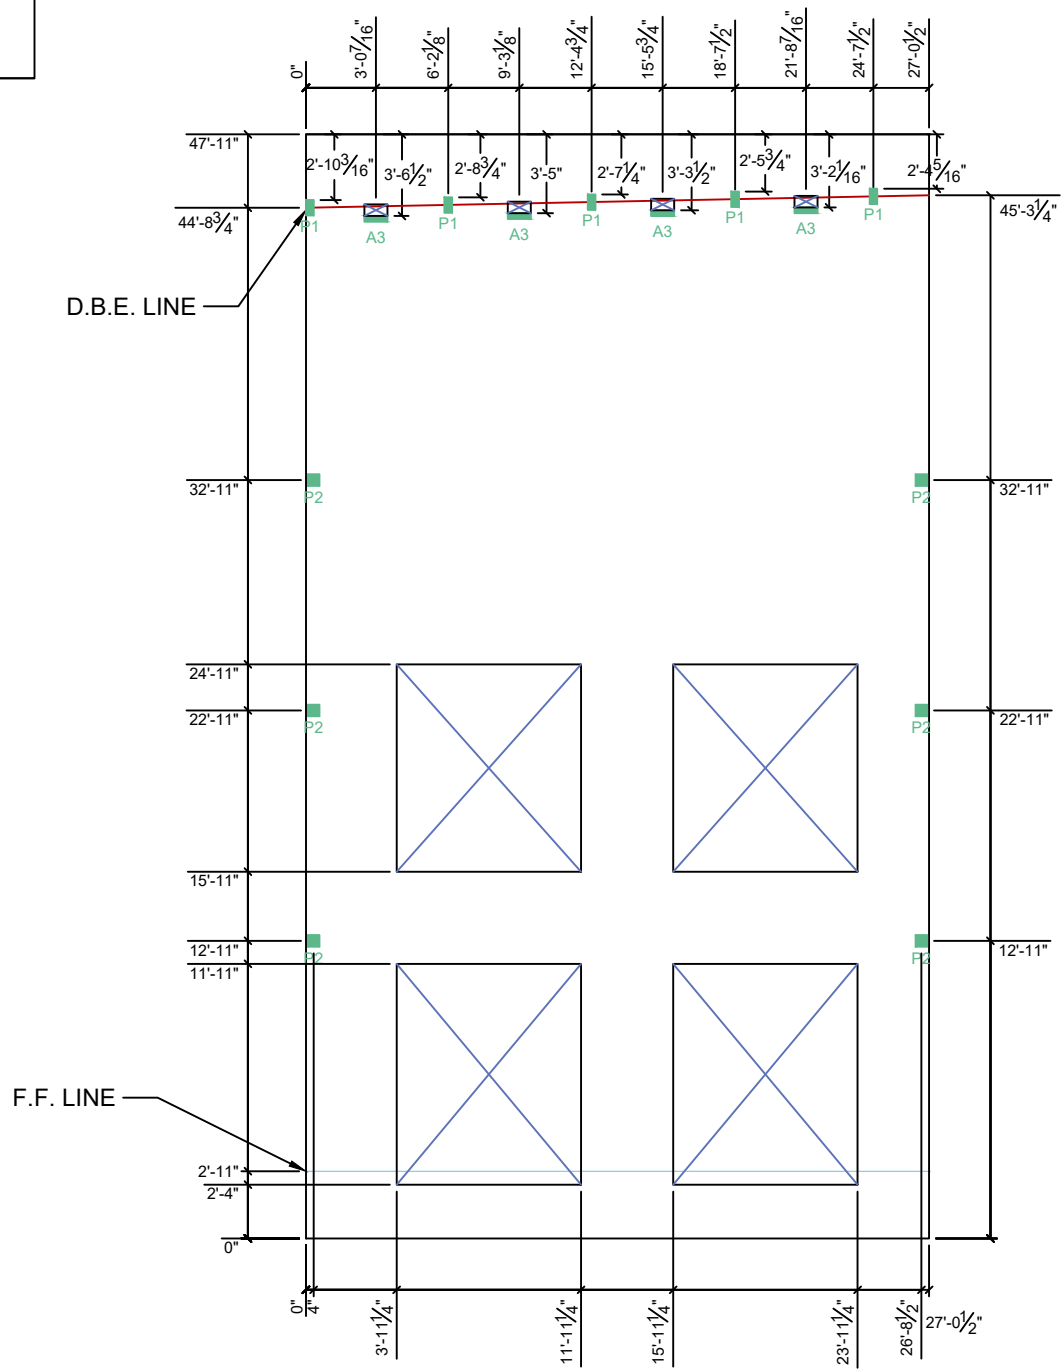




Diagonal BL - TR 55'-5-5/8"
Diagonal TL - BR 55'-5-5/8"

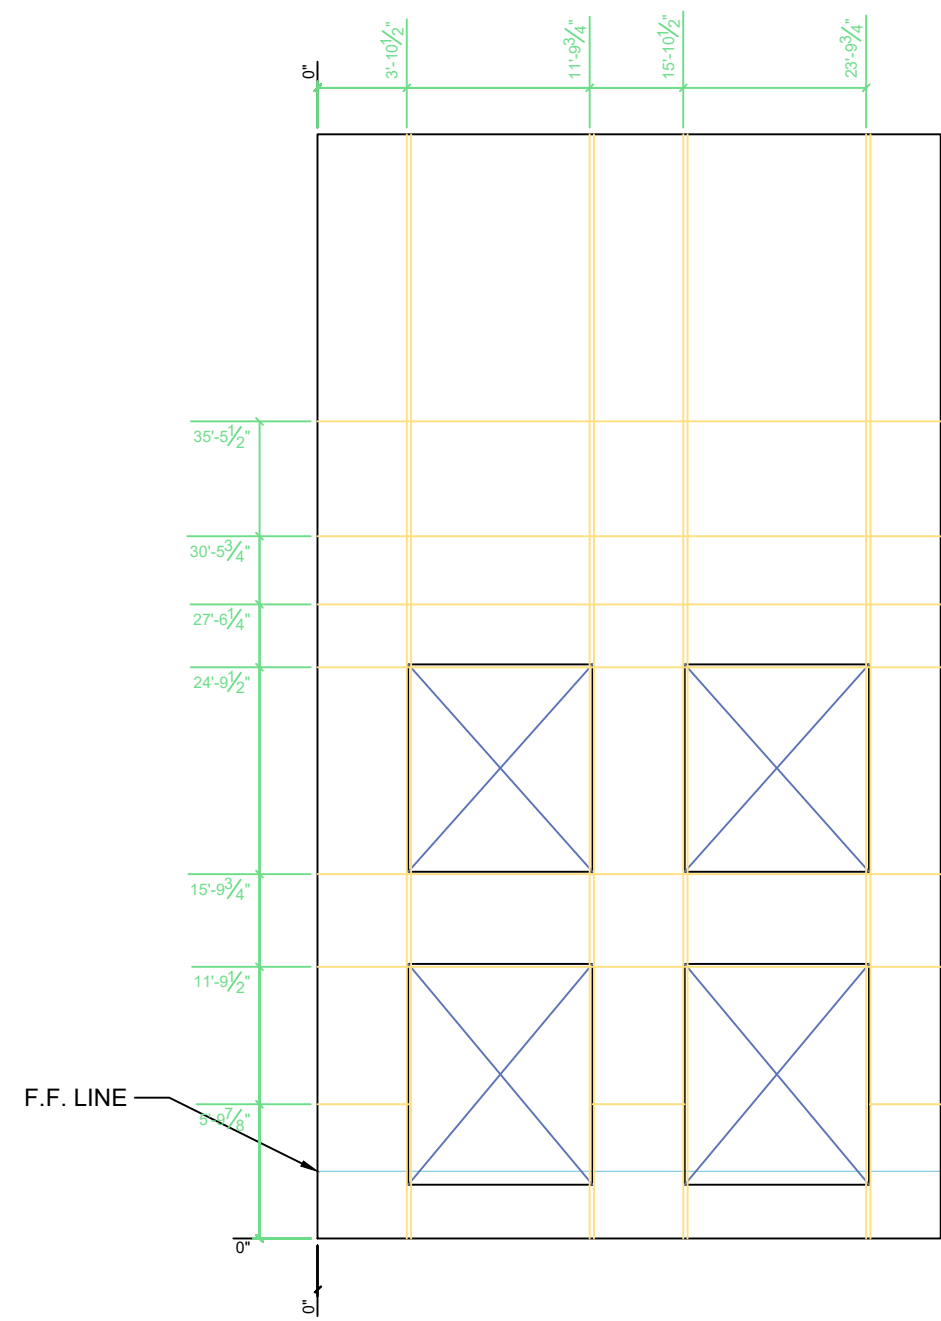



Forming & Hardware



Reveals & Other


12/8/22	COVINGTON LOGISTICS PARK BUILDING 2		0 SUBMITTED FOR APPROVAL 10/21/22	3 APPROVED FOR CONSTRUCTION 12/8/22	PANEL: P132
			1 SUBMITTED FOR APPROVAL 11/30/22		
			2 SUBMITTED FOR APPROVAL 12/6/22		
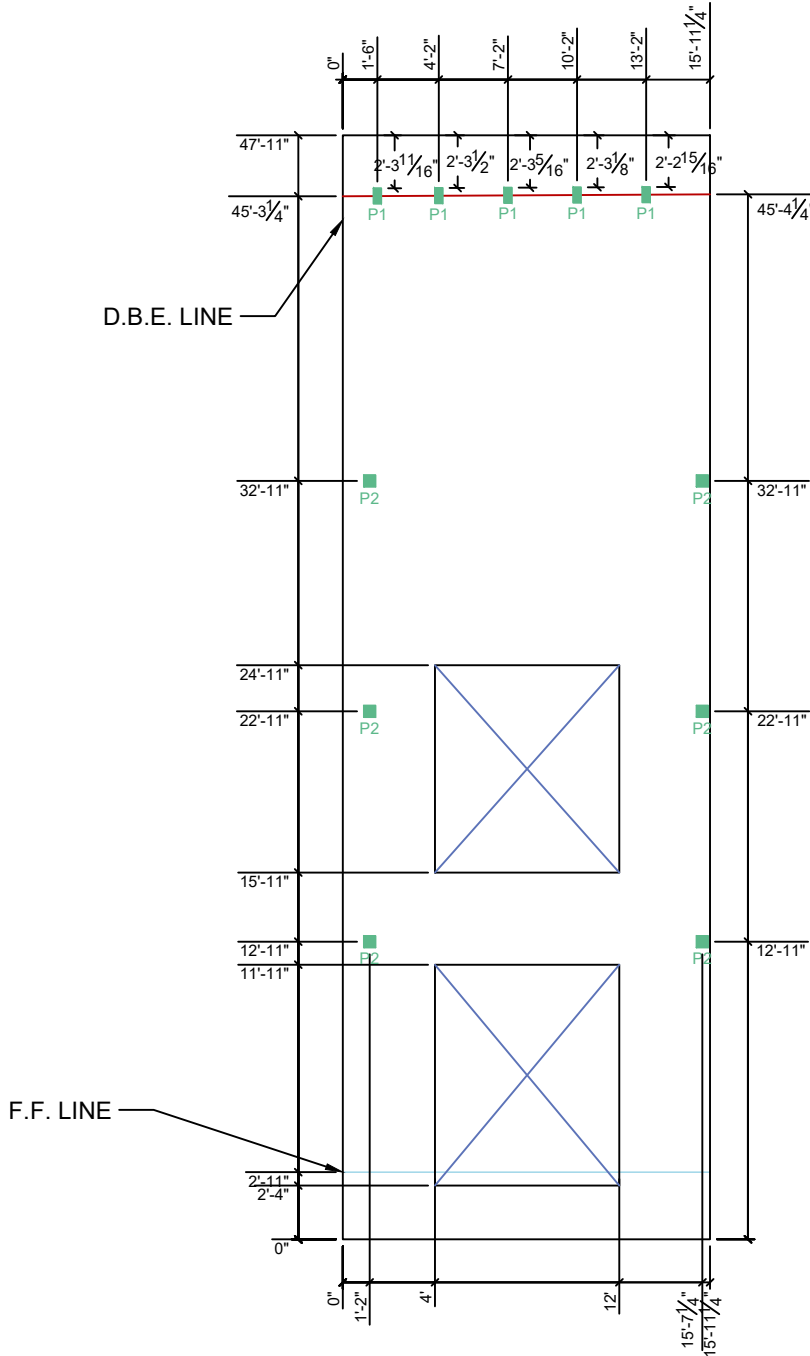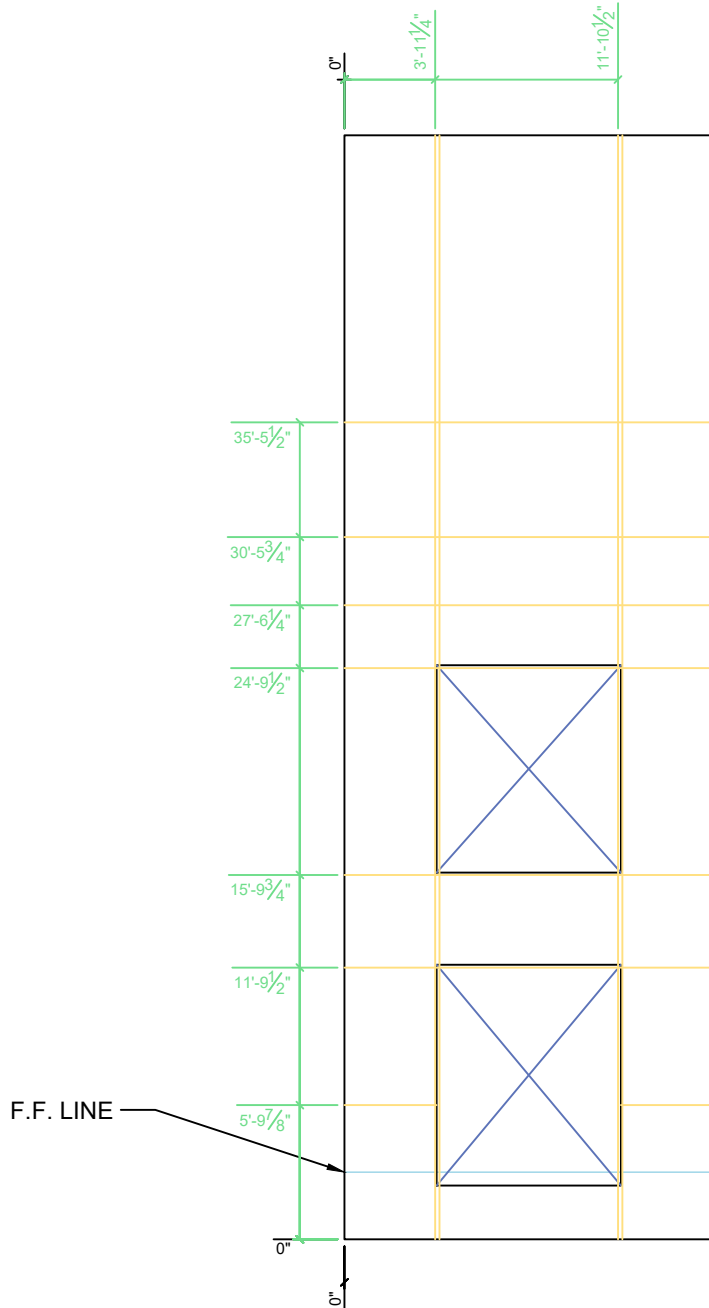
<div>PANEL THICKNESS: 10"</div>											
		<div>Diagonal BL - TR 49'-6-5/8" Diagonal TL - BR 49'-6-5/8"</div>									
<div>Forming & Hardware</div>						<div>Reveals & Other</div>					
12/8/22		COVINGTON LOGISTICS PARK BUILDING 2				<div>0 SUBMITTED FOR APPROVAL 10/21/22</div>		<div>3 APPROVED FOR CONSTRUCTION 12/8/22</div>		PANEL: P133	
						<div>1 SUBMITTED FOR APPROVAL 11/30/22</div>					
						<div>2 SUBMITTED FOR APPROVAL 12/6/22</div>					

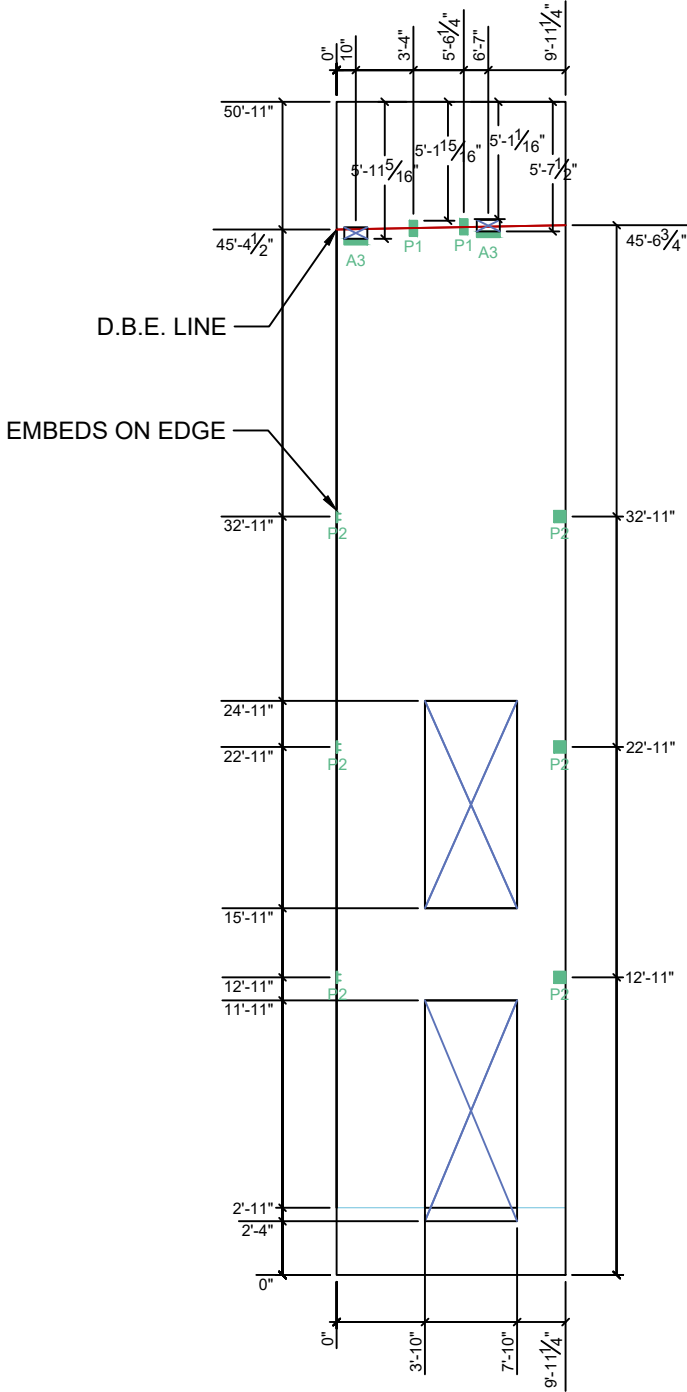
<div>PANEL THICKNESS: 10"</div>				<div>Diagonal BL - TR 51'-10-11/16"</div> <div>Diagonal TL - BR 51'-10-11/16"</div>	
Forming & Hardware		Reveals & Other			
12/8/22	COVINGTON LOGISTICS PARK BUILDING 2		<div>0</div> <div>SUBMITTED FOR APPROVAL 10/21/22</div>	<div>3</div> <div>APPROVED FOR CONSTRUCTION 12/8/22</div>	PANEL: P134
			<div>1</div> <div>SUBMITTED FOR APPROVAL 11/30/22</div>		
			<div>2</div> <div>SUBMITTED FOR APPROVAL 12/6/22</div>		

<div> <div>PANEL THICKNESS: 10"</div> <div> </div> <div> <div>Diagonal BL - TR 52'-4-13/16"</div> <div>Diagonal TL - BR 52'-4-13/16"</div> </div> </div>		<div> <div>Reveals & Other</div> <div> </div> </div>			
12/8/22	COVINGTON LOGISTICS PARK BUILDING 2		<div>0</div> <div>SUBMITTED FOR APPROVAL 10/21/22</div>	<div>3</div> <div>APPROVED FOR CONSTRUCTION 12/8/22</div>	<div>PANEL: P135</div>
			<div>1</div> <div>SUBMITTED FOR APPROVAL 11/30/22</div>		
			<div>2</div> <div>SUBMITTED FOR APPROVAL 12/6/22</div>		
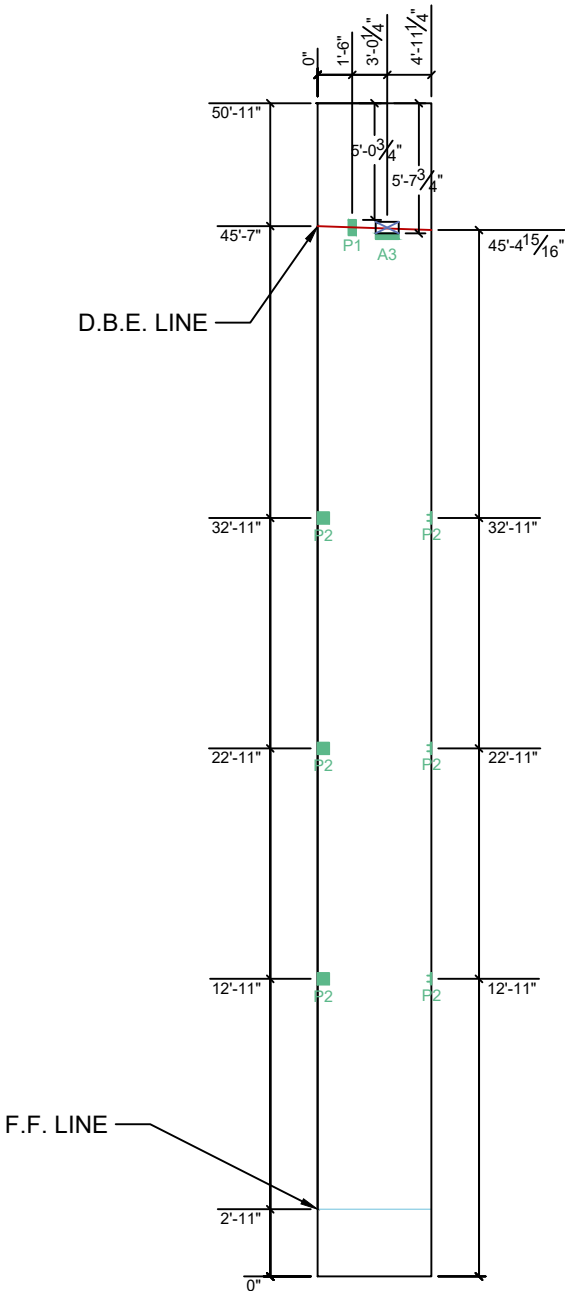
<div>PANEL THICKNESS: 10"</div>				<div>Diagonal BL - TR 51'-1-15/16" Diagonal TL - BR 51'-1-15/16"</div>	
Forming & Hardware		Reveals & Other			
12/8/22	COVINGTON LOGISTICS PARK BUILDING 2		<div>0</div> <div>SUBMITTED FOR APPROVAL 10/21/22</div>	<div>3</div> <div>APPROVED FOR CONSTRUCTION 12/8/22</div>	PANEL: P136
			<div>1</div> <div>SUBMITTED FOR APPROVAL 11/30/22</div>		
			<div>2</div> <div>SUBMITTED FOR APPROVAL 12/6/22</div>		

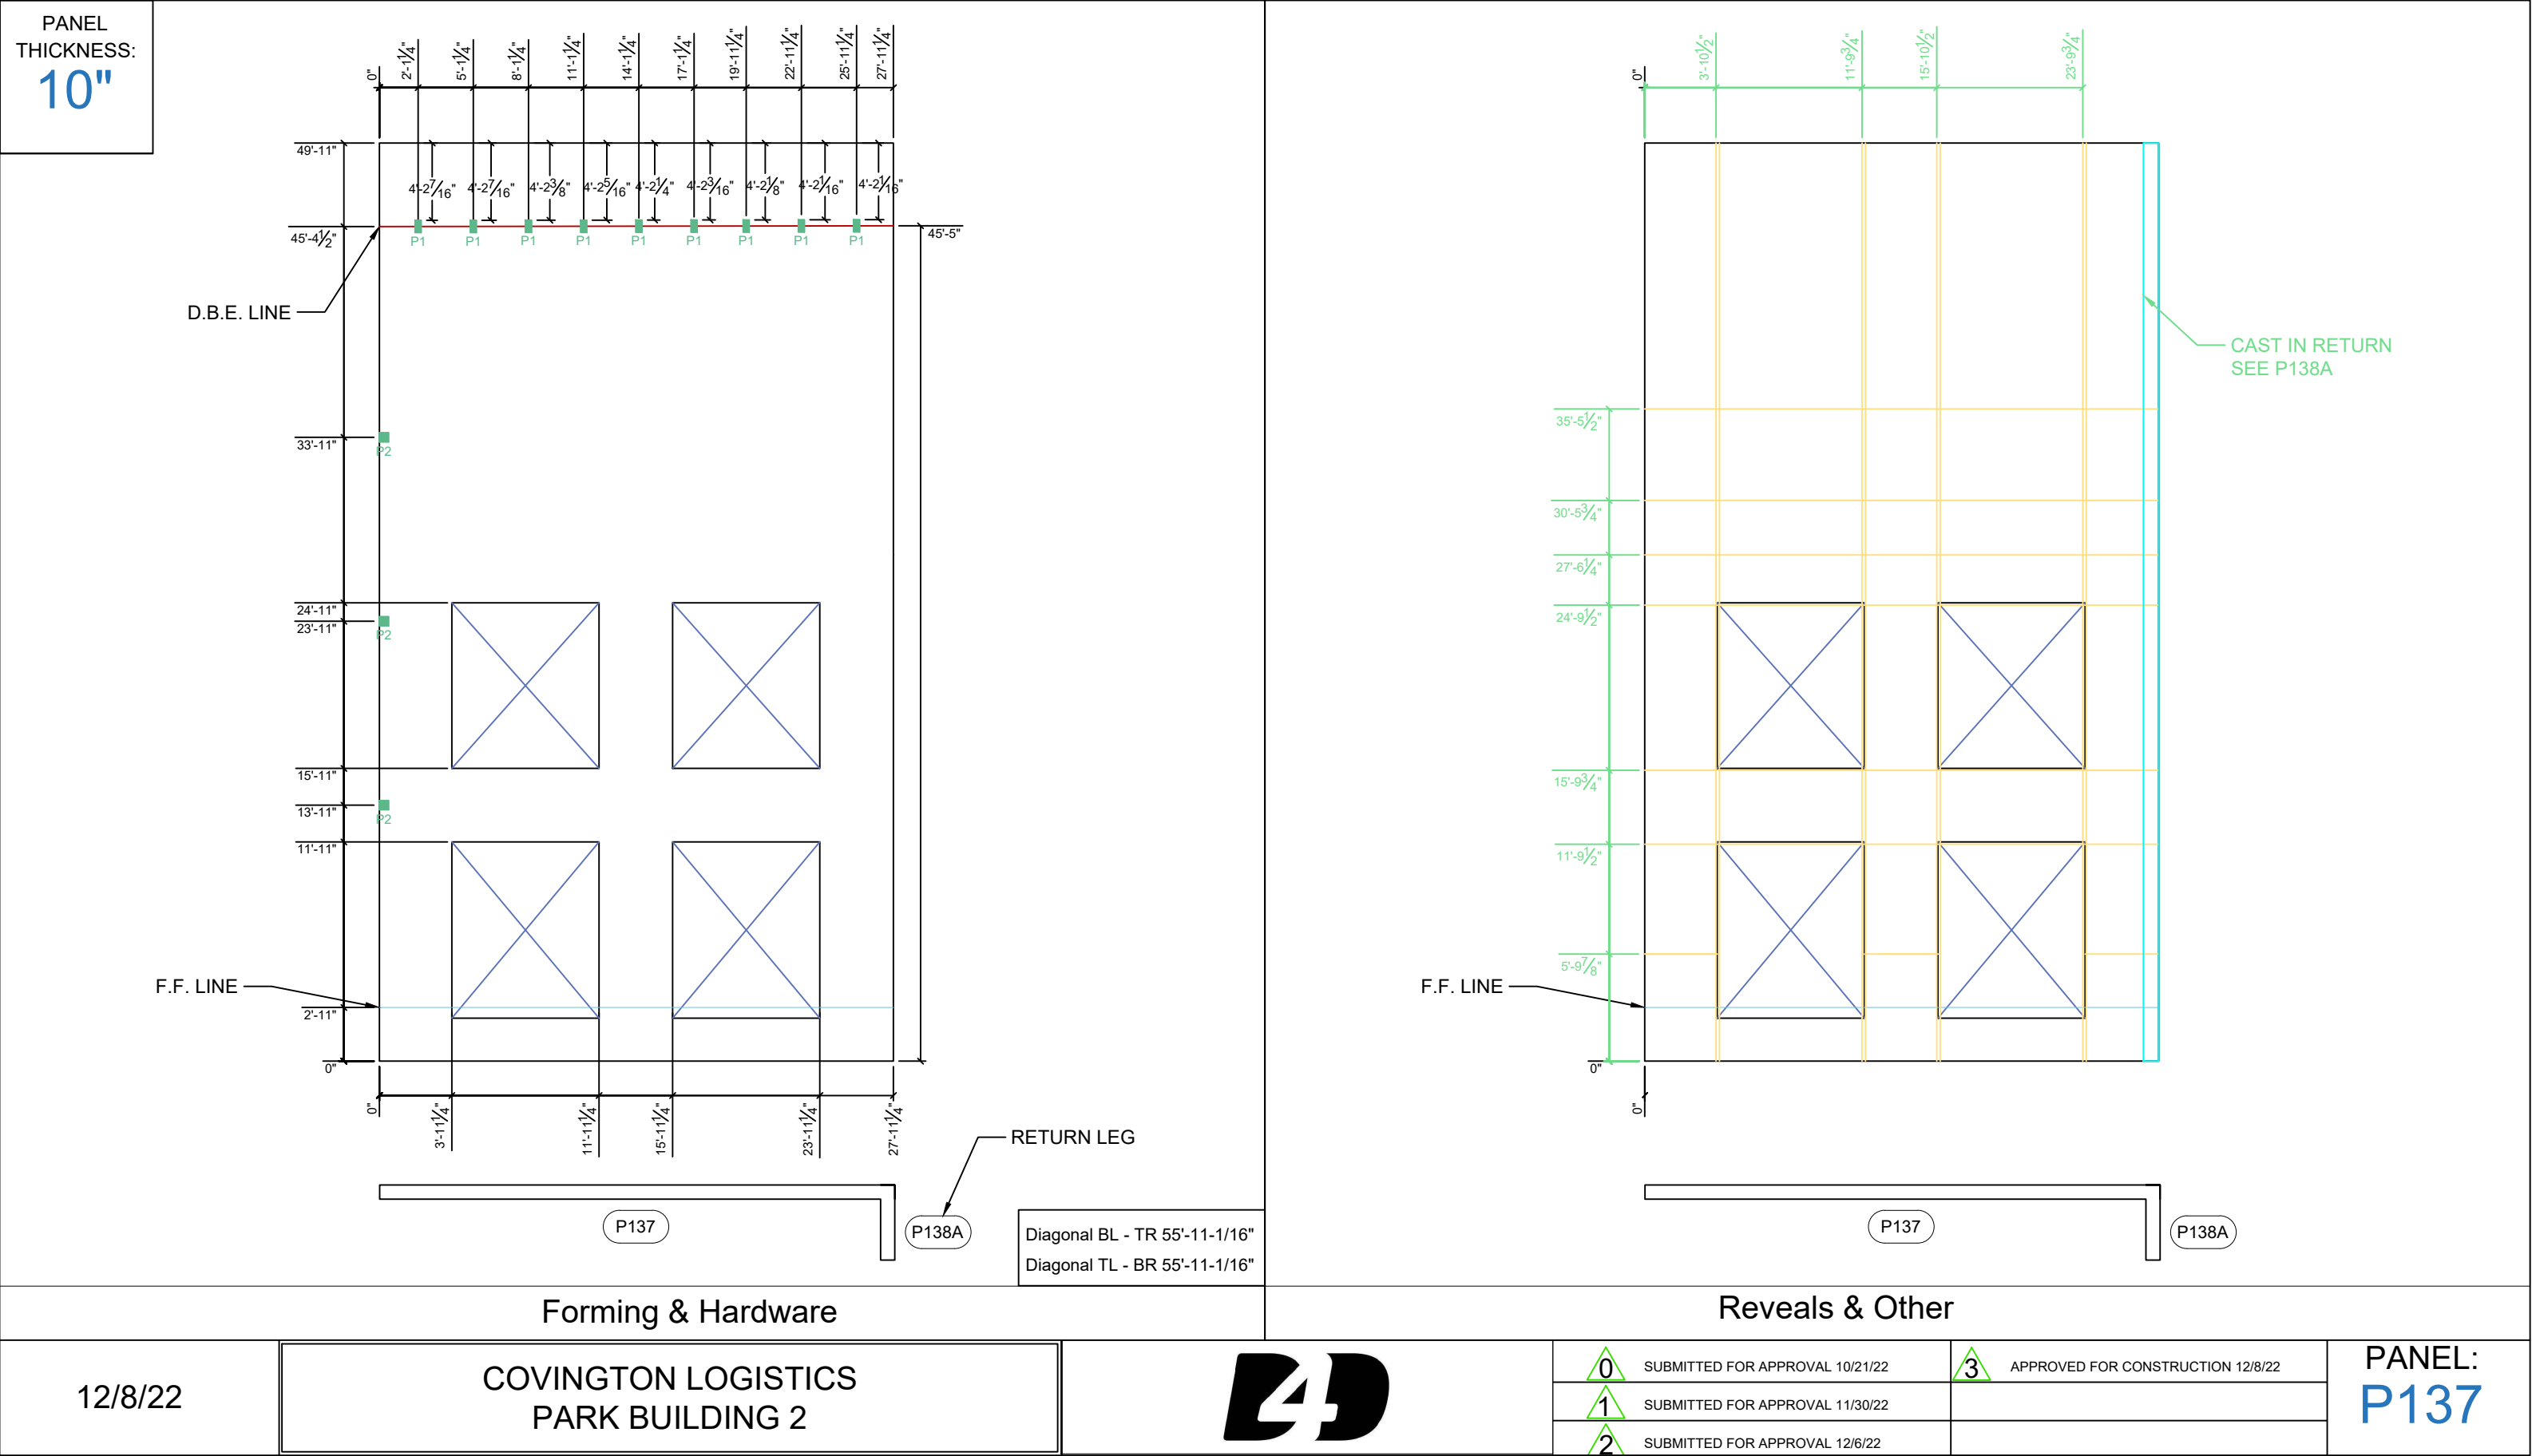


PANEL THICKNESS:
10"

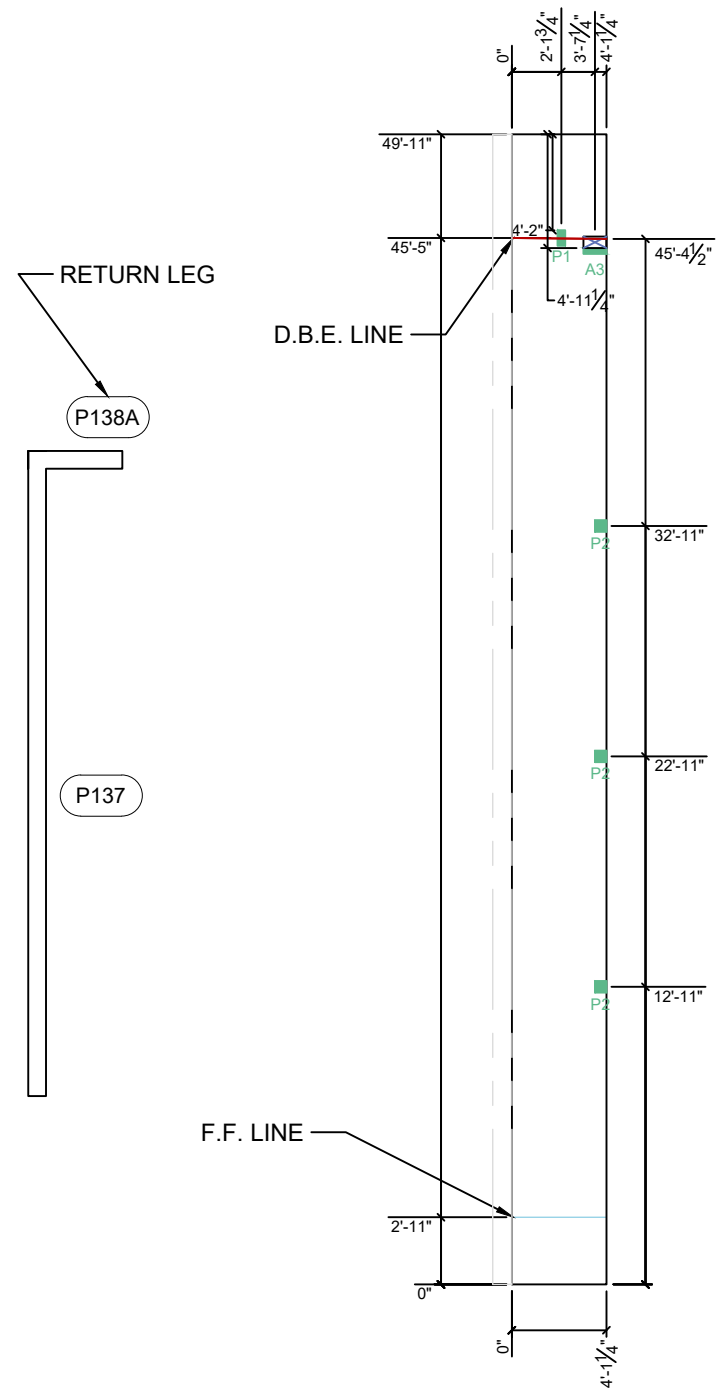

Diagonal BL - TR 51'-1-1/16"

Diagonal TL - BR 51'-1-1/16"

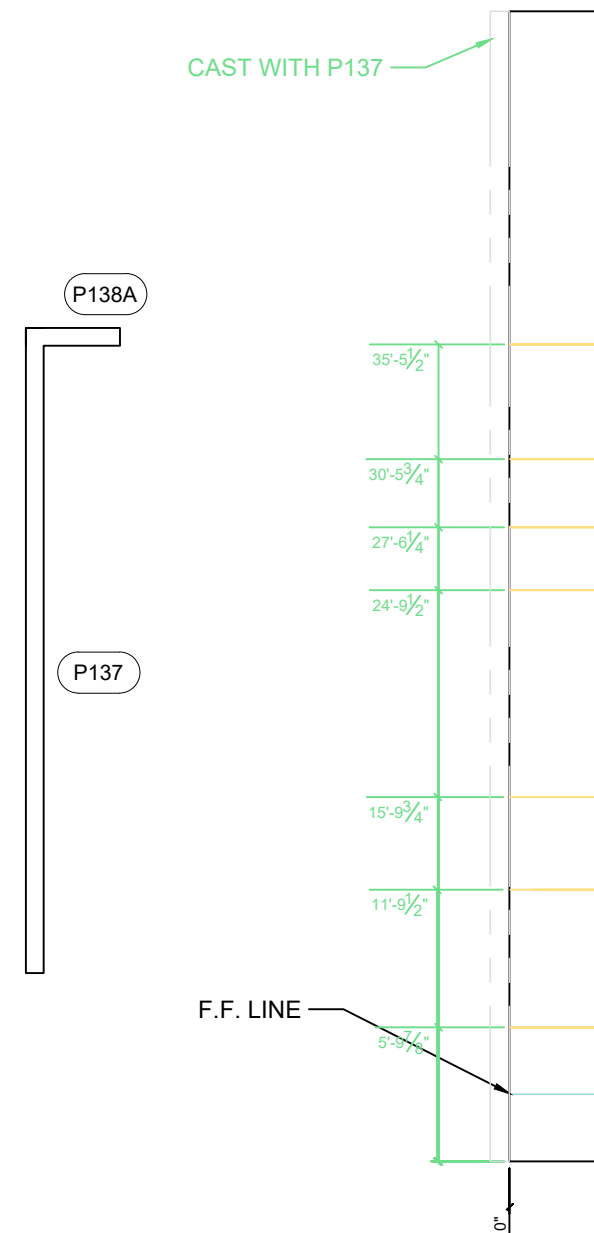

Forming & Hardware

Reveals & Other

12/8/22

COVINGTON LOGISTICS
PARK BUILDING 2




0	SUBMITTED FOR APPROVAL 10/21/22
1	SUBMITTED FOR APPROVAL 11/30/22
2	SUBMITTED FOR APPROVAL 12/6/22


3 APPROVED FOR CONSTRUCTION 12/8/22



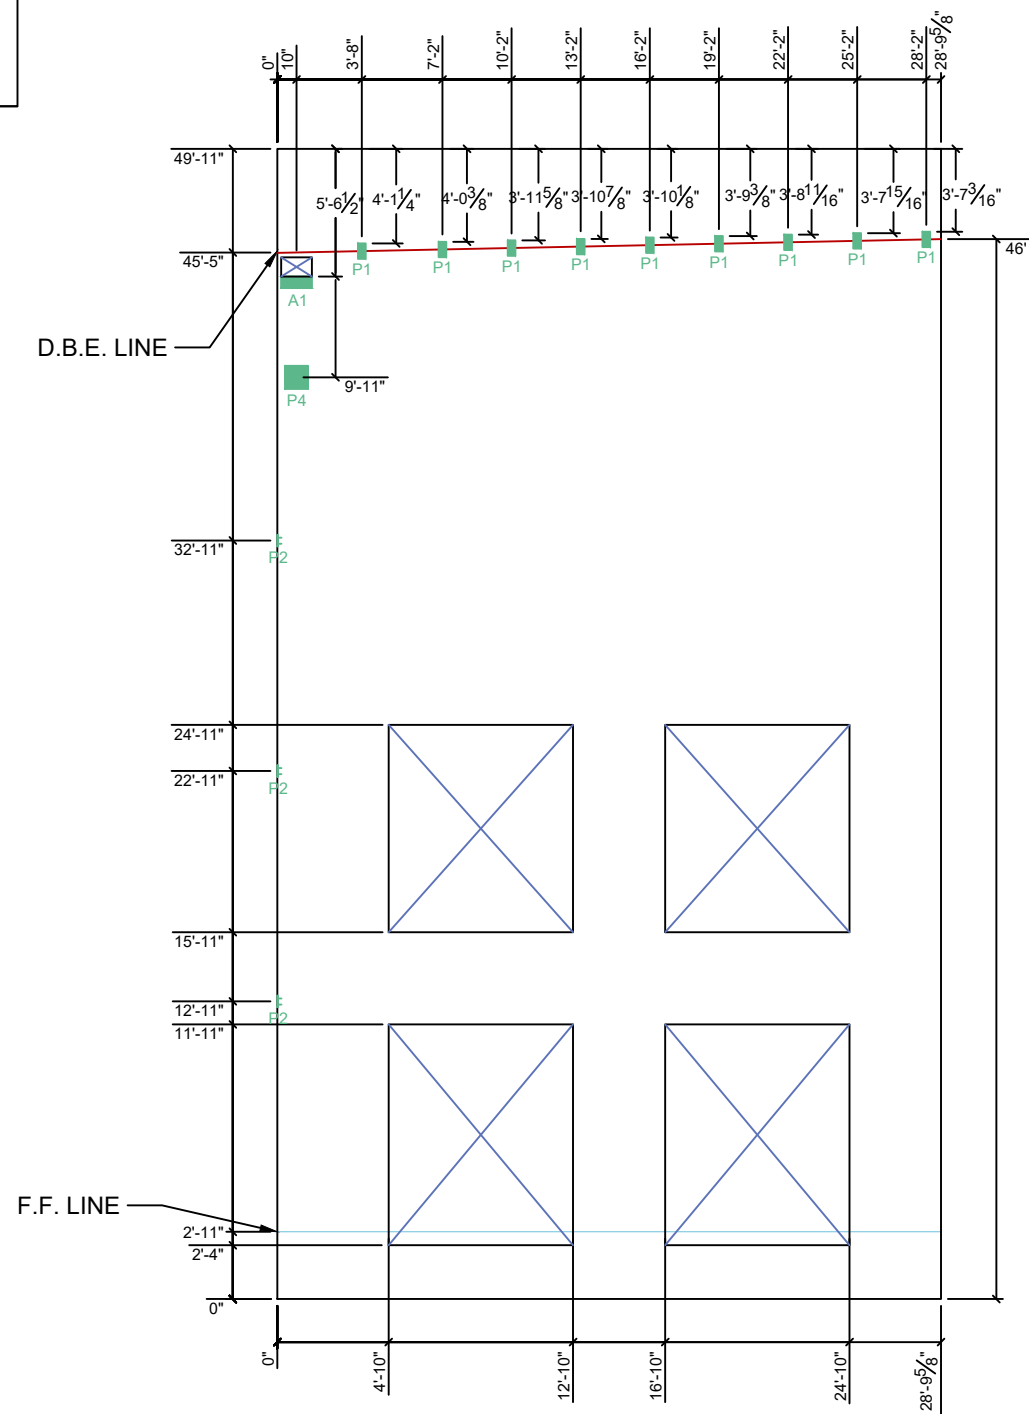


PANEL:
P138A

PANEL
THICKNESS:
10"

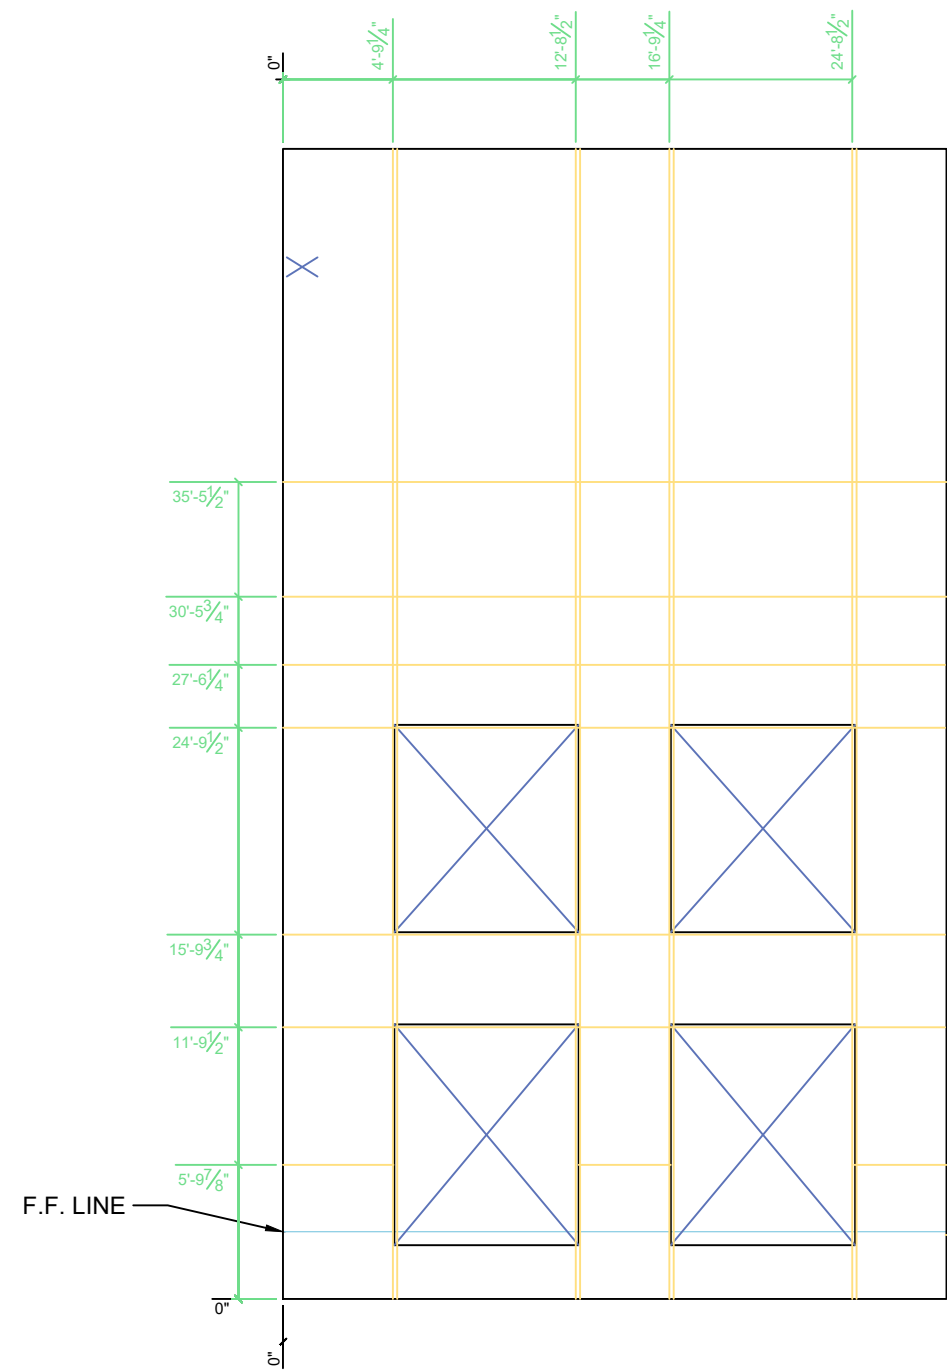


Diagonal BL - TR 56'-9"
Diagonal TL - BR 56'-9"




Forming & Hardware			Reveals & Other				
12/8/22	COVINGTON LOGISTICS PARK BUILDING 2		 0	SUBMITTED FOR APPROVAL 10/21/22	 3	APPROVED FOR CONSTRUCTION 12/8/22	PANEL: P139
			 1	SUBMITTED FOR APPROVAL 11/30/22			
			 2	SUBMITTED FOR APPROVAL 12/6/22			

PANEL
THICKNESS:
10"

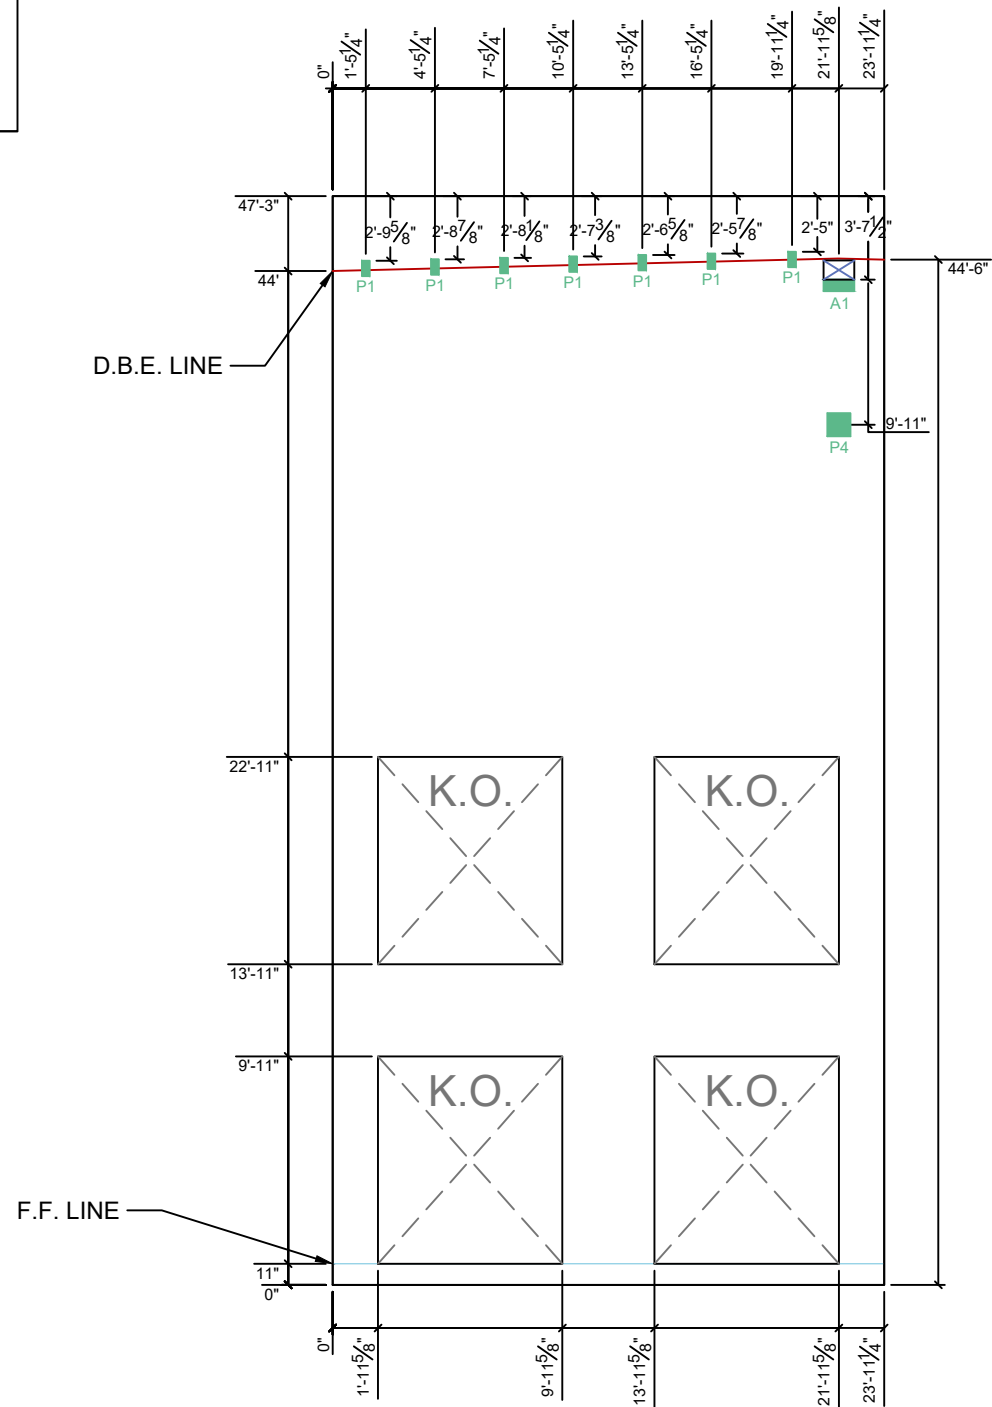

Diagonal BL - TR 52'-11-5/8"
Diagonal TL - BR 52'-11-5/8"

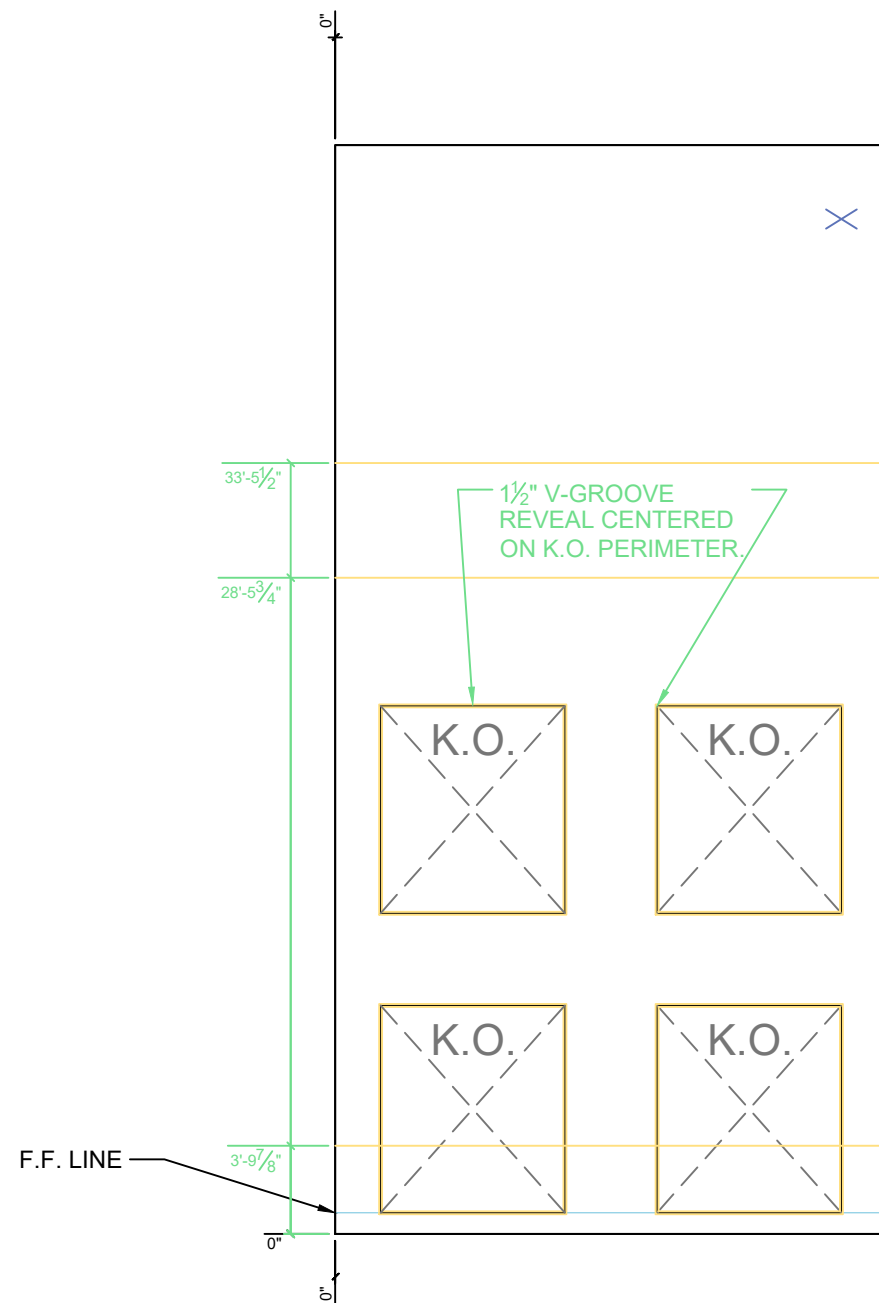

Forming & Hardware

Reveals & Other

12/8/22

COVINGTON LOGISTICS
PARK BUILDING 2




0 SUBMITTED FOR APPROVAL 10/21/22
1 SUBMITTED FOR APPROVAL 11/30/22
2 SUBMITTED FOR APPROVAL 12/6/22


3 APPROVED FOR CONSTRUCTION 12/8/22

PANEL:
P140

PANEL
THICKNESS:
10"

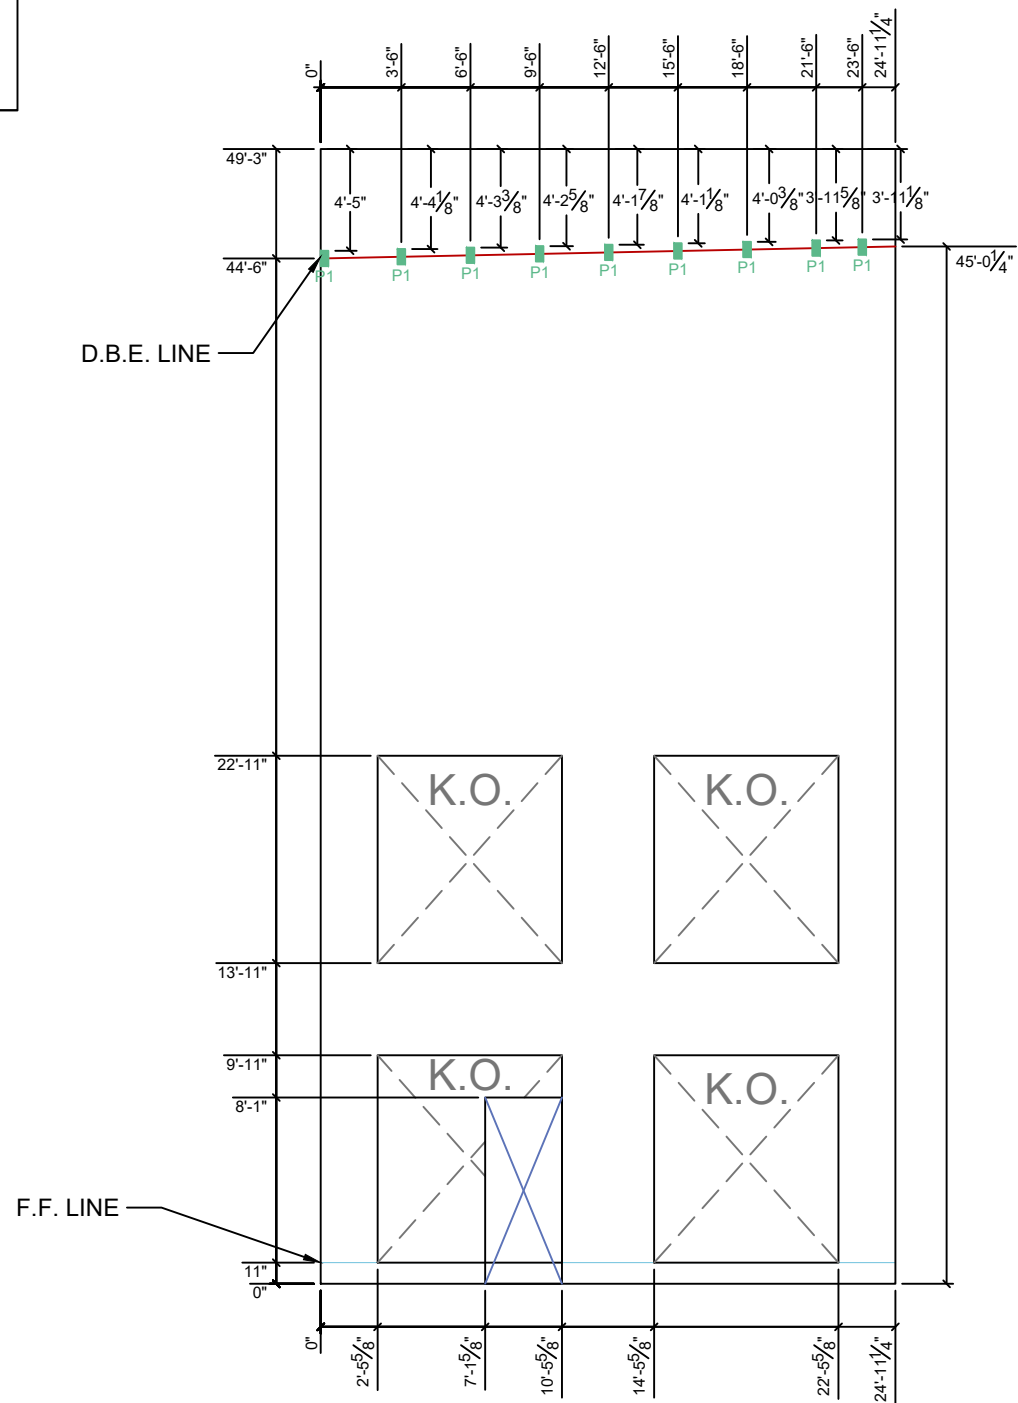


Diagonal BL - TR 55'-2-7/16"
Diagonal TL - BR 55'-2-7/16"

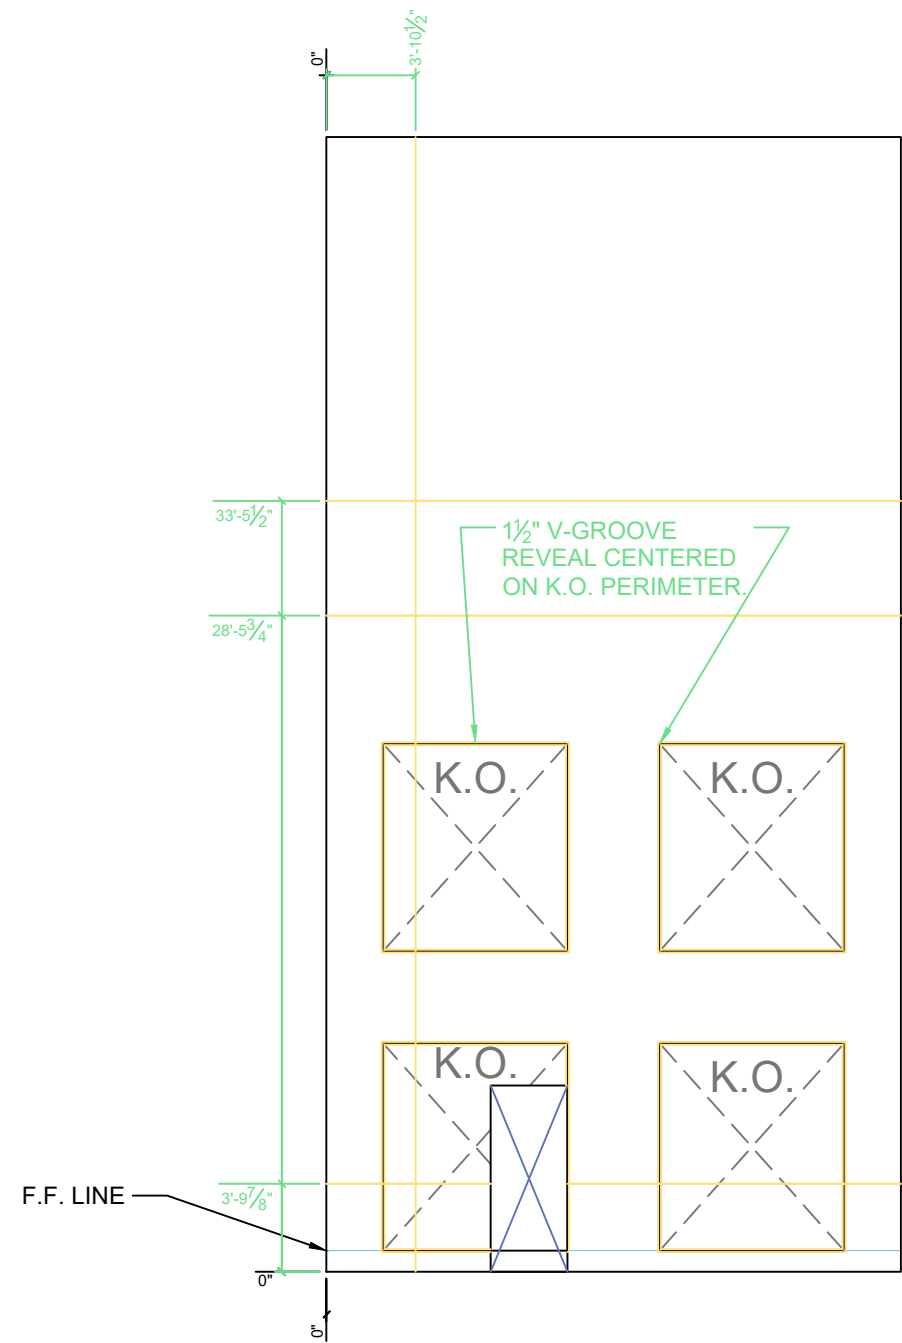


Forming & Hardware

Reveals & Other


12/8/22	COVINGTON LOGISTICS PARK BUILDING 2		<div><div>0</div><div>SUBMITTED FOR APPROVAL 10/21/22</div></div> <div><div>1</div><div>SUBMITTED FOR APPROVAL 11/30/22</div></div> <div><div>2</div><div>SUBMITTED FOR APPROVAL 12/6/22</div></div>	<div><div>3</div><div>APPROVED FOR CONSTRUCTION 12/8/22</div></div>	PANEL: P141
---------	--	---	--	---	----------------

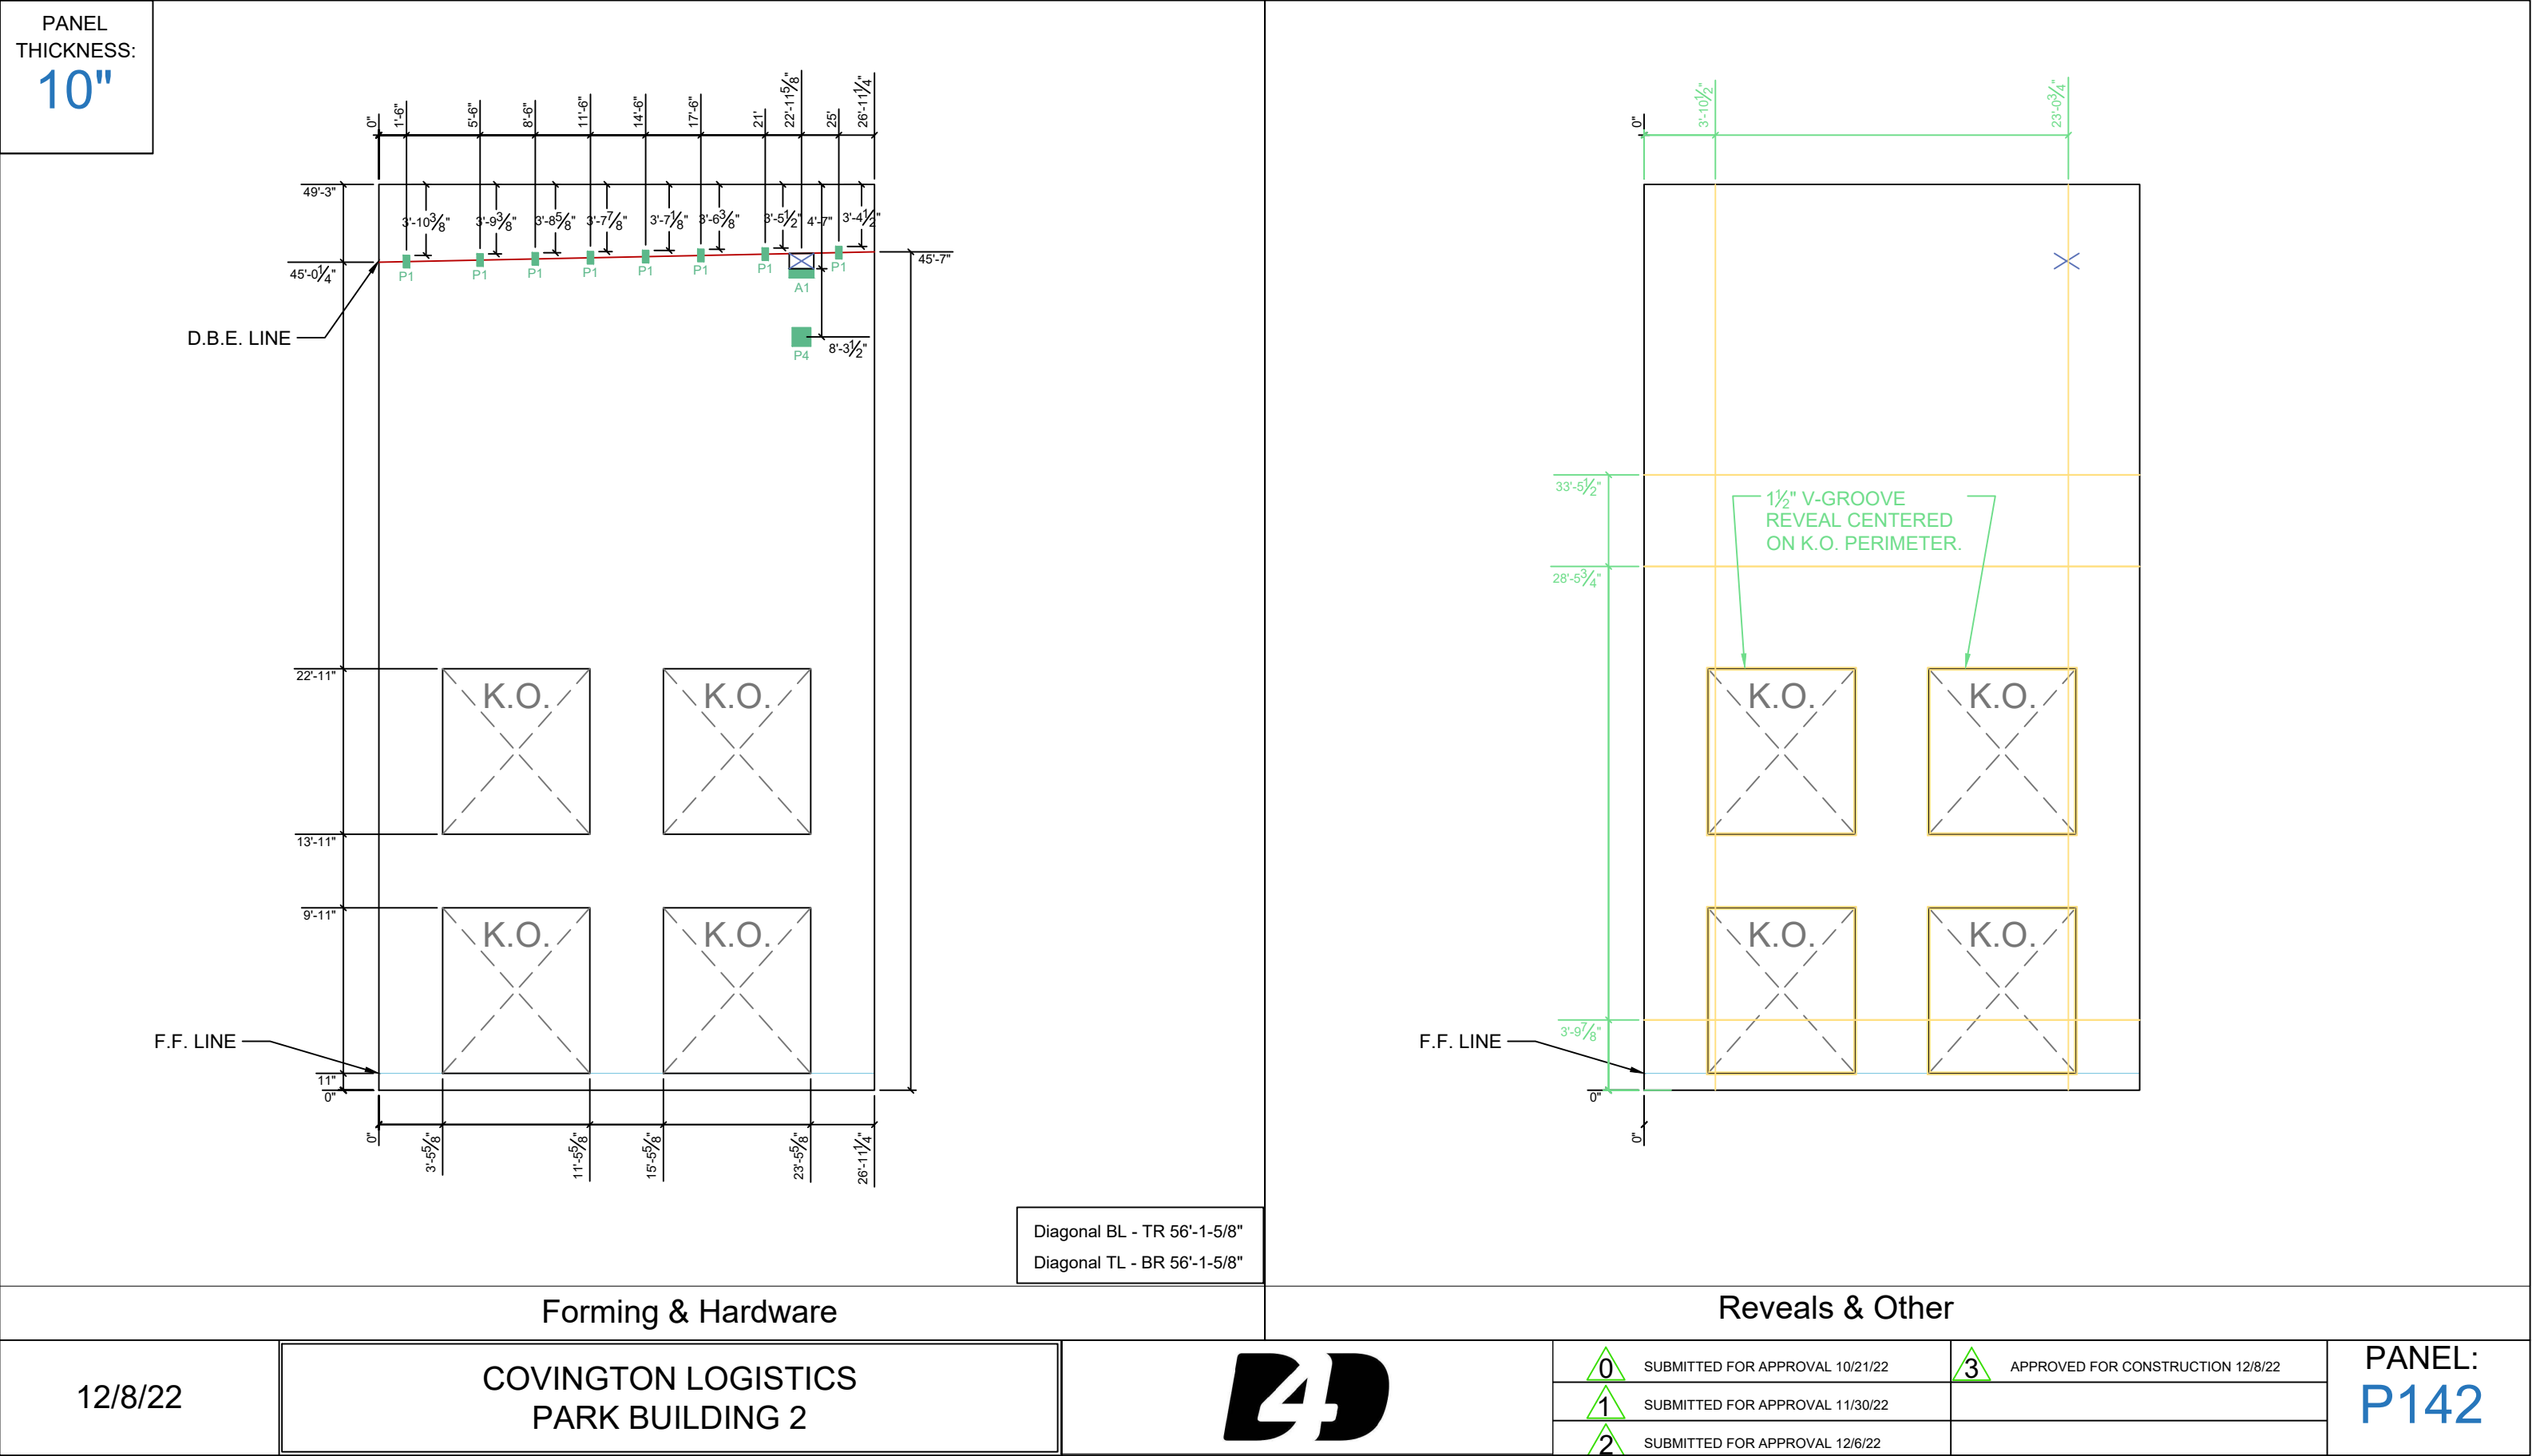

PANEL
THICKNESS:
10"

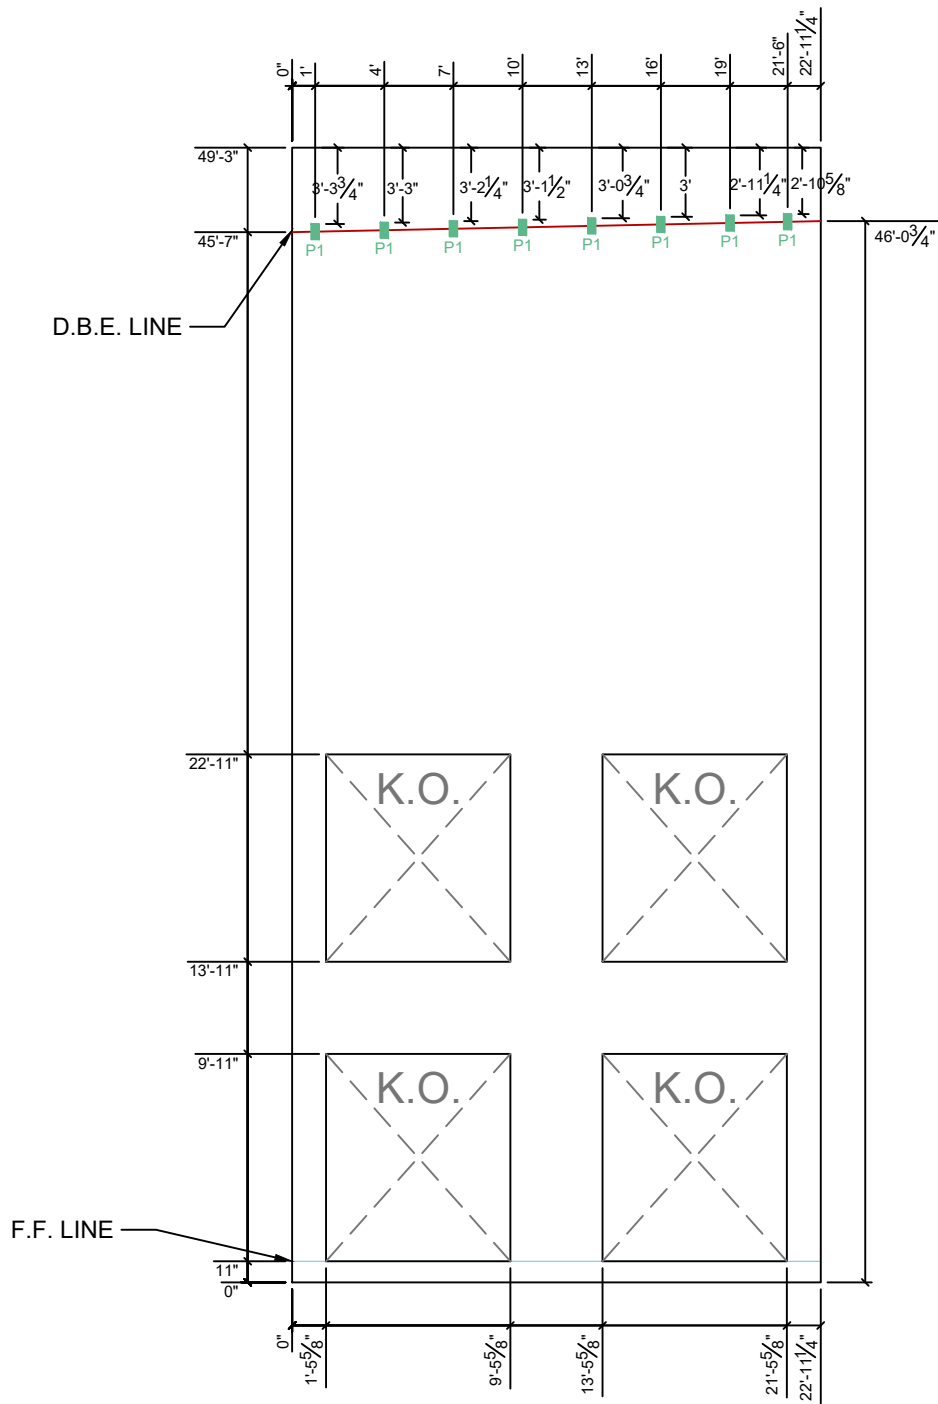


Diagonal BL - TR 54'-3-15/16"
Diagonal TL - BR 54'-3-15/16"

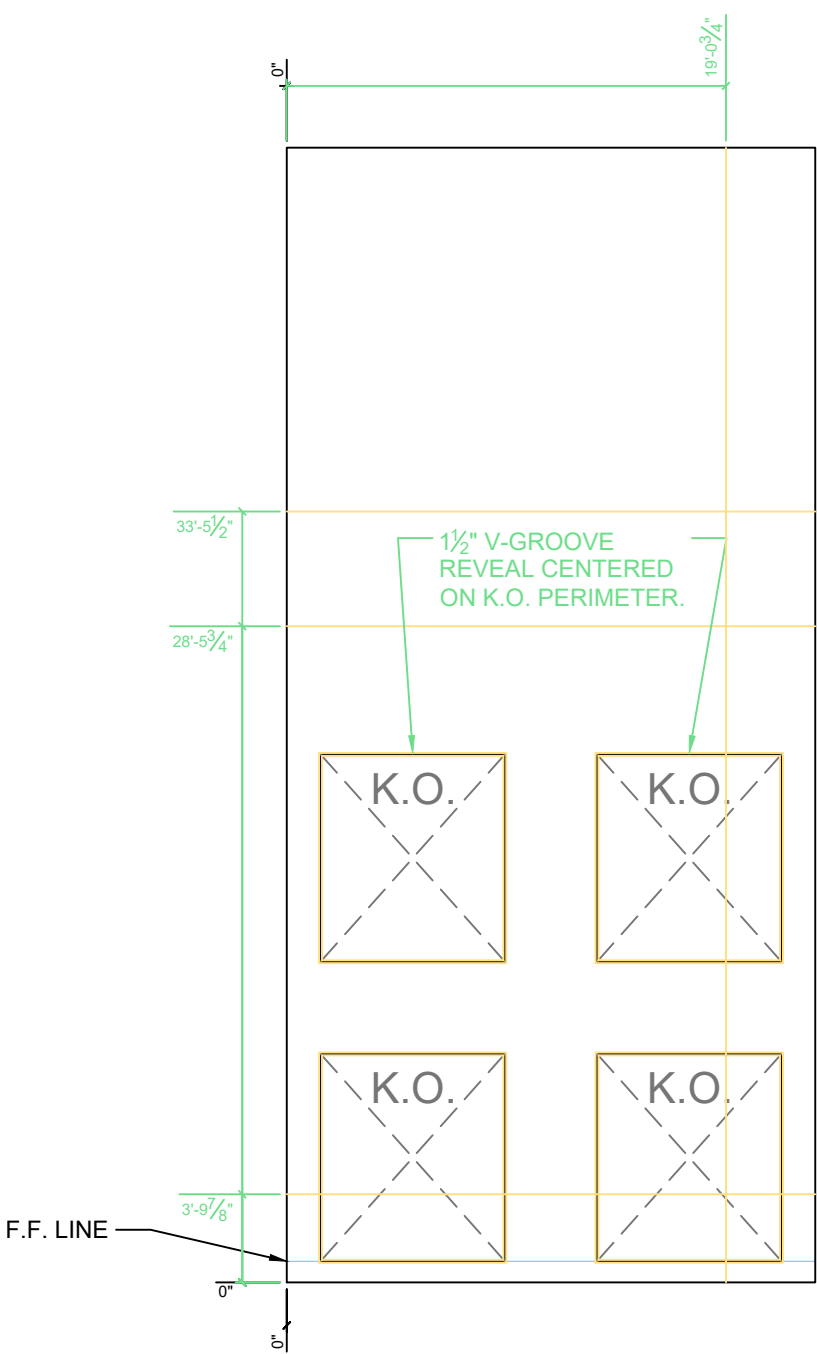


Forming & Hardware

Reveals & Other


12/8/22	COVINGTON LOGISTICS PARK BUILDING 2		0 SUBMITTED FOR APPROVAL 10/21/22	3 APPROVED FOR CONSTRUCTION 12/8/22	PANEL: P143
			1 SUBMITTED FOR APPROVAL 11/30/22		
			2 SUBMITTED FOR APPROVAL 12/6/22		

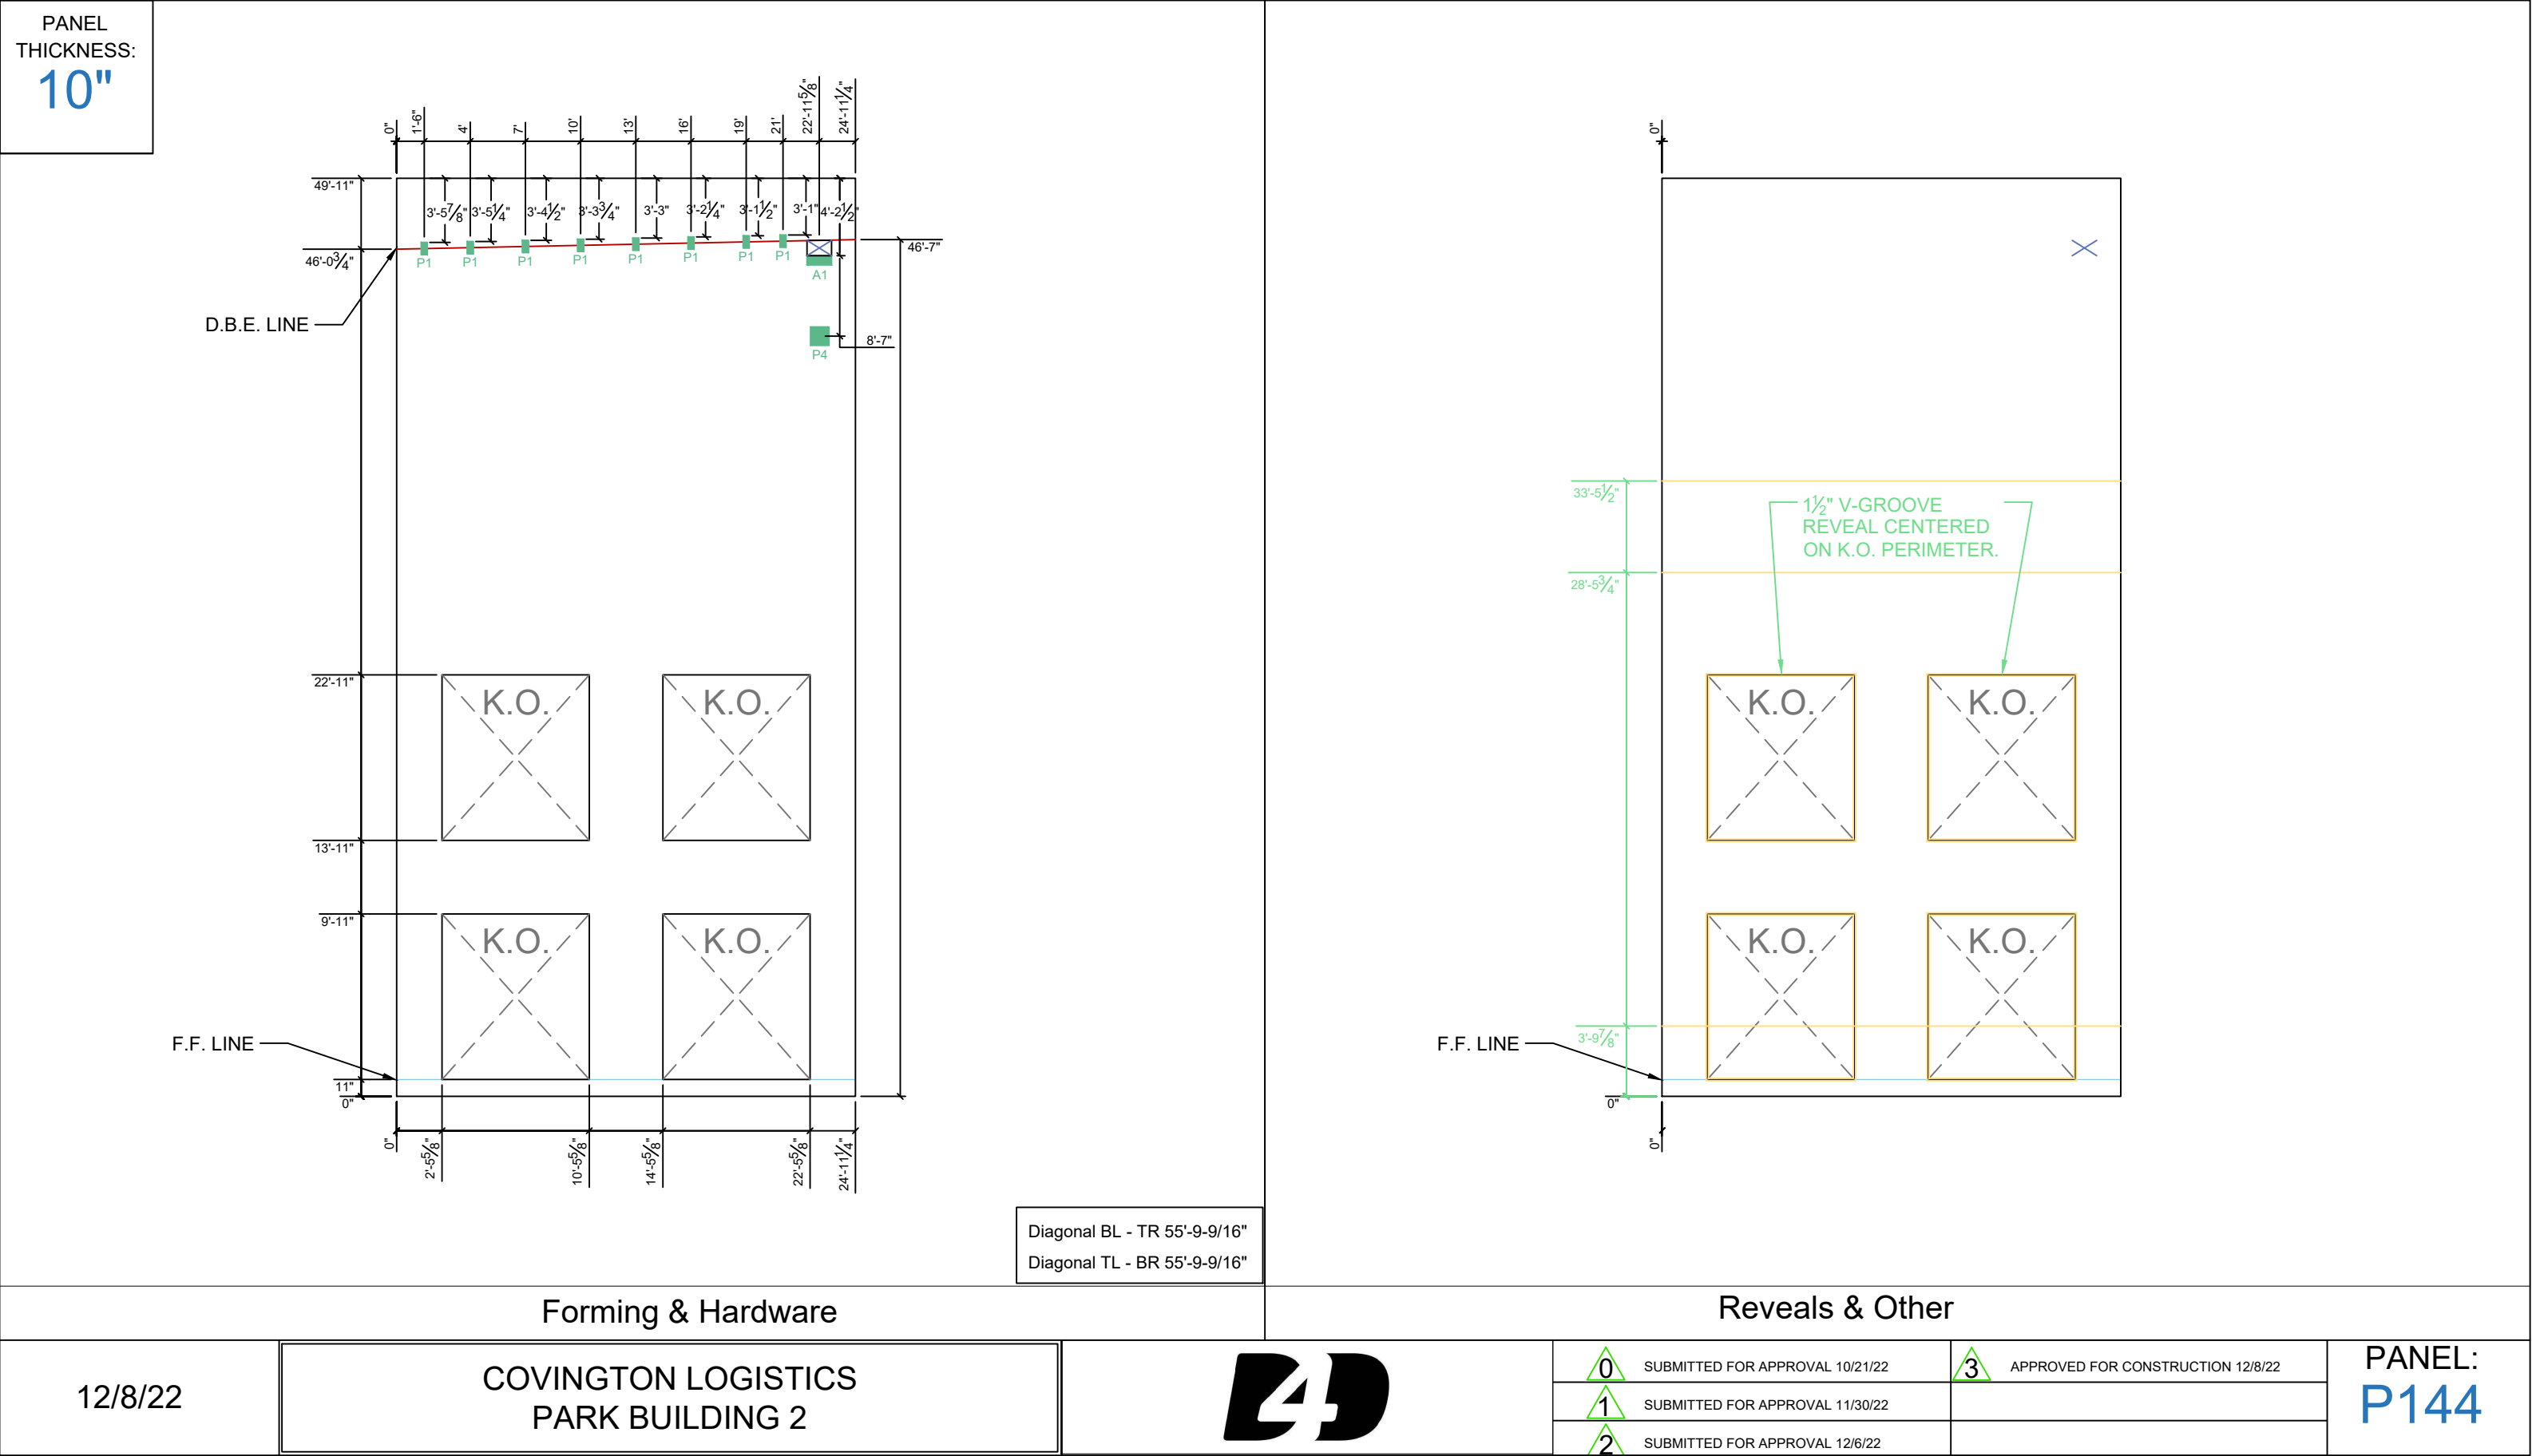

PANEL THICKNESS:
10"

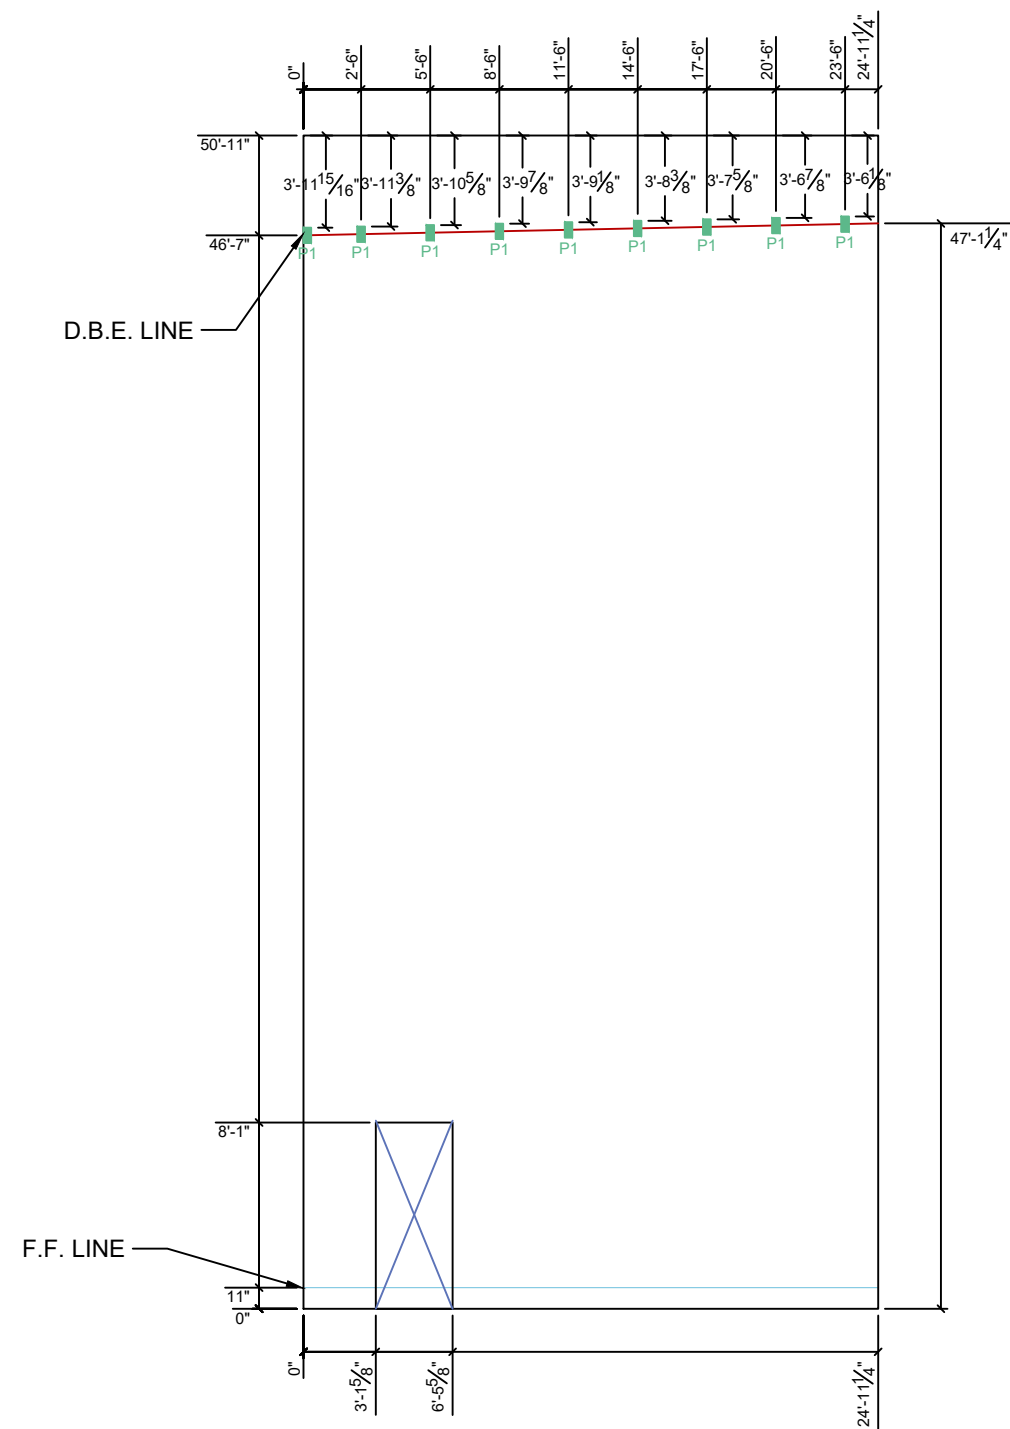

Diagonal BL - TR 56'-8-3/8"
Diagonal TL - BR 56'-8-3/8"

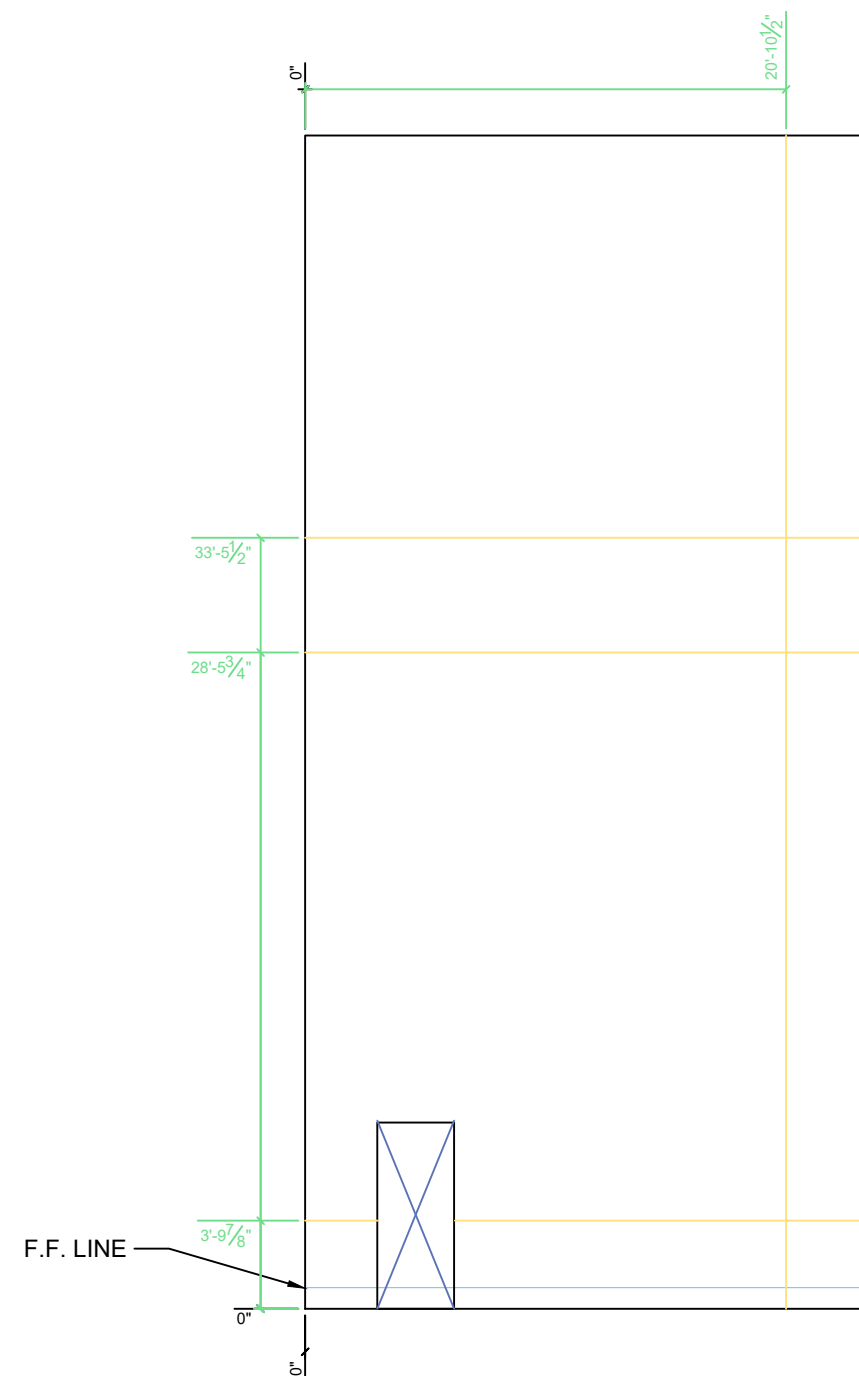

Forming & Hardware

Reveals & Other

12/8/22

COVINGTON LOGISTICS
PARK BUILDING 2




0	SUBMITTED FOR APPROVAL 10/21/22
1	SUBMITTED FOR APPROVAL 11/30/22
2	SUBMITTED FOR APPROVAL 12/6/22


3 APPROVED FOR CONSTRUCTION 12/8/22



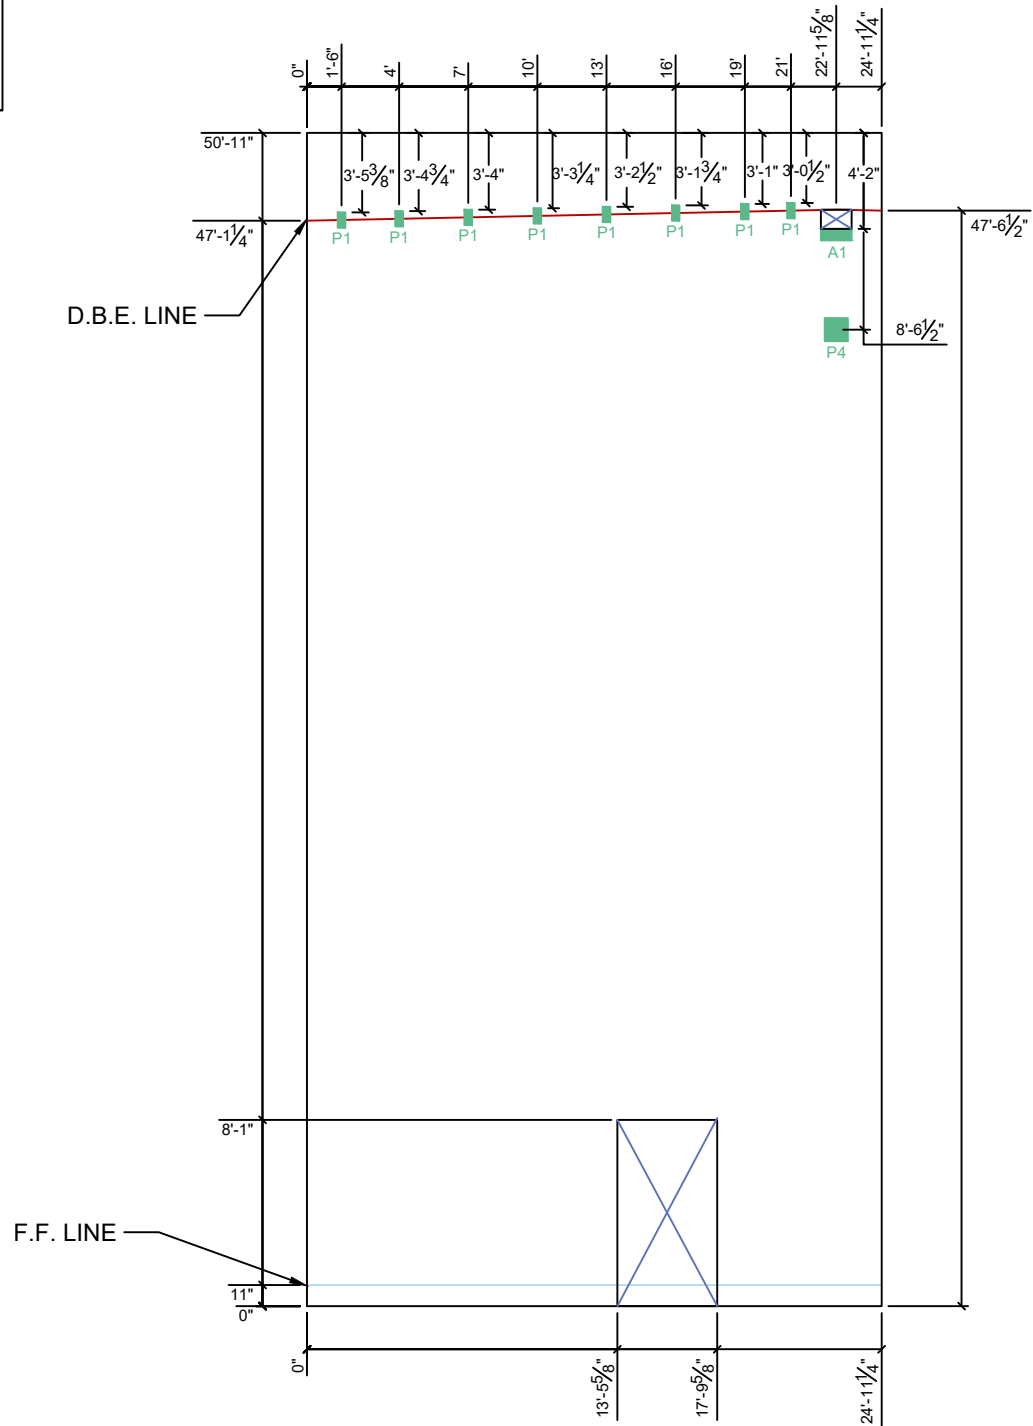


PANEL:
P145

PANEL
THICKNESS:
10"

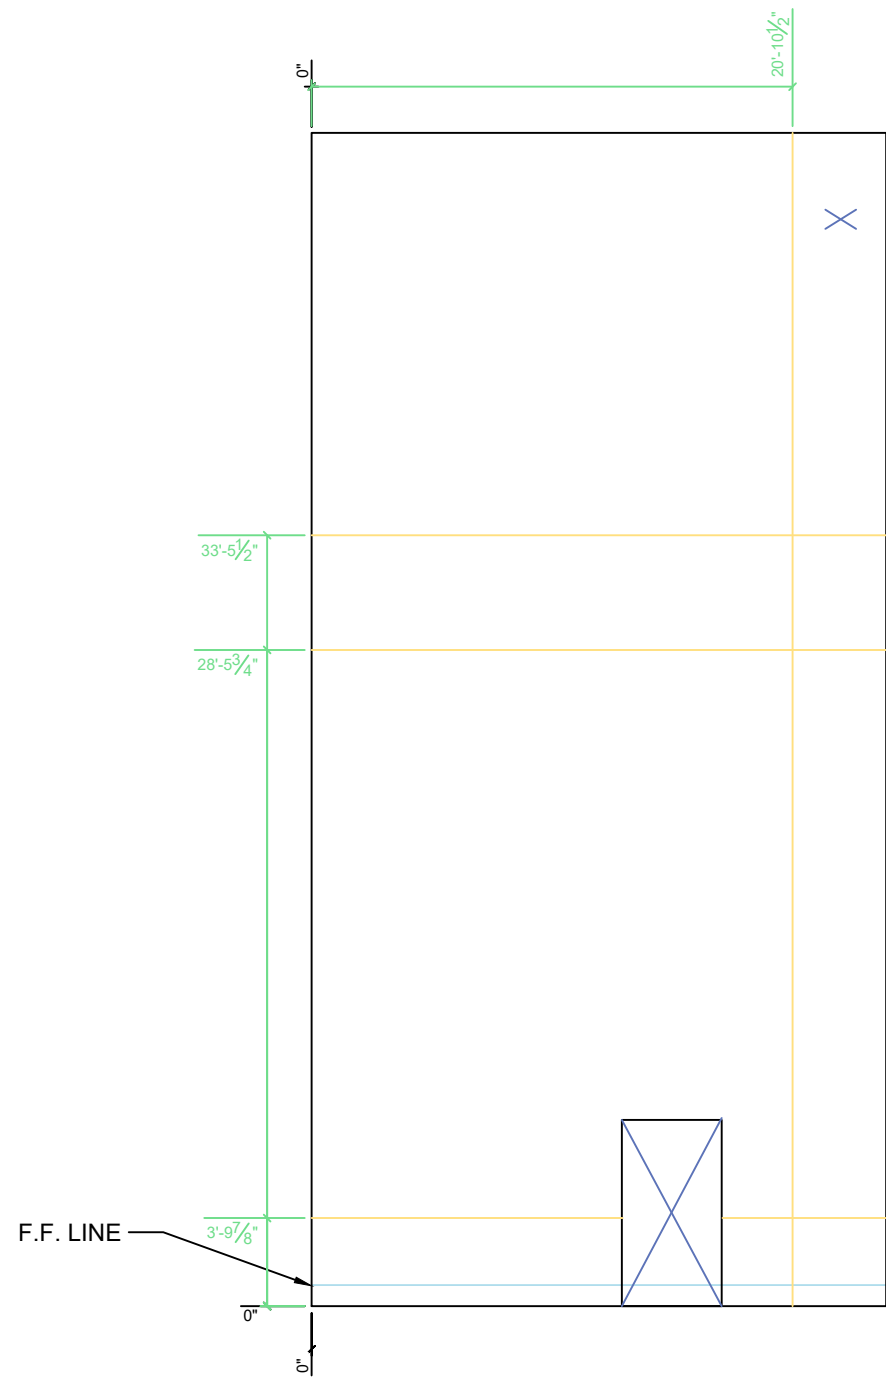



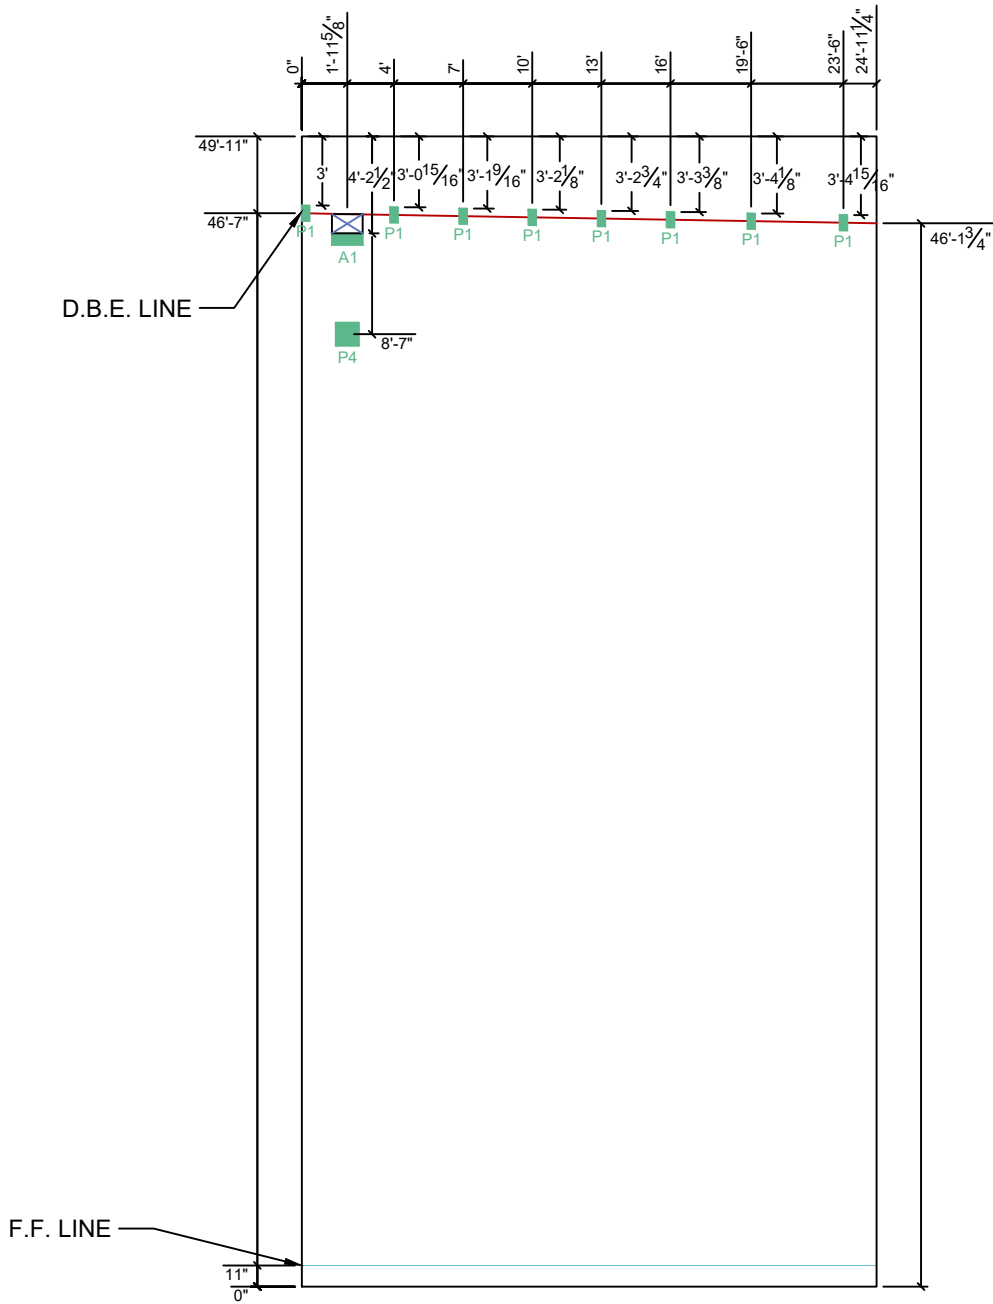
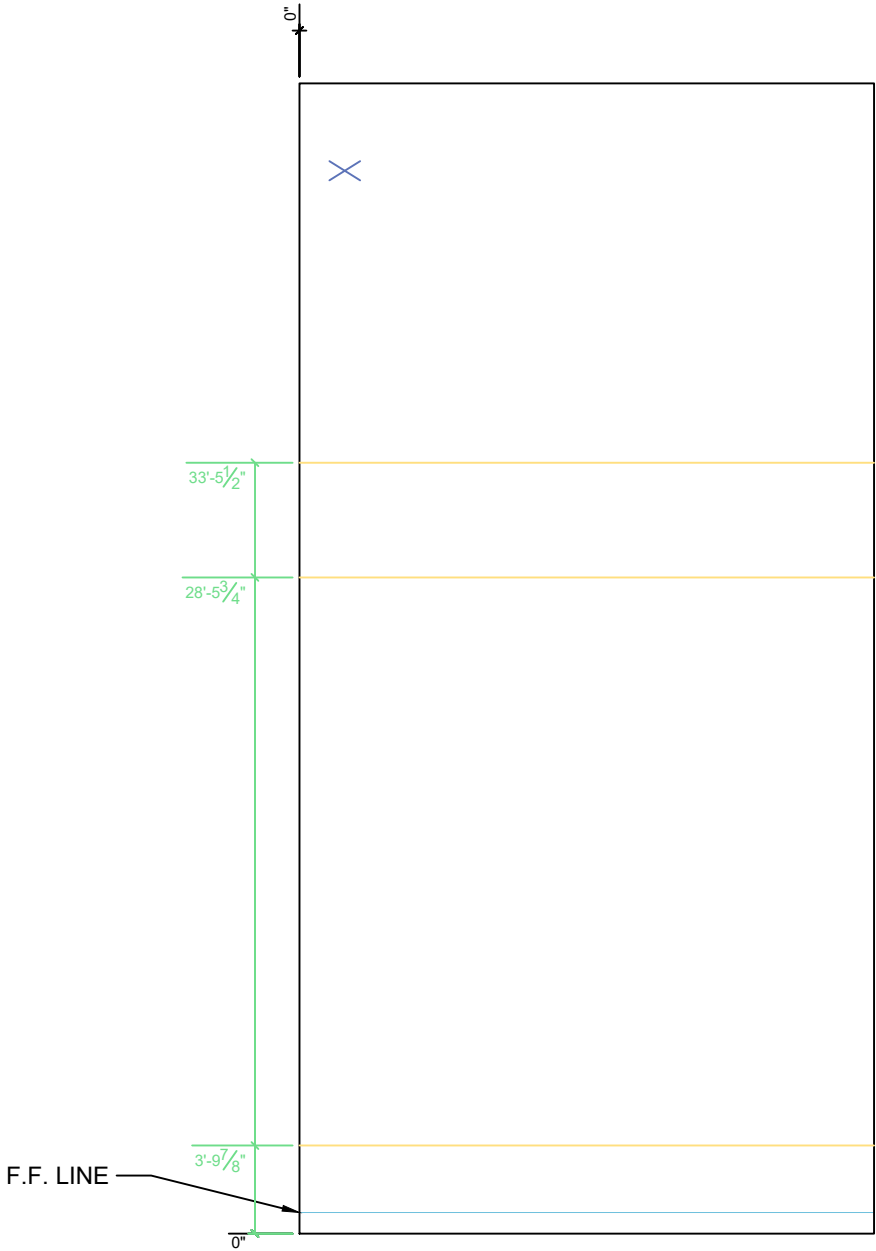

Diagonal BL - TR 56'-8-3/8"
Diagonal TL - BR 56'-8-3/8"




Forming & Hardware				Reveals & Other			
12/8/22	COVINGTON LOGISTICS PARK BUILDING 2		 SUBMITTED FOR APPROVAL 10/21/22	 APPROVED FOR CONSTRUCTION 12/8/22	PANEL: P146		
			 SUBMITTED FOR APPROVAL 11/30/22				
			 SUBMITTED FOR APPROVAL 12/6/22				

<div> <div> <div>PANEL THICKNESS:</div> <div>10"</div> </div> <div> <div> <div>0"</div> <div>3'</div> <div>6'</div> <div>9'</div> <div>12'</div> <div>15'</div> <div>18'</div> <div>21'</div> <div>23'-6"</div> <div>24'-11 1/4"</div> </div> <div> <div>50'-11"</div> <div>47'-6 1/2"</div> <div>47'-0 1/4"</div> </div> <div> <div>3'-0 1/2"</div> <div>3'-1 1/4"</div> <div>3'-2"</div> <div>3'-2 3/4"</div> <div>3'-3 1/2"</div> <div>3'-4 1/4"</div> <div>3'-5"</div> <div>3'-5 3/4"</div> <div>3'-6 3/8"</div> </div> <div> <div>P1</div> <div>P1</div> <div>P1</div> <div>P1</div> <div>P1</div> <div>P1</div> <div>P1</div> <div>P1</div> <div>P1</div> </div> <div> <div>D.B.E. LINE</div> <div>F.F. LINE</div> </div> </div> </div>		<div> <div> <div> <div>0"</div> <div>20'-10 1/4"</div> </div> <div> <div>33'-5 1/2"</div> <div>28'-5 3/4"</div> <div>3'-9 7/8"</div> <div>0"</div> </div> <div> <div>F.F. LINE</div> </div> </div> </div>		<div> <div> <div>Diagonal BL - TR 56'-8-3/8"</div> <div>Diagonal TL - BR 56'-8-3/8"</div> </div> </div>	<div> <div>Forming & Hardware</div> <div>Reveals & Other</div> </div>
12/8/22	COVINGTON LOGISTICS PARK BUILDING 2		<div> <div>0</div> <div>SUBMITTED FOR APPROVAL 10/21/22</div> </div> <div> <div>1</div> <div>SUBMITTED FOR APPROVAL 11/30/22</div> </div> <div> <div>2</div> <div>SUBMITTED FOR APPROVAL 12/6/22</div> </div>	<div> <div>3</div> <div>APPROVED FOR CONSTRUCTION 12/8/22</div> </div>	PANEL: P147

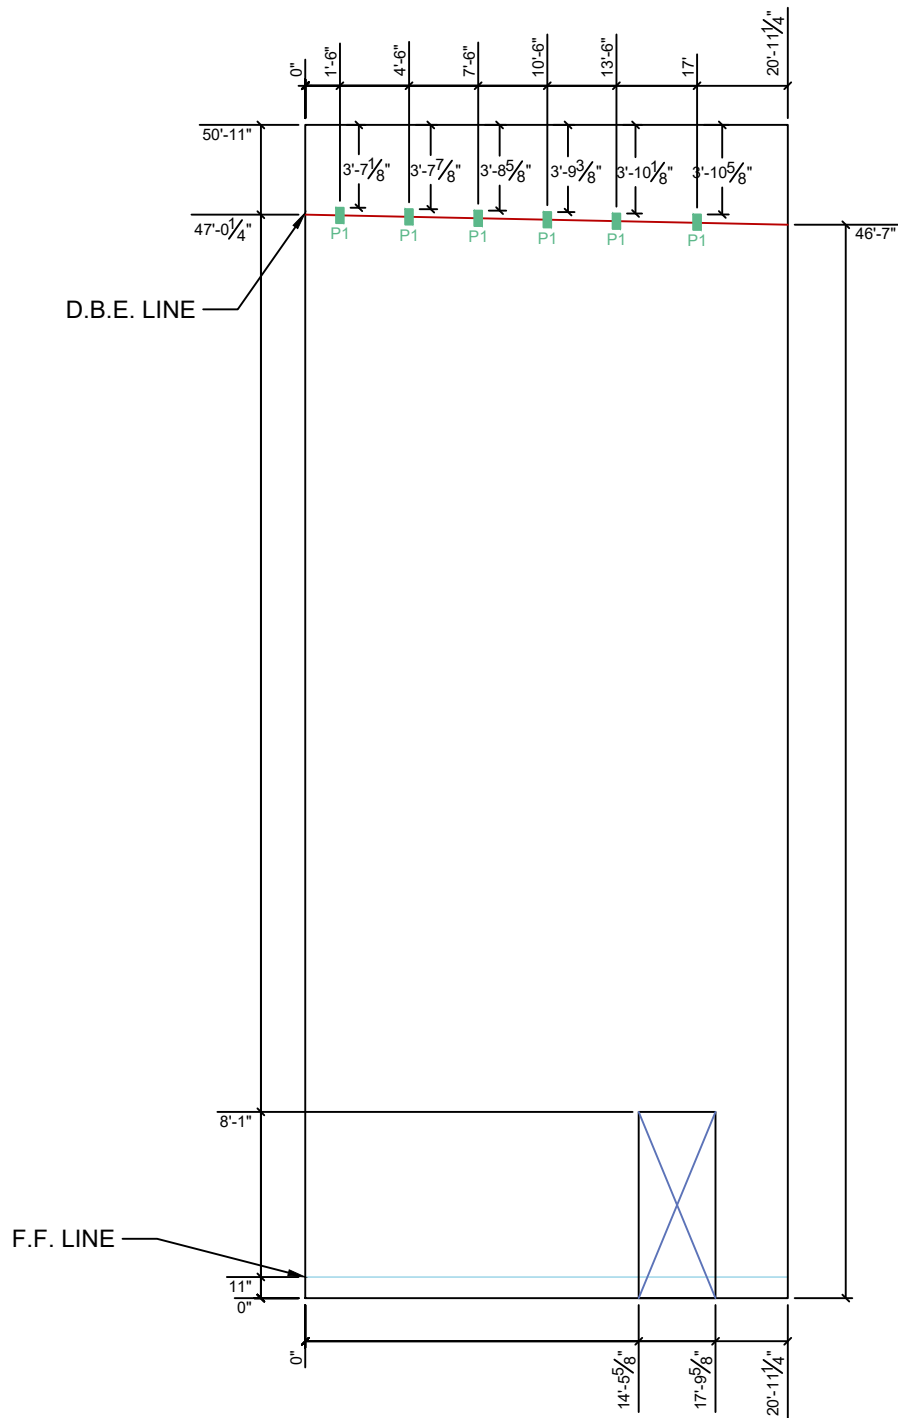
<div>PANEL THICKNESS: 10"</div>				<div>Diagonal BL - TR 55'-0-5/8" Diagonal TL - BR 55'-0-5/8"</div>	
Forming & Hardware		Reveals & Other			
12/8/22	COVINGTON LOGISTICS PARK BUILDING 2		<div>0</div> SUBMITTED FOR APPROVAL 10/21/22	<div>3</div> APPROVED FOR CONSTRUCTION 12/8/22	PANEL: P148
			<div>1</div> SUBMITTED FOR APPROVAL 11/30/22		
			<div>2</div> SUBMITTED FOR APPROVAL 12/6/22		



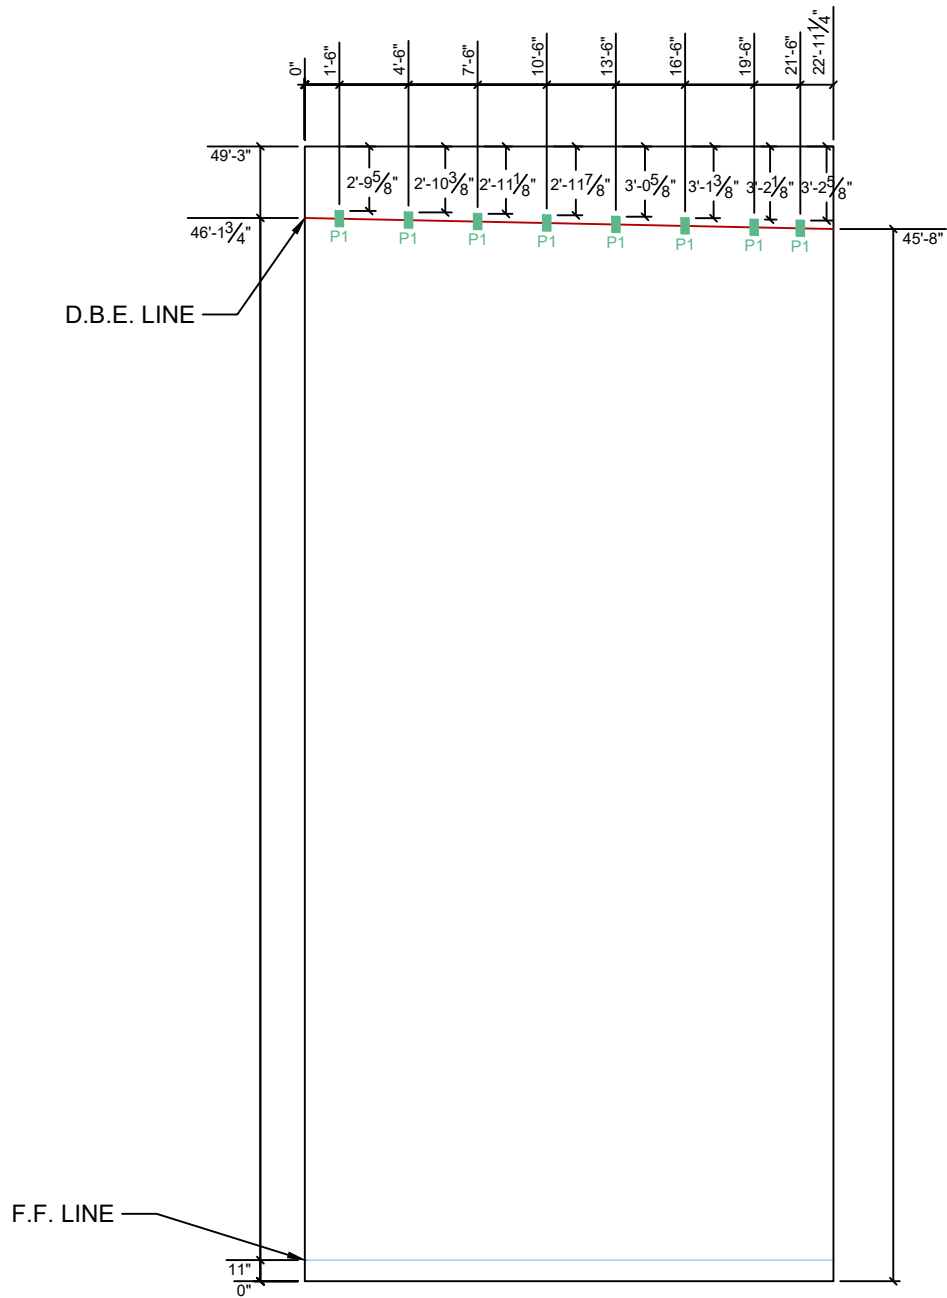


<div>PANEL THICKNESS: 10"</div>					
		<div>Diagonal BL - TR 55'-9-9/16" Diagonal TL - BR 55'-9-9/16"</div>			
<div>Forming & Hardware</div>					
<div>Reveals & Other</div>					
12/8/22	COVINGTON LOGISTICS PARK BUILDING 2		<div>0</div> SUBMITTED FOR APPROVAL 10/21/22	<div>3</div> APPROVED FOR CONSTRUCTION 12/8/22	PANEL: P149
			<div>1</div> SUBMITTED FOR APPROVAL 11/30/22		
			<div>2</div> SUBMITTED FOR APPROVAL 12/6/22		

PANEL
THICKNESS:
10"

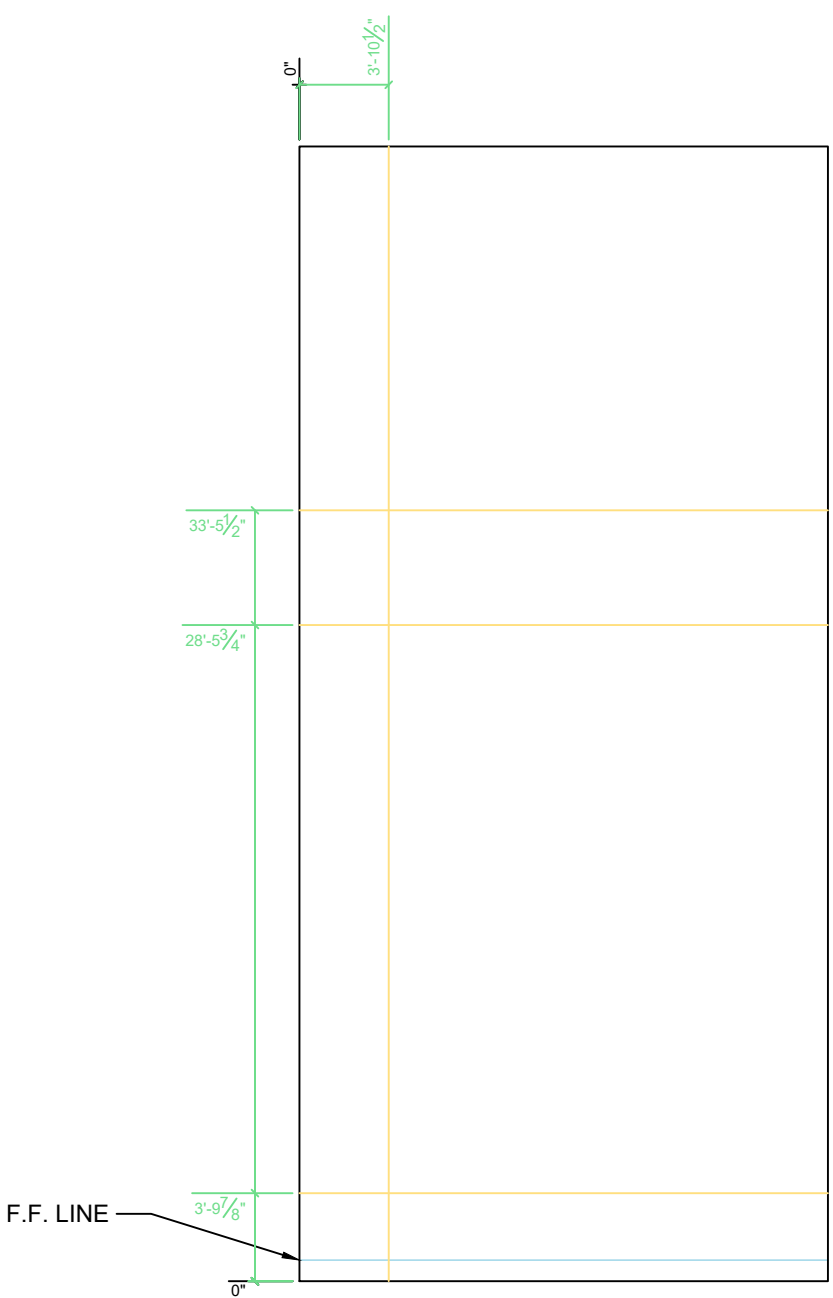


Diagonal BL - TR 54'-3-15/16"
Diagonal TL - BR 54'-3-15/16"




Forming & Hardware				Reveals & Other			
12/8/22	COVINGTON LOGISTICS PARK BUILDING 2			 SUBMITTED FOR APPROVAL 10/21/22	 APPROVED FOR CONSTRUCTION 12/8/22	PANEL: P150	
				 SUBMITTED FOR APPROVAL 11/30/22			
				 SUBMITTED FOR APPROVAL 12/6/22			

<div>PANEL THICKNESS: 10"</div>					
		<div>Diagonal BL - TR XX'-X-X/X" Diagonal TL - BR XX'-X-X/X"</div>			
Forming & Hardware		Reveals & Other			
12/8/22	COVINGTON LOGISTICS PARK BUILDING 2		<div>0</div> SUBMITTED FOR APPROVAL 10/21/22	<div>3</div> APPROVED FOR CONSTRUCTION 12/8/22	PANEL: P151
			<div>1</div> SUBMITTED FOR APPROVAL 11/30/22		
			<div>2</div> SUBMITTED FOR APPROVAL 12/6/22		


PANEL
THICKNESS:
10"

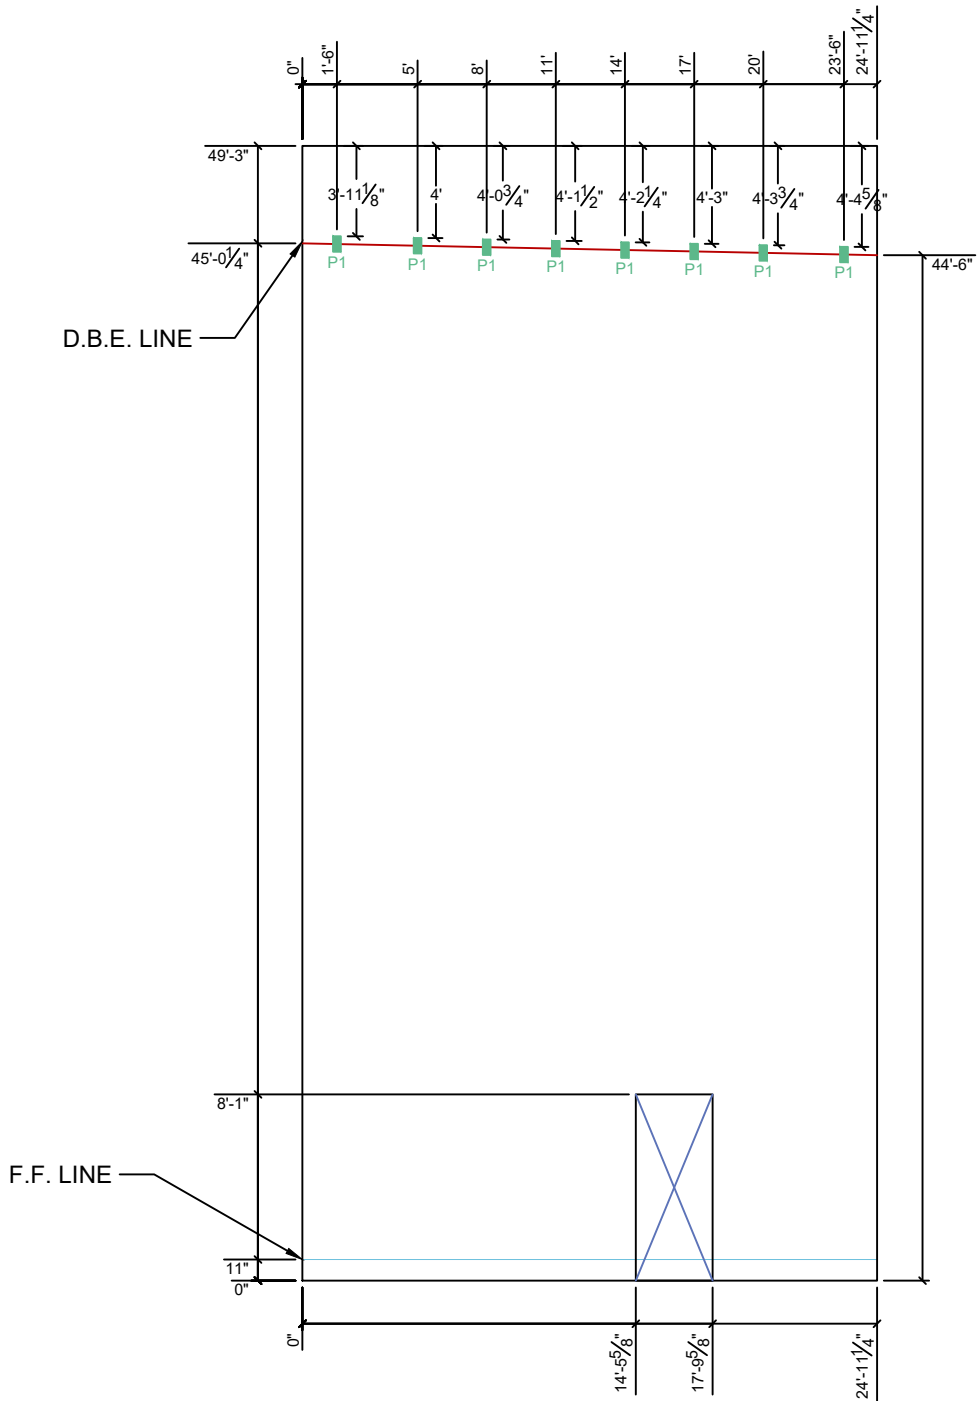



Diagonal BL - TR 55'-2-7/16"
Diagonal TL - BR 55'-2-7/16"

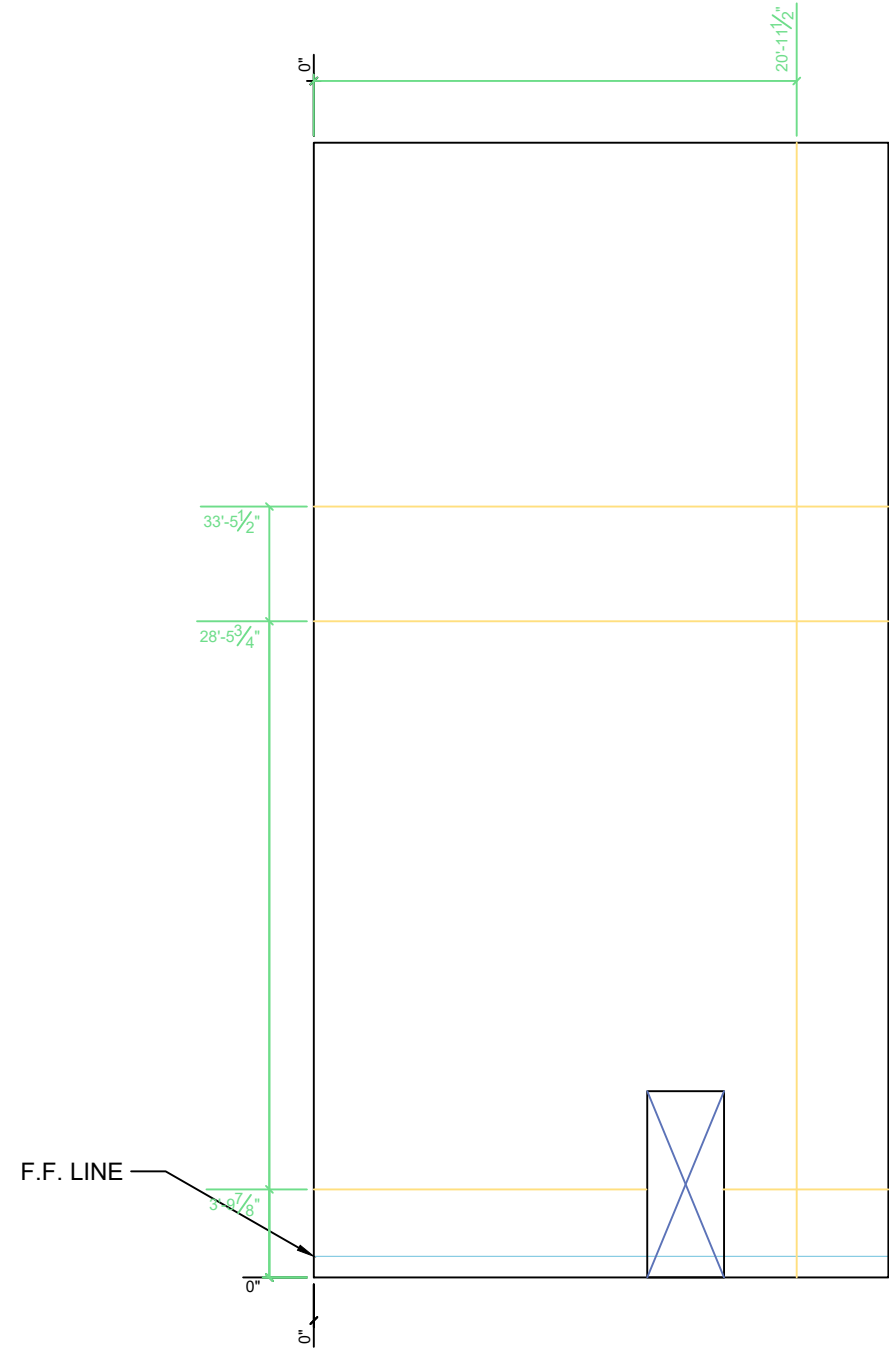

Forming & Hardware				Reveals & Other			
12/8/22	COVINGTON LOGISTICS PARK BUILDING 2				SUBMITTED FOR APPROVAL 10/21/22	APPROVED FOR CONSTRUCTION 12/8/22	PANEL: P152
					SUBMITTED FOR APPROVAL 11/30/22		
					SUBMITTED FOR APPROVAL 12/6/22		
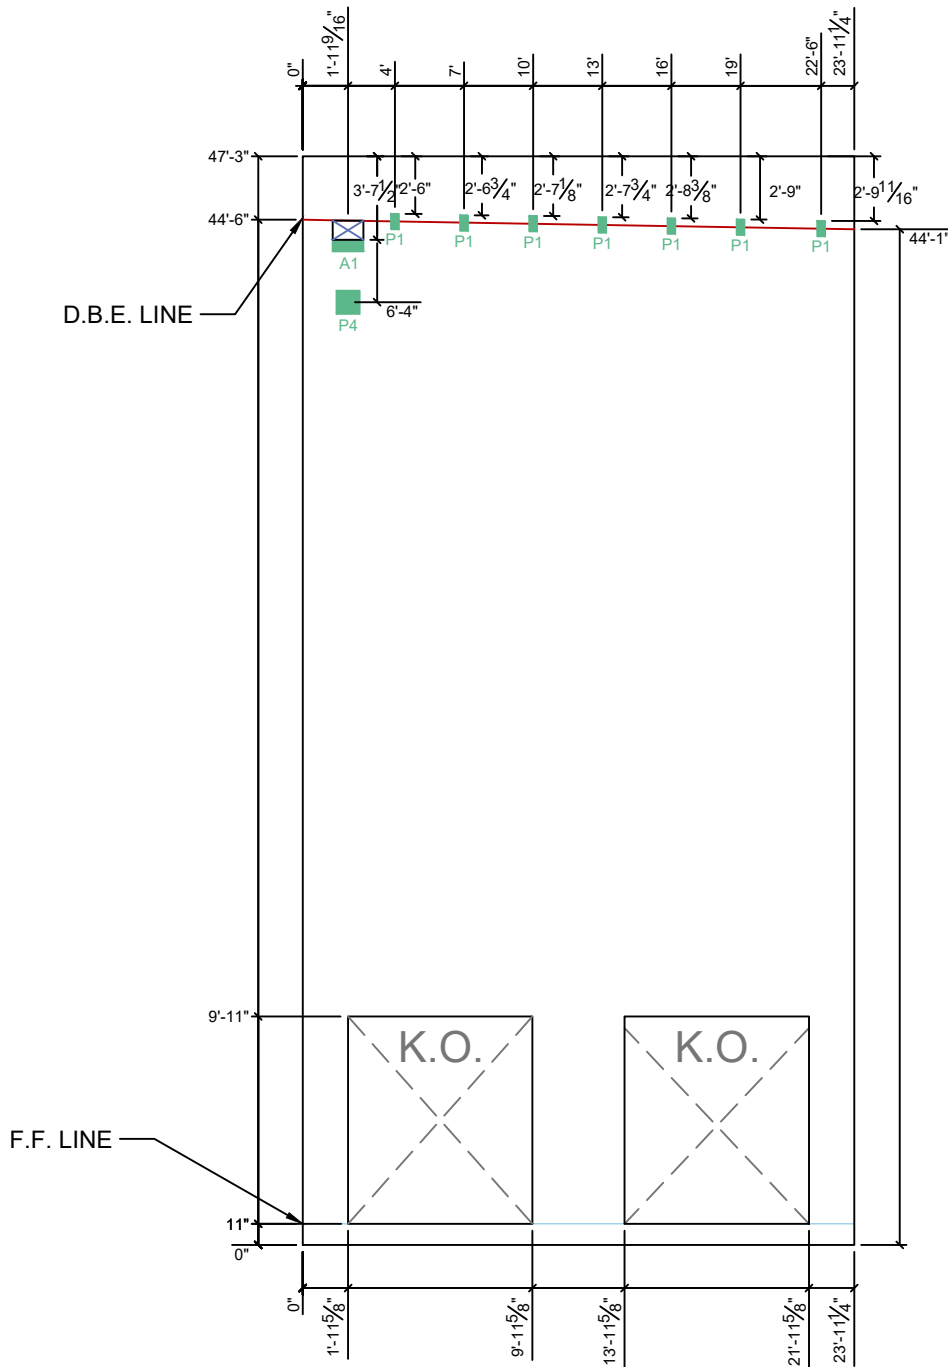
<div>PANEL THICKNESS: 10"</div>				<div>Diagonal BL - TR 52'-11-5/8"</div> <div>Diagonal TL - BR 52'-11-5/8"</div>	
		Forming & Hardware		Reveals & Other	
12/8/22		COVINGTON LOGISTICS PARK BUILDING 2		<div><div><div>0</div><div>SUBMITTED FOR APPROVAL 10/21/22</div></div><div><div>1</div><div>SUBMITTED FOR APPROVAL 11/30/22</div></div><div><div>2</div><div>SUBMITTED FOR APPROVAL 12/6/22</div></div></div> <div><div><div>3</div><div>APPROVED FOR CONSTRUCTION 12/8/22</div></div></div>	
		<div><div>4D</div></div>		<div>PANEL: P153</div>	

PANEL
THICKNESS:
10"

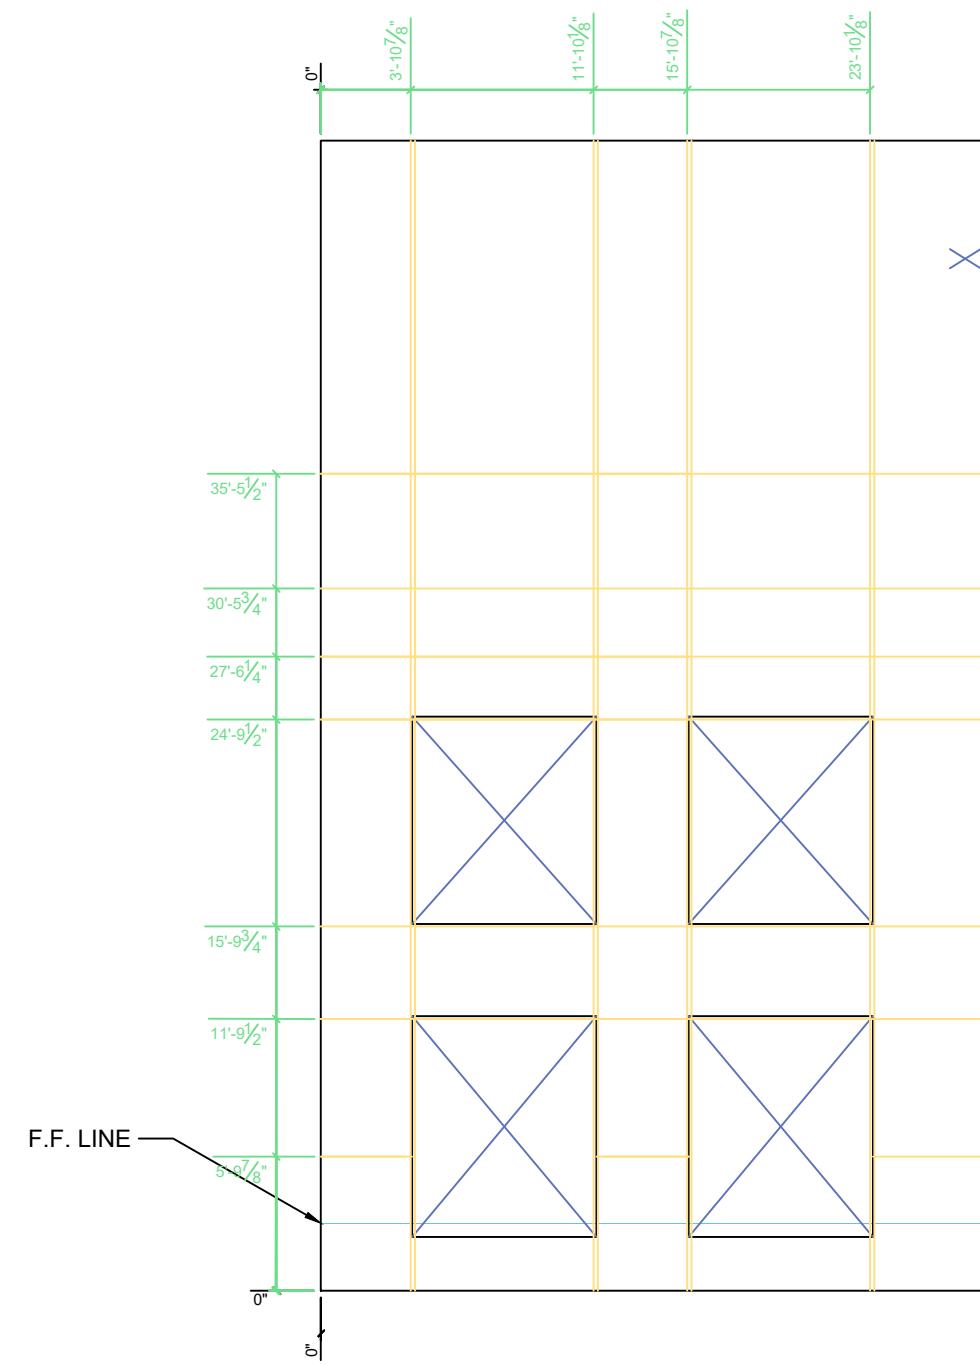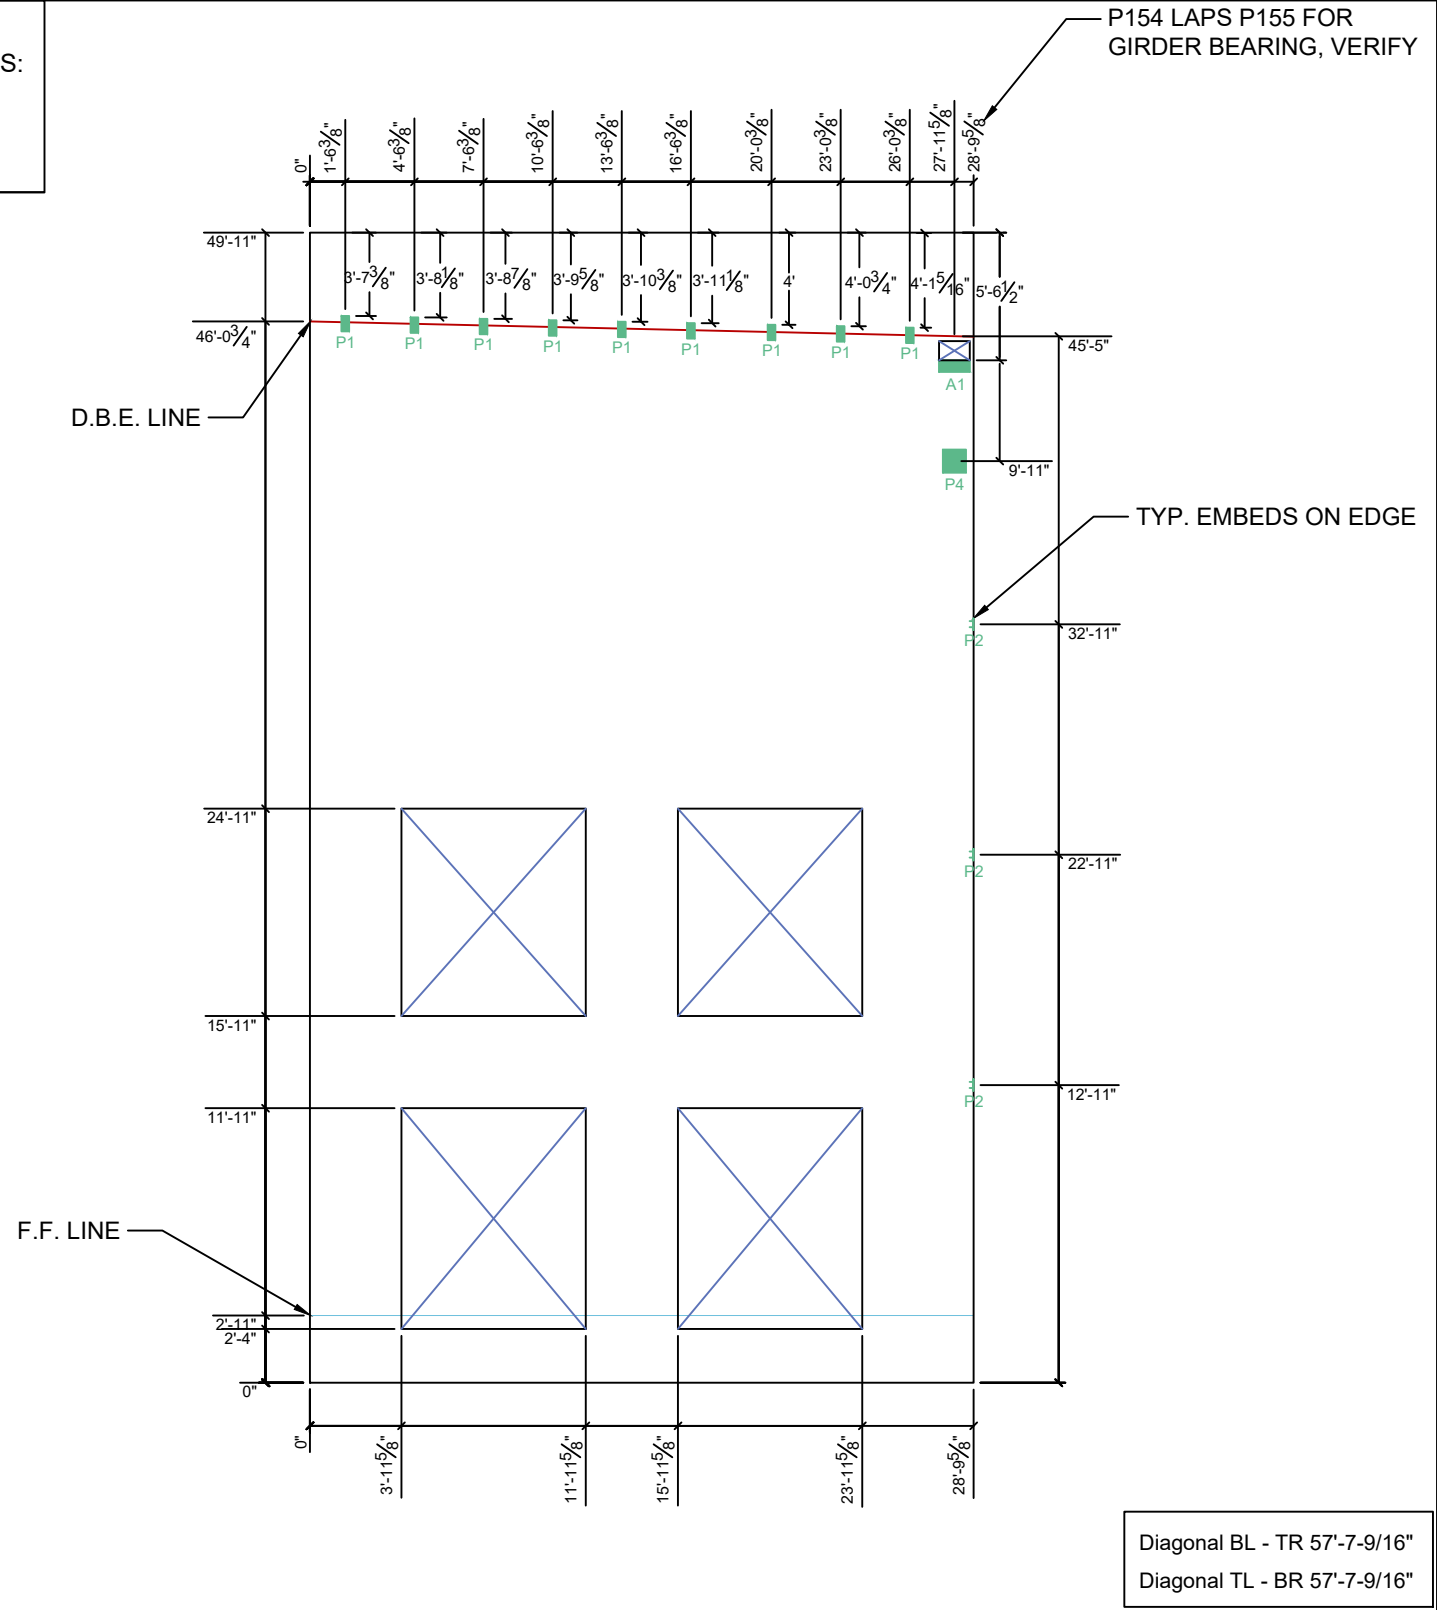


Forming & Hardware


Reveals & Other

12/8/22	COVINGTON LOGISTICS PARK BUILDING 2		0 SUBMITTED FOR APPROVAL 10/21/22	3 APPROVED FOR CONSTRUCTION 12/8/22	PANEL: P154
			1 SUBMITTED FOR APPROVAL 11/30/22		
			2 SUBMITTED FOR APPROVAL 12/6/22		

PANEL THICKNESS:
10"

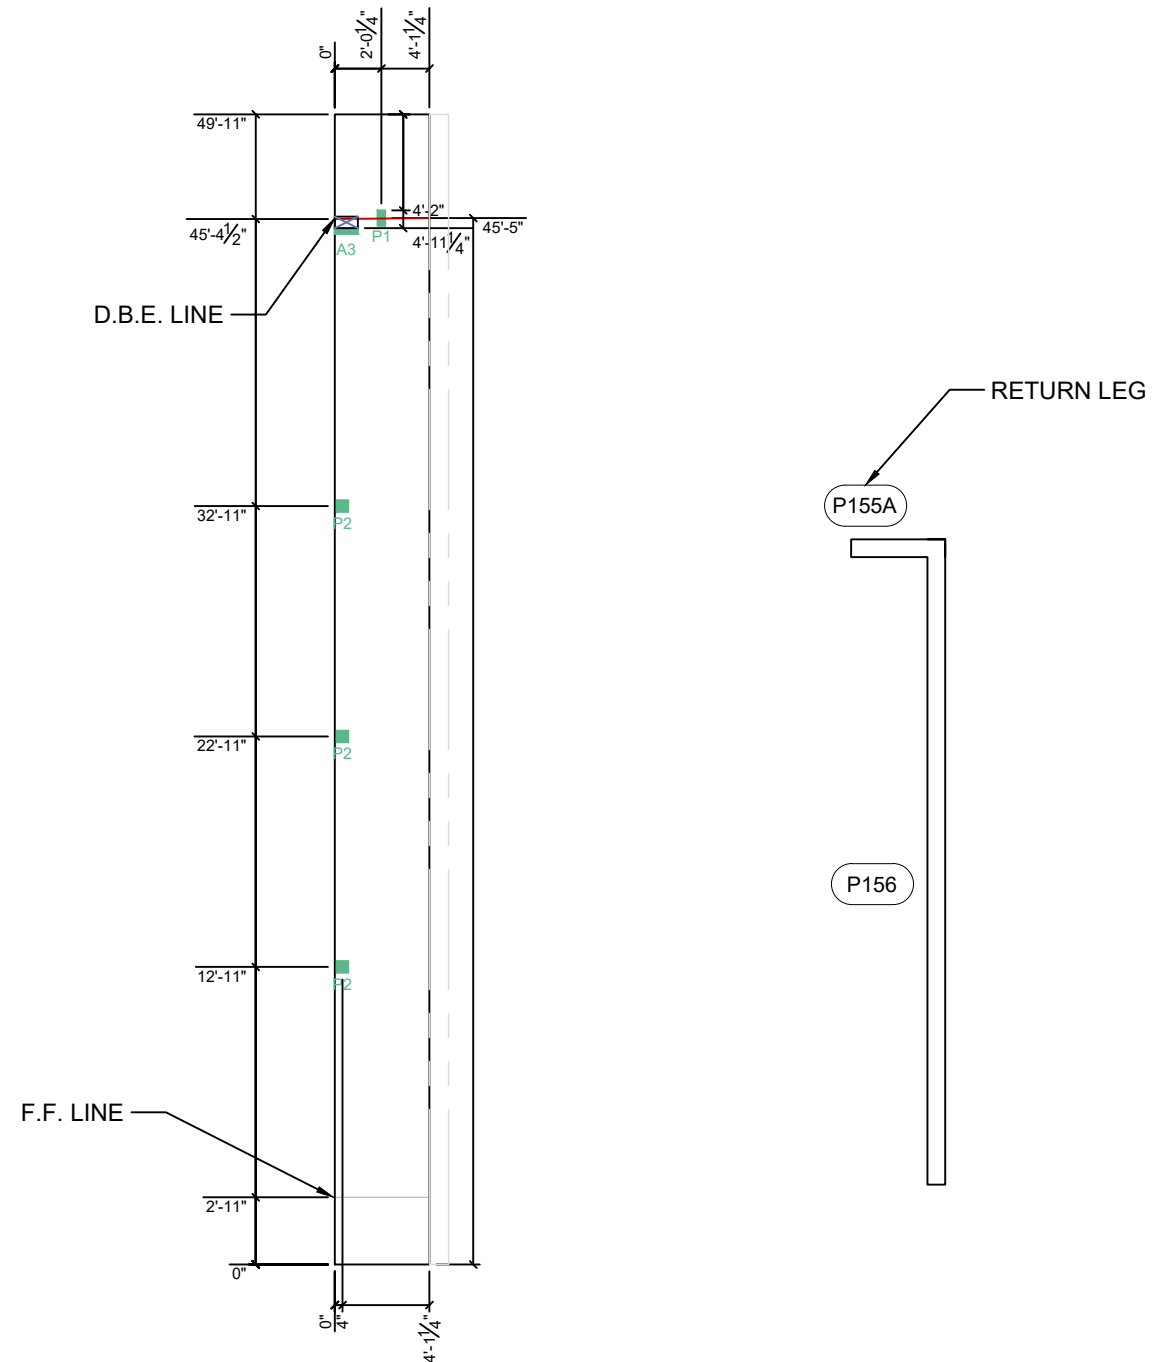

Diagonal BL - TR 50'-1-1/16"

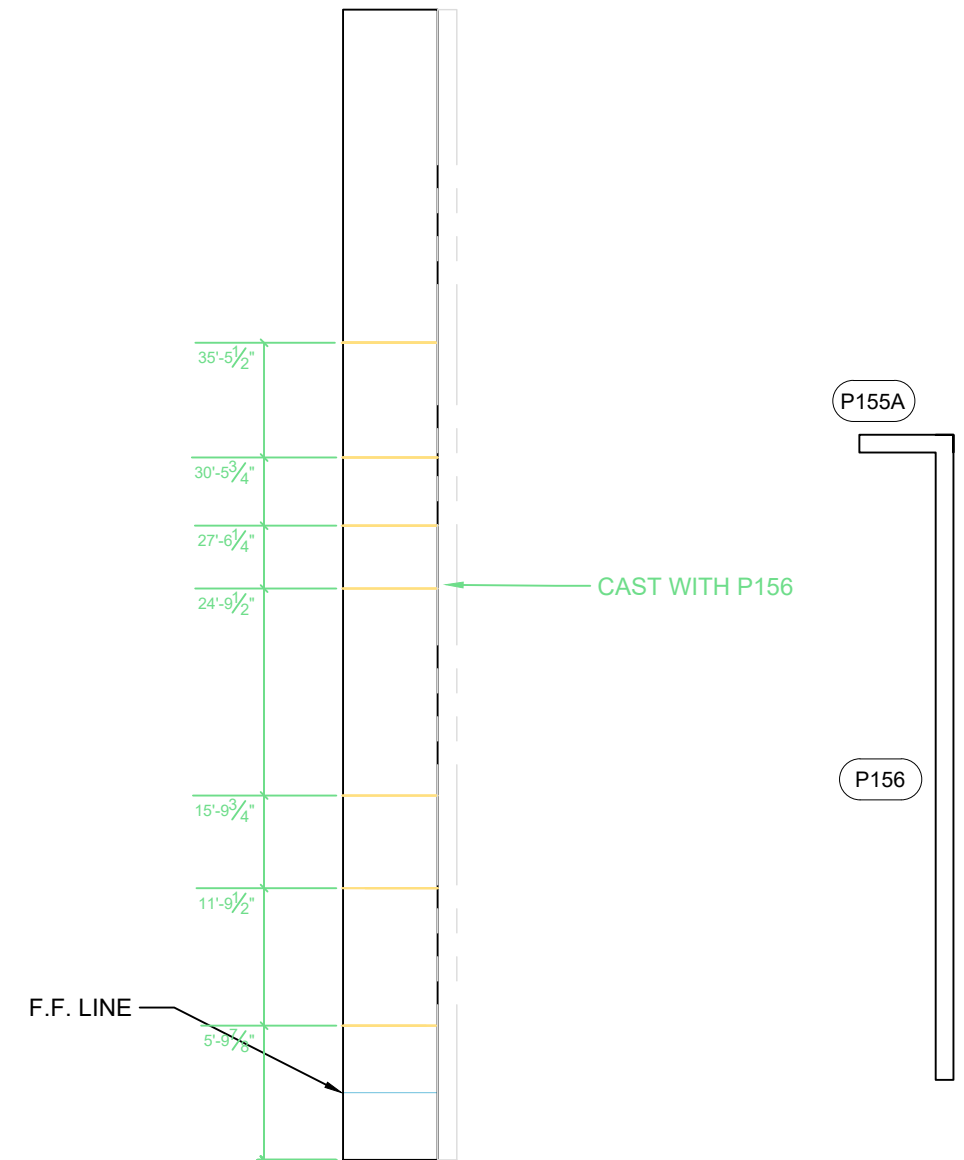

Forming & Hardware

Reveals & Other

12/8/22

COVINGTON LOGISTICS
PARK BUILDING 2




0	SUBMITTED FOR APPROVAL 10/21/22
1	SUBMITTED FOR APPROVAL 11/30/22
2	SUBMITTED FOR APPROVAL 12/6/22

3 APPROVED FOR CONSTRUCTION 12/8/22

PANEL:
P155A

PANEL THICKNESS:
10"

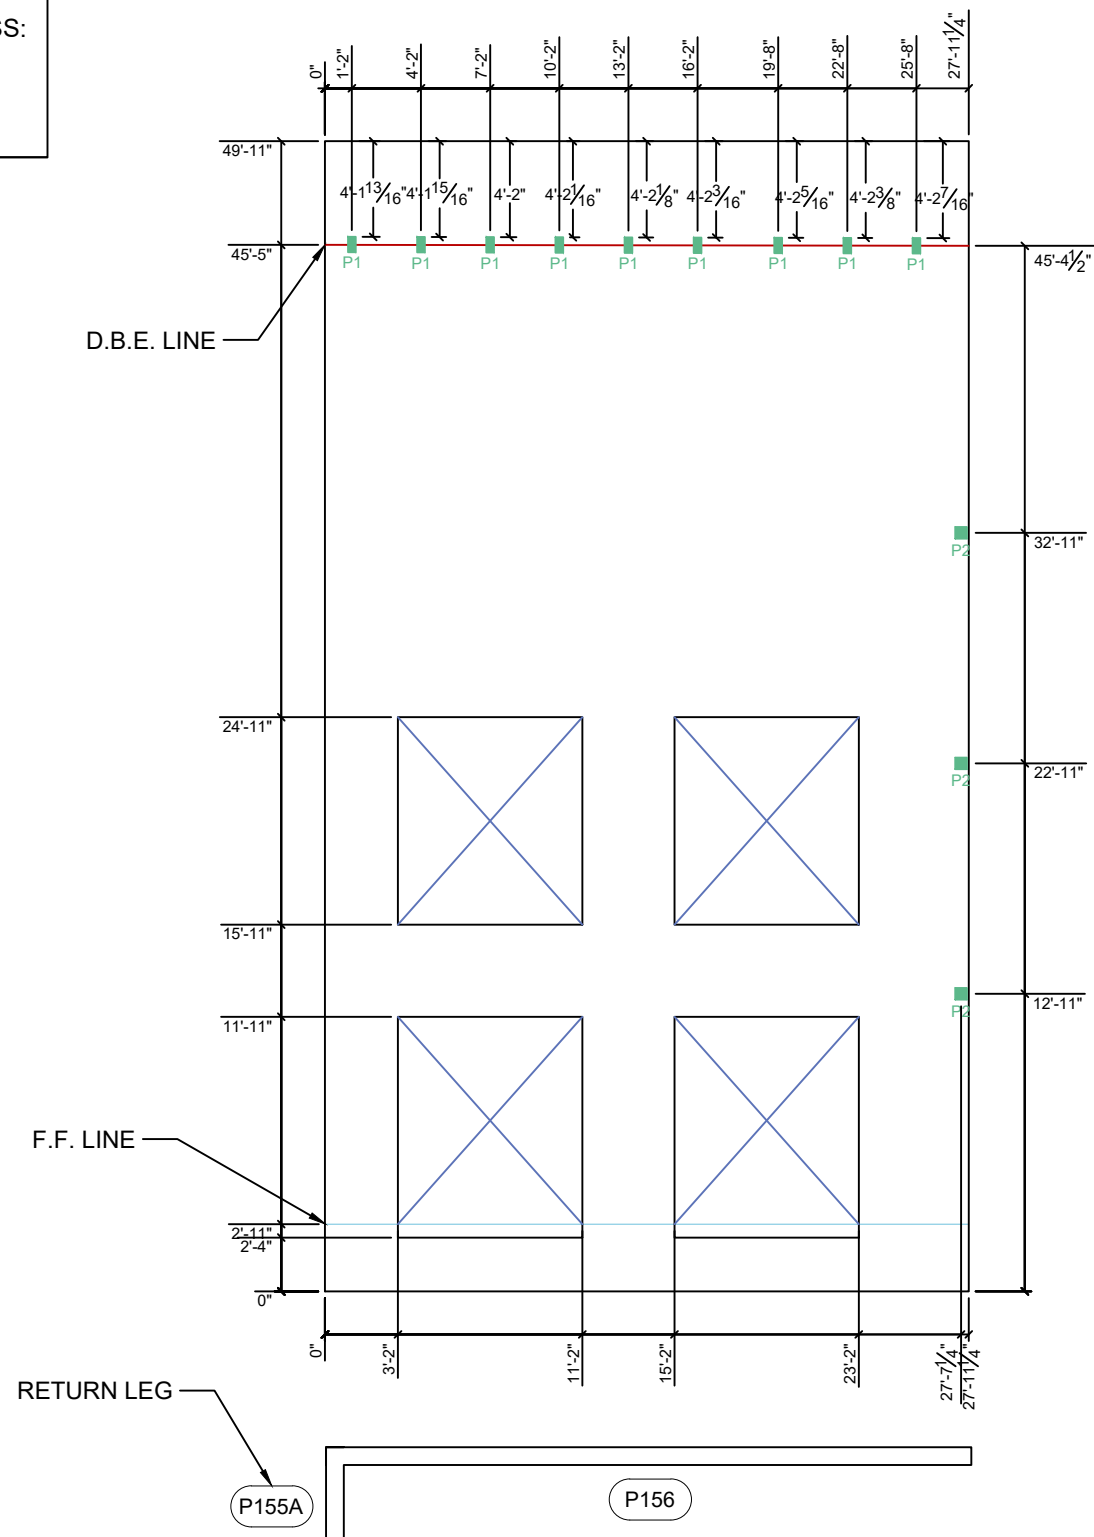


Diagonal BL - TR 56'-9-5/8"
Diagonal TL - BR 56'-9-5/8"

Forming & Hardware

12/8/22

COVINGTON LOGISTICS
PARK BUILDING 2

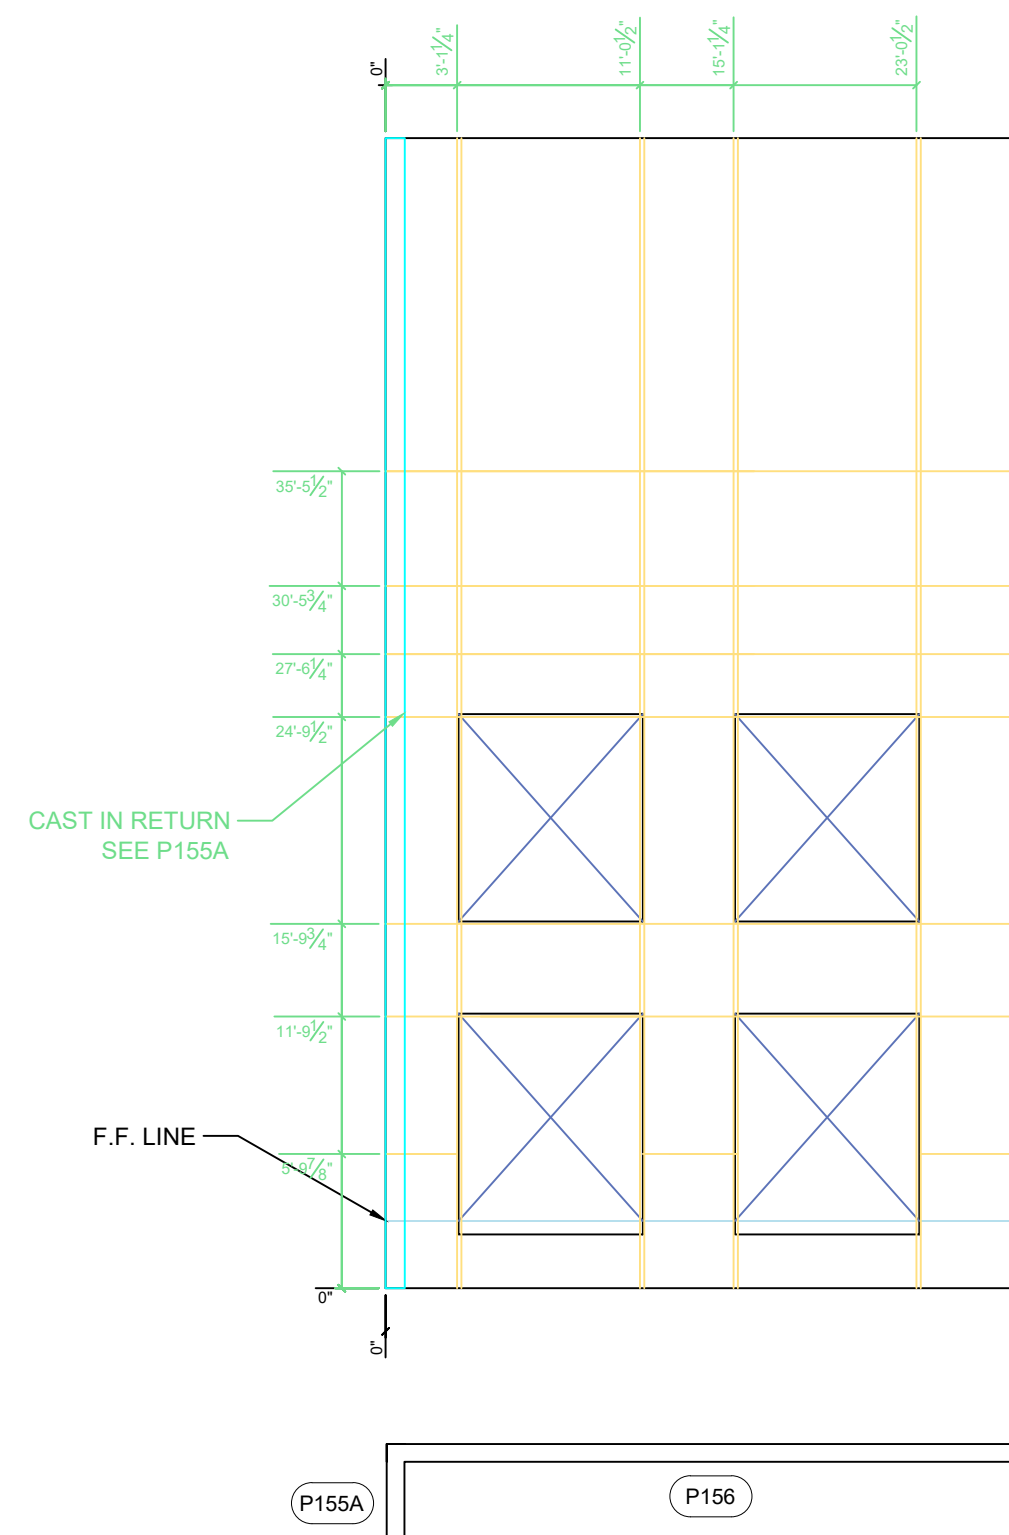


Reveals & Other

0	SUBMITTED FOR APPROVAL 10/21/22	3	APPROVED FOR CONSTRUCTION 12/8/22
1	SUBMITTED FOR APPROVAL 11/30/22		
2	SUBMITTED FOR APPROVAL 12/6/22		


PANEL:
P156



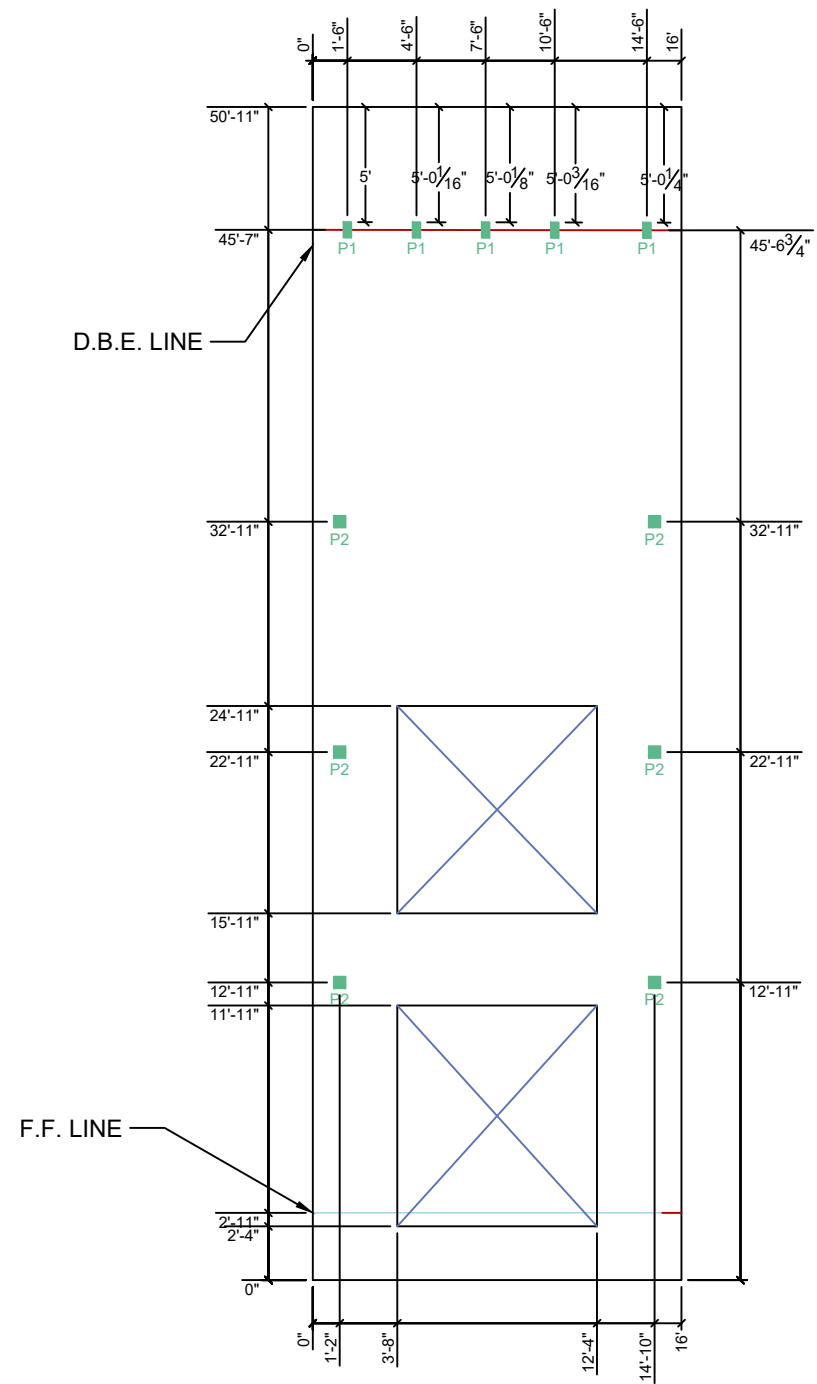


<div>PANEL THICKNESS: 10"</div>					
		<div>Diagonal BL - TR XX'-X-X/X" Diagonal TL - BR XX'-X-X/X"</div>			
Forming & Hardware		Reveals & Other			
12/8/22	COVINGTON LOGISTICS PARK BUILDING 2		<div>0</div> <div>SUBMITTED FOR APPROVAL 10/21/22</div>	<div>3</div> <div>APPROVED FOR CONSTRUCTION 12/8/22</div>	PANEL: P157
			<div>1</div> <div>SUBMITTED FOR APPROVAL 11/30/22</div>		
			<div>2</div> <div>SUBMITTED FOR APPROVAL 12/6/22</div>		

PANEL
THICKNESS:
10"

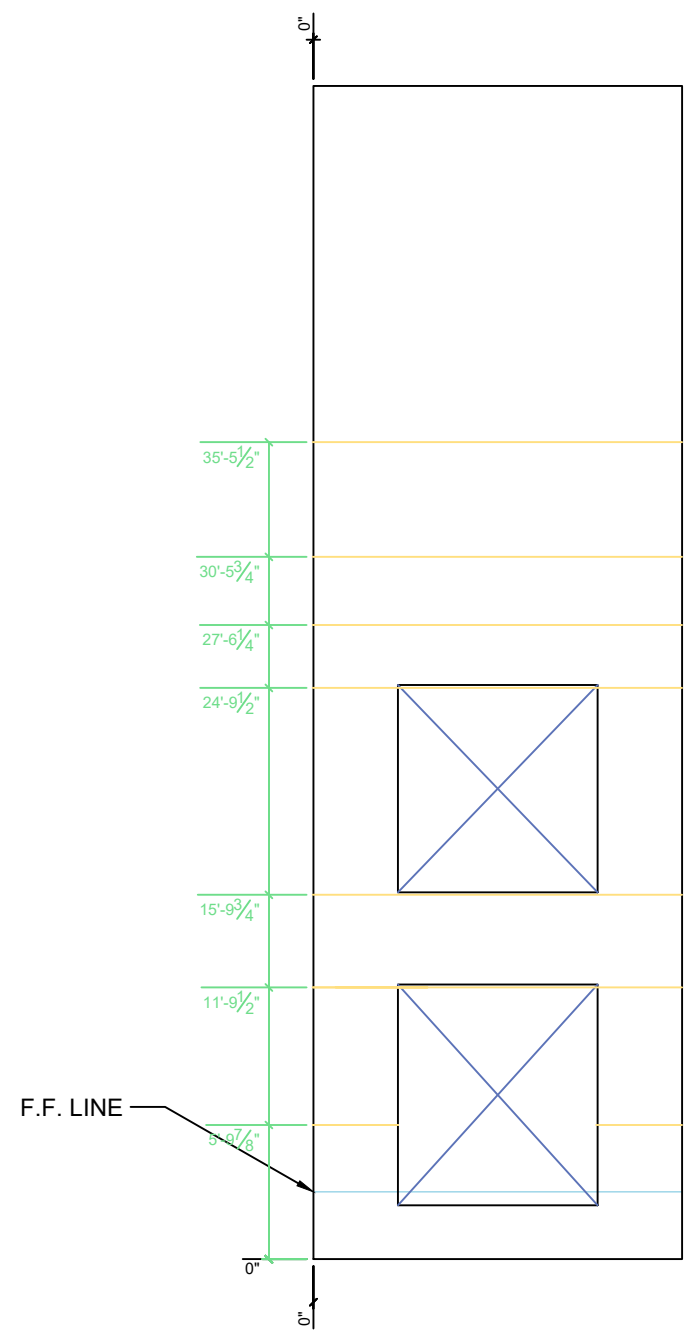

Diagonal BL - TR 53'-4-1/4"
Diagonal TL - BR 53'-4-1/4"



Forming & Hardware			Reveals & Other		
12/8/22	COVINGTON LOGISTICS PARK BUILDING 2		 SUBMITTED FOR APPROVAL 10/21/22	 APPROVED FOR CONSTRUCTION 12/8/22	PANEL: P158
			 SUBMITTED FOR APPROVAL 11/30/22		
			 SUBMITTED FOR APPROVAL 12/6/22		

